(Published by the Authority of the City Council of the City of Chicago)

COPY

JOURNAL of the PROCEEDINGS of the CITY COUNCIL of the CITY of CHICAGO, ILLINOIS

Regular Meeting -- Wednesday, October 16, 2013

at 10:00 A.M.

(Council Chamber -- City Hall -- Chicago, Illinois)

OFFICIAL RECORD.

VOLUME I

RAHM EMANUEL
Mayor

SUSANA A. MENDOZA
City Clerk

JOURNAL OF THE PROCEEDINGS OF THE CITY COUNCIL
Regular Meeting -- Wednesday, October 16, 2013

TABLE OF CONTENTS

Page

Communications From City Officers 60638

Reports Of Committees 60682

Committee on Finance 60682

Committee on the Budget and Government Operations 61655

Committee on Economic, Capital and Technology Development 61663

Committee on Health and Environmental Protection 61664

Committee on Housing and Real Estate 61667

Committee on Human Relations 61780

Committee on License and Consumer Protection 61783

Committee on Pedestrian and Traffic Safety 61810

Committee on Public Safety 61854

Committee on Special Events, Cultural Affairs and Recreation 61866

Committee on Transportation and Public Way 61905

Committee on Zoning, Landmarks and Building Standards 62698

Agreed Calendar 62891

JOURNAL OF THE PROCEEDINGS OF THE CITY COUNCIL
Regular Meeting -- Wednesday, October 16, 2013

Page

New Business Presented By Aldermen 62994

Traffic Regulations, Traffic Signs, Etc. 62994

Zoning Ordinance Amendments 63023

Claims 63026

Unclassified Matters 63027

Free Permits, License Fee Exemptions, Etc. 63098

Approval Of The Journal 63101

Unfinished Business 63101

Miscellaneous Business 63102

Legislative Index . . . . . Appendix A

Attendance At Meeting.

Present -- The Honorable Rahm Emanuel, Mayor, and Aldermen Moreno, Fioretti, Dowell, Burns, Hairston, Sawyer, Holmes, Harris, Beale, Balcer, Cárdenas, Quinn, Burke, Foulkes, Thompson, Thomas, Lane, O'Shea, Cochran, Brookins, Muñoz, Zalewski, Chandler, Solis, Maldonado, Burnett, Ervin, Graham, Reboyras, Suarez, Waguespack, Mell, Austin, Colón, Sposato, Mitts, Cullerton, Laurino, P. O'Connor, M. O'Connor, Reilly, Smith, Tunney, Arena, Cappleman, Pawar, Osterman, Moore, Silverstein.

Absent -- Alderman Pope.

Call To Order.

On Wednesday, October 16, 2013 at 10:00 A.M., the Honorable Rahm Emanuel, Mayor, called the City Council to order. The Honorable Susana A. Mendoza, City Clerk, called the roll of members and it was found that there were present at that time: Aldermen Moreno, Fioretti, Dowell, Burns, Sawyer, Holmes, Harris, Beale, Balcer, Cárdenas, Quinn, Burke, Foulkes, Thompson, Thomas, Lane, O'Shea, Cochran, Brookins, Muñoz, Zalewski, Chandler, Solis, Maldonado, Burnett, Ervin, Graham, Reboyras, Suarez, Waguespack, Mell, Austin, Colón, Sposato, Mitts, Cullerton, Laurino, P. O'Connor, M. O'Connor, Reilly, Smith, Tunney, Arena, Cappleman, Pawar, Osterman, Moore, Silverstein -- 48.

Quorum present.

Pledge Of Allegiance.

Alderman Cárdenas led the City Council and assembled guests in the Pledge of Allegiance to the Flag of the United States of America.

Invocation.

Reverend Dr. William E. Crowder, Jr. of Park Manor Christian Church opened the meeting with prayer.

REPORTS AND COMMUNICATIONS FROM CITY OFFICERS.

Rules Suspended -- TRIBUTE TO LATE SUPERINTENDENT LE ROY MARTIN.
[R2013-882]

The Honorable Rahm Emanuel, Mayor, presented the following communication:

OFFICE OF THE MAYOR
CITY OF CHICAGO

October 16, 2013.

To the Honorable, The City Council of the City of Chicago:

LADIES AND GENTLEMEN -- I transmit herewith a resolution honoring the life and memory of former Chicago Police Superintendent, LeRoy Martin.

Your favorable consideration of this resolution will be appreciated.

Very truly yours,

(Signed) RAHM EMANUEL,
Mayor.

Alderman Burke moved to *Suspend the Rules Temporarily* to permit immediate consideration of and action upon the said proposed resolution. The motion *Prevailed.*

The following is said proposed resolution:

WHEREAS, The members of this chamber were deeply saddened to learn of the death on August 31, 2013, at age 84, of LeRoy Martin, a former Superintendent of the Chicago Police Department; and

WHEREAS, An alumnus of Crane Technical High School, Superintendent Martin received a bachelor's degree in psychology in 1972 and a master's degree in public administration in 1976 from Roosevelt University; and

WHEREAS, Superintendent Martin was imbued with a sterling work ethic. In his youth, he earned a living shining shoes on the City's West Side, then became a bus driver before joining the Chicago Police Department in 1956, where he started as a patrolman on a beat in the Burnside district on the City's South Side; and

WHEREAS, A 36-year veteran of the Chicago Police Department, Superintendent Martin, through diligence and dedication, rose through the ranks within the Department and was promoted to several distinguished positions, including sergeant in 1965, lieutenant in 1975 and superintendent in 1987; and

WHEREAS, LeRoy Martin was appointed superintendent of the Chicago Police Department by the late Mayor Harold Washington, the position he held until his retirement in 1992. A tough, fair and visionary leader, Superintendent Martin was credited for vigorously fighting gang violence and drug crimes, promoting professionalism and initiating collaborations with state and federal law enforcement agencies; and

WHEREAS, After his retirement from the Chicago Police Department, Superintendent Martin served as the director of public safety at the Chicago Housing Authority and the chief of investigations at the Cook County Medical Examiner's Office; and

WHEREAS, An extraordinary man, whose commitment to public service never waned, Superintendent Martin will always be remembered for his many contributions to the City of Chicago, and for his inspiration, courage, and hope; and

WHEREAS, Superintendent Martin is survived by his loving wife, Constance; his daughter, Dawn; his sons, LeRoy, Jr. and Ron; his three grandchildren, and a host of other dear relatives and friends; now, therefore,

Be It Resolved, That we, the Mayor and members of the City Council of the City of Chicago, assembled this 16th day of October 2013, do hereby honor the life and memory of Superintendent LeRoy Martin, and extend our heartfelt condolences to his family; and

Be It Further Resolved, That suitable copies of this resolution be presented to the family of Superintendent LeRoy Martin, as a sign of our sympathy and good wishes.

On motion of Alderman Burke, seconded by Aldermen Fioretti, Burns, Sawyer, Harris, Balcer, Cárdenas, Cochran, Ervin, Suarez, Austin and P. O' Connor, the foregoing proposed resolution was *Adopted* by a rising vote.

At this point in the proceedings, the Honorable Rahm Emanuel, Mayor, rose to offer the condolences and support of the people of Chicago to the family of Police Superintendent LeRoy Martin. Reflecting on the life of Superintendent LeRoy Martin, Mayor Emanuel spoke of his abiding commitment to family and his selfless dedication to the people of Chicago. A man of vision and resolve who proudly wore the uniform of the Chicago Police Department, Superintendent Martin was an extraordinary and rare individual, the Mayor continued, who, through diligence and dedication, ascended through the ranks from patrolman to eventually take command of the Chicago Police Department. Throughout his life Superintendent Martin maintained an elemental conviction to public service, Mayor Emanuel noted, and his enduring courage, dedication to duty, and selfless sacrifice leaves a proud legacy to be cherished by family, friends and the people of Chicago. Mayor Emanuel then left the rostrum and strode to the commissioners' gallery where he presented parchment copies of the memorial resolution to the family of Superintendent LeRoy Martin.

Referred -- REAPPOINTMENT OF ANGELA C. HURLOCK AND MAXINE V. MITCHELL AS MEMBERS OF CHICAGO DEVELOPMENT FUND ADVISORY BOARD.

[A2013-120]

The Honorable Rahm Emanuel, Mayor, submitted the following communication which was, at the request of two aldermen present (under the provisions of Council Rule 43), *Referred to the Committee on Finance:*

OFFICE OF THE MAYOR
CITY OF CHICAGO

October 16, 2013.

To the Honorable, The City Council of the City of Chicago:

LADIES AND GENTLEMEN -- I have reappointed Angela C. Hurlock and Maxine V. Mitchell as members of the Chicago Development Fund Advisory Board for terms effective immediately and expiring December 31, 2015.

Your favorable consideration of these appointments will be appreciated.

Very truly yours,

(Signed) RAHM EMANUEL,
Mayor.

Referred -- REAPPOINTMENT OF SAMUEL S. MARTS AND JOHN H. PAIGE AS MEMBERS OF WICKER PARK AND BUCKTOWN COMMISSION (SPECIAL SERVICE AREA NO. 33).

[A2013-116]

The Honorable Rahm Emanuel, Mayor, submitted the following communication which was, at the request of two aldermen present (under the provisions of Council Rule 43), *Referred to the Committee on Finance:*

OFFICE OF THE MAYOR
CITY OF CHICAGO

October 16, 2013.

To the Honorable, The City Council of the City of Chicago:

LADIES AND GENTLEMEN -- I have reappointed Samuel S. Marts and John H. Paige as members of Special Service Area Number 33, the Wicker Park and Bucktown Commission, for terms effective immediately and expiring September 13, 2015.

Your favorable consideration of these appointments will be appreciated..

Very truly yours,

(Signed) RAHM EMANUEL,
Mayor.

Referred -- APPOINTMENT OF CLARISOL DUQUE AS MEMBER OF BOARD OF TRUSTEES OF COMMUNITY COLLEGE DISTRICT NO. 508.

[A2013-123]

The Honorable Rahm Emanuel, Mayor, submitted the following communication which was, at the request of two aldermen present (under the provisions of Council Rule 43), *Referred to the Committee on Education and Child Development:*

OFFICE OF THE MAYOR
CITY OF CHICAGO

October 16, 2013.

To the Honorable, The City Council of the City of Chicago:

LADIES AND GENTLEMEN -- I have appointed Clarisol Duque as a member of the Board of Trustees of Community College District Number 508 for a term effective immediately and expiring June 30, 2015, to complete the unexpired term of Susan M. Santiago, who has resigned.

Your favorable consideration of this appointment will be appreciated.

Very truly yours,

(Signed) RAHM EMANUEL,
Mayor.

Referred -- APPOINTMENT OF D. DARRELL GRIFFIN AS MEMBER OF BOARD OF TRUSTEES OF COMMUNITY COLLEGE DISTRICT NO. 508.

[A2013-122]

The Honorable Rahm Emanuel, Mayor, submitted the following communication which was, at the request of two aldermen present (under the provisions of Council Rule 43), *Referred to the Committee on Education and Child Development:*

OFFICE OF THE MAYOR
CITY OF CHICAGO

October 16, 2013.

To the Honorable, The City Council of the City of Chicago:

LADIES AND GENTLEMEN -- I have appointed D. Darrell Griffin as a member of the Board of Trustees of Community College District Number 508 for a term effective immediately and expiring June 30, 2016, to succeed Charles Jenkins, who has resigned.

Your favorable consideration of this appointment will be appreciated.

Very truly yours,

(Signed) RAHM EMANUEL,
Mayor.

Referred -- REAPPOINTMENT OF EVERETT G. RAND AS MEMBER OF BOARD OF TRUSTEES OF COMMUNITY COLLEGE DISTRICT NO. 508.

[A2013-121]

The Honorable Rahm Emanuel, Mayor, submitted the following communication which was, at the request of two aldermen present (under the provisions of Council Rule 43), *Referred to the Committee on Education and Child Development:*

OFFICE OF THE MAYOR
CITY OF CHICAGO

October 16, 2013.

To the Honorable, The City Council of the City of Chicago:

LADIES AND GENTLEMEN -- I have reappointed Everett G. Rand as a member of the Board of Trustees of Community College District Number 508 for a term effective immediately and expiring June 30, 2016.

Your favorable consideration of this appointment will be appreciated.

Very truly yours,

(Signed) RAHM EMANUEL,
Mayor.

Referred -- REAPPOINTMENT OF JIMMY AKINTONDE AND RICHARD E. ZULKEY AS MEMBERS OF BUILDING BOARD OF APPEALS.

[A2013-117]

The Honorable Rahm Emanuel, Mayor, submitted the following communication which was, at the request of two aldermen present (under the provisions of Council Rule 43), *Referred to the Committee on Zoning, Landmarks and Building Standards:*

OFFICE OF THE MAYOR
CITY OF CHICAGO

October 16, 2013.

To the Honorable, The City Council of the City of Chicago:

LADIES AND GENTLEMEN -- I have reappointed Jimmy Akintonde and Richard E. Zulkey as members of the Building Board of Appeals for terms effective immediately and expiring April 21, 2015.

Your favorable consideration of these appointments will be appreciated.

Very truly yours,

(Signed) RAHM EMANUEL,
Mayor.

Referred -- APPOINTMENT OF CATHERINE K. BUDZINSKI AS MEMBER OF ZONING BOARD OF APPEALS.

[A2013-119]

The Honorable Rahm Emanuel, Mayor, submitted the following communication which was, at the request of two aldermen present (under the provisions of Council Rule 43), *Referred to the Committee on Zoning, Landmarks and Building Standards:*

OFFICE OF THE MAYOR
CITY OF CHICAGO

October 16, 2013.

To the Honorable, The City Council of the City of Chicago:

LADIES AND GENTLEMEN -- I have appointed Catherine K. Budzinski as a member of the Zoning Board of Appeals for a term effective immediately and expiring July 1, 2016, to complete the unexpired term of Geraldine McCabe-Miele, who has resigned.

Your favorable consideration of this appointment will be appreciated.

Very truly yours,

(Signed) RAHM EMANUEL,
Mayor.

Referred -- APPOINTMENT OF JOSE A. DUARTE AS MEMBER OF BUILDING BOARD OF APPEALS.

[A2013-118]

The Honorable Rahm Emanuel, Mayor, submitted the following communication which was, at the request of two aldermen present (under the provisions of Council Rule 43), *Referred to the Committee on Zoning, Landmarks and Building Standards:*

OFFICE OF THE MAYOR
CITY OF CHICAGO

October 16, 2013.

To the Honorable, The City Council of the City of Chicago:

LADIES AND GENTLEMEN -- I have appointed Jose A. Duarte as a member of the Building Board of Appeals for a term effective immediately and expiring April 21, 2015, to succeed Elizabeth A. Gallagher, who has resigned.

Your favorable consideration of this appointment will be appreciated.

Very truly yours,

(Signed) RAHM EMANUEL,
Mayor.

Referred -- REAPPOINTMENT OF AGUSTIN GOMEZ-LEAL AS MEMBER OF BUILDING BOARD OF APPEALS.

[A2013-115]

The Honorable Rahm Emanuel, Mayor, submitted the following communication which was, at the request of two aldermen present (under the provisions of Council Rule 43), *Referred to the Committee on Zoning, Landmarks and Building Standards:*

OFFICE OF THE MAYOR
CITY OF CHICAGO

October 16, 2013.

To the Honorable, The City Council of the City of Chicago:

LADIES AND GENTLEMEN -- I have reappointed Agustin Gomez-Leal as a member of the Building Board of Appeals for a term effective immediately and expiring October 31, 2014.

Your favorable consideration of this appointment will be appreciated.

Very truly yours,

(Signed) RAHM EMANUEL,
Mayor.

Referred -- REAPPOINTMENT OF LINDA L. MASTANDREA AS MEMBER OF BUILDING BOARD OF APPEALS.

[A2013-114]

The Honorable Rahm Emanuel, Mayor, submitted the following communication which was, at the request of two aldermen present (under the provisions of Council Rule 43), *Referred to the Committee on Zoning, Landmarks and Building Standards:*

OFFICE OF THE MAYOR
CITY OF CHICAGO

October 16, 2013.

To the Honorable, The City Council of the City of Chicago:

LADIES AND GENTLEMEN -- I have reappointed Linda L. Mastandrea as a member of the Building Board of Appeals for a term effective immediately and expiring October 31, 2015.

Your favorable consideration of this appointment will be appreciated.

Very truly yours,

(Signed) RAHM EMANUEL,
Mayor.

Referred -- AMENDMENT OF SECTION 4-156-430 OF MUNICIPAL CODE TO FURTHER REGULATE ATHLETIC CONTESTS AT NIGHT AND WEEKDAY AFTERNOONS.

[O2013-7858]

The Honorable Rahm Emanuel, Mayor, submitted the following communication which was, together with the proposed ordinance transmitted therewith, *Referred to the Committee on License and Consumer Protection:*

OFFICE OF THE MAYOR
CITY OF CHICAGO

October 16, 2013.

To the Honorable, The City Council of the City of Chicago:

LADIES AND GENTLEMEN -- At the request of the Commissioner of Business Affairs and Consumer Protection, I transmit herewith an ordinance amending provisions of Section 4-156-430 of the Municipal Code and associated provisions.

Your favorable consideration of this ordinance will be appreciated.

Very truly yours,

(Signed) RAHM EMANUEL,
Mayor.

Referred -- AMENDMENT OF CHAPTER 4-288 OF MUNICIPAL CODE TO FURTHER REGULATE CRANE OPERATORS.

[O2013-8227]

The Honorable Rahm Emanuel, Mayor, submitted the following communication which was, together with the proposed ordinance transmitted therewith, *Referred to the Committee on Zoning, Landmarks and Building Standards:*

OFFICE OF THE MAYOR
CITY OF CHICAGO

October 16, 2013.

To the Honorable, The City Council of the City of Chicago:

LADIES AND GENTLEMEN -- At the request of the Commissioner of Buildings, I transmit herewith, together with Aldermen Thompson and O'Shea, an ordinance amending Chapter 4-288 of the Municipal Code regarding crane operators.

Your favorable consideration of this ordinance will be appreciated.

Very truly yours,

(Signed) RAHM EMANUEL,
Mayor.

Referred -- AMENDMENT OF SECTIONS 11-4-1935 AND 11-4-2150 OF MUNICIPAL CODE REGARDING CONSTRUCTION SITE REPROCESSING OF WASTE.

[O2013-7625]

The Honorable Rahm Emanuel, Mayor, submitted the following communication which was, together with the proposed ordinance transmitted therewith, *Referred to the Committee on Health and Environmental Protection:*

OFFICE OF THE MAYOR
CITY OF CHICAGO

October 16, 2013.

To the Honorable, The City Council of the City of Chicago:

LADIES AND GENTLEMEN -- At the request of the Commissioner of Public Health, I transmit herewith an ordinance amending Chapter 11-4 of the Municipal Code regarding waste processing.

Your favorable consideration of this ordinance will be appreciated.

Very truly yours,

(Signed) RAHM EMANUEL,
Mayor.

Referred -- AMENDMENT OF TITLE 17 OF MUNICIPAL CODE BY RECLASSIFICATION OF WRIGLEY FIELD SURROUNDING AREA AS ENTERTAINMENT AND SPECTATOR SPORTS PLANNED DEVELOPMENT NO. 958, AS AMENDED.

[O2013-8220]

The Honorable Rahm Emanuel, Mayor, submitted the following communication which was, together with the proposed ordinance transmitted therewith, *Referred to the Committee on Zoning, Landmarks and Building Standards:*

OFFICE OF THE MAYOR
CITY OF CHICAGO

October 16, 2013.

To the Honorable, The City Council of the City of Chicago:

LADIES AND GENTLEMEN -- At the request of the Commissioner of Housing and Economic Development, I transmit herewith an ordinance amending certain Planned Development provisions.

Your favorable consideration of this ordinance will be appreciated.

Very truly yours,

(Signed) RAHM EMANUEL,
Mayor.

Referred -- ABATEMENT OF YEAR 2013 TAX LEVIES.
[O2013-7588, O2013-7590]

The Honorable Rahm Emanuel, Mayor, submitted the following communication which was, together with the proposed ordinance transmitted therewith, *Referred to the Committee on Finance:*

OFFICE OF THE MAYOR
CITY OF CHICAGO

October 16, 2013.

To the Honorable, The City Council of the City of Chicago:

LADIES AND GENTLEMEN -- At the request of the Acting Comptroller, I transmit herewith ordinances authorizing an abatement of 2013 tax levies.

Your favorable consideration of these ordinances will be appreciated.

Very truly yours,

(Signed) RAHM EMANUEL,
Mayor.

Referred -- FIRST AMENDMENT TO REDEVELOPMENT AGREEMENT WITH NATIONAL HELLENIC MUSEUM RELATED TO CONSTRUCTION OF MUSEUM, CULTURAL CENTER AND ASSOCIATED FACILITIES AT 333 S. HALSTED ST.
[O2013-7870]

The Honorable Rahm Emanuel, Mayor, submitted the following communication which was, together with the proposed ordinance transmitted therewith, *Referred to the Committee on Finance:*

OFFICE OF THE MAYOR
CITY OF CHICAGO

October 16, 2013.

To the Honorable, The City Council of the City of Chicago:

LADIES AND GENTLEMEN -- At the request of the Commissioner of Housing and Economic Development, I transmit herewith an ordinance authorizing an amendment to a previously executed redevelopment agreement with the Hellenic Museum.

Your favorable consideration of this ordinance will be appreciated.

Very truly yours,

(Signed) RAHM EMANUEL,
Mayor.

Referred -- AMENDMENT NO. 1 TO ENGLEWOOD NEIGHBORHOOD TAX INCREMENT FINANCING REDEVELOPMENT PLAN AND PROJECT AND REVISED NEIGHBORHOOD INVESTMENT FUND AGREEMENT WITH NORFOLK SOUTHERN RAILWAY CO.

[O2013-8074]

The Honorable Rahm Emanuel, Mayor, submitted the following communication which was, together with the proposed ordinance transmitted therewith, *Referred to the Committee on Finance:*

OFFICE OF THE MAYOR
CITY OF CHICAGO

October 16, 2013.

To the Honorable, The City Council of the City of Chicago:

LADIES AND GENTLEMEN -- At the request of the Commissioner of Housing and Economic Development, I transmit herewith an ordinance amending the land use map for the Englewood Neighborhood TIF Area.

Your favorable consideration of this ordinance will be appreciated.

Very truly yours,

(Signed) RAHM EMANUEL,
Mayor.

Referred -- AMENDMENT NO. 1 TO 47TH/ASHLAND TAX INCREMENT FINANCING REDEVELOPMENT PLAN AND PROJECT.

[O2013-8110]

The Honorable Rahm Emanuel, Mayor, submitted the following communication which was, together with the proposed ordinance transmitted therewith, *Referred to the Committee on Finance:*

OFFICE OF THE MAYOR
CITY OF CHICAGO

October 16, 2013.

To the Honorable, The City Council of the City of Chicago:

LADIES AND GENTLEMEN -- At the request of the Commissioner of Housing and Economic Development, I transmit herewith an ordinance amending the land use map for the 47th/Ashland TIF Area.

Your favorable consideration of this ordinance will be appreciated.

Very truly yours,

(Signed) RAHM EMANUEL,
Mayor.

Referred -- AMENDMENT NO. 2 TO ENGLEWOOD MALL TAX INCREMENT FINANCING REDEVELOPMENT PLAN AND PROJECT.

[O2013-8013]

The Honorable Rahm Emanuel, Mayor, submitted the following communication which was, together with the proposed ordinance transmitted therewith, *Referred to the Committee on Finance:*

OFFICE OF THE MAYOR
CITY OF CHICAGO

October 16, 2013.

To the Honorable, The City Council of the City of Chicago:

LADIES AND GENTLEMEN -- At the request of the Commissioner of Housing and Economic Development, I transmit herewith an ordinance amending the Englewood Mall TIF Plan.

Your favorable consideration of this ordinance will be appreciated.

Very truly yours,

(Signed) RAHM EMANUEL,
Mayor.

Referred -- AMENDMENT NO. 2 TO 105TH/VINCENNES TAX INCREMENT FINANCING REDEVELOPMENT PLAN AND PROJECT.

[O2013-8042]

The Honorable Rahm Emanuel, Mayor, submitted the following communication which was, together with the proposed ordinance transmitted therewith, *Referred to the Committee on Finance:*

OFFICE OF THE MAYOR
CITY OF CHICAGO

October 16, 2013.

To the Honorable, The City Council of the City of Chicago:

LADIES AND GENTLEMEN -- At the request of the Commissioner of Housing and Economic Development, I transmit herewith an ordinance amending the 105th/Vincennes TIF Plan.

Your favorable consideration of this ordinance will be appreciated.

Very truly yours,

(Signed) RAHM EMANUEL,
Mayor.

Referred -- INTERGOVERNMENTAL AGREEMENT WITH CHICAGO PARK DISTRICT FOR TAX INCREMENT FINANCING ASSISTANCE FOR REHABILITATION OF DIXON PARK AT 8931 S. DAUPHIN AVE.

[O2013-7775]

The Honorable Rahm Emanuel, Mayor, submitted the following communication which was, together with the proposed ordinance transmitted therewith, *Referred to the Committee on Finance:*

OFFICE OF THE MAYOR
CITY OF CHICAGO

October 16, 2013.

To the Honorable, The City Council of the City of Chicago:

LADIES AND GENTLEMEN -- At the request of the Commissioner of Housing and Economic Development, I transmit herewith an ordinance authorizing the execution of an intergovernmental agreement for TIF assistance with the Chicago Park District.

Your favorable consideration of this ordinance will be appreciated.

Very truly yours,

(Signed) RAHM EMANUEL,
Mayor.

Referred -- INTERGOVERNMENTAL AGREEMENT WITH PUBLIC BUILDING COMMISSION OF CHICAGO FOR TAX INCREMENT FINANCING ASSISTANCE FOR CONSTRUCTION OF PARKING FACILITY FOR LINDBLOM MATH AND SCIENCE ACADEMY.

[O2013-7627]

The Honorable Rahm Emanuel, Mayor, submitted the following communication which was, together with the proposed ordinance transmitted therewith, *Referred to the Committee on Finance:*

OFFICE OF THE MAYOR
CITY OF CHICAGO

October 16, 2013.

To the Honorable, The City Council of the City of Chicago:

LADIES AND GENTLEMEN -- At the request of the Public Building Commission, I transmit herewith an ordinance authorizing the execution of an intergovernmental agreement for TIF assistance for Lindblom Math and Science Academy.

Your favorable consideration of this ordinance will be appreciated.

Very truly yours,

(Signed) RAHM EMANUEL,
Mayor.

Referred -- SALE OF CITY-OWNED PROPERTY AT VARIOUS LOCATIONS TO AND REDEVELOPMENT AGREEMENT WITH LEGENDS C-3 LLC FOR CONSTRUCTION OF MULTI-FAMILY HOUSING.

[O2013-7839]

The Honorable Rahm Emanuel, Mayor, submitted the following communication which was, together with the proposed ordinance transmitted therewith, *Referred to the Committee on Finance:*

OFFICE OF THE MAYOR
CITY OF CHICAGO

October 16, 2013.

To the Honorable, The City Council of the City of Chicago:

LADIES AND GENTLEMEN -- At the request of the Commissioner of Housing and Economic Development, I transmit herewith an ordinance authorizing the execution of a redevelopment agreement and associated conveyance for Legends C-3 LLC.

Your favorable consideration of this ordinance will be appreciated.

Very truly yours,

(Signed) RAHM EMANUEL,
Mayor.

Referred -- SECOND LOAN RESTRUCTING FOR MRR, L.P. RELATED TO ACQUISITION AND REHABILITATION OF NEWBERRY PARK APARTMENTS AT 1353, 1355 AND 1357 S. BLUE ISLAND AVE.

[O2013-7984]

The Honorable Rahm Emanuel, Mayor, submitted the following communication which was, together with the proposed ordinance transmitted therewith, *Referred to the Committee on Finance:*

OFFICE OF THE MAYOR
CITY OF CHICAGO

October 16, 2013.

To the Honorable, The City Council of the City of Chicago:

LADIES AND GENTLEMEN -- At the request of the Commissioner of Housing and Economic Development, I transmit herewith an ordinance authorizing the execution of a loan modification for MRR, L.P. regarding the Newberry Park Apartments.

Your favorable consideration of this ordinance will be appreciated.

Very truly yours,

(Signed) RAHM EMANUEL,
Mayor.

Referred -- LEVY OF TAXES, APPROVAL OF BUDGETS AND EXECUTION OF SERVICE PROVIDER AGREEMENTS FOR VARIOUS SPECIAL SERVICE AREAS.
[O2013-7879, O2013-7892, O2013-7916, O2013-7930, O2013-7937, O2013-7952, O2013-7958, O2013-7967, O2013-7976, O2013-7982, O2013-8285, O2013-8289, O2013-8290, O2013-8294, O2013-8303, O2013-8312, O2013-8319, O2013-8337]

The Honorable Rahm Emanuel, Mayor, submitted the following communication which was, together with the proposed ordinances transmitted therewith, *Referred to the Committee on Finance:*

OFFICE OF THE MAYOR
CITY OF CHICAGO

October 16, 2013.

To the Honorable, The City Council of the City of Chicago:

LADIES AND GENTLEMEN -- At the request of the Commissioner of Housing and Economic Development, I transmit herewith ordinances authorizing a budget and service provider agreement for various Special Service Areas.

Your favorable consideration of these ordinances will be appreciated.

Very truly yours,

(Signed) RAHM EMANUEL,
Mayor.

Referred -- FACILITIES LEASE AND USE AGREEMENT WITH SIGNATURE FLIGHT SUPPORT CORPORATION AT CHICAGO MIDWAY INTERNATIONAL AIRPORT.
[O2013-7622]

The Honorable Rahm Emanuel, Mayor, submitted the following communication which was, together with the proposed ordinance transmitted therewith, *Referred to the Committee on Aviation:*

OFFICE OF THE MAYOR
CITY OF CHICAGO

October 16, 2013.

To the Honorable, The City Council of the City of Chicago:

LADIES AND GENTLEMEN -- At the request of the Commissioner of Aviation, I transmit herewith an ordinance authorizing the execution of a lease and use agreement with Signature Flight Support Corporation at Midway International Airport.

Your favorable consideration of this ordinance will be appreciated.

Very truly yours,

(Signed) RAHM EMANUEL,
Mayor.

Referred -- AGREEMENT FOR TERMINATION OF CARGO SITE LEASE WITH DELTA AIR LINES, INC. AT CHICAGO O'HARE INTERNATIONAL AIRPORT.

[O2013-7621]

The Honorable Rahm Emanuel, Mayor, submitted the following communication which was, together with the proposed ordinance transmitted therewith, *Referred to the Committee on Aviation:*

OFFICE OF THE MAYOR
CITY OF CHICAGO

October 16, 2013.

To the Honorable, The City Council of the City of Chicago:

LADIES AND GENTLEMEN -- At the request of the Commissioner of Aviation, I transmit herewith an ordinance authorizing an agreement with Delta Airlines regarding a cargo site lease at O'Hare International Airport.

Your favorable consideration of this ordinance will be appreciated.

Very truly yours,

(Signed) RAHM EMANUEL,
Mayor.

Referred -- INTERGOVERNMENTAL AGREEMENT WITH METROPOLITAN WATER RECLAMATION DISTRICT OF GREATER CHICAGO FOR DESIGN AND CONSTRUCTION OF ALBANY PARK STORMWATER DIVERSION TUNNEL.

[O2013-7581]

The Honorable Rahm Emanuel, Mayor, submitted the following communication which was, together with the proposed ordinance transmitted therewith, *Referred to the Committee on the Budget and Government Operations:*

OFFICE OF THE MAYOR
CITY OF CHICAGO

October 16, 2013.

To the Honorable, The City Council of the City of Chicago:

LADIES AND GENTLEMEN -- At the request of the Commissioner of Transportation, I transmit herewith an ordinance authorizing the execution of an intergovernmental agreement with the Metropolitan Water Reclamation District.

Your favorable consideration of this ordinance will be appreciated.

Very truly yours,

(Signed) RAHM EMANUEL,
Mayor.

Referred -- SALE OF CITY-OWNED PROPERTIES.
[O2013-7593, O2013-7594, O2013-7599,
O2013-7609, O2013-7614,
O2013-7616, O2013-7617]

The Honorable Rahm Emanuel, Mayor, submitted the following communication which was, together with the proposed ordinances transmitted therewith, *Referred to the Committee on Housing and Real Estate:*

OFFICE OF THE MAYOR
CITY OF CHICAGO

October 16, 2013.

To the Honorable, The City Council of the City of Chicago:

LADIES AND GENTLEMEN -- At the request of the Commissioner of Housing and Economic Development, I transmit herewith ordinances authorizing the sale of City-owned property.

Your favorable consideration of these ordinances will be appreciated.

Very truly yours,

(Signed) RAHM EMANUEL,
Mayor.

Referred -- ACQUISITION OF PROPERTY AT 6100 -- 6158 S. WINCHESTER AVE. FOR DEVELOPMENT OF PARKING LOT AND ANCILLARY IMPROVEMENTS FOR LINDBLOM MATH AND SCIENCE ACADEMY.

[O2013-7626]

The Honorable Rahm Emanuel, Mayor, submitted the following communication which was, together with the proposed ordinance transmitted therewith, *Referred to the Committee on Housing and Real Estate:*

OFFICE OF THE MAYOR
CITY OF CHICAGO

October 16, 2013.

To the Honorable, The City Council of the City of Chicago:

LADIES AND GENTLEMEN -- At the request of the Public Building Commission, I transmit herewith an ordinance authorizing an acquisition of property for Lindblom Math and Science Academy.

Your favorable consideration of this ordinance will be appreciated.

Very truly yours,

(Signed) RAHM EMANUEL,
Mayor.

Referred -- EXPENDITURE OF OPEN SPACE IMPACT FEE FUNDS FOR ACQUISITION OF PROPERTY AT 5056 N. MONTICELLO AVE. AND TRANSFER TO CHICAGO PARK DISTRICT FOR FUTURE DEVELOPMENT OF EUGENE FIELD PARK.

[O2013-7764]

The Honorable Rahm Emanuel, Mayor, submitted the following communication which was, together with the proposed ordinance transmitted therewith, *Referred to the Committee on Housing and Real Estate:*

OFFICE OF THE MAYOR
CITY OF CHICAGO

October 16, 2013.

To the Honorable, The City Council of the City of Chicago:

LADIES AND GENTLEMEN -- At the request of the Commissioner of Housing and Economic Development, I transmit herewith an ordinance authorizing an acquisition of property at 5056 North Monticello and associated expenditure of Open Space Impact Fee Funds.

Your favorable consideration of this ordinance will be appreciated.

Very truly yours,

(Signed) RAHM EMANUEL,
Mayor.

Referred -- RELEASE OF ORIGINAL EASEMENT AND GRANT OF NEW EASEMENT AGREEMENTS WITH CHICAGO UNION STATION COMPANY AND RIVERPOINT LLC TO CORRECT LOCATION OF EXISTING SEWER CULVERT AND ALLOW FOR CONSTRUCTION AND INSTALLATION OF ADDITIONAL DOUBLE BARREL OUTFALL SEWER LINE.

[O2013-7624]

The Honorable Rahm Emanuel, Mayor, submitted the following communication which was, together with the proposed ordinance transmitted therewith, *Referred to the Committee on Housing and Real Estate:*

OFFICE OF THE MAYOR
CITY OF CHICAGO

October 16, 2013.

To the Honorable, The City Council of the City of Chicago:

LADIES AND GENTLEMEN -- At the request of the Commissioner of Water Management, I transmit herewith an ordinance authorizing a release of an easement and entry into two easement agreements with Amtrak and Riverpoint LLC.

Your favorable consideration of this ordinance will be appreciated.

Very truly yours,

(Signed) RAHM EMANUEL,
Mayor.

Referred -- VACATION OF PORTIONS OF W. WAVELAND AVE. AND N. SHEFFIELD AVE. IN VICINITY OF WRIGLEY FIELD.

[O2013-8247]

The Honorable Rahm Emanuel, Mayor, submitted the following communication which was, together with the proposed ordinance transmitted therewith, *Referred to the Committee on Transportation and Public Way:*

OFFICE OF THE MAYOR
CITY OF CHICAGO

October 16, 2013.

To the Honorable, The City Council of the City of Chicago:

LADIES AND GENTLEMEN -- At the request of the Commissioner of Transportation, I transmit herewith an ordinance vacating certain City-owned property in the vicinity of Wrigley Field.

Your favorable consideration of this ordinance will be appreciated.

Very truly yours,

(Signed) RAHM EMANUEL,
Mayor.

Referred -- EXEMPTION FROM CERTAIN MUNICIPAL CODE PROVISIONS PROHIBITING INSTALLATION AND MAINTENANCE OF SIGNS IN CONNECTION WITH EXPANSION, RESTORATION AND REHABILITATION OF WRIGLEY FIELD AND ADJACENT AREA.

[O2013-8261]

The Honorable Rahm Emanuel, Mayor, submitted the following communication which was, together with the proposed ordinance transmitted therewith, *Referred to the Committee on Zoning, Landmarks and Building Standards:*

OFFICE OF THE MAYOR
CITY OF CHICAGO

October 16, 2013.

To the Honorable, The City Council of the City of Chicago:

LADIES AND GENTLEMEN -- At the request of the Commissioner of Buildings, I transmit herewith an ordinance regarding signage associated with Wrigley Field.

Your favorable consideration of this ordinance will be appreciated.

Very truly yours,

(Signed) RAHM EMANUEL,
Mayor.

City Council Informed As To Miscellaneous Documents Filed In City Clerk's Office.

The Honorable Susana A. Mendoza, City Clerk, informed the City Council that documents have been filed in her office relating to the respective subjects designated as follows:

Placed On File -- EXECUTIVE ORDER 2013-1 CONCERNING ADJUSTMENT TO TIME FRAME FOR SUBMITTAL OF YEAR 2014 EXECUTIVE BUDGET TO CITY COUNCIL.

[F2013-71]

A communication from the Honorable Rahm Emanuel, Mayor, under the date of October 4, 2013, transmitting Executive Order 2013-1 requiring the submittal of Year 2014 Executive Budget to the City Council of the City of Chicago no later than October 23, 2013, which was *Placed on File.*

Placed On File -- OFFICE OF INSPECTOR GENERAL'S INTERIM REVISED RULES AND REGULATIONS FOR CONDUCT OF INVESTIGATIONS.

[F2013-70]

A communication from Joseph M. Ferguson, Inspector General of the City of Chicago, under the date of October 3, 2013, transmitting the Office of Inspector General's Interim Revised Rules and Regulations for the conduct of investigations, which was *Placed on File.*

Placed On File -- INSPECTOR GENERAL'S QUARTERLY REPORT FOR PERIOD ENDED SEPTEMBER 30, 2013.

[F2013-73]

A communication from Joseph M. Ferguson, Inspector General of the City of Chicago, under the date of October 15, 2013, transmitting pursuant to Section 2-56-120 of the Municipal Code of Chicago, a quarterly report of investigations conducted for the period of July 1, 2013 through September 30, 2013, which was *Placed on File.*

Placed On File -- OATH OF OFFICE OF ERIN KEANE AS TRUSTEE OF LABORERS' AND RETIREMENT BOARD EMPLOYEES' ANNUITY AND BENEFIT FUND OF CHICAGO.

[F2013-64]

The oath of office of Erin Keane as trustee of Laborers' and Retirement Board Employees' Annuity and Benefit Fund of the City of Chicago, which was *Placed on File*.

Placed On File -- OATH OF OFFICE OF ERIN KEANE, ACTING COMPTROLLER OF CITY OF CHICAGO, AS EX-OFFICIO TRUSTEE OF FIREMEN'S ANNUITY AND BENEFIT FUND OF CHICAGO.

[F2013-65]

The oath of office of Erin Keane, acting Comptroller of the City of Chicago, as ex-officio trustee of Firemen's Annuity and Benefit Fund of the City of Chicago, which was *Placed on File*.

Placed On File -- OATH OF OFFICE OF ERIN KEANE AS TRUSTEE OF MUNICIPAL EMPLOYEES', OFFICERS' AND OFFICIALS' ANNUITY AND BENEFIT FUND OF CHICAGO.

[F2013-66]

The oath of office of Erin Keane as trustee of the Municipal Employees', Officers' and Officials' Annuity and Benefit Fund of the City of Chicago, which was *Placed on File*.

Placed On File -- PROPOSED 107TH/HALSTED TAX INCREMENT FINANCING REDEVELOPMENT PLAN AND PROJECT.

[F2013-67]

A communication from M. Susan Lopez, Chief Assistant Corporation Counsel, under the date of September 27, 2013, transmitting the proposed 107th/Halsted Tax Increment Financing Redevelopment Plan and Project, which was *Placed on File*.

Placed On File -- REVISED 107TH/HALSTED TAX INCREMENT FINANCING REDEVELOPMENT PLAN AND PROJECT.

[F2013-72]

A communication from M. Susan Lopez, Chief Assistant Corporation Counsel, under the date of October 8, 2013, transmitting the Revised 107th/Halsted Tax Increment Financing Redevelopment Plan and Project, which was *Placed on File*.

Placed On File -- INDEPENDENT AUDITORS REPORT ON FINANCIAL STATEMENTS OF LABORERS' AND RETIREMENT BOARD EMPLOYEES' ANNUITY AND BENEFIT FUND OF CHICAGO FOR YEARS ENDED DECEMBER 31, 2012 AND 2011.

[F2013-68]

A communication from Calibre CPA Group PLLC, under the date of October 2, 2013, transmitting a report on the financial statements of the Laborers' and Retirement Board Employees' Annuity and Benefit Fund of Chicago for the years ended December 31, 2012 and 2011, which was *Placed on File*.

Placed On File -- ACTUARIAL VALUATION REPORT OF LABORERS' AND RETIREMENT BOARD EMPLOYEES' ANNUITY AND BENEFIT FUND OF CHICAGO FOR YEAR ENDED DECEMBER 31, 2012.

[F2013-69]

A communication from Gabriel Roeder Smith & Company, under the date of October 2, 2013, transmitting the actuarial valuation report of the Laborers' and Retirement Board Employees' Annuity and Benefit Fund of Chicago for the year ended December 31, 2012, which was *Placed on File*.

City Council Informed As To Certain Actions Taken.

PUBLICATION OF JOURNAL.

The City Clerk informed the City Council that all those ordinances, et cetera, which were passed by the City Council on September 11, 2013 and which were required by statute to be

published in book or pamphlet form or in one or more newspapers, were published in pamphlet form on October 15, 2013 by being printed in full text in printed pamphlet copies of the *Journal of the Proceedings of the City Council of the City of Chicago* of the regular meeting held on September 11, 2013, published by authority of the City Council, in accordance with the provisions of Title 2, Chapter 12, Section 050 of the Municipal Code of Chicago, as passed on June 27, 1990.

Miscellaneous Communications, Reports, Et Cetera, Requiring Council Action (Transmitted To City Council By City Clerk).

The City Clerk transmitted communications, reports, et cetera, relating to the respective subjects listed below, which were acted upon by the City Council in each case in the manner noted, as follows:

Referred -- ZONING RECLASSIFICATIONS OF PARTICULAR AREAS.

Applications (in triplicate) together with the proposed ordinances for amendment of Title 17 of the Municipal Code of Chicago (the Chicago Zoning Ordinance), as amended, for the purpose of reclassifying particular areas, which were *Referred to the Committee on Zoning, Landmarks and Building Standards*, as follows:

Affito Domus LLC (Application Number 17860) -- to classify as an RT3.5 Residential Two-Flat, Townhouse and Multi-Unit District instead of a C1-2 Neighborhood Commercial District the area shown on Map Number 1-H bounded by:

West Erie Street; a line 94.28 feet east of and parallel to North Damen Avenue; the public alley next north of and parallel to West Erie Street; and a line 118.28 feet east of and parallel to North Damen Avenue (common address: 1950 West Erie Street).

[O2013-7558]

Affito Domus LLC (Application Number 17862) -- to classify as an RT3.5 Residential Two-Flat, Townhouse and Multi-Unit District instead of a C1-2 Neighborhood Commercial District the area shown on Map Number 1-H bounded by:

West Erie Street; a line 95.20 feet east of and parallel to North Damen Avenue; the public alley next north of and parallel to West Erie Street; and a line 120.20 feet east of and parallel to North Damen Avenue (common address: 1948 West Erie Street).

[O2013-7560]

Affito Domus LLC (Application Number 17861) -- to classify as an RT3.5 Residential Two-Flat, Townhouse and Multi-Unit District instead of a C1-2 Neighborhood Commercial District the area shown on Map Number 1-H bounded by:

West Erie Street; a line 96.16 feet east of and parallel to North Damen Avenue; the public alley next south of and parallel to West Erie Street; and a line 118.28 feet east of and parallel to North Damen Avenue (common address: 1951 West Erie Street).

[O2013-7559]

Affito Domus LLC (Application Number 17864) -- to classify as an RT3.5 Residential Two-Flat, Townhouse and Multi-Unit District instead of a C1-2 Neighborhood Commercial District the area shown on Map Number 1-H bounded by:

West Erie Street; a line 118.28 feet east of and parallel to North Damen Avenue; the public alley next north of and parallel to West Erie Street; and a line 143.28 feet east of and parallel to North Damen Avenue (common address: 1948 West Erie Street).

[O2013-7562]

Affito Domus LLC (Application Number 17863) -- to classify as an RT3.5 Residential Two-Flat, Townhouse and Multi-Use District instead of a C1-2 Neighborhood Commercial District the area shown on Map Number 1-H bounded by:

West Erie Street; a line 143.28 feet east of and parallel to North Damen Avenue; the public alley next north of and parallel to West Erie Street; and a line 168.28 feet east of and parallel to North Damen Avenue (common address: 1946 West Erie Street).

[O2013-7561]

CA Residential State/Huron LLC (Application Number 17848) -- to classify as a DX-12 Downtown Mixed-Use District instead of Residential Business Planned Development Number 1003 District and further, to classify as a Residential Business Planned Development instead of a DX-12 Downtown Mixed-Use District the area shown on Map Number 1-E bounded by:

the alley next north of East Huron Street; a line 85.39 feet east of North State Street; East Huron Street; and North State Street (common address: 2 -- 8 East Huron Street/701 -- 709 North State Street).

[O2013-7546]

Chicago IL (1150 Halsted) LLC (Application Number 17856) -- to classify as a C3-3 Commercial, Manufacturing and Employment District instead of an M3-3 Heavy Industry District the area shown on Map Number 3-G bounded by:

West Division Street; North Halsted Street; a southwesterly line 87.35 feet long beginning at a point 222.76 feet south of the south line of West Division Street (as measured along the west boundary line of North Halsted Street) and ending at a point 55.50 feet west of the west line of North Halsted Street and 290.16 feet south of the south line of West Division Street; a northwesterly line 10.33 feet long beginning at a point 55.50 feet west of the west line of North Halsted Street and 290.16 feet south of the south line of West Division Street and ending at a point 63.50 feet west of the west line of North Halsted Street and 284.40 feet south of the south line of West Division Street; a southwesterly line 19.15 feet long starting at a point 63.50 feet west of the west line of North Halsted Street and 284.40 feet south of the south line of West Division Street and ending at a point 75.70 feet west of the west line of North Halsted Street and 299.30 feet south of the south line of West Division Street; and the northeast boundary line of the Chicago River North Branch Canal to the point of beginning (common address: 1150 -- 1168 North Halsted Street).

[O2013-7554]

Chicago Title Land Trust Number 7183, dated August 3, 1995 (Application Number 17847) -- to classify as a B2-2 Neighborhood Mixed-Use District instead of a B3-1 Community Shopping District the area shown on Map Number 7-I bounded by:

West Belmont Avenue; a line 145 feet east of and parallel to North Sacramento Avenue; the alley next south of and parallel to West Belmont Avenue; and a line 121 feet east of and parallel to North Sacramento Avenue (common address: 2947 West Belmont Avenue).

[O2013-7543]

Robert Egan (Application Number 17859) -- to classify as an RT3.5 Residential Two-Flat, Townhouse and Multi-Unit District instead of an RS3 Residential Single-Unit (Detached House) District the area shown on Map Number 9-K bounded by:

West Warwick Avenue; a line 266 feet east of and parallel to North Cicero Avenue; the alley next south of and parallel to West Warwick Avenue; and a line 228.5 feet east of and parallel to North Cicero Avenue (common address: 4737 West Warwick Avenue).

[O2013-7557]

EZBM, Inc. (Application Number 17845) -- to classify as an RM4.5 Residential Multi-Unit District instead of an RS3 Residential Single-Unit (Detached Housing) District the area shown on Map Number 3-G bounded by:

West Walton Street; a line 204 feet east of North Ashland Avenue; the alley north of and parallel to West Walton Street; and a line 254.06 feet east of North Ashland Avenue (common address: 1534 -- 1536 West Walton Street).

[O2013-7541]

EZMB LLC (Application Number 17844) -- to classify as an RT3.5 Residential Two-Flat, Townhouse and Multi-Unit District instead of an RS3 Residential Single-Unit (Detached Housing) District the area shown on Map Number 1-H bounded by:

North Marshfield Avenue; a line 122.50 feet south of West Ohio Street; the alley east of and parallel to North Marshfield Avenue; and a line 171.50 south of West Ohio Street (common address: 531 -- 533 North Marshfield Avenue).

[O2013-7540]

Michael Finan (Application Number 17842) -- to classify as an RT4 Residential Two-Flat, Townhouse and Multi-Unit District instead of an RS3 Residential Single-Unit (Detached House) District the area shown on Map Number 11-G bounded by:

a line 140 feet south of and parallel to West Leland Avenue; North Magnolia Avenue; a line 190 feet south of and parallel to West Leland Avenue; and the public alley next west of North Magnolia Avenue (common address: 4642 North Magnolia Avenue).

[O2013-7538]

Melissa Fojtik (Application Number 17852) -- to classify as an RT3.5 Residential Two-Flat, Townhouse and Multi-Unit District instead of an RS3 Residential Single-Unit (Detached House) District the area shown on Map Number 9-H bounded by:

a line 150 feet south of and parallel to West Waveland Avenue; North Bell Avenue; a line 180 feet south of and parallel to West Waveland Avenue; and the public alley next west of and parallel to North Bell Avenue (common address: 3642 North Bell Avenue).

[O2013-7550]

John Gavin (Application Number 17843T1) -- to classify as a B2-3 Neighborhood Mixed-Use District instead of an RS3 Residential Single-Unit (Detached House) District the area shown on Map Number 7-I bounded by:

the alley next north of West Diversey Avenue; a line 100.01 feet east of and parallel to North Campbell Avenue; West Diversey Avenue; and a line 75.00 feet east of and parallel to North Campbell Avenue (common address: 2450 West Diversey Avenue).

[O2013-7539]

Dalia and Abdelghani Haroune (Application Number 17853) -- to classify as an RT4 Residential Two-Flat, Townhouse and Multi-Unit District instead of an RS3 Residential Single-Unit (Detached House) District the area shown on Map Number 13-H bounded by:

West Winona Street; a line 141.33 feet west of and parallel to North Leavitt Street; the public alley next south of and parallel to West Winona Street; and a line 171.33 feet west of and parallel to North Leavitt Street (common address: 2215 West Winona Street).

[O2013-7551]

Historic Strand, L.P., in care of Neal & Leroy LLC, 203 North LaSalle Street (Application Number 17858) -- to classify as Residential Business Planned Development ____ instead of a B3-3 Community Shopping District the area shown on Map Number 16-D bounded by:

South Cottage Grove Avenue; a line 141 feet south of the south line of East 63rd Street; the alley next east and parallel to South Cottage Grove Avenue; a line 141 feet south of the south line of East 63rd Street; South Maryland Avenue, 240.97 feet south of the south line of East 63rd Street; the alley next west and parallel to South Maryland Avenue; and a line 265.96 feet south of the south line of East 63rd Street (common address: 6315 -- 6323 South Cottage Grove Avenue (PIN: 20-23-100-004) and 6314 South Maryland Avenue (PIN: 20-23-100-007)).

[O2013-7556]

Pedro Investments LLC, in care of Law Offices of Samuel V.P. Banks (Application Number 17838T1) -- to classify as a C1-3 Neighborhood Commercial District instead of an M1-2 Limited Manufacturing/Business Park District the area shown on Map Number 4-I bounded by:

beginning at the southerly right-of-way line of the Chicago Burlington Quincy Railroad; South Troy Street or the line thereof if extended where no street exists; the alley next north of and parallel to West Cermak Road; a line 124.69 feet west of and parallel to South Troy Street; a line 175 feet north of and parallel to West Cermak Road; South Kedzie Avenue; a line 400 feet north of and parallel to West Cermak Road; and a line 132.63 feet east of and parallel to South Kedzie Avenue (ToB) (common address: 2123 -- 2143 South Kedzie Avenue and 2116 -- 2144 South Troy Street).

[O2013-7534]

POGN LLC (Application Number 17865T1) -- to classify as a DX-7 Downtown Mixed-Use District instead of a DS-3 Downtown Service District the area shown on Map Number 11-K bounded by:

South Green Street; West Jackson Boulevard; a line 117.13 feet west of and parallel to South Green Street; and a line 246.14 feet north of and parallel to West Jackson Boulevard (common address: 210 -- 240 South Green Street).

[O2013-7563]

Mayfair Plaza 63 LLC and Glendale 2012 LLC (Application Number 17855) -- to classify as Business Planned Development Number 402, as amended, instead of Business Planned Development Number 402, as amended, the area shown on Map Number 13-K bounded by:

a line 540.84 feet north of and parallel to West Lawrence Avenue; North Pulaski Road; West Lawrence Avenue; North Keystone Avenue; the alley next north of and parallel to West Lawrence Avenue; and the alley next west of and parallel to North Pulaski Road (common address: 4800 -- 4854 North Pulaski Road; 4000 -- 4024 West Lawrence Avenue; and 4801 -- 4843 North Keystone Avenue).

[O2013-7553]

MB Property Group, Inc. (Application Number 17841) -- to classify as an RS3 Residential Single-Unit (Detached House) District instead of an RS2 Residential Single-Unit (Detached House) District the area shown on Map Number 14-N bounded by:

a line 50 feet north of and parallel to West 56th Street; the alley next east of and parallel to South Nagle Avenue; a line 110.00 feet north of and parallel to West 56th Street; and South Nagle Avenue (common address: 5551 -- 5553 South Nagle Avenue).

[O2013-7537]

The Salsa Truck LLC, in care of Law Offices of Samuel V.P. Banks, 221 North LaSalle Street, 38th Floor (Application Number 17834) -- to classify as a DS-3 Downtown Service District instead of a DX-3 Downtown Mixed-Use District the area shown on Map Number 1-G bounded by:

a line 164.5 feet north of and parallel to West Washington Boulevard; North Aberdeen Street; a line 139.5 feet north of and parallel to West Washington Boulevard; and the alley next west of and parallel to North Aberdeen Street (common address: 116 North Aberdeen Street).

[O2013-7530]

Ibrahim Shihadeh (Application Number 17836) -- to classify as a C2-5 Motor Vehicle-Related Commercial District instead of a B3-5 Community Shopping District the area shown on Map Number 14-D bounded by:

East 55th Street; South Lake Park Avenue; a line 150.75 feet south of and parallel to East 55th Street; and South Harper Avenue (common address: 1525 East 55th Street; 5500 South Lake Park Avenue; and 5505 -- 5519 South Harper Avenue).

[O2013-7532]

SustainaBuild LLC -- 2219 (Application Number 17849) -- to classify as an RT4 Residential Two-Flat, Townhouse and Multi-Unit District instead of an RS3 Residential Single-Unit (Detached House) District the area shown on Map Number 1-H bounded by:

West Race Avenue; a public alley next west of and parallel to North Leavitt Street; a public alley next south of and parallel to West Race Avenue; and a line 195.84 feet west of and parallel to North Leavitt Street (common address: 2217 -- 2219 West Race Avenue).

[O2013-7547]

Darko Tesanovic (Application Number 17835) -- to classify as a B1-1 Neighborhood Shopping District instead of an RT4 Residential Two-Flat, Townhouse and Multi-Unit District the area shown on Map Number 7-I bounded by:

a line 69.70 feet north of and parallel to West Logan Boulevard; North California Avenue; West Logan Boulevard; and a line 33.83 feet west of and parallel to North California Avenue (common address: 2800 West Logan Boulevard).

[O2013-7531]

VCP Funding III LLC Series VCP 1057 Grand (Application Number 17857T1) -- to classify as a C2-3 Motor Vehicle Related Commercial District instead of an M2-2 Light Industry District the area shown on Map Number 1-G bounded by:

West Grand Avenue; a line 29.33 feet east of and parallel to North Aberdeen Street; a line 116 feet south of and parallel to West Grand Avenue; the alley next east of and parallel to North Aberdeen Street; a line 137.37 feet south of and parallel to West Grand Avenue; and North Aberdeen Street (common address: 1057 West Grand Avenue and 459 North Aberdeen Street).

[O2013-7555]

Wells and Scott Development Partners LLC (Application Number 17833) -- to classify as a Residential-Business Planned Development instead of a C2-3 Motor Vehicle-Related Commercial District the area shown on Map Number 3-F bounded by:

West Scott Street; North Wells Street; a line 133 feet south of and parallel with the south line of West Scott Street; and a line 240.77 feet west of and parallel with the west line of North Wells Street (common address: 201 -- 223 West Scott Street and 1222 -- 1230 North Wells Street).

[O2013-7544]

Wail Ziyad (Application Number 17851) -- to classify as a C2-2 Motor Vehicle-Related Commercial District instead of a B3-2 Community Shopping District the area shown on Map Number 6-J bounded by:

West 26th Street; the public alley next east of and parallel to South St. Louis Avenue; a line 72.40 feet south of and parallel to West 26th Street; and South St. Louis Avenue (common address: 3447 -- 3451 West 26th Street).

[O2013-7549]

722 ADA LLC (Application Number 17850T1) -- to classify as an RM5 Residential Multi-Unit District instead of an RS3 Residential Single-Unit (Detached House) District the area shown on Map Number 1-G bounded by:

a line 246 feet north of and parallel to West Huron Street; North Ada Street; a line 222 feet north of and parallel to West Huron Street; and the public alley next west of and parallel to North Ada Street (common address: 722 North Ada Street).

[O2013-7548]

773 LLC (Application Number 17839T1) -- to classify as a DX-7 Downtown Mixed-Use District instead of a DS-5 Downtown Service District the area shown on Map Number 1-F bounded by:

North Jefferson Street; the public alley next north and parallel to West Randolph Street; the public alley next east and parallel to North Jefferson Street; and West Randolph Street (common address: 564 West Randolph Street).

[O2013-7535]

1541 W. Fry LLC (Application Number 17837) -- to classify as an RM4.5 Residential Multi-Unit District instead of an RS3 Residential Single-Unit (Detached House) District the area shown on Map Number 3-G bounded by:

West Fry Street; a line 179.50 feet east of and parallel to North Ashland Avenue; the alley next south of and parallel to West Fry Street; and a line 154.44 feet east of and parallel to North Ashland Avenue (common address: 1541 West Fry Street).

[O2013-7533]

1616 -- 1624 N. Milwaukee Ventures LLC (Application Number 17854) -- to classify as a Business Planned Development District instead of a B3-2 Community Shopping District and an M1-2 Limited Manufacturing/Business Park District the area shown on Map Number 5-H bounded by:

a line 214.09 feet northwest of West North Avenue and perpendicular to North Milwaukee Avenue as measured along the southwest line of North Milwaukee Avenue; North Milwaukee Avenue; West North Avenue for a distance of 165.65 feet to the CTA right-of-way; the CTA right-of-way; and the alley next southwest of North Milwaukee Avenue (common address: 1600 -- 1626 North Milwaukee Avenue).

[O2013-7552]

2437 Irving Park LLC (Application Number 17840T1) -- to classify as a B2-2 Neighborhood Mixed-Use District instead of an M1-1 Limited Manufacturing/Business Park District the area shown on Map Number 9-I bounded by:

West Irving Park Road; a line 250.52 feet east of and parallel to North Campbell Avenue; the alley next south of and parallel to West Irving Park Road; and North Campbell Avenue (common address: 2435 -- 2453 West Irving Park Road).

[O2013-7536]

4635 Broadway LLC (Application Number 17846) -- to classify as a B2-3 Neighborhood Mixed-Use District instead of a B3-2 Community Shopping District the area shown on Map Number 11-G bounded by:

a line 220.16 feet southeast of West Leland Avenue as measured along the easterly right-of-way of North Broadway and perpendicular thereto; a line 88 feet northeast of and parallel to North Broadway; a line 295.16 feet southeast of West Leland Avenue as measured along the easterly right-of-way line of North Broadway and perpendicular thereto; and North Broadway (common address: 4635 -- 4641 North Broadway).

[O2013-7542]

4831 Wilson LLC (Application Number 17866) -- to classify as an M2-2 Light Industry District instead of an M1-1 Limited Manufacturing/Business Park District the area shown on Map Number 13-M bounded by:

West Wilson Avenue; a line 297.12 feet west of and parallel to North Cicero Avenue; a northwesterly line 47.12 feet long starting at a point 56.87 feet south of the south line of West Wilson Avenue and ending at a point 31.18 feet south of the south line of West Wilson Avenue and 336.62 feet west of the west line of North Cicero Avenue; and a 31.18 foot long perpendicular line to West Wilson Avenue and 336.62 feet west of the west line of North Cicero Avenue (common address: 4833 West Wilson Avenue).

[O2013-7564]

Referred -- CLAIMS AGAINST CITY OF CHICAGO.

Claims against the City of Chicago, which were *Referred to the Committee on Finance*, filed by the following:

Abramovitz, Andrew [CL2013-1993]

Ace Landscaping and Lebedeck, James A. [CL2013-2065]

Aguirre, Ricardo	[CL2013-2083]
Anderson, Timothy J.	[CL2013-2067]
Arango, Oscar E.	[CL2013-2033]
Argetsinger, Michael R.	[CL2013-2020]
Barbara, Vito R.	[CL2013-2017]
Beans, Bianca D.	[CL2013-2032]
Bopp, Nadine A.	[CL2013-2069]
Bradley, Brian and Carrie	[CL2013-2037]
Burt, Byron	[CL2013-2042]
Cackler, Rachel J.	[CL2013-2084]
CCS Commercial LLC and Bristol West Insurance	[CL2013-2003]
Clayborne, Sandra	[CL2013-2093]
Coit, Katharine R.	[CL2013-2059]
Conrad, Dennis	[CL2013-2076]
Conrad, Robert S.	[CL2013-2054]
Cook, Katherine	[CL2013-2038]
Craig, Dorothy	[CL2013-2078]
Cyberski, Matthew	[CL2013-2000]
Davidson, Anthony P.	[CL2013-2047]
Davis, Theresa A.	[CL2013-2014]
Deng, Shaozhong	[CL2013-2040]
Dutton, Michael C.	[CL2013-2057]

El-Alwan, Elena [CL2013-2053]

Fedrick, Sylvia [CL2013-2041]

Fells, Jonathan [CL2013-2008]

Ferrio, Robert W. [CL2013-2066]

Freeman, Joseph [CL2013-2034]

Gallagher, Maura [CL2013-1992]

Garcia, Grace [CL2013-1994]

Glynn, Kathleen R. [CL2013-2021]

Graunke, Dawn M. [CL2013-2089]

Halon, Adam B. [CL2013-2045]

Hardman, William [CL2013-2088]

Hasan, Hakeem [CL2013-2026]

Honorable, Richard [CL2013-2027]

Howe, Bryant L. [CL2013-2087]

Humbert, Edward R. [CL2013-2064]

IDS Property Casualty and Guevara, Guillermo [CL2013-2002]

Jenkins, Courtney M. [CL2013-2039]

Jiang, Xi Hui [CL2013-2071]

Johnson, Denise A. [CL2013-2049]

Johnson, Eligah [CL2013-2085]

Johnson, Floyd [CL2013-1989]

Johnson, Jason [CL2013-2058]

Joson, Christopher V. [CL2013-1991]

Kazek, Andrzej [CL2013-2077]

Klima, Aniela [CL2013-1988]

Krawczyk, Deborah L. [CL2013-2091]

Krueger, Christopher P. [CL2013-2006]

Lach, Carolyn J. [CL2013-2072]

Langford, Andrew M. [CL2013-1995]

Lebedick, James A. [CL2013-2009]

Levi, Sammie L. [CL2013-2074]

Llanes, Colleen M. [CL2013-2055]

LSL Trust S.V. (Illinois) [CL2013-2019]

Macsesso Hp LLC [CL2013-2082]

Mann, Jeremy [CL2013-2056]

Mansfield, Tressie [CL2013-2048]

Masini, Dean P. [CL2013-2025]

Matviiv, Taras [CL2013-1997]

Maximilian, Jakub [CL2013-2090]

McCready, Michael [CL2013-2092]

McGee, Laronda L. [CL2013-1990]

McGregory, Elaine S. [CL2013-2022]

McHale, John J. [CL2013-2075]

Miekina, Piotr M. [CL2013-2079]

Miranda, Candi	[CL2013-2043]
Mutuc, Maureen	[CL2013-2044]
Nash, Larenzo	[CL2013-2060]
Nowak, Thomas	[CL2013-2031]
Obyrtacz, Maria and Andy	[CL2013-2023]
Orgain, Javette C.	[CL2013-2028]
Pajor, Nathan M.	[CL2013-2024]
Pateriya, Shailendra	[CL2013-1998]
Pauze, Beth A.	[CL2013-2007]
Perez, Wilter	[CL2013-2051]
Presti, Joseph	[CL2013-2005]
Ramirez, Carmelo	[CL2013-2004]
Rasmussen, Simin H.	[CL2013-2018]
Rayo, Misael	[CL2013-1987]
Real Properties	[CL2013-2013]
Reynoso, Joel	[CL2013-2086]
Richardson, John J.	[CL2013-2029]
Rocek, Charles J.	[CL2013-2073]
Ryan, David J.	[CL2013-2080]
Santos, Debra	[CL2013-2061]
Scherer, Andrea M.	[CL2013-1996]
Schmidt, Diane L.	[CL2013-2052]
Scholcoff, Eduardo	[CL2013-2046]

Showalter, Jennifer C. [CL2013-2011]

Spencer, Kathy M. [CL2013-2050]

Sullivan, Charles W [CL2013-2016]

Takaki-Ramirez, Lisa [CL2013-2012]

Tarpey, AnneMarie [CL2013-2036]

Thomas, Rebecca [CL2013-2010]

Vaughn, Djaye [CL2013-2062]

Vazquez, Jose [CL2013-2015]

Vega, Ricardo [CL2013-2030]

Viancourt, Julie A. [CL2013-2063]

Villafuerte, Kathryn S. [CL2013-2068]

Weisgerber, Alex R. [CL2013-1999]

Whiting, Mote [CL2013-2001]

Williams, Carla P. [CL2013-2081]

Worthy, Carlene S. [CL2013-2035]

21st Century Insurance and Jedraszko, Aneta [CL2013-2070]

Referred -- CORRECTION OF JULY 24, 2013 CITY COUNCIL *JOURNAL OF PROCEEDINGS.*

[O2013-7529]

A communication from the Honorable Susana A. Mendoza, City Clerk, transmitting a proposed correction to the *Journal of the Proceedings of the City Council of the City of Chicago* of the regular meeting held July 24, 2013 which was *Referred to the Committee on Committees, Rules and Ethics.*

REPORTS OF COMMITTEES.

COMMITTEE ON FINANCE.

INSTALLATION OF COMMEMORATIVE PLAQUE AT MOSES MONTEFIORE SCHOOL IN HONOR OF CHICAGO POLICE OFFICER IRMA C. RUIZ.

[Or2013-581]

The Committee on Finance submitted the following report:

CHICAGO, October 16, 2013.

To the President and Members of the City Council:

Your Committee on Finance, having had under consideration an order authorizing the Public Building Commission to install a commemorative plaque to honor Chicago Police Officer Irma C. Ruiz, having had the same under advisement, begs leave to report and recommend that Your Honorable Body *Pass* the proposed order transmitted herewith.

This recommendation was concurred in by a viva voce vote of the members of the committee, with no dissenting vote.

Respectfully submitted,

(Signed) EDWARD M. BURKE,
Chairman.

On motion of Alderman Burke, the said proposed order transmitted with the foregoing committee report was *Passed* by yeas and nays as follows:

Yeas -- Aldermen Moreno, Fioretti, Dowell, Burns, Hairston, Sawyer, Holmes, Harris, Beale, Balcer, Cárdenas, Quinn, Burke, Foulkes, Thompson, Thomas, Lane, O'Shea, Cochran, Brookins, Muñoz, Zalewski, Chandler, Solis, Maldonado, Burnett, Ervin, Graham, Reboyras, Suarez, Waguespack, Mell, Austin, Colón, Sposato, Mitts, Cullerton, Laurino, P. O'Connor, M. O'Connor, Reilly, Smith, Tunney, Arena, Cappleman, Pawar, Osterman, Moore, Silverstein -- 49.

Nays -- None.

Alderman Balcer moved to reconsider the foregoing vote. The motion was lost.

The following is said order as passed:

WHEREAS, The month of September 2013 marks the 25th anniversary of the brave and ultimate sacrifice made by Chicago Police Officer Irma C. Ruiz in the line of duty; and

WHEREAS, The Chicago City Council has been informed of this event by Alderman Edward M. Burke; and

WHEREAS, On the morning of September 22, 1988, Chicago Police Officers Irma C. Ruiz and Greg Jaglowski of the Area 4 Youth Division were inside Moses Montefiore School, 1300 South Ashland Avenue, when they were alerted to the arrival of an armed assailant; and

WHEREAS, A deranged Vietnam veteran had come to the school intent on continuing a deadly rampage he had begun at a nearby auto parts business; and

WHEREAS, In the process of confronting the man; Officer Greg Jaglowski was wounded in the left thigh, while Officer Irma C. Ruiz was fatally shot by a bullet that pierced her heart; and

WHEREAS, As Officer Greg Jaglowski tended to Officer Irma C. Ruiz and radioed for assistance, the gunman stepped inside an unoccupied room and took the opportunity to reload his weapon; and

WHEREAS, Shortly thereafter, the gunman reappeared and opened fire on Officer Greg Jaglowski, shooting him in the right leg; and

WHEREAS, Displaying the remarkable skill and poise that are hallmarks of Chicago's Finest, Officer Greg Jaglowski, in spite of his serious wounds, returned fire and brought the assailant down with two expertly aimed shots; and

WHEREAS, The courageous intervention and ultimate sacrifice of Officer Irma C. Ruiz protected the students, staff and teachers at Moses Montefiore School from a murderous gunman; and

WHEREAS, Officer Irma C. Ruiz was posthumously decorated with the Blue Star Award, the Award of Valor and the Police Medal, the Chicago Police Department's highest honor; and

WHEREAS, A Chicago public elementary school was named in honor of Officer Irma C. Ruiz; and

WHEREAS, The cherished wife of Peter and the loving mother of Peter, Irma, John and Philip, Officer Irma C. Ruiz leaves a legacy of sacrifice, service and generosity; now, therefore,

Be It Ordered, That the Public Building Commission is hereby ordered to install a commemorative plaque at Moses Montefiore School to honor the valor and sacrifice of Officer Irma C. Ruiz; and

Be It Further Ordered, That the Office of Budget and Management is hereby ordered to appropriate any and all necessary funds for the same.

APPOINTMENT OF CRAIG CHICO AS MEMBER OF CHICAGO DEVELOPMENT FUND ADVISORY BOARD.

[A2013-99]

The Committee on Finance submitted the following report:

CHICAGO, October 16, 2013.

To the President and Members of the City Council:

Your Committee on Finance, having had under consideration a communication recommending the proposed appointment of Craig Chico as a member of the Chicago Development Fund Advisory Board, having had the same under advisement, begs leave to report and recommend that Your Honorable Body *Approve* the proposed appointment transmitted herewith.

This recommendation was concurred in by a viva voce vote of the members of the committee, with no dissenting vote.

Respectfully submitted,

(Signed) EDWARD M. BURKE,
Chairman.

On motion of Alderman Burke, the committee's recommendation was *Concurred In* and the said proposed appointment of Craig Chico as a member of the Chicago Development Fund Advisory Board was *Approved* by yeas and nays as follows:

Yeas -- Aldermen Moreno, Fioretti, Dowell, Burns, Hairston, Sawyer, Holmes, Harris, Beale, Balcer, Cárdenas, Quinn, Burke, Foulkes, Thompson, Thomas, Lane, O'Shea, Cochran, Brookins, Muñoz, Zalewski, Chandler, Solis, Maldonado, Burnett, Ervin, Graham, Reboyras, Suarez, Waguespack, Mell, Austin, Colón, Sposato, Mitts, Cullerton, Laurino, P. O'Connor, M. O'Connor, Reilly, Smith, Tunney, Arena, Cappleman, Pawar, Osterman, Moore, Silverstein -- 49.

Nays -- None.

Alderman Balcer moved to reconsider the foregoing vote. The motion was lost.

APPOINTMENT OF BERNITA JOHNSON-GABRIEL AS MEMBER OF CHICAGO DEVELOPMENT FUND ADVISORY BOARD.

[A2013-98]

The Committee on Finance submitted the following report:

CHICAGO, October 16, 2013.

To the President and Members of the City Council:

Your Committee on Finance, having had under consideration a communication recommending the proposed appointment of Bernita Johnson-Gabriel as a member of the Chicago Development Fund Advisory Board, having had the same under advisement, begs leave to report and recommend that Your Honorable Body *Approve* the proposed appointment transmitted herewith.

This recommendation was concurred in by a viva voce vote of the members of the committee, with no dissenting vote.

Respectfully submitted,

(Signed) EDWARD M. BURKE,
Chairman.

On motion of Alderman Burke, the committee's recommendation was *Concurred In* and the said proposed appointment of Bernita Johnson-Gabriel as a member of the Chicago Development Fund Advisory Board was *Approved* by yeas and nays as follows:

Yeas -- Aldermen Moreno, Fioretti, Dowell, Burns, Hairston, Sawyer, Holmes, Harris, Beale, Balcer, Cárdenas, Quinn, Burke, Foulkes, Thompson, Thomas, Lane, O'Shea, Cochran, Brookins, Muñoz, Zalewski, Chandler, Solis, Maldonado, Burnett, Ervin, Graham, Reboyras, Suarez, Waguespack, Mell, Austin, Colón, Sposato, Mitts, Cullerton, Laurino, P. O'Connor, M. O'Connor, Reilly, Smith, Tunney, Arena, Cappleman, Pawar, Osterman, Moore, Silverstein -- 49.

Nays -- None.

Alderman Balcer moved to reconsider the foregoing vote. The motion was lost.

APPOINTMENT OF CHET T. JACKSON AS MEMBER OF CHICAGO DEVELOPMENT FUND ADVISORY BOARD.

[A2013-96]

The Committee on Finance submitted the following report:

CHICAGO, October 16, 2013.

To the President and Members of the City Council:

Your Committee on Finance, having had under consideration a communication recommending the proposed appointment of Chet T. Jackson as a member of the Chicago Development Fund Advisory Board, having had the same under advisement, begs leave to report and recommend that Your Honorable Body *Approve* the proposed appointment transmitted herewith.

This recommendation was concurred in by a viva voce vote of the members of the committee, with no dissenting vote.

Respectfully submitted,

(Signed) EDWARD M. BURKE,
Chairman.

On motion of Alderman Burke, the committee's recommendation was *Concurred In* and the said proposed appointment of Chet T. Jackson as a member of the Chicago Development Fund Advisory Board was *Approved* by yeas and nays as follows:

Yeas -- Aldermen Moreno, Fioretti, Dowell, Burns, Hairston, Sawyer, Holmes, Harris, Beale, Balcer, Cárdenas, Quinn, Burke, Foulkes, Thompson, Thomas, Lane, O'Shea, Cochran, Brookins, Muñoz, Zalewski, Chandler, Solis, Maldonado, Burnett, Ervin, Graham, Reboyras, Suarez, Waguespack, Mell, Austin, Colón, Sposato, Mitts, Cullerton, Laurino, P. O'Connor, M. O'Connor, Reilly, Smith, Tunney, Arena, Cappleman, Pawar, Osterman, Moore, Silverstein -- 49.

Nays -- None.

Alderman Balcer moved to reconsider the foregoing vote. The motion was lost.

APPOINTMENT OF CARLOS A. NELSON AS MEMBER OF CHICAGO DEVELOPMENT FUND ADVISORY BOARD.

[A2013-97]

The Committee on Finance submitted the following report:

CHICAGO, October 16, 2013.

To the President and Members of the City Council:

Your Committee on Finance, having had under consideration a communication recommending the proposed appointment of Carlos A. Nelson as a member of the Chicago Development Fund Advisory Board, having had the same under advisement, begs leave to report and recommend that Your Honorable Body *Approve* the proposed appointment transmitted herewith.

This recommendation was concurred in by a viva voce vote of the members of the committee, with no dissenting vote.

Respectfully submitted,

(Signed) EDWARD M. BURKE,
Chairman.

On motion of Alderman Burke, the committee's recommendation was *Concurred In* and the said proposed appointment of Carlos A. Nelson as a member of the Chicago Development Fund Advisory Board was *Approved* by yeas and nays as follows:

Yeas -- Aldermen Moreno, Fioretti, Dowell, Burns, Hairston, Sawyer, Holmes, Harris, Beale, Balcer, Cárdenas, Quinn, Burke, Foulkes, Thompson, Thomas, Lane, O'Shea, Cochran, Brookins, Muñoz, Zalewski, Chandler, Solis, Maldonado, Burnett, Ervin, Graham, Reboyras, Suarez, Waguespack, Mell, Austin, Colón, Sposato, Mitts, Cullerton, Laurino, P. O'Connor, M. O'Connor, Reilly, Smith, Tunney, Arena, Cappleman, Pawar, Osterman, Moore, Silverstein -- 49.

Nays -- None.

Alderman Balcer moved to reconsider the foregoing vote. The motion was lost.

APPOINTMENT OF JOHN H. IDLER AS MEMBER OF STATE STREET COMMISSION (SPECIAL SERVICE AREA NO. 1).

[A2013-106]

The Committee on Finance submitted the following report:

CHICAGO, October 16, 2013.

To the President and Members of the City Council:

Your Committee on Finance, having had under consideration a communication recommending the appointment of John H. Idler as a member of the State Street Commission (Special Service Area Number 1), having had the same under advisement, begs leave to report and recommend that Your Honorable Body *Approve* the proposed appointment transmitted herewith.

This recommendation was concurred in by a viva voce vote of the members of the committee, with no dissenting vote.

Respectfully submitted,

(Signed) EDWARD M. BURKE,
Chairman.

On motion of Alderman Burke, the committee's recommendation was *Concurred In* and the said proposed appointment of John H. Idler as a member of the State Street Commission (Special Service Area Number 1) was *Approved* by yeas and nays as follows:

Yeas -- Aldermen Moreno, Fioretti, Dowell, Burns, Hairston, Sawyer, Holmes, Harris, Beale, Balcer, Cárdenas, Quinn, Burke, Foulkes, Thompson, Thomas, Lane, O'Shea, Cochran, Brookins, Muñoz, Zalewski, Chandler, Solis, Maldonado, Burnett, Ervin, Graham, Reboyras, Suarez, Waguespack, Mell, Austin, Colón, Sposato, Mitts, Cullerton, Laurino, P. O'Connor, M. O'Connor, Reilly, Smith, Tunney, Arena, Cappleman, Pawar, Osterman, Moore, Silverstein -- 49.

Nays -- None.

Alderman Balcer moved to reconsider the foregoing vote. The motion was lost.

REAPPOINTMENT OF MANUEL JIMENEZ, DAVID R. SUPANICH, GINTARAS P. CEPENAS, JEAN T. LOPEZ, SHELDON K. RICE AND MARK J. DI VALERIO AS MEMBERS OF SOUTHWEST BUSINESS GROWTH AREA COMMISSION (SPECIAL SERVICE AREA NO. 3).

[A2013-108]

The Committee on Finance submitted the following report:

CHICAGO, October 16, 2013.

To the President and Members of the City Council:

Your Committee on Finance, having had under consideration a communication recommending the reappointments of Manuel Jimenez, David R. Supanich, Gintaras P. Cepenas, Jean T. Lopez, Sheldon K. Rice and Mark J. Di Valerio as members of the Southwest Business Growth Area Commission (Special Service Area Number 3), having had the same under advisement, begs leave to report and recommend that Your Honorable Body *Approve* the proposed appointments transmitted herewith.

This recommendation was concurred in by a viva voce vote of the members of the committee, with no dissenting vote.

Respectfully submitted,

(Signed) EDWARD M. BURKE,
Chairman.

On motion of Alderman Burke, the committee's recommendation was *Concurred In* and the said proposed reappointments of Manuel Jimenez, David R. Supanich, Gintaras P. Cepenas, Jean T. Lopez, Sheldon K. Rice and Mark J. Di Valerio as members of the Southwest Business Growth Area Commission (Special Service Area Number 3) were *Approved* by yeas and nays as follows:

Yeas -- Aldermen Moreno, Fioretti, Dowell, Burns, Hairston, Sawyer, Holmes, Harris, Beale, Balcer, Cárdenas, Quinn, Burke, Foulkes, Thompson, Thomas, Lane, O'Shea, Cochran, Brookins, Muñoz, Zalewski, Chandler, Solis, Maldonado, Burnett, Ervin, Graham, Reboyras, Suarez, Waguespack, Mell, Austin, Colón, Sposato, Mitts, Cullerton, Laurino, P. O'Connor, M. O'Connor, Reilly, Smith, Tunney, Arena, Cappleman, Pawar, Osterman, Moore, Silverstein -- 49.

Nays -- None.

Alderman Balcer moved to reconsider the foregoing vote. The motion was lost.

APPOINTMENT OF JACOB ELKINS-RYAN AS MEMBER OF LAKEVIEW EAST COMMISSION (SPECIAL SERVICE AREA NO. 8).

[A2013-109]

The Committee on Finance submitted the following report:

CHICAGO, October 16, 2013.

To the President and Members of the City Council:

Your Committee on Finance, having had under consideration a communication recommending the appointment of Jacob Elkins-Ryan as a member of the Lakeview East Commission (Special Service Area Number 8), having had the same under advisement, begs leave to report and recommend that Your Honorable Body *Approve* the proposed appointment transmitted herewith.

This recommendation was concurred in by a viva voce vote of the members of the committee, with no dissenting vote.

Respectfully submitted,

(Signed) EDWARD M. BURKE,
Chairman.

On motion of Alderman Burke, the committee's recommendation was *Concurred In* and the said proposed appointment of Jacob Elkins-Ryan as a member of the Lakeview East Commission (Special Service Area Number 8) was *Approved* by yeas and nays as follows:

Yeas -- Aldermen Moreno, Fioretti, Dowell, Burns, Hairston, Sawyer, Holmes, Harris, Beale, Balcer, Cárdenas, Quinn, Burke, Foulkes, Thompson, Thomas, Lane, O'Shea, Cochran, Brookins, Muñoz, Zalewski, Chandler, Solis, Maldonado, Burnett, Ervin, Graham, Reboyras, Suarez, Waguespack, Mell, Austin, Colón, Sposato, Mitts, Cullerton, Laurino, P. O'Connor, M. O'Connor, Reilly, Smith, Tunney, Arena, Cappleman, Pawar, Osterman, Moore, Silverstein -- 49.

Nays -- None.

Alderman Balcer moved to reconsider the foregoing vote. The motion was lost.

REAPPOINTMENT OF MONA K. BUECHLER AS MEMBER OF HOWARD STREET COMMISSION (SPECIAL SERVICE AREA NO. 19).

[A2013-110]

The Committee on Finance submitted the following report:

CHICAGO, October 16, 2013.

To the President and Members of the City Council:

Your Committee on Finance, having had under consideration a communication recommending the reappoint00000000000ment of Mona K. Buechler as a member of the Howard Street Commission (Special Service Area Number 19), having had the same under advisement, begs leave to report and recommend that Your Honorable Body *Approve* the proposed appointment transmitted herewith.

This recommendation was concurred in by a viva voce vote of the members of the committee, with no dissenting vote.

Respectfully submitted,

(Signed) EDWARD M. BURKE,
Chairman.

On motion of Alderman Burke, the committee's recommendation was *Concurred In* and the said proposed reappointment of Mona K. Buechler as a member of the Howard Street Commission (Special Service Area Number 19) was *Approved* by yeas and nays as follows:

Yeas -- Aldermen Moreno, Fioretti, Dowell, Burns, Hairston, Sawyer, Holmes, Harris, Beale, Balcer, Cárdenas, Quinn, Burke, Foulkes, Thompson, Thomas, Lane, O'Shea, Cochran, Brookins, Muñoz, Zalewski, Chandler, Solis, Maldonado, Burnett, Ervin, Graham, Reboyras, Suarez, Waguespack, Mell, Austin, Colón, Sposato, Mitts, Cullerton, Laurino, P. O'Connor, M. O'Connor, Reilly, Smith, Tunney, Arena, Cappleman, Pawar, Osterman, Moore, Silverstein -- 49.

Nays -- None.

Alderman Balcer moved to reconsider the foregoing vote. The motion was lost.

APPOINTMENT OF JENNIFER E. MARTIN AS MEMBER OF UPTOWN COMMISSION (SPECIAL SERVICE AREA NO. 34).

[A2013-111]

The Committee on Finance submitted the following report:

CHICAGO, October 16, 2013.

To the President and Members of the City Council:

Your Committee on Finance, having had under consideration a communication recommending the appointment of Jennifer E. Martin as a member of the Uptown Commission (Special Service Area Number 34), having had the same under advisement, begs leave to report and recommend that Your Honorable Body *Approve* the proposed appointment transmitted herewith.

This recommendation was concurred in by a viva voce vote of the members of the committee, with no dissenting vote.

Respectfully submitted,

(Signed) EDWARD M. BURKE,
Chairman.

On motion of Alderman Burke, the committee's recommendation was *Concurred In* and the said proposed appointment of Jennifer E. Martin as a member of the Uptown Commission (Special Service Area Number 34) was *Approved* by yeas and nays as follows:

Yeas -- Aldermen Moreno, Fioretti, Dowell, Burns, Hairston, Sawyer, Holmes, Harris, Beale, Balcer, Cárdenas, Quinn, Burke, Foulkes, Thompson, Thomas, Lane, O'Shea, Cochran, Brookins, Muñoz, Zalewski, Chandler, Solis, Maldonado, Burnett, Ervin, Graham, Reboyras, Suarez, Waguespack, Mell, Austin, Colón, Sposato, Mitts, Cullerton, Laurino, P. O'Connor, M. O'Connor, Reilly, Smith, Tunney, Arena, Cappleman, Pawar, Osterman, Moore, Silverstein -- 49.

Nays -- None.

Alderman Balcer moved to reconsider the foregoing vote. The motion was lost.

INTERGOVERNMENTAL AGREEMENT WITH CHICAGO PARK DISTRICT REGARDING INVESTMENT PORTFOLIO MANAGEMENT.

[O2013-6146]

The Committee on Finance submitted the following report:

CHICAGO, October 16, 2013.

To the President and Members of the City Council:

Your Committee on Finance, having had under consideration an ordinance authorizing the City Treasurer to enter into and execute an intergovernmental agreement with the Chicago Park District for investment services, having had the same under advisement, begs leave to report and recommend that Your Honorable Body *Pass* the proposed ordinance transmitted herewith.

This recommendation was concurred in by a viva voce vote of the members of the committee, with no dissenting vote.

Respectfully submitted,

(Signed) EDWARD M. BURKE,
Chairman.

On motion of Alderman Burke, the said proposed ordinance transmitted with the foregoing committee report was *Passed* by yeas and nays as follows:

Yeas -- Aldermen Moreno, Fioretti, Dowell, Burns, Hairston, Sawyer, Holmes, Harris, Beale, Balcer, Cárdenas, Quinn, Burke, Foulkes, Thompson, Thomas, Lane, O'Shea, Cochran, Brookins, Muñoz, Zalewski, Chandler, Solis, Maldonado, Burnett, Ervin, Graham, Reboyras, Suarez, Waguespack, Mell, Austin, Colón, Sposato, Mitts, Cullerton, Laurino, P. O'Connor, M. O'Connor, Reilly, Smith, Tunney, Arena, Cappleman, Pawar, Osterman, Moore, Silverstein -- 49.

Nays -- None.

Alderman Balcer moved to reconsider the foregoing vote. The motion was lost.

The following is said ordinance as passed:

WHEREAS, The City of Chicago (the "City") is a municipal corporation and home rule unit of government under Article VII, Section 6(a) of the 1970 Constitution of the State of Illinois; and

WHEREAS, The Chicago Park District (the "Park District") is a body politic and corporate and a unit of local government under Article VII, Section 1 of the 1970 Constitution of the State of Illinois; and

WHEREAS, The Park District has requested that the City, acting by and through its Office of the City Treasurer, provide certain services with respect to a portion of the Park District's investment portfolio, which will remain in the name of the Park District, and which services shall include assisting the Park District in executing trades of approved securities at the Park District's direction and transferring funds between investment accounts and the Park District as appropriate at the Park District's direction; now, therefore,

Be It Ordained by the City Council of the City of Chicago:

SECTION 1. The recitals of this ordinance are hereby incorporated into this text as if set out herein in full.

SECTION 2. The City Treasurer (the "Treasurer") or a designee thereof is hereby authorized to execute, subject to the review of the Corporation Counsel as to form and legality, an agreement with the Park District in substantially the form attached hereto as Exhibit 1, and such other documents as are deemed necessary, between the City and the Park District, which agreement and other necessary documents may contain such other terms as are deemed necessary or appropriate by the Treasurer. The Treasurer and the designees thereof are authorized to execute such additional documents, information, assurances and certifications and to take such additional actions as may be necessary or required pursuant to the aforementioned agreement as contemplated therein.

SECTION 3. To the extent that any ordinance, resolution, rule, order or provision of the Municipal Code of Chicago, or part thereof, is in conflict with the provisions of this ordinance, the provisions of this ordinance shall be controlling. If any section, paragraph, clause or provision of this ordinance shall be held invalid, the invalidity of such section, paragraph, clause or provision shall not affect any of the other provisions of this ordinance.

SECTION 4. This ordinance shall take effect upon its passage and approval.

Exhibit 1 referred to in this ordinance reads as follows:

Exhibit 1.

Intergovernmental Agreement With Chicago Park District Regarding Investment Portfolio Management.

This Intergovernmental Agreement (the "Agreement") is made and entered into this __ day of _____, 2013 by and between the City of Chicago (the "City"), a municipal corporation

and home rule unit of government under Article VII, Section 6(a) of the 1970 Constitution of the State of Illinois, acting by and through its Office of the City Treasurer (the "Treasurer's Office"), and the Chicago Park District (the "Park District"), a body politic and corporate and a unit of local government under Article VII, Section 1 of the 1970 Constitution of the State of Illinois.

Recitals.

Whereas, The Park District has requested that the Treasurer's Office provide certain services with respect to a portion of the Park District's investment portfolio, which will remain in the name of the Park District, and which services shall include assisting the Park District in executing trades of approved securities at the Park District's direction and transferring funds between investment accounts and the Park District as appropriate at the Park District's direction (such services shall be referred to herein as the "Services").

Now, Therefore, In consideration of the mutual covenants and agreements contained herein, and for other good and valuable consideration, the receipt and sufficiency of which are hereby acknowledged, the parties hereto agree as follows:

Terms And Conditions.

Article One.

Incorporation Of Recitals.

The recitals set forth above are incorporated herein by reference and made a part hereof.

Article Two.

Compliance With All Laws.

The parties shall comply with all applicable federal, state and local laws, statutes, ordinances, rules, regulations, codes and executive orders, as well as the parties' respective policies, programs and procedures, all as may be in effect from time to time, pertaining to or affecting the Services or the parties as related thereto.

Article Three.

The Services.

1. General Scope Of Services.

The Treasurer's Office will provide the Services described below with the respect to certain of the Park District assets ("Assets") on behalf of the Park District. In carrying out the Services, the Treasurer's Office will have the following responsibilities:

a. with the assistance of, and input from, the Park District, recommend an asset allocation strategy based on prior discussions in accordance with state and federal law, and Park District policies, cash flow needs and risk tolerances, with such strategy subject to the Park District's approval;

b. prior to the finalization of an investment plan, provide a detailed report documenting the proposed investment plan and justifying the basis of the recommended approach to achieve the Park District's investment goals, and update such reports and make such presentations as the Park District deems necessary;

c. recommend investments on an ongoing weekly basis;

d. provide ongoing communications with the Park District's Treasurer on market conditions, performance of investments and proactively identifying adjustments to better meet the Park District's ongoing needs;

e. maintain accurate and detailed records of all financial transactions related to Park District accounts on an ongoing basis;

f. prepare performance reports on no less than a monthly basis documenting whether and how the investment approach has met the Park District's goals;

g. provide such mark-to-market or other investment valuations as the Park District shall request within twenty-four (24) hours of such request; and

h. prepare or otherwise arrange for the execution of any recommended investments approved by the Park District (provided, however, the actual execution of any purchase, sale or other transfer of any investment shall be made by the Park District).

2. Costs.

The Treasurer's Office shall incur monthly fees for use of financial markets data and analytical software. The Park District shall pay for a subscription to Bloomberg to assist the Treasurer's Office in performing the Services. In the event other fees or costs are incurred by the City in the future that can be directly attributed to the Services, the Park District shall

only be responsible for fees or costs that are incremental to the Park District's portion of the costs. The City shall request reimbursement or direct payment of such incremental fees or costs from the Park District.

3. Audit.

The Treasurer's Office will cooperate with the Park District's auditors with respect to the Services.

4. Investment Policy.

The Treasurer's Office shall follow the authorized investment policy of the Park District (the "Policy", a current copy of which is attached and incorporated herein as (Sub)Exhibit A) in making any recommendations to the Park District at all times in the performance of the Services. The Park District is responsible for providing any written updates of the Policy to the Treasurer's Office.

All recommendations will be made in accordance with the Prudent Investor Rule as specified in the Policy.

5. Reporting.

The Treasurer's Office shall provide investment reporting to the Park District, so long as the desired reports are feasible with current report generation systems in place at the Treasurer's Office. Subject to the foregoing, the Treasurer's Office shall provide monthly reports to the Park District which shall include the following by fund/account:

-- Description of Portfolio Holdings by Asset Class

-- Coupon Rate

-- Rate of Return (yield)

-- CUSIP Number

-- Total Cost

-- Market Value

-- Maturity Date, Purchase Date

-- Duration

-- Quality (rating)

6. Custodianship.

Investments will be in the name of the Park District and held by a custodian, as designated by the Park District (the "Custodian"). The Park District will wire monies directly to the Custodian, who will be responsible for the custody and possession of the purchased investments, the collection of interest, dividends and other income attributable to investments in the account. The Treasurer's Office shall not have custody or possession of Assets or of any other funds or securities in which the Park District has a beneficial interest, nor will the Treasurer's Office be allowed to wire monies to a third party other than for the settlement of investment purchases.

7. Liquidation Of Assets.

The Park District reserves the right to liquidate Assets that have been wired to the Custodian. The Park District may direct the Treasurer's Office that Assets be liquidated and returned within two (2) business days or that Assets be sold on behalf of the Park District within accounts based on liquidity needs of the Park District.

8. Account Instructions And Authorized Persons.

There will be funds (ACH or fedwire) transferred from the Park District to the Custodian, with directions to deposit in various funds/accounts and anticipated duration of the investments for each fund/account. The Park District from time to time will provide the Treasurer's Office with a written "Draw Down Schedule" specifying amounts of cash that the Park District will require in the account as of particular dates, and the Treasurer's Office will recommend investments having maturities corresponding to such cash requirements to the Park District.

Only those persons (the "Authorized Persons") listed on (Sub)Exhibit B attached and incorporated herein, are authorized to provide instructions or directions on behalf of the Park District with respect to account assets. (Sub)Exhibit B may be amended from time to time by the Park District with written notice to the Treasurer's Office.

9. Broker-Dealers.

The Treasurer's Office will provide to the Park District a City-approved list of broker-dealers and include information as to whether such broker-dealers are registered with the United States Securities and Exchange Commission (or exempt from registration) and whether such broker-dealers are minority- or women-owned businesses. Information regarding the utilization of broker-dealers will be provided quarterly by the Treasurer's Office to the Park District.

Article Four.

Term.

The Term of the Agreement shall commence on the date of its execution and shall terminate upon 60 (or less upon written agreement of the parties) calendar days written notice from one party to the other.

Article Five.

Indemnity; Default And Remedies.

1. Indemnity.

(a) The Park District agrees to indemnify, defend and hold the City harmless from and against any losses, costs, damages, liabilities, claims, suits, actions, causes of action and expenses, (including, without limitation, reasonable attorneys' fees and court costs) suffered or incurred by the City arising from or in connection with: (1) the Services (but not including the City's negligence or intentional actions); or (2) the Park District's failure to comply with any of the terms, covenants and conditions contained within this Agreement. The Park District shall not have a duty to indemnify to the City for losses, costs, damages, liabilities, claims, suits, actions, causes of action and expenses to the extent such are caused by the negligence or willful misconduct of the City, (b) the City agrees to indemnify, defend and hold the Park District harmless from and against any losses, costs, damages, liabilities, claims, suits, actions, causes of action and expenses, (including, without limitation, reasonable attorneys' fees and court costs) suffered or incurred by the Park District arising from or in connection with: (1) the Services (but not including the Park District's negligence or intentional actions); or (2) the City's failure to comply with any of the terms, covenants and conditions contained within this Agreement. The City shall not have a duty to indemnify to the Park District for losses, costs, damages, liabilities, claims, suits, actions, causes of action and expenses to the extent such are: (i) caused by the negligence or willful misconduct of the Park District; or (ii) the result of Services previously approved and accepted by the Park District.

2. Default And Remedies.

(a) The failure of the Park District to perform, keep or observe any of the covenants, conditions, promises, agreements or obligations of the Park District under this Agreement or any related agreement shall constitute an "Event of Default" by the Park District hereunder. Upon the occurrence of an Event of Default, the City may terminate this Agreement and all related agreements. The City may, in any court of competent jurisdiction by any action or proceeding at law or in equity, pursue and secure any available remedy. In the event the Park District shall fail to perform a covenant which the Park District is required to perform

under this Agreement, notwithstanding any other provision of this Agreement to the contrary, an Event of Default shall not be deemed to have occurred unless the Park District has failed to cure such default within 30 days of its receipt of a written notice from the City specifying the nature of the default; provided, however, with respect to those defaults which are not capable of being cured within such 30 day period, the Park District shall not be deemed to have committed an Event of Default under this Agreement if it has commenced to cure the alleged default within such 30 day period and thereafter diligently and continuously prosecutes the cure of such default until the same has been cured, (b) the failure of the City to perform, keep or observe any of the covenants, conditions, promises, agreements or obligations of the City under this Agreement or any related agreement shall constitute an "Event of Default" by the City hereunder. Upon the occurrence of an Event of Default, the Park District may terminate this Agreement and all related agreements. The Park District may, in any court of competent jurisdiction by any action or proceeding at law or in equity, pursue and secure any available remedy. In the event the City shall fail to perform a covenant which the City is required to perform under this Agreement, notwithstanding any other provision of this Agreement to the contrary, an Event of Default shall not be deemed to have occurred unless the City has failed to cure such default within 30 days of its receipt of a written notice from the Park District specifying the nature of the default; provided, however, with respect to those defaults which are not capable of being cured within such 30 day period, the City shall not be deemed to have committed an Event of Default under this Agreement if it has commenced to cure the alleged default within such 30 day period and thereafter diligently and continuously prosecutes the cure of such default until the same has been cured.

Article Six.

Consent.

Whenever the consent or approval of one or both parties to this Agreement is required hereunder, such consent or approval shall not be unreasonably withheld.

Article Seven.

Notice.

Notice to Park District shall be addressed to:

Chicago Park District
541 North Fairbanks Court
Chicago, Illinois 60611
Attention: General Superintendent

with a copy to:

Chicago Park District
541 North Fairbanks Court
Chicago, Illinois 60611
Attention: General Counsel

Notice to the City shall be addressed to:

City of Chicago
Office of the City Treasurer
City Hall, Room 106
121 North LaSalle Street
Chicago, Illinois 60602

and

City of Chicago
Department of Law
City Hall, Room 600
121 North LaSalle Street
Chicago, Illinois 60602
Attention: Finance and Economic
Development Division

Unless otherwise specified, any notice, demand or request required hereunder shall be given in writing at the addressed set forth above, by any of the following means: (a) personal service; (b) overnight courier; or (c) registered or certified mail, return receipt requested.

Such addresses may be changed when notice is given to the other party in the same manner as provided above. Any notice, demand or request sent pursuant to clause (a) hereof shall be deemed received upon such personal service. Any notice, demand or request sent pursuant to clause (b) shall be deemed received on the day immediately following deposit with the overnight courier and, if sent pursuant to clause (c) shall be deemed received two (2) days following deposit in the mail.

Article Eight.

Assignment; Binding Effect.

This Agreement, or any portion thereof, shall not be assigned by either party without the prior written consent of the other.

This Agreement shall inure to the benefit of and shall be binding upon the City, the Park District and their respective successors and permitted assigns. This Agreement is intended to be and is for the sole and exclusive benefit of the parties hereto and such successors and permitted assigns.

Article Nine.

Modification.

This Agreement may not be altered, modified or amended except by written instrument signed by all of the parties hereto.

Article Ten.

Compliance With Laws.

The parties hereto shall comply with all federal, state and municipal laws, ordinances, rules and regulations relating to this Agreement.

Article Eleven.

Governing Law And Severability.

This Agreement shall be governed by the laws of the State of Illinois. If any provision of this Agreement shall be held or deemed to be or shall in fact be inoperative or unenforceable as applied in any particular case in any jurisdiction or jurisdictions or in all cases because it conflicts with any other provision or provisions hereof or any constitution, statute, ordinance, rule of law or public policy, or for any reason, such circumstance shall not have the effect of rendering any other provision or provisions contained herein invalid, inoperative or unenforceable to any extent whatsoever. The invalidity of any one or more phrases, sentences, clauses, or sections contained in this Agreement shall not affect the remaining portions of this Agreement or any part hereof.

Article Twelve.

Counterparts.

This Agreement may be executed in two counterparts, each of which shall be deemed an original.

Article Thirteen.

Entire Agreement.

This Agreement constitutes the entire agreement between the parties and cannot be modified or amended except by mutual written agreement of the parties.

Article Fourteen.

Authority.

Execution of this Agreement by the City is authorized by an ordinance adopted by the City Council on _____, 2013 (the "Agreement Ordinance"). Execution of this Agreement by the Park District is authorized by order of the Board of Commissioners of the Park District on _____, 2013. The parties represent and warrant to each other that they have the authority to enter into this Agreement and perform their obligations hereunder.

Article Fifteen.

Headings.

The headings and titles of this Agreement are for convenience only and shall not influence the construction or interpretation of this Agreement.

Article Sixteen.

Disclaimer Of Relationship.

Nothing contained in this Agreement, nor any act of the City or the Park District shall be deemed or construed by any of the parties hereto or by third persons, to create any relationship of third party beneficiary, principal, agent, limited or general partnership, joint venture, or any association or relationship involving the City and the Park District.

Article Seventeen.

Construction Of Words.

The use of the singular form of any word herein shall also include the plural, and vice versa. The use of the neuter form of any word herein shall also include the masculine and feminine forms, the masculine form shall include feminine and neuter, and the feminine form shall include masculine and neuter.

Article Eighteen.

No Personal Liability.

No member, official, employee, commissioner or agent of the City or the Park District shall be individually or personally liable in connection with this Agreement.

Article Nineteen.

Representatives.

Immediately upon execution of this Agreement, the following individuals will represent the parties as a primary contact in all matters under this Agreement.

For The Park District:

[name, title]
Chicago Park District
541 North Fairbanks Court
Chicago, Illinois 60611
Phone: (312) 742-____
Email: _____

For The City:

Thomas Latzke, Deputy City Treasurer
City Treasurer's Office
121 North LaSalle Street
City Hall, Room 106
Chicago, Illinois 60602
Phone: (312) 742-1852
Email: thomas.latzke@cityofchicago.org

Each party agrees to promptly notify the other party of any change in its designated representative, which notice shall include the name, address, telephone number and email address of the representative for such party for the purpose hereof.

In Witness Whereof, Each of the parties has caused this Agreement to be executed and delivered as of the date first above written.

City of Chicago, Illinois

By: _____
City Treasurer

Chicago Park District

By: _____
General Superintendent

Attest:

By: _____
Secretary

[(Sub)Exhibits "A" and "B" referred to in this Intergovernmental Agreement with Chicago Park District unavailable at time of printing.]

INTERGOVERNMENTAL AGREEMENT WITH CHICAGO PARK DISTRICT REGARDING PROVISION OF TAX INCREMENT FINANCING ASSISTANCE FOR EXPANSION OF LINDBLOM PARK.

[O2013-6244]

The Committee on Finance submitted the following report:

CHICAGO, October 16, 2013.

To the President and Members of the City Council:

Your Committee on Finance, having had under consideration an ordinance authorizing the Commissioner of the Department of Housing and Economic Development to enter into and execute an intergovernmental agreement with the Chicago Park District for the

redevelopment of Lindblom Park/Park Number 243, having had the same under advisement, begs leave to report and recommend that Your Honorable Body *Pass* the proposed ordinance transmitted herewith.

This recommendation was concurred in by a viva voce vote of the members of the committee, with no dissenting vote.

Respectfully submitted,

(Signed) EDWARD M. BURKE,
Chairman.

On motion of Alderman Burke, the said proposed ordinance transmitted with the foregoing committee report was *Passed* by yeas and nays as follows:

Yeas -- Aldermen Moreno, Fioretti, Dowell, Burns, Hairston, Sawyer, Holmes, Harris, Beale, Balcer, Cárdenas, Quinn, Burke, Foulkes, Thompson, Thomas, Lane, O'Shea, Cochran, Brookins, Muñoz, Zalewski, Chandler, Solis, Maldonado, Burnett, Ervin, Graham, Reboyras, Suarez, Waguespack, Mell, Austin, Colón, Sposato, Mitts, Cullerton, Laurino, P. O'Connor, M. O'Connor, Reilly, Smith, Tunney, Arena, Cappleman, Pawar, Osterman, Moore, Silverstein -- 49.

Nays -- None.

Alderman Balcer moved to reconsider the foregoing vote. The motion was lost.

The following is said ordinance as passed:

WHEREAS, The City of Chicago (the "City"), is a home rule unit of government under Article VII, Section 6(a) of the 1970 Constitution of the State of Illinois and, as such, may exercise any power and perform any function pertaining to its government and affairs; and

WHEREAS, The Chicago Park District (the "Park District") is an Illinois municipal corporation and a unit of local government under Article VII, Section 1 of the 1970 Constitution, of the State of Illinois and, as such, is authorized to exercise control over and supervise the operation of all parks within the corporate limits of the City; and

WHEREAS, The Park District has proposed a park expansion, including design, soil removal, foundations and construction of an artificial turf field, and resurfacing of the running track, at the public park variously known as Lindblom Park or Park Number 243 (the "Project"), with a street address of 6054 South Damen Avenue, Chicago, the premises of which are legally described in Exhibit A (the "Property"); and

WHEREAS, The Property lies wholly within the boundaries of the 63rd/Ashland Redevelopment Project Area (as hereinafter defined); and

WHEREAS, The City is authorized under the provisions of the Tax Increment Allocation Redevelopment Act, 65 ILCS 5/11-74.4-1, et seq., as amended from time to time (the "Act"), to finance projects that eradicate blight conditions and conservation factors that could lead to blight through the use of tax increment allocation financing for redevelopment projects; and

WHEREAS, Pursuant to an ordinance adopted by the City Council on March 29, 2006, a certain redevelopment plan and project (the "63rd/Ashland Redevelopment Plan") for the 63rd/Ashland Redevelopment Project Area (the "63rd/Ashland Redevelopment Project Area") was approved pursuant to the Act; and

WHEREAS, Pursuant to an ordinance adopted by the City Council on March 29, 2006, the 63rd/Ashland Redevelopment Project Area was designated as a "redevelopment project area" pursuant to the Act; and

WHEREAS, Pursuant to an ordinance (the "TIF Ordinance") adopted by the City Council on March 29, 2006, tax increment allocation financing was adopted pursuant to the Act as a means of financing certain 63rd/Ashland Redevelopment Project Area redevelopment project costs (the "Redevelopment Project Costs"), as such term is defined in Section 5/11-74.4-3(q) of the Act, incurred pursuant to the 63rd/Ashland Redevelopment Plan; and

WHEREAS, Pursuant to Section 5/11-74.4-8(b) of the Act and the TIF Ordinance, incremental taxes ("Incremental Taxes") are allocated to, and when collected are paid to, the Treasurer of the City of Chicago (the "Treasurer") for deposit by the Treasurer into the "63rd/Ashland Redevelopment Project Area Special Tax Allocation Fund" (the "Fund") established pursuant to the TIF Ordinance to pay Redevelopment Project Costs and obligations incurred in the payment thereof; and

WHEREAS, Pursuant to Section 4(q) of the Act, the City can use Incremental Taxes from one redevelopment project area for eligible Redevelopment Project Costs in another redevelopment project area that is either contiguous to, or is separated only by a public right-of-way from, the redevelopment project area from which the Incremental Taxes is received so long as the applicable redevelopment plans permit such use (the "Transfer Rights"); and

WHEREAS, To induce certain redevelopment pursuant to the Act, in accordance with the provisions of the Act, pursuant to ordinances adopted on May 9, 1995, the City Council: (1) approved and adopted a redevelopment plan (the "60th and Western Redevelopment Plan") for the 60th and Western Redevelopment Project Area (the "60th and Western Redevelopment Area") of the City; (2) designated the 60th and Western Redevelopment Area as a "redevelopment project area" pursuant to the Act; and (3) adopted tax increment allocation financing for the 60th and Western Redevelopment Area; and

WHEREAS, The 63rd/Ashland Redevelopment Area is either contiguous to, or is separated only by a public right-of-way from, the 60th and Western Redevelopment Area; and

WHEREAS, The 60th and Western Redevelopment Plan permits the exercise of Transfer Rights with respect to Incremental Taxes from the 60th and Western Redevelopment Area ("60th and Western Increment") and the 63rd/Ashland Redevelopment Plan permits the receipt of Incremental Taxes pursuant to Transfer Rights; and

WHEREAS, Pursuant to the City's Transfer Rights under the Act, the 60th and Western Redevelopment Plan, and the 63rd/Ashland Redevelopment, the City's Department of Housing and Economic Development ("HED") desires to make available to the Park District a portion of the 60th and Western Increment in an amount not to exceed $2,000,000 for the purpose of funding the construction of the Project (the "TIF-Funded Improvements") in the Redevelopment Area; and

WHEREAS, Under 65 ILCS 5/11-74.4-3(q)(7), Incremental Taxes may be used to pay all or a portion of a taxing district's capital costs resulting from a redevelopment project necessarily incurred or to be incurred in furtherance of the objectives of the redevelopment plan and project, to the extent the municipality by written agreement accepts and approves such costs; and

WHEREAS, The 63rd/Ashland Redevelopment Plan contemplates that tax increment financing assistance would be provided for public improvements, such as the Project, within the boundaries of the Redevelopment Area; and

WHEREAS, The Park District is a taxing district under the Act; and

WHEREAS, In accordance with the Act, the TIF-Funded Improvements shall include such of the Park District's capital costs necessarily incurred or to be incurred in furtherance of the objectives of the 63rd/Ashland Redevelopment Plan, and the City has found that the TIF-Funded Improvements consist of the cost of the Park District's capital improvements that are necessary and directly result from the redevelopment project constituting the Project and, therefore, constitute "taxing districts' capital costs" as defined in Section 5/11-74.4-3(u) of the Act; and

WHEREAS, The City and the Park District desire to enter into an intergovernmental agreement in substantially the form attached as Exhibit B (the "Agreement") whereby the City shall pay for or reimburse the Park District for a portion of the TIF-Funded Improvements; now, therefore,

Be It Ordained by the City Council of the City of Chicago:

SECTION 1. The above recitals are expressly incorporated in and made a part of this ordinance as though fully set forth herein.

SECTION 2. The City hereby finds that the TIF-Funded Improvements, among other eligible redevelopment project costs under the Act approved by the City, consist of the cost of the Park District's capital improvements that are necessary and directly result from the redevelopment project constituting the Project and, therefore, constitute "taxing districts' capital costs" as defined in Section 5/11-74.4-3(u) of the Act.

SECTION 3. Subject to the approval of the Corporation Counsel of the City of Chicago as to form and legality, and to the approval of the City Comptroller or Acting City Comptroller, the Commissioner of HED is authorized to execute and deliver the Agreement, and such other documents as are necessary, between the City of Chicago and the Park District, which Agreement may contain such other terms as are deemed necessary or appropriate by the parties executing the same on the part of the City.

SECTION 4. To the extent that any ordinance, resolution, rule, order or provision of the Municipal Code of Chicago, or part thereof, is in conflict with the provisions of this ordinance, the provisions of this ordinance shall control. If any section, paragraph, clause or provision of this ordinance shall be held invalid, the invalidity of such section, paragraph, clause or provision shall not affect any other provisions of this ordinance.

SECTION 5. This ordinance shall be in full force and effect from and after the date of its passage.

Exhibits "A" and "B" referred to in this ordinance read as follows:

Exhibit "A".
(To Ordinance)

Property.

The legal description is subject to title commitment and survey, permanent index number division and consolidation, as necessary, plat of dedication, site configuration, vacation or dedication of streets and alleys as negotiated by the City of Chicago and Park District.

the east fifteen and four hundred four thousandths (15.404) acres (except the east thirty-three (33) feet and except the north thirty-three (33) feet thereof) of the east half of the north half of the southwest quarter of the Section eighteen (18), Township thirty-eight (38) North, Range fourteen (14), East of the Third Principal Meridian, in Cook County, Illinois.

Common Address:

6054 South Damen Avenue
Chicago.

Permanent Index Numbers:

20-18-301-004-0000 and

20-18-302-005-0000.

Exhibit "B".
(To Ordinance)

Intergovernmental Agreement With
Chicago Park District.
(Lindblom Park)

This Intergovernmental Agreement (this "Agreement") is made this _____day of _____, 2013 (the "Closing Date"), under authority granted by Article VII, Section 10 of the 1970 Constitution of the State of Illinois, by and between the City of Chicago (the "City"), an Illinois municipal corporation, by and through its Department of Housing and Economic Development ("HED"), and the Chicago Park District (the "Park District"), an Illinois municipal corporation. The Park District and the City are sometimes referred to herein as the "Parties."

RECITALS

A. The City is a home rule unit of government under Article VII, Section 6(a) of the 1970 Constitution of the State of Illinois, and as such may exercise any power and perform any function pertaining to its government and affairs.

B. The Park District is a unit of local government under Article VII, Section 1 of the 1970 Constitution of the State of Illinois, and as such, has the authority to exercise control over and supervise the operation of all parks within the corporate limits of the City.

C. The Park District seeks payment or reimbursement of funds it intends to expend or has expended for certain improvements to an existing 17.6-acre park commonly known as Lindblom Park or Park # 243 (the "**Park**"), with a street address of 6054 S. Damen Avenue, in Chicago, Illinois, and legally described in Exhibit A (the "**Property**"). The Park District has proposed to further improve and expand the Park as described in Exhibit B, such improvement being hereinafter referred to as the "Project."

D. The Park District owns the Property, and the Property lies wholly within the boundaries of the Redevelopment Area (as hereinafter defined).

E. The City is authorized under the provisions of the Tax Increment Allocation Redevelopment Act, 65 ILCS 5/11-74.4-1 *et seq.*, as amended from time to time (the "**Act**"), to finance projects that eradicate blight conditions and conservation factors that could lead to blight through the use of tax increment allocation financing for redevelopment projects.

F. Pursuant to an ordinance (the "**Approval Ordinance**") adopted by the City Council on March 29, 2006, a certain redevelopment plan and project (the "**63rd / Ashland Redevelopment Plan**") for the 63rd / Ashland Redevelopment Project Area (the "**63rd / Ashland Redevelopment Project Area**") was approved pursuant to the Act.

G. Pursuant to an ordinance (the "**Designation Ordinance**") adopted by the City Council on March 29, 2006, the 63rd / Ashland Redevelopment Project Area was designated as a "redevelopment project area" pursuant to the Act.

H. Pursuant to an ordinance (the "**TIF Ordinance**" and together with the Approval Ordinance and the Designation Ordinance, the "**63rd / Ashland Ordinances**") adopted by the City Council on March 29, 2006, tax increment allocation financing was adopted pursuant to the Act as a means of financing certain 63rd / Ashland Redevelopment Project Area redevelopment project costs (the "**Redevelopment Project Costs**"), as such term is defined in Section 5/11-74.4-3(q) of the Act, incurred pursuant to the 63rd / Ashland Redevelopment Plan.

I. Pursuant to Section 5/11-74.4-8(b) of the Act and the TIF Ordinance, incremental taxes ("**Incremental Taxes**") are allocated to, and when collected are paid to, the Treasurer of the City of Chicago (the "**Treasurer**") for deposit by the Treasurer into the "63rd / Ashland Redevelopment Project Area Special Tax Allocation Fund" (the "**63rd / Ashland TIF Fund**") established pursuant to the TIF Ordinance to pay Redevelopment Project Costs and obligations incurred in the payment thereof.

J. Pursuant to Section 4(q) of the Act, the City can use Incremental Taxes from one redevelopment project area for eligible Redevelopment Project Costs in another redevelopment project area that is either contiguous to, or is separated only by a public right of way from, the redevelopment project area from which the Incremental Taxes is received so long as the applicable redevelopment plans permit such use (the "**Transfer Rights**").

K. To induce certain redevelopment pursuant to the Act, in accordance with the provisions of the Act, pursuant to ordinances adopted on May 9, 1995, the City Council: (1) approved and adopted a redevelopment plan (the "**60th and Western Redevelopment Plan**") for the 60th and Western Redevelopment Project Area (the "60th and Western Redevelopment Area") of the City; (2) designated the 60th and Western Redevelopment Area as a "redevelopment project area" pursuant to the Act; and (3) adopted tax increment allocation financing for the 60th and Western Redevelopment Area (collectively, the "**60th and Western Ordinances**.")

L. Other projects have previously been constructed within the 63rd / Ashland Redevelopment Area for which the City has allocated Incremental Taxes for use for the payment of Redevelopment Project Costs.

M. The 63rd / Ashland Redevelopment Area is either contiguous to, or is separated only by a public right of way from, the 60th and Western Redevelopment Area.

N. The 60th and Western Redevelopment Plan permits the exercise of Transfer Rights with respect to Incremental Taxes from the 60th and Western Redevelopment Area ("**60th and Western Increment**") and the 63rd / Ashland Redevelopment Plan permits the receipt of Incremental Taxes pursuant to Transfer Rights.

O. It is anticipated that the City may, in its discretion, in an estimated amount not to exceed $2,000,000 to fund certain Redevelopment Project Costs of the Project to the extent and in the manner provided in the Agreement (as hereinafter defined); and

P. Pursuant to the City's Transfer Rights under the Act, the 60th and Western Redevelopment Plan, and the 63rd / Ashland Redevelopment, HED desires to make available to the Park District a portion of the 60th and Western Increment in an amount not to exceed $2,000,000 ("**Project Assistance**") for the purpose of funding the construction of the Project (the "**TIF-Funded Improvements**") in the Redevelopment Area; and

Q. under 65 ILCS 5/11-74.4-3(q)(7), Incremental Taxes may be used to pay all or a portion of a taxing district's capital costs resulting from a redevelopment project necessarily incurred or to be incurred in furtherance of the objectives of the redevelopment plan and project, to the extent the municipality by written agreement accepts and approves such costs; and

R. the 63rd / Ashland Redevelopment Plan contemplates that tax increment financing assistance would be provided for public improvements, such as the Project, within the boundaries of the Redevelopment Area; and

S. the Park District is a taxing district under the Act; and

T. in accordance with the Act, the TIF-Funded Improvements shall include such of the Park District's capital costs necessarily incurred or to be incurred in furtherance of the objectives of the 63rd / Ashland Redevelopment Plan, and the City has found that the TIF-Funded Improvements consist of the cost of the Park District's capital improvements that are necessary and directly result from the redevelopment project constituting the Project and, therefore, constitute "taxing districts' capital costs" as defined in Section 5/11-74.4-3(u) of the Act; and

U. The City and the Park District desire to enter into this Agreement whereby the Park District will undertake the Project and the City shall reimburse the Park District for the TIF-Funded Improvements made pursuant to the Project.

V. On _____, 2013, the City Council enacted an ordinance published in the Journal for said date at pages _____ to _____ (the "**Authorizing Ordinance**") that authorized the execution of this Agreement.

W. On January 16, 2013, the Park District's Board of Commissioners passed an ordinance expressing its desire to accept Project Assistance from the City for the Project and authorizing the execution of this Agreement (the "**Park District Ordinance**").

NOW, THEREFORE, in consideration of the mutual covenants and agreements contained herein, the above recitals which are made a contractual part of this Agreement, and other good and valuable consideration, the receipt and sufficiency of which are hereby acknowledged, the Parties agree as follows:

SECTION 1. THE PROJECT.

1.1. No later than 12 months from the Closing Date, or later as the Commissioner of HED (the "**Commissioner**") may agree in writing, the Park District shall let one or more contracts for the construction and/or development of the Project in compliance with all applicable federal, state and local laws, statutes, ordinances, rules, regulations, codes and executive orders, all as may be in effect from time to time, pertaining to or affecting the Project or the Park District as related thereto.

1.2. The Project shall at a minimum meet or shall have met the general requirements set forth in the Project Description in Exhibit B hereof and comply with plans and specifications to be provided to and approved by HED prior to the commencement of the Project ("**Plans and Specifications**") in order for the Park District to qualify for the disbursement of the Project Assistance. No material deviation from the Plans and Specifications may be made without the prior written approval of the City. The Park District shall comply with all applicable federal, state and local laws, statutes, ordinances, rules, regulations, codes and executive orders, all as may be in effect from time to time, pertaining to or affecting the Project or the Park District as related thereto.

1.3. The Park District shall provide the City with copies, if any shall apply, of all governmental licenses and permits required to construct the Project and to use, occupy and operate the Property as a public park from all appropriate governmental authorities, including evidence that the Property is appropriately zoned to be used, occupied and operated as a public park.

1.4. The Park District shall include a certification of compliance with the requirements of Sections 1.1, 1.2, and 1.3 hereof with each request for 60th and Western Increment funds hereunder and at the time the Project is completed. The City shall be entitled to rely on this certification without further inquiry. Upon the City's request, the Park District shall provide evidence satisfactory to the City of such compliance.

SECTION 2. FUNDING

2.1. The City shall, subject to the Park District's satisfaction of the conditions precedent for disbursement described in this **Section 2** and such other conditions contained in this Agreement, disburse the Project Assistance to the Park District.

2.2. The City shall establish a special account within the 63rd / Ashland TIF Fund that shall be known as the "Lindblom Park Account." Disbursement of Project Assistance funds will be subject to the availability of 60th and Western Increment in the Lindblom Park Account, subject to all restrictions on and obligations of the City contained in the 63rd and Ashland Ordinances and the 60th and Western Ordinances, or relating to the 60th and Western Increment, and all agreements and other documents entered into by the City pursuant thereto.

2.3. Within 15 days after the Closing Date or such longer period of time as may be agreed to by the Commissioner, but in no event later than 90 days after the execution of this Agreement (the "**Satisfaction Period**"), the Park District must satisfy, to the reasonable satisfaction of the Commissioner, that it has satisfactory title to the Property, which may be evidenced by a valid lease agreement or an acceptable title insurance policy, subject only to those title exceptions acceptable to the City and the Park District. If the Park District is unable to satisfy this condition, either Party may terminate this Agreement by providing written notice to the other Party.

2.4. The Park District may periodically submit requisitions to the City for payment in the form of Exhibit C hereto ("Certificate of Expenditure"). The City shall not approve Requisitions for Payment in the aggregate in excess of the actual costs of the Project that are TIF-Funded Improvements. Simultaneous with the submission of each Certificate of Expenditure, the Park District shall submit documentation regarding the applicable expenditures

to HED. Delivery by the Park District to HED of any Certificate of Expenditure to the City shall, in addition to the items therein expressly set forth, constitute a certification to the City, as of the date of such request, that:

(a) the total amount of the request for the Certificate of Expenditure represents the actual amount payable to (or paid to) the general contractor, subcontractors, and other parties who have performed work on or otherwise provided goods or services in connection with the Project, and/or their payees;

(b) all amounts shown as previous payments on the current request for a Certificate of Expenditure have been paid to the parties entitled to such payment;

(c) the Park District has approved all work and materials for the current request for a Certificate of Expenditure, and such work and materials conform to the Plans and Specifications previously approved by HED; and

(d) the Park District is in compliance with all applicable federal, state and local laws, statutes, ordinances, rules, regulations, codes and executive orders, all as may be in effect from time to time, pertaining to or affecting the Project or the Park District as related thereto.

2.5. The City shall have the right, in its discretion, to require the Park District to submit further documentation as the City may require in order to verify that the matters certified to in Section 2.4 are true and correct, and any approval of a Certificate of Expenditure by the City shall be subject to the City's review and approval of such documentation and its satisfaction that such certifications are true and correct; provided, however, that nothing in this sentence shall be deemed to prevent the City from relying on such certifications by the Park District.

2.6. The current estimate of the cost of the entire Project is approximately $2,000,000. The Park District has delivered to the Commissioner a project budget for the Project, attached as Exhibit D hereto. The Park District certifies that it has identified sources of funds (including the Project Assistance) sufficient to complete its budgeted portion of the Project. The Park District acknowledges that the City will only contribute the Project Assistance amount to the Project, subject to the terms and conditions of this Agreement, and that all costs of completing the Project over and above the Project Assistance amount shall be the sole responsibility of the Park District. If the Park District does not have sufficient funds to complete the Project, the Park District shall so notify the City in writing, and the Park District may narrow the scope of the Project (the "Revised Project") as agreed with the City in order to complete the Revised Project with the available funds.

2.7. Exhibit D contains a preliminary list of capital improvements and other costs, if any, recognized by the City as being eligible redevelopment project costs under the Act with respect to the Project, to be paid for out of the Project Assistance. To the extent the TIF-Funded Improvements are included as taxing district capital costs under the Act, the Park District acknowledges that the TIF-Funded Improvements are costs for capital improvements and the City acknowledges it has determined that these TIF-Funded Improvements are necessary and directly result from the Plan. Prior to the expenditure of Project Assistance on the Project, the Commissioner, based upon the project budget, may make such modifications to Exhibit D as he or she wishes in his or her discretion to account for all of the Project Assistance

to be expended under this Agreement; provided, however, that all TIF-Funded Improvements shall (i) qualify as redevelopment project costs under the Act, (ii) qualify as eligible costs under the Plan; and (iii) be improvements that the Commissioner has agreed to pay for out of Project Assistance, subject to the terms of this Agreement.

2.8. The Park District hereby acknowledges and agrees that the City's obligations hereunder with respect to the Project Assistance are subject on every respect to the availability of funds as described in and limited by this Section 2. If no funds or insufficient funds are appropriated and budgeted in any fiscal period of the City for disbursements of the Project Assistance, then the City will notify the Park District in writing of that occurrence, and the City may terminate this Agreement on the earlier of the last day of the fiscal period for which sufficient appropriation was made or whenever the funds appropriated for disbursement under this Agreement are exhausted.

2.9. If the aggregate cost of the Project is less than the amount of the Project Assistance contemplated by this Agreement, the Park District shall have no claim to the difference between the amount of the Project Assistance contemplated by this Agreement and the amount of the Project Assistance actually paid by the City to the Park District and expended by the Park District on the Project.

SECTION 3. TERM.

The term of this Agreement shall commence on the Closing Date and shall expire on the date on which the Redevelopment Area is no longer in effect, or on the date of termination of this Agreement according to its terms, whichever occurs first.

SECTION 4. ENVIRONMENTAL MATTERS.

4.1. The Chicago Park District shall, in its sole discretion, determine if any environmental remediation is necessary, and any such work that the Park District determines is necessary shall be performed using the Project Assistance funding provided herein or any applicable funding provided by the Park District. The City's financial obligation shall be limited to an amount not to exceed $750,000 with respect to the matters contained in this Agreement, including this Section 4. The City makes no covenant, representation or warranty as to the environmental condition of the Park or the suitability of the Park as a park or for any use whatsoever.

4.2. The Park District agrees to carefully inspect the Property prior to commencement of any remediation or development on the Property to ensure that such activity shall not damage surrounding property, structures, utility lines or any subsurface lines or cables. The Park District shall be solely responsible for the safety and protection of the public. The City reserves the right to inspect the work being done on the Property. The Park District agrees to keep the Property free from all liens and encumbrances arising out of any work performed, materials supplied or obligations incurred by or for the Park District.

4.3. The Park District or its contractor must obtain all necessary permits, and applicable insurance as described in Section 5 hereof.

SECTION 5. INSURANCE.

5.1. The Park District shall provide and maintain at the Park District's own expense, or cause to be provided during the term of this Agreement, the insurance coverages and requirements specified below, insuring all operations related to this Agreement.

(a) Workers Compensation and Employers Liability. Workers Compensation as prescribed by applicable law covering all employees who are to provide a service under this Agreement and Employers Liability coverage with limits of not less than $100,000 each accident or illness.

(b) Commercial General Liability (Primary and Umbrella). Commercial General Liability Insurance or equivalent with limits of not less than $1,000,000 per occurrence for bodily injury, personal injury, and property damage liability. Coverages shall include the following: All premises and operations, products/completed operations, explosion, collapse, underground, separation of insureds, defense, and contractual liability (with no limitation endorsement). The City of Chicago is to be named as an additional insured on a primary, non-contributory basis for any liability arising directly or indirectly from the work.

(c) Automobile Liability (Primary and Umbrella). When any motor vehicles (owned, non-owned and hired) are used in connection with work to be performed, The Park District shall provide or cause to be provided, Automobile Liability Insurance with limits of not less than $1,000,000 per occurrence for bodily injury and property damage.

(d) Professional Liability. When any architects, engineers or professional consultants perform work in connection with this Agreement, The Park District shall cause to be provided, Professional Liability Insurance covering acts, errors, or omissions shall be maintained with limits of not less than $1,000,000.

(e) Self Insurance. To the extent permitted by applicable law, the Park District may self insure for the insurance requirements specified above, it being expressly understood and agreed that, if the Park District does self insure for any such insurance requirements, the Park District must bear all risk of loss for any loss which would otherwise be covered by insurance policies, and the self insurance program must comply with at least such insurance requirements as stipulated above.

5.2. The Park District will furnish the City, at the address stated in Section 8.13, original Certificates of Insurance evidencing the required coverage to be in force on the Closing Date, and renewal Certificates of Insurance promptly as any requisite insurance is renewed. The Park District shall submit evidence of insurance on the City's Insurance Certificate Form or equivalent prior to the Closing Date. The receipt of any certificate does not constitute agreement by the City that the insurance requirements in this Agreement have been fully met or that the insurance policies indicated on the certificate are in compliance with all Agreement requirements. The failure of the City to obtain certificates or other insurance evidence shall not be deemed to be a waiver by the City.

5.3. The Park District shall advise all insurers of the provisions of this Agreement regarding insurance. Non-conforming insurance shall not relieve the Park District of the obligation to provide insurance as specified herein. Non-fulfillment of the insurance conditions may constitute a violation of this Agreement, and the City retains the right to stop work until proper evidence of insurance is provided, or this Agreement may be terminated.

5.4. The required insurance shall provide for sixty (60) days prior written notice to be given to the City in the event coverage is substantially changed, canceled, or non-renewed.

5.5. Any and all deductibles or self insured retentions on referenced insurance coverages shall be borne by the Park District and its contractors.

5.6. The Park District agrees that insurers shall waive their rights of subrogation against the City, its employees, elected officials, agents, or representatives.

5.7. The Park District expressly understands and agrees that any coverage and limits furnished by the Park District shall in no way limit the Park District's liabilities and responsibilities specified by this Agreement or by law.

5.8. The Park District expressly understands and agrees that any insurance or self insurance programs maintained by the City shall not contribute with insurance provided by the Park District under this Agreement.

5.9. The required insurance shall not be limited by any limitations expressed in the indemnification language herein or any limitation placed on the indemnity therein given as a matter of law.

5.10. The Park District shall require all subcontractors to provide the insurance required herein and insurance customarily required by the Park District or the Park District may provide the required coverages for subcontractors. All subcontractors shall be subject to the same insurance requirements of the Park District unless otherwise specified herein. In all contracts relating to the Project, the Park District agrees to require the contractor to name the City as an additional insured on insurance coverages and to require the contractor to indemnify the City from all claims, damages, demands, losses, suits, actions, judgments and expenses including but not limited to attorney's fees arising out of or resulting from work on the Project by the contractor or contractor's suppliers, employees, or agents.

5.11. The City's Risk Management Department maintains the right to modify, delete, alter or change these requirements.

SECTION 6. INDEMNIFICATION/NO PERSONAL LIABILITY.

6.1. To the full extent of liability of a municipal corporation, unless precluded by the Local and Governmental Tort Immunity Act or the common law of the state of Illinois, the Park District agrees to defend, indemnify and hold the City, its officers and employees, harmless from and against any losses, costs, damages, liabilities, claims, suits, actions, causes of action and expenses, including, without limitation, reasonable attorney's fees and court costs, suffered or incurred by the City arising from or in connection with (i) the Park District's failure to comply

with any of the terms, covenants and conditions contained in this Agreement; or (ii) the Park District's or any contractor's failure to pay general contractors, subcontractors or materialmen in connection with the Project. The defense and indemnification obligations in this Section 6.1 shall survive any termination or expiration of this Agreement.

6.2. No elected or appointed official or member or employee or agent of the City or the Park District shall be individually or personally liable in connection with this Agreement.

SECTION 7. COMPLETION DEADLINE; DEFAULT.

7.1. If the Park District, without the City's written consent, fails to complete the Project within 36 months (three years) after the date of execution of this Agreement, then the City may terminate this Agreement by providing written notice to the Park District.

7.2. In the event the Park District fails to perform, keep or observe any of its covenants, conditions, promises, agreements or obligations under this Agreement not identified in Section 7.1 and such default is not cured as described in Section 7.3 hereof, the City may terminate this Agreement.

7.3. Prior to termination, the City shall give its 30-day prior notice of intent to terminate at the address specified in Section 8.13 hereof, and shall state the nature of the default. In the event Park District does not cure such default within the 30-day notice period, such termination shall become effective at the end of such period; provided, however, with respect to those defaults which are not capable of being cured within such 30-day period, the Park District shall not be deemed to have committed such default and no termination shall occur if the Park District has commenced to cure the alleged default within such 30-day period and thereafter diligently and continuously prosecutes the cure of such default until the same has been cured.

7.4. The City may, in any court of competent jurisdiction, by any proceeding at law or in equity, secure the specific performance of the agreements contained herein, or may be awarded damages for failure of performance, or both.

SECTION 8. GENERAL PROVISIONS.

8.1. Authority. Execution of this Agreement by the City is authorized by the Authorizing Ordinance. Execution of this Agreement by the Park District is authorized by the Park District Resolution. The Parties represent and warrant to each other that they have the authority to enter into this Agreement and perform their obligations hereunder.

8.2. Assignment. This Agreement, or any portion thereof, shall not be assigned by either Party without the prior written consent of the other.

8.3. Compliance with Laws. The Parties agree to comply with all federal, state and local laws, status, ordinances, rules, regulations, codes and executive orders relating to this Agreement.

8.4. Consents. Whenever the consent or approval of one or both Parties to this Agreement is required hereunder, such consent or approval will not be unreasonably withheld.

8.5. Construction of Words. As used in this Agreement, the singular of any word shall include the plural, and vice versa. Masculine, feminine and neuter pronouns shall be fully interchangeable, where the context so requires.

8.6. Counterparts. This Agreement may be executed in several counterparts and by a different Party in separate counterparts, with the same effect as if all Parties had signed the same document. All such counterparts shall be deemed an original, shall be construed together and shall constitute one and the same instrument.

8.7. Further Assurance. The Parties shall perform such acts, execute and deliver such instruments and documents, and do all such other things as may be reasonably necessary to accomplish the transactions contemplated in this Agreement.

8.8. Governing Law and Venue. This Agreement will be governed by and construed in accordance with the internal laws of the State of Illinois, without regard to the principles of conflicts of law thereof. If there is a lawsuit under this Agreement, each Party hereto agrees to submit to the jurisdiction of the courts of Cook County, the State of Illinois.

8.9. Integration. This Agreement constitutes the entire agreement between the Parties, merges all discussions between them and supersedes and replaces any and every other prior or contemporaneous agreement, negotiation, understanding, commitments and writing with respect to such subject matter hereof.

8.10. Parties' Interest/No Third Party Beneficiaries. This Agreement shall be binding upon the Parties, and their respective successors and permitted assigns (as provided herein) and shall inure to the benefit of the Parties, and their respective successors and permitted assigns (as provided herein). This Agreement shall not run to the benefit of, or be enforceable by, any person or entity other than a Party and its successors and permitted assigns. This Agreement should not be deemed to confer upon third parties any remedy, claim, right of reimbursement or other right. Nothing contained in this Agreement and no act of the Parties shall be deemed or construed by the Parties or by third parties to create any relationship of third party beneficiary, principal, agent, limited or general partnership, joint venture, or any association or relationship involving any of the Parties.

8.11. Modification or Amendment. This Agreement may not be altered, modified or amended except by a written instrument signed by both Parties.

8.12. No Implied Waivers. No waiver by either Party of any breach of any provision of this Agreement will be a waiver of any continuing or succeeding breach of the breached provision, a waiver of the breached provision itself, or a waiver of any right, power or remedy under this Agreement. No notice to, or demand on, either Party in any case will, of itself, entitle that Party to any further notice or demand in similar or other circumstances.

8.13. Notices. Unless otherwise specified, any notice, demand or request required hereunder shall be given in writing at the addresses set forth below, by any of the following

means: (a) personal service; (b) electronic communications, whether by telex, telegram, facsimile (fax); (c) overnight courier or (d) registered or certified first class mail, return receipt requested.

To the City: City of Chicago
Department of Housing and Economic Development
Attention: Commissioner
City Hall, Room 1000
121 N. LaSalle Street
Chicago, Illinois 60602
(312) 744-4190
(312) 744-2271(Fax)

With copies to: City of Chicago
Department of Law
Attention: Finance and Economic Development Division
City Hall, Room 600
121 N. LaSalle Street
Chicago, Illinois 60602
(312) 744-0200
(312) 744-8538 (Fax)

To the Park District: Chicago Park District
Attention: General Superintendent
541 North Fairbanks
Chicago, Illinois 60611
(312) 742-4200
(312) 742-5276 (Fax)

With a copy to: Chicago Park District
General Counsel
541 North Fairbanks, Room 300
Chicago, Illinois 60611
(312) 742-4602
(312) 742-5316 (Fax)

Such addresses may be changed by notice to the other Party given in the same manner provided above. Any notice, demand or request sent pursuant to either clause (a) or (b) above shall be deemed received upon such personal service or dispatch. Any notice, demand or request sent pursuant to clause (c) above shall be deemed received on the day immediately following deposit with the overnight courier and any notices, demands or requests sent pursuant to clause (d) above shall be deemed received two business days following deposit in the mail.

8.14. Remedies Cumulative. The remedies of a Party hereunder are cumulative and the exercise of any one or more of the remedies provided for herein shall not be construed as a waiver of any other remedies of such Party unless specifically so provided herein.

8.15. Representatives. Immediately upon execution of this Agreement, the following individuals will represent the Parties as a primary contact in all matters under this Agreement.

For the City:
Nelson Chueng
City of Chicago
Department of Housing and Economic Development
City Hall, Room 1101
121 N. LaSalle Street
Chicago, Illinois 60602
(312) 744-5756
(312) 744-7996 (Fax)

For the Park District:
Rob Rejman
Chicago Park District
Director of Planning, Construction and Facilities
541 North Fairbanks
Chicago, Illinois 60611
(312) 742-4685
(312) 742-5347 (Fax)

Each Party agrees to promptly notify the other Party of any change in its designated representative, which notice shall include the name, address, telephone number and fax number of the representative for such Party for the purpose hereof.

8.16. Severability. If any provision of this Agreement, or the application thereof, to any person, place or circumstance, shall be held by a court of competent jurisdiction to be invalid, unenforceable or void, the remainder of this Agreement and such provisions as applied to other persons, places and circumstances shall remain in full force and effect only if, after excluding the portion deemed to be unenforceable, the remaining terms shall provide for the consummation of the transactions contemplated hereby in substantially the same manner as originally set forth herein.

8.17. Survival of Agreements. Except as otherwise contemplated by this Agreement, all covenants and agreements of the Parties contained in this Agreement will survive the consummation of the transactions contemplated hereby.

8.18. Titles and Headings. Titles and headings to paragraphs contained in this Agreement are for convenience only and are not intended to limit, vary, define or expand the content of this Agreement.

8.19. Time. Time is of the essence in the performance of this Agreement.

IN WITNESS WHEREOF, each of the Parties has caused this Agreement to be executed and delivered as of the date first above written.

CITY OF CHICAGO, a municipal corporation, by and through its Department of Housing and Economic Development

By:_____
Andrew J. Mooney
Commissioner

CHICAGO PARK DISTRICT, a body politic and corporate of the State of Illinois

By: _____
Michael P. Kelly
General Superintendent and CEO

Attest:

_____
Kantrice Ogletree
Secretary

[(Sub)Exhibit "A" referred to in this Intergovernmental Agreement with Chicago Park District constitutes Exhibit "A" to ordinance and printed on page 60709 of this *Journal*.]

(Sub)Exhibits "B", "C" and "D" referred to in this Intergovernmental Agreement with the Chicago Park District read as follows:

(Sub)Exhibit "B".
(To Intergovernmental Agreement
With Chicago Park District)

Project Description.

Project scope includes design, soil removal, foundations and construction of an artificial turf field, and resurfacing of the running track. The artificial turf field will accommodate football, soccer and lacrosse.

(Sub)Exhibit "C".
(To Intergovernmental Agreement
With Chicago Park District)

Form Of Certificate Of Expenditure.

State of Illinois)
) SS.
County of Cook)

The affiant, Chicago Park District (the "Park District"), an Illinois municipal corporation, hereby certifies that with respect to that certain intergovernmental agreement between the Park District and the City of Chicago dated _____, _____ (the "Agreement"):

A. Expenditures for the Project, in the total amount of $_____, have been made.

B. This paragraph B sets forth and is a true and complete statement of all costs of TIF-Funded Improvements for the Project reimbursed by the City to date:

$_____

C. The Park District requests reimbursement for the following cost of TIF-Funded Improvements:

$_____

D. None of the costs referenced in paragraph C above have been previously reimbursed by the City.

E. The Park District hereby certifies to the City that, as of the date hereof:

1. Except as described in the attached certificate, the representations and warranties contained in the Agreement are true and correct and the Park District is in compliance with all applicable covenants contained herein.

2. No event of Default or condition or event which, with the giving of notice or passage of time or both, would constitute a Default, exists or has occurred.

3. The Park District has approved all work and materials for the current request for a Certificate of Expenditure, and such work and materials conform to the Plans and Specifications.

4. The Park District is in compliance with all applicable federal, state and local laws, statutes, ordinances, rules, regulations, codes and executive orders, all as may be in effect from time to time, pertaining to or affecting the Project or the Park District as related thereto.

All capitalized terms which are not defined herein have the meanings given such terms in the Agreement.

Chicago Park District

By: _____
Name

Title: _____

Subscribed and sworn before me this
_____ day of _____, _____

_____

My commission expires: _____

Agreed and Accepted:

_____
Name

Title: _____

City of Chicago
Department of Housing and Economic Development

(Sub)Exhibit "D".
(To Intergovernmental Agreement
With Chicago Park District)

Project Budget; TIF-Funded Improvements.

The total cost of the project is $2,000,000. In no event, however, shall funding from the 63rd/Ashland TIF Fund, including any 60th and Western Increment that is ported into the 63rd/Ashland TIF Fund, exceed $2,000,000.

Sources Budget:

City of Chicago (TIF)	$2,000,000

Uses Budget:

Design, Survey and Ground Penetrating Radar	$ 250,000
Artificial Turf Field	850,000
Drainage	150,000
Soil and Foundation Removal	250,000
New Track	500,000
TOTAL PROJECT COSTS:	$2,000,000

The Commissioner may approve changes to this preliminary Budget.

INTERGOVERNMENTAL AGREEMENT WITH CHICAGO PARK DISTRICT REGARDING PROVISION OF TAX INCREMENT FINANCING ASSISTANCE FOR IMPROVEMENTS TO UNION PARK.

[O2013-6235]

The Committee on Finance submitted the following report:

CHICAGO, October 16, 2013.

To the President and Members of the City Council:

Your Committee on Finance, having had under consideration an ordinance authorizing the Commissioner of the Department of Housing and Economic Development to enter into and execute an intergovernmental agreement with the Chicago Park District for the redevelopment of Union Park, having had the same under advisement, begs leave to report and recommend that Your Honorable Body *Pass* the proposed ordinance transmitted herewith.

This recommendation was concurred in by a viva voce vote of the members of the committee, with no dissenting vote.

Respectfully submitted,

(Signed) EDWARD M. BURKE,
Chairman.

On motion of Alderman Burke, the said proposed ordinance transmitted with the foregoing committee report was *Passed* by yeas and nays as follows:

Yeas -- Aldermen Moreno, Fioretti, Dowell, Burns, Hairston, Sawyer, Holmes, Harris, Beale, Balcer, Cárdenas, Quinn, Burke, Foulkes, Thompson, Thomas, Lane, O'Shea, Cochran, Brookins, Muñoz, Zalewski, Chandler, Solis, Maldonado, Burnett, Ervin, Graham, Reboyras, Suarez, Waguespack, Mell, Austin, Colón, Sposato, Mitts, Cullerton, Laurino, P. O'Connor, M. O'Connor, Reilly, Smith, Tunney, Arena, Cappleman, Pawar, Osterman, Moore, Silverstein -- 49.

Nays -- None.

Alderman Balcer moved to reconsider the foregoing vote. The motion was lost.

The following is said ordinance as passed:

WHEREAS, The City of Chicago (the "City") is a home rule unit of local government under Article VII, Section 6(a) of the 1970 Constitution of the State of Illinois and, as such, may exercise any power and perform any function pertaining to its government and affairs; and

WHEREAS, The Chicago Park District (the "Park District"), is an Illinois municipal corporation and a unit of local government under Article VII, Section 1 of the 1970 Constitution of the State of Illinois and, as such, is authorized to exercise control over and supervise the operation of parks within the corporate limits of the City; and

WHEREAS, The Park District has undertaken to rehabilitate and make interior improvements and energy efficiency improvements to the fieldhouse and the poolhouse (said improvements collectively referred to as the "Project") located on a parcel of land known as Union Park, which is generally located at 1501 West Randolph Street, Chicago, Illinois and legally described in Exhibit A (the "Property"); and

WHEREAS, The Property lies wholly within the boundaries of the Central West Redevelopment Area (as hereinafter defined); and

WHEREAS, The City is authorized under the provisions of the Tax Increment Allocation Redevelopment Act, 65 ILCS 5/11-74.4-1, et seq., as amended from time to time (the "Act"), to finance projects that eradicate blight conditions and conservation factors that could lead to blight through the use of tax increment allocation financing for redevelopment projects; and

WHEREAS, In accordance with the provisions of the Act, and pursuant to ordinances adopted on February 16, 2000 and published in the *Journal of the Proceedings of the City Council of the City of Chicago* (the "*Journal of Proceedings*") for said date at pages 25276 -- 25431, the City Council: (i) approved and adopted a redevelopment plan and project (the "Plan") for a portion of the City known as the "Central West Redevelopment Project Area" (the "Central West Redevelopment Area"); (ii) designated the Central West Redevelopment Area as a "redevelopment project area"; and (iii) adopted tax increment allocation financing for the Central West Redevelopment Area; furthermore, the Plan, the Central West Redevelopment Area, its designation as a "redevelopment project area" and the tax increment allocation financing adopted for the Central West Redevelopment Area were amended pursuant to ordinances adopted on March 12, 2008 and published in the *Journal of Proceedings* for said date at pages 22072 -- 22292, and the Plan was further amended pursuant to an ordinance adopted on September 8, 2011 and published in the *Journal of Proceedings* for said date at pages 6051 -- 6136; and

WHEREAS, Under 65 ILCS 5/11-74.4-3(q)(7), such incremental ad valorem taxes which pursuant to the Act have been collected and are allocated to pay redevelopment project costs

and obligations incurred in the payment thereof ("Increment") may be used to pay all or a portion of a taxing district's capital costs resulting from a redevelopment project necessarily incurred or to be incurred in furtherance of the objectives of the redevelopment plan and project, to the extent the municipality by written agreement accepts and approves such costs (Increment collected from the Central West Redevelopment Area shall be known as the "Central West Increment"); and

WHEREAS, The City wishes to make available to the Park District a portion of the Central West Increment in an amount not to exceed $2,050,000 for the purpose of partially funding the Project (the "TIF-Funded Improvements") in the Central West Redevelopment Area to the extent and in the manner provided in the Agreement (as hereinafter defined); and

WHEREAS, The Plan contemplates that tax increment financing assistance would be provided for public improvements, such as the Project, within the boundaries of the Central West Redevelopment Area; and

WHEREAS, The Park District is a taxing district under the Act; and

WHEREAS, In accordance with the Act, the TIF-Funded Improvements shall include such of the Park District's capital costs necessarily incurred or to be incurred in furtherance of the objectives of the Plan, and the City has found that the TIF-Funded Improvements consist of the cost of the Park District's capital improvements that are necessary and directly result from the redevelopment project constituting the Project and, therefore, constitute "taxing districts' capital costs" as defined in Section 5/11-74.4-3(u) of the Act; and

WHEREAS, The City and the Park District wish to enter into an intergovernmental agreement in substantially the form attached as Exhibit B (the "Agreement") whereby the City shall pay for or reimburse the Park District for a portion of the TIF-Funded Improvements; now, therefore,

Be It Ordained by the City Council of the City of Chicago:

SECTION 1. The above recitals are expressly incorporated in and made a part of this ordinance as though fully set forth herein.

SECTION 2. The City hereby finds that the TIF-Funded Improvements, among other eligible redevelopment project costs under the Act approved by the City, consist of the cost of the Park District's capital improvements that are necessary and directly result from the redevelopment project constituting the Project and, therefore, constitute "taxing districts' capital costs" as defined in Section 5/11-74.4-3(u) of the Act.

SECTION 3. Subject to the approval of the Corporation Counsel of the City of Chicago as to form and legality, and to the approval of the Chief Financial Officer, the Commissioner of Housing and Economic Development is authorized to execute and deliver the Agreement, and

such other documents as are necessary, between the City of Chicago and the Park District, which Agreement may contain such other terms as are deemed necessary or appropriate by the parties executing the same on the part of the City.

SECTION 4. To the extent that any ordinance, resolution, rule, order or provision of the Municipal Code of Chicago, or part thereof, is in conflict with the provisions of this ordinance, the provisions of this ordinance shall control. If any section, paragraph, clause or provision of this ordinance shall be held invalid, the invalidity of such section, paragraph, clause or provision shall not affect any other provisions of this ordinance.

SECTION 5. This ordinance shall be in full force and effect from and after the date of its passage.

Exhibits "A" and "B" referred to in this ordinance read as follows:

Exhibit "A".
(To Ordinance)

Legal Description (subject to survey and title commitment):

Parts of Lots 4, 5 and 6 in Circuit Partition of the southwest quarter of Section 8, Township 39 North, Range 14 East of the Third Principal Meridian, lying south of the south line of West Lake Street, east of the east line of North Ashland Avenue, north of the north line of West Warren Avenue, westerly of the west line of West Bryan Place and northwesterly of West Ogden Avenue, in Cook County, Illinois.

Above described parcel contains approximately 14.23 acres.

General Location And Common Address:

1501 West Randolph Street.

Permanent Index Number:

17-08-321-001-0000.

Exhibit "B".
(To Ordinance)

Intergovernmental Agreement With
Chicago Park District.
(Union Park)

This Agreement is made this ____ day of_____, 2013 (the "**Closing Date**"), under authority granted by Article VII, Section 10 of the 1970 Constitution of the State of Illinois, by and between the City of Chicago (the "**City**"), an Illinois municipal corporation, by and through its Department of Housing and Economic Development or any successor thereto ("**HED**"); and the Chicago Park District (the "**Park District**"), an Illinois municipal corporation. The Park District and the City are sometimes referred to herein as the"Parties."

RECITALS

A. The City is a home rule unit of government under Article VII, Section 6(a) of the 1970 Constitution of the State of Illinois, and as such may exercise any power and perform any function pertaining to its government and affairs.

B. The Park District is a unit of local government under Article VII, Section 1 of the 1970 Constitution of the State of Illinois, and as such, has the authority to exercise control over and supervise the operation of parks within the corporate limits of the City.

C. The Park District seeks payment or reimbursement of funds it intends to expend or has expended for the rehabilitation of certain facilities which are a part of Union Park (the "**Project**"), an approximately 14.23 acre park located at 1501 W. Randolph Street and legally described in **Exhibit A** (the "**Property**").

D. The Park District owns the Property and the Property lies wholly within the boundaries of the Central West Redevelopment Area (as hereinafter defined).

E. The City is authorized under the provisions of the Tax Increment Allocation Redevelopment Act, 65 ILCS 5/11-74.4-1 *et seq.*, as amended from time to time (the "**Act**"), to finance projects that eradicate blight conditions and conservation factors that could lead to blight through the use of tax increment allocation financing for redevelopment projects.

F. In accordance with the provisions of the Act, pursuant to ordinances adopted on February 16, 2000 and published in the Journal of the Proceedings of the City Council (the "Journal") for said date at pages 25276—25431, the City Council: (i) approved and adopted a redevelopment plan and project (the "Plan") for a portion of the City known as the "Central West Redevelopment Project Area" (the "Central West Redevelopment Area"); (ii) designated the Central West Redevelopment Area as a "redevelopment project area"; and (iii) adopted tax increment allocation financing for the Central West Redevelopment Area. Furthermore, the Plan, the Central West Redevelopment Area, its designation as a "redevelopment project area" and the tax increment allocation financing adopted for the Central West Redevelopment Area were amended pursuant to ordinances adopted on March 12, 2008 and published in the Journal for said date at pages 22072 to 22292, and the Plan was further amended pursuant an ordinance adopted on September 8, 2011 and published in the Journal of Proceedings for said date at pages6051 to 6136.

G. Under 65 ILCS 5/11-74.4-3(q)(7), such incremental ad valorem taxes which pursuant

to the Act have been collected and are allocated to pay redevelopment project costs and obligations incurred in the payment thereof ("**Increment**") may be used to pay all or a portion of a taxing district's capital costs resulting from a redevelopment project necessarily incurred or to be incurred in furtherance of the objectives of the redevelopment plan and project, to the extent the municipality by written agreement accepts and approves such costs. (Increment collected from the Central West Redevelopment Area shall be known as the "**Central West Increment**").

H. The Park District is a taxing district under the Act.

I. HED wishes to make available to the Park District a portion of the Central West Increment in an amount not to exceed a total of $2,050,000 (the "**TIF Assistance**"), subject to Section 2.6, for the purpose of funding the Project (the "**TIF-Funded Improvements**") in the Central West Redevelopment Area to the extent and in the manner provided in the Agreement (as hereinafter defined).

J. The Plan contemplates that tax increment financing assistance would be provided for public improvements, such as the Project, within the boundaries of the Central West Redevelopment Area.

K. The Park District is a taxing district under the Act.

L. In accordance with the Act, the TIF-Funded Improvements shall include such of the Park District's capital costs necessarily incurred or to be incurred in furtherance of the objectives of the Plan, and the City has found that the TIF-Funded Improvements consist of the cost of the Park District's capital improvements that are necessary and directly result from the redevelopment project constituting the Project and, therefore, constitute "taxing districts' capital costs" as defined in Section 5/11-74.4-3(u) of the Act.

M. The City and the Park District wish to enter into this Agreement whereby the Park District shall undertake the Project and the City shall reimburse the Park District for the TIF-Funded Improvements made pursuant to the Project.

N. On_____, the City Council adopted an ordinance published in the Journal for said date at pages_____, (the "**Authorizing Ordinance**"), among other things, authorizing the execution of this Agreement

O. On January 16, 2013, the Park District's Board of Commissioners passed an ordinance expressing its desire to accept TIF Assistance from the City for the Project and authorizing the execution of this Agreement (the"**Park District Ordinance**").

NOW, THEREFORE, in consideration of the mutual covenants and agreements contained herein, the above recitals which are made a contractual part of this Agreement, and other good and valuable consideration the receipt and sufficiency of which arehereby acknowledged, the Parties agree as follows:

TERMS AND CONDITIONS

SECTION 1. THE PROJECT.

1.1. No later than eighteen (18) months from the Closing Date, or later as the Commissioner of HED (the "Commissioner") may agree in writing, the Park District shall let one or more contracts for the Project in compliance with all applicable federal, state and local laws, statutes, ordinances, rules, regulations, codes and executive orders, all as may be in effect from time to time, pertaining to or affecting the Project or the Park District as related thereto.

1.2. The plans and specifications for the Project (the "Plans and Specifications") shall at a minimum meet or shall have met the general requirements set forth in Exhibit B hereof and comply with plans and specifications which the Park District will have provided to, and be approved by, HED prior to the disbursement of the TIF Assistance. No material deviation from the Plans and Specifications may be made without the prior written approval of the City. The Park District shall comply with all applicable federal, state and local laws, statutes, ordinances, rules, regulations, codes and executive orders, all as may be in effect from time to time, pertaining to or affecting the Project or the Park District as related thereto.

1.3. The Park District shall also provide the City with copies of all governmental licenses and permits required to construct the Project and to use, occupy and operate the Property as a public park from all appropriate governmental authorities, including evidence that the Property is appropriately zoned to be used, occupied, and operated as a public park.

1.4. The Park District shall include a certification of compliance with the requirements of Sections 1.1, 1.2, and 1.3 hereof with the request for the TIF Assistance hereunder at the time the Project is completed and prior to any disbursement of the TIF Assistance. The City shall be entitled to rely on this certification without further inquiry. Upon the City's request, the Park District shall provide evidence satisfactory to the City of such compliance.

SECTION 2. FUNDING

2.1. The City shall, subject to the Park District's satisfaction of the conditions precedent for disbursement described in this **Section 2** and such other conditions contained in this Agreement, disburse the TIF Assistance to the Park District

2.2. The City shall establish a special account within the Central West Redevelopment Project Area Special Tax Allocation Fund; such special account shall be known as the "**Union Park—Fieldhouse Account**." Disbursement of TIF Assistance funds will be subject to the availability of Central West Increment in the Union Park Account, subject to all restrictions on and obligations of the City contained in all Central West Ordinances, or relating to the Central West Increment and all agreements and other documents entered into by the City pursuant thereto.

2.3. Within **[15]** days after the Closing Date or such longer period of time as may be agreed to by the Commissioner, but in no event later than **[90]** days after the execution of this Agreement (the **"Satisfaction Period"**), the Park District must satisfy to the reasonable satisfaction of the Commissioner, the following conditions precedent for City's disbursement of the TIF Assistance to the Park District:

2.3.1. the Park District has satisfactory title to the Property, which may be evidenced by an acceptable title insurance policy, subject only to those title exceptions acceptable to the City and the Park District; and

2.3.2. the Park District has satisfied the conditions stated in this **Section 2.3** within the Satisfaction Period. If the Park District is unable to satisfy said conditions, either Party may terminate this Agreement by providing written notice to the other Party.

2.4. The Park District may request payment from the City by submitting a Certificate of Expenditure in the form of **Exhibit D** hereto ("**Certificate of Expenditure**") be processed and executed periodically, but in no event more frequently than quarterly. The City shall not execute and approve Requisitions for Payment in the aggregate in excess of the actual costs of the Project that are TIF-Funded Improvements, and in no event in an amount greater than the TIF Assistance. Prior to each execution of a Certificate of Expenditure by the City, the Park District shall submit documentation regarding the applicable expenditures to HED. Delivery by the Park District to the City of any request for execution by the City of a Certificate of Expenditure hereunder shall, in addition to the items therein expressly set forth, constitute a certification to the City, as of the date of such request for execution of a Certificate of Expenditure, that:

2.4.1. the total amount of the request for the Certificate of Expenditure represents the actual amount payable to (or paid to) the general contractor, subcontractors, and other parties who have performed work on or otherwise provided goods or services in connection with the Project, and/or their payees;

2.4.2. all amounts shown as previous payments on the current request for a Certificate of Expenditure have been paid to the parties entitled to such payment;

2.4.3 the Park District has approved all work and materials for the current request for a Certificate of Expenditure, and such work and materials conform to the Plans and Specifications; and

2.4.4. the Park District is in compliance with all applicable federal, state and local laws, statutes, ordinances, rules, regulations, codes and executive orders, all as may be in effect from time to time, pertaining to or affecting the Project or the Park District as related thereto.

2.5. The City shall have the right, in its discretion, to require the Park District to submit further documentation as the City may require in order to verify that the matters certified to in **Section 2.4** are true and correct, and any execution and approval of a Certificate of Expenditure by the City shall be subject to the City's review and approval of such documentation and its satisfaction that such certifications are true and correct; provided, however, that nothing in this sentence shall be deemed to prevent the City from relying on such certifications by the Park District.

2.6. The current estimated cost of the entire Project is $2,050,000. The Park District has delivered to the Commissioner a budget for the Project attached as **Exhibit C**. The Park District certifies that it has identified sources of funds, including the TIF Assistance, sufficient to complete its budgeted portion of the Project. The Park District agrees that the City will only contribute TIF Assistance to reimburse the Park District for the costs of the Project and that all costs of completing the Project over the TIF Assistance shall be the sole responsibility of the Park District. If the Park District at any point does not have sufficient funds to complete the Project, the Park District shall so

notify the City in writing, and the Park District may narrow the scope of the Project (the "**Revised Project**") as agreed with the City in order to complete the Revised Project with the available funds.

2.7. **Exhibit C** contains a preliminary list of capital improvements, equipment costs, general construction costs, and other costs, if any, recognized by the City as being eligible redevelopment project costs under the Act with respect to the Project, to be paid for out of the TIF Assistance. To the extent the TIF-Funded Improvements are included as taxing district capital costs under the Act, the Park District acknowledges that the TIF-Funded Improvements are costs for capital improvements and the City acknowledges it has determined that these TIF-Funded Improvements are necessary and directly result from the Plan. Prior to the expenditure of TIF Assistance funds on the Project, the Commissioner, based upon the Project budget, may make such modifications to **Exhibit C** as he or she wishes in his or her discretion to account for all of the TIF Assistance funds to be expended under this Agreement; provided, however, that all TIF-Funded Improvements shall (i) qualify as redevelopment projectcosts under the Act, (ii) qualify as eligible costs under the Plan; and (iii) be improvements that the Commissioner has agreed to pay for out of TIF Assistance funds, subject to the terms of this Agreement.

2.8. The Park District hereby acknowledges and agrees that the City's obligations hereunder with respect to the TIF Assistance are subject in every respect to the availability of funds as described in and limited by this **Section 2**. If no funds or insufficient funds are appropriated and budgeted in any fiscal period of the City for disbursements of the TIF Assistance, then the City will notify the Park District in writing of that occurrence, and the City may terminate this Agreement on the earlier of the last day of the fiscal period for which sufficient appropriation was made or whenever the funds appropriated for disbursement under this Agreement are exhausted.

2.9. If the aggregate cost of the Project is less than the amount of the TIF Assistance contemplated by this Agreement, the Park District shall have no claim to the difference between the amount of the TIF Assistance contemplated by this Agreement and the amount of the TIF Assistance actually paid by the City to the Park District and expended by the Park District on the Project.

SECTION 3. TERM.

The term of this Agreement shall commence on the Closing Date and shall expire on the date on which the Central West Redevelopment Area is no longer in effect, or on the date of termination of this Agreement according to its terms, whichever occurs first.

SECTION 4. ENVIRONMENTAL MATTERS.

4.1. It shall be the responsibility of the Park District, at its sole cost and expense, to investigate and determine the soil and environmental condition of the Property, including obtaining phase I and, if applicable, phase II environmental audits for the Property and (b) to determine if any environmental remediation is necessary with respect to the Property or the Project, and any such work that the Park District determines is required shall be performed at its sole cost and expense as the parties understand and agree that the City's financial obligation shall be limited to an amount not to exceed the TIF Assistance which is provided solely for the items set forth on Exhibit C. The City makes no covenant, representation, or warranty as to the environmental condition of the Property or the suitability of the Property as a park or for any use whatsoever.

4.2. The Park District agrees to carefully inspect the Property prior to commencement of any activity related to the Project to ensure that such activity shall not damage surrounding property, structures, utility lines or any subsurface lines or cables. The Park District shall be solely responsible for the safety and protection of the public. The City reserves the right to inspect the work being done on the Property. The Park District agrees to keep the Property free from all liens and encumbrances arising out of any work performed, materials supplied or obligations incurred by or for the Park District.

SECTION 5. INSURANCE.

5.1. The Park District shall provide and maintain at the Park District's own expense, or cause to be provided during the term of this Agreement, the insurance coverages and requirements specified below, insuring all operations related to this Agreement.

5.1.1. Workers Compensation and Employers Liability. Workers Compensation as prescribed by applicable law covering all employees who are to provide a service under this Agreement and Employers Liability coverage with limits of not less than $100,000 each accident or illness.

5.1.2. Commercial General Liability (Primary and Umbrella). Commercial General Liability Insurance or equivalent with limits of not less than $1,000,000 per occurrence for bodily injury, personal injury, and property damage liability. Coverages shall include the following: All premises and operations, products/completed operations, explosion, collapse, underground, separation of insureds, defense, and contractual liability (with no limitation endorsement). The City of Chicago is to be named as an additional insured on a primary, non-contributory basis for any liability arising directly or indirectly from the work.

5.1.3. Automobile Liability (Primary and Umbrella). When any motor vehicles (owned, non-owned and hired) are used in connection with work to be performed, the Park District shall provide or cause to be provided, Automobile Liability Insurance with limits of not less than $1,000,000 per occurrence for bodily injury and property damage.

5.1.4. Professional Liability. When any architects, engineers or professional consultants perform work in connection with this Agreement, the Park District shall cause to be provided, Professional Liability Insurance covering acts, errors, or omissions shall be maintained with limits of not less than $1,000,000.

5.1.5. Self Insurance. To the extent permitted by applicable Law, the Park District may self insure for the insurance requirements specified above, it being expressly understood and agreed that, if the Park District does self insure for any such insurance requirements, the Park District must bear all risk of loss for any loss which would otherwise be covered by insurance policies, and the self insurance program must comply with at least such insurance requirements as stipulated above.

5.2. The Park District will furnish the City at the address stated in **Section 8.13**, original Certificates of Insurance evidencing the required coverage to be in force on the Closing Date, and renewal Certificates of Insurance, promptly as any requisite insurance is renewed. The Park District

shall submit evidence of insurance on the City's Insurance Certificate Form or equivalent prior to the Closing Date. The receipt of any certificate does not constitute agreement by the City that the insurance requirements in this Agreement have been fully met or that the insurance policies indicated on the certificate are in compliance with all Agreement requirements. The failure of the City to obtain certificates or other insurance evidence shall not be deemed to be a waiver by the City.

5.3. The Park District shall advise all insurers of the provisions of this Agreement regarding insurance. Non-conforming insurance shall not relieve the Park District of the obligation to provide insurance as specified herein. Nonfulfillment of the insurance conditions may constitute a violation of this Agreement, and the City retains the right to stop work until proper evidence of insurance is provided, or this Agreement may be terminated.

5.4. The required insurance shall provide for sixty (60) days prior written notice to be given to the City in the event coverage is substantially changed, canceled, or nonrenewed.

5.5. Any and all deductibles or self insured retentions on referenced insurance coverages shall be borne by the Park District and its contractors.

5.6. The Park District agrees that insurers shall waive their rights of subrogation against the City, its employees, elected officials, agents, or representatives.

5.7. The Park District expressly understands and agrees that any coverage and limits furnished by the Park District shall in no way limit the Park District's liabilities and responsibilities specified by this Agreement or by law.

5.8. The Park District expressly understands and agrees that any insurance or self insurance programs maintained by the City shall not contribute with insurance provided by the Park District under this Agreement.

5.9. The required insurance shall not be limited by any limitations expressed in the indemnification language herein or any limitation placed on the indemnity therein given as a matter of law.

5.10. The Park District shall require all subcontractors to provide the insurance required herein and insurance customarily required by the Park District or the Park District may provide the coverages for subcontractors. All subcontractors shall be subject to the same insurance requirements of the Park District unless otherwise specified herein. In all contracts relating to the Project, the Park District agrees to require the contractor to name the City as an additional insured on insurance coverages and to require the contractor to indemnify the City from all claims, damages, demands, losses, suits, actions, judgments and expenses including but not limited to attorney's fees arising out of or resulting from work on the Project by the contractor or contractor's suppliers, employees, or agents.

5.11. The City's Risk Management Department maintains the right to modify, delete, alter or change these requirements.

SECTION 6. INDEMNITY / NO PERSONAL LIABILITY.

6.1. The Park District agrees to indemnify and hold the City, its officers and employees, harmless from and against any losses, costs, damages, liabilities, claims, suits, actions, causes of action and expenses, including, without limitation, reasonable attorney's fees and court costs suffered or incurred by the City arising from or in connection with (i) the Park District's failure to comply with any of the terms, covenants and conditions contained in this Agreement; or (ii) the Park District's or any contractor's failure to pay general contractors, subcontractors or materialmen in connection with the Project. The defense and indemnification obligations in this **Section 6.1** shall survive any termination or expiration of this Agreement.

6.2. No elected or appointed official or member or employee or agent of the City or the Park District shall be individually or personally liable in connection with this Agreement.

SECTION 7. DEFAULT.

7.1. If the Park District, without the City's written consent, fails to complete the Project within 36 months after the date of execution of this Agreement, then the City may terminate this Agreement by providing written notice to the Park District.

7.2. In the event the Park District fails to perform, keep or observe any of its covenants, conditions, promises, agreements or obligations under this Agreement not identified in **Section 7.1** and such default is not cured as described in **Section 7.3** hereof, the City may terminate this Agreement.

7.3. Prior to termination, the City shall give its notice of intent to terminate 30 days prior to termination at the address specified in **Section 8.13** hereof, and shall state the nature of the default. In the event Park District does not cure such default within the 30-day notice period, such termination shall become effective at the end of such period; provided, however, with respect to those defaults which are not capable of being cured within such 30-day period, the Park District shall not be deemed to have committed such default and no termination shall occur if the Park District has commenced to cure the alleged default within such 30-day period and thereafter diligently and continuously prosecutes the cure of such default until the same has been cured.

7.4. The City may, in any court of competent jurisdiction, by any proceeding at law or in equity, secure the specific performance of the agreements contained herein, or may be awarded damages for failure of performance, or both.

SECTION 8. GENERAL PROVISIONS.

8.1. Authority. Execution of this Agreement by the City is authorized by the Authorizing Ordinance. Execution of this Agreement by the Park District is authorized by the Park District Ordinance. The Parties represent and warrant to each other that they have the authority toenter into this Agreement and perform their obligations hereunder.

8.2. Assignment. This Agreement, or any portion thereof, shall not be assigned by either Party without the prior written consent of the other.

8.3. Compliance with Laws. The Parties agree to comply with all federal, state and local laws, status, ordinances, rules, regulations, codes and executive orders relating to this Agreement.

8.4. Consents. Whenever the consent or approval of one or both Parties to this Agreement is required hereunder, such consent or approval will not be unreasonably withheld.

8.5. Construction of Words. As used in this Agreement, the singular of any word shall include the plural, and vice versa. Masculine, feminine and neuter pronouns shall be fully interchangeable, where the context so requires.

8.6. Counterparts. This Agreement may be executed in several counterparts and by a different Party in separate counterparts, with the same effect as if all Parties had signed the same document. All such counterparts shall be deemed an original, shall be construed together and shall constitute one and the same instrument.

8.7. Further Assurance. The Parties shall perform such acts, execute and deliver such instruments and documents, and do all such other things as may be reasonably necessary to accomplish the transactions contemplated in this Agreement.

8.8. Governing Law and Venue. This Agreement will be governed by and construed in accordance with the internal laws of the State of Illinois, without regard to the principles of conflicts of law thereof. If there is a lawsuit under this Agreement, each Party hereto agrees to submit to the jurisdiction of the courts of Cook County, the State of Illinois.

8.9. Integration. This Agreement constitutes the entire agreement between the Parties, merges all discussions between them and supersedes and replaces any and every other prior or contemporaneous agreement, negotiation, understanding, commitments and writing with respect to such subject matter hereof.

8.10. Parties' Interest/No Third Party Beneficiaries. This Agreement shall be binding upon the Parties, and their respective successors and permitted assigns (as provided herein) and shall inure to the benefit of the Parties, and their respective successors and permitted assigns (as provided herein). This Agreement shall not run to the benefit of, or be enforceable by, any person or entity other than a Party and its successors and permitted assigns. This Agreement should not be deemed to confer upon third parties any remedy, claim, right of reimbursement or other right. Nothing contained in this Agreement, nor any act of theParties, shall be deemed or construed by any of the Parties hereto or by third parties, to create any relationship of third party beneficiary, principal, agent, limited or general partnership, joint venture, or any association or relationship involving any of the Parties.

8.11. Modification or Amendment. This Agreement may not be altered, modified or amended except by a written instrument signed by both Parties.

8.12. No Implied Waivers. No waiver by either Party of any breach of any provision of this Agreement will be a waiver of any continuing or succeeding breach of the breached provision, a waiver of the breached provision itself, or a waiver of any right, power or remedy under this Agreement. No notice to, or demand on, either Party in any case will, of itself, entitle that Party to any further notice or demand in similar or other circumstances.

8.13. Notices. Unless otherwise specified, any notice, demand or request required hereunder shall be given in writing at the addresses set forth below, by any of the following means: (a) personal service; (b) electronic communications, whether by telex, telegram, facsimile (fax); (c) overnight courier or (d) registered or certified first class mail, return receipt requested.

To the City:
City of Chicago
Department of Housing and Economic Development
Attention: Commissioner
City Hall, Room 1000
121 N. LaSalle Street
Chicago, Illinois 60602
(312) 744-4190
(312) 744-2271 (Fax)

With copies to:
City of Chicago
Department of Law
Attention: Finance and Economic Development Division
City Hall, Room 600
121 N. LaSalle Street
Chicago, Illinois 60602
(312) 744-0200
(312) 744-8538 (Fax)

To the Park District:
Chicago Park District
Attention: General Superintendent
541 North Fairbanks
Chicago, Illinois 60611
(312) 742-4200
(312) 742-5276 (Fax)

With copies to:
Chicago Park District
General Counsel
541 North Fairbanks, Room 300
Chicago, Illinois 60611
(312) 742-4602
(312) 742-5316 (Fax)

Such addresses may be changed by notice to the other Party given in the same manner provided above. Any notice, demand or request sent pursuant to either clause (a) or (b) above shall be deemed received upon such personal service or dispatch. Any notice, demand or request sent pursuant to clause (c) above shall be deemed received on the day immediately following deposit with the overnight courier and any notices, demands or requests sent pursuant to clause (d) above shall be deemed received two business days following deposit in the mail.

8.14. Remedies Cumulative. The remedies of a Party hereunder are cumulative and the exercise of any one or more of the remedies provided for herein shall not be construed as a waiver of any other remedies of such Party unless specifically so provided herein.

8.15. Representatives. Immediately upon execution of this Agreement, the following individuals will represent the Parties as a primary contact in all matters under this Agreement.

For the City: Nelson Chueng
City of Chicago
Department of Housing and Economic Development
City Hall, Room 1101
121 N. LaSalle Street
Chicago, Illinois 60602
(312) 744-5756
(312) 744-7996 (Fax)

For the Park District: Rob Rejman
Chicago Park District
Director of Planning and Construction
541 North Fairbanks
Chicago, Illinois 60611
(312) 742-4685
(312) 742-5347 (Fax)

Each Party agrees to promptly notify the other Party of any change in its designated representative, which notice shall include the name, address, telephone number and fax number of the representative for such Party for the purpose hereof

8.16. Severability. If any provision of this Agreement, or the application thereof, to any person, place or circumstance, shall be held by a court of competent jurisdiction to be invalid, unenforceable or void, the remainder of this Agreement and such provisions as applied to other persons, places and circumstances shall remain in full force and effect only if, after excluding the portion deemed to be unenforceable, the remaining terms shall provide for the consummation of the transactions contemplated hereby in substantially the same manner as originally set forth herein.

8.17. Survival of Agreements. Except as otherwise contemplated by this Agreement, all covenants and agreements of the Parties contained in this Agreement will survive the consummation of the transactions contemplated hereby.

8.18. Titles and Headings. Titles and headings to paragraphs contained in this Agreement are for convenience only and are not intended to limit, vary, define or expand the content of this Agreement.

8.19. Time. Time is of the essence in the performance of this Agreement.

IN WITNESS WHEREOF, each of the Parties has caused this Agreement to be executed and delivered as of the date first above written.

CITY OF CHICAGO, a municipal corporation, by and through its Department of Housing and Economic Development

By:_____
Andrew J. Mooney
Commissioner

CHICAGO PARK DISTRICT, a body politic and corporate of the State of Illinois

By:_____
Michael P. Kelly
General Superintendent and CEO

ATTEST

By: _____
Kantrice Ogletree
Secretary

[(Sub)Exhibit "B" referred to in this Intergovernmental Agreement with Chicago Park District unavailable at time of printing.]

[(Sub)Exhibit "A" referred to in this Intergovernmental Agreement with Chicago Park District constitutes Exhibit "A" to ordinance and printed on page 60729 of this *Journal*.]

(Sub)Exhibits "C" and "D" referred to in this Intergovernmental Agreement with the Chicago Park District read as follows:

(Sub)Exhibit "C".
(To Intergovernmental Agreement
With Chicago Park District)

Project Budget/TIF-Funded Improvements.

Preliminary Budget:

Window repair and replacement	$ 625,000
Roof replacement	375,000
Masonry	250,000
HVAC	800,000
TOTAL:	$2,050,000

The Commissioner may approve changes to the preliminary budget.

(Sub)Exhibit "D".
(To Intergovernmental Agreement
With Chicago Park District)

Form Of Certificate Of Expenditure.

State of Illinois)
) SS.
County of Cook)

The affiant, Chicago Park District (the "Park District"), an Illinois municipal corporation, hereby certifies that with respect to that certain Intergovernmental Agreement between the Park District and the City of Chicago dated _____, _____ (the "Agreement"):

A. Expenditures for the Project, in the total amount of $_____, have been made.

B. This paragraph B sets forth and is a true and complete statement of all costs of TIF-Funded Improvements for the Project reimbursed by the City to date:

$_____

C. The Park District requests reimbursement for the following cost of TIF-Funded Improvements:

$_____

D. None of the costs referenced in paragraph C above have been previously reimbursed by the City.

E. The Park District hereby certifies to the City that, as of the date hereof:

1. Except as described in the attached certificate, the representations and warranties contained in the Agreement are true and correct and the Park District is in compliance with all applicable covenants contained herein.

2. No event of Default or condition or event which, with the giving of notice or passage of time or both, would constitute a Default, exists or has occurred.

3. The Park District has approved all work and materials for the current request for a Certificate of Expenditure, and such work and materials conform to the Plans and Specifications.

4. The Park District is in compliance with all applicable federal, state and local laws, statutes, ordinances, rules, regulations, codes and executive orders, all as may be in effect from time to time, pertaining to or affecting the Project or the Park District as related thereto.

All capitalized terms which are not defined herein have the meanings given such terms in the Agreement.

Chicago Park District

By: _____
Name

Title: _____

Subscribed and sworn before me this
_____ day of _____, _____.

_____

My commission expires: _____

Agreed and Accepted:

_____
Name

Title: _____

City of Chicago
Department of Housing and Economic Development

SUPPORT OF COOK COUNTY CLASS C TAX INCENTIVE FOR PROPERTY AT W. 15TH ST. AND S. ROCKWELL ST., W. 17TH ST. AND S. ROCKWELL ST. AND W. 18TH ST. AND S. ROCKWELL ST.

[O2013-6587]

The Committee on Finance submitted the following report:

CHICAGO, October 16, 2013.

To the President and Members of the City Council:

Your Committee on Finance, having had under consideration an ordinance approving a Class C real estate tax incentive classification for Chicago Film Studios LLC, having had the same under advisement, begs leave to report and recommend that Your Honorable Body *Pass* the proposed ordinance transmitted herewith.

This recommendation was concurred in by a viva voce vote of the members of the committee, with no dissenting vote.

Respectfully submitted,

(Signed) EDWARD M. BURKE,
Chairman.

On motion of Alderman Burke, the said proposed ordinance transmitted with the foregoing committee report was *Passed* by yeas and nays as follows:

Yeas -- Aldermen Moreno, Fioretti, Dowell, Burns, Hairston, Sawyer, Holmes, Harris, Beale, Balcer, Cárdenas, Quinn, Burke, Foulkes, Thompson, Thomas, Lane, O'Shea, Cochran, Brookins, Muñoz, Zalewski, Chandler, Solis, Maldonado, Burnett, Ervin, Graham, Reboyras, Suarez, Waguespack, Mell, Austin, Colón, Sposato, Mitts, Cullerton, Laurino, P. O'Connor, M. O'Connor, Reilly, Smith, Tunney, Arena, Cappleman, Pawar, Osterman, Moore, Silverstein -- 49.

Nays -- None.

Alderman Balcer moved to reconsider the foregoing vote. The motion was lost.

The following is said ordinance as passed:

WHEREAS, The City of Chicago (the "City") is a home rule unit of government under Section 6(a), Article VII of the 1970 Constitution of the State of Illinois authorized to exercise any power and perform any function pertaining to its government and affairs; and

WHEREAS, The Cook County Board of Commissioners has enacted the Cook County Real Property Assessment Classification Ordinance, as amended from time to time (the "Classification Ordinance"), which provides for, among other things, real estate tax incentives to property owners who build, rehabilitate, enhance and occupy property which is located within Cook County and which is used primarily for industrial or commercial purposes; and

WHEREAS, The City, consistent with the Classification Ordinance, wishes to induce industry to locate, expand and remain in the City by supporting financial incentives in the form of property tax relief; and

WHEREAS, Chicago Film Studios Industrial Real Estate Holdings LLC, an Illinois limited liability company (the "Applicant") purchased certain real estate that was a portion of the Joseph T. Ryerson & Son, Inc. steel plant located generally at West 17th Street and South Rockwell Street, Chicago, Illinois 60608 (the "Center Plant"), as described on Exhibit A hereto; and

WHEREAS, Chicago Film Studios North LLC, an Illinois limited liability company ("CFS North") purchased certain real estate that was a portion of the Joseph T. Ryerson & Son, Inc. steel plant located generally at West 15th Street and South Rockwell Street, Chicago, Illinois 60608 (the "North Plant"), as described on Exhibit B hereto; and

WHEREAS, Chicago Film Studios South LLC, an Illinois limited liability company ("CFS South") purchased certain real estate that was a portion of the Joseph T. Ryerson & Son, Inc. steel plant located generally at West 18th Street and South Rockwell Street, Chicago, Illinois 60608 (the "South Plant"), as described on Exhibit C hereto; and

WHEREAS, On October 15, 2012, CFS North and CFS South merged into the Applicant; and

WHEREAS, The Applicant is now the sole owner of the Center Plant, the North Plant and the South Plant, which are collectively referred to herein as the "Subject Property"; and

WHEREAS, The Subject Property has undergone environmental testing and was found to contain certain adverse environmental conditions (the "Contamination"); and

WHEREAS, Neither the Applicant nor the Applicant's individual owners are directly or indirectly responsible for creating the Contamination; and

WHEREAS, The Applicant has undertaken environmental remediation at the Subject Property and received from the Illinois Environmental Protection Agency's Site Remediation Program (1) a No Further Remediation Letter dated August 21, 2012 for the Center Plant, (2) a No Further Remediation Letter dated August 21, 2012 for the North Plant, and (3) a No Further Remediation Letter dated March 25, 2013 for the South Plant (collectively, the "NFR Letters"); and

WHEREAS, The costs of remediating the Contamination on each of the Center Plant, the North Plant and the South Plant exceeded $100,000 in accordance with the eligibility requirements for Class C classification pursuant to the Classification Ordinance; and

WHEREAS, The Applicant is in the process of constructing a development consisting of an approximately one million square foot film studio on the Subject Property (the "Development") to be used for commercial purposes in accordance with the eligibility requirements for Class C classification pursuant to the Classification Ordinance; and

WHEREAS, The Subject Property is located within the boundaries of Chicago Enterprise Zone Number 1 (created pursuant to the Illinois Enterprise Zone Act, 20 ILCS 665/1, et seq., as amended, and pursuant to an ordinance enacted by the City Council of the City), and within the boundaries of the Western/Ogden Redevelopment Project Area (created pursuant to the Illinois Tax Increment Allocation Redevelopment Act, 65 ILCS 5/11-74.4-1, et seq., as amended, and pursuant to an ordinance enacted by the City Council of the City), and the purposes of Redevelopment Project Areas and Enterprise Zones are also to provide certain incentives in order to stimulate economic activity and to revitalize depressed areas; and

WHEREAS, The Applicant has filed three applications, one for each of the Center Plant, the North Plant and the South Plant, for the Class C classification with the Office of the Cook County Assessor (the "Assessor") pursuant to the Classification Ordinance; and

WHEREAS, The Classification Ordinance requires that, in connection with the filing of a Class C application with the Assessor, an applicant must obtain from the municipality in which such real estate is located an ordinance or resolution expressly stating that the municipality has determined that the classification incentive is necessary for the development of the property to occur and that the municipality supports and consents to the Class C classification; and

WHEREAS, It is acknowledged that such ordinance has not been obtained within the time frame set forth in the Classification Ordinance; and

WHEREAS, It is the responsibility of the Assessor to determine that an application for a Class C classification is eligible pursuant to the Classification Ordinance; now, therefore,

Be It Ordained by the City Council of the City of Chicago:

SECTION 1. The above recitals are hereby expressly incorporated as if fully set forth herein.

SECTION 2. The City hereby determines that the incentive provided by the Class C classification is necessary for the Development to occur on the Subject Property.

SECTION 3. The City hereby expressly supports and consents to the Class C classification with respect to the Subject Property.

SECTION 4. The City Clerk of the City is authorized and hereby directed to and shall send a certified copy of this ordinance to the Assessor, and a certified copy of this ordinance may be included with each of the Class C applications filed with the Assessor by the Applicant, as applicant, in accordance with the Classification Ordinance.

SECTION 5. To the extent that any ordinance, resolution, order or provision of the Municipal Code of Chicago, or part thereof, is in conflict with the provisions of this ordinance, the provisions of this ordinance shall be controlling. If any section, paragraph, clause or provision shall be held invalid, the invalidity of such section, paragraph, clause or provision shall not affect any of the other provisions of this ordinance.

SECTION 6. This ordinance shall be effective immediately upon its passage and approval.

Exhibits "A", "B" and "C"referred to in this ordinance read as follows:

Exhibit "A".

Center Plant Legal Description:

Parcel E.

Tract 1.

Lots 1 and 2 in Ryerson's Resubdivision of Lots 17 and 18 of Ogden's Subdivision of the east half of the northeast quarter of Section 24, Township 39 North, Range 13, East of the Third Principal Meridian, in Cook County, Illinois.

Tract 2.

Parts of Sublots 2, 3 and 6 in Block 10 in the subdivision of Lots 2, 3, 5 to 8 and 13 to 16, all inclusive, of Ogden's Subdivision of the east half of the northeast quarter of Section 24, Township 39 North, Range 13, East of the Third Principal Meridian, and being further described as follows, to wit:

beginning at the northeast corner of said Sublot 2 in the south line of West 15th Street; thence westwardly along said south line, 55.6 feet to a corner; thence southwardly parallel with the east line of said sublots, 143 feet to a point 1 foot north of the south line of said Sublot 6; thence northwardly by a curve convex to the east having a radius of 441.88 feet for a distance of 154.21 feet to the place of beginning, in Cook County, Illinois.

Tract 3.

Sublots 2, 3 and 6 in Block 10 in the subdivision of Lots 2, 3, 5 to 8 and 13 to 16, all inclusive, of Ogden's Subdivision of the east half of the northeast quarter of Section 24, Township 39 North, Range 13, East of the Third Principal Meridian, except that part of said sublots described as follows, to wit:

beginning at the northeast corner of said Sublot 2 in the south line of West 15th Street; thence westwardly along said south line, 55.6 feet to a corner; thence southwardly parallel with the east line of said sublots, 143 feet to a point 1 foot north of the south line of said Sublot 6; thence northwardly by a curve convex to the east having a radius of 441.88 feet for a distance of 154.21 feet to the place of beginning, in Cook County, Illinois.

Tract 4.

The west 12.4 feet of Sublots 1, 4 and 5, part of the west 12.4 feet of Sublot 8 in Block 10 of Ogden's Subdivision of the east half of the northeast quarter of Section 24, Township 39 North, Range 13, East of the Third Principal Meridian, in Cook County, Illinois.

Tract 5.

Sublots 7, 10, 11, 14, 15, 18, 19, 22 and 23 in Block 10 in the subdivision of Lots 2, 3, 5 to 8 and 13 to 16, all inclusive, of Ogden's Subdivision of the east half of the northeast

quarter of Section 24, Township 39 North, Range 13, East of the Third Principal Meridian, together with that part of Lots 8, 9, 12, 13, 16, 17, 20, 21 and 24 in Block 10 falling in the following described property:

beginning where the north line of West 16th Street meets the west line of the east 55.6 feet of Lot 23 in said Block 10; thence due north 435 feet to a point; thence due east 81.5 feet to a point; thence due south 434.31 feet to a point in said northerly line of West 16th Street in the southerly line of Lot 24; thence south 89 degrees, 52 minutes west along said north line of West 16th Street, being along said southerly line of Lots 24 and 23 in said Block 10, 81.5 feet to the place of beginning.

Parcel I.

Tract 1.

Lots 1 through 10, inclusive, in Kerr and Crowley's Subdivision of Lots 1, 2, 3, 4, 47, 48, 49 and 50 in the subdivision of Block 3 of Walker's Douglas Park Addition, a subdivision of the east three quarters of the southeast quarter of Section 24, Township 39 North, Range 13, East of the Third Principal Meridian, in Cook County, Illinois.

Tract 2.

Lots 5 through 17 and Lots 26 through 46, inclusive, all in Block 3 of Walker's Douglas Park Addition, a subdivision of the east three-quarters of the southeast quarter of Section 24, Township 39 North, Range 13, East of the Third Principal Meridian, in Cook County, Illinois.

Together with all interest, if any, of Grantor in and to the land lying within any street or roadway adjoining the aforedescribed property or any vacated or hereafter vacated street or alley adjoining said property, up to the centerline of such street or alley.

Together with all right title and interest of the Grantor in an overhead walkway (the "Walkway") connecting the southwest corner of the building situated on the aforesaid Parcel E to a building owned by the Grantor at the southeast corner of South Rockwell Street and West 16th Street (the "Service Building"). The conveyance of the Walkway shall not confer any right upon purchaser or its employees to access the Service Building.

Permanent Real Estate Tax Index Numbers (PINs) And Addresses In Chicago, Illinois:

Permanent Index Numbers	Address
16-24-223-001	2558 West 16th Street
16-24-223-002	2519 West 15th Street
16-24-223-006	2515 West 15th Street
16-24-223-004	2508 West 16th Street
16-24-402-010	1627 South Washtenaw Avenue
16-24-402-009	1625 South Washtenaw Avenue
16-24-402-008	1623 South Washtenaw Avenue
16-24-402-007	1621 South Washtenaw Avenue
16-24-402-006	1617 South Washtenaw Avenue
16-24-402-005	1611 South Washtenaw Avenue
16-24-402-004	1609 South Washtenaw Avenue
16-24-402-003	1607 South Washtenaw Avenue
16-24-402-002	1603 South Washtenaw Avenue
16-24-402-001	1601 South Washtenaw Avenue
16-24-402-047	2641 West 16th Street
16-24-402-025	1610 South Rockwell Street
16-24-402-048	2620 West 17th Street

Exhibit "B".

North Plant Legal Description:

Legal Description.

Parcel D.

Lots 1 to 11, inclusive, and Lots 17 to 22, inclusive, in Pope's Subdivision of Lots 1, 2, 3, 4, 10, 11, 12 and 13 in Block 8 in Cook and Anderson's Subdivision of the west half of the northeast quarter of Section 24, Township 39 North, Range 13, East of the Third Principal Meridian, in Cook County, Illinois.

Parcel K.

Lots 1 through 25, both inclusive, in Block 8 in Ogden & Coghill's Subdivision of Lots 2, 3, 5, 6, 7, 8, 13, 14, 15, 16, 17 and 18 in William B. Ogden's Subdivision of the east half of the northeast quarter of Section 24, Township 39 North, Range 13 East of the Third Principal Meridian, in Cook County, Illinois.

Parcel L.

Lots 2, 3, 6, 7, 10, 11, 14, 15, 18, 19, 22 and 23 in Block 7 in Ogden & Coghill's Subdivision of Lots 2, 3, 5, 6, 7, 8, 13, 14, 15, 16, 17 and 18 in William B. Ogden's Subdivision of the east half of the northeast quarter of Section 24, Township 39 North, Range 13, East of the Third Principal Meridian.

Also,

A tract of land bounded and described as follows:

commencing at the northeast corner of Lot 2 in Block 7 in Ogden & Coghill's Subdivision aforesaid and running thence north 33 feet; thence west 148.55 feet; thence north 24 degrees, 16 minutes west 108.4 feet to the southerly line of West Ogden Avenue; thence southwesterly along the southerly line of West Ogden Avenue 33 feet to the northeast corner of Block 8 in said Ogden & Coghill's Subdivision; thence southerly along the east line of said Block 8 to the north line of West 15th Street; thence east 66 feet to the southwest corner of said Block 7; thence north along the west line of said Block 7 to the northwest corner thereof; and thence east along the north line of said Block 7 to the place of beginning, all in Cook County, Illinois.

Parcel M.

The west 5 feet of Lots 1, 4, 5, 8, 9, 12, 13, 16, 17, 20, 21 and 24 in Block 7 in Ogden & Coghill's Subdivision of Lots 2, 3, 5, 7, 8, 13, 14, 15, 16, 17 and 18 in William B. Ogden's Subdivision of the east half of the northeast quarter of Section 24, Township 39 North, Range 13, East of the Third Principal Meridian, in Cook County, Illinois.

Parcel N.

Lots 7 and 8 in Block 5 in Ogden & Coghill's Subdivision of Lots 2, 3, 5, 6, 7, 8, 13, 14, 15, 16, 17 and 18 in William B. Ogden's Subdivision of the east half of the northeast quarter of Section 24, Township 39 North, Range 13, East of the Third Principal Meridian, in Cook County, Illinois.

Together with alleys vacated as follows:

All vacated alleys located within the land, taken as a tract.

Permanent Real Estate Tax Index Numbers (PINs) And Addresses In Chicago, Illinois:

Permanent Index Numbers	Address
16-24-222-014	2615 West 15th Street
16-24-222-013	2617 West 15th Street
16-24-222-011	2625 West 15th Street
16-24-222-037	2600 West 15th Place
16-24-219-002	2530 West 15th Street
16-24-219-011	2547 West Ogden Avenue
16-24-222-038	2601 West 15th Street
16-24-222-012	2621 West 15th Street
16-24-222-031	2612 West 15th Place
16-24-219-001	2600 West 16th Street
16-24-219-009	2513 West 14th Street
16-24-219-012	2543 West Ogden Avenue

Exhibit "C".

South Plant Legal Description:

A. Property Description.

Parcel C.

That part of Block 2 and that part of the 30-foot strip of land as "reserved for the right-of-way for railroad tracks" lying east of and adjoining the east line of said Block 2, all taken as a tract, excepting therefrom that part thereof lying easterly of the following described line:

beginning at the point of intersection of the north line of said Block 2 with a line 60.00 feet (as measured perpendicularly) west of and parallel with the east line of said block; thence southerly along said parallel line 44.00 feet to the northwest corner of land as described in Document Number 14046993 recorded May 1, 1947; thence east along the boundary line of said land as described in Document Number 14046993, said boundary line being more particularly described as follows: commencing at the aforesaid northwest corner of said land; thence easterly parallel with the north line of said Block 2, a distance of 21.15 feet; thence south 16 degrees, 54 minutes east 24.00 feet; thence south 20 degrees, 42 minutes east 66.96 feet; thence easterly crossing the east line of said Block 2, a distance of 11.10 feet; thence southerly 65.41 feet to the southeast corner of said land as described in Document Number 14046993, also excepting from the aforesaid tract that part lying easterly of the easterly line of land as described in Document Number 17869398 recorded June 1, 1960, being more particularly described as follows: commencing at the southwest corner of said land per Document Number 17869398, being a point in the south line of said Block 2 and 64.00 feet east of the west line of the east 100.00 feet of said Block 2; thence east along the south line of said Block 2, a distance of 31.58 feet; thence northerly along a curve to the left, having a radius of 523.00 feet, a central angle of 06 degrees, 58 minutes, 02 seconds, a chord of 63.56 feet, the arc distance of 63.60 feet to a point of tangent distant 63.13 feet north of the south line of said Block 2 extended east; thence northerly on a line parallel with and 102.90 feet east easterly, at right angles from said west line of the east 100.00 feet of said Block 2, a distance of 341.80 feet to the southeast corner of the aforesaid land as described in Document 14046993, also excepting from the aforesaid tract the west 33.00 feet of said Block 2 as dedicated for street purposes per Document Number 3340353 recorded January 9, 1903, all in the aforesaid Walker's Douglas Park Addition in Cook County, Illinois.

Parcel F.

Tract 1.

The west 348.25 feet (as measured along the north line of Block 5) north of the Chicago, Burlington and Quincy Railroad right-of-way of Block 5 of Walker's Douglas Park Addition, a subdivision of the east three-quarters of the southeast quarter of Section 24, Township 39 North, Range 13, East of the Third Principal Meridian, in Cook County, Illinois, together with a strip of land 17 feet wide (measured on the east and west sides thereof) lying north of and adjoining the north right-of-way line of Chicago, Burlington and Quincy Railroad and across the east 62.97 feet of the west 411.22 feet of the northeast quarter of the southeast quarter of Section 24, Township 39 North, Range 13, East of the Third Principal Meridian, all in Cook County, Illinois.

Tract 2.

That part of Block 5 of Walker's Douglas Park Addition, a subdivision of the east three-quarters of the southeast quarter of Section 24, Township 39 North, Range 13, East of the Third Principal Meridian, excepting "Railroad Lands", described as follows, to-wit:

beginning at a point on the south line of West 18th Street 348.25 feet east of the west line of said block measured along said south line (said west line being the west line of the northeast quarter of the southeast quarter of said section); thence running east, along said south line to a line 100 feet west of the east line of said block (said east line being 30 feet west of the west line of the 60-foot strip of land convened to the Chicago & Great Eastern Railway Company by George S. Robbins by deed dated October 17, 1864); thence south parallel to the east line to a line northerly of and 75 feet distance from the northerly line of the right-of-way of the Chicago, Burlington & Quincy Railroad Company (said right-of-way being the south line of said block); thence southwesterly parallel to said right-of-way line, 120 feet; thence south along a line parallel to the east line of said block to a point 17 feet north of said right-of-way, measured along said parallel line; thence southwesterly, parallel to said right-of-way line to a point 348.25 feet east of the west line of said block, measured along a line parallel to the north line of said block; thence south along a line parallel to said west line to said right-of-way line; thence southwesterly, along said right-of-way line to a line which is parallel to the east line of said block and which passes through the point of beginning; thence north along said parallel line to the place of beginning, in Cook County, Illinois.

Tract 3.

That part of Block 5 of Walker's Douglas Park Addition, a subdivision of the east three-quarters of the southeast quarter of Section 24, Township 39 North, Range 13, East of the Third Principal Meridian (excepting railroad lands) bounded and described as follows:

beginning at the point of intersection with the north line of said block with a line drawn 100 feet west of and parallel with the east line of said block (said east line being 30 feet west of the west line of the 60-foot strip of land conveyed to the Chicago & Great Eastern Railway Company by George's Robbins by deed October 17, 1864); thence south parallel to the east line to a line northerly of and 75 feet distance from the northerly line of the right-of-way of the Chicago, Burlington & Quincy Railroad Company (said right-of-way being the south line of said block); thence southwesterly parallel to said right-of-way line, 120 feet; thence south along a line parallel to the east line of said block to a point 17 feet, as measured along a line parallel with the southeasterly line of said block; thence northeasterly along said parallel line to the point of intersection with the east line of the west 411.22 feet of said block; thence south along said east line of the west

411.22 feet a distance of 17.00 feet to the southeasterly line of said block; thence northeasterly along the southeasterly line of said block to the southeast corner thereof; thence north along the east line of said block to the northeast corner thereof; thence west along the north line of said block 100 feet to the herein designated place of beginning, all in Cook County, Illinois.

Parcel G.

Tract 1.

Lots 1 through 23, inclusive, in the subdivision of the north 141 feet of block of Walker's Douglas Park Addition, a subdivision of the east three-quarters of the southeast quarter of Section 24, Township 39 North, Range 13, East of the Third Principal Meridian, in Cook County, Illinois.

Tract 2.

Lots 1 through 25, inclusive, in the subdivision of Block 4 (except the north 141 feet thereof) of Walker's Douglas Park Addition, a subdivision of the east three quarters of the southeast quarter of Section 24, Township 39 North, Range 13, East of the Third Principal Meridian, in Cook County, Illinois.

Parcel H.

Lots 26 to 42, inclusive, in the subdivision of Block 4 (except the north 141 feet thereof) of Walker's Douglas Park Addition, a subdivision of the east three-quarters of the southeast quarter of Section 24, Township 39 North, Range 13, East of the Third Principal Meridian, in Cook County, Illinois (except railroad lands).

Parcel I.

Lots 51 through 100, inclusive, all in Block 3 of Walker's Douglas Park Addition, a subdivision of the east three-quarters of the southeast quarter of Section 24, Township 39 North, Range 13, East of the Third Principal Meridian, in Cook County, Illinois.

Parcel J.

Lots 18 through 25, inclusive, all in Block 3 of Walker's Douglas Park Addition, a subdivision of the east three-quarters of the southeast quarter of Section 24, Township 19 North, Range 13, East of the Third Principal Meridian, in Cook County, Illinois.

Parcel O.

Lots 32 to 39, inclusive (except the north 7 feet, 11½ inches of said Lot 39) and that part of Lots 29, 30, and 31 in Block 3 in McMahan's Subdivision of the west half of the west half of the southeast quarter of Section 24, Township 39 North, Range 13, East of the Principal Meridian, described as follows: beginning at the northeast corner of Lot 31; running thence west to the northwest corner of said Lot 31; thence south on the west line of Lots 29, 30 and 31 to a point 0.3 of a foot south of the northwest corner of said Lot 29; thence northeasterly on a straight line to a point in the east line of said Lot 31, which point is 13.8 feet south of the northeast corner of said lot; thence north 13.8 feet to the place of beginning, in Cook County, Illinois.

Together with the vacated streets and alleys, as follows:

1. That part of vacated South Rockwell Street lying south of West 16th Street and north of the Chicago, Burlington and Quincy Railroad (vacated by Document Number 97841683) excepting therefrom that part conveyed in special warranty deed recorded March 17, 2011 as Document Number 1107644042.

2. The south half of vacated West 17th Street lying north of and adjoining aforesaid Parcel F (vacated by Document Number 88222848).

3. That part of vacated West 18th Street lying between aforesaid Parcels C and I to the north and Parcels F and G to the south (vacated by Document Number 25616478).

4. That part of vacated West 18th Place lying between aforesaid Parcel G to the north and aforesaid Parcel H to the south to the west line of vacated South Rockwell Street (vacated by Document Number 15722874).

5. That part of vacated West 18th Place lying south of aforesaid Parcel H to the west line of vacated South Rockwell Street (vacated by Document Number 25616478).

6. Vacated alley south of and adjoining the south line of Lots 51 to 75, both inclusive, and north of and adjoining the north line of Lots 76 to 100, both inclusive, in the subdivision of Block 3 of Walker's Douglas Park Addition, a subdivision of the east three-quarters of the southeast quarter of Section 21, Township 39 North, Range 13, East of the Third Principal Meridian, in Cook County, Illinois.

7. Vacated alley south of and adjoining the south line of Lots 1 to 25, inclusive, in the subdivision of the north 141 feet of Block 4 of Walker's Douglas Park Addition, a subdivision of the east three-quarters of the southeast quarter of Section 24, Township 39 North, Range 13, East of the Third Principal Meridian and north of and adjoining the north line of Lots 1 to 25, both inclusive, in the subdivision of Block 4 (except the north 141 feet thereof) of Walker's Douglas Park Addition, a subdivision of the east three-quarters of the southeast quarter of Section 24, Township 39 North, Range 13, East of the Third Principal Meridian, all in Cook County, Illinois.

Common Address:

2621 West 15th Place
Chicago, Illinois 60608.

Permanent Index Numbers:

16-24-411-001-0000, 16-24-411-002-0000, 16-24-409-040-0000, 16-24-409-038-0000, 16-24-411-006-0000, 16-24-409-039-0000, 16-24-410-001-0000, 16-24-403-055-0000, 16-24-402-047-0000, 16-24-402-025-0000, 16-24-408-043-0000, 16-24-404-003-0000, 16-24-504-017-0000.

Lots 1, 4, 5, 8, 9, 12, 13, 16, 17, 20, 21 and 24 in Block 7 in Ogden & Coghill's Subdivision of Lots 2, 3, 5, 6, 7, 8, 13, 14, 15, 16, 17 and 18 in William B. Ogden's Subdivision of the east half of the northeast quarter of Section 24, Township 39 North, Range 13, East of the Third Principal Meridian, and identified as Parcel Number 16-24-219-010;

Also,

Lots 15 and 16 of Mrs. Anna Price's Subdivision, recorded January 24,1871;

Also,

That part of apparently vacated West 14th Street adjoining Lot 1 in Block 7 in Ogden and Coghill's Subdivision of Lots 2, 3, 5, 6, 7, 8, 13, 14, 15, 16, 17 and 18 in William B. Ogden's Subdivision of the east half of the northeast quarter of Section 24, Township 39 North, Range 13, East of the Third Principal Meridian and identified as Parcel Number 16-24-219-013;

Also,

Part of Lots 1, 4, 5, 8, 9, 12, 13, 16, 17, 20, 21 and 24 in Block 10 in Ogden's Subdivision of the east half of the northeast quarter of Section 24, Township 39 North, Range 13, East of the Third Principal Meridian and identified as Parcel Number 16-24-223-007;

Also,

Part of an apparent right-of-way, but not identified with a parcel number; lying east of Block 10 of Ogden's Subdivision, and west of the railroad right-of-way; bounded on the north by the north line of West 14th Street, and on the south by West 16th Street;

Also,

That part of Block 2 of Walker's Douglas Park Addition to Chicago, lying east of the railroad right-of-way and west of property now or formerly of Ryerson and identified as Parcel Number 16-24-504-018;

Also,

Part of that property apparently lying within the railroad right-of-way, bounded on the north by West 16th Street and on the south by the Burlington Northern & Santa Fe Railroad right-of-way and identified as Parcel Number 16-24-506-002,

Being more particularly described as follows:

beginning at the northeast corner of Lot 7 in Block B of Ogden & Coghill's Subdivision; thence along the easterly line of said lot, south 24 degrees, 11 minutes, 11 seconds east, a distance of 141.34 feet; thence south 00 degrees, 04 minutes, 49 seconds west, a distance of 33.00 feet; thence south 89 degrees, 55 minutes, 11 seconds east, a distance of 4.44 feet; thence south 00 degrees, 04 minutes, 49 seconds east, a distance of 693.00 feet to a point on the southerly right-of-way line of West 16th Street (66 feet west); thence along said right-of-way line, south 89 degrees, 58 minutes, 17 seconds east, a distance of 39.48 feet; thence leaving said right-of-way line, south 00 degrees, 01 minute, 55 seconds west, a distance of 44.00 feet; thence south 89 degrees, 58 minutes, 17 seconds east, a distance of 27.15 feet; thence south 16 degrees, 54 minutes, 00 seconds east, a distance of 24.00 feet; thence south 20 degrees, 42 minutes, 00 seconds east, a distance of 66.96 feet; thence south 89 degrees, 58 minutes, 17 seconds east, a distance of 11.10 feet; thence south 00 degrees, 04 minutes, 14 seconds west, a distance of 65.41 feet; thence south 00 degrees, 01 minute, 55 seconds west, a distance of 341.10 feet; thence along a curve to the right, a radius of 523.00 feet, a chord bearing south 06 degrees, 38 minutes, 38 seconds west, a chord length of 63.57 feet, an arc distance of 63.61 feet; thence south 00 degrees, 04 minutes, 29 seconds east, a distance of 33.00 feet; thence north 89 degrees, 55 minutes, 31 seconds east, a distance of 4.36 feet; thence south 00 degrees, 01 minute, 55 seconds west, a distance of 190.97 feet to a point on the northerly right-of-way line of the Chicago, Burlington and Quincy Railroad (elevated) (80 feet west); thence along said right-of-way line north 74 degrees, 28 minutes, 37 seconds east, a distance of 79.57 feet to a point on the easterly right-of-way line of the Penna Railroad (66 feet west); thence along said easterly right-of-way line, north 00 degrees, 04 minutes, 49 seconds west, a distance of 2,328.99 feet to the northeast corner of Lot 16 of Mrs. Anna Price's Subdivision; thence north 24 degrees, 09 minutes, 46 seconds west, a distance of 95.58 feet to a point on the southerly right-of-way line of Ogden Avenue (150 feet west); thence along said right-of-way line, south 65 degrees, 50 minutes, 14 seconds west, a distance of 239.63 feet to the point of beginning, containing 367,654 square feet, or 8.44 acres, more or less.

Permanent Real Estate Tax Index Numbers (PINs) And Addresses In Chicago, Illinois:

Permanent Index Numbers	Address
16-24-411-001	2533 West 18th Street
16-24-411-002	2511 West 18th Street
16-24-409-040	2601 West 18th Street
16-24-409-038	2606 West 18th Place
16-24-411-006	2511 West 18th Street
16-24-409-039	2658 West 18th Street
16-24-410-001	2655 West 18th Street
16-24-403-055	2607 West 17th Street
16-24-402-047	2641 West 16th Street
16-24-402-025	1610 South Rockwell Street
16-24-408-043	1834 South Washtenaw Avenue
16-24-404-003	2540 West 18th Street
16-24-504-017	2504 West 18th Street

LOAN AND REDEVELOPMENT AGREEMENT WITH CHICAGO NEIGHBORHOOD INITIATIVES, INC. FOR CONSTRUCTION OF MANUFACTURING AND DISTRIBUTION FACILITY IN VICINITY OF 111TH ST. AND S. ELLIS AVE.

[O2013-6725]

The Committee on Finance submitted the following report:

CHICAGO, October 16, 2013.

To the President and Members of the City Council:

Your Committee on Finance, having had under consideration an ordinance authorizing the Commissioner of the Department of Housing and Economic Development to enter into and

execute a redevelopment agreement with Chicago Neighborhood Initiatives, Inc., having had the same under advisement, begs leave to report and recommend that Your Honorable Body *Pass* the proposed ordinance transmitted herewith.

This recommendation was concurred in by a viva voce vote of the members of the committee, with no dissenting vote.

Respectfully submitted,

(Signed) EDWARD M. BURKE,
Chairman.

On motion of Alderman Burke, the said proposed ordinance transmitted with the foregoing committee report was *Passed* by yeas and nays as follows:

Yeas -- Aldermen Moreno, Fioretti, Dowell, Burns, Hairston, Sawyer, Holmes, Harris, Beale, Balcer, Cárdenas, Quinn, Burke, Foulkes, Thompson, Thomas, Lane, O'Shea, Cochran, Brookins, Muñoz, Zalewski, Chandler, Solis, Maldonado, Burnett, Ervin, Graham, Reboyras, Suarez, Waguespack, Mell, Austin, Colón, Sposato, Mitts, Cullerton, Laurino, P. O'Connor, M. O'Connor, Reilly, Smith, Tunney, Arena, Cappleman, Pawar, Osterman, Moore, Silverstein -- 49.

Nays -- None.

Alderman Balcer moved to reconsider the foregoing vote. The motion was lost.

The following is said ordinance as passed:

WHEREAS, To induce certain redevelopment pursuant to the Illinois Tax Increment Allocation Redevelopment Act, 65 ILCS 5/11-74.4-1, et seq., as amended (the "Act"), in accordance with the provisions of the Act, pursuant to ordinances adopted on June 20, 2009, the City Council (the "City Council") of the City of Chicago (the "City"): (1) approved and adopted a redevelopment plan (the "North Pullman Redevelopment Plan") for the North Pullman Area Industrial Redevelopment Project Area (the "North Pullman Redevelopment Area") of the City; (2) designated the North Pullman Redevelopment Area as a "redevelopment project area" pursuant to the Act; and (3) adopted tax increment allocation financing for the North Pullman Redevelopment Area (the "TIF Ordinance"); and

WHEREAS, To induce certain redevelopment pursuant to the Act, in accordance with the provisions of the Act, pursuant to ordinances adopted on December 13, 2000, the City Council: (1) approved and adopted a redevelopment plan (as amended pursuant to ordinances adopted on November 13, 2002 and November 19, 2008, the "Lake Calumet Redevelopment Plan") for the Lake Calumet Area Industrial Redevelopment Project Area

(the "Lake Calumet Redevelopment Area") of the City; (2) designated the Lake Calumet Redevelopment Area as a "redevelopment project area" pursuant to the Act; and (3) adopted tax increment allocation financing for the Lake Calumet Redevelopment Area; and

WHEREAS, Chicago Neighborhood Initiatives, Inc., an Illinois not-for-profit corporation (the "Developer"), intends to acquire certain property which is located mostly within the North Pullman Redevelopment Area but also partially within the Lake Calumet Redevelopment Area in the vicinity of 111th Street and Ellis Avenue (the "Property"); and

WHEREAS, The Developer plans to commence and complete the preparation of the Property for construction of a manufacturing and distribution facility (the "Facility") (such preparation of the Property for the construction of the Facility shall be known herein as the "Project"); and

WHEREAS, The Developer has proposed to undertake the Project in accordance with the North Pullman Redevelopment Plan and the Lake Calumet Redevelopment Plan and pursuant to the terms and conditions of a proposed redevelopment agreement to be executed by the Developer and the City; and

WHEREAS, Pursuant to Resolution 13-CDC-26 adopted by the Community Development Commission of the City of Chicago (the "Commission") on August 13, 2013, the Commission recommended that the Developer be designated as the developer for the Project, and authorized the City's Department of Housing and Economic Development ("HED") to negotiate, execute and deliver a redevelopment agreement with the Developer for the Project, to be financed in part by not to exceed $8,100,000 in ad valorem taxes which, pursuant to the TIF Ordinance and Section 5/11-74.4-8(b) of the Act, are allocated to and when collected are paid to the Treasurer of the City of Chicago for deposit by the Treasurer into the North Pullman Redevelopment Project Area Special Tax Allocation Fund established to pay redevelopment project costs (as such term is defined in the Act) and obligations incurred in the payment thereof (such ad valorem taxes so allocated, collected, paid and deposited pursuant to the Act are known generally as "Increment", Increment from the North Pullman Redevelopment Area shall be known herein as "North Pullman Increment", and the not to exceed $8,100,000 in North Pullman Increment to be expended for the Project shall be known herein and in the proposed redevelopment agreement as the "City Funds"); and

WHEREAS, Pursuant to Section 5/11-74.4-4(q) of the Act, the City can use Increment from one redevelopment project area for eligible redevelopment project costs in another redevelopment project area that is either contiguous to, or is separated only by a public right-of-way from, the redevelopment project area from which the Increment is received so long as the applicable redevelopment plans permit such use (the "Transfer Rights"); and

WHEREAS, To induce certain redevelopment pursuant to the Act, in accordance with the provisions of the Act, pursuant to ordinances adopted on January 16, 2002, the City Council: (1) approved and adopted a redevelopment plan (the "Roseland/Michigan Redevelopment

Plan") for the Roseland/Michigan Avenue Redevelopment Project Area (the "Roseland/ Michigan Redevelopment Area") of the City; (2) designated the Roseland/Michigan Redevelopment Area as a "redevelopment project area" pursuant to the Act; and (3) adopted tax increment allocation financing for the Roseland/Michigan Redevelopment Area; and

WHEREAS, The North Pullman Redevelopment Area is either contiguous to, or is separated only by a public right-of-way from, the Roseland/Michigan Redevelopment Area; and

WHEREAS, The Roseland/Michigan Redevelopment Plan permits the exercise of Transfer Rights with respect to Increment from the Roseland/Michigan Redevelopment Area ("Roseland/Michigan Increment") and the North Pullman Redevelopment Plan permits the receipt of Increment pursuant to Transfer Rights; and

WHEREAS, It is anticipated that the City may, in its discretion, exercise its Transfer Rights pursuant to the Act and the Roseland/Michigan and North Pullman Redevelopment Plans to use Roseland/Michigan Increment in an amount up to $1,000,000 as part of (and not in addition to) the City Funds; and

WHEREAS, To induce certain redevelopment pursuant to the Act, in accordance with the provisions of the Act, pursuant to ordinances adopted on June 10, 1998, the City Council: (1) approved and adopted a redevelopment plan (as amended pursuant to an ordinance adopted on June 9, 2010, the "Stony Island/Burnside Redevelopment Plan") for the Stony Island Commercial and Burnside Industrial Corridors Redevelopment Project Area (the "Stony Island/Burnside Redevelopment Area") of the City; (2) designated the Stony Island/Burnside Redevelopment Area as a "redevelopment project area" pursuant to the Act; and (3) adopted tax increment allocation financing for the Stony Island/Burnside Redevelopment Area; and

WHEREAS, The North Pullman Redevelopment Area is either contiguous to, or is separated only by a public right-of-way from, the Stony Island/Burnside Redevelopment Area; and

WHEREAS, The Stony Island/Burnside Redevelopment Plan permits the exercise of Transfer Rights with respect to Increment from the Stony Island/Burnside Redevelopment Area ("Stony Island/Burnside Increment"); and

WHEREAS, It is anticipated that the City may, in its discretion, exercise its Transfer Rights pursuant to the Act and the Stony Island/Burnside and North Pullman Redevelopment Plans to use Stony Island/Burnside Increment in an amount up to $1,500,000 as part of (and not in addition to) the City Funds; and

WHEREAS, The North Pullman Redevelopment Area is either contiguous to, or is separated only by a public right-of-way from, the Lake Calumet Redevelopment Area; and

WHEREAS, The Lake Calumet Redevelopment Plan permits the exercise of Transfer Rights with respect to Increment from the Lake Calumet Redevelopment Area ("Lake Calumet Increment"); and

WHEREAS, It is anticipated that the City may, in its discretion, exercise its Transfer Rights pursuant to the Act and the Lake Calumet and North Pullman Redevelopment Plans to use Lake Calumet Increment in an amount up to $5,600,000 as part of (and not in addition to) the City Funds; now, therefore,

Be It Ordained by the City Council of the City of Chicago:

SECTION 1. The above recitals are incorporated herein and made a part hereof.

SECTION 2. The Developer is hereby designated as the developer for the Project pursuant to Section 5/11-74.4-4 of the Act.

SECTION 3. The Commissioner of HED (the "Commissioner") or a designee of the Commissioner are each hereby authorized, with the approval of the City's Corporation Counsel as to form and legality, to negotiate, execute and deliver a redevelopment agreement between the Developer and the City in substantially the form attached hereto as Exhibit 1 and made a part hereof (the "Agreement"), and such other supporting documents as may be necessary or appropriate to carry out and comply with the provisions of the Agreement, with such changes, deletions and insertions as shall be approved by the persons executing the Agreement and supporting documents. It is contemplated that People Against Dirty Property Management LLC, a Delaware limited liability company (and/or an affiliate thereof), the intended purchaser of the Property which shall construct, own and operate the Facility, shall sign a limited joinder to the Agreement with respect to certain provisions contained therein. The City shall exercise its Transfer Rights pursuant to the Act and applicable redevelopment plans to use Increment in an amount up to $8,100,000 as part of (and not in addition to) the City Funds.

SECTION 4. If any provision of this ordinance shall be held to be invalid or unenforceable for any reason, the invalidity or unenforceability of such provision shall not affect any of the other provisions of this ordinance.

SECTION 5. All ordinances, resolutions, motions or orders in conflict with this ordinance are hereby repealed to the extent of such conflict. No provision of the Municipal Code or violation of any provision of the Municipal Code shall be deemed to impair the validity of this ordinance or the instruments authorized by this ordinance or to impair the security for or payment of the instruments authorized by this ordinance; provided further, however, that the foregoing shall not be deemed to affect the availability of any other remedy or penalty for violation of any provision of the Municipal Code.

SECTION 6. This ordinance shall be in full force and effect immediately upon its passage.

Exhibit 1 referred to in this ordinance reads as follows:

Exhibit 1.
(To Ordinance)

Chicago Neighborhood Initiatives, Inc.
Redevelopment Agreement.

This Chicago Neighborhood Initiatives, Inc. Redevelopment Agreement (the "Agreement") is made as of this _____day of _____ , 2013, between the City of Chicago, an Illinois municipal corporation (the "City"), through its Department of Housing and Economic Development ("HED"), and Chicago Neighborhood Initiatives, Inc., an Illinois not-for-profit corporation (the "Developer"). People Against Dirty Property Management, LLC, a Delaware limited liability company ("Method"), is signing a limited joinder hereto with respect to Sections 8.16(c), 8.17 and 18.27 hereof. The City, the Developer and Method (but only with respect to Sections 8.16(c), 8.17 and 18.27 hereof) shall be known herein as the "Parties."

RECITALS:

A. Constitutional Authority: As a home rule unit of government under Section 6(a), Article VII of the 1970 Constitution of the State of Illinois (the "State"), the City has the power to regulate for the protection of the public health, safety, morals, and welfare of its inhabitants and, pursuant thereto, has the power to encourage private development in order to enhance the local tax base and create employment opportunities, and to enter into contractual agreements with private parties in order to achieve these goals.

B. Statutory Authority: The City is authorized under the provisions of the Tax Increment Allocation Redevelopment Act, 65 ILCS 5/11-74.4-1 et seq., as amended from time-to-time (the "Act"), to finance projects that eradicate blighted conditions through the use of tax increment allocation financing for redevelopment projects.

C. City Council Authority: (i) To induce certain redevelopment pursuant to the Act, in accordance with the provisions of the Act, pursuant to ordinances adopted on June 30, 2009, and published at pages 65068 through 65179 of the Journal of Proceedings of the City Council (the Journal") for such date (the "North Pullman TIF Ordinances"), the City Council of the City (the "City Council"): (1) approved and adopted a redevelopment plan (the "North Pullman Redevelopment Plan") for the North Pullman Redevelopment Project Area (the "North Pullman Redevelopment Area") of the City; (2) designated the North Pullman Redevelopment Area as a "redevelopment project area" pursuant to the Act; and (3) adopted tax increment allocation financing for the North Pullman Redevelopment Area (the "North Pullman TIF Adoption Ordinance"), (ii) To induce certain redevelopment pursuant to the Act, in accordance with the provisions of the Act, pursuant to ordinances adopted on December 13, 2000 and published at pages_____ through_____of the Journal for such date, the City Council: (1) approved and adopted a redevelopment plan (as amended pursuant to ordinances adopted on November 13, 2002 and November 19, 2008, the "Lake Calumet Redevelopment Plan") for the Lake Calumet Area Industrial Redevelopment Project Area (the "Lake Calumet Redevelopment Area") of the City; (2) designated the Lake Calumet Redevelopment Area as a "redevelopment project area" pursuant to the Act; and (3) adopted tax increment allocation financing for the Lake Calumet Redevelopment Area, (iii) The North Pullman and Lake Calumet Redevelopment Project Areas (collectively, the "Redevelopment Areas") are legally described in Exhibit A.

D. The Project: The Developer will purchase (the "Acquisition") certain property located mostly within the North Pullman Redevelopment Area but also partially within the Lake Calumet Redevelopment Area in the vicinity of 111th and Ellis Avenue, as legally described on Exhibit B (the "Property"), together with certain adjacent property (also legally described on Exhibit B) to be used as a private drive serving the Property and other land, and the Developer shall, within the time frames set forth in Section 3.01, commence and complete the preparation of the Property for construction of a manufacturing and distribution facility, as more particularly described on Exhibit B-2 attached hereto, and shall convey the Property to Method (the Acquisition, site preparation and work and conveyance to Method shall be known herein as the "Project"). The Parties acknowledge that the Project expressly excludes construction of such manufacturing and distribution facility itself, which work is to be performed by Method as set forth in Section 18.27. The completion of the Project would not reasonably be anticipated without the financing contemplated in this Agreement.

E. Redevelopment Plans: The Project will be carried out in accordance with: (i) this Agreement, and (ii) the North Pullman and Lake Calumet Redevelopment Plans (collectively, the "Redevelopment Plans").

F. City Financing and Assistance: Subject to Developer fulfilling those obligations under this Agreement that are the applicable conditions precedent to obligate the City to do so, the City will grant the Developer Incremental Taxes (as defined in Schedule A) in an amount not to exceed $8,100,000 ("City Funds").

NOW, THEREFORE, in consideration of the premises and of the mutual covenants and agreements contained in this Agreement, and for other good and valuable consideration, the receipt and sufficiency of which are hereby acknowledged, the parties hereto hereby agree as follows:

AGREEMENT:

ARTICLE ONE: INCORPORATION OF RECITALS

The recitals stated above are an integral part of this Agreement and are hereby incorporated into this Agreement by reference and made a part of this Agreement.

ARTICLE TWO: DEFINITIONS

The definitions stated in Schedule A and those definitions stated in the recitals and preamble are hereby incorporated into this Agreement by reference and made a part of this Agreement.

ARTICLE THREE: THE PROJECT

3.01 The Project. Developer has commenced construction of the Project and will complete construction of the Project no later than September 1, 2014, subject to: (a) Section 18.17 (Force Majeure); (b) applicable Change Orders, if any, issued under Section 3.04; (c) the receipt of all applicable permits and Project approvals; and (d) installation of environmental barriers and issuance of a "No Further Remediation" letter, which shall not be required to be completed by September 1, 2014, but which shall be diligently pursued to completion.

3.02 Scope Drawings and Plans and Specifications. Developer has delivered the Scope Drawings and Plans and Specifications to HED, and HED has approved them. Subsequent proposed changes to the Scope Drawings or Plans and Specifications within the scope of Section 3.04 will be submitted to HED as a Change Order under Section 3.04. The Scope Drawings and Plans and Specifications will at all times conform to the Redevelopment Plans as in effect on the date of this Agreement, and to all applicable Federal, State and local laws, ordinances and regulations. Developer will submit all necessary documents to the City's Department of Buildings, Department of Transportation, and to such other City departments or governmental authorities as may be necessary to acquire building permits and other required approvals for the Project.

3.03 Project Budget. Developer has furnished to HED, and HED has approved, a Project Budget which is Exhibit D-1, showing total costs for the Project in an amount not less than $9,910,736. Developer hereby certifies to the City that: (a) it has Lender Financing and/or Equity in an aggregate amount sufficient to pay for all Project costs; and (b) the Project Budget is true, correct and complete in all material respects. Developer will promptly deliver to HED copies of any Change Orders with respect to the Project Budget as provided in Section 3.04.

3.04 Change Orders.

(a) Except as provided in subparagraph (b) below, all Change Orders (and documentation substantiating the need and identifying the source of funding therefor) relating to changes to the Project must be submitted by Developer to HED concurrently with the progress reports described in Section 3.07; provided, however, that any Change Orders relating to any of the following must be submitted by Developer to HED for HED's prior written approval: (i) a reduction by more than five percent (5%) in the square footage of the Project from the square footage approved by HED under Section 3.02, or (ii) a change in the primary use of the Project, or (iii) a delay in the Project completion date by more than 30 days, or (iv) change orders resulting in an aggregate increase to the Project Budget of 10% or more. Developer will not authorize or permit the performance of any work relating to any Change Order requiring HED's prior written approval or the furnishing of materials in connection therewith prior to the receipt by Developer of HED's written approval. The Construction Contract, and each contract between the General Contractor and any subcontractor, will contain a provision to this effect or for compliance with this Agreement generally. An approved Change Order will not be deemed to imply any obligation on the part of the City to increase the amount of City Funds or to provide any other additional assistance to Developer.

(b) Notwithstanding anything to the contrary in this Section 3.04, Change Orders other than those stated in subsection (a) above do not require HED's prior written approval as stated in this Section 3.04, but HED must be notified in writing of all such Change Orders within 10 Business Days after the execution of such change order, and Developer, in connection with such notice, must identify to HED the source of funding therefor in the progress reports described in Section 3.07.

3.05 HED Approval. Any approval granted by HED under this Agreement of the Scope Drawings, Plans and Specifications and the Change Orders is for the purposes of this Agreement only, and any such approval does not affect or constitute any approval required by any other City department or under any City ordinance, code, regulation, or any other governmental approval, nor does any such approval by HED under this Agreement constitute approval of the utility, quality, structural soundness, safety, habitability, merchantability or investment quality of the Project. Developer will not make any verbal or written representation to anyone to the contrary. Developer shall not undertake construction of the Project unless Developer has obtained all necessary permits and approvals (including but not limited to HED's approval of the Scope Drawings and Plans and Specifications) and proof of the General Contractor's and each subcontractor's bonding as required under this Agreement.

3.06 Other Approvals. Any HED approval under this Agreement will have no effect upon, nor will it operate as a waiver of, Developer's obligations to comply with the provisions of Section 5.03 (Other Governmental Approvals).

3.07 Progress Reports and Survey Updates. After the Closing Date, on or before the 15th day of each reporting month, Developer will provide HED with written quarterly construction progress reports detailing the status of the Project, including a revised completion date, if necessary (with any delay in completion date being considered a Change Order, requiring HED's written approval under Section 3.04). Developer must also deliver to the City written monthly progress reports detailing compliance with the requirements of Section 8.08 (Prevailing Wage), Section 10.02 (City Resident Construction Worker Employment Requirement) and Section 10.03 (Developer's MBE/WBE Commitment) (collectively, the "City Requirements"). If the reports reflect a shortfall in compliance with the requirements of Sections 8.08, 10.02 and 10.03, then there must also be included a written plan from Developer acceptable to HED to address and cure such shortfall.

3.08 Inspecting Agent or Architect. An independent agent or architect, if any (other than Developer's architect), will also act as the inspecting agent or architect for HED for the Project, and any fees and expenses connected with its work or incurred by such independent agent or architect will be solely for Developer's account and will be promptly paid by Developer. The inspecting agent or architect shall perform periodic inspections with respect to the Project, providing certifications with respect thereto to HED, prior to requests for disbursement for costs related to the Project.

3.09 Barricades. Prior to commencing any construction requiring barricades, Developer will install a construction barricade of a type and appearance satisfactory to the City and constructed in compliance with all applicable Federal, State or City laws, ordinances, rules and regulations. HED retains the right to approve the maintenance, appearance, color scheme, painting, nature, type, content, and design of all barricades (other than the name and logo of Developer or the Project).

3.10 Signs and Public Relations. If requested by HED, Developer will erect in a conspicuous location on the Property during the Project a sign of size and style approved by the City, indicating that financing has been provided by the City. The City reserves the right to include the name, photograph, artistic rendering of the Project and any other pertinent information regarding Developer and the Project in the City's promotional literature and communications.

3.11 Reserved.

3.12 Reserved.

3.13 Accessibility for Disabled Persons. Developer acknowledges that it is in the public interest to design, construct and maintain the Project in a manner which promotes, enables, and maximizes universal access throughout the Project. Plans for all buildings on the Property and improvements on the Property will be reviewed and approved by the Mayor's Office for People with Disabilities ("MOPD") to ensure compliance with all applicable laws and regulations related to access for persons with disabilities and to promote the highest standard of accessibility.

ARTICLE FOUR: FINANCING

4.01 Total Project Cost And Sources of Funds. The total cost of the Project is estimated to be approximately $9,910,736 to be applied in the manner set forth in the Project Budget. Such costs shall be funded from the following sources:

Lender Financing	$ 0*
Equity (subject to Section 4.06)	$1,061,137
Purchase Price from Method	$ 749,599
City Funds	$8,100,000

ESTIMATED TOTAL $9,910,736

[*Note: Developer reserves the right to use Lender Financing to initially pay for all or any portion of the Project costs.]

4.02 Developer Funds. Equity, Lender Financing, City Funds and the Purchase Price from Method shall be used to pay all Project costs, including but not limited to Redevelopment Project Costs and costs of TIF-Funded Improvements.

4.03 City Funds.

(a) Uses of City Funds. City Funds may only be used to reimburse the Developer for costs of the Acquisition and of TIF-Funded Improvements that constitute Redevelopment Project Costs. Exhibit E sets forth, by line item, the TIF-Funded Improvements for the Project, and the maximum amount of costs that may be paid by or reimbursed from City Funds for each line item therein (subject to Sections 4.03(b) and 4.05(d)), contingent upon receipt by the City of documentation in form and substance satisfactory to HED evidencing such cost and its eligibility as a Redevelopment Project Cost. No later than 45 days prior to Closing, Developer will submit a City Funds Requisition Form in the form of Exhibit N (the "Requisition Form") to request payment of City Funds.

(b) Sources of City Funds. Subject to the terms and conditions of this Agreement, including but not limited to this Section 4.03 and Section 5 hereof, the City hereby agrees to provide City funds from the sources and in the amounts described directly below (the "City Funds") to pay for or reimburse the Developer for the costs of the TIF-Funded Improvements, in the manner described herein:

Source of City Funds	Maximum Amount
Incremental Taxes	$8,100,000

(c) The City Funds will be reduced on a dollar-for-dollar basis if the final Project cost (as evidenced by the final owner's sworn statement for the Project submitted pursuant to Section 7.01) is less that $9,910,736.

(d) Payment of City Funds.

(i) Anticipated Disbursements of City Funds. Subject to the terms and conditions hereof, it is anticipated that the City Funds shall be requisitioned by the Developer and disbursed by the City in the following amounts at the following times:

Amount	Requisition Submission Deadline	Anticipated Disbursement Date
$ 500,000	45 days prior to Closing Date	Closing Date
$1,500,000	November 1, 2013	December 31, 2013
$1,500,000	February 1, 2014	March 31, 2014
$ 600,000	February 1, 2014	March 31, 2014
$3,500,000*	February 1, 2014	March 31, 2014
$ 500,000	November 1, 2014	December 31, 2014

*Note: The $3,500,000 installment of City Funds will not be disbursed until the Developer has evidenced full compliance with Section 10.03 hereof. All disbursements of City Funds are subject to compliance with Sections 8.08 and 10.02 hereof.

(ii) Reserved.

(iii) Insufficient Incremental Taxes. Payments hereunder are subject to the amount of Incremental Taxes being sufficient for such payments. If the amount of Incremental Taxes is insufficient to make any anticipated payment of City Funds, then: (1) the City will not be in default under this Agreement, and (2) unpaid payments (or portions thereof) will be paid as provided in this Section 4.03 as promptly as funds become available for their payment.

(iv) The City shall provide Developer with TIF assistance to construct the Project up to the maximum amounts set forth herein.

(v) Reserved.

(vi) Reserved.

(vii) Reserved.

(viii) Other City Funds Matters. The Developer acknowledges and agrees that the City's obligation to pay any amount is contingent upon satisfaction of all applicable terms and conditions of this Agreement, including without limitation, compliance with the covenants in Section 8 (Covenants/Representations/ Warranties of the Developer). In the event that such conditions are not fulfilled, the amount of Lender Financing and/or Equity to be contributed pursuant to Section 4.01 hereof shall be increased, as necessary, to complete the Project.

4.04 Reserved.

4.05 Treatment of Prior Expenditures/Administration Fee.

(a) Prior Expenditures. Only those expenditures made by Developer with respect to the Project prior to the Closing Date, evidenced by documentation satisfactory to HED and approved by HED as satisfying costs covered in the Project Budget, will be considered previously contributed Equity or Lender Financing, if any, hereunder (the "Prior Expenditure(s)"). HED has the right, in its sole discretion, to disallow any such expenditure (not listed on Exhibit H) as a Prior Expenditure as of the date of this Agreement. Exhibit H identifies the prior expenditures approved by HED as Prior Expenditures. Prior Expenditures made for items other than TIF-Funded Improvements will not be reimbursed to Developer but will reduce the amount of Equity and/or Lender Financing, if any, required to be contributed by Developer under Section 4.01.

(b) TIF District Administration Fee. The City may annually allocate an amount not to exceed ten percent (10%) of the Incremental Taxes for payment of costs incurred by the City for the administration and monitoring of the North Pullman Redevelopment Area, including the Project. The foregoing fee shall be in addition to and shall not be deducted from or considered a part of the City Funds, and, to the extent Incremental Taxes are disbursed to the Developer pursuant to Section 4.03(d)(iii)(2), the City shall have the right to receive such funds only after payment to Developer of such Incremental Taxes.

4.06 Cost Overruns. If the aggregate cost of the TIF-Funded Improvements exceeds City Funds available under Section 4.03, Developer will be solely responsible for such excess costs, and will hold the City harmless from any and all costs and expenses of completing the TIF-Funded Improvements in excess of City Funds and from any and all costs and expenses of completing the Project in excess of the Project Budget.

4.07 Reserved.

4.08 Preconditions of Disbursement. Prior to each disbursement of City Funds hereunder, Developer shall submit documentation regarding the applicable expenditures to HED, which shall be satisfactory to HED in its sole discretion. Delivery by Developer to HED of any request for disbursement of City Funds hereunder shall, in addition to the items therein expressly set forth, constitute a certification to the City, as of the date of such request for disbursement, that:

(a) the representations and warranties contained in this Agreement are true and correct and Developer is in compliance with all covenants contained herein (including but not limited to Sections 8.08, 10.02 and 10.03 hereof);

(b) Developer has received no notice and has no knowledge of any lien or claim of lien either filed or threatened against the Property or the Project except for the Permitted Liens;

(c) no Event of Default or condition or event which, with the giving of notice or passage time or both, would constitute an Event of Default exists or has occurred; and

The City shall have the right, in its discretion, to require Developer to submit further documentation as the City may require in order to verify that the matters certified to above are true and correct, and any disbursement by the City shall be subject to the City's review and approval of such documentation and its satisfaction that such certifications are true and correct; provided, however, that nothing in this sentence shall be deemed to prevent the City from relying on such

certifications by Developer. In addition, Developer shall have satisfied all other preconditions of disbursement of City Funds for each disbursement, including not limited to the requirements set forth in the TIF Ordinances and this Agreement.

ARTICLE FIVE: CONDITIONS PRECEDENT TO CLOSING

The following conditions precedent to closing must be complied with to the City's satisfaction within the time periods set forth below or, if no time period is specified, prior to the Closing Date:

5.01 Project Budget. Developer will have submitted to HED, and HED will have approved, the Project Budget stated in Exhibit D-1, in accordance with the provisions of Section 3.03. This condition precedent has been satisfied prior to the date hereof.

5.02 Scope Drawings and Plans and Specifications. Developer will have submitted to HED, and HED will have approved, the Scope Drawings and Plans and Specifications in accordance with the provisions of Section 3.02. This condition precedent has been satisfied prior to the date hereof.

5.03 Other Governmental Approvals. Not less than 5 Business Days prior to the Closing Date, Developer will have secured or applied for or provided HED with an application time schedule for all other necessary approvals and permits required by any Federal, State, or local statute, ordinance, rule or regulation to begin or continue construction of the Project, and will submit evidence thereof to HED.

5.04 Financing.

(a) Developer will have furnished evidence acceptable to the City that Developer has Equity and Lender Financing, if any, at least in the amounts stated in Section 4.01 to complete the Project and satisfy its obligations under this Agreement. If a portion of such financing consists of Lender Financing, Developer will have furnished evidence as of the Closing Date that the proceeds thereof are available to be drawn upon by Developer as needed and are sufficient (along with the Equity and other financing sources, if any, stated in Section 4.01) to complete the Project.

(b) Reserved.

(c) Any financing liens against the Property or the Project in existence at the Closing Date will be subordinated to certain encumbrances of the City stated in this Agreement under a subordination agreement, in the form of Exhibit O, executed on or prior to the Closing Date, which is to be recorded, at the expense of Developer, in the Office of the Recorder of Deeds of Cook County.

5.05 Title. On the Closing Date, Developer will furnish the City with a copy of the Title Policy for the Property, showing Developer as the named insured. The Title Policy will be dated as of the Closing Date and will contain only those title exceptions listed as Permitted Liens on Exhibit I and will evidence the recording of this Agreement under the provisions of Section 8.15. The Title Policy will also contain the following endorsements as required by Corporation Counsel: an owner's comprehensive endorsement and satisfactory endorsements regarding location, access, and survey. On or prior to the Closing Date, Developer will provide to HED documentation related to the Property and copies of all easements and encumbrances of record with respect to the Property not addressed, to HED's satisfaction, by the Title Policy and any endorsements thereto.

5.06 Evidence of Clear Title. Not less than 5 Business Days prior to the Closing Date, Developer, at its own expense, will have provided the City with current searches under Developer's name as follows:

Secretary of State (IL)	UCC search
Secretary of State (IL)	Federal tax lien search
Cook County Recorder	UCC search
Cook County Recorder	Fixtures search
Cook County Recorder	Federal tax lien search
Cook County Recorder	State tax lien search
Cook County Recorder	Memoranda of judgments search
U.S. District Court (N.D. IL)	Pending suits and judgments
Clerk of Circuit Court, Cook County	Pending suits and judgments

showing no liens against Developer, the Property or any fixtures now or hereafter affixed thereto, except for the Permitted Liens.

5.07 Surveys. If requested by HED, not less than 5 Business Days prior to the Closing Date, Developer will have furnished the City with 3 copies of the Survey.

5.08 Insurance. Developer, at its own expense, will have insured the Property as required under Article Twelve. At least 5 Business Days prior to the Closing Date, certificates required under Article Twelve evidencing the required coverages will have been delivered to HED.

5.09 Opinion of Developer's Counsel. On the Closing Date, Developer will furnish the City with an opinion of counsel, substantially in the form of Exhibit J, with such changes as may be required by or acceptable to Corporation Counsel. If Developer has engaged special counsel in connection with the Project, and such special counsel is unwilling or unable to give some of the opinions stated in Exhibit J, such opinions shall be obtained by Developer from its general corporate counsel.

5.10 Evidence of Prior Expenditures. Not less than 20 Business Days prior to the Closing Date, Developer will have provided evidence satisfactory to HED of the Prior Expenditures as provided in Section 4.05. Such evidence of Prior Expenditures may be updated to the Closing Date by Developer.

5.11 Financial Statements. Not less than 30 days prior to the Closing Date, Developer will have provided Financial Statements to HED for its 2011 and 2012 fiscal years, if available, and its most recently publicly available unaudited interim Financial Statements, in each case together with any opinions and management letters prepared by auditors.

5.12 Additional Documentation. Developer will have provided documentation to HED, satisfactory in form and substance to HED, with respect to current employment profile, if requested by HED, and copies of any ground leases or operating leases and other tenant leases executed by Developer for leaseholds on the Property, if any.

5.13 Environmental Reports. Not less than 30 days prior to the Closing Date, Developer will provide HED with copies of all environmental reports or audits, if any, obtained by Developer with respect to the Property, together with any notices addressed to Developer from any agency regarding environmental issues at the Property. Prior to the Closing Date, Developer will have provided the City with a letter from the environmental engineer(s) who completed such report(s) or audit(s), authorizing the City to rely on such report(s) or audit(s).

5.14 Entity Documents; Economic Disclosure Statement.

(a) Entity Documents. Developer will provide a copy of its current Articles of Incorporation, with all amendments, containing the original certification of the Secretary of State of its state of organization; certificates of good standing from the Secretary of State of Illinois and all other states, if any, in which Developer is registered to do business; its bylaws; a secretary's certificate in such form and substance as the Corporation Counsel may require; and such other organizational documentation as the City may request.

(b) Economic Disclosure Statement. Developer will provide the City an EDS, in the City's then current form, dated as of the Closing Date, which is incorporated by reference and Developer further will provide any other affidavits or certifications as may be required by Federal, State or local law in the award of public contracts, all of which affidavits or certifications are incorporated by reference. Notwithstanding acceptance by the City of the EDS, failure of the EDS to include all information required under the Municipal Code renders this Agreement voidable at the option of the City. Developer and any other parties required by this Section 5.14 to complete an EDS must promptly update their EDS(s) on file with the City whenever any information or response provided in the EDS(s) is no longer complete and accurate, including changes in ownership and changes in disclosures and information pertaining to ineligibility to do business with the City under Chapter 1-23 of the Municipal Code, as such is required under Sec. 2-154-020, and failure to promptly provide the updated EDS(s) to the City will constitute an event of default under this Agreement.

5.15 Litigation. Developer has provided to Corporation Counsel and HED in writing, a description of all pending or threatened litigation or administrative proceedings: (a) involving Developer's property located in the City, (b) that Developer is otherwise required to publicly disclose or that may affect the ability of Developer to perform its duties and obligations under this Agreement, or (c) involving the City or involving the payment of franchise, income, sales or other taxes by such party to the State of Illinois or the City. In each case, the description shall specify the amount of each claim, an estimate of probable liability, the amount of any reserves taken in connection therewith, and whether (and to what extent) such potential liability is covered by insurance.

5.16 Method Contract. Developer has provided the City with a certified copy of the contract to sell the Property to Method (the "Method Contract"), and such contract complies with Sections 8.16(c), 8.17 and 18.27 hereof.

ARTICLE SIX: AGREEMENTS WITH CONTRACTORS

6.01 Bid Requirement for General Contractor and Subcontractors.

(a) HED acknowledges that Developer may act as general contractor for all or a portion of the Project. To the extent Developer elects to engage a third party to provide general contractor or construction oversight services, the Developer's selection of such third party shall be subject to the City's approval (the "General Contractor"). Developer must solicit, or must cause the General Contractor to solicit, bids from qualified contractors eligible to do business with the City.

(b) For the TIF-Funded Improvements, Developer must select or cause the General Contractor to select the subcontractor submitting the lowest responsible and responsive bid who can complete the Project (or phase thereof) in a timely and good and workmanlike manner; provided, however, that Developer may consider a bidder's ability to meet the unique challenges of the Project

in evaluating the "lowest responsible and responsive bid" rather than the lowest bid. If the General Contractor selects any subcontractor submitting other than the lowest responsible and responsive bid for the TIF-Funded Improvements, the difference between the lowest responsible and responsive bid and the bid selected may not be paid out of City Funds.

(c) Developer must submit copies of the Construction Contract to HED as required under Section 6.02 below. Photocopies of all subcontracts entered or to be entered into in connection with the TIF-Funded Improvements must be provided to HED within 20 Business Days of the execution thereof. Developer must ensure that the General Contractor will not (and must cause the General Contractor to ensure that the subcontractors will not) begin work on the Project (or any phase thereof) until the applicable Plans and Specifications for that phase have been approved by HED and all requisite permits have been obtained.

6.02 Construction Contract. Prior to the execution thereof, Developer must deliver to HED a copy of the proposed Construction Contract with the General Contractor selected to work on the TIF-Funded Improvements under Section 6.01 above, for HED's prior written approval. Within 10 Business Days after execution of such contract by Developer, the General Contractor and any other parties thereto, Developer must deliver to HED and Corporation Counsel a certified copy of such contract together with any modifications, amendments or supplements thereto.

6.03 Performance and Payment Bonds. Prior to commencement of construction of any work in the public way, if any, Developer will require that the General Contractor and any applicable subcontractor(s) be bonded (as to such work in the public way) for their respective payment and performance by sureties having an AA rating or better using the form of payment and performance bond form attached as Exhibit L. The City will be named as obligee or co-obligee on such bond.

6.04 Employment Opportunity. Developer will contractually obligate and cause the General Contractor to agree and contractually obligate each subcontractor to agree to the provisions of Article Ten. The Parties acknowledge that the contracting, hiring and testing requirements for the MBE/WBE and City Residency obligations in Article Ten are applied by the City's monitoring staff on an aggregate basis, and that it shall not be an event of default under this Agreement, nor shall the payment of the City resident hiring shortfall amount be required, if the Developer or, as applicable, the General Contractor do not impose such obligations on each subcontractor, or if any one subcontractor does not satisfy such obligations, so long as such obligations are satisfied on an aggregate basis; provided, however, that City Funds shall not be disbursed hereunder unless compliance with Article Ten is evidenced on such an aggregate basis..

6.05 Other Provisions. In addition to the requirements of this Article Six, the Construction Contract and each contract with any subcontractor working on the Project must contain provisions required under Section 3.04 (Change Orders), Section 8.08 (Prevailing Wage), Section 10.01(e) (Employment Opportunity), Section 10.02 (City Resident Construction Worker Employment Requirement), Section 10.03 (Developer's MBE/WBE Commitment), Article Twelve (Insurance) and Section 14.01 (Books and Records).

ARTICLE SEVEN: COMPLETION OF CONSTRUCTION

7.01 Certificate of Completion of Construction. Upon completion of the construction of the Project in compliance with the terms and conditions of this Agreement, and upon Developer's written request (including (a) a final owner's sworn statement for the Project, and (b) Method's written approval or acceptance of the completed Project), HED will issue to Developer a certificate of

completion of construction in recordable form (the "Certificate of Completion") certifying that Developer has fulfilled its obligation to complete the Project in compliance with the terms and conditions of this Agreement. HED will respond to Developer's written request for a Certificate of Completion within 30 days by issuing either a Certificate of Completion or a written statement detailing the ways in which the Project does not conform to this Agreement or has not been satisfactorily completed and the measures which must be taken by Developer in order to obtain the Certificate of Completion. Developer may resubmit a written request for a Certificate of Completion upon completion of such measures, and the City will respond within 30 days in the same way as the procedure for the initial request. Such process may repeat until the City issues a Certificate of Completion.

7.02 Effect of Issuance of Certificate of Completion; Continuing Obligations.

(a) The Certificate of Completion relates only to the construction of the Project, and upon its issuance, the City will certify that the terms of the Agreement specifically related to Developer's obligation to complete such activities have been satisfied. After the issuance of a Certificate of Completion, however, all executory terms and conditions of this Agreement and all representations and covenants contained herein will continue to remain in full force and effect throughout the Term of the Agreement as to the parties described in the following paragraph, and the issuance of the Certificate of Completion must not be construed as a waiver by the City of any of its rights and remedies under such executory terms.

(b) Those covenants specifically described at Section 8.16(c) (Real Estate Taxes) as covenants that run with the land comprising the Property are the only covenants in this Agreement intended to be binding throughout the Term of the Agreement upon any transferee of the Developer holding title to the Property or any portion thereof, regardless of whether or to what extent that owner is also an assignee of Developer as described in this paragraph and regardless of whether or not a Certificate of Completion has been issued. Unless a Certificate of Completion has been issued, those covenants specifically described at Section 8.02 (Covenant to Redevelop) as covenants that run with the land comprising the Property are the only other covenants in this Agreement intended to be binding throughout the Term of the Agreement upon any transferee of the Developer holding title to the Property or any portion thereof, regardless of whether or to what extent that owner is also an assignee of Developer as described in this paragraph. The other executory terms of this Agreement that remain after the issuance of a Certificate of Completion, specifically Sections 8.16(c), 8.17 and 18.27, will be binding only upon Method or a permitted assignee of Method.

7.03 Failure to Complete. If Developer fails to timely complete the Project in compliance with the terms of this Agreement, then the City will have, but will not be limited to, any of the following rights and remedies, in addition to those stated in Section 15.02.

(a) the right to terminate this Agreement and cease all disbursement of City Funds not yet disbursed under this Agreement; and

(b) the right (but not the obligation) to complete those TIF-Funded Improvements that are public improvements and to pay for the costs of such TIF-Funded Improvements (including interest costs) out of the payment and performance bond form attached as Exhibit L, and, if such funds are insufficient, then from City Funds or other City monies. If the aggregate costs incurred by the City to complete the TIF-Funded Improvements exceeds the amount of funds described in the preceding sentence, Developer will reimburse the City for all reasonable costs and expenses incurred by the City in completing such TIF-Funded Improvements in excess of those funds.

7.04 Notice of Expiration or Termination. Upon the expiration of the Term of the Agreement, HED will provide Developer, at Developer's written request, with a written notice in recordable form stating that the Term of the Agreement has expired.

ARTICLE EIGHT: REPRESENTATIONS, WARRANTIES AND COVENANTS OF DEVELOPER.

8.01 General. Developer represents, warrants, and covenants, as of the date of this Agreement and as of the date of each disbursement of City Funds hereunder, that:

(a) Developer is an Illinois not-for-profit corporation, duly organized, validly existing, qualified to do business in Illinois, and licensed to do business in any other state where, due to the nature of its activities or properties, such qualification or license is required;

(b) Developer has the right, power and authority to enter into, execute, deliver and perform this Agreement;

(c) the execution, delivery and performance by Developer of this Agreement has been duly authorized by all necessary corporate action, and does not and will not violate its Articles of Incorporation as amended and supplemented, its bylaws, any applicable provision of law, or constitute a breach of, default under or require any consent under any agreement, instrument or document to which Developer is now a party or by which Developer or any of its assets is now or may become bound;

(d) Developer has acquired and will maintain good, indefeasible and merchantable fee simple title to the Property (and improvements located thereon) free and clear of all liens (except for the Permitted Liens or Lender Financing, if any, as disclosed in the Project Budget, and those liens otherwise bonded or insured over in accordance with the terms of this Agreement).

(e) Developer is now, and for the Term of the Agreement, will remain solvent and able to pay its debts as they mature;

(f) there are no actions or proceedings by or before any court, governmental commission, board, bureau or any other administrative agency pending or, to Developer's actual knowledge threatened or affecting Developer which would impair its ability to perform under this Agreement;

(g) Developer has and will maintain all government permits, certificates and consents (including, without limitation, appropriate environmental approvals) necessary to construct and complete the Project;

(h) Developer is not in default with respect to any indenture, loan agreement, mortgage, deed, note or any other agreement or instrument related to the borrowing of money to which Developer is a party or by which Developer or any of its assets is bound beyond applicable notice and cure periods;

(i) the Financial Statements are, and when hereafter required to be submitted will be, complete, correct in all material respects and accurately present the assets, liabilities, results of operations and financial condition of Developer; and there has been no material adverse change in

the assets, liabilities, results of operations or financial condition of Developer since the date of Developer's most recent Financial Statements;

(j) prior to the issuance of a Certificate of Completion, if it would adversely affect Developer's ability to perform its obligations under this Agreement, Developer will not do any of the following without the prior written consent of HED: (1) be a party to any merger, liquidation or consolidation; (2) sell, transfer, convey, lease or otherwise dispose (directly or indirectly) of all or substantially all of its assets or any portion of the Property or the Project (including but not limited to any fixtures or equipment now or hereafter attached thereto) except in the ordinary course of business, and except with respect to the sale of the Property to Method; (3) enter into any transaction outside the ordinary course of Developer's business; (4) assume, guarantee, endorse, or otherwise become liable in connection with the obligations of any other person or entity to the extent that such action would have an adverse effect on Developer's ability to perform its obligations under this Agreement; or (5) enter into any transaction that would cause a material and detrimental change to Developer's financial condition.

(k) Developer has not incurred and, prior to the issuance of a Certificate of Completion, will not, without the prior written consent of the Commissioner of HED, allow the existence of any liens against the Property other than the Permitted Liens; or incur any indebtedness secured or to be secured by the Property or the Project or any fixtures now or hereafter attached thereto;

(l) Developer has not made or caused to be made, directly or indirectly, any payment, gratuity or offer of employment in connection with the Agreement or any contract paid from the City treasury or under City ordinance, for services to any City agency ("City Contract") as an inducement for the City to enter into the Agreement or any City Contract with Developer in violation of Chapter 2-156-120 of the Municipal Code of the City, as amended; and

(m) neither Developer nor any Affiliate thereof is listed on any of the following lists maintained by the Office of Foreign Assets Control of the U.S. Department of the Treasury, the Bureau of Industry and Security of the U.S. Department of Commerce or their successors, or on any other list of persons or entities with which the City may not do business under any applicable law, rule, regulation, order or judgment: the Specially Designated Nationals List, the Denied Persons Lists, the Unverified List, the Entity List and the Debarred List.

8.02 Covenant to Redevelop. Upon HED's approval of the Scope Drawings and Plans and Specifications, and the Project Budget as provided in Sections 3.02 and 3.03, and Developer's receipt of all required building permits and governmental approvals, Developer will redevelop the Property and the Project in compliance with this Agreement and all exhibits attached hereto, the TIF Ordinances, the Scope Drawings, the Plans and Specifications, the Project Budget and all amendments thereto, and all Federal, State and local laws, ordinances, rules, regulations, executive orders and codes applicable to the Property, the Project and/or Developer. The covenants set forth in this Section 8.02 will run with the land comprising the Property (as defined herein) and will be binding upon any transferee, until fulfilled as evidenced by the issuance of a Certificate of Completion.

8.03 Redevelopment Plans. Developer represents that the Project is and will be in compliance with all applicable terms of the Redevelopment Plans, as in effect on the date of this Agreement.

8.04 Use of City Funds. City Funds disbursed to Developer will be used by Developer solely to reimburse Developer for its payment for the TIF-Funded Improvements as provided in this Agreement.

8.05 Other Bonds. At the request of the City, Developer will agree to any reasonable amendments to this Agreement that are necessary or desirable in order for the City to issue (in its sole and absolute discretion) any Bonds in connection with the Redevelopment Areas, the proceeds of which may be used to reimburse the City for expenditures made in connection with or provided a source of funds for the payment for the TIF-Funded Improvements (the "Bonds"); provided, however, that any such amendments will not have a material adverse effect on Developer or the Project. Developer will, at Developer's expense, cooperate and provide reasonable assistance in connection with the marketing of any such Bonds, including but not limited to providing written descriptions of the Project, making representations, providing information regarding its financial condition (but not including proprietary sales and operating information), and assisting the City in its preparation of an offering statement with respect thereto. Developer will not have any liability with respect to any disclosures made in connection with any such issuance that are actionable under applicable securities laws unless such disclosures are based on factual information provided by Developer that is determined to be false and misleading.

8.06 Employment Opportunity.

(a) Developer covenants and agrees to abide by, and contractually obligate and use reasonable efforts to cause the General Contractor and, as applicable, to cause the General Contractor to contractually obligate each subcontractor to abide by the terms set forth in Section 8.08 (Prevailing Wage) and Article Ten (Developer's Employment Obligations). Developer will submit a plan to HED describing its compliance program prior to the Closing Date.

(b) Developer will deliver to the City written quarterly progress reports detailing compliance with the requirements of Sections 8.08, (Prevailing Wage) 10.02 (City Resident Construction Worker Employment Requirement) and 10.03 (Developer's MBE/WBE Commitment) of this Agreement. If any such reports indicate a shortfall in compliance, Developer will also deliver a plan to HED which will outline, to HED's satisfaction, the manner in which Developer will correct any shortfall.

8.07 Employment Profile. Developer will submit, and contractually obligate and cause the General Contractor to submit and contractually obligate any subcontractor to submit, to HED, from time to time, statements of its employment profile upon HED's request.

8.08 Prevailing Wage. Developer covenants and agrees to pay, and to contractually obligate and cause the General Contractor to pay and to contractually cause each subcontractor to pay, the prevailing wage rate as ascertained by the State Department of Labor (the "Labor Department"), to all of their respective employees working on constructing the Project or otherwise completing the TIF-Funded Improvements. All such contracts will list the specified rates to be paid to all laborers, workers and mechanics for each craft or type of worker or mechanic employed under such contract, or alternatively Developer will provide applicable schedules evidencing wage rates paid. If the Labor Department revises such prevailing wage rates, the revised rates will apply to all such contracts. Upon the City's request, Developer will provide the City with copies of all such contracts entered into by Developer or the General Contractor to evidence compliance with this Section 8.08.

8.09 Arms-Length Transactions. Unless HED shall have given its prior written consent with respect thereto, no Affiliate of Developer may receive any portion of City Funds, directly or indirectly, in payment for work done, services provided or materials supplied in connection with any TIF-Funded Improvement. Developer will provide information with respect to any entity to receive City Funds directly or indirectly (whether through payment to an Affiliate by Developer and reimbursement to Developer for such costs using City Funds, or otherwise), upon HED's request, prior to any such disbursement.

8.10 Financial Statements. Developer will obtain and provide to HED Financial Statements for 2011 and 2012, if available, and each year thereafter for the Term of the Agreement.

8.11 Insurance. Solely at its own expense, Developer will comply with all applicable provisions of Article Twelve (Insurance) hereof.

8.12 Non-Governmental Charges.

(a) Payment of Non-Governmental Charges. Except for the Permitted Liens, and subject to subsection (b) below, Developer agrees to pay or cause to be paid when due any Non-Governmental Charges assessed or imposed upon the Property or the Project or the or any fixtures that are or may become attached thereto and which are owned by Developer, which creates, may create, or appears to create a lien upon all or any portion of the Property; provided however, that if such Non-Governmental Charges may be paid in installments, Developer may pay the same together with any accrued interest thereon in installments as they become due and before any fine, penalty, interest, or cost may be added thereto for nonpayment. Developer will furnish to HED, within thirty (30) days of HED's request, official receipts from the appropriate entity, or other evidence satisfactory to HED, evidencing payment of the Non-Governmental Charges in question.

(b) Right to Contest. Developer will have the right, before any delinquency occurs:

(i) to contest or object in good faith to the amount or validity of any Non-Governmental Charges by appropriate legal proceedings properly and diligently instituted and prosecuted, in such manner as shall stay the collection of the contested Non-Governmental Charges, prevent the imposition of a lien or remove such lien, or prevent the transfer or forfeiture of the Property (so long as no such contest or objection shall be deemed or construed to relieve, modify or extend Developer's covenants to pay any such Non-Governmental Charges at the time and in the manner provided in this Section 8.12); or

(ii) at HED's sole option, to furnish a good and sufficient bond or other security satisfactory to HED in such form and amounts as HED will require, or a good and sufficient undertaking as may be required or permitted by law to accomplish a stay of any such transfer or forfeiture of the Property or any portion thereof or any fixtures that are or may be attached thereto, during the pendency of such contest, adequate to pay fully any such contested Non-Governmental Charges and all interest and penalties upon the adverse determination of such contest.

8.13 Developer's Liabilities. Developer will not enter into any transaction that would materially and adversely affect its ability to: (i) perform its obligations under this Agreement or (ii) repay any material liabilities or perform any material obligations of Developer to any other person or entity. Developer will immediately notify HED of any and all events or actions which may materially affect Developer's ability to carry on its business operations or perform its obligations under this Agreement or under any other documents and agreements.

8.14 Compliance with Laws.

(a) Representation. To Developer's knowledge, after diligent inquiry, the Property and the Project are in compliance with all applicable Federal, State and local laws, statutes, ordinances, rules, regulations, executive orders and codes pertaining to or affecting the Property and the Project. Upon the City's request, Developer will provide evidence reasonably satisfactory to the City of such current compliance.

(b) Covenant. Developer covenants that the Property and the Project will be operated and managed in compliance with all applicable Federal, State and local laws, statutes, ordinances, rules, regulations, executive orders and codes pertaining to or affecting the Property or the Project, including the following Municipal Code Sections: 7-28-390, 7-28-440, 11-4-1410, 11-4-1420, 11-4-1450, 11-4-1500, 11-4-1530, 11-4-1550 or 11-4-1560, whether or not in performance of this Agreement. Upon the City's request, Developer will provide evidence to the City of its compliance with this covenant.

8.15 Recording and Filing. Developer will cause this Agreement, certain exhibits (as specified by Corporation Counsel) and all amendments and supplements hereto to be recorded and filed on the date hereof in the conveyance and real property records of Cook County, Illinois against the Property. Such recordings shall be recorded prior to any mortgage made in connection with Lender Financing, if any. Developer will pay all fees and charges incurred in connection with any such recording. Upon recording, Developer will immediately transmit to the City an executed original of this Agreement showing the date and recording number of record.

8.16 Real Estate Provisions.

(a) Governmental Charges.

(i) Payment of Governmental Charges. Subject to subsection (ii) below, Developer agrees to pay or cause to be paid when due all Governmental Charges (as defined below) which are assessed or imposed upon Developer, the Property or the Project, or become due and payable, and which create, may create, or appear to create a lien upon Developer or all or any portion of the Property or the Project. "Governmental Charge" means all Federal, State, county, the City, or other governmental (or any instrumentality, division, agency, body, or department thereof) taxes, levies, assessments, charges, liens, claims or encumbrances relating to Developer, the Property or the Project, including but not limited to real estate taxes.

(ii) Right to Contest. Developer has the right before any delinquency occurs to contest or object in good faith to the amount or validity of any Governmental Charge by appropriate legal proceedings properly and diligently instituted and prosecuted in such manner as shall stay the collection of the contested Governmental Charge and prevent the imposition of a lien or the sale or transfer or forfeiture of the Property or the Project. Developer's right to challenge real estate taxes applicable to the Property or the Project is limited as provided for in Section 8.16(c) below; provided, that such real estate taxes must be paid in full when due. No such contest or objection will be deemed or construed in any way as relieving, modifying or extending Developer's covenants to pay any such Governmental Charge at the time and in the manner provided in this Agreement unless Developer has given prior written notice to HED of Developer's intent to contest or object to a Governmental Charge and, unless, at HED's sole option:

(x) Developer will demonstrate to HED's satisfaction that legal proceedings instituted by Developer contesting or objecting to a Governmental Charge will conclusively operate to prevent or remove a lien against, or the sale or transfer or forfeiture of, all or any part of the Property or the Project to satisfy such Governmental Charge prior to final determination of such proceedings, and/or;

(y) Developer will furnish a good and sufficient bond or other security satisfactory to HED in such form and amounts as HED may require, or a good and sufficient undertaking as may be required or permitted by law to accomplish a stay of any such sale or transfer or forfeiture of the Property or the Project during the pendency of such contest, adequate to pay fully any such contested Governmental Charge and all interest and penalties upon the adverse determination of such contest.

(b) Developer's Failure To Pay Or Discharge Lien. If Developer fails to pay or contest any Governmental Charge or to obtain discharge of the same, Developer will advise HED thereof in writing, at which time HED may, but will not be obligated to, and without waiving or releasing any obligation or liability of Developer under this Agreement, in HED's sole discretion, make such payment, or any part thereof, or obtain such discharge and take any other action with respect thereto which HED deems advisable. All sums so paid by HED, if any, and any expenses, if any, including reasonable attorneys' fees, court costs, expenses and other charges relating thereto, will be promptly disbursed to HED by Developer. Notwithstanding anything contained herein to the contrary, this paragraph must not be construed to obligate the City to pay any such Governmental Charge. Additionally, if Developer fails to pay any Governmental Charge, the City, in its sole discretion, may require Developer to submit to the City audited Financial Statements at Developer's own expense.

(c) Real Estate Taxes.

(i) Real Estate Tax Exemption. With respect to the Property or the Project (and related improvements) or the Project, neither Developer nor any agent, representative, lessee, tenant, assignee, transferee or successor in interest to Developer will, during the Term of this Agreement, seek or authorize any exemption (as such term is used and defined in the Illinois Constitution, Article IX, Section 6 (1970)) for any year that the North Pullman Redevelopment Plan is in effect.

(ii) No Reduction in Real Estate Taxes.

(A) Neither Developer, nor any person acting on behalf of Developer, will, during the Term of this Agreement, directly or indirectly, initiate, seek or apply for proceedings in order to lower the assessed value of all or any portion of the Property or the Project [to an assessed value which would result in an amount of real estate taxes being due and payable ("Actual Amount") lower than those projected amounts of real estate taxes listed on Exhibit K hereto ("Projected Amount"). If the Developer or Method or any successor thereto violates this Section 8.16(c)(ii)(A) then the City shall be entitled to recover as a remedy two times the difference between the Projected Amount and the Actual Amount for each and every year of the Term of the Agreement that any such difference results from such violation hereof].

(B) After diligent inquiry, Developer knows of no pending application, appeal or request for reduction of the assessed value of all or any portion of the Property or the Project filed by Developer for any tax year prior to or including the tax year in which this Agreement is executed.

(iii) No Objections. Neither Developer, nor any person acting by, through or on behalf of Developer, will object to or in any way seek to interfere with, on procedural or any other grounds, the filing of any Under Assessment Complaint (as defined below) or subsequent proceedings related thereto with the Cook County Assessor or with the Cook County Board of Appeals, by either the City or any taxpayer. The term "Under Assessment Complaint" as used in this Agreement means any complaint seeking to increase the assessed value of the Property or the Project.

(iv) Covenants Running with the Land Comprising the Property. The parties agree that the restrictions contained in this Section 8.16(c) are covenants running with the land comprising the Property (as defined herein). This Agreement will be recorded by Developer against the Property as a memorandum thereof, at Developer's expense, with the Cook County Recorder of Deeds on the Closing Date. These restrictions will be binding upon any owner of the Property, from and after the date hereof, provided however, that the covenants will be released upon the earlier of when the North Pullman Redevelopment Area is no longer in effect, or upon expiration of the Term of Agreement. Developer agrees that any sale, transfer, lease, conveyance, or transfer of title to all or any portion of the Property or the Project from and after the date hereof shall be made explicitly subject to such covenants and restrictions. Notwithstanding anything contained in this Section 8.16(c) to the contrary, the City, in its sole discretion and by its sole action, without the joinder or concurrence of Developer, its successors or assigns, may waive and terminate Developer's covenants and agreements set forth in this Section 8.16(c).

8.17 Annual Compliance Report. Developer, through the tenth anniversary of the issuance of the Certificate of Completion, and Method, through the Job Creation Period, shall submit to HED the Annual Compliance Report within 30 days after the end of the calendar year to which the Annual Compliance Report relates.

8.18 Reserved.

8.19 Broker's Fees. Developer has no liability or obligation to pay any fees or commissions to any broker, finder, or agent with respect to any of the transactions contemplated by this Agreement for which the City could become liable or obligated.

8.20 No Conflict of Interest. Under Section 5/11-74.4-4(n) of the Act, Developer represents, warrants and covenants that to the best of its knowledge, no member, official, or employee of the City, or of any commission or committee exercising authority over the Project, the Redevelopment Areas or the Redevelopment Plans, or any consultant hired by the City, (a "City Group Member") owns or controls, has owned or controlled or will own or control any interest, and no such City Group Member will represent any person, as agent or otherwise, who owns or controls, has owned or controlled, or will own or control any interest, direct or indirect, in Developer, the Property, the Property, the Project, or to Developer's actual knowledge, any other property in the Redevelopment Areas.

8.21 Disclosure of Interest. Developer's counsel has no direct or indirect financial ownership interest in Developer, the Property or any other feature of the Project.

8.22 No Business Relationship with City Elected Officials. Developer acknowledges receipt of a copy of Section 2-156-030(b) of the Municipal Code and that Developer has read and understands such provision. Under Section 2-156-030(b) of the Municipal Code of Chicago, it is illegal for any elected official of the City, or any person acting at the direction of such official, to contact, either orally or in writing, any other City official or employee with respect to any matter involving any person with whom the elected official has a "Business Relationship" (as defined in Section 2-156-080(b)(2) of the Municipal Code), or to participate in any discussion of any City Council committee hearing or in any City Council meeting or to vote on any matter involving the person with whom an elected official has a Business Relationship. Violation of Section 2-156-030(b) by any elected official, or any person acting at the direction of such official, with respect to this Agreement, or in connection with the transactions contemplated thereby, will be grounds for termination of this Agreement and the transactions contemplated thereby. Developer hereby represents and warrants that, to the best of its knowledge after due inquiry, no violation of Section 2-156-030(b) has occurred with respect to this Agreement or the transactions contemplated thereby.

8.23 Inspector General. It is the duty of Developer and the duty of any bidder, proposer, contractor, subcontractor, and every applicant for certification of eligibility for a City contract or program, and all of Developer's officers, directors, agents, partners, and employees and any such bidder, proposer, contractor, subcontractor or such applicant: (a) to cooperate with the Inspector General in any investigation or hearing undertaken pursuant to Chapter 2-56 of the Municipal Code and (b) to cooperate with the Legislative Inspector General in any investigation undertaken pursuant to Chapter 2-55 of the Municipal Code. Developer represents that it understands and will abide by all provisions of Chapters 2-56 and 2-55 of the Municipal Code and that it will inform subcontractors of this provision and require their compliance.

8.24 Prohibition on Certain Contributions – Mayoral Executive Order No. 2011-4. Neither Developer or any person or entity who directly or indirectly has an ownership or beneficial interest in Developer of more than 7.5% ("Owners"), spouses and domestic partners of such Owners, Developer's Subcontractors, any person or entity who directly or indirectly has an ownership or beneficial interest in any Subcontractor of more than 7.5% ("Sub-owners") and spouses and domestic partners of such Sub-owners (Developer and all the other preceding classes of persons and entities are together, the "Identified Parties"), shall make a contribution of any amount to the Mayor of the City of Chicago (the "Mayor") or to his political fundraising committee during: (i) the bid or other solicitation process for this Agreement or Other Agreement, including while this Agreement or Other Agreement is executory, (ii) the term of this Agreement or any Other Agreement between City and Developer, and/or (iii) any period in which an extension of this Agreement or Other Agreement with the City is being sought or negotiated.

Developer represents and warrants that since the date of public advertisement of the specification, request for qualifications, request for proposals or request for information (or any combination of those requests) or, if not competitively procured, from the date the City approached the Developer or the date the Developer approached the City, as applicable, regarding the formulation of this Agreement, no Identified Parties have made a contribution of any amount to the Mayor or to his political fundraising committee.

Developer shall not: (a) coerce, compel or intimidate its employees to make a contribution of any amount to the Mayor or to the Mayor's political fundraising committee; (b) reimburse its employees for a contribution of any amount made to the Mayor or to the Mayor's political fundraising committee; or (c) bundle or solicit others to bundle contributions to the Mayor or to his political fundraising committee.

The Identified Parties must not engage in any conduct whatsoever designed to intentionally violate this provision or Mayoral Executive Order No. 2011-4 or to entice, direct or solicit others to intentionally violate this provision or Mayoral Executive Order No. 2011-4.

Violation of, non-compliance with, misrepresentation with respect to, or breach of any covenant or warranty under this provision or violation of Mayoral Executive Order No. 2011-4 constitutes a breach and default under this Agreement, and under any Other Agreement for which no opportunity to cure will be granted. Such breach and default entitles the City to all remedies (including without limitation termination for default) under this Agreement, under any Other Agreement, at law and in equity. This provision amends any Other Agreement and supersedes any inconsistent provision contained therein.

If applicable, if Developer violates this provision or Mayoral Executive Order No. 2011-4 prior to award of the Agreement resulting from this specification, then HED may reject Developer's bid.

For purposes of this provision:

"Other Agreement" means any agreement entered into between the Developer and the City that is (i) formed under the authority of MCC Ch. 2-92; (ii) for the purchase, sale or lease of real or personal property; or (iii) for materials, supplies, equipment or services which are approved and/or authorized by the City Council.

"Contribution" means a "political contribution" as defined in MCC Ch. 2-156, as amended.

"Political fundraising committee" means a "political fundraising committee" as defined in MCC Ch. 2-156, as amended.

8.25 Shakman Accord.

(a) The City is subject to the May 31, 2007 Order entitled "Agreed Settlement Order and Accord" (the "Shakman Accord") and the June 24, 2011 "City of Chicago Hiring Plan" (the "City Hiring Plan") entered in Shakman v. Democratic Organization of Cook County, Case No 69 C 2145 (United States District Court for the Northern District of Illinois). Among other things, the Shakman Accord and the City Hiring Plan prohibit the City from hiring persons as governmental employees in non-exempt positions on the basis of political reasons or factors.

(b) Developer is aware that City policy prohibits City employees from directing any individual to apply for a position with Developer, either as an employee or as a subcontractor, and from directing Developer to hire an individual as an employee or as a subcontractor. Accordingly, Developer must follow its own hiring and contracting procedures, without being influenced by City employees. Any and all personnel provided by Developer under this Agreement are employees or subcontractors of Developer, not employees of the City of Chicago. This Agreement is not intended to and does not constitute, create, give rise to, or otherwise recognize an employer-employee relationship of any kind between the City and any personnel provided by Developer.

(c) Developer will not condition, base, or knowingly prejudice or affect any term or aspect of the employment of any personnel provided under this Agreement, or offer employment to any individual to provide services under this Agreement, based upon or because of any political

reason or factor, including, without limitation, any individual's political affiliation, membership in a political organization or party, political support or activity, political financial contributions, promises of such political support, activity or financial contributions, or such individual's political sponsorship or recommendation. For purposes of this Agreement, a political organization or party is an identifiable group or entity that has as its primary purpose the support of or opposition to candidates for elected public office. Individual political activities are the activities of individual persons in support of or in opposition to political organizations or parties or candidates for elected public office.

(d) In the event of any communication to Developer by a City employee or City official in violation of paragraph (b) above, or advocating a violation of paragraph (c) above, Developer will, as soon as is reasonably practicable, report such communication to the Hiring Oversight Section of the City's Office of the Inspector General ("IGO Hiring Oversight"), and also to the Commissioner of HED. Developer will also cooperate with any inquiries by IGO Hiring Oversight or the Shakman Monitor's Office related to this Agreement.

8.26 FOIA and Local Records Act Compliance.

(a) FOIA. Developer acknowledges that the City is subject to the Illinois Freedom of Information Act, 5 ILCS 140/1 et. seq., as amended ("FOIA"). The FOIA requires the City to produce records (very broadly defined in the FOIA) in response to a FOIA request in a very short period of time, unless the records requested are exempt under the FOIA. If Developer receives a request from the City to produce records within the scope of FOIA, that would be otherwise required under this Agreement then Developer covenants to comply with such request within two (2) Business Days of the date of such request. Failure by Developer to timely comply with such request will be a breach of this Agreement.

(b) Exempt Information. Documents that Developer submits to the City under Section 8.20, (Annual Compliance Report) or otherwise during the Term of the Agreement that contain trade secrets and commercial or financial information may be exempt if disclosure would result in competitive harm. However, for documents submitted by Developer to be treated as a trade secret or information that would cause competitive harm, FOIA requires that Developer mark any such documents as "proprietary, privileged or confidential." If Developer marks a document as "proprietary, privileged and confidential", then HED will evaluate whether such document may be withheld under the FOIA. HED, in its discretion, will determine whether a document will be exempted from disclosure, and that determination is subject to review by the Illinois Attorney General's Office and/or the courts.

(c) Local Records Act. Developer acknowledges that the City is subject to the Local Records Act, 50 ILCS 205/1 et. seq, as amended (the "Local Records Act"). The Local Records Act provides that public records may only be disposed of as provided in the Local Records Act. If requested by the City, Developer covenants to use its best efforts consistently applied to assist the City in its compliance with the Local Records Act concerning records arising under or in connection with this Agreement and the transactions contemplated in the Agreement.

8.27 Survival of Covenants. All warranties, representations, covenants and agreements of Developer contained in this Article Eight and elsewhere in this Agreement are true, accurate and complete at the time of Developer's execution of this Agreement, and will survive the execution,

delivery and acceptance by the parties and (except as provided in Article Seven upon the issuance of a Certificate of Completion) will be in effect throughout the Term of the Agreement.

ARTICLE NINE: REPRESENTATIONS, WARRANTIES AND COVENANTS OF CITY

9.01 General Covenants. The City represents that it has the authority as a home rule unit of local government to execute and deliver this Agreement and to perform its obligations hereunder.

9.02 Survival of Covenants. All warranties, representations, and covenants of the City contained in this Article Nine or elsewhere in this Agreement shall be true, accurate, and complete at the time of the City's execution of this Agreement, and shall survive the execution, delivery and acceptance hereof by the parties hereto and be in effect throughout the Term of the Agreement.

ARTICLE TEN: DEVELOPER'S EMPLOYMENT OBLIGATIONS

10.01 Employment Opportunity. Developer, on behalf of itself and its successors and assigns, hereby agrees, and will contractually obligate its or their various contractors, subcontractors or any Affiliate of Developer on the Project (collectively, with Developer, such parties are defined herein as the "Employers", and individually defined herein as an "Employer") to agree, that for the Term of this Agreement with respect to Developer and during the period of any other party's provision of services in connection with the construction of the Project:

(a) No Employer shall discriminate against any employee or applicant for employment based upon race, religion, color, sex, national origin or ancestry, age, handicap or disability, sexual orientation, military discharge status, marital status, parental status or source of income as defined in the City of Chicago Human Rights Ordinance, Chapter 2-160, Section 2-160-010 et seq., Municipal Code, except as otherwise provided by said ordinance and as amended from time-to-time (the "Human Rights Ordinance"). Each Employer shall take affirmative action to ensure that applicants are hired and employed without discrimination based upon race, religion, color, sex, national origin or ancestry, age, handicap or disability, sexual orientation, military discharge status, marital status, parental status or source of income and are treated in a non-discriminatory manner with regard to all job-related matters, including without limitation: employment, upgrading, demotion or transfer; recruitment or recruitment advertising; layoff or termination; rates of pay or other forms of compensation; and selection for training, including apprenticeship. Each Employer agrees to post in conspicuous places, available to employees and applicants for employment, notices to be provided by the City setting forth the provisions of this nondiscrimination clause. In addition, the Employers, in all solicitations or advertisements for employees, shall state that all qualified applicants shall receive consideration for employment without discrimination based upon race, religion, color, sex, national origin or ancestry, age, handicap or disability, sexual orientation, military discharge status, marital status, parental status or source of income.

(b) To the greatest extent feasible, each Employer is required to present opportunities for training and employment of low- and moderate-income residents of the City and preferably of the Redevelopment Areas; and to provide that contracts for work in connection with the construction of the Project be awarded to business concerns that are located in, or owned in substantial part by persons residing in, the City and preferably in the Redevelopment Areas.

(c) Each Employer will comply with all applicable Federal, State and local equal employment and affirmative action statutes, rules and regulations, including but not limited to the City's Human Rights Ordinance and the State Human Rights Act, 775 ILCS 5/1-101 et. seq. (2006 State Bar Edition), as amended, and any subsequent amendments and regulations promulgated thereto.

(d) Each Employer, in order to demonstrate compliance with the terms of this Section, will cooperate with and promptly and accurately respond to inquiries by the City, which has the responsibility to observe and report compliance with equal employment opportunity regulations of Federal, State and municipal agencies.

(e) Each Employer will include the foregoing provisions of subparagraphs (a) through (d) in every construction contract entered into in connection with the Project, after the Closing Date, and will require inclusion of these provisions in every subcontract entered into by any subcontractors, after the Closing Date, and every agreement with any Affiliate operating on the Property or at the Project, after the Closing Date, so that each such provision will be binding upon each contractor, subcontractor or Affiliate, as the case may be.

(f) Failure to comply with the employment obligations described in this Section 10.01 will be a basis for the City to pursue remedies under the provisions of Section 15.02 hereof, subject to the cure rights under Section 15.03.

10.02 City Resident Construction Worker Employment Requirement.

(a) Developer agrees for itself and its successors and assigns, and will contractually obligate its General Contractor and will cause the General Contractor to contractually obligate its subcontractors, as applicable, to agree, that during the construction of the Project they will comply with the minimum percentage of total worker hours performed by actual residents of the City as specified in Section 2-92-330 of the Municipal Code of Chicago (at least 50 percent of the total worker hours worked by persons on the site of the Project will be performed by actual residents of the City); provided, however, that in addition to complying with this percentage, Developer, its General Contractor and each subcontractor will be required to make good faith efforts to utilize qualified residents of the City in both unskilled and skilled labor positions. Developer, the General Contractor and each subcontractor will use their respective best efforts to exceed the minimum percentage of hours stated above, and to employ neighborhood residents in connection with the Project.

(b) Developer may request a reduction or waiver of this minimum percentage level of Chicagoans as provided for in Section 2-92-330 of the Municipal Code of Chicago in accordance with standards and procedures developed by the Chief Procurement Officer of the City.

(c) "Actual residents of the City" means persons domiciled within the City. The domicile is an individual's one and only true, fixed and permanent home and principal establishment.

(d) Developer, the General Contractor and each subcontractor will provide for the maintenance of adequate employee residency records to show that actual Chicago residents are employed on the Project. Each Employer will maintain copies of personal documents supportive of every Chicago employee's actual record of residence.

(e) Weekly certified payroll reports (U.S. Department of Labor Form WH-347 or equivalent) will be submitted to the Commissioner of HED in triplicate, which will identify clearly the actual residence of every employee on each submitted certified payroll. The first time that an employee's name appears on a payroll, the date that the Employer hired the employee should be written in after the employee's name.

(f) Upon 2 Business Days prior written notice, Developer, the General Contractor and each subcontractor will provide full access to their employment records related to the construction of the Project to the Chief Procurement Officer, the Commissioner of HED, the Superintendent of the Chicago Police Department, the Inspector General or any duly authorized representative of any of them. Developer, the General Contractor and each subcontractor will maintain all relevant personnel data and records related to the construction of the Project for a period of at least 3 years after final acceptance of the work constituting the Project.

(g) At the direction of HED, affidavits and other supporting documentation will be required of Developer, the General Contractor and each subcontractor to verify or clarify an employee's actual address when doubt or lack of clarity has arisen.

(h) Good faith efforts on the part of Developer, the General Contractor and each subcontractor to provide utilization of actual Chicago residents (but not sufficient for the granting of a waiver request as provided for in the standards and procedures developed by the Chief Procurement Officer) will not suffice to replace the actual, verified achievement of the requirements of this Section concerning the worker hours performed by actual Chicago residents.

(i) When work at the Project is completed, in the event that the City has determined that Developer has failed to ensure the fulfillment of the requirement of this Article concerning the worker hours performed by actual residents of the City or failed to report in the manner as indicated above, the City will thereby be damaged in the failure to provide the benefit of demonstrable employment to Chicagoans to the degree stipulated in this Article. Therefore, in such a case of non-compliance, it is agreed that 1/20 of 1 percent (0.0005) of the aggregate hard construction costs set forth in the Project Budget (the product of .0005 x such aggregate hard construction costs) (as the same will be evidenced by approved contract value for the actual contracts) will be surrendered by Developer to the City in payment for each percentage of shortfall toward the stipulated residency requirement. Failure to report the residency of employees entirely and correctly will result in the surrender of the entire liquidated damages as if no Chicago residents were employed in either of the categories. The willful falsification of statements and the certification of payroll data may subject Developer, the General Contractor and/or the subcontractors to prosecution. Any retainage to cover contract performance that may become due to Developer pursuant to Section 2-92-250 of the Municipal Code of Chicago may be withheld by the City pending the Chief Procurement Officer's determination as to whether Developer must surrender damages as provided in this paragraph.

(j) Nothing herein provided will be construed to be a limitation upon the "Notice of Requirements for Affirmative Action to Ensure Equal Employment Opportunity, Executive Order 11246" and "Standard Federal Equal Employment Opportunity, Executive Order 11246," or other affirmative action required for equal opportunity under the provisions of this Agreement or related documents.

(k) Developer will cause or require the provisions of this Section 10.02 to be included in all construction contracts and subcontracts related to the Project, entered into after the Closing Date.

10.03 Developer's MBE/WBE Commitment. Developer agrees for itself and its successors and assigns, and, if necessary to meet the requirements stated in this section, will contractually obligate the General Contractor to agree that during the construction of the Project:

(a) Consistent with the findings which support, as applicable: (i) the Minority-Owned and Women-Owned Business Enterprise Procurement Program, Section 2-92-420 et seq., Municipal Code of Chicago (the "Procurement Program"), and (ii) the Minority- and Women-Owned Business Enterprise Construction Program, Section 2-92-650 et seq., Municipal Code of Chicago (the "Construction Program", and collectively with the Procurement Program, the "MBE/WBE Program"), and in reliance upon the provisions of the MBE/WBE Program to the extent contained in, and as qualified by, the provisions of this Section 10.03, during the course of the Project, at least the following percentages of the MBE/WBE Budget (as stated in Exhibit D-2) must be expended for contract participation by Minority-Owned Businesses ("MBEs") and by Women-Owned Businesses ("WBEs"):

(1) At least 24 percent by MBEs.
(2) At least four percent by WBEs.

(b) For purposes of this Section 10.03 only:

(i) Developer (and any party to whom a contract is let by Developer in connection with the Project) is deemed a "contractor" and this Agreement (and any contract let by Developer in connection with the Project) is deemed a "contract" or a "construction contract" as such terms are defined in Sections 2-92-420 and 2-92-670, Municipal Code of Chicago, as applicable.

(ii) The term "minority-owned business" or "MBE" shall mean a business identified in the Directory of Certified Minority Business Enterprises published by the City's Department of Procurement Services, or otherwise certified by the City's Department of Procurement Services as a minority-owned business enterprise, related to the Procurement Program or the Construction Program, as applicable.

(iii) The term "women-owned business" or "WBE" shall mean a business identified in the Directory of Certified Women Business Enterprises published by the City's Department of Procurement Services, or otherwise certified by the City's Department of Procurement Services as a women-owned business enterprise, related to the Procurement Program or the Construction Program, as applicable.

(c) Consistent with Sections 2-92-440 and 2-92-720, Municipal Code of Chicago, Developer's MBE/WBE commitment may be achieved in part by Developer's status as an MBE or WBE (but only to the extent of any actual work performed on the Project by Developer) or by a joint venture with one or more MBEs or WBEs (but only to the extent of the lesser of: (i) the MBE or WBE participation in such joint venture or (ii) the amount of any actual work performed on the Project by the MBE or WBE), by Developer utilizing a MBE or a WBE as the General Contractor (but only to the extent of any actual work performed on the Project by the General Contractor), by subcontracting or causing the General Contractor to subcontract a portion of the Project to one or more MBEs or WBEs, or by the purchase of materials or services used in the Project from one or more MBEs or WBEs, or by any combination of the foregoing. Those entities which constitute both a MBE and a WBE shall not be credited more than once with regard to Developer's MBE/WBE commitment as described in this Section 10.03. In compliance with Section 2-92-730, Municipal Code of Chicago, Developer will not substitute any MBE or WBE General Contractor or subcontractor without the prior written approval of HED.

(d) Developer must deliver monthly reports to the City's monitoring staff during the Project describing its efforts to achieve compliance with this MBE/WBE commitment. Such reports will include, inter alia: the name and business address of each MBE and WBE solicited by Developer or the General Contractor to work on the Project, and the responses received from such solicitation; the name and business address of each MBE or WBE actually involved in the Project; a description of the work performed or products or services supplied; the date and amount of such work, product or service; and such other information as may assist the City's monitoring staff in determining Developer's compliance with this MBE/WBE commitment. Developer will maintain records of all relevant data with respect to the utilization of MBEs and WBEs in connection with the Project for at least 5 years after completion of the Project, and the City's monitoring staff will have access to all such records maintained by Developer, on 5 Business Days' notice, to allow the City to review Developer's compliance with its commitment to MBE/WBE participation and the status of any MBE or WBE performing any portion of the Project.

(e) Upon the disqualification of any MBE or WBE General Contractor or subcontractor, if such status was misrepresented by the disqualified party, Developer is obligated to discharge or cause to be discharged the disqualified General Contractor or subcontractor, and, if possible, identify and engage a qualified MBE or WBE as a replacement. For purposes of this subsection (e), the disqualification procedures are further described in Sections 2-92-540 and 2-92-730, Municipal Code of Chicago, as applicable.

(f) Any reduction or waiver of Developer's MBE/WBE commitment as described in this Section 10.03 shall be undertaken in accordance with Sections 2-92-450 and 2-92-730, Municipal Code of Chicago, as applicable.

(g) Prior to the commencement of the Project, Developer shall be required to meet with the City's monitoring staff with regard to Developer's compliance with its obligations under this Section 10.03. The General Contractor and all major subcontractors are required to attend this pre-construction meeting. During said meeting, Developer will demonstrate to the City's monitoring staff its plan to achieve its obligations under this Section 10.03, the sufficiency of which will be approved by the City's monitoring staff. During the Project, Developer shall submit the documentation required by this Section 10.03 to the City's monitoring staff, including the following: (i) subcontractor's activity report; (ii) contractor's certification concerning labor standards and prevailing wage requirements; (iii) contractor letter of understanding; (iv) monthly utilization report; (v) authorization for payroll agent; (vi) certified payroll; (vii) evidence that MBE/WBE contractor associations have been informed of the Project via written notice and hearings; and (viii) evidence of compliance with job creation/job retention requirements. Failure to submit such documentation on a timely basis, or a determination by the City's monitoring staff, upon analysis of the documentation, that Developer is not complying with its obligations under this Section 10.03, will, upon the delivery of written notice to Developer, be deemed an Event of Default. Upon the occurrence of any such Event of Default, in addition to any other remedies provided in this Agreement, the City may: (1) issue a written demand to Developer to halt the Project, (2) withhold any further payment of any City Funds to Developer or the General Contractor, or (3) seek any other remedies against Developer available at law or in equity.

ARTICLE ELEVEN: ENVIRONMENTAL MATTERS

11.01 Environmental Matters. Developer hereby represents and warrants to the City that Developer has conducted environmental studies sufficient to conclude that the Project may be constructed, completed and operated in accordance with all Environmental Laws.

Without limiting any other provisions hereof, Developer agrees to indemnify, defend and hold the City harmless from and against any and all losses, liabilities, damages, injuries, costs, expenses or claims of any kind whatsoever including, without limitation, any losses, liabilities, damages, injuries, costs, expenses or claims asserted or arising under any Environmental Laws incurred, suffered by or asserted against the City as a direct or indirect result of any of the following, regardless of whether or not caused by, or within the control of Developer: (i) the presence of any Hazardous Materials on or under, or the escape, seepage, leakage, spillage, emission, discharge or release of any Hazardous Materials from: (A) all or any portion of the Property, or (B) any other real property in which Developer, or any person directly or indirectly controlling, controlled by or under common control with Developer, holds any estate or interest whatsoever (including, without limitation, any property owned by a land trust in which the beneficial interest is owned, in whole or in part, by Developer), or (ii) any liens against the Property permitted or imposed by any Environmental Laws, or any actual or asserted liability or obligation of the City or Developer or any of its Affiliates under any Environmental Laws relating to the Property.

ARTICLE TWELVE: INSURANCE

12.01 Insurance Requirements. Developer's insurance requirements are stated in Schedule B which is hereby incorporated into this Agreement by reference and made a part of this Agreement.

ARTICLE THIRTEEN: INDEMNIFICATION

13.01 General Indemnity. Developer agrees to indemnify, pay and hold the City, and its elected and appointed officials, employees, agents and affiliates (individually an "Indemnitee," and collectively the "Indemnitees") harmless from and against, any and all liabilities, obligations, losses, damages (arising out of a third party action against the City), penalties, actions, judgments, suits, claims, costs, expenses and disbursements of any kind or nature whatsoever, (and including, without limitation, the reasonable fees and disbursements of counsel for such Indemnitees in connection with any investigative, administrative or judicial proceeding commenced or threatened, whether or not such Indemnitees shall be designated a party thereto), that may be imposed on, suffered, incurred by or asserted against the Indemnitees by a third party in any manner relating to or arising out of:

(i) Any cost overruns as described in Section 4.06; or

(ii) Developer's failure to comply with any of the terms, covenants and conditions contained within this Agreement; or

(iii) Developer's or any contractor's failure to pay General Contractors, subcontractors or materialmen in connection with the TIF-Funded Improvements or any other Project improvement; or

(iv) the existence of any material misrepresentation or omission in this Agreement, any offering memorandum or information statement or the Redevelopment Plans or any other document related to this Agreement that is the result of information supplied or omitted by Developer or its agents, employees, contractors or persons acting under the control or at the request of Developer or any affiliate of Developer; or

(v) Developer's failure to cure any misrepresentation in this Agreement or any other document or agreement relating hereto; or

(vi) any act or omission by Developer or any Affiliate of Developer;

provided, however, that Developer shall have no obligation to an Indemnitee arising from the wanton or willful misconduct of that Indemnitee. To the extent that the preceding sentence may be unenforceable because it is violative of any law or public policy, Developer will contribute the maximum portion that it is permitted to pay and satisfy under applicable law, to the payment and satisfaction of all indemnified liabilities incurred by the Indemnitees or any of them. The provisions of the undertakings and indemnification set out in this Section 13.01 will survive the termination of this Agreement.

ARTICLE FOURTEEN: MAINTAINING RECORDS/RIGHT TO INSPECT

14.01 Books and Records. Developer will keep and maintain separate, complete, accurate and detailed books and records necessary to reflect and fully disclose the total actual costs of the Project and the disposition of all funds from whatever source allocated thereto, and to monitor the Project. All such books, records and other documents, including but not limited to Developer's loan statements, if any, General Contractors' and contractors' sworn statements, general contracts, subcontracts, purchase orders, waivers of lien, paid receipts and invoices, will be available at Developer's offices for inspection, copying, audit and examination by an authorized representative of the City, at Developer's expense. Developer will not pay for salaries or fringe benefits of auditors or examiners. Developer must incorporate this right to inspect, copy, audit and examine all books and records into all contracts entered into by Developer with respect to the Project. The City shall provide three (3) Business Days' prior written notice to Developer in accordance with Section 17. The notice shall indicate the date and time of the inspection. All inspections shall be conducted between the hours of 9:00 a.m. and 5:00 p.m., Monday through Friday.

14.02 Inspection Rights. Upon three (3) Business Days' notice, any authorized representative of the City shall have access to all portions of the Property or the Project during normal business hours for the Term of the Agreement. The City shall provide three (3) Business Days' prior written notice to Developer in accordance with Section 17. The notice shall indicate the date and time of the inspection. All inspections shall be conducted between the hours 9:00 a.m. and 5:00 p.m., Monday through Friday.

ARTICLE FIFTEEN: DEFAULT AND REMEDIES

15.01 Events of Default. Subject to the terms of Section 15.04 below, the occurrence of any one or more of the following events, subject to the provisions of Section 15.03, will constitute an "Event of Default" by Developer hereunder:

(a) the failure of Developer to perform, keep or observe any of the covenants, conditions, promises, agreements or obligations of Developer under this Agreement or any related agreement;

(b) the failure of Developer to perform, keep or observe any of the covenants, conditions, promises, agreements or obligations of Developer under any other agreement with any person or entity if such failure may have a material adverse effect on Developer's business, property (including the Property or the Project), assets (including the Property or the Project), operations or condition, financial or otherwise;

(c) the making or furnishing by Developer to the City of any representation, warranty, certificate, schedule, report or other communication within or in connection with this Agreement or any related agreement which is untrue or misleading in any material respect;

(d) except as otherwise permitted hereunder, the creation (whether voluntary or involuntary) of, or any attempt by Developer to create, any lien or other encumbrance upon the Property or the Project, including any fixtures now or hereafter attached thereto, other than the Permitted Liens or any Permitted Mortgage, or the making or any attempt to make any levy, seizure or attachment thereof;

(e) the commencement of any proceedings in bankruptcy by or against Developer or Developer's ultimate parent entity, if any, or for the liquidation or reorganization of Developer or Developer's ultimate parent entity, if any, or alleging that Developer or Developer's ultimate parent entity, if any, is insolvent or unable to pay its debts as they mature, or for the readjustment or arrangement of Developer's or Developer's ultimate parent entity's, if any, debts, whether under the United States Bankruptcy Code or under any other state or Federal law, now or hereafter existing for the relief of debtors, or the commencement of any analogous statutory or non-statutory proceedings involving Developer or Developer's ultimate parent entity, if any; provided, however, that if such commencement of proceedings is involuntary, such action will not constitute an Event of Default unless such proceedings are not dismissed within 60 days after the commencement of such proceedings;

(f) the appointment of a receiver or trustee for Developer or Developer's ultimate parent entity, if any, for any substantial part of Developer's or Developer's ultimate parent entity's, if any, assets or the institution of any proceedings for the dissolution, or the full or partial liquidation, or the merger or consolidation, of Developer or Developer's ultimate parent entity, if any; provided, however, that if such appointment or commencement of proceedings is involuntary, such action will not constitute an Event of Default unless such appointment is not revoked or such proceedings are not dismissed within 60 days after the commencement thereof;

(g) the entry of any judgment or order against Developer, not covered by insurance for an amount in excess of $1.0 million which remains unsatisfied or undischarged and in effect for 60 days after such entry without a stay of enforcement or execution;

(h) [reserved];

(i) the dissolution of Developer or Developer's ultimate parent entity, if any;

(j) the institution in any court of a criminal proceeding (other than a misdemeanor) against Developer or any natural person who owns a material interest in Developer, which is not dismissed within 30 days, or the indictment of Developer or any natural person who owns a material interest in Developer, for any crime (other than a misdemeanor);

(k) [reserved]; or

(l) The failure of Developer, or the failure by any party that is a Controlling Person (defined in Section 1-23-010 of the Municipal Code) with respect to Developer, to maintain eligibility to do business with the City in violation of Section 1-23-030 of the Municipal Code; such failure shall render this Agreement voidable or subject to termination, at the option of the Chief Procurement Officer.

For purposes of Section 15.01(j), hereof, a natural person with a material interest in Developer is one owning in excess of seven and a half percent (7.5%) of Developer's or Developer's ultimate parent entity, if any, issued and outstanding ownership shares or interests. For purposes of Section 15.01, "ultimate parent entity" does not mean a person or entity that is a Member of Developer.

15.02 Remedies. Upon the occurrence of an Event of Default by Developer, the City may terminate this Agreement and all related agreements, may suspend disbursement of City Funds and, subject to the terms of Section 15.04 below, recover City Funds. The City may, in any court of competent jurisdiction by any action or proceeding at law or in equity, pursue and secure any available remedy, including, but not limited to, injunctive relief or the specific performance of the agreements contained herein. To the extent permitted by law, the City may also lien the Property.

15.03 Curative Period.

(a) In the event Developer fails to perform a monetary covenant which Developer is required to perform under this Agreement, notwithstanding any other provision of this Agreement to the contrary, an Event of Default will not be deemed to have occurred unless Developer or a Lender has failed to perform such monetary covenant within 10 days of its receipt of a written notice from the City specifying that it has failed to perform such monetary covenant.

(b) In the event Developer fails to perform a non-monetary covenant which Developer is required to perform under this Agreement, an Event of Default will not be deemed to have occurred unless Developer or Lender has failed to cure such default within 30 days of its receipt of a written notice from the City specifying the nature of the default; provided, however, with respect to those non-monetary defaults which are not capable of being cured within such 30 day period, Developer will not be deemed to have committed an Event of Default under this Agreement if the Developer or a Lender has commenced to cure the alleged default within such 30 day period and thereafter diligently and continuously prosecutes the cure of such default until the same has been cured.

15.04 Defaults by Method. Notwithstanding anything to the contrary contained herein, the occurrence of any of the events described in Section 15.01 by Method with respect to the matters contained in Section 8.16(c), Section 8.17, and Section 18.27 shall apply solely to Method and not to Developer, and Developer shall not be deemed in default with respect to such matters nor have responsibility or liability hereunder in connection with such defaults, nor shall the City seek any remedies against the Developer, including termination hereof, suspension of disbursement of City Funds to the Developer, or recovery of City Funds from the Developer, and the City shall, with respect to such defaults, seek any remedies pursuant to Section 15.02 and Section 18.27 or otherwise from and against Method only and not from and against Developer.

ARTICLE SIXTEEN: MORTGAGING OF THE PROJECT

16.01 Mortgaging of the Project. Any and all mortgages or deeds of trust in place as of the date hereof with respect to the Property or Project or any portion thereof are listed on Exhibit I hereto (including but not limited to mortgages made prior to or on the date hereof in connection with Lender Financing, if any) and are referred to herein as the "Existing Mortgages." Any mortgage or deed of trust that Developer may hereafter elect to execute and record or execute and permit to be recorded against the Property or Project or any portion thereof without obtaining the prior written consent of the City is referred to herein as a "New Mortgage." Any mortgage or deed of trust that Developer may hereafter elect to execute and record or execute and permit to be recorded against the Property or Project or any portion thereof with the prior written consent of the City is referred to herein as a "Permitted Mortgage." It is hereby agreed by and between the City and Developer as follows:

(a) If a mortgagee or any other party shall succeed to Developer's interest in the Property or any portion thereof by the exercise of remedies under a mortgage or deed of trust (other than an Existing Mortgage or a Permitted Mortgage) whether by foreclosure or deed in lieu of foreclosure, and in conjunction therewith accepts an assignment of Developer's interest hereunder in accordance with Section 18.15 hereof, the City may, but will not be obligated to, attorn to and recognize such party as the successor in interest to Developer for all purposes under this Agreement and, unless so recognized by the City as the successor in interest, such party will be entitled to no rights or benefits under this Agreement, but such party will be bound by those provisions of this Agreement that are covenants expressly running with the land comprising the Property (as defined herein).

(b) Notwithstanding any provision of this Agreement to the contrary, the exercise of the remedies of foreclosure of a mortgage or any sale of Developer's interest in the Property in connection with a foreclosure, whether by judicial proceedings or by virtue of any power of sale contained in the mortgage, or any conveyance of Developer's interest in the Property to the mortgagee or its nominee or designee by virtue of or in lieu of foreclosure or other appropriate proceedings, or any conveyance of Developer's interest in the Property by the mortgagee or its nominee or designee, or any other exercise of remedies under the documents evidencing Lender Financing shall not require the consent or approval of the City or constitute a breach of any provision of or a default under this Agreement.

(c) If any mortgagee or any other party shall succeed to Developer's interest in the Property or any portion thereof by the exercise of remedies under an Existing Mortgage or a Permitted Mortgage, whether by foreclosure or deed in lieu of foreclosure, and in conjunction therewith accepts an assignment of Developer's interest hereunder in accordance with Section 18.15 hereof, then the City hereby agrees to attorn to and recognize such party as the successor in interest to Developer for all purposes under this Agreement so long as such party accepts all of the executory obligations and liabilities of "Developer" hereunder. Notwithstanding any other provision of this Agreement to the contrary, it is understood and agreed that if such party accepts an assignment of Developer's interest under this Agreement, such party will have no liability under this Agreement for any Event of Default of Developer which occurred prior to the time such party succeeded to the interest of Developer under this Agreement, in which case Developer will be solely responsible. However, if such mortgagee under a Permitted Mortgage or an Existing Mortgage does not expressly accept an assignment of Developer's interest hereunder, such party will be entitled to no rights and benefits under this Agreement, and such party will be bound only by those provisions of this Agreement, if any, which are covenants expressly running with the land.

(d) Prior to the issuance by the City to Developer of a Certificate of Completion under Article Seven hereof, no New Mortgage will be executed with respect to the Property or the Project or any portion thereof without the prior written consent of the Commissioner of HED. A feature of such consent will be that any New Mortgage will subordinate its mortgage lien to the covenants in favor of the City that run with the land. After the issuance of a Certificate of Completion, consent of the Commissioner of HED is not required for any such New Mortgage.

ARTICLE SEVENTEEN: NOTICES

17.01 Notices. All notices and any other communications under this Agreement will: (A) be in writing; (B) be sent by: (i) telecopier/fax machine, (ii) delivered by hand, (iii) delivered by an

overnight courier service which maintains records confirming the receipt of documents by the receiving party, or (iv) registered or certified U.S. Mail, return receipt requested; (c) be given at the following respective addresses:

If to the City: City of Chicago
Department of Housing and Economic Development
Attn: Commissioner
121 North LaSalle Street, Room 1000
Chicago, IL 60602
312/744-4190 (Main No.)
312/744-2271 (Fax)

With Copies To: City of Chicago
Corporation Counsel
Attn: Finance and Economic Development Division
121 North LaSalle Street, Room 600
Chicago, IL 60602
312/744-0200 (Main No.)
312/742-0277 (Fax)

If to Developer: _____, LLC
c/o Chicago Neighborhood Initiatives, Inc.
10000 E. 111th Street – 10th Floor
Chicago, IL 60628
Attn: David Doig

With Copies To: DLA Piper LLP (US)
203 North LaSalle Street
19th Floor
Chicago, IL 60601
Attn: David L. Reifman, Esq.
Mariah F. DiGrino, Esq.

If to Method:

With Copies To:

or at such other address or telecopier/fax or telephone number or to the attention of such other person as the party to whom such information pertains may hereafter specify for the purpose in a notice to the other specifically captioned "Notice of Change of Address" and, (D) be effective or deemed delivered or furnished: (i) if given by telecopier/fax, when such communication is confirmed to have been transmitted to the appropriate telecopier/fax number specified in this section, and confirmation is deposited into the U.S. Mail, postage prepaid to the recipient's address shown herein; (ii) if given by hand delivery or overnight courier service, when left at the address of the addressee, properly addressed as provided above.

17.02 Developer Requests for City or HED Approval. Any request under this Agreement for City or HED approval submitted by Developer will comply with the following requirements:

(a) be in writing and otherwise comply with the requirements of Section 17.01 (Notices);

(b) expressly state the particular document and section thereof relied on by Developer to request City or HED approval;

(c) if applicable, note in bold type that failure to respond to Developer's request for approval by a certain date will result in the requested approval being deemed to have been given by the City or HED;

(d) if applicable, state the outside date for the City's or HED's response; and

(e) be supplemented by a delivery receipt or time/date stamped notice or other documentary evidence showing the date of delivery of Developer's request.

ARTICLE EIGHTEEN: ADDITIONAL PROVISIONS

18.01 Amendments. This Agreement and the Schedules and Exhibits attached hereto may not be modified or amended except by an agreement in writing signed by the parties; provided, however, that the City in its sole discretion, may amend, modify or supplement the Redevelopment Plans. For purposes of this Agreement, Developer is only obligated to comply with the Redevelopment Plans as in effect on the date of this Agreement. It is agreed that no material amendment or change to this Agreement shall be made or be effective unless ratified or authorized by an ordinance duly adopted by the City Council. The term "material" for the purpose of this Section 18.01 shall be defined as any deviation from the terms of the Agreement which operates to cancel or otherwise reduce any developmental, construction or job-creating obligations of Developer (including those set forth in Sections 10.02 and 10.03 hereof) by more than five percent (5%) or materially changes the Project site or character of the Project or any activities undertaken by Developer affecting the Project site, the Project, or both, or increases any time agreed for performance by Developer by more than 90 days.

18.02 Complete Agreement, Construction, Modification. This Agreement, including any exhibits and the other agreements, documents and instruments referred to herein or contemplated hereby, constitutes the entire agreement between the parties with respect to the subject matter hereof and supersedes all previous negotiations, commitments and writings with respect to such subject matter. This Agreement and the Schedules and Exhibits attached hereto may not be contradicted by evidence of prior, contemporaneous, or subsequent verbal agreements of the parties. There are no unwritten verbal agreements between the parties.

18.03 Limitation of Liability. No member, elected or appointed official or employee or agent of the City shall be individually, collectively or personally liable to Developer or any successor in interest to Developer in the event of any default or breach by the City or for any amount which may become due to Developer or any successor in interest, from the City or on any obligation under the terms of this Agreement.

18.04 Further Assurances. Developer agrees to take such actions, including the execution and delivery of such documents, instruments, petitions and certifications as may become necessary or appropriate to carry out the terms, provisions and intent of this Agreement, and to accomplish the transactions contemplated in this Agreement.

18.05 Waivers. No party hereto will be deemed to have waived any rights under this Agreement unless such waiver is given in writing and signed by such party. No delay or omission on

the part of a party in exercising any right will operate as a waiver of such right or any other right unless pursuant to the specific terms hereof. A waiver by a party of a provision of this Agreement will not prejudice or constitute a waiver of such party's right otherwise to demand strict compliance with that provision or any other provision of this Agreement. No prior waiver by a party, nor any course of dealing between the parties hereto, will constitute a waiver of any of such parties' rights or of any obligations of any other party hereto as to any future transactions.

18.06 Remedies Cumulative. The remedies of a party hereunder are cumulative and the exercise of any one or more of the remedies provided for herein must not be construed as a waiver of any other remedies of such party unless specifically so provided herein.

18.07 Parties in Interest/No Third Party Beneficiaries. The terms and provisions of this Agreement are binding upon and inure to the benefit of, and are enforceable by, the respective successors and permitted assigns of the parties hereto, including, with respect to Sections 8.17 and 18.27, Method. This Agreement will not run to the benefit of, or be enforceable by, any person or entity other than a party to this Agreement and its successors and permitted assigns. This Agreement should not be deemed to confer upon third parties any remedy, claim, right of reimbursement or other right. Nothing contained in this Agreement, nor any act of the City, Developer or Method, will be deemed or construed by any of the parties hereto or by third persons, to create any relationship of third party beneficiary, principal, agent, limited or general partnership, joint venture, or any association or relationship involving the City or Developer.

18.08 Titles and Headings. The Article, section and paragraph headings contained herein are for convenience of reference only and are not intended to limit, vary, define or expand the content thereof.

18.09 Counterparts. This Agreement may be executed in any number of counterparts and by different parties hereto in separate counterparts, with the same effect as if all parties had signed the same document. All such counterparts shall be deemed an original, must be construed together and will constitute one and the same instrument.

18.10 Counterpart Facsimile Execution. For purposes of executing this Agreement, a document signed and transmitted by facsimile machine will be treated as an original document. The signature of any party thereon will be considered as an original signature, and the document transmitted will be considered to have the same binding legal effect as an original signature on an original document. At the request of either party, any facsimile document will be re-executed by other parties in original form. No party hereto may raise the use of a facsimile machine as a defense to the enforcement of this Agreement or any amendment executed in compliance with this section. This section does not supersede the requirements of Article Seventeen: Notices.

18.11 Severability. If any provision of this Agreement, or the application thereof, to any person, place or circumstance, is be held by a court of competent jurisdiction to be invalid, unenforceable or void, the remainder of this Agreement and such provisions as applied to other persons, places and circumstances will remain in full force and effect only if, after excluding the portion deemed to be unenforceable, the remaining terms will provide for the consummation of the transactions contemplated hereby in substantially the same manner as originally set forth herein. In such event, the parties will negotiate, in good faith, a substitute, valid and enforceable provision or agreement which most nearly affects the parties' intent in entering into this Agreement.

18.12 Conflict. In the event of a conflict between any provisions of this Agreement and the provisions of the TIF Ordinances in effect as of the date of this Agreement, such ordinance(s) will prevail and control.

18.13 Governing Law. This Agreement is governed by and construed in accordance with the internal laws of the State, without regard to its conflicts of law principles.

18.14 Form of Documents. All documents required by this Agreement to be submitted, delivered or furnished to the City will be in form and content satisfactory to the City.

18.15 Assignment. Prior to the issuance by the City to Developer of a Certificate of Completion, Developer may not sell, assign or otherwise transfer its interest in this Agreement in whole or in part without the written consent of the City; provided, however, that Developer may assign, on a collateral basis, the right to receive City Funds to a lender providing Lender Financing, if any, which has been identified to the City as of the Closing Date. Any successor in interest to Developer under this Agreement (excluding any Lender that has been assigned only the right to received City Funds on a collateral basis) will certify in writing to the City its agreement to abide by all remaining executory terms of this Agreement, including but not limited to Section 8.16(c) (Real Estate Taxes) and Section 8.25 (Survival of Covenants) hereof, for the Term of the Agreement. Developer hereby consents to the City's assignment or other transfer of this Agreement at any time in whole or in part.

18.16 Binding Effect. This Agreement is binding upon Developer, the City and their respective successors and permitted assigns (as provided herein) and will inure to the benefit of Developer, the City and their respective successors and permitted assigns (as provided herein).

18.17 Force Majeure. Neither the City nor Developer nor any successor in interest to either of them will be considered in breach of or in default of its obligations under this Agreement in the event of any delay caused by damage or destruction by fire or other casualty, war, acts of terrorism, imposition of martial law, plague or other illness, bank holidays or stock or commodity exchange closures or wire transfer interruptions, capital controls, civil disorders, rebellions or revolutions, strike, shortage of material, power interruptions or blackouts, cyber-attacks, electromagnetic pulse ("EMP") attacks, fuel shortages or rationing, adverse weather conditions such as, by way of illustration and not limitation, severe rain storms or below freezing temperatures of abnormal degree or for an abnormal duration, tornadoes or cyclones, and other events or conditions beyond the reasonable control of the party affected which in fact interferes with the ability of such party to discharge its obligations hereunder, except to the extent that, the non-performing party is at fault in failing to prevent or causing such default or delay; and provided that such default or delay cannot reasonably be circumvented by the non-performing party through the use of alternative sources, work around plans or other means. The individual or entity relying on this section with respect to any such delay will, upon the occurrence of the event causing such delay, immediately give written notice to the other parties to this Agreement. The individual or entity relying on this section with respect to any such delay may rely on this section only to the extent of the actual number of days of delay affected by any such events described above.

18.18 Exhibits and Schedules. All of the exhibits and schedules to this Agreement are incorporated herein by reference. Any exhibits and schedules to this Agreement will be construed to be an integral part of this Agreement to the same extent as if the same has been set forth verbatim herein.

18.19 Business Economic Support Act. Under the Business Economic Support Act (30 ILCS 760/1 et seq. (2006 State Bar Edition), as amended), if Developer is required to provide notice under the WARN Act, Developer will, in addition to the notice required under the WARN Act, provide at the same time a copy of the WARN Act notice to the Governor of the State, the Speaker and Minority Leader of the House of Representatives of the State, the President and Minority Leader of the Senate of State, and the Mayor of each municipality where Developer has locations in the State. Failure by Developer to provide such notice as described above may result in the termination of all or a part of the payment or reimbursement obligations of the City set forth herein.

18.20 Approval. Wherever this Agreement provides for the approval or consent of the City, HED or the Commissioner, or any matter is to be to the City's, HED's or the Commissioner's satisfaction, unless specifically stated to the contrary, such approval, consent or satisfaction shall be made, given or determined by the City, HED or the Commissioner in writing and in the reasonable discretion thereof. The Commissioner or other person designated by the Mayor of the City shall act for the City or HED in making all approvals, consents and determinations of satisfaction, granting the Certificate of Completion or otherwise administering this Agreement for the City.

18.21 Construction of Words. The use of the singular form of any word herein includes the plural, and vice versa. Masculine, feminine and neuter pronouns are fully interchangeable, where the context so requires. The words "herein", "hereof" and "hereunder" and other words of similar import refer to this Agreement as a whole and not to any particular Article, Section or other subdivision. The term "include" (in all its forms) means "include, without limitation" unless the context clearly states otherwise. The word "shall" means "has a duty to."

18.22 Date of Performance. If any date for performance under this Agreement falls on a Saturday, Sunday or other day which is a holiday under Federal law or under State Law, the date for such performance will be the next succeeding Business Day.

18.23 Survival of Agreements. All covenants and agreements of the parties contained in this Agreement will survive the Closing Date in accordance with the provisions of this Agreement.

18.24 Equitable Relief. In addition to any other available remedy provided for hereunder, at law or in equity, to the extent that a party fails to comply with the terms of this Agreement, any of the other parties hereto shall be entitled to injunctive relief with respect thereto, without the necessity of posting a bond or other security, the damages for such breach hereby being acknowledged as unascertainable.

18.25 Venue and Consent to Jurisdiction. If there is a lawsuit under this Agreement, each party hereto agrees to submit to the jurisdiction of the courts of Cook County, the State of Illinois and the United States District Court for the Northern District of Illinois.

18.26 Costs and Expenses. In addition to and not in limitation of the other provisions of this Agreement, Developer agrees to pay upon demand the City's out-of-pocket expenses, including attorneys' fees, incurred in connection with the enforcement of the provisions of this Agreement but only if the City is determined to be the prevailing party in an action for enforcement. This includes, subject to any limits under applicable law, reasonable attorneys' fees and legal expenses, whether or not there is a lawsuit, including reasonable attorneys' fees for bankruptcy proceedings (including efforts to modify or vacate any automatic stay or injunction), appeals, and any anticipated post-judgment collection services. Developer also will pay any court costs, in addition to all other sums provided by law.

18.27 Jobs, Occupancy and Operations.

(a) Upon completion of certain initial work on the Project, Method shall purchase the Property from Developer and construct a manufacturing and distribution facility thereon (the "Method Facility"). In the event Method fails to so purchase the Property in accordance with the Method Contract or so construct a manufacturing and distribution facility thereon by [_____], either such failure shall be considered an Event of Default by Method, and Method hereby agrees and shall be obligated to reimburse the City $8,100,000 plus interest.

(b) The following terms shall have the meanings set forth below for purposes of this Section 18.27:

"Closure" shall mean the cessation of the occupancy and operation of the Method Facility by Method at any time during the Occupancy Period. Closure shall not include the cessation of the occupancy and operation of the Method Facility by Method at any time during the Occupancy Period where such cessation is caused by: (a) a Force Majeure Event; or (b) periodic or seasonal vacation periods in the normal course of Method's business (not to exceed twenty-one days each).

"Closure Default" shall mean Closure during the Occupancy Period.

"Commencement Date" shall mean the date on which the City issues a certificate of occupancy for the Method Facility.

"Compliance Period" shall mean, collectively, the Job Creation Period and the Occupancy Period.

"Full-Time Equivalent" shall mean shall mean positions pursuant to which an employee or employees are working for Method on, at or from Method Facility, individually or in aggregate, an average of 35 hours per week (taking into account personal days and permitted vacations) during a given calendar year.

"Job Creation Cure Period" shall mean the Job Creation Period Year following a Job Creation Period Year in which a Job Creation Default occurs, during which period the previous Job Creation Default may be cured. Only one Job Creation Cure Period shall be allowed.

"Job Creation Default" shall mean failure to maintain the Minimum Job Creation during the Job Creation Period for any reason other than Force Majeure Events.

"Job Creation Period" shall mean the ten-year period of time from the Commencement Date through and including the tenth anniversary of the Commencement Date (as may be extended to accommodate a Job Creation Cure Period).

"Job Creation Period Year" shall mean any year within the Job Creation Period beginning on the Commencement Date (for the first Job Creation Period Year) or an anniversary thereof (for the second through tenth Job Creation Period Years)

"Job Creation Report" shall mean an annual progress report provided to HED by Method detailing Method's compliance with the requirement to maintain the Minimum Job Creation.

"Minimum Job Creation" shall mean the creation and retention of not less than 55 Full-Time Equivalent, permanent jobs by Method at, on or from the Method Facility by not later than the end of the first Job Creation Period Year.

"Occupancy Period" shall mean the ten-year period of time from the Commencement Date through and including the tenth anniversary of the Commencement Date.

"Occupancy Period Year" shall mean any year within the Occupancy Period beginning on the Commencement Date (for the first Occupancy Period Year) or an anniversary thereof (for the second through tenth Occupancy Period Years).

(c) [The Developer shall obligate Method to Maintain, and] Method shall maintain 65 Full-Time Equivalent, permanent jobs by Method at, on or from the Method Facility by not later than the end of the first Job Creation Period Year. Method shall retain its bottler on-site at the Method Facility, which bottler is expected to employ at least 20 Full-Time Equivalent, permanent jobs.

(d) [The Developer shall obligate Method to occupy and operate, and] Method shall occupy and operate the Method Facility through the Occupancy Period.

(e) The covenants set forth in Section 18.27(c-d) shall run with the land and be binding upon Method and any subsequent transferee of Method.

(f) The occurrence of a Closure Default and/or a Job Creation Default, subject to the provisions of Sections 18.27(g-h) (including but not limited to the provision of notice by the City and, as to a Job Creation Default only, the expiration of the applicable cure period both required by Section 18.27(h)) shall constitute a "Section 18.27 Event of Default" hereunder.

(g) Remedies. This Section 18.27(g) shall be subject to Section 18.27(h) below. In no event shall an uncured Event of Default under this Section 18.27 be considered an Event of Default by Developer, nor shall the City seek any remedies against Developer, including to collect any amounts due from Method as a result of a Section 18.27 Event of Default, terminate this Agreement, or suspend disbursement of City Funds to Developer or recover City Funds from Developer in connection with any Section 18.27 Event of Default.

(i) Upon the occurrence of an uncured Section 18.27 Event of Default during the first three years (1-3) of the Compliance Period, Method shall be obligated to reimburse the City $8,100,000.

(ii) Upon the occurrence of an uncured Section 18.27 Event of Default during the next five years (4-8) of the Compliance Period, Method shall be obligated to reimburse the City $6,100,000.

(iii) Upon the occurrence of an uncured Section 18.27 Event of Default during the remaining years of the Compliance Period following the eight years identified above, Method shall be obligated to reimburse the City $3,100,000.

(iv) Additionally, upon each and any failure to submit an Annual Compliance Report pursuant to Section 8.17 hereof Method shall be obligated to reimburse the City $500,000.

(h) Curative Period. (i) One Job Creation Cure Period shall be allowed to cure one Job Creation Default. The cure of such Job Creation Default shall be evidenced to HED's satisfaction prior to the close of the applicable Job Creation Cure Period. A second or subsequent Job Creation Default shall not be subject to cure.

(ii) No cure period shall be permitted in the event of a Closure Default.

(iii) The Job Creation Cure Period may be extended within the sole and absolute discretion of the Commissioner.

IN WITNESS WHEREOF, the parties hereto have caused this Redevelopment Agreement to be signed on or as of the day and year first above written.

CHICAGO NEIGHBORHOOD INITIATIVES, INC., an
Illinois not-for-profit corporation

By:

Name:

Title:

CITY OF CHICAGO

By:

Name:
Commissioner,
Department of Housing and Economic Development

Limited Joinder of People Against Dirty Property Management, LLC

People Against Dirty Property Management, LLC, a Delaware limited liability company ("Method"), has caused this Limited Joinder hereto to be signed on behalf of itself, and hereby joins solely for the purpose of making those obligations, covenants and promises of performance which are made by and to the extent applicable to Method in Sections 8.16(c), 8.17 and 18.27 hereof.

People Against Dirty Property Management, LLC,
a Delaware limited liability company

By: _____
Name: _____
Title: _____

STATE OF)
) SS
COUNTY OF)

I, _____, a notary public in and for the said County, in the State aforesaid, DO HEREBY CERTIFY that _____ _____, personally known to me to be the _____ _____ of Chicago Neighborhood Initiatives, Inc., an Illinois not-for-profit corporation (the "Developer"), and personally known to me to be the same person whose name is subscribed to the foregoing instrument, appeared before me this day in person and acknowledged that he/she signed, sealed, and delivered said instrument, pursuant to the authority given to him/her by Developer, as his/her free and voluntary act and as the free and voluntary act of Developer, for the uses and purposes therein set forth.

GIVEN under my hand and official seal this ___ day of _____, 2013.

Notary Public

My Commission Expires

(SEAL)

STATE OF)
) SS
COUNTY OF)

I, _____, a notary public in and for the said County, in the State aforesaid, DO HEREBY CERTIFY that _____ _____, personally known to me to be the _____ _____ of People Against Dirty Property Management, LLC, a Delaware limited liability company ("Method"), and personally known to me to be the same person whose name is subscribed to the foregoing instrument, appeared before me this day in person and acknowledged that he/she signed, sealed, and delivered said instrument, pursuant to the authority given to him/her by Method, as his/her free and voluntary act and as the free and voluntary act of Method, for the uses and purposes therein set forth.

GIVEN under my hand and official seal this ___ day of _____, 2013.

Notary Public

My Commission Expires

(SEAL)

STATE OF ILLINOIS)
) SS
COUNTY OF COOK)

I, _____, a notary public in and for the said County, in the State aforesaid, DO HEREBY CERTIFY that _____, personally known to me to be the _____ Commissioner of the Department of Housing and Economic Development of the City of Chicago (the "City"), and personally known to me to be the same person whose name is subscribed to the foregoing instrument, appeared before me this day in person and acknowledged that he/she signed, sealed, and delivered said instrument pursuant to the authority given to him/her by the City, as him/her free and voluntary act of the City, for the uses and purposes therein set forth.

GIVEN under my hand and official seal this ___ day of _____, 2013.

Notary Public

My Commission Expires

[(Sub)Exhibits "A", "B", "C", "F", "G", "K", "L" and "M" referred to in this Chicago Neighborhood Initiative, Inc. Redevelopment Agreement unavailable at time of printing.]

Schedules A and B, (Sub)Exhibits "D-1", "D-2", "E", "H", "I", "J", "N" and "O" referred to in this Chicago Neighborhood Initiatives, Inc. Redevelopment Agreement read as follows:

Schedule A.
(To Chicago Neighborhood Initiatives, Inc.
Redevelopment Agreement)

Definitions.

North Pullman And Lake Calumet Industrial Area
Redevelopment Project Areas.

Chicago Neighborhood Initiatives, Inc.
Redevelopment Project.

Redevelopment Agreement
Dated As Of _____ _____, 2013.

For purposes of this Agreement the following terms shall have the meanings stated forth below:

"Acquisition" has the meaning defined in Recital D.

"Act" has the meaning defined in Recital B.

"Actual Residents of the City" has the meaning defined for such phrase in Section 10.02(c).

"Affiliate(s)" when used to indicate a relationship with a specified person or entity, means a person or entity that, directly or indirectly, through one or more intermediaries, controls, is controlled by or is under common control with such specified person or entity, and a person or entity shall be deemed to be controlled by another person or entity, if controlled in any manner whatsoever that results in control in fact by that other person or entity (or that other person or entity and any person or entities with whom that other person or entity is acting jointly or in concert), whether directly or indirectly and whether through share ownership, a trust, a contract or otherwise.

"Agreement" has the meaning defined in the Agreement preamble.

"Annual Compliance Report" shall mean a signed report from Developer and Method to the City: (a) itemizing each of Developer's and Method's respective obligations under the Agreement during the preceding calendar year; (b) certifying Developer's and Method's respective compliance or noncompliance with such obligations; (c) attaching evidence (whether or not previously submitted to the City) of such compliance or noncompliance; and (d) certifying that Developer and Method are not in default beyond applicable notice and cure periods with respect to any provision of the Agreement, the agreements evidencing the Lender Financing, if any, or any related agreements; provided, that the obligations to be covered by the Annual Compliance Report shall include the following: (1) delivery of Financial Statements and unaudited financial statements (Section 8.13); (2) delivery of

updated insurance certificates, if applicable (Section 8.11); (3) delivery of evidence of payment of Non-Governmental Charges, if applicable (Section 8.12); (4) compliance with the Jobs, Occupancy and Operations covenants (Section 18.27); and (5) compliance with all other executory provisions of the Agreement.

"Bonds" has the meaning defined in Section 8.05.

"Bond Ordinance" means the City Ordinance authorizing the issuance of Bonds.

"Business Day" means any day other than Saturday, Sunday or a legal holiday in the State.

"Certificate of Completion" has the meaning defined in Section 7.01.

"Change Order" means any amendment or modification to the Scope Drawings, the Plans and Specifications, or the Project Budget (all as defined below) within the scope of Sections 3.03, 3.04 and 3.05.

"Chicago Neighborhood Initiatives" has the meaning defined in the Agreement preamble.

"City" has the meaning defined in the Agreement preamble.

"City Contract" has the meaning defined in Section 8.01(I).

"City Council" means the City Council of the City of Chicago as defined in Recital C.

"City Funds" means the funds described in Section 4.03(a).

"City Group Member" has the meaning defined in Section 8.20.

"City Requirements" has the meaning defined in Section 3.07.

"Closing Date" means the date of execution and delivery of this Agreement by all parties hereto, which shall be deemed to be the date appearing in the first paragraph of this Agreement.

"Commissioner" or "Commissioner of HED" means that individual holding the office and exercising the responsibilities of the Commissioner or Acting Commissioner of the City's Department of Housing and Economic Development and any successor City Department.

"Contribution" and "political contribution" each has the meaning defined in Section 8.24.

"Construction Contract" means that certain contract substantially in the form of (Sub)Exhibit G, to be entered into between Developer and the General Contractor (as defined below) providing for construction of, among other things, the TIF-Funded Improvements. The parties to this Agreement may agree that the Construction Contract may be provided after Closing Date.

"Construction Program" has the meaning defined in Section 10.03(a).

"Corporation Counsel" means the City's Department of Law.

"Developer" has the meaning defined in the Agreement preamble.

"EDS" means the City's Economic Disclosure Statement and Affidavit, on the City's then-current form, whether submitted in paper or via the City's online submission process.

"Employer(s)" has the meaning defined in Section 10.01.

"Environmental Laws" means any and all federal, state or local statutes, laws, regulations, ordinances, codes, rules, orders, licenses, judgments, decrees or requirements relating to public health and safety and the environment now or hereafter in force, as amended and hereafter amended, including but not limited to: (i) the Comprehensive Environmental Response, Compensation and Liability Act (42 USC Section 9601, et seq.); (ii) any so-called "Superfund" or "Superlien" law; (iii) the Hazardous Materials Transportation Act (49 USC Section 1802, et seq.); (iv) the Resource Conservation and Recovery Act (42 USC Section 6902, et seq.); (v) the Clean Air Act (42 USC Section 7401, et seq.); (vi) the Clean Water Act (33 USC Section 1251, et seq.); (vii) the Toxic Substances Control Act (15 USC Section 2601, et seq.); (viii) the Federal Insecticide, Fungicide and Rodenticide Act (7 USC Section 136, et seq.); (ix) the Illinois Environmental Protection Act (415 ILCS 5/1, et seq.); and (x) the Municipal Code of Chicago (as defined below), and including the following Municipal Code Sections: 7-28-390, 7-28-440, 11-4-1410, 11-4-1420, 11-4-1450, 11-4-1500, 11-4-1530, 11-4-1550 or 11-4-1560.

"Equity" means funds of Developer (other than funds derived from Lender Financing (as defined below)) irrevocably available for the Project, in the amount stated in Section 4.01 hereof, which amount may be increased under Section 4.06 (Cost Overruns).

"Event of Default" has the meaning defined in Section 15.01.

"Excess Profit" has the meaning defined in Section 4.05(c).

"Existing Mortgages" has the meaning defined in Section 16.01.

"Financial Statements" means the financial statements regularly prepared by Developer, if any, and including, but not limited to, a balance sheet, income statement and cash-flow statement, in accordance with generally accepted accounting principles and practices consistently applied throughout the appropriate periods, for business enterprises operating for profit in the United States of America, and also includes financial statements (both audited and unaudited) prepared by a certified public accountant, together with any audit opinion and management letter issued by Developer's auditor.

"General Contractor" means the general contractor(s) hired by Developer under Section 6.01.

"Governmental Charge" has the meaning defined in Section 8.16(a)(i).

"Hazardous Materials" means any toxic substance, hazardous substance, hazardous material, hazardous chemical or hazardous, toxic or dangerous waste defined or qualifying as such in (or for the purposes of) any Environmental Law, or any pollutant or contaminant, and shall include, but not be limited to, petroleum (including crude oil), any radioactive material or by-product material, polychlorinated biphenyls and asbestos in any form or condition.

"HED" has the meaning defined in the Agreement preamble.

"Human Rights Ordinance" has the meaning defined in Section 10.01(a).

"Incremental Taxes" means such ad valorem taxes which, pursuant to the North Pullman TIF Adoption Ordinance and Section 5/11-74.4-8(b) of the Act, are allocated to, and when collected are paid to, the Treasurer of the City for deposit by the Treasurer into a special tax allocation fund established to pay Redevelopment Project Costs (as defined below) and obligations incurred in the payment thereof, such fund for the purposes of this Agreement being the North Pullman Redevelopment Project Area Special Tax Allocation Fund, and shall also include funds which the City shall transfer into the North Pullman Redevelopment Project Area Special Tax Allocation Fund pursuant to Section 5/11-74.4-4(q) of the Act from the following redevelopment project areas in the amounts indicated:

Redevelopment Project Area	Not To Exceed Amount
Lake Calumet Area Industrial	$5,600,000
Roseland/Michigan Avenue	$1,000,000
Stony Island Commercial and Burnside Industrial Corridors	$1,500,000

"Indemnitee" and "Indemnitees" have the respective meanings defined in Section 13.01.

"Labor Department" has the meaning defined in Section 8.08.

"Lender" means a provider of Lender Financing.

"Lender Financing" means funds borrowed by Developer from lenders, if any, and available to pay for costs of the Project, in the amount stated in Section 4.01.

"MBE(s)" has the meaning defined in Section 10.03(b).

"MBE/WBE Program" has the meaning defined in Section 10.03(a).

"Minimum Assessed Value" has the meaning defined in Section 8.16(c)(i).

"Minority-Owned Business" has the meaning defined in Section 10.03(b).

"MOPD" has the meaning defined in Section 3.13.

"Municipal Code" means the Municipal Code of the City of Chicago as presently in effect and as hereafter amended from time to time.

"New Mortgage" has the meaning defined in Section 16.01.

"Non-Governmental Charges" means all Non-Governmental Charges, liens, claims, or encumbrances relating to Developer, the Property or the Project.

"North Pullman Redevelopment Project Area Special Tax Allocation Fund" means the special tax allocation fund created by the City in connection with the North Pullman Redevelopment Area into which the Incremental Taxes (as defined below) will be deposited.

"North Pullman TIF Adoption Ordinance" has the meaning stated in Recital C.

"Other Agreement" has the meaning defined in Section 8.24.

"Permitted Liens" means those liens and encumbrances against the Property and/or the Project stated in (Sub)Exhibit 1.

"Permitted Mortgage" has the meaning defined in Section 16.01.

"Plan Adoption Ordinance" has the meaning defined in Recital C.

"Plans and Specifications" means final construction documents containing a site plan and working drawings and specifications for the Project, as submitted to the City as the basis for obtaining building permits for the Project.

"Political fundraising committee" has the meaning defined in Section 8.24.

"Prior Expenditure(s)" has the meaning defined in Section 4.04.

"Procurement Program" has the meaning defined in Section 10.03(a).

"Project" has the meaning defined in Recital D.

"Project Budget" means the budget stated in (Sub)Exhibit D-1, showing the total cost of the Project by line item, as furnished by Developer to HED, in accordance with Section 3.03.

"Property" has the meaning defined in Recital D.

"Redevelopment Areas" means the North Pullman Redevelopment Project Area and the Lake Calumet Area Industrial Redevelopment Project Area as legally described in (Sub)Exhibit A, and defined in Recital C.

"Redevelopment Plans" has the meaning defined in Recital E.

"Redevelopment Project Costs" means redevelopment project costs as defined in Section 5/11-74.4-3(q) of the Act that are included in the budget stated in the Redevelopment Plans or otherwise referenced in the Redevelopment Plans.

"Requisition Form" has the meaning defined in Section 4.03(a).

"Scope Drawings" means preliminary construction documents containing a site plan and preliminary drawings and specifications for the Project.

"State" means the State of Illinois as defined in Recital A.

"Survey" means a plat of survey in the most recently revised form of ALTA/ACSM land title survey of the Property meeting the 2011 minimum standard detail requirements for ALTA/ACSM Land Title Surveys, effective February 23, 2011, dated within 75 days prior to the Closing Date, acceptable in form and content to the City and the Title Company, prepared by a surveyor registered in the State, certified to the City and the Title Company, and indicating whether the Property is in a flood hazard area as identified by the United States Federal Emergency Management Agency (and any updates thereof to reflect improvements to the Property as required by the City or the lender(s) providing Lender Financing, if any).

"Term of the Agreement" means the period of time commencing on the Closing Date and ending on December 31, 2033 (such date being the last date of the calendar year in which taxes levied in the year that is 23 years after the creation of the North Pullman Redevelopment Area are paid) or such later date as the North Pullman Redevelopment Area expires in accordance with the North Pullman TIF Ordinances.

"TIF Bonds" has the meaning defined for such term in Recital F.

"TIF Bond Ordinance" has the meaning stated in Recital F.

"TIF Bond Proceeds" has the meaning stated in Recital F.

"TIF District Administration Fee" has the meaning described in Section 4.05(b).

"TIF-Funded Improvements" means those improvements of the Project listed in (Sub)Exhibit E, all of which have been determined by the City prior to the date hereof to be qualified Redevelopment Project Costs and costs that are eligible under the Redevelopment Plans for reimbursement by the City out of the City Funds, subject to the terms of this Agreement.

"TIF Ordinances" has the meaning stated in Recital C.

"Title Company" means that Chicago Title Insurance Company or such other title insurance company agreed to by Developer and the City.

"Title Policy" means a title insurance policy in the most recently revised ALTA or equivalent form, showing Developer as the insured, noting the recording of this Agreement as an encumbrance against the Property, and a subordination agreement in favor of the City with respect to previously recorded liens against the Property related to Lender Financing, if any, issued by the Title Company.

"Under Assessment Complaint" has the meaning set forth in Section 8.16(c)(iii).

"WARN Act" means the Worker Adjustment and Retraining Notification Act (29 USC Section 2101, et seq.).

"WBE(s)" has the meaning defined in Section 10.03(b).

"Women-Owned Business" has the meaning defined in Section 10.03(b).

Schedule B.
(To Chicago Neighborhood Initiatives, Inc.
Redevelopment Agreement)

Article Twelve: Insurance Requirements.

North Pullman And Lake Calumet Industrial Area
Redevelopment Project Areas.

Chicago Neighborhood Initiative, Inc.
Redevelopment Project.

Redevelopment Agreement
Dated As Of _____ _____, 2013.

12.01 Insurance.

Developer will provide and maintain, or cause to be provided and maintained, at Developer's own expense, during the Term of this Agreement, the insurance coverages and requirements specified below, insuring all operations related to the Agreement.

(a) Prior To Execution And Delivery Of This Agreement:

(i) Workers' Compensation And Employer's Liability Insurance.

Workers' Compensation and Employer's Liability Insurance, as prescribed by applicable law covering all employees who are to provide a service under this Agreement in statutorily prescribed limits and Employer's Liability coverage with limits of not less than $100,000 each accident or illness.

(ii) Commercial General Liability (Primary And Umbrella).

Commercial General Liability Insurance or equivalent with limits of not less than $1,000,000 per occurrence for bodily injury, personal injury, and property damage liability. Coverages must include the following: all premises and operations, products/completed operations, independent contractors, separation of insureds, defense, and contractual liability (with no limitation endorsement). The City is to be named as an additional insured on a primary, noncontributory basis for any liability arising directly or indirectly from the work.

(b) Construction. Prior to the construction of any portion of the Project, Developer will cause its architects, contractors, subcontractors, project managers and other parties constructing the Project to procure and maintain the following kinds and amounts of insurance:

(i) Workers' Compensation And Employer's Liability Insurance.

Workers' Compensation Employer Liability Insurance, as prescribed by applicable law covering all employees who are to provide a service under this Agreement in statutorily prescribed limits and Employer's Liability coverage with limits of not less than $500,000 each accident or illness.

(ii) Commercial General Liability (Primary And Umbrella).

Commercial General Liability Insurance or equivalent with limits of not less than $2,000,000 per occurrence for bodily injury, personal injury, and property damage liability. Coverages must include the following: all premises and operations, products/completed operations (for a minimum of two years following Project completion), explosion, collapse, underground, independent contractors, separation of insureds, defense, and contractual liability (with no limitation endorsement). The City is to be named as an additional insured on a primary, noncontributory basis for any liability arising directly or indirectly from the work.

(iii) Automobile Liability Insurance (Primary And Umbrella).

When any motor vehicles (owned, non-owned and hired) are used in connection with work to be performed, Developer must cause each Contractor to provide Automobile Liability Insurance with limits of not less than $2,000,000 per occurrence for bodily injury and property damage. The City is to be named as an additional insured on a primary, noncontributory basis.

(iv) Railroad Protective Liability Insurance.

When any work is to be done adjacent to or on railroad or rail transit property or within 50 feet of railroad or rail transit property, contractor must provide, or cause to be provided with respect to the operations that the contractor performs, Railroad Protective Liability Insurance in the name of railroad or transit entity. The policy must have limits of not less than $2,000,000 per occurrence and $6,000,000 in the aggregate for losses arising out of injuries to or death of all persons, and for damage to or destruction of property, including the loss of use thereof.

(v) All Risk Builders Risk Insurance.

When the Contractor undertakes any construction, including improvements, betterments, and/or repairs, the Developer must cause each contractor to provide, or cause to be provided All Risk Blanket Builders Risk Insurance at replacement cost for materials, supplies, equipment, machinery and fixtures that are or will be part of the Project. Coverage shall include but are not limited to the following: collapse, boiler and machinery if applicable, flood including surface water backup. The City will be named as an additional insured and loss payee.

(vi) Professional Liability.

When any architects, engineers, construction managers or other professional consultants perform work in connection with this Agreement, Developer must cause such parties to maintain Professional Liability Insurance covering acts, errors, or omissions which shall be maintained with limits of not less than $1,000,000. Coverage must include contractual liability. When policies are renewed or replaced, the policy retroactive date must coincide with, or precede, start of work performed in connection with this Agreement. A claims-made policy which is not renewed or replaced must have an extended reporting period of two years.

(vii) Valuable Papers Insurance.

When any plans, designs, drawings, specifications and documents are produced or used under this Agreement by Developer's architects, contractors, subcontractors, project managers and other parties constructing the Project, Developer will cause such parties to maintain Valuable Papers Insurance which must be maintained in an amount to insure against any loss whatsoever, and which must have limits sufficient to pay for the re-creations and reconstruction of such records.

(viii) Contractor's Pollution Liability.

When any environmental remediation work is performed which may cause a pollution exposure, Developer will cause the party performing such work to maintain contractor's Pollution Liability insurance with limits of not less than $1,000,000 insuring bodily injury, property damage and environmental remediation, cleanup costs and disposal. When policies are renewed, the policy retroactive date must coincide with or precede, start of work on the Agreement. A claims-made policy which is not renewed or replaced must have an extended reporting period of one year. The City is to be named as an additional insured on a primary, noncontributory basis.

(ix) Blanket Crime.

Developer must provide Crime Insurance or equivalent covering all persons handling funds under this Agreement, against loss by dishonesty, robbery, destruction or disappearance, computer fraud, credit card forgery, and other related crime risks. The policy limit must be written to cover losses in the amount of the maximum monies collected or received and in the possession of Developer at any given time.

(c) Other Insurance Required.

(i) Prior to the execution and delivery of this Agreement and during construction of the project. All risk Property Insurance in the amount of the full replacement value of the Project. The City is to be named as an additional insured.

(ii) Post-construction, throughout the Term of the Agreement, All Risk Property Insurance, including improvements and betterments in the amount of full replacement value of the Project. Coverage extensions shall include business interruption/loss of rents, flood and boiler and machinery, if applicable. The City is to be named as an additional insured.

(d) Other Requirements.

(i) Developer will furnish the City of Chicago, Department of Housing and Economic Development, City Hall, Room 1000, 121 North LaSalle Street, Chicago, Illinois 60602, original Certificates of Insurance evidencing the required coverage to be in force on the date of this Agreement, and Renewal Certificates of Insurance, or such similar evidence, if the coverage have an expiration of renewal date occurring during the Term of this Agreement. Developer will submit evidence of insurance on the City Insurance Certificate Form or commercial equivalent prior to closing. The receipt of any certificate does not constitute agreement by the City that the insurance requirements in the Agreement have been fully met or that the insurance policies indicated on the certificate are in compliance with all Agreement requirements. The failure of the City to obtain certificates or other insurance evidence from Developer must not be deemed to be a waiver by the City.Developer will advise all insurers of the Agreement provisions regarding insurance. Nonconforming insurance will not relieve Developer of the obligation to provide insurance as specified herein. Nonfulfillment of the insurance conditions may constitute a violation of the Agreement and the City retains the right to terminate this Agreement until proper evidence of insurance is provided.

(ii) The insurance must provide for 60 days prior written notice to be given to the City in the event coverage is substantially changed, canceled, or non-renewed.

(iii) Any and all deductibles or self-insured retentions on referenced insurance coverages are borne by Developer.

(iv) Developer agrees that insurers waive their rights of subrogation against the City, its employees, elected officials, agents, or representatives.

(v) Developer expressly understands and agrees that the coverages and limits furnished by Developer will in no way limit the Developer's liabilities and responsibilities specified within the Agreement documents or by law.

(vi) Developer expressly understands and agrees that the Developer's insurance is primary and any insurance of self-insurance programs maintained by the City will not contribute with insurance provided by Developer under the Agreement.

(vii) The required insurance to be carried is not limited by any limitations expressed in the indemnification language herein or any limitation placed on the indemnity in therein given as a matter of law.

(viii) Developer will require its general contractor and all subcontractors to provide the insurance required herein or Developer may provide the coverage for the contractor or subcontractors. All contractors and subcontractors will be subject to the same requirements of Developer unless otherwise specified herein.

(ix) If Developer, contractor or subcontractor desires additional coverages, Developer, contractor and each subcontractor will be responsible for the acquisition and cost of such additional protection.

(x) The City Risk Management Department maintains the right to modify, delete, alter or change these requirements, so long as such action does not, without Developer's written consent, increase such requirements.

(Sub)Exhibit "D-1".
(To Chicago Neighborhood Initiatives, Inc.
Redevelopment Agreement)

Project Budget.

North Pullman And Lake Calumet Industrial Area
Redevelopment Project Areas.

Chicago Neighborhood Initiatives, Inc.
Redevelopment Project.

Redevelopment Agreement
Dated As Of _____ _____, 2013.

Hard Costs	Amount
Miscellaneous Hard Costs	$2,822,305
Site Prep -- Earthwork	1,958,850
General Conditions	300,000
Construction Management	195,000
Hard Cost Contingency	479,000
Total Hard Costs:	$5,755,155

Soft Costs/Fees	Amount
A/E	$ 187,000
Legal, Title, Closing Costs	175,000

	Amount
Miscellaneous Soft Costs	$ 163,551
Permits	35,000
Contingency	34,000
Total Soft Costs:	$ 594,551
Land Acquisition	$3,561,030
TOTAL PROJECT BUDGET:	$9,910,736

(Sub)Exhibit "D-2".
(To Chicago Neighborhood Initiatives, Inc.
Redevelopment Agreement)

Construction (MBE/WBE) Budget.

North Pullman And Lake Calumet Industrial Area
Redevelopment Project Areas.

Chicago Neighborhood Initiatives, Inc.
Redevelopment Project.

Redevelopment Agreement
Dated As Of _____ _____, 2013.

Hard Costs of Construction	$4,991,155
Soft Costs/Fees	187,000
MBE/WBE Project Budget	$5,178,155
MBE Total at 24%	$1,242,757
WBE Total at 4%	$ 207,126

(Sub)Exhibit "E".
(To Chicago Neighborhood Initiatives, Inc.
Redevelopment Agreement)

Schedule Of TIF-Funded Improvements.

North Pullman And Lake Calumet Industrial Area
Redevelopment Project Areas.

Chicago Neighborhood Initiatives, Inc.
Redevelopment Project.

Redevelopment Agreement
Dated As Of _____ _____, 2013.

Property assembly costs, including acquisition, demolition of buildings, site preparation, and engineered barriers	$8,100,000
TOTAL:	$8,100,000*

(Sub)Exhibit "H".
(To Chicago Neighborhood Initiatives, Inc.
Redevelopment Agreement)

Approved Prior Expenditures.

North Pullman And Lake Calumet Industrial Area
Redevelopment Project Areas.

Chicago Neighborhood Initiatives, Inc.
Redevelopment Project.

Redevelopment Agreement
Dated As Of _____ _____, 2013.

Prior TIF Eligible Expenditures:

Property assembly costs, including acquisition, demolition of buildings, site preparation, and engineered barriers	$tbd

* Notwithstanding the total of TIF-Funded Improvements or the amount of TIF-eligible costs, the assistance to be provided by the City is limited to the amount described in Section 4.03 and shall not exceed $8,100,000.

Costs of rehabilitation, reconstruction, or repair or remodeling of existing public or private buildings	$tbd
Financing costs, including interest accruing during construction	$tbd
TOTAL:	$tbd

(Sub)Exhibit "I".
(To Chicago Neighborhood Initiatives, Inc.
Redevelopment Agreement)

Permitted Liens.

North Pullman And Lake Calumet Industrial Area
Redevelopment Project Areas.

Chicago Neighborhood Initiatives, Inc.
Redevelopment Project.

Redevelopment Agreement
Dated As Of _____ ____, 2013.

1. Liens or encumbrances against the Property (and related improvements):

   Those matters set forth as Schedule B title exceptions in the owner's title insurance policy issued by the Title Company as of the Closing Date, but only so long as applicable title endorsements issued in conjunction therewith on the date hereof, if any, continue to remain in full force and effect.

2. Liens or encumbrances against Developer or the Project, other than liens against the Property (and related improvements), if any: _____.

(Sub)Exhibit "J".
(To Chicago Neighborhood Initiatives, Inc.
Redevelopment Agreement)

Form Of Opinion Of Developer's Counsel.

North Pullman And Lake Calumet Industrial Area
Redevelopment Project Areas.

Chicago Neighborhood Initiatives, Inc.
Redevelopment Project.

Redevelopment Agreement
Dated As Of _____ ____, 2013.

[To Be Retyped On The Developer's Counsel's Letterhead]

_____, 2013.

City of Chicago
121 North LaSalle Street
Chicago, Illinois 60602

Attention: Corporation Counsel

Ladies and Gentlemen:

We have acted as counsel to Chicago Neighborhood Initiatives, Inc., an Illinois not-for-profit corporation (the "Developer") in connection with the construction of certain improvements in the North Pullman Redevelopment Project Area and the Lake Calumet Industrial Redevelopment Project Area (the "Project"). In that capacity, we have examined, among other things, the following agreements, instruments and documents of even date herewith, hereinafter referred to as the "Documents":

(a) Chicago Neighborhood Initiatives, Inc. Redevelopment Agreement (the "Agreement") of even date herewith, executed by Developer and the City of Chicago (the "City"); and

(b) all other agreements, instruments and documents executed in connection with the foregoing.

In addition to the foregoing, We have examined:

(a) the original or certified, conformed or photostatic copies of each of Developer's (i) Articles of Incorporation, as amended to date, (ii) bylaws, (iii) qualifications to do business

and certificates of good standing in all states in which Developer is qualified to do business, and (iv) records of all corporate proceedings relating to the Project; and

(b) such other documents, records and legal matters as I have deemed necessary or relevant for purposes of issuing the opinions hereinafter expressed.

In all such examinations, we have assumed the genuineness of all signatures (other than those of Developer), the authenticity of documents submitted to us as originals and conformity to the originals of all documents submitted to us as certified, conformed or photostatic copies.

Based on the foregoing, it is our opinion that:

1. Developer is a not-for-profit corporation duly incorporated, validly existing and in good standing under the laws of its state of incorporation, has full power and authority to own and lease its properties and to carry on its business as presently conducted, and is in good standing and duly qualified to do business as a foreign organization under the laws of every state in which the conduct of its affairs or the ownership of its assets requires such qualification, except for those states in which its failure to qualify to do business would not have a material adverse effect on it or its business.

2. Developer has full right, power and authority to execute and deliver the Documents to which it is a party and to perform its obligations thereunder. Such execution, delivery and performance will not conflict with, or result in a breach of, Developer's Articles of Incorporation or bylaws or result in a breach or other violation of any of the terms, conditions or provisions of any law or regulation, order, writ, injunction or decree of any court, government or regulatory authority, or, to the best of our knowledge after diligent inquiry, any of the terms, conditions or provisions of any agreement, instrument or document to which Developer is a party or by which Developer or its properties is bound. To the best of our knowledge after diligent inquiry, such execution, delivery and performance will not constitute grounds for acceleration of the maturity of any agreement, indenture, undertaking or other instrument to which Developer is a party or by which it or any of its property may be bound, or result in the creation or imposition of (or the obligation to create or impose) any lien, charge or encumbrance on, or security interest in, any of its property pursuant to the provisions of any of the foregoing, other than in favor of any lender providing lender financing.

3. The execution and delivery of each Document and the performance of the transactions contemplated thereby have been duly authorized and approved by all requisite action on the part of the Developer.

4. Each of the Documents to which the Developer is a party has been duly executed and delivered by a duly authorized officer of the Developer, and each such Document constitutes the legal, valid and binding obligation of the Developer enforceable in accordance with its terms, except as limited by applicable bankruptcy, reorganization, insolvency or similar laws affecting the enforcement of creditors' rights generally.

5. (Sub)Exhibit A attached hereto (a) identifies the officers and directors of the Developer. To the best of our knowledge after diligent inquiry, except as set forth on (Sub)Exhibit A, there are no warrants, options, rights or commitments of purchase, conversion, call or exchange or other rights or restrictions with respect to any of the equity of Developer.

6. To the best of our knowledge after diligent inquiry, no judgments are outstanding against Developer, nor is there now pending or threatened, any litigation, contested claim or governmental proceeding by or against Developer or affecting Developer or its property, or seeking to restrain or enjoin the performance by Developer of the Agreement or the transactions contemplated by the Agreement, or contesting the validity thereof. To the best of our knowledge after diligent inquiry, Developer is not in default with respect to any order, writ, injunction or decree of any court, government or regulatory authority or in default in any respect under any law, order, regulation or demand of any governmental agency or instrumentality, a default under which would have a material adverse effect on Developer or its business.

7. To the best of our knowledge after diligent inquiry, there is no default by Developer or any other party under any material contract, lease, agreement, instrument or commitment to which Developer is a party or by which the company or its properties is bound.

8. To the best of our knowledge after diligent inquiry, all of the assets of Developer are free and clear of mortgages, liens, pledges, security interests and encumbrances except for those specifically set forth in the Documents.

9. The execution, delivery and performance of the Documents by Developer have not and will not require the consent of any person or the giving of notice to, any exemption by, any registration, declaration or filing with or any taking of any other actions in respect of, any person, including without limitation any court, government or regulatory authority.

10. To the best of our knowledge after diligent inquiry, Developer owns or possesses or is licensed or otherwise has the right to use all licenses, permits and other governmental approvals and authorizations, operating authorities, certificates of public convenience, goods carriers permits, authorizations and other rights that are necessary for the operation of its business.

11. A federal or state court sitting in the State of Illinois and applying the choice of law provisions of the State of Illinois would enforce the choice of law contained in the Documents and apply the law of the State of Illinois to the transactions evidenced thereby.

We are attorneys admitted to practice in the State of Illinois and we express no opinion as to any laws other than federal laws of the United States of America or the laws of the State of Illinois.

This opinion is issued at Developer's request for the benefit of the City and its counsel, and may not be disclosed to or relied upon by any other person.

Very truly yours,

_____

By: _____

Name: _____

(Sub)Exhibit "N".
(Chicago Neighborhood Initiatives, Inc.
Redevelopment Agreement)

City Funds Requisition Form.

North Pullman And Lake Calumet Industrial Area
Redevelopment Project Areas.

Chicago Neighborhood Initiatives, Inc.
Redevelopment Project.

Redevelopment Agreement
Dated As Of _____ _____, 2013.

State of Illinois)
) SS.
County of Cook)

The affiant, Chicago Neighborhood Initiatives, Inc. ("Developer"), hereby certifies that with respect to that certain Chicago Neighborhood Initiatives, Inc. Redevelopment Agreement between Developer and the City of Chicago dated as of _____ ____, 2013 (the "Redevelopment Agreement"):

A. Expenditures for the Project, in the total amount of $_____, have been made.

B. This paragraph B sets forth and is a true and complete statement of all costs of TIF-Funded Improvements for the Project reimbursed by the City to date:

$_____

C. The Developer requests reimbursement for the following cost of TIF-Funded Improvements:

$_____

D. None of the costs referenced in paragraph C above have been previously reimbursed by the City.

E. The Developer hereby certifies to the City that, as of the date hereof:

1. Except as described in the attached certificate, the representations and warranties contained in the Redevelopment Agreement are true and correct and Developer is in compliance with all applicable covenants contained herein.

2. No Event of Default or condition or event which, with the giving of notice or passage of time or both, would constitute an Event of Default, exists or has occurred.

All capitalized terms which are not defined herein have the meanings given such terms in the Redevelopment Agreement.

Chicago Neighborhood Initiative, Inc.,
an Illinois not-for-profit corporation

By: _____

Printed
Name: _____

Title: _____

Subscribed and sworn before me
this ____ day of _____, _____

My commission expires: _____

(Sub)Exhibit "O".
(Chicago Neighborhood Initiatives, Inc.
Redevelopment Agreement)

Form City Subordination Agreement.

North Pullman And Lake Calumet Industrial Area
Redevelopment Project Areas.

Chicago Neighborhood Initiatives, Inc.
Redevelopment Project.

Redevelopment Agreement
Dated As Of _____ _____, 2013.

Subordination Agreement.

This Subordination Agreement ("Agreement") is made and entered into as of the day of, _____ between the City of Chicago by and through its Department of Housing and Economic Development (the "City"), [Name Lender], a [national banking association] (the "Lender").

Witnesseth:

Whereas, [Description of the Project]

Whereas, [Description of financing and security documents] as part of obtaining financing for the Project, Developer (the "Borrower"), have entered into a certain Construction Loan Agreement dated as of _____, 201__ with the Lender pursuant to which the Lender has agreed to make a loan to the Borrower in an amount not to exceed $_____ (the "Loan"), which Loan is evidenced by a Mortgage Note and executed by the Borrower in favor of the Lender (the "Note"), and the repayment of the Loan is secured by, among other things, certain liens and encumbrances on the Property and other property of the Borrower pursuant to the following: (i) Mortgage dated _____, 201__ and recorded _____, 201__ as document number _____ made by the Borrower to the Lender; and (ii) other security (all such agreements referred to above and otherwise relating to the Loan referred to herein collectively as the "Loan Documents");

Whereas, Developer desires to enter into a certain Redevelopment Agreement dated the date hereof with the City in order to obtain additional financing for the Project (the "Redevelopment Agreement", referred to herein along with various other agreements and documents related thereto as the "City Agreements");

Whereas, Pursuant to the Redevelopment Agreement, Developer will agree to be bound by certain covenants expressly running with the Property, as set forth in Sections 8.02 and 8.16(c) of the Redevelopment Agreement (the "City Encumbrances");

Whereas, The City has agreed to enter into the Redevelopment Agreement with Developer as of the date hereof subject, among other things, to (a) the execution by Developer of the Redevelopment Agreement and the recording thereof as an encumbrance against the Property; and (b) the agreement by the Lender to subordinate their respective liens under the Loan Documents to the City Encumbrances; and

Now, therefore, For good and valuable consideration, the receipt, adequacy and sufficiency of which are hereby acknowledged, the Lender and the City agree as hereinafter set forth:

1. Subordination. All rights, interests and claims of the Lender in the Property pursuant to the Loan Documents are and shall be subject and subordinate to the City Encumbrances. In all other respects, the Redevelopment Agreement shall be subject and subordinate to the Loan Documents. Nothing herein, however, shall be deemed to limit any of the Lender's other rights or other priorities under the Loan Documents, including without limitation the Lender's right to receive, and Developer's ability to make, payments and prepayments of principal and interest on the Note, or to exercise its rights pursuant to the Loan Documents except as provided herein. Furthermore, nothing herein shall have any effect whatsoever on the respective rights, obligation and covenants of the Lender and the City under that certain Redevelopment Agreement dated _____, 201__. The liabilities and obligations of the Lender with respect to the City Encumbrances and the City Agreements shall be as set forth in Section 16 of the Redevelopment Agreement.

2. Notice Of Default. The Lender shall use reasonable efforts to give to the City, and the City shall use reasonable efforts to give to the Lender, (a) copies of any notices of default which it may give to Developer with respect to the Project pursuant to the Loan Documents or the City Agreements, respectively, and (b) copies of waivers, if any, of Developer's default in connection therewith. Under no circumstances shall Developer or any third party be entitled to rely upon the agreement provided for herein. Failure of either party to deliver such notices or waivers shall in no instance alter the rights or remedies of such party under the Loan Documents or the City Agreements.

3. Waivers. No waiver shall be deemed to be made by the City or the Lender of any of their respective rights hereunder, unless the same shall be in writing, and each waiver, if any, shall be a waiver only with respect to the specific instance involved and shall in no way impair the rights of the City or the Lender in any other respect at any other time.

4. Governing Law; Binding Effect. This Agreement shall be interpreted, and the rights and liabilities of the parties hereto determined, in accordance with the internal laws and decisions of the State of Illinois, without regard to its conflict of laws principles, and shall be binding upon and inure to the benefit of the respective successors and assigns of the City and the Lender.

5. Section Titles; Plurals. The section titles contained in this Agreement are and shall be without substantive meaning or content of any kind whatsoever and are not a part of the agreement between the parties hereto. The singular form of any word used in this Agreement shall include the plural form.

6. Notices. Any notice required hereunder shall be in writing and addressed to the party to be notified as follows:

If To The City:

City of Chicago
Department of Housing and Economic Development
121 North LaSalle Street, Room 1000
Chicago, Illinois 60602
Attention: Commissioner

with a copy to:

City of Chicago Department of Law
121 North LaSalle Street, Room 600
Chicago, Illinois 60602
Attention: Finance and Economic Development Division

If To The Lender:

_____

_____

_____

Attention: _____

with a copy to:

_____

_____

_____

Attention: _____

or to such other address as either party may designate for itself by notice. Notice shall be deemed to have been duly given (i) if delivered personally or otherwise actually received,

(ii) if sent by overnight delivery service, (iii) if mailed by first class United States mail, postage prepaid, registered or certified, with return receipt requested, or (iv) if sent by facsimile with facsimile confirmation of receipt (with duplicate notice sent by United States mail as provided above). Notice mailed as provided in clause (iii) above shall be effective upon the expiration of three (3) business days after its deposit in the United States mail. Notice given in any other manner described in this paragraph shall be effective upon receipt by the addressee thereof provided, however, that if any notice is tendered to an addressee and delivery thereof is refused by such addressee, such notice shall be effective upon such tender.

7. Counterparts. This Agreement may be executed in two or more counterparts, each of which shall constitute an original and all of which, when taken together, shall constitute one instrument.

In Witness Whereof, This Subordination Agreement has been signed as of the date first written above.

[Lender], [a national banking association]

By: _____

Its: _____

City of Chicago

By: _____

Its: _____ Commission,
Department of Housing and
Economic Development

Acknowledged and Agreed to this
___ day of _____, _____

[Developer], a

By: _____

Its: _____

State of Illinois)
) SS.
County of Cook)

I, the undersigned, a notary public in and for the county and state aforesaid, do hereby certify that _____, personally known to me to be the Commissioner of the Department of Housing and Economic Development of the City of Chicago, Illinois (the "City") and personally known to me to be the same person whose name is subscribed to the foregoing instrument, appeared before me this day in person and acknowledged that as such _____ Commissioner, (s)he signed and delivered the said instrument pursuant to authority, as his/her free and voluntary act, and as the free and voluntary act and deed of said City, for the uses and purposes therein set forth.

Given under my hand and notarial seal this _____ day of _____, ____.

_____
Notary Public

My commission expires: _____

[Seal]

State of Illinois)
) SS.
County of Cook)

I, _____, a notary public in and for the said county, in the state aforesaid, do hereby certify that _____, personally known to me to be the _____ of [Lender], a _____, and personally known to me to be the same person whose name is subscribed to the foregoing instrument, appeared before me this day in person and acknowledged that he/she signed, sealed and delivered said instrument, pursuant to the authority given to him/her by Lender, as his/her free and voluntary act and as the free and voluntary act of the Lender, for the uses and purposes therein set forth.

Given under my hand and notarial seal this _____ day of _____, ____.

_____
Notary Public

My commission expires: _____

[Seal]

PUBLIC HEARING ON REESTABLISHMENT OF SPECIAL SERVICE AREA NO. 20.
[O2013-6463]

The Committee on Finance submitted the following report:

CHICAGO, October 16, 2013.

To the President and Members of the City Council:

Your Committee on Finance, having had under consideration an ordinance authorizing the Committee on Finance to hold a public hearing in order to reestablish Special Service Area Number 20, having had the same under advisement, begs leave to report and recommend that Your Honorable Body *Pass* the proposed ordinance transmitted herewith.

This recommendation was concurred in by a viva voce vote of the members of the committee, with no dissenting vote.

Respectfully submitted,

(Signed) EDWARD M. BURKE,
Chairman.

On motion of Alderman Burke, the said proposed ordinance transmitted with the foregoing committee report was *Passed* by yeas and nays as follows:

Yeas -- Aldermen Moreno, Fioretti, Dowell, Burns, Hairston, Sawyer, Holmes, Harris, Beale, Balcer, Cárdenas, Quinn, Burke, Foulkes, Thompson, Thomas, Lane, O'Shea, Cochran, Brookins, Muñoz, Zalewski, Chandler, Solis, Maldonado, Burnett, Ervin, Graham, Reboyras, Suarez, Waguespack, Mell, Austin, Colón, Sposato, Mitts, Cullerton, Laurino, P. O'Connor, M. O'Connor, Reilly, Smith, Tunney, Arena, Cappleman, Pawar, Osterman, Moore, Silverstein -- 49.

Nays -- None.

Alderman Balcer moved to reconsider the foregoing vote. The motion was lost.

The following is said ordinance as passed:

WHEREAS, Special service areas may be established pursuant to Article VII, Sections 6(l) and 7(6) of the Constitution of the State of Illinois, and pursuant to the provisions of the Special Service Area Tax Law, 35 ILCS 200/27-5, et seq., as amended from time to time, and pursuant to the Property Tax Code, 35 ILCS 200/1-1, et seq., as amended from time to time (the "Property Tax Code"); and

WHEREAS, On October 28, 1997, the City Council of the City of Chicago (the "City Council") enacted an ordinance, as amended by an ordinance by the City Council on November 15, 2000, which established an area known and designated as City of Chicago Special Service Area Number 20 and authorized the levy of an annual tax, for the period beginning in 1997 through and including 2003 (the "Initial Levy Period"), not to exceed an annual rate of one and zero-hundredths percent (1.00%) of the equalized assessed value of the taxable property in the area to provide certain special services in and for the area in addition to the services provided by and to the City of Chicago (the "City") generally; and

WHEREAS, The Initial Levy Period expired; and

WHEREAS, On December 8, 2004, the City Council enacted an ordinance which again established a special service area known and designated as City of Chicago Special Service Area Number 20 (the "Area") to provide certain special services in and for the Area in addition to services provided generally by the City generally (the "Original Special Services") and authorizing a levy of an annual tax for the period beginning in 2004 through and including 2013 (the "Second Period") not to exceed an annual rate of one and zero-hundredths percent (1.00%) of the equalized assessed value of all property within the Area (the "Services Tax") to provide the Original Special Services for an additional period of 10 years; and

WHEREAS, The Original Special Services authorized in the Establishment Ordinance included maintenance and beautification activities, security services, coordinated marketing and promotional activities, and other technical assistance activities to promote commercial and economic development; and

WHEREAS, The City desires to authorize certain special services in the Area distinct from the Original Special Services (the "Special Services"), and to authorize the extension of the Second Period and of the levy of the Services Tax for the provision of the Special Services in the Area; and

WHEREAS, The City Council finds that (a) it is in the public interest that consideration be given to (i) the authorization of the Special Services as distinct from the Original Special Services, and (ii) the authorization of the extension of the Second Period and of the levy of the Services Tax for the provision of the Special Services in the Area for a period through and including tax year 2022; (b) the Area is contiguous; and (c) the proposed Special Services are in addition to municipal services provided by and to the City generally; now, therefore,

Be It Ordained by the City Council of the City of Chicago:

SECTION 1. The preambles of this ordinance are hereby incorporated into this text as if set out herein in full.

SECTION 2. A public hearing shall be held by the Committee on Finance of the City Council of the City of Chicago at the City Council Chamber, City Hall, Chicago, Illinois (the "Hearing") to consider (i) the authorization of the Special Services as distinct from the Original Special Services, and (ii) the authorization of the extension of the Second Period and of the levy of the Services Tax for the provision of the Special Services in the Area for a period

through and including tax year 2022. At the Hearing there will be considered the extension of the levy of the Services Tax upon the taxable property within the Area sufficient to produce revenues required to provide the Special Services in the Area. The Services Tax shall not exceed the annual rate of one and zero-hundredths percent (1.00%) of the equalized assessed value of the taxable property within the Area. The Services Tax shall be authorized to be extended and levied in tax years 2013 through and including 2022. The proposed amount of the tax levy for the Special Services in tax year 2013 is $175,219. The Services Tax shall be in addition to all other taxes provided by law and shall be levied pursuant to the provisions of the Property Tax Code, as amended from time to time. The Special Services to be considered include, but shall not be limited to: recruitment of new businesses to the Area, rehabilitation activities, maintenance and beautification activities, new construction, security, promotional and advertising activities, strategic planning for the Area, and other technical assistance activities to promote commercial and economic development (which may include, but are not limited to, streetscape improvements, strategic transit/parking improvement including parking management studies, and enhanced land use oversight and control initiatives). The Special Services shall be in addition to services provided to and by the City of Chicago generally. The Area shall consist of territory described on Exhibit 1 hereto and hereby incorporated herein. The approximate street location of said territory consists of South Western Avenue, from West 99th Street to West 111th Place and on the west side of South Western Avenue, from West 111th Place to West 119th Street.

SECTION 3. Notice of the Hearing shall be published at least once, not less than 15 days prior to the Hearing, in a newspaper of general circulation within the City of Chicago. In addition, notice by mail shall be given by depositing said notice in the United States mail addressed to the person or persons in whose name the general taxes for the last preceding year were paid on each property lying within the Area. The notice shall be mailed not less than 10 days prior to the time set for the Hearing. In the event taxes for the last preceding year were not paid, the notice shall be sent to the person last listed on the tax rolls prior to that year as the owner of the property.

SECTION 4. Notice of the Hearing shall be substantially in the following form:

Notice Of Public Hearing

City Of Chicago Special Service Area No. 20.

Notice is hereby given that at _____ o'clock __.M., on the _____ day of _____, 2013 at the City Council Chamber, City Hall, 121 North LaSalle Street, Chicago, Illinois, a public hearing will be held by the Committee on Finance of the City Council of the City of Chicago to consider certain matters with respect to an area within the City of Chicago known and designated as Special Service Area Number 20 (the "Area") and the authorization of the levy of a special annual services tax (the "Services Tax") within the Area. The matters shall include: (i) the authorization of certain special services (the "Special Services") which are distinct from the original special services currently

authorized within the Area, and (ii) the authorization of an extension of the period of years in which the levy of the Services Tax is authorized through and including tax year 2022. The Services Tax under consideration shall be authorized to be levied annually in tax years 2013 through and including 2022 for the provision of the Special Services. The purpose of the Services Tax shall be to provide the Special Services within the Area, which may include, but are not limited to: recruitment of new businesses to the Area, rehabilitation activities, maintenance and beautification activities, new construction, security, promotional and advertising activities, strategic planning for the Area, and other technical assistance activities to promote commercial and economic development (which may include, but are not limited to, streetscape improvements, strategic transit/parking improvement including parking management studies, and enhanced land use oversight and control initiatives).

The Services Tax to be levied against the taxable property included within the Area for the provision of the Special Services shall not exceed the annual rate of one and zero-hundredths percent (1.00%) of the equalized assessed value of taxable property within the Area. The proposed amount of the tax levy for Special Services in tax year 2013 is $175,219. The Services Tax shall be in addition to all other taxes provided by law and shall be levied pursuant to the provisions of the Property Tax Code, 35 ILCS 200/1-1, et seq., as amended from time to time.

The Area consists of the territory described herein and incorporated hereto as Exhibit 1. The approximate street location of said territory consists of South Western Avenue, from West 99th Street to West 111th Place and on the west side of South Western Avenue, from West 111th Place to West 119th Street.

At the public hearing any interested person, including all persons owning taxable real property located within the proposed Area, affected by (i) the authorization of Special Services which are distinct from the original special services currently authorized within the Area, and (ii) the authorization of the extension of the period of years in which the levy of the Services Tax is authorized through and including tax year 2022 may file with the City Clerk of the City of Chicago written objections to and may be heard orally with respect to any issues embodied in this notice. The Committee on Finance of the City Council of the City of Chicago shall hear and determine all protests and objections at said hearing, and said hearing may be adjourned to another date without further notice other than a motion to be entered upon the minutes fixing the time and place it will reconvene.

If a petition signed by at least fifty-one percent (51%) of the electors residing within the boundaries of the proposed Area and by at least fifty-one percent (51%) of the landowners included within the boundaries of the Area objecting to (i) the authorization of Special Services which are distinct from the original special services currently authorized within the Area, and (ii) the authorization of the extension of the period of years in which the levy of the

Services Tax is authorized through and including tax year 2022 is filed with the City Clerk of the City of Chicago within 60 days following the final adjournment of the public hearing, the Special Services which are distinct from the original special services currently authorized within Area shall not be authorized and the period of years in which the levy of the Services Tax shall not be extended through and including tax year 2022..

By order of the City Council of the City of Chicago, Cook County, Illinois.

Dated this _____ day of _____, 2013.

_____
City Clerk, City of Chicago,
Cook County, Illinois

SECTION 5. This ordinance shall become effective from its passage and approval.

Exhibit 1 referred to in this ordinance reads as follows:

Exhibit 1.

Legal Description And Permanent Index Numbers.

Special Service Area No. 20.

Legal Description:

Those parts of Sections 12-37-13, 13-37-13, 24-37-13, 7-37-14, 18-37-14 and 19-37-14, East of the Third Principal Meridian, in Cook County, Illinois, taken as a tract bounded and described as follows:

beginning at the northeast corner of the southeast quarter of Section 12-37-13; thence westerly along the centerline of West 99th Street to the northerly extension of the centerline of the north/south alley in Block 1 of O. Rueter & Co.'s Beverly Hills Third Addition Subdivision; thence southerly along said north/south alley centerline extended south to the centerline of the east/west alley in Block 3 of O. Rueter & Co.'s Beverly Hills Addition Subdivision; thence westerly along said centerline to the northerly extension of the west line of Lot 16 in said Block 3; thence southerly along said west line and its southerly extension to the centerline of the north/south alley in Block 1 of Arthur Dunas Beverly Hills Manor Subdivision in the east half of the northeast quarter of Section 13-37-13; thence southerly along said north/south centerline and its extension to

the centerline of the east/west alley in Block 1 of O. Rueter & Co.'s Morgan Park Manor Subdivision in the east half of the northeast quarter of Section 13-37-13; thence westerly along said centerline to the northerly extension of the west line of Lot 16 in said Block 1; thence southerly along the west line of Lot 16 and its extension to the centerline of the north/south alley in Block 4 of Premier's Addition to Morgan Park Subdivision in the east half of the southeast quarter of Section 13-37-13; thence southerly along said centerline and its extension to the centerline of the east/west alley lying between South Artesian Avenue and South Western Avenue in the Southtown Resubdivision in the east half of the southeast quarter of Section 13-37-13; thence east along said centerline to the northerly extension of the west line of Lot 28 in said Southtown Subdivision; thence south along the west line of Lot 28 and its southerly extension to the centerline of West 111th Street; thence west along the centerline of West 111th Street to the northerly extension of the west line of Lots 1 through 15 in Elmer Jordan & Co.'s Morgan Park Subdivision in the east half of the northeast quarter of Section 24-37-13; thence southerly along said northerly extension to the centerline of the east/west alley lying south of Lots 16 through 20 in said subdivision; thence westerly along said centerline to the northerly extension of the centerline of the north/south alley in Elmer Jordan & Co.'s Morgan Park Subdivision in the east half of the northeast quarter of Section 24-37-13; thence southerly along said centerline and its southerly extension to the centerline of West 113th Street; thence west along said centerline to the east line of the west 33 feet of the north half of the southeast quarter of the northeast quarter of Section 24-37-13; thence southerly along said east line to the centerline of West 114th Street; thence easterly along the centerline of West 114th Street to the northerly extension of the east line of Lot 3 in John J. Mack's Resubdivision in Section 24-37-13; thence southerly along the west line of Lot 3 and its extension to the southeast corner of Lot 3; thence southerly along the east line of the north/south alley to the north line of Lot 4 in O.A. Bogue's Addition to Morgan Park, a subdivision in the east half of the northeast quarter of 24-37-13; thence southerly along the southerly extension of the east line of said alley to the north line of Lot 5 in Block 8 of O.A. Bogue's Addition to Morgan Park, a subdivision in the east half of the northeast quarter in Section 24-37-13; thence westerly to the west line of the east 128.10 feet of said Lot 5; thence southerly along said west line and its extension to the centerline of West 115th Street; thence easterly along said centerline to the northerly extension of the centerline of the north/south alley in Block 4 of Harold J. McElhinny's First Addition to Southtown Subdivision in the east half of the southeast quarter of Section 24-37-13; thence southerly along said centerline and its extensions to the centerline of West 119th Street; thence easterly along the centerline of West 119th Street to the north/south centerline of South Western Avenue; thence northerly along said north/south line to the centerline of West 111th Place; thence easterly along said centerline to the southerly extension of the west line of Lots 16 and 21 in Washburn's Resubdivision of Block K in the west half of the northwest quarter of Section 19-37-14; thence northerly along said west lot lines and their extension to the centerline of West 111th Street; thence easterly along said centerline to the southerly extension of a line that is 130 feet east of the west line of Lot 5 in the resubdivision of Blocks A, B, C, D, E, F, I, K, L, M, N, O, Q, R, S, T, U, V, et cetera, in the west half of the southwest quarter of Section 18-37-14 (also the east line of Tax Parcel 25-18-317-041); thence northerly along said line and its extension 165 feet (also the south line of Tax Parcel -022); thence easterly 10 feet to the east line of Tax Parcel 25-18-317-022; thence northerly 25 feet to the north line of

Tax Parcel 25-18-317-022; thence westerly 10 feet to the east line of Tax Parcel 25-18-317-050; thence northerly 25 feet to the south line of Tax Parcel 25-18-317-020, thence easterly 10 feet to the east line of Tax Parcel 25-18-317-020; thence northerly 25 feet to the north line of Tax Parcel 25-18-317-020; thence easterly to the west line of Lot 4 in the resubdivision of Lots 6 to 16 and the north 90 feet of Lots 1 to 5, inclusive, et cetera, in the west half of the southwest quarter of Section 18-37-14; thence northerly along said west line and its extensions to the centerline of West 110th Place; thence easterly along said centerline to the southerly extension of the east line of Lots 24 and 47; thence northerly along said east line and its extensions to the centerline of West 110th Street; thence westerly along said centerline to the southerly extension of the east line of Lot 58; thence northerly along the southerly extension and the east line of Lot 58 to the south line of Lot 60; thence easterly along said south line to the east line of Lot 60; thence northerly along the east line of Lots 60, 63 and 64, to the northeast corner of Lot 64; thence westerly along the north line of Lot 64 to a point that is 35 feet west of the east line of Lot 73; thence northerly along said line that is 35 feet west of the east line of Lot 73 to the centerline of West 109th Street; thence westerly along said centerline to the southerly extension of the west line of Lot 76 in the resubdivision of Block 5 of the resubdivision of the Blue Island Land and Building Co., et cetera, in the west half of the southwest quarter of Section 18-37-14; thence northerly along the west line of Lot 76 and its extension to the northwest corner thereof; thence easterly to the southeast corner of Lot 72; thence northerly along the east line of Lot 72 extended north to the southwest corner of Lot 56; thence northerly along the west line of Lots 56, 49, crossing West 107th Place, continuing northerly along the west line of Lots 22 and 15 and its northerly extension to the centerline of West 107th Street; thence westerly along said centerline to the southerly extension of the west line of Lot 12 in Block 4 of Jemberg's Subdivision in the west half of the northwest quarter of Section 18-37-14; thence northerly along said west line and its extensions to the centerline of the east/west alley in said Block 4; thence easterly along said centerline to the centerline of the north/south alley in said Block 4; thence northerly along said centerline extended north to the south line of Lot 5, Block 2 of O. Rueter & Co.'s Beverly Hills Second Addition Subdivision of the west half of the northwest quarter of the northwest quarter of Section 18-37-14; thence easterly to the southeast corner of Lot 5; thence northerly along the east line and its northerly extension to the centerline of West 103rd Street; thence easterly along said centerline to the southerly extension of the centerline of the north/south alley in Block 6 of Wm. E. Harmon's Beverly Hills Addition Subdivision in the west half of the southwest quarter of Section 7-37-14; thence northerly along said centerline and its extensions to the centerline of West 101st Street; thence westerly along said centerline to the southerly extension of the centerline of the north/south alley in Blocks 2 and 3 of Preble's Ridge View Subdivision in the west half of the northwest quarter of the southwest quarter of Section 7-37-14; thence northerly along said north/south centerline and its extensions to the centerline of West 99th Street; thence westerly along said centerline to the point of beginning.

Permanent Index Numbers:

PIN
11-32-500-010-0000
11-32-500-009-8007
11-32-500-009-8005
11-32-500-009-8004
11-32-500-009-8001
11-32-500-008-0000
11-32-119-032-1104
11-32-119-032-1103
11-32-119-032-1102
11-32-119-032-1101
11-32-119-032-1100
11-32-119-032-1099
11-32-119-032-1098
11-32-119-032-1097
11-32-119-032-1096
11-32-119-032-1095
11-32-119-032-1094
11-32-119-032-1093
11-32-119-032-1092
11-32-119-032-1091
11-32-119-032-1090
11-32-119-032-1089
11-32-119-032-1088
11-32-119-032-1087
11-32-119-032-1086
11-32-119-032-1085
11-32-119-032-1084
11-32-119-032-1083
11-32-119-032-1082
11-32-119-032-1081
11-32-119-032-1080
11-32-119-032-1079
11-32-119-032-1078
11-32-119-032-1077
11-32-119-032-1076
11-32-119-032-1075
11-32-119-032-1074
11-32-119-032-1073
11-32-119-032-1072
11-32-119-032-1071
11-32-119-032-1070
11-32-119-032-1069
11-32-119-032-1068
11-32-119-032-1067
11-32-119-032-1066
11-32-119-032-1065
11-32-119-032-1064
11-32-119-032-1063
11-32-119-032-1062
11-32-119-032-1061
11-32-119-032-1060
11-32-119-032-1059
11-32-119-032-1058
11-32-119-032-1057
11-32-119-032-1056
11-32-119-032-1055
11-32-119-032-1054
11-32-119-032-1053
11-32-119-032-1052
11-32-119-032-1051
11-32-119-032-1050
11-32-119-032-1049
11-32-119-032-1048
11-32-119-032-1047
11-32-119-032-1046
11-32-119-032-1045
11-32-119-032-1044
11-32-119-032-1043
11-32-119-032-1042
11-32-119-032-1041
11-32-119-032-1040
11-32-119-032-1039
11-32-119-032-1038
11-32-119-032-1037
11-32-119-032-1036
11-32-119-032-1035
11-32-119-032-1034
11-32-119-032-1033
11-32-119-032-1032
11-32-119-032-1031
11-32-119-032-1030
11-32-119-032-1029
11-32-119-032-1028
11-32-119-032-1027
11-32-119-032-1026
11-32-119-032-1025
11-32-119-032-1024
11-32-119-032-1023
11-32-119-032-1022
11-32-119-032-1021
11-32-119-032-1020
11-32-119-032-1019
11-32-119-032-1018
11-32-119-032-1017

11-32-119-032-1016
11-32-119-032-1015
11-32-119-032-1014
11-32-119-032-1013
11-32-119-032-1012
11-32-119-032-1011
11-32-119-032-1010
11-32-119-032-1009
11-32-119-032-1008
11-32-119-032-1007
11-32-119-032-1006
11-32-119-032-1005
11-32-119-032-1004
11-32-119-032-1003
11-32-119-032-1002
11-32-119-032-1001
11-32-119-031-0000
11-32-119-030-0000
11-32-119-001-0000
11-32-118-018-0000
11-32-118-011-0000
11-32-117-001-0000
11-32-116-032-0000
11-32-116-031-0000
11-32-116-030-8002
11-32-116-030-8001
11-32-116-028-0000
11-32-116-027-0000
11-32-116-026-0000
11-32-116-019-0000
11-32-116-009-0000
11-32-116-007-0000
11-32-116-006-0000
11-32-115-025-1144
11-32-115-025-1143
11-32-115-025-1142
11-32-115-025-1141
11-32-115-025-1140
11-32-115-025-1139
11-32-115-025-1138
11-32-115-025-1137
11-32-115-025-1136
11-32-115-025-1135
11-32-115-025-1134
11-32-115-025-1133
11-32-115-025-1132
11-32-115-025-1131
11-32-115-025-1130

11-32-115-025-1129
11-32-115-025-1128
11-32-115-025-1127
11-32-115-025-1126
11-32-115-025-1125
11-32-115-025-1124
11-32-115-025-1123
11-32-115-025-1122
11-32-115-025-1121
11-32-115-025-1120
11-32-115-025-1119
11-32-115-025-1118
11-32-115-025-1117
11-32-115-025-1116
11-32-115-025-1115
11-32-115-025-1114
11-32-115-025-1113
11-32-115-025-1112
11-32-115-025-1111
11-32-115-025-1110
11-32-115-025-1109
11-32-115-025-1108
11-32-115-025-1107
11-32-115-025-1106
11-32-115-025-1105
11-32-115-025-1104
11-32-115-025-1103
11-32-115-025-1102
11-32-115-025-1101
11-32-115-025-1100
11-32-115-025-1099
11-32-115-025-1098
11-32-115-025-1097
11-32-115-025-1096
11-32-115-025-1095
11-32-115-025-1094
11-32-115-025-1093
11-32-115-025-1092
11-32-115-025-1091
11-32-115-025-1090
11-32-115-025-1089
11-32-115-025-1088
11-32-115-025-1087
11-32-115-025-1086
11-32-115-025-1085
11-32-115-025-1084
11-32-115-025-1083
11-32-115-025-1082

11-32-115-025-1081
11-32-115-025-1080
11-32-115-025-1079
11-32-115-025-1078
11-32-115-025-1077
11-32-115-025-1076
11-32-115-025-1075
11-32-115-025-1074
11-32-115-025-1073
11-32-115-025-1072
11-32-115-025-1071
11-32-115-025-1070
11-32-115-025-1069
11-32-115-025-1068
11-32-115-025-1067
11-32-115-025-1066
11-32-115-025-1065
11-32-115-025-1064
11-32-115-025-1063
11-32-115-025-1062
11-32-115-025-1061
11-32-115-025-1060
11-32-115-025-1059
11-32-115-025-1058
11-32-115-025-1057
11-32-115-025-1056
11-32-115-025-1055
11-32-115-025-1054
11-32-115-025-1053
11-32-115-025-1052
11-32-115-025-1051
11-32-115-025-1050
11-32-115-025-1049
11-32-115-025-1048
11-32-115-025-1047
11-32-115-025-1046
11-32-115-025-1045
11-32-115-025-1044
11-32-115-025-1043
11-32-115-025-1042
11-32-115-025-1041
11-32-115-025-1040
11-32-115-025-1039
11-32-115-025-1038
11-32-115-025-1037
11-32-115-025-1036
11-32-115-025-1035
11-32-115-025-1034

11-32-115-025-1033
11-32-115-025-1032
11-32-115-025-1031
11-32-115-025-1030
11-32-115-025-1029
11-32-115-025-1028
11-32-115-025-1027
11-32-115-025-1026
11-32-115-025-1025
11-32-115-025-1024
11-32-115-025-1023
11-32-115-025-1022
11-32-115-025-1021
11-32-115-025-1020
11-32-115-025-1019
11-32-115-025-1018
11-32-115-025-1017
11-32-115-025-1016
11-32-115-025-1015
11-32-115-025-1014
11-32-115-025-1013
11-32-115-025-1012
11-32-115-025-1011
11-32-115-025-1010
11-32-115-025-1009
11-32-115-025-1008
11-32-115-025-1007
11-32-115-025-1006
11-32-115-025-1005
11-32-115-025-1004
11-32-115-025-1003
11-32-115-025-1002
11-32-115-025-1001
11-32-115-024-0000
11-32-115-023-0000
11-32-115-022-0000
11-32-115-011-0000
11-32-115-008-0000
11-32-115-007-0000
11-32-115-006-0000
11-32-114-036-0000
11-32-114-035-0000
11-32-114-022-0000
11-32-114-018-0000
11-32-114-017-0000
11-32-114-016-0000
11-32-114-015-0000
11-32-114-014-0000

11-32-114-013-0000
11-32-114-012-0000
11-32-114-001-0000
11-32-113-032-0000
11-32-113-032-0000
11-32-113-031-0000
11-32-113-030-0000
11-32-113-029-0000
11-32-113-028-0000
11-32-113-026-0000
11-32-113-025-0000
11-32-113-024-0000
11-32-113-023-8002
11-32-113-020-0000
11-32-113-017-0000
11-32-113-015-0000
11-32-113-014-0000
11-32-113-013-0000
11-32-113-009-0000
11-32-113-008-0000
11-32-113-007-0000
11-32-113-006-0000
11-32-112-035-1087
11-32-112-035-1086
11-32-112-035-1085
11-32-112-035-1084
11-32-112-035-1083
11-32-112-035-1082
11-32-112-035-1081
11-32-112-035-1080
11-32-112-035-1079
11-32-112-035-1078
11-32-112-035-1077
11-32-112-035-1076
11-32-112-035-1075
11-32-112-035-1074
11-32-112-035-1073
11-32-112-035-1072
11-32-112-035-1071
11-32-112-035-1070
11-32-112-035-1069
11-32-112-035-1068
11-32-112-035-1067
11-32-112-035-1066
11-32-112-035-1065
11-32-112-035-1064
11-32-112-035-1063
11-32-112-035-1062

11-32-112-035-1061
11-32-112-035-1060
11-32-112-035-1059
11-32-112-035-1058
11-32-112-035-1057
11-32-112-035-1056
11-32-112-035-1055
11-32-112-035-1054
11-32-112-035-1053
11-32-112-035-1052
11-32-112-035-1051
11-32-112-035-1049
11-32-112-035-1048
11-32-112-035-1047
11-32-112-035-1046
11-32-112-035-1045
11-32-112-035-1040
11-32-112-035-1033
11-32-112-035-1029
11-32-112-035-1027
11-32-112-035-1018
11-32-112-035-1017
11-32-112-035-1013
11-32-112-035-1011
11-32-112-035-1005
11-32-112-035-1001
11-32-112-034-0000
11-32-112-031-0000
11-32-112-030-0000
11-32-112-016-0000
11-32-112-015-0000
11-32-112-014-0000
11-32-112-013-0000
11-32-112-007-0000
11-32-110-012-0000
11-32-109-010-0000
11-32-109-009-0000
11-31-413-008-0000
11-31-413-007-0000
11-31-413-006-0000
11-31-413-005-0000
11-31-413-004-0000
11-31-413-003-0000
11-31-413-002-0000
11-31-413-001-0000
11-31-412-046-0000

11-31-412-045-0000
11-31-412-043-1013
11-31-412-043-1012
11-31-412-043-1011
11-31-412-043-1010
11-31-412-043-1009
11-31-412-043-1008
11-31-412-043-1007
11-31-412-043-1006
11-31-412-043-1005
11-31-412-043-1004
11-31-412-043-1003
11-31-412-043-1002
11-31-412-043-1001
11-31-412-040-0000
11-31-412-034-0000
11-31-411-006-0000
11-31-411-005-0000
11-31-411-004-0000
11-31-411-003-0000
11-31-411-002-0000
11-31-411-001-0000
11-31-410-040-0000
11-31-410-039-0000
11-31-410-038-0000
11-31-410-037-0000
11-31-410-036-0000
11-31-409-027-0000
11-31-409-007-0000
11-31-409-006-0000
11-31-409-005-0000
11-31-409-004-0000
11-31-408-022-1008
11-31-408-022-1007
11-31-408-022-1006
11-31-408-022-1005
11-31-408-022-1004
11-31-408-022-1003
11-31-408-022-1002
11-31-408-022-1001
11-31-408-004-0000
11-31-408-003-0000
11-31-408-001-0000
11-31-407-022-0000
11-31-407-021-0000
11-31-407-020-0000
11-31-407-019-0000
11-31-407-018-0000
11-31-407-017-0000
11-31-407-016-0000
11-31-407-015-0000
11-31-407-014-0000
11-31-407-013-0000
11-31-407-012-0000
11-31-407-011-0000
11-31-407-010-0000
11-31-226-011-0000
11-31-226-002-0000
11-31-226-001-0000
11-31-225-045-0000
11-31-225-044-0000
11-31-225-024-0000
11-31-225-023-0000
11-31-225-021-0000
11-31-225-020-0000
11-31-225-019-0000
11-31-225-018-0000
11-31-222-037-0000
11-31-222-036-0000
11-31-222-033-0000
11-31-222-028-0000
11-31-222-020-0000
11-31-222-019-0000
11-31-222-018-0000
11-31-222-017-0000
11-31-222-016-0000
11-31-222-015-0000
11-31-222-014-0000
11-31-222-013-0000
11-31-222-012-0000
11-31-221-031-1012
11-31-221-031-1011
11-31-221-031-1010
11-31-221-031-1009
11-31-221-031-1008
11-31-221-031-1007
11-31-221-031-1006
11-31-221-031-1005
11-31-221-031-1004
11-31-221-031-1003
11-31-221-031-1002
11-31-221-031-1001
11-31-221-027-0000
11-31-221-025-0000

11-31-221-024-0000
11-31-221-023-0000
11-31-221-020-0000
11-31-221-019-0000
11-31-221-018-0000
11-31-221-017-0000
11-31-221-016-0000
11-31-221-015-0000
11-31-221-014-0000
11-31-218-037-0000
11-31-218-036-0000
11-31-218-035-0000
11-31-218-034-0000
11-31-218-033-0000
11-31-218-032-0000
11-31-218-020-0000
11-31-218-013-0000
11-31-218-012-0000
11-31-218-011-0000
11-31-218-009-0000
11-31-218-008-0000
11-31-218-007-0000
11-31-217-017-0000
11-31-217-016-0000
11-31-217-014-0000
11-31-217-011-0000
11-31-217-010-0000
11-31-217-009-0000
11-31-217-008-0000
11-31-217-007-0000
11-31-217-006-0000
11-31-217-005-0000
11-31-217-004-0000
11-31-217-003-0000
11-31-217-001-0000
11-31-216-020-0000
11-31-216-019-0000
11-31-216-018-0000
11-31-216-017-0000
11-31-216-016-0000
11-31-216-015-0000
11-31-216-014-0000
11-31-216-013-0000
11-31-216-012-0000
11-31-216-011-0000
11-31-212-008-0000
11-31-212-007-0000
11-31-212-006-0000
11-31-212-005-0000
11-31-212-004-0000
11-31-212-003-0000
11-31-212-002-0000
11-31-212-001-0000
11-31-211-020-0000
11-31-211-019-0000
11-31-211-018-0000
11-31-211-017-0000
11-31-211-016-0000
11-31-211-014-0000
11-31-211-013-0000
11-31-211-012-0000
11-31-211-011-0000
11-31-211-010-0000
11-31-211-009-0000
11-31-211-006-0000
11-31-211-005-0000
11-31-211-004-0000
11-31-211-003-0000
11-31-207-023-0000
11-31-207-006-0000
11-31-207-005-0000
11-31-207-004-0000
11-31-207-003-0000
11-31-207-001-0000
11-31-206-016-0000
11-31-206-014-0000
11-31-206-011-0000
11-31-206-010-0000
11-31-206-009-0000
11-31-206-008-0000
11-31-206-007-0000
11-31-206-006-0000
11-31-206-001-0000
11-31-202-008-0000
11-31-202-007-0000
11-31-202-006-0000
11-31-202-005-0000
11-31-202-004-0000
11-31-202-003-0000
11-31-202-001-0000
11-31-201-073-0000
11-31-201-072-0000
11-31-201-051-0000
11-31-201-048-0000
11-31-201-047-0000
11-31-201-046-0000

11-31-201-045-0000
11-31-201-044-0000
11-31-201-043-0000
11-30-423-033-0000
11-30-423-032-0000
11-30-423-031-0000
11-30-423-030-0000
11-30-423-015-0000
11-30-423-014-0000
11-30-421-008-0000
11-30-421-007-0000
11-30-421-006-0000
11-30-421-005-0000
11-30-421-004-0000
11-30-421-003-0000
11-30-421-002-0000
11-30-421-001-0000
11-30-420-064-0000
11-30-420-062-0000
11-30-420-061-0000
11-30-420-060-0000
11-30-420-055-0000
11-30-420-054-0000
11-30-420-053-0000
11-30-415-008-0000
11-30-415-007-0000
11-30-415-006-0000
11-30-415-005-0000
11-30-415-004-0000
11-30-415-003-0000
11-30-415-002-0000
11-30-415-001-0000
11-30-413-002-0000
11-30-413-001-0000
11-30-410-038-0000
11-30-410-023-0000
11-30-410-022-0000
11-30-410-021-0000
11-30-410-020-0000
11-30-410-019-0000
11-30-410-018-0000
11-30-410-017-0000

PUBLIC HEARING ON REESTABLISHMENT OF SPECIAL SERVICE AREA NO. 32.
[O2013-6476]

The Committee on Finance submitted the following report:

CHICAGO, October 16, 2013.

To the President and Members of the City Council:

Your Committee on Finance, having had under consideration an ordinance authorizing the Committee on Finance to hold a public hearing in order to reestablish Special Service Area Number 32, having had the same under advisement, begs leave to report and recommend that Your Honorable Body *Pass* the proposed ordinance transmitted herewith.

This recommendation was concurred in by a viva voce vote of the members of the committee, with no dissenting vote.

Respectfully submitted,

(Signed) EDWARD M. BURKE,
Chairman.

On motion of Alderman Burke, the said proposed ordinance transmitted with the foregoing committee report was *Passed* by yeas and nays as follows:

Yeas -- Aldermen Moreno, Fioretti, Dowell, Burns, Hairston, Sawyer, Holmes, Harris, Beale, Balcer, Cárdenas, Quinn, Burke, Foulkes, Thompson, Thomas, Lane, O'Shea, Cochran, Brookins, Muñoz, Zalewski, Chandler, Solis, Maldonado, Burnett, Ervin, Graham, Reboyras, Suarez, Waguespack, Mell, Austin, Colón, Sposato, Mitts, Cullerton, Laurino, P. O'Connor, M. O'Connor, Reilly, Smith, Tunney, Arena, Cappleman, Pawar, Osterman, Moore, Silverstein -- 49.

Nays -- None.

Alderman Balcer moved to reconsider the foregoing vote. The motion was lost.

The following is said ordinance as passed:

WHEREAS, Special service areas may be established pursuant to Article VII, Sections 6(l) and 7(6) of the Constitution of the State of Illinois, and pursuant to the provisions of the

Special Service Area Tax Law, 35 ILCS 200/27-5, et seq., as amended from time to time, and pursuant to the Property Tax Code, 35 ILCS 200/1-1, et seq., as amended from time to time (the "Property Tax Code"); and

WHEREAS, On December 7, 2005, the City Council of the City of Chicago (the "City Council") enacted an ordinance (the "Establishment Ordinance") which established an area known and designated as City of Chicago Special Service Area Number 32 (the "Area") and authorized the levy of an annual tax, for the period beginning in tax year 2005 through and including tax year 2014 (the "Original Period"), not to exceed an annual rate of two percent (2.0%) of the equalized assessed value of the taxable property therein (the "Services Tax") to provide certain special services in and for the Area in addition to the services provided by and to the City of Chicago generally (the "Original Special Services"); and

WHEREAS, The Original Special Services authorized in the Establishment Ordinance include but are not limited to maintenance and beatification activities, coordinated marketing and promotional activities, parking and transit programs, area strategic planning, business retention/recruitment initiatives, building facade improvements, security services and other technical assistance activities to promote community and economic development; and

WHEREAS, The City desires to authorize certain special services in the Area distinct from the Original Special Services (the "Special Services"), and to authorize the extension of the Original Period and of the levy of the Services Tax for the provision of the Special Services in the Area; and

WHEREAS, The City Council finds that (a) it is in the public interest that consideration be given to (i) the authorization of the Special Services as distinct from the Original Special Services, and (ii) the authorization of the extension of the Original Period and of the levy of the Services Tax for the provision of the Special Services in the Area for a period through and including tax year 2022; (b) the Area is contiguous; and (c) the proposed Special Services are in addition to municipal services provided by and to the City generally; now, therefore,

Be It Ordained by the City Council of the City of Chicago:

SECTION 1. The preambles of this ordinance are hereby incorporated into this text as if set out herein in full.

SECTION 2. A public hearing shall be held by the Committee on Finance of the City Council of the City of Chicago at the City Council Chamber, City Hall, Chicago, Illinois (the "Hearing") to consider: (i) the authorization of the Special Services as distinct from the Original Special Services, and (ii) the authorization of the extension of the Original Period and of the levy of the Services Tax for the provision of the Special Services in the Area for a period through and including tax year 2022. At the Hearing there will be considered the extension of the levy of the Services Tax upon the taxable property within the Area sufficient to produce revenues required to provide the Special Services in the Area. The Services Tax

shall not exceed the annual rate of two percent (2.0%) of the equalized assessed value of the taxable property within the Area. The Services Tax shall be authorized to be extended and levied in tax years 2013 through and including 2022. The proposed amount of the tax levy for the Special Services in tax year 2013 is $400,100. The Services Tax shall be in addition to all other taxes provided by law and shall be levied pursuant to the provisions of the Property Tax Code, as amended from time to time. The Special Services to be considered include, but shall not be limited to: recruitment of new businesses to the Area, rehabilitation activities, maintenance and beatification activities, new construction, security, promotional and advertising activities, strategic planning for the Area, and other technical assistance activities to promote commercial and economic development (which may include, but are not limited to, streetscape improvements, strategic transit/parking improvement including parking management studies, and enhanced land use oversight and control initiatives). The Special Services shall be in addition to services provided to and by the City of Chicago generally. The Area shall consist of territory described on Exhibit 1 hereto and hereby incorporated herein. The approximate street location of said territory consists of West 79th Street, from the Dan Ryan Expressway to South Marshfield Avenue; South Perry Avenue, from West 79th Street to West 77th Street; South Wentworth Avenue, from West 77th Street to West 76th Street; West 76th Street, from South Wentworth Avenue to South Vincennes Avenue; South Vincennes Avenue, from West 76th Street to West 79th Street; South Emerald Avenue, from West 79th Street to West 80th Street; South Halsted Street, from West 78th Street to West 80th Street; South Racine Avenue, from West 79th Street to West 80th Street; and South Ashland Avenue, from West 78th Street to West 80th Street.

SECTION 3. Notice of the Hearing shall be published at least once, not less than 15 days prior to the Hearing, in a newspaper of general circulation within the City of Chicago. In addition, notice by mail shall be given by depositing said notice in the United States mail addressed to the person or persons in whose name the general taxes for the last preceding year were paid on each property lying within the Area. The notice shall be mailed not less than 10 days prior to the time set for the Hearing. In the event taxes for the last preceding year were not paid, the notice shall be sent to the person last listed on the tax rolls prior to that year as the owner of the property.

SECTION 4. Notice of the Hearing shall be substantially in the following form:

Notice Of Public Hearing

City Of Chicago Special Service Area No. 32.

Notice is hereby given that at _____ o'clock __.M., on the _____ day of _____, 2013 at the City Council Chamber, City Hall, 121 North LaSalle Street, Chicago, Illinois, a public hearing will be held by the Committee on Finance of the City Council of the City of Chicago to consider certain matters

with respect to an area within the City of Chicago known and designated as Special Service Area Number 32 (the "Area") and the authorization of the levy of a special annual services tax (the "Services Tax") within the Area. The matters shall include: (i) the authorization of certain special services (the "Special Services") which are distinct from the original special services currently authorized within the Area, and (ii) the authorization of an extension of the period of years in which the levy of the Services Tax is authorized through and including tax year 2022. The Services Tax under consideration shall be authorized to be levied annually in tax years 2013 through and including 2022 for the provision of the Special Services.

The purpose of the Services Tax shall be to provide the Special Services within the Area, which may include, but are not limited to: recruitment of new businesses to the Area, rehabilitation activities, maintenance and beautification activities, new construction, security, promotional and advertising activities, strategic planning for the Area, and other technical assistance activities to promote commercial and economic development (which may include, but are not limited to, streetscape improvements, strategic transit/parking improvement including parking management studies, and enhanced land use oversight and control initiatives).

The Services Tax to be levied against the taxable property included within the Area for the provision of the Special Services shall not exceed the annual rate of two percent (2.0%) of the equalized assessed value of taxable property within the Area. The proposed amount of the tax levy for Special Services in tax year 2013 is $400,100. The Services Tax shall be in addition to all other taxes provided by law and shall be levied pursuant to the provisions of the Property Tax Code, 35 ILCS 200/1-1, et seq., as amended from time to time.

The Area consists of the territory described herein and incorporated hereto as Exhibit 1. The approximate street location of said territory consists of West 79th Street, from the Dan Ryan Expressway to South Marshfield Avenue; South Perry Avenue, from West 79th Street to West 77th Street; South Wentworth Avenue, from West 77th Street to West 76th Street; West 76th Street, from South Wentworth Avenue to South Vincennes Avenue; South Vincennes Avenue, from West 76th Street to West 79th Street; South Emerald Avenue, from West 79th Street to West 80th Street; South Halsted Street, from West 78th Street to West 80th Street; South Racine Avenue, from West 79th Street to West 80th Street; and South Ashland Avenue, from West 78th Street to West 80th Street.

At the public hearing any interested person, including all persons owning taxable real property located within the proposed Area, affected by (i) the

authorization of Special Services which are distinct from the original special services currently authorized within the Area, and (ii) the authorization of the extension of the period of years in which the levy of the Services Tax is authorized through and including tax year 2022 may file with the City Clerk of the City of Chicago written objections to and may be heard orally with respect to any issues embodied in this notice. The Committee on Finance of the City Council of the City of Chicago shall hear and determine all protests and objections at said hearing, and said hearing may be adjourned to another date without further notice other than a motion to be entered upon the minutes fixing the time and place it will reconvene.

If a petition signed by at least fifty-one percent (51%) of the electors residing within the boundaries of the Area and by at least fifty-one percent (51%) of the landowners included within the boundaries of the Area objecting to (i) the authorization of Special Services which are distinct from the original special services currently authorized within the Area, and (ii) the authorization of the extension of the period of years in which the levy of the Services Tax is authorized through and including tax year 2022 is filed with the City Clerk of the City of Chicago within 60 days following the final adjournment of the public hearing, the Special Services which are distinct from the original special services currently authorized within Area shall not be authorized and the period of years in which the levy of the Services Tax shall not be extended through and including tax year 2022.

By order of the City Council of the City of Chicago, Cook County, Illinois.

Dated this _____ day of _____, 20__.

_____
City Clerk, City of Chicago,
Cook County, Illinois

SECTION 5. This ordinance shall become effective from its passage and approval.

Exhibit 1 referred to in this ordinance reads as follows:

Exhibit 1.

Legal Description And Permanent Index Numbers.

Special Service Area No. 32.

Legal Description:
Those parts of Sections 28, 29, 30, 31, 32 and 33, all in Township 38 North, Range 14 East of the Third Principal Meridian, Cook County, Illinois, more particularly described as follows:

beginning at the intersection of the centerline of 79th Street with the extension of the common line between lots 28 and 29 in Block 4 in Carelin's Subdivision; thence north along said line to the centerline of the alley between 79th Street and 78th Place; thence west along the center of the alley to the centerline of Perry Avenue; thence north along the center of Perry Avenue to the centerline of 77th Street; thence west along the center of 77th Street to the centerline of the north-south alley between Perry Avenue and Wentworth Avenue; thence north along said centerline to an angle point; thence westerly along said centerline to an angle point; thence northerly along said centerline to an angle point; thence westerly along said centerline to an angle point; thence northerly along said centerline (Wentworth Avenue; thence north along the center of Wentworth Avenue) to the centerline of 76th Street; thence west along the center of 76th Street to the centerline of Vincennes Avenue: thence southwesterly along the center of Vincennes Avenue to a point of intersection with the easterly extension of the north line of lot 14 in Block 13 in Auburn Park Subdivision; thence west along the north line of lots 14 and 11 in Block 13 to a point in the west line of Eggleston Avenue and the centerline of the alley in Block 14 in Auburn Park Subdivision; thence west along the center of the alley to a point in the east line of Normal Avenue; thence west to a point in the west line of Normal Avenue and the centerline of the vacated alley in Block 15 in Auburn Park Subdivision; thence west along the center of the vacated alley to a point between Lots 29 and 30, thence north between Lots 29 and 30 to the centerline of Winneconna Parkway; thence west along the center of Winneconna Parkway to the west line of Fielding Avenue; thence north along the west line to the east line of the former Chicago, Rock Island and Pacific Railroad; thence southwesterly along the east line of the railroad to the north line of 79th Street; thence west along the north line to the west line of Wallace Street; thence north along the line to the north line of the first alley north of 79th Street; thence west along the north line of the alley to the centerline of the alley lying between Emerald Avenue and Halsted Street; thence north along the center of the alley to the centerline of 78th Street; thence

west along the center of 78th Street to the centerline of the alley lying between Halsted Street and Green Street; thence south along the center of the alley to the line between Lots 31 and 32 in Block 32 in West Auburn Subdivision; thence west on the line between Lots 31 and 32 to the centerline of Green Street; thence south along the centerline of Green Street to the centerline of the first alley north of 79th Street; thence west along the center of the alley crossing through Peoria Street, Sangamon Street, Morgan Street, Carpenter Street, Aberdeen Street, May Street to the centerline of the alley running north between May Street and Racine Avenue; thence north along the alley between May Street and Racine Avenue to a line between Lots 28 and 29 in the Block lying between Racine Avenue, May Street, 79th Street and 78th Street and extending to the west line of Racine Avenue between Lots 15 and 16 in O'neil and Tibbies' Subdivision; thence west along the line between Lots 15 and 16 in O'Neil and Tibbies Subdivision to the centerline of the first alley west of Racine Street; thence south along the center of the alley to the centerline of the first alley north of 79th Street; thence west along the center of the alley and crossing Throop Street and continuing to the centerline of Ada Street; thence north along Ada Street to the centerline of the first alley north of 79th Street lying between Ada Street and Loom is Street; thence west along the alley to the centerline of Bishop Street; thence south along the center of Bishop Street to a point on the centerline of the first alley north of 79th Street between Laflin Street and Bishop Street; thence west along this alley to a point in the centerline of the alley between Laflin Street and Ashland Avenue; thence north along this alley to the centerline of 78th Street; thence west along 78th Street to the centerline of the alley lying between Ashland Avenue and Marshfield Street; thence south along this alley to the centerline of the first alley north of 79th Street; thence west along this alley to the centerline of Marshfield Avenue; thence south along Marshfield Avenue to the centerline of the first alley lying south of 79th Street; thence east along this alley to the centerline of the first alley lying west of Ashland Avenue: thence south along this alley to the centerline of 80th Street; thence east along 80th Street to the centerline of the first alley lying east of Ashland Street; thence north along this alley to the centerline of the first alley lying south of 79th Street; thence east long this alley and crossing Justine Street, Laflin Street, Bishop Street, Loomis Street, Ada Street, Throop Street and Elizabeth Street to the centerline of the first alley lying west of Racine Avenue; thence south along this alley to the centerline of 80th Street thence east along 80th Street, crossing Racine Avenue to the first alley lying east of Racine Avenue; thence north along this alley to the centerline of the first alley south of 79th Street; thence east along this alley and crossing May Street, Aberdeen Street,

Carpenter Street, Morgan Street, Sangamon Street, Peoria Street, Green Street to an angle point in the alley; thence southeast along the diagonal portion of the alley lying to the northeast of Lot 37 in Block 1 in Chester Highlands Addition to Auburn Park Subdivision to the centerline of the first alley lying west of Halsted Street; thence south along this alley to the centerline of 80th Street; thence cast along 80th Street, crossing Halsted Street to the centerline of Emerald Avenue; thence north along Emerald Avenue to the centerline of the first alley lying south of 79th Street; thence east along the alley to the east line of Lowe Avenue; thence south to the north line of the south half of Lot 8 in the Block lying east of Lowe Avenue, south of 79th Street and west of the former Chicago, Rock Island and Pacific Railroad; thence east along said line to the west Right-of-Way line of the former Chicago, Rock Island and Pacific Railroad; thence northeasterly along the west line of the railroad to" the south line of 79th Street; thence east along the line to the west line of the alley lying west of Parnell Avenue; thence south along the alley line to the north line of Lot 3 in Block 7 in Shorling's Subdivision; thence east to the centerline of Parnell Avenue; thence south along Parnell Avenue to the centerline of the first alley lying south of 79th Street and lying between Parnell Avenue and Normal Avenue; thence east along the alley to the centerline of Normal Avenue; thence south along Normal Avenue to the centerline of the first alley lying south of 79th Street and east of Normal Avenue; thence east along the alley to the centerline of the first alley lying west of Vincennes Avenue; thence south along the alley to the centerline of 79th Place; thence east along 79th Place to the centerline of Vincennes Avenue; thence northeast along Vincennes Avenue to the intersection of the centerline of the first alley south of 79th Street and; thence east along the alley and crossing Harvard Avenue, Princeton Avenue, Yale Avenue, Wentworth Avenue, LaSalle Avenue, Perry Avenue and LaFayette Avenue to the east line of LaFayette Avenue; thence north along the east line of LaFayette Avenue to the centerline of 79th Street; thence west along 79th Street to the Point of Beginning, and containing 159.42 acres, more of less.

Approved by Tanya at county on 4/19/13.

Permanent Index Numbers:

PIN
20-28-321-001-0000
20-28-321-002-0000
20-28-321-003-0000
20-28-321-004-0000
20-28-321-005-0000
20-28-321-006-0000
20-28-321-007-0000
20-28-321-008-0000
20-28-321-009-0000
20-28-321-010-0000
20-28-321-011-0000
20-28-321-012-0000
20-28-321-013-0000
20-28-321-014-0000
20-28-321-030-0000
20-28-321-031-0000
20-28-321-032-0000
20-28-321-033-0000
20-28-321-034-0000
20-28-321-035-0000
20-28-322-028-0000
20-28-322-029-0000
20-28-322-030-0000
20-28-322-034-0000
20-28-322-035-0000
20-28-322-038-0000
20-28-322-039-0000
20-28-322-040-0000
20-28-323-028-0000
20-28-323-029-0000
20-28-323-030-0000
20-28-323-031-0000
20-28-324-017-0000
20-28-324-018-0000
20-28-324-019-0000
20-28-324-020-0000
20-28-330-033-0000
20-28-330-037-0000
20-28-330-038-0000
20-28-330-039-0000
20-28-330-040-0000
20-28-330-041-0000
20-28-330-042-0000
20-28-330-043-0000
20-28-331-006-0000
20-28-331-007-0000
20-28-331-008-0000
20-28-331-009-0000
20-28-331-010-0000
20-28-331-011-0000
20-28-331-012-0000
20-28-332-016-0000
20-28-332-029-0000
20-28-409-001-0000
20-28-409-002-0000
20-28-409-003-0000
20-28-409-004-0000
20-28-409-006-0000
20-28-409-007-0000
20-28-409-008-0000
20-28-409-010-0000
20-28-409-011-0000
20-28-409-012-0000
20-28-409-013-0000
20-28-409-028-0000
20-28-409-030-0000
20-28-409-031-0000
20-28-410-009-0000
20-28-410-010-0000
20-28-410-011-0000
20-28-410-012-0000
20-28-410-013-0000
20-28-410-014-0000
20-28-410-016-0000
20-28-410-017-0000
20-28-410-018-0000
20-28-416-001-0000
20-28-416-002-0000
20-28-416-003-0000
20-28-416-005-0000
20-28-416-006-0000
20-28-420-043-0000
20-29-317-027-0000
20-29-317-032-0000
20-29-317-033-0000
20-29-317-034-0000
20-29-317-036-0000
20-29-317-037-0000
20-29-317-039-0000
20-29-317-040-0000
20-29-318-030-0000
20-29-318-031-0000
20-29-318-032-0000
20-29-318-033-0000
20-29-318-034-0000
20-29-318-035-0000
20-29-318-036-0000
20-29-318-037-0000
20-29-318-038-0000
20-29-318-039-0000
20-29-318-040-0000
20-29-318-041-0000
20-29-318-042-0000
20-29-319-028-0000
20-29-319-029-0000
20-29-319-030-0000
20-29-319-031-0000
20-29-319-033-0000
20-29-319-034-0000
20-29-320-027-0000
20-29-320-028-0000
20-29-320-029-0000
20-29-320-030-0000
20-29-320-031-0000
20-29-320-032-0000
20-29-320-033-0000
20-29-320-034-0000
20-29-321-035-0000
20-29-321-036-0000
20-29-321-037-0000

20-29-321-038-0000	20-29-428-035-0000	20-31-207-036-0000
20-29-321-039-0000	20-29-429-026-0000	20-31-207-037-0000
20-29-321-040-0000	20-29-429-027-0000	20-31-207-038-0000
20-29-321-042-0000	20-29-429-028-0000	20-31-207-039-0000
20-29-321-043-0000	20-29-429-029-0000	20-31-207-040-0000
20-29-323-006-0000	20-29-430-027-0000	20-32-100-001-0000
20-29-323-007-0000	20-29-430-028-0000	20-32-100-014-0000
20-29-323-011-0000	20-29-430-029-0000	20-32-100-015-0000
20-29-323-012-0000	20-29-430-030-0000	20-32-100-016-0000
20-29-323-013-0000	20-29-430-031-0000	20-32-100-017-0000
20-29-323-014-0000	20-29-430-032-0000	20-32-100-018-0000
20-29-323-015-0000	20-29-430-033-0000	20-32-100-019-0000
20-29-323-016-0000	20-29-430-034-0000	20-32-100-020-0000
20-29-424-013-0000	20-29-431-036-0000	20-32-100-036-0000
20-29-424-030-0000	20-30-435-016-0000	20-32-100-037-0000
20-29-424-031-0000	20-30-435-017-0000	20-32-100-039-0000
20-29-424-032-0000	20-30-435-018-0000	20-32-100-040-0000
20-29-424-033-0000	20-30-435-019-0000	20-32-101-001-0000
20-29-424-034-0000	20-30-435-020-0000	20-32-101-002-0000
20-29-424-035-0000	20-30-435-021-0000	20-32-101-003-0000
20-29-424-036-0000	20-30-435-022-0000	20-32-101-004-0000
20-29-425-031-0000	20-30-435-034-0000	20-32-101-005-0000
20-29-425-032-0000	20-30-435-035-0000	20-32-101-006-0000
20-29-425-033-0000	20-30-435-036-0000	20-32-101-007-0000
20-29-425-034-0000	20-30-435-038-0000	20-32-101-008-0000
20-29-425-035-0000	20-30-435-045-0000	20-32-101-009-0000
20-29-426-032-0000	20-31-207-001-0000	20-32-102-001-0000
20-29-426-033-0000	20-31-207-002-0000	20-32-102-002-0000
20-29-427-029-0000	20-31-207-003-0000	20-32-102-003-0000
20-29-427-030-0000	20-31-207-004-0000	20-32-102-004-0000
20-29-427-031-0000	20-31-207-005-0000	20-32-102-005-0000
20-29-427-032-0000	20-31-207-021-0000	20-32-103-001-0000
20-29-427-033-0000	20-31-207-022-0000	20-32-103-002-0000
20-29-427-034-0000	20-31-207-023-0000	20-32-103-003-0000
20-29-427-035-0000	20-31-207-024-0000	20-32-103-004-0000
20-29-428-027-0000	20-31-207-027-0000	20-32-103-005-0000
20-29-428-028-0000	20-31-207-028-0000	20-32-103-006-0000
20-29-428-029-0000	20-31-207-029-0000	20-32-103-007-0000
20-29-428-032-0000	20-31-207-032-0000	20-32-103-008-0000
20-29-428-033-0000	20-31-207-033-0000	20-32-104-001-0000
20-29-428-034-0000	20-31-207-034-0000	20-32-104-002-0000

20-32-104-003-0000	20-32-200-031-0000	20-32-207-025-0000
20-32-104-004-0000	20-32-200-032-0000	20-32-207-026-0000
20-32-104-005-0000	20-32-200-033-0000	20-32-207-027-0000
20-32-104-006-0000	20-32-201-001-0000	20-32-207-030-0000
20-32-104-007-0000	20-32-201-002-0000	20-33-100-001-0000
20-32-104-008-0000	20-32-201-003-0000	20-33-100-002-0000
20-32-104-009-0000	20-32-201-004-0000	20-33-100-003-0000
20-32-105-001-0000	20-32-201-005-0000	20-33-100-004-0000
20-32-105-002-0000	20-32-201-006-0000	20-33-100-005-0000
20-32-105-003-0000	20-32-201-007-0000	20-33-100-008-0000
20-32-105-004-0000	20-32-202-001-0000	20-33-100-012-0000
20-32-105-005-0000	20-32-202-002-0000	20-33-100-013-0000
20-32-106-001-0000	20-32-202-003-0000	20-33-100-014-0000
20-32-106-002-0000	20-32-202-004-0000	20-33-100-015-0000
20-32-106-003-0000	20-32-202-005-0000	20-33-100-016-0000
20-32-106-004-0000	20-32-203-001-0000	20-33-100-017-0000
20-32-106-005-0000	20-32-203-002-0000	20-33-100-024-0000
20-32-106-006-0000	20-32-203-003-0000	20-33-100-026-0000
20-32-106-038-0000	20-32-203-004-0000	20-33-100-028-0000
20-32-107-007-0000	20-32-203-005-0000	20-33-100-029-0000
20-32-107-008-0000	20-32-203-006-0000	20-33-100-030-0000
20-32-107-029-0000	20-32-204-001-0000	20-33-101-001-0000
20-32-107-030-0000	20-32-204-002-0000	20-33-101-002-0000
20-32-107-033-0000	20-32-204-003-0000	20-33-101-003-0000
20-32-107-034-0000	20-32-204-004-0000	20-33-101-004-0000
20-32-107-035-0000	20-32-204-005-0000	20-33-101-005-0000
20-32-107-037-0000	20-32-205-001-0000	20-33-101-006-0000
20-32-107-038-0000	20-32-206-001-0000	20-33-101-007-0000
20-32-107-039-0000	20-32-206-002-0000	20-33-101-008-0000
20-32-107-040-0000	20-32-206-003-0000	20-33-102-046-0000
20-32-200-001-0000	20-32-206-004-0000	20-33-103-013-0000
20-32-200-005-0000	20-32-206-005-0000	20-33-104-003-0000
20-32-200-006-0000	20-32-206-006-0000	20-33-104-004-0000
20-32-200-009-0000	20-32-207-001-0000	20-33-105-001-0000
20-32-200-010-0000	20-32-207-002-0000	20-33-105-002-0000
20-32-200-011-0000	20-32-207-019-0000	20-33-105-003-0000
20-32-200-012-0000	20-32-207-020-0000	20-33-105-004-0000
20-32-200-013-0000	20-32-207-021-0000	
20-32-200-014-0000	20-32-207-022-0000	
20-32-200-016-0000	20-32-207-023-0000	
20-32-200-030-0000	20-32-207-024-0000	

20-33-105-005-0000
20-33-105-006-0000
20-33-106-001-0000
20-33-106-002-0000
20-33-106-033-0000
20-33-106-034-0000
20-33-106-035-0000
20-33-106-036-0000
20-33-106-037-0000
20-33-106-038-0000
20-33-106-039-0000
20-33-106-040-0000
20-33-106-041-0000
20-33-106-042-0000
20-33-200-001-0000
20-33-200-002-0000
20-33-200-003-0000
20-33-200-004-0000
20-33-200-005-0000
20-33-200-006-0000
20-33-201-001-0000
20-33-201-002-0000
20-33-201-003-0000
20-33-201-004-0000
20-33-201-005-0000
20-33-201-006-0000
20-33-201-007-0000
20-33-201-008-0000
20-33-202-001-0000
20-33-202-002-0000
20-33-202-003-0000
20-33-202-004-0000
20-33-202-005-0000
20-33-202-006-0000
20-33-202-007-0000
20-33-202-008-0000
20-33-203-001-0000
20-33-203-002-0000
20-33-203-003-0000
20-33-203-004-0000
20-33-203-005-0000
20-33-203-006-0000
20-33-204-001-0000
20-33-204-002-0000
20-33-204-003-0000
20-33-204-004-0000
20-33-204-005-0000
20-33-204-006-0000
20-33-204-007-0000
20-33-204-057-0000
20-33-205-039-0000
20-33-205-040-0000
20-33-206-041-0000
20-33-206-042-0000
20-33-207-037-0000
20-33-500-003-0000

PUBLIC HEARING ON ESTABLISHMENT OF SPECIAL SERVICE AREA NO. 60.

[O2013-6484]

The Committee on Finance submitted the following report:

CHICAGO, October 16, 2013.

To the President and Members of the City Council:

Your Committee on Finance, having had under consideration an ordinance authorizing the Committee on Finance to hold a public hearing in order to establish Special Service Area Number 60, having had the same under advisement, begs leave to report and recommend that Your Honorable Body *Pass* the proposed ordinance transmitted herewith.

This recommendation was concurred in by a viva voce vote of the members of the committee, with no dissenting vote.

Respectfully submitted,

(Signed) EDWARD M. BURKE,
Chairman.

On motion of Alderman Burke, the said proposed ordinance transmitted with the foregoing committee report was *Passed* by yeas and nays as follows:

Yeas -- Aldermen Moreno, Fioretti, Dowell, Burns, Hairston, Sawyer, Holmes, Harris, Beale, Balcer, Cárdenas, Quinn, Burke, Foulkes, Thompson, Thomas, Lane, O'Shea, Cochran, Brookins, Muñoz, Zalewski, Chandler, Solis, Maldonado, Burnett, Ervin, Graham, Reboyras, Suarez, Waguespack, Mell, Austin, Colón, Sposato, Mitts, Cullerton, Laurino, P. O'Connor, M. O'Connor, Reilly, Smith, Tunney, Arena, Cappleman, Pawar, Osterman, Moore, Silverstein -- 49.

Nays -- None.

Alderman Balcer moved to reconsider the foregoing vote. The motion was lost.

The following is said ordinance as passed:

WHEREAS, Special service areas may be established pursuant to Article VII, Sections 6(l) and 7(6) of the Constitution of the State of Illinois, and pursuant to the provisions of the

Special Service Area Tax Law, 35 ILCS 200/27-5, et seq., as amended from time to time, and pursuant to the Property Tax Code, 35 ILCS 200/1-1, et seq., as amended from time to time (the "Property Tax Code"); and

WHEREAS, The City Council of the City of Chicago (the "City Council") finds that it is in the public interest that consideration be given to the creation of an area within the City of Chicago to be known and designated as Special Service Area Number 60 (the "Area") and to the authorization of the levy of a special annual services tax (the "Services Tax") for a period of 10 years within the Area for the purposes set forth herein; that the Area is contiguous; and that said special services are in addition to municipal services provided by and to the City of Chicago generally, and it is, therefore, in the best interests of the City of Chicago that the creation of the Area and the levy of the Services Tax within the Area for the services to be provided be considered; now, therefore,

Be It Ordained by the City Council of the City of Chicago:

SECTION 1. The preambles of this ordinance are hereby incorporated into this text as if set out herein in full.

SECTION 2. A public hearing shall be held by the Committee on Finance of the City Council of the City of Chicago at the City Council Chamber, City Hall, Chicago, Illinois (the "Hearing") to consider the creation of the Area and the authorization of the levy of the Services Tax. At the Hearing there will be considered the levy of the Services Tax upon the taxable property within the Area sufficient to produce revenues required to provide special services in the Area. The Services Tax shall not exceed the annual sum of 0.425 percent of the equalized assessed value of the taxable property within the Area. The Services Tax shall be authorized to be levied in tax years 2013 through and including 2022. The proposed amount of the tax levy for special services for the initial year for which taxes will be levied within the Area in tax year 2013 is $423,368. The Services Tax shall be in addition to all other taxes provided by law and shall be levied pursuant to the provisions of the Property Tax Code, as amended from time to time. The special services to be considered include, but not limited to: recruitment of new businesses to the Area, rehabilitation activities, maintenance and beautification activities, new construction, security, coordination of promotional and advertising activities, strategic planning for the Area, and other technical assistance activities to promote commercial and economic development (which may include, but are not limited to, streetscape improvements, strategic transit/parking improvement including parking management studies, and enhanced land use oversight and control initiatives), which will be hereinafter referred to collectively as the "Special Services". The Special Services shall be in addition to services provided to and by the City of Chicago generally. The Area shall consist of territory described on Exhibit 1 hereto and hereby incorporated herein. The approximate street location of said territory consists of West Lawrence Avenue, from the North Channel to North Kimball Avenue, West Montrose Avenue, from the North Channel to

North Central Park Avenue, North Kedzie Avenue, from West Ainslie Street to West Irving Park Road, and West Irving Park Road, from North Spaulding Avenue to North Sacramento Avenue.

SECTION 3. Notice of the Hearing shall be published by the City of Chicago at least once, not less than 15 days prior to the Hearing, in a newspaper of general circulation within the City of Chicago. In addition, notice by mail shall be given by depositing said notice in the United States mail addressed to the person or persons in whose name the general taxes for the last preceding year were paid on each property lying within the Area. The notice shall be mailed not less than 10 days prior to the time set for the Hearing. In the event taxes for the last preceding year were not paid, the notice shall be sent to the person last listed on the tax rolls prior to that year as the owner of the property.

SECTION 4. Notice of the Hearing shall be substantially in the following form:

Notice Of Public Hearing

City Of Chicago Special Service Area No. 60.

Notice is hereby given that at _____ o'clock __.M., on the _____ day of _____, 20__ at the City Council Chamber, City Hall, 121 North LaSalle Street, Chicago, Illinois, a public hearing will be held by the Committee on Finance of the City Council of the City of Chicago to consider the creation of an area within the City of Chicago to be known and designated as Special Service Area Number 60 (the "Area") and the authorization of the levy of a special annual services tax (the "Services Tax") within the Area. The Services Tax under consideration shall be authorized to be levied in tax years 2013 through and including 2022. The purpose of creating the Area shall be to provide special services within the Area, which may include, but not limited to: recruitment of new businesses to the Area, rehabilitation activities, maintenance and beautification activities, new construction, security, coordination of promotional and advertising activities, strategic planning for the Area, and other technical assistance activities to promote commercial and economic development (which may include, but are not limited to, streetscape improvements, strategic transit/parking improvement including parking management studies, and enhanced land use oversight and control initiatives), which will be hereinafter referred to collectively as the "Special Services".

At the hearing there will be considered a Services Tax to be levied against the taxable property included within the Area for the provision of the Special Services not to exceed the annual sum of 0.425 percent of the equalized assessed value of taxable property within the Area. The proposed amount of the tax levy for special services for the initial year for which taxes will be levied

within the Area in tax year 2013 is $423,368. The Services Tax shall be in addition to all other taxes provided by law and shall be levied pursuant to the provisions of the Property Tax Code, 35 ILCS 200/1-1, et seq., as amended from time to time.

The Area shall consist of the territory described herein and incorporated hereto as Exhibit 1. The approximate street location of said territory consists of West Lawrence Avenue from the North Channel to North Kimball Avenue, West Montrose Avenue, from the North Channel to North Central Park Avenue, North Kedzie Avenue, from West Ainslie Street to West Irving Park Road, and West Irving Park Road, from North Spaulding Avenue to North Sacramento Avenue.

At the public hearing any interested person, including all persons owning taxable real property located within the proposed Area, affected by the creation of the Area and the levy of the Services Tax may file with the City Clerk of the City of Chicago written objections to and may be heard orally with respect to any issues embodied in this notice. The Committee on Finance of the City Council of the City of Chicago shall hear and determine all protests and objections at said hearing, and said hearing may be adjourned to another date without further notice other than a motion to be entered upon the minutes fixing the time and place it will reconvene.

If a petition signed by at least fifty-one percent (51%) of the electors residing within the boundaries of the proposed Area and by at least fifty-one percent (51%) of the landowners included within the boundaries of the proposed Area objecting to the creation of the Area and the levy of the Services Tax therein is filed with the City Clerk of the City of Chicago within sixty (60) days following the final adjournment of the public hearing, the Area shall not be created and the Services Tax shall not be levied.

By order of the City Council of the City of Chicago, Cook County, Illinois.

Dated this _____ day of _____, 20__.

_____
City Clerk, City of Chicago,
Cook County, Illinois

SECTION 5. This ordinance shall become effective from its passage and approval.

Exhibit 1 referred to in this ordinance reads as follows:

Exhibit 1.

Legal Description And Permanent Index Numbers.

Special Service Area No. 60.

Legal Description:

All those parts of the east half of Section 14, the southeast quarter of Section 11, the southwest quarter of Section 12, the west half of Section 13, the west half of the east half of Section 13, the east half of the northeast quarter of Section 23, and the west half of the northwest quarter of Section 24, all in Township 40 North, Range 13, East of the Third Principal Meridian, bounded and described as follows:

beginning at the southwest corner of Lot 1 of Block 1 in A.M. Barne's Subdivision of the southwest quarter of the southwest quarter of the northeast quarter in said Section 14, Township 40 North, Range 13, East of the Third Principal Meridian, said southwest corner being also the point of intersection of the north line of West Montrose Avenue with the east line of North Central Park Avenue; thence north along said east line of North Central Park Avenue to the south line of the alley first north of West Montrose Avenue lying between North Central Park Avenue and North Drake Avenue; thence east along said south line of said alley first north of West Montrose Avenue lying between North Central Park Avenue and North Drake Avenue and its east extension to the east line of North St. Louis Avenue; thence south along said east line of North St. Louis Avenue to the south line of the alley first north of West Montrose Avenue lying between North St. Louis Avenue and North Bernard Street; thence east along said south line of the alley first north of West Montrose Avenue lying between North St. Louis Avenue and North Bernard Street and its east extension to the west line of the alley first west of North Kedzie Avenue lying between West Montrose Avenue and West Sunnyside Avenue; thence north along said west line of the alley first west of North Kedzie Avenue lying between West Montrose Avenue and West Sunnyside Avenue and its north extension to the south line of the Northwestern Elevated Railroad; thence west along said south line of the Northwestern Elevated Railroad and its west extension to the west line of North Kimball Avenue; thence north along said west line of North Kimball Avenue to the north line of West Leland Avenue; thence west along said north line of West Leland Avenue to the east line of the alley first west of North Kimball Avenue lying between West Leland Avenue and West Lawrence Avenue; thence north along said east line of the alley first west of North Kimball Avenue lying between West Leland Avenue and West Lawrence Avenue and its north extension to the north line of the alley first south of West Lawrence Avenue lying between North Kimball Avenue and North Bernard Street; thence east along said north line of the alley first south of West Lawrence Avenue lying between North Kimball Avenue and North Bernard Street to the west line of Lot 4 in Block 66 in North West Land Association Subdivision of Blocks 1, 8 and 2 (except the east 1 acre) in Clark's Subdivision of the northwest quarter of the northeast quarter of Section 14, Township 40 North, Range 13,

East of the Third Principal Meridian; thence north along said west line of Lot 4 in Block 66 and its north extension to the centerline of West Lawrence Avenue; thence east along said centerline of West Lawrence Avenue to the centerline of North Kimball Avenue; thence north along said centerline of North Kimball Avenue to the west extension of the north line of the alley first north of West Lawrence Avenue lying between North Kimball Avenue and North Christiana Avenue; thence east along said west extension of the north line of the alley first north of West Lawrence Avenue lying between North Kimball Avenue and North Christiana Avenue and said north line of the alley first north of West Lawrence Avenue lying between North Kimball Avenue and North Christiana Avenue and its east extension to the east line of the alley first west of North Kedzie Avenue lying between West Lawrence Avenue and West Ainslie Street; thence north along said east line of the alley first west of North Kedzie Avenue lying between West Lawrence Avenue and West Ainslie Street to the south line of West Ainslie Street; thence east along said south line of West Ainslie Street to the west line of North Kedzie Avenue; thence south along said west line of North Kedzie Avenue to the north line of West Leland Avenue; thence west along said north line of West Leland Avenue to the west line of the alley first west of North Kedzie Avenue lying between West Leland Avenue and West Lawrence Avenue; thence north along said west line of the alley first west of North Kedzie Avenue lying between West Leland Avenue and West Lawrence Avenue to the north line of the alley first south of West Lawrence Avenue lying between North Kedzie Avenue and North Sawyer Avenue; thence west along said north line of the alley first south of West Lawrence Avenue lying between North Kedzie Avenue and North Sawyer Avenue and its west extension to the west line of North Spaulding Avenue; thence south along said west line of North Spaulding Avenue to the south line of the north 14 feet of Lot 8 in Block 16 in said North West Land Association Subdivision; thence west along said south line of the north 14 feet of Lot 8 in Block 16 in said North West Land Association Subdivision to the west line of the 16-foot private alley first west of North Spaulding Avenue lying between West Lawrence Avenue and West Eastwood Avenue; thence south along said west line of the 16-foot private alley first west of North Spaulding Avenue lying between West Lawrence Avenue and West Eastwood Avenue to the north line of the Northwestern Elevated Railroad; thence east along said north line of the Northwestern Elevated Railroad to the east line of Lot 6 in Block 13 in North West Land Association Subdivision of the east half of the northeast quarter of Section 14, Township 40 North, Range 13, East of the Third Principal Meridian; thence north along said east line of said Lot 6 in Block 13 to the south line of West Leland Avenue; thence east along said south line of West Leland Avenue to the centerline of North Kedzie Avenue; thence north along said centerline of North Kedzie Avenue to the west extension of the north line of Lot 20 in Thomasson's Third Ravenswood Addition of Blocks 28 and 29 in Jackson's Subdivision of the southeast quarter of Section 11 and the southwest quarter of Section 12, Township 40 North, Range 13, East of the Third Principal Meridian; thence east along said west extension of the north line of Lot 20 in Thomasson's Third Ravenswood Addition and along the north line of said Lot 20 to the west line of the alley first east of North Kedzie Avenue lying between West Ainslie Street and West Argyle Street; thence south along

said west line of the alley first east of North Kedzie Avenue lying between West Ainslie Street and West Argyle Street to the south line of West Ainslie Street; thence east along said south line of West Ainslie Street to the east line of the alley first east of North Kedzie Avenue lying between West Lawrence Avenue and West Ainslie Street; thence south along said east line of the alley first east of North Kedzie Avenue lying between West Lawrence Avenue and West Ainslie Street to the north line of the alley first north of West Lawrence Avenue lying between North Troy Street and North Kedzie Avenue; thence east along said north line and its east extension to the east line of West Albany Avenue; thence south along said east line of West Albany Avenue to the north line of the alley first north of West Lawrence Avenue lying between North Troy Street and North Albany Avenue; thence east along said north line of the alley first north of West Lawrence Avenue lying between North Troy Street and North Albany Avenue and its east extension to the west line of the east half of the southwest quarter of Section 12, Township 40 North, Range 13, East of the Third Principal Meridian; thence north along said west line of the east half of the southwest quarter of Section 12, Township 40 North, Range 13, East of the Third Principal Meridian to the north line of the south 251 feet of that part of Lot 31 lying north of the north line of West Lawrence Avenue in Jackson's Subdivision of the southeast quarter of Section 11 and the southwest quarter of Section 12; thence east along said north line of said south 251 feet to a line 46 feet east of and parallel with the west line of Lot 31 aforesaid; thence south along said east line of the west 46 feet of Lot 31 and its south extension 127.7 feet; thence east along a line parallel to the south line 4 feet to the east line of the west 50 feet of the east half of the southwest quarter of Section 12, Township 40 North, Range 13, East of the Third Principal Meridian; thence north along said east line of the west 50 feet of the east half of the southwest quarter of Section 12, Township 40 North, Range 13, East of the Third Principal Meridian 125.2 feet to the north line of the south 248.5 feet of that part of Lot 31 lying north of the north line of West Lawrence Avenue aforesaid; thence east along said north line of said south 248.5 feet to the east line of the west 100 feet of the east half of the southwest quarter of Section 12, Township 40 North, Range 13, East of the Third Principal Meridian; thence north along said east line of the west 100 feet of the east half of the southwest quarter of Section 12, Township 40 North, Range 13, East of the Third Principal Meridian to the north line of the south 322.4 feet of the east half of the southwest quarter of Section 12, Township 40 North, Range 13, East of the Third Principal Meridian; thence east along said north line of the south 322.4 feet of the east half of the southwest quarter of Section 12, Township 40 North, Range 13, East of the Third Principal Meridian 25.3 feet, more or less, to the southwesterly line of the Sanitary District right-of-way; thence northwest 80 feet along said southwesterly right-of-way line; thence northeast 21.5 feet to a line northeast of and adjacent to said southwesterly line of the Sanitary District right-of-way; thence southeast along said adjacent line to the north line of the south 322.4 feet of the east half of the southwest quarter of Section 12, Township 40 North, Range 13, East of the Third Principal Meridian; thence west along said north line of the south 322.4 feet of the east half of the southwest quarter of Section 12, Township 40 North, Range 13, East of the Third Principal Meridian to a point on said line 7.64 feet

easterly as measured along said line from the intersection of said line with a line beginning on the south line of Lot 31, 317.8 feet east of the southwest corner of said Lot 31, said line bearing north 32 degrees, 41 minutes, 30 seconds west; thence south 34 degrees, 28 minutes, 41 seconds east 133.05 feet to a line 200 feet east of the west line of the east half of the southwest quarter of Section 12, Township 40 North, Range 13, East of the Third Principal Meridian; thence south along said line 200 feet east of the west line of the east half of the southwest quarter of Section 12, Township 40 North, Range 13, East of the Third Principal Meridian 9.16 feet; thence south 32 degrees, 47 minutes 42 seconds east to the south line of West Lawrence Avenue; thence east along said south line of West Lawrence Avenue to the east line of Lot 62 in the subdivision of Lots 1, 20, 21 and 40 in First Addition to Ravenswood Manor Subdivision of that part of the east half of the northwest quarter and the west half of the northeast quarter of Section 13, Township 40 North, Range 13, East of the Third Principal Meridian lying between the Sanitary District right-of-way and North Fairview Avenue and North Manor Avenue; thence southeast along said east line of Lot 62 in the subdivision of Lots 1, 20, 21 and 40 in First Addition to Ravenswood Manor Subdivision to the south line of said Lot 62 in the subdivision of Lots 1, 20, 21 and 40 in First Addition to Ravenswood Manor Subdivision; thence west along said south line of Lot 62 in the subdivision of Lots 1, 20, 21 and 40 in First Addition to Ravenswood Manor Subdivision to an angle point in said south line of said Lot 62; thence southwest along said south line of said Lot 62 to an angle point in said south line of said Lot 62; thence west along said south line of said Lot 62 and its west extension to the west line of North Manor Avenue; thence south along said west line of North Manor Avenue to the south line of the alley first south of West Lawrence Avenue lying between North Manor Avenue and North Sacramento Avenue; thence west along said south line of the alley first south of West Lawrence Avenue lying between North Manor Avenue and North Sacramento Avenue and its west extension to the east line of the alley first east of North Kedzie Avenue lying between West Lawrence Avenue and West Leland Avenue; thence south along said east line of the alley first east of North Kedzie Avenue lying between West Lawrence Avenue and West Leland Avenue and its south extension to the north line of the Chicago Transit Authority Railroad; thence east along said north line of the Chicago Transit Authority Railroad to the southwest line of the North Shore Channel; thence southeast along said southwest line of the North Shore Channel to the south line of the Chicago Transit Authority Railroad; thence west along said south line of the Chicago Transit Authority Railroad to the east line of Lot 1 in Block 38 of Northwestern Land Association Subdivision of the west half of the northwest quarter of Section 13, Township 40 North, Range 13, East of the Third Principal Meridian (except the right-of-way of the Northwestern Elevated Railroad); thence south along said east line of Lot 1 in Block 38 of Northwestern Land Association Subdivision and its south extension to the south line of West Sunnyside Avenue; thence west along said south line of West Sunnyside Avenue to the centerline of the alley first east of North Kedzie Avenue lying between West Sunnyside Avenue and West Montrose Avenue; thence south along said centerline of the alley first east of North Kedzie Avenue lying between West Sunnyside Avenue and West Montrose Avenue to the east extension of the south line of Lot 11 in Block 65 in said

Northwestern Land Association Subdivision; thence east along said east extension of the south line of Lot 11 in Block 65 to the west line of Lot 36 in said Block 65; thence south along said west line of Lot 36 in Block 65 and its south extension to the centerline of the alley first north of West Montrose Avenue lying between North Troy Street and North Kedzie Avenue; thence east along said centerline and its east extension to the southwest line of the North Shore Channel; thence southeast along said southwest line of the North Shore Channel to the centerline of West Montrose Avenue; thence west along said centerline of West Montrose Avenue to the north extension of the west line of North California Avenue; thence south along said north extension of the west line of North California Avenue and the west line of North California Avenue 140.01 feet to a point 107.01 feet south of the north line of Lot 1 in Henry Severin's Resubdivision of Lots 1 to 8 in Block 8 in Rose Park Subdivision of the east half of the southwest quarter of Section 13; thence north 89 degrees, 10 minutes, 00 seconds west 66.61 feet; thence north 42 degrees, 35 minutes, 54 seconds west 6.52 feet; thence north 00 degrees, 11 minutes, 41 seconds east 3.31 feet; thence north 89 degrees, 10 minutes, 00 seconds west 42.26 feet to the east line of the alley first east of North Mozart Street lying between West Cullom Avenue and West Montrose Avenue; thence south along said east line of the alley first east of North Mozart Street lying between West Cullom Avenue and West Montrose Avenue to the east extension of the north line of Lot 43 in Block 1 in Rose Park Subdivision of the east half of the southwest quarter of Section 13, Township 40 North, Range 13, East of the Third Principal Meridian; thence west along said east extension of the north line of Lot 43 in Block 1 in Rose Park Subdivision and the north line of Lot 43 in said Block 1 and its west extension to the west line of North Francisco Avenue; thence south along said west line of North Francisco Avenue to the south line of Lot "A" in the consolidation of Lots 1 to 6 in Block 3 in said Rose Park Subdivision; thence west along said south line of Lot "A" in the consolidation of Lots 1 to 6 in Block 3 and its west extension to the west line of the alley first east of North Richmond Street lying between West Montrose Avenue and West Cullom Avenue; thence south along said west line of the alley first east of North Richmond Street lying between West Montrose Avenue and West Cullom Avenue to the north line of the south 2.8 feet of Lot 41 in Block 3 of said Rose Park Subdivision; thence west along said north line of the south 2.8 feet of Lot 41 in Block 3 of said Rose Park Subdivision and its west extension to the west line of North Richmond Street; thence north along said west line of North Richmond Street to the south line of Lot 1 in Block 4 of said Rose Park Subdivision; thence west along said south line of Lot 1 in Block 4 of Rose Park Subdivision and its west extension to the west line of North Sacramento Avenue; thence north along said west line of North Sacramento Avenue to the north line of the alley first south of West Montrose Avenue lying between North Sacramento Street and North Whipple Street, thence west along said north line of the alley first south of West Montrose Avenue lying between North Sacramento Avenue and North Whipple Street and its west extension to the west line of North Albany Avenue; thence north along said west line to the south line of Lot 2 in Block 1 in Baldwin Davis Subdivision of the northeast quarter of the west half of the west half of the southwest quarter of Section 13, Township 40 North, Range 13, East of the Third Principal Meridian; thence west along said south line of Lot 2 in Block 1 in Baldwin Davis Subdivision and its

west extension to the west line of the alley first east of North Troy Street lying between West Montrose Avenue and West Cullom Avenue; thence south along the west line of the alley first east of North Troy Street lying between West Montrose Avenue and West Cullom Avenue to the north line Lot 13 in the resubdivision of Lots 1 to 6 and vacated part of the street north of and adjacent to Lot 1 in Block 1 of Chas. N. Hale's Subdivision of the northwest quarter of the west half of the west half of the southwest quarter in Section 13, Township 40 North, Range 13, East of the Third Principal Meridian together with Lots 42 to 46 and vacated street north and adjacent to Lot 46 in Block 1 of said Baldwin Davis Subdivision; thence west along said north line of said Lot 13 and its west extension to the west line of North Troy Street; thence south along said west line of North Troy Street to the north line of Lot 11 in said resubdivision of Lots 1 to 6 and vacated part of the street north of and adjacent to Lot 1 in Block 1 of Chas. N. Hale's Subdivision of the northwest quarter of the west half of the west half of the southwest quarter in Section 13, Township 40 North, Range 13, East of the Third Principal Meridian together with Lots 42 to 46 and vacated street north of and adjacent to Lot 46 in Block 1 of Baldwin Davis Subdivision; thence west along said north line of said Lot 11 to the east line of the alley first east of North Kedzie Avenue lying between West Cullom Avenue and West Montrose Avenue; thence south along said east line of the alley first east of North Kedzie Avenue lying between West Cullom Avenue and West Montrose Avenue and its south extension to a line 127 feet north of the north line of West Irving Park Road; thence east along said line 127 feet north of the north line of West Irving Park Road to the east line of North Albany Avenue; thence south along said east line of North Albany Avenue to the south line of the alley first north of West Irving Park Road lying between North Albany Avenue and North Whipple Street; thence east along said south line of the alley first north of West Irving Park Road lying between North Albany Avenue and North Whipple Street and its east extension to the west line of North Sacramento Avenue; thence south along said west line of North Sacramento Avenue to the north line of the alley first south of West Irving Park Road lying between North Whipple Street and North Sacramento Avenue; thence west along said north line of the alley first south of West Irving Park Road lying between North Whipple Street and North Sacramento Avenue and its west extension to the east line of North Spaulding Avenue; thence north along said east line of North Spaulding Avenue to the north line of the alley first north of West Irving Park Road lying between North Spaulding Avenue and North Sawyer Avenue; thence east along said north line of the alley first north of West Irving Park Road lying between North Spaulding Avenue and North Sawyer Avenue to the east line of the alley first west of North Kedzie Avenue lying between West Irving Park Road and West Belle Plaine Avenue; thence north along said east line of the alley first west of North Kedzie Avenue lying between West Irving Park Road and West Belle Plaine Avenue and its north extension to the north line of the alley first south of West Belle Plaine Avenue lying between North Kedzie Avenue and North Sawyer Avenue; thence east along said north line of the alley first south of West Belle Plaine Avenue lying between North Kedzie Avenue and North Sawyer Avenue to the west line of Lot 5 in Block 4 of William Boldenweck's Addition to Grant Park, a subdivision of the east half of the southeast quarter of the southeast quarter of

Section 14, Township 40 North, Range 13, East of the Third Principal Meridian; thence north along said west line of Lot 5 in Block 4 to the north line of West Belle Plaine Avenue; thence west along said north line of West Belle Plaine Avenue to the east line of the alley first west of North Kedzie Avenue lying between West Belle Plaine Avenue and West Warner Avenue; thence north along said east line of the alley first west of North Kedzie Avenue lying between West Belle Plaine Avenue and West Warner Avenue and its north extension to the north line of West Berteau Avenue; thence west along said north line of West Berteau Avenue to the west line of the alley first west of North Kedzie Avenue lying between West Cullom Avenue and West Berteau Avenue; thence north along said west line of the alley first west of North Kedzie Avenue lying between West Cullom Avenue and West Berteau Avenue and its north extension to the south line of Lot 42 in Block 1 in Rosewell Barber's Addition to Irving Park Subdivision of the east half of the east half of the northeast quarter of the southeast quarter of Section 14, Township 40 North, Range 13, East of the Third Principal Meridian; thence west along said south line of Lot 42 in Block 1 in Rosewell Barber's Addition to Irving Park Subdivision and its west extension to the west line of North Sawyer Avenue; thence north along said west line of North Sawyer Avenue to the north line of the alley first south of West Montrose Avenue lying between North Sawyer Avenue and North Spaulding Avenue; thence west along said north line of the alley first south of West Montrose Avenue lying between North Sawyer Avenue and North Spaulding Avenue and its west extension to the west line of North Spaulding Avenue; thence north along said west line of North Spaulding Avenue to the south line of the north 75 feet of Lot 24 in W.H. Condon's Subdivision of the west half of the east half of the southeast quarter of Section 14, Township 40 North, Range 13, East of the Third Principal Meridian; thence west along said south line of the north 75 feet of Lot 24 and its west extension to the east line of Lot 20 in said W.H. Condon's Subdivision; thence south along said east line of Lot 20 in W.H. Condon's Subdivision to the north line of the alley first south of West Montrose Avenue lying between North Spaulding Avenue and North Kimball Avenue; thence west along said north line of the alley first south of West Montrose Avenue lying between North Spaulding Avenue and North Kimball Avenue and its west extension to the west line of North Kimball Avenue; thence south along said west line to the north line of Lot 46 in Block 1 in A.H. Hill and Company's Boulevard Addition to Irving Park Subdivision of the east half of the west half of the southeast quarter of Section 14, Township 40 North, Range 13, East of the Third Principal Meridian; thence west along said north line of Lot 46 in Block 1 in A.H. Hill and Company's Boulevard Addition to Irving Park Subdivision and its west extension to the west line of North St. Louis Avenue; thence north along said west line of North St. Louis Avenue to the north line of the alley first south of West Montrose Avenue lying between North St. Louis Avenue and North Drake Avenue; thence west along said north line of the alley first south of West Montrose Avenue lying between North St. Louis Avenue and North Drake Avenue to the east line of North Central Park Avenue; thence north along said east line of North Central Park Avenue to the point of beginning, all in the City of Chicago, Cook County, Illinois.

Permanent Index Numbers:

PIN
13-14-224-033-0000
13-14-224-034-0000
13-11-428-023-0000
13-11-430-028-0000
13-13-125-022-0000
13-14-221-026-1027
13-14-221-026-1057
13-13-308-033-0000
13-13-308-036-0000
13-14-415-041-0000
13-14-212-029-0000
13-13-107-003-0000
13-13-107-004-0000
13-13-308-035-0000
13-14-212-030-0000
13-14-206-002-0000
13-13-125-023-1001
13-13-125-023-1011
13-11-431-014-0000
13-11-431-015-0000
13-11-431-016-0000
13-11-431-026-0000
13-14-423-040-0000
13-14-423-041-0000
13-14-205-036-1015
13-14-205-037-1035
13-14-205-036-1001
13-14-205-036-1003
13-14-205-036-1006
13-14-205-036-1007
13-14-205-036-1008
13-14-205-036-1009
13-14-205-036-1013
13-14-205-036-1017
13-14-205-036-1018
13-14-205-036-1019
13-14-205-036-1020
13-14-205-037-1001
13-14-205-037-1023
13-14-205-037-1026
13-14-205-037-1027
13-14-205-037-1028
13-14-205-037-1029
13-14-205-037-1033
13-14-205-037-1037
13-14-205-037-1038
13-14-205-037-1039
13-14-205-037-1040
13-14-205-037-1041
13-13-105-001-0000
13-13-105-002-0000
13-13-105-003-0000
13-13-105-004-0000
13-13-105-005-0000
13-13-105-006-0000
13-13-105-007-0000
13-13-105-008-0000
13-13-105-009-0000
13-13-128-034-1001
13-13-128-034-1002
13-13-127-033-0000
13-13-326-028-0000
13-13-101-033-1011
13-13-101-033-1013
13-13-101-033-1016
13-13-101-033-1017
13-13-101-033-1018
13-13-101-033-1031
13-14-407-018-0000
13-14-407-031-0000
13-14-407-034-1005
13-14-407-034-1006
13-11-429-027-0000
13-11-429-026-0000
13-14-400-041-1002
13-14-400-041-1004
13-14-400-042-1004
13-14-400-042-1005
13-14-400-042-1006
13-14-400-042-1008
13-14-400-043-1003
13-14-400-043-1004
13-14-400-043-1005
13-14-431-003-0000
13-14-431-004-0000
13-14-431-005-0000
13-14-431-006-0000
13-13-308-037-1005
13-13-308-037-1006
13-13-308-037-1007
13-13-308-037-1010
13-13-308-037-1011
13-13-308-037-1012
13-13-308-037-1014
13-13-308-037-1018
13-13-308-037-1020
13-13-308-037-1022
13-13-308-037-1025
13-13-308-037-1026
13-13-308-037-1027
13-13-308-037-1028
13-13-308-037-1032
13-14-407-027-0000
13-13-127-032-0000
13-14-228-021-0000
13-14-207-014-0000
13-14-207-015-0000
13-14-205-036-1021
13-12-309-008-0000
13-14-403-004-0000
13-14-403-005-0000
13-14-403-043-0000
13-13-101-033-1019
13-14-407-024-0000
13-13-303-037-1007
13-13-306-006-0000
13-14-207-029-0000
13-13-101-033-1020
13-13-127-031-0000
13-13-128-027-0000

13-13-101-033-1025
13-14-402-046-1004
13-14-431-019-0000
13-14-431-020-0000
13-14-431-021-0000
13-13-117-001-0000
13-12-315-027-1022
13-13-316-032-1022
13-14-203-028-0000
13-14-203-029-0000
13-13-304-006-0000
13-14-221-026-1004
13-14-221-026-1005
13-14-221-026-1010
13-14-221-026-1012
13-14-221-026-1013
13-14-221-026-1023
13-14-221-026-1029
13-14-221-026-1035
13-14-221-026-1038
13-14-221-026-1039
13-14-221-026-1042
13-14-221-026-1044
13-14-221-026-1049
13-14-221-026-1054
13-14-221-026-1067
13-13-308-037-1008
13-13-308-037-1023
13-13-229-034-1006
13-13-107-002-0000
13-13-229-033-1003
13-14-402-046-1001
13-13-308-013-0000
13-13-308-034-0000
13-13-308-002-0000
13-13-101-033-1033
13-14-207-040-1030
13-14-400-004-0000
13-13-100-005-0000
13-13-100-006-0000
13-13-100-007-0000
13-13-100-008-0000
13-13-100-009-0000
13-13-100-010-0000
13-13-100-011-0000
13-13-100-012-0000
13-14-226-034-0000
13-13-226-038-1004
13-13-100-004-0000
13-13-229-036-1004
13-13-229-036-1005
13-12-315-027-1019
13-14-401-006-0000
13-13-326-031-0000
13-14-225-036-0000
13-14-225-037-0000
13-14-223-037-0000
13-13-131-038-0000
13-13-101-033-1015
13-13-308-037-1021
13-13-308-037-1036
13-13-229-024-0000
13-13-308-008-0000
13-14-227-031-0000
13-24-103-002-0000
13-13-326-036-0000
13-13-316-012-0000
13-14-421-039-0000
13-14-404-008-0000
13-14-221-026-1030
13-14-221-026-1058
13-13-300-016-0000
13-13-307-001-0000
13-13-307-002-0000
13-13-307-003-0000
13-13-301-001-0000
13-13-129-039-1011
13-14-423-033-0000
13-13-303-037-1014
13-13-302-044-1001
13-13-302-044-1002
13-13-302-044-1003
13-13-302-044-1004
13-13-302-044-1005
13-13-316-013-0000
13-13-127-027-0000
13-13-127-028-0000
13-12-315-027-1003
13-14-423-034-0000
13-14-225-033-0000
13-13-229-034-1008
13-13-303-037-1008
13-12-315-027-1013
13-13-129-039-1019
13-13-308-037-1034
13-13-129-039-1032
13-13-325-039-1002
13-13-325-039-1005
13-13-304-005-0000
13-12-315-026-0000
13-12-315-027-1006
13-12-315-027-1015
13-12-315-027-1017
13-12-315-027-1024
13-24-101-002-0000
13-24-101-003-0000
13-13-316-003-0000
13-13-316-004-0000
13-13-229-028-0000
13-13-229-031-0000
13-13-304-033-0000
13-13-304-034-0000
13-13-104-040-1015
13-13-129-039-1024
13-13-129-039-1020
13-13-125-019-0000
13-13-125-021-0000
13-13-302-001-0000
13-13-302-002-0000
13-13-302-003-0000
13-14-228-035-0000
13-13-104-040-1010
13-11-431-018-0000

13-14-212-034-0000
13-14-228-039-0000
13-14-228-040-1001
13-14-228-040-1002
13-14-228-040-1003
13-14-228-040-1014
13-14-228-040-1015
13-14-228-040-1016
13-14-228-040-1018
13-13-500-001-0000
13-14-204-041-0000
13-14-204-047-0000
13-14-203-020-0000
13-14-203-021-0000
13-14-203-022-0000
13-14-203-023-0000
13-14-400-042-1002
13-13-226-038-1006
13-13-103-001-0000
13-13-226-030-0000
13-13-226-035-0000
13-13-306-003-0000
13-13-306-004-0000
13-13-306-005-0000
13-12-316-013-0000
13-12-316-014-0000
13-12-316-015-0000
13-12-316-020-0000
13-12-316-021-0000
13-12-316-025-0000
13-12-316-026-0000
13-14-228-026-0000
13-14-228-027-0000
13-14-228-028-0000
13-13-325-039-1006
13-13-129-039-1029
13-13-100-016-0000
13-13-306-001-0000
13-13-129-039-1008
13-14-221-026-1007
13-13-303-034-0000

13-14-407-019-0000
13-13-102-001-0000
13-14-404-001-0000
13-14-404-002-0000
13-14-404-003-0000
13-14-404-004-0000
13-14-404-005-0000
13-14-404-006-0000
13-14-221-026-1019
13-14-221-026-1036
13-13-101-033-1005
13-24-101-004-0000
13-13-303-037-1010
13-13-308-037-1024
13-13-101-033-1009
13-14-221-026-1001
13-14-221-026-1066
13-13-101-033-1032
13-13-101-032-1003
13-13-101-032-1039
13-13-129-039-1023
13-24-102-004-0000
13-13-101-032-1008
13-13-101-032-1031
13-13-129-039-1021
13-11-431-021-0000
13-11-431-022-0000
13-13-104-040-1006
13-14-400-043-1006
13-14-400-043-1007
13-14-400-043-1008
13-13-229-033-1006
13-13-128-034-1004
13-14-212-032-0000
13-13-101-033-1023
13-13-125-023-1005
13-13-125-023-1008
13-14-224-030-0000
13-12-315-027-1004
13-14-431-023-0000
13-13-126-031-0000

13-14-221-026-1015
13-14-221-026-1068
13-14-402-005-0000
13-14-402-006-0000
13-14-402-007-0000
13-13-324-001-0000
13-14-402-001-0000
13-13-303-037-1003
13-13-101-032-1002
13-11-431-019-0000
13-12-315-027-1014
13-13-101-032-1012
13-13-101-032-1041
13-14-407-034-1003
13-13-104-001-0000
13-13-316-032-1001
13-13-327-026-0000
13-13-125-023-1003
13-13-125-023-1007
13-14-225-035-0000
13-14-406-003-0000
13-13-129-039-1007
13-13-112-001-0000
13-13-129-039-1017
13-13-117-002-0000
13-14-221-026-1032
13-14-221-026-1060
13-13-302-044-1006
13-13-302-044-1007
13-14-221-026-1016
13-14-221-026-1045
13-13-326-032-0000
13-13-101-032-1015
13-13-101-032-1050
13-13-303-037-1006
13-13-129-039-1005
13-14-400-043-1001
13-13-101-033-1027
13-14-228-040-1005
13-14-228-040-1017
13-13-117-004-0000

13-11-430-027-0000
13-13-305-012-0000
13-13-316-009-0000
13-13-327-025-0000
13-13-125-012-0000
13-13-125-013-0000
13-13-101-032-1049
13-24-102-039-0000
13-14-406-040-0000
13-12-315-027-1010
13-24-101-001-0000
13-14-221-026-1028
13-14-221-026-1050
13-13-104-040-1014
13-13-324-031-0000
13-13-131-030-0000
13-13-131-034-0000
13-13-131-035-0000
13-14-430-031-0000
13-14-430-032-0000
13-14-430-033-0000
13-14-206-018-0000
13-14-206-019-0000
13-14-206-020-0000
13-14-206-021-0000
13-13-101-033-1026
13-14-220-028-0000
13-13-129-039-1012
13-14-421-038-0000
13-11-431-020-0000
13-14-207-040-1004
13-14-221-026-1006
13-14-423-037-0000
13-13-308-037-1016
13-13-308-037-1040
13-14-223-038-0000
13-14-421-032-0000
13-14-421-033-0000
13-14-421-034-0000
13-14-421-035-0000
13-14-421-040-0000

13-13-101-032-1025
13-13-101-032-1037
13-14-221-026-1021
13-13-101-032-1024
13-13-101-032-1051
13-13-101-033-1012
13-14-431-028-0000
13-14-431-029-0000
13-14-431-030-0000
13-14-431-031-0000
13-14-401-004-0000
13-13-101-032-1001
13-14-402-046-1005
13-13-307-041-0000
13-13-302-044-1010
13-12-316-030-0000
13-14-207-030-0000
13-14-207-031-0000
13-14-207-033-0000
13-14-207-034-0000
13-11-428-021-0000
13-11-428-022-0000
13-12-315-027-1016
13-13-117-005-0000
13-13-229-033-1005
13-13-316-014-0000
13-14-423-036-0000
13-13-103-002-0000
13-13-325-040-0000
13-13-308-010-0000
13-12-315-027-1023
13-11-429-025-0000
13-23-207-001-0000
13-23-207-002-0000
13-23-207-003-0000
13-23-207-035-0000
13-23-207-037-0000
13-13-229-020-0000
13-13-302-005-0000
13-13-306-033-0000
13-13-316-032-1002

13-13-316-032-1003
13-13-316-032-1004
13-13-316-032-1006
13-13-316-032-1007
13-13-316-032-1008
13-13-316-032-1010
13-13-316-032-1011
13-13-316-032-1012
13-13-316-032-1013
13-13-316-032-1014
13-13-316-032-1015
13-13-316-032-1016
13-13-316-032-1017
13-13-316-032-1018
13-13-316-032-1019
13-13-316-032-1020
13-13-316-032-1021
13-13-316-032-1023
13-13-316-032-1024
13-13-126-029-0000
13-13-101-033-1004
13-13-129-039-1013
13-13-131-033-0000
13-13-101-032-1009
13-13-101-032-1042
13-24-103-005-0000
13-14-221-026-1025
13-14-221-026-1046
13-14-403-001-0000
13-14-403-002-0000
13-14-403-003-0000
13-14-430-030-0000
13-14-224-035-0000
13-14-401-008-0000
13-14-221-026-1009
13-14-221-026-1041
13-14-221-026-1026
13-14-221-026-1052
13-13-325-039-1001
13-13-303-037-1015
13-13-129-039-1031

13-13-308-012-0000	13-14-423-038-0000	13-14-400-042-1001
13-13-101-032-1026	13-13-117-007-0000	13-14-227-037-0000
13-13-101-032-1030	13-13-117-008-0000	13-14-227-038-0000
13-14-228-040-1006	13-13-117-030-0000	13-14-227-039-0000
13-13-101-033-1030	13-13-117-031-0000	13-14-228-016-0000
13-13-129-040-1011	13-13-104-040-1001	13-14-228-017-0000
13-12-316-028-0000	13-13-327-030-0000	13-12-315-027-1011
13-14-407-034-1004	13-13-303-037-1011	13-12-315-027-1012
13-13-303-037-1009	13-14-431-033-0000	13-12-315-027-1008
13-13-308-037-1019	13-13-324-013-0000	13-14-206-029-0000
13-13-308-037-1035	13-14-423-035-0000	13-13-102-002-0000
13-14-407-020-0000	13-13-306-034-0000	13-13-305-001-0000
13-14-407-021-0000	13-14-400-003-0000	13-14-203-024-0000
13-14-407-022-0000	13-13-101-032-1007	13-14-203-025-0000
13-14-407-023-0000	13-13-101-032-1034	13-14-203-026-0000
13-14-402-046-1006	13-14-225-031-0000	13-14-203-027-0000
13-11-430-026-0000	13-14-225-032-0000	13-14-221-026-1064
13-12-313-027-0000	13-12-315-027-1002	13-14-221-026-1065
13-12-313-028-0000	13-12-315-027-1021	13-13-101-032-1016
13-12-313-029-0000	13-13-128-028-0000	13-13-101-032-1029
13-12-313-030-0000	13-13-101-032-1022	13-14-228-034-0000
13-13-129-039-1025	13-13-101-032-1027	13-13-325-039-1007
13-14-222-025-0000	13-14-205-036-1016	13-14-221-026-1033
13-14-222-026-0000	13-14-205-037-1036	13-14-400-043-1002
13-14-228-040-1004	13-13-308-037-1009	13-23-207-006-0000
13-13-101-033-1014	13-13-308-037-1013	13-14-205-004-0000
13-13-226-038-1003	13-13-226-038-1001	13-14-205-003-0000
13-13-126-028-0000	13-13-325-039-1003	13-14-212-035-0000
13-13-104-040-1017	13-13-101-032-1018	13-14-226-030-0000
13-13-327-028-0000	13-13-101-032-1028	13-11-430-025-0000
13-13-324-012-0000	13-13-229-033-1004	13-14-401-007-0000
13-13-126-030-0000	13-13-117-003-0000	13-24-103-006-0000
13-13-302-044-1011	13-13-107-019-0000	13-14-220-026-0000
13-14-224-032-0000	13-13-100-003-0000	13-14-220-027-0000
13-13-316-011-0000	13-14-415-040-0000	13-14-222-028-0000
13-24-102-001-0000	13-14-228-037-0000	13-13-104-040-1005
13-24-102-008-0000	13-14-421-036-0000	13-13-308-037-1004
13-14-400-041-1001	13-14-221-026-1002	13-13-308-037-1033
13-13-117-010-0000	13-14-221-026-1037	13-14-205-002-0000
13-13-117-011-0000	13-13-126-034-0000	13-13-101-033-1001
13-13-117-012-0000	13-13-125-023-1009	13-13-104-040-1007

13-13-101-033-1002
13-13-226-039-0000
13-13-101-032-1020
13-13-101-032-1046
13-14-421-037-0000
13-14-227-036-0000
13-13-302-044-1012
13-13-129-039-1002
13-12-312-027-0000
13-12-312-028-0000
13-12-312-030-0000
13-13-324-002-0000
13-13-324-003-0000
13-13-324-004-0000
13-13-324-005-0000
13-13-324-006-0000
13-13-324-007-0000
13-13-324-008-0000
13-13-324-009-0000
13-13-324-010-0000
13-13-324-011-0000
13-14-204-045-0000
13-13-129-039-1026
13-13-316-007-0000
13-14-205-036-1010
13-14-205-037-1030
13-13-308-037-1039
13-13-104-040-1016
13-13-129-033-0000
13-12-315-027-1005
13-14-224-031-0000
13-13-229-036-1001
13-13-229-036-1002
13-13-229-036-1003
13-13-226-038-1002
13-13-104-040-1003
13-14-206-026-0000
13-13-308-011-0000
13-12-316-027-0000
13-13-131-036-0000
13-13-125-023-1012

13-13-125-023-1013
13-13-125-023-1014
13-13-125-023-1015
13-13-125-023-1016
13-14-228-025-0000
13-24-102-006-0000
13-13-125-015-0000
13-14-221-026-1047
13-14-401-005-0000
13-13-101-032-1011
13-13-101-032-1044
13-13-101-033-1010
13-13-300-015-0000
13-13-129-039-1001
13-13-327-027-0000
13-14-205-036-1012
13-14-205-037-1032
13-13-302-006-0000
13-13-302-007-0000
13-24-103-007-0000
13-14-221-026-1011
13-14-221-026-1043
13-13-229-036-1006
13-12-316-031-0000
13-14-207-040-1034
13-14-207-040-1052
13-13-129-039-1004
13-13-300-012-0000
13-13-300-013-0000
13-13-300-014-0000
13-13-229-034-1010
13-14-221-026-1003
13-14-221-026-1056
13-13-129-039-1006
13-14-206-027-0000
13-14-206-028-0000
13-13-104-040-1011
13-14-221-026-1053
13-13-101-032-1006
13-13-101-032-1032
13-13-101-032-1033

13-13-129-039-1028
13-14-221-026-1022
13-23-207-004-0000
13-13-229-021-0000
13-13-326-034-0000
13-12-316-023-0000
13-14-228-019-0000
13-13-101-032-1021
13-13-101-032-1048
13-13-129-039-1018
13-13-125-023-1006
13-13-316-032-1005
13-14-407-030-0000
13-13-104-040-1002
13-13-129-039-1016
13-14-205-036-1014
13-14-205-037-1034
13-13-316-008-0000
13-14-220-030-0000
13-13-300-006-0000
13-13-308-037-1017
13-13-308-037-1031
13-13-302-044-1008
13-13-302-044-1009
13-14-221-026-1020
13-14-221-026-1051
13-13-304-001-0000
13-13-304-002-0000
13-14-402-008-0000
13-13-303-003-0000
13-13-303-004-0000
13-13-104-040-1004
13-14-206-022-0000
13-14-206-031-0000
13-13-102-032-0000
13-13-130-035-0000
13-14-402-046-1002
13-14-205-036-1011
13-14-205-037-1031
13-13-301-017-0000
13-14-212-031-0000

13-13-128-035-0000
13-13-100-017-0000
13-13-129-040-1009
13-13-125-023-1004
13-24-102-007-0000
13-13-125-011-0000
13-13-101-033-1003
13-14-407-034-1002
13-14-224-036-0000
13-14-224-037-0000
13-13-324-034-0000
13-14-221-026-1034
13-14-205-036-1004
13-14-205-037-1024
13-13-327-029-0000
13-14-222-029-0000
13-13-308-001-0000
13-13-129-040-1012
13-13-129-039-1015
13-13-127-029-0000
13-13-127-030-0000
13-13-306-002-0000
13-14-404-007-0000
13-13-117-006-0000
13-14-406-039-0000
13-13-112-002-0000
13-23-207-036-0000
13-13-101-033-1024
13-14-205-036-1005
13-14-205-037-1025
13-12-315-027-1009
13-14-222-027-0000
13-13-112-003-0000
13-12-315-019-0000
13-12-315-020-0000
13-12-315-021-0000
13-14-407-025-0000
13-14-407-026-0000
13-13-229-034-1007
13-13-303-037-1005
13-13-104-040-1013

13-14-221-022-0000
13-14-221-023-0000
13-13-325-035-0000
13-13-308-037-1015
13-13-308-037-1041
13-13-101-033-1006
13-13-132-028-0000
13-12-316-029-0000
13-13-325-028-0000
13-14-207-040-1001
13-14-207-040-1002
13-14-207-040-1003
13-14-207-040-1005
13-14-207-040-1006
13-14-207-040-1007
13-14-207-040-1008
13-14-207-040-1009
13-14-207-040-1010
13-14-207-040-1011
13-14-207-040-1012
13-14-207-040-1013
13-14-207-040-1014
13-14-207-040-1015
13-14-207-040-1016
13-14-207-040-1017
13-14-207-040-1018
13-14-207-040-1019
13-14-207-040-1020
13-14-207-040-1021
13-14-207-040-1022
13-14-207-040-1023
13-14-207-040-1024
13-14-207-040-1025
13-14-207-040-1026
13-14-207-040-1027
13-14-207-040-1028
13-14-207-040-1029
13-14-207-040-1031
13-14-207-040-1032
13-14-207-040-1033
13-14-207-040-1035

13-14-207-040-1036
13-14-207-040-1037
13-14-207-040-1038
13-14-207-040-1039
13-14-207-040-1040
13-14-207-040-1041
13-14-207-040-1042
13-14-207-040-1043
13-14-207-040-1044
13-14-207-040-1045
13-14-207-040-1046
13-14-207-040-1047
13-14-207-040-1048
13-14-207-040-1049
13-14-207-040-1050
13-14-207-040-1051
13-14-207-040-1053
13-14-207-040-1054
13-14-207-040-1055
13-14-207-040-1056
13-14-207-040-1057
13-14-207-040-1058
13-14-207-040-1059
13-14-207-040-1060
13-14-207-040-1061
13-14-207-040-1062
13-14-207-040-1063
13-14-207-040-1064
13-14-207-040-1065
13-14-207-040-1066
13-14-207-040-1067
13-14-207-040-1068
13-14-207-040-1069
13-14-207-040-1070
13-14-207-040-1071
13-14-207-040-1072
13-14-207-040-1073
13-14-207-040-1074
13-14-207-040-1075
13-14-207-040-1076
13-14-207-040-1077

13-14-207-040-1078	13-13-102-004-0000	13-13-125-001-0000
13-14-207-040-1079	13-13-102-005-0000	13-13-129-039-1034
13-14-207-040-1080	13-13-102-006-0000	13-13-129-039-1035
13-14-207-040-1081	13-13-102-031-0000	13-13-129-039-1036
13-14-207-040-1082	13-13-229-033-1001	13-13-226-038-1005
13-14-207-040-1083	13-13-229-033-1002	13-13-100-001-0000
13-14-207-040-1084	13-13-101-032-1019	13-13-100-002-0000
13-14-207-040-1085	13-13-101-032-1038	13-23-206-038-0000
13-14-207-040-1086	13-14-406-001-0000	13-13-229-016-0000
13-13-303-035-0000	13-14-401-003-0000	13-13-229-017-0000
13-13-316-010-0000	13-13-129-040-1001	13-13-132-029-0000
13-24-103-001-0000	13-13-129-040-1002	13-13-132-030-0000
13-14-402-002-0000	13-13-129-040-1003	13-13-132-031-0000
13-13-326-029-0000	13-13-129-040-1004	13-13-132-032-0000
13-24-102-002-0000	13-13-129-040-1005	13-13-132-033-0000
13-14-430-034-0000	13-13-129-040-1007	13-13-132-034-0000
13-14-430-035-0000	13-13-129-040-1008	13-13-132-035-0000
13-13-129-039-1009	13-14-423-042-1001	13-13-132-036-0000
13-13-129-039-1010	13-14-423-042-1004	13-12-312-029-0000
13-14-225-034-0000	13-13-325-031-0000	13-12-312-026-0000
13-13-324-033-0000	13-13-302-004-0000	13-12-312-001-0000
13-14-221-026-1031	13-13-101-032-1004	13-12-312-025-0000
13-14-221-026-1055	13-13-101-032-1040	13-12-315-018-0000
13-13-303-037-1004	13-12-315-017-0000	13-12-315-027-1020
13-13-326-033-0000	13-13-101-033-1008	13-14-400-041-1003
13-13-104-039-0000	13-14-228-018-0000	13-13-303-037-1013
13-13-129-039-1033	13-14-400-042-1003	13-13-302-010-0000
13-13-107-001-0000	13-13-325-039-1004	13-12-315-027-1001
13-13-101-033-1021	13-13-129-040-1006	13-13-308-009-0000
13-13-101-032-1023	13-14-407-032-0000	13-14-212-033-0000
13-13-101-032-1045	13-13-303-037-1001	13-14-226-031-0000
13-11-431-023-0000	13-13-303-037-1002	13-13-125-002-0000
13-12-316-032-0000	13-13-101-032-1010	13-13-125-003-0000
13-24-103-003-0000	13-13-101-032-1035	13-13-125-004-0000
13-13-326-030-0000	13-13-101-032-1013	13-13-125-005-0000
13-12-315-027-1007	13-14-404-009-0000	13-13-125-006-0000
13-14-206-030-0000	13-13-101-033-1007	13-14-220-025-0000
13-14-406-002-0000	13-13-229-034-1009	13-24-100-003-0000
13-12-315-023-0000	13-13-316-001-0000	13-24-100-004-0000
13-12-315-016-0000	13-12-315-027-1018	13-24-100-005-0000
13-13-102-003-0000	13-13-100-031-0000	13-24-100-006-0000

13-24-100-007-0000
13-24-100-008-0000
13-24-100-035-0000
13-24-100-036-0000
13-13-117-013-0000
13-14-228-020-0000
13-14-431-024-0000
13-14-221-026-1014
13-14-221-026-1040
13-14-222-030-0000
13-14-222-031-0000
13-14-223-036-0000
13-13-229-034-1001
13-13-128-036-0000
13-14-407-033-0000
13-14-407-034-1001
13-14-226-032-0000
13-14-226-033-0000
13-14-226-035-0000
13-14-226-036-0000
13-14-221-026-1024
13-14-221-026-1062
13-14-221-026-1063
13-13-101-033-1028
13-13-104-040-1009
13-14-400-006-0000
13-14-400-007-0000
13-13-130-028-0000
13-13-130-029-0000
13-13-130-030-0000
13-13-324-036-0000
13-13-101-032-1017
13-13-101-032-1036
13-13-316-032-1009
13-14-203-019-0000
13-14-206-001-0000
13-14-227-032-0000
13-14-227-033-0000
13-13-303-037-1012
13-13-129-040-1013
13-13-129-039-1030

13-13-316-002-0000
13-13-126-032-0000
13-13-129-039-1027
13-13-308-037-1037
13-13-308-037-1038
13-14-226-037-0000
13-14-431-022-0000
13-24-103-004-0000
13-14-400-041-1005
13-13-226-025-0000
13-13-226-026-0000
13-13-226-027-0000
13-13-226-028-0000
13-13-226-029-0000
13-13-129-039-1003
13-13-325-030-0000
13-13-324-032-0000
13-13-126-033-0000
13-13-301-002-0000
13-13-101-033-1029
13-13-101-032-1014
13-13-101-032-1043
13-13-129-031-0000
13-13-129-040-1010
13-14-228-029-0000
13-14-228-036-0000
13-14-228-040-1019
13-14-221-026-1008
13-14-221-026-1061
13-13-128-034-1003
13-13-104-040-1008
13-13-229-035-0000
13-14-431-025-0000
13-14-431-026-0000
13-14-431-027-0000
13-13-326-035-0000
13-14-431-032-0000
13-13-104-040-1012
13-14-221-026-1018
13-14-221-026-1059
13-14-400-042-1007

13-13-129-032-0000
13-14-221-026-1017
13-14-221-026-1048
13-14-205-036-1002
13-14-205-037-1022
13-14-401-001-0000
13-14-401-002-0000
13-13-125-023-1002
13-13-125-023-1010
13-13-324-035-0000
13-13-131-039-0000
13-13-101-033-1022
13-13-325-032-0000
13-14-402-046-1003
13-13-325-039-1008
13-24-102-005-0000
13-24-102-040-0000
13-13-112-004-0000
13-13-300-001-0000
13-13-300-002-0000
13-13-300-003-0000
13-13-300-004-0000
13-13-300-005-0000
13-13-300-041-0000
13-13-300-042-0000
13-13-300-045-0000
13-13-101-032-1005
13-13-101-032-1047
13-13-129-039-1022
13-13-229-033-1007
13-13-229-033-1008
13-14-227-035-0000
13-13-129-039-1014
13-13-103-003-0000
13-13-101-001-0000
13-11-430-024-0000
13-14-227-034-0000
13-14-228-040-1013
13-13-308-037-1001
13-13-308-037-1002
13-13-308-037-1003
13-13-308-037-1029
13-13-308-037-1030
13-13-300-017-0000
13-13-300-018-0000

PUBLIC HEARING ON ESTABLISHMENT OF SPECIAL SERVICE AREA NO. 61.
[O2013-6489]

The Committee on Finance submitted the following report:

CHICAGO, October 16, 2013.

To the President and Members of the City Council:

Your Committee on Finance, having had under consideration an ordinance authorizing the Committee on Finance to hold a public hearing in order to establish Special Service Area Number 61, having had the same under advisement, begs leave to report and recommend that Your Honorable Body *Pass* the proposed ordinance transmitted herewith.

This recommendation was concurred in by a viva voce vote of the members of the committee, with no dissenting vote.

Respectfully submitted,

(Signed) EDWARD M. BURKE,
Chairman.

On motion of Alderman Burke, the said proposed ordinance transmitted with the foregoing committee report was *Passed* by yeas and nays as follows:

Yeas -- Aldermen Moreno, Fioretti, Dowell, Burns, Hairston, Sawyer, Holmes, Harris, Beale, Balcer, Cárdenas, Quinn, Burke, Foulkes, Thompson, Thomas, Lane, O'Shea, Cochran, Brookins, Muñoz, Zalewski, Chandler, Solis, Maldonado, Burnett, Ervin, Graham, Reboyras, Suarez, Waguespack, Mell, Austin, Colón, Sposato, Mitts, Cullerton, Laurino, P. O'Connor, M. O'Connor, Reilly, Smith, Tunney, Arena, Cappleman, Pawar, Osterman, Moore, Silverstein -- 49.

Nays -- None.

Alderman Balcer moved to reconsider the foregoing vote. The motion was lost.

The following is said ordinance as passed:

WHEREAS, Special service areas may be established pursuant to Article VII, Sections 6(l) and 7(6) of the Constitution of the State of Illinois, and pursuant to the provisions of the Special Service Area Tax Law, 35 ILCS 200/27-5, et seq., as amended from time to time, and

pursuant to the Property Tax Code, 35 ILCS 200/1-1, et seq., as amended from time to time (the "Property Tax Code"); and

WHEREAS, The City Council of the City of Chicago (the "City Council") finds that it is in the public interest that consideration be given to the creation of an area within the City of Chicago to be known and designated as Special Service Area Number 61 (the "Area") and to the authorization of the levy of a special annual services tax (the "Services Tax") for a period of ten (10) years within the Area for the purposes set forth herein; that the Area is contiguous; and that said special services are in addition to municipal services provided by and to the City of Chicago generally, and it is, therefore, in the best interests of the City of Chicago that the creation of the Area and the levy of the Services Tax within the Area for the services to be provided be considered; now, therefore,

Be It Ordained by the City Council of the City of Chicago:

SECTION 1. The preambles of this ordinance are hereby incorporated into this text as if set out herein in full.

SECTION 2. A public hearing shall be held by the Committee on Finance of the City Council of the City of Chicago at the City Council Chamber, City Hall, Chicago, Illinois (the "Hearing") to consider the creation of the Area and the authorization of the levy of the Services Tax. At the Hearing there will be considered the levy of the Services Tax upon the taxable property within the Area sufficient to produce revenues required to provide special services in the Area. The Services Tax shall not exceed the annual sum of 0.95 percent of the equalized assessed value of the taxable property within the Area. The Services Tax shall be authorized to be levied in tax years 2013 through and including 2022. The proposed amount of the tax levy for special services for the initial year for which taxes will be levied within the Area in tax year 2013 is $264,508. The Services Tax shall be in addition to all other taxes provided by law and shall be levied pursuant to the provisions of the Property Tax Code, as amended from time to time. The special services to be considered include, but are not limited to: recruitment of new businesses to the Area, rehabilitation activities, maintenance and beautification activities, new construction, security, promotional and advertising activities, strategic planning for the Area, and other technical assistance activities to promote commercial and economic development (which may include, but are not limited to, streetscape improvements, strategic transit/parking improvement including parking management studies, and enhanced land use oversight and control initiatives), which will be hereinafter referred to collectively as the "Special Services". The Special Services shall be in addition to services provided to and by the City of Chicago generally. The Area shall consist of territory described on Exhibit 1 hereto and hereby incorporated herein. The approximate street location of said territory consists of East 53rd Street: both sides, between South Woodlawn Avenue and the alley east of South Lake Park Avenue; the north side of East 53rd Street, from 1612 East 53rd Street to South Hyde Park Boulevard; South Lake Park Avenue, between 5130 South Lake Park Avenue and 5500 South Lake Park Avenue; and South Harper Avenue between East 53rd Street and East 52nd Street.

SECTION 3. Notice of the Hearing shall be published at least once, not less than 15 days prior to the Hearing, in a newspaper of general circulation within the City of Chicago. In addition, notice by mail shall be given by depositing said notice in the United States mail addressed to the person or persons in whose name the general taxes for the last preceding year were paid on each property lying within the Area. The notice shall be mailed not less than 10 days prior to the time set for the Hearing. In the event taxes for the last preceding year were not paid, the notice shall be sent to the person last listed on the tax rolls prior to that year as the owner of the property.

SECTION 4. Notice of the Hearing shall be substantially in the following form:

Notice Of Public Hearing

City Of Chicago Special Service Area No. 61.

Notice is hereby given that at _____ o'clock __.M., on the _____ day of _____, 20__ at the City Council Chamber, City Hall, 121 North LaSalle Street, Chicago, Illinois, a public hearing will be held by the Committee on Finance of the City Council of the City of Chicago to consider the creation of an area within the City of Chicago to be known and designated as Special Service Area Number 61 (the "Area") and the authorization of the levy of a special annual services tax (the "Services Tax") within the Area. The Services Tax under consideration shall be authorized to be levied in tax years 2013 through and including 2022. The purpose of creating the Area shall be to provide Special Services within the Area, which may include, but are not limited to: recruitment of new businesses to the Area, rehabilitation activities, maintenance and beautification activities, new construction, security, promotional and advertising activities, strategic planning for the Area, and other technical assistance activities to promote commercial and economic development (which may include, but are not limited to, streetscape improvements, strategic transit/parking improvement including parking management studies, and enhanced land use oversight and control initiatives), which will be hereinafter referred to collectively as the "Special Services".

At the hearing there will be considered a Services Tax to be levied against the taxable property included within the Area for the provision of the Special Services not to exceed the annual sum of 0.95 percent of the equalized assessed value of taxable property within the Area. The proposed amount of the tax levy for special services for the initial year for which taxes will be levied within the Area in tax year 2013 is $264,508. The Services Tax shall be in addition to all other taxes provided by law and shall be levied pursuant to the

provisions of the Property Tax Code, 35 ILCS 200/1-1, et seq., as amended from time to time.

The Area shall consist of the territory described herein and incorporated hereto as Exhibit 1. The approximate street location of said territory consists of East 53rd Street: both sides, between South Woodlawn Avenue and the alley east of South Lake Park Avenue; the north side of East 53rd Street, from 1612 East 53rd Street to South Hyde Park Boulevard; South Lake Park Avenue, between 5130 South Lake Park Avenue and 5500 South Lake Park Avenue; and South Harper Avenue, between East 53rd Street and East 52nd Street.

At the public hearing any interested person, including all persons owning taxable real property located within the proposed Area, affected by the creation of the Area and the levy of the Services Tax may file with the City Clerk of the City of Chicago written objections to and may be heard orally with respect to any issues embodied in this notice. The Committee on Finance of the City Council of the City of Chicago shall hear and determine all protests and objections at said hearing, and said hearing may be adjourned to another date without further notice other than a motion to be entered upon the minutes fixing the time and place it will reconvene.

If a petition signed by at least fifty-one percent (51%) of the electors residing within the boundaries of the proposed Area and by at least fifty-one percent (51%) of the landowners included within the boundaries of the proposed Area objecting to the creation of the Area and the levy of the Services Tax therein is filed with the City Clerk of the City of Chicago within 60 days following the final adjournment of the public hearing, the Area shall not be created and the Services Tax shall not be levied.

By order of the City Council of the City of Chicago, Cook County, Illinois.

Dated this _____ day of _____, 20__.

_____
City Clerk, City of Chicago,
Cook County, Illinois

SECTION 5. This ordinance shall become effective from its passage and approval.

Exhibit 1 referred to in this ordinance reads as follows:

Exhibit 1.

Legal Description And Permanent Index Numbers.

Special Service Area No. 61.

Legal Description:

All those parts of the west half of the southwest quarter of Section 12, the southeast quarter of Section 11, the east half of the northeast quarter of Section 14 and the west half of the northwest quarter of Section 13, all in Township 38 North, Range 14 East of the Third Principal Meridian, bounded and described as follows:

beginning at the southwest corner of Lot 11 of Block 25 in Kimbark's Addition to Hyde Park, a subdivision of the west half of the southeast quarter of said Section 11, said southwest corner being also the point of intersection of the north line of East 53rd Street with the east line of South Woodlawn Avenue; thence north along said east line of South Woodlawn Avenue to the south line of the alley first north of East 53rd Street lying between South Kimbark Avenue and South Woodlawn Avenue; thence east along said south line of said alley first north of East 53rd Street lying between South Kimbark Avenue and South Woodlawn Avenue to the west line of South Kimbark Avenue; thence south along said west line of South Kimbark Avenue to a line 140 feet north of, as measured perpendicular to, the north line of East 53rd Street; thence east along said line 140 feet north of, as measured perpendicular to, the north line of East 53rd Street to the east line of South Kimbark Avenue; thence north along said east line of South Kimbark Avenue to the south line of the alley first north of East 53rd Street lying between South Kimbark Avenue and South Kenwood Avenue; thence east along said south line of the alley first north of East 53rd Street lying between South Kimbark Avenue and South Kenwood Avenue and its east extension to the east line of South Kenwood Avenue; thence north along said east line of South Kenwood Avenue to the north line of Lot 12 of Block 23 in said Kimbark's Addition to Hyde Park; thence east along the north line of Lots 12 through 14 in said Block 23 and its east extension to the west line of Lot 6 of Block 22 in Hyde Park Subdivision of the east half of the southeast quarter and the east half of the northeast quarter of Section 11 and the north part of the southwest fractional quarter of Section 12 and the northeast quarter of the northeast quarter of Section 14, Township 38, Range 14, East of the Third Principal Meridian; thence north along said west line of Lot 6 of Block 22 in said Hyde Park Subdivision to the north line of said Lot 6 of Block 22 in said Hyde Park Subdivision; thence east along said north line of Lot 6 of Block 22 in said Hyde Park Subdivision and its east extension to the west line of Lot 5 of Block 21 in said Hyde Park Subdivision; thence north along the west line of Lots 5 through 1 in said Block 21 to the south line of East 52nd Street; thence east along said south line of East 52nd Street to the west line of South Harper Avenue; thence south along said west line of South Harper Avenue to a line 90 feet south of, as measured perpendicular to, the south line of East 52nd Street; thence east along said line 90 feet south of, as measured perpendicular to, the south line of East 52nd Street to the east line of Harper Avenue; thence north along said east line of Harper Avenue to the north line of East 52nd Street;

thence east along said north line of East 52nd Street to the west line of Lot 7 in Cornell's Resubdivision of Blocks 15 and 16 in said Hyde Park Subdivision; thence north along the west line of Lots 7 through 5 in said Cornell's Resubdivision of Blocks 15 and 16 in said Hyde Park Subdivision to the north line of Lot 5 in said Cornell's Resubdivision of Blocks 15 and 16 in said Hyde Park Subdivision; thence east along said north line of Lot 5 in said Cornell's Resubdivision of Blocks 15 and 16 in said Hyde Park Subdivision and its east extension to the east line of South Lake Park Avenue vacated by ordinance, recorded November 21, 1966 as Document Number 19999493; thence north along said east line of South Lake Park Avenue vacated by ordinance, recorded November 21, 1966 as Document Number 19999493 to the north line of the parcel of property bearing the Permanent Index Number 20-11-406-026; thence east along said north line of the parcel of property bearing the Permanent Index Number 20-11-406-026 to the west line of South Lake Park Avenue; thence south along said west line of South Lake Park Avenue to the centerline of East 52nd Street; thence east along the east extension of said centerline of East 52nd Street to the east line of South Lake Park Avenue; thence north along said east line of South Lake Park Avenue to the centerline of East Hyde Park Boulevard; thence east along said centerline of East Hyde Park Boulevard to the north extension of the west line of Lot 1 in Richard J. Mulvey's Subdivision of Lots 1 to 4 and the north half of Lot 5 in Block 17 of Hyde Park, except the north 17 feet of Lot 17 taken for the street; thence south along said north extension of the west line of Lot 1 in said Richard J. Mulvey's Subdivision and the west line of Lots 1 through 8 in Said Richard J. Mulvery's Subdivision to the southwest corner of Lot 8 in said Richard J. Mulvery's Subdivision, said corner also being the northwest corner of Lot 5 of Block 17 in said Hyde Park Subdivision; thence south along the west line of Lots 5 through 10 in said Block 17 to the north line of Lot 13 in said Block 17; thence east along the north line of Lots 12 and 13 in said Block 17 to the east line of Lot 12 in said Block 17; thence south along said east line of Lot 12 in said Block 17 to the south line of Charles G. Rose's Lot 1, a subdivision of parts of Lots 10 and 11 in said Block 17; thence east along said south line of said Charles G. Rose's Lot 1 Subdivision and its east extension to the east line of South Cornell Avenue; thence south along said east line of South Cornell Avenue to the south line of Wardwell Subdivision of Lots 15, 16, 17, 23, 24 and 25 of Block 18 in said Hyde Park Subdivision; thence east along said south line of Wardwell Subdivision to the west line of South East End Avenue; thence south along said west line of South East End Avenue to the south line of East 53rd Street; thence west along said south line of East 53rd Street to the west line of the east 94.57 feet of Lot 1 in Block 33 of said Hyde Park Subdivision; thence south along said west line to the east 94.57 feet of Lot 1 in Block 33 and its south extension to the south line of the north 42.70 feet of Lot 2 in said Block 33; thence west along said south line of the north 42.70 feet of Lot 2 in said Block 33 to the west line of the east 104.17 feet of said Lot 2 in Block 33; thence south along said west line of the east 104.17 feet of Lot 2 in Block 33 and its south extension to the south line of Lot 3 in said Block 33; thence west along said south line of Lot 3 in Block 33 to the west line of the east 150 feet of Lot 5 in said Block 33; thence south along said west line of the east 150 feet of Lot 5 in Block 33 to the south line of said Lot 5 in Block 33; thence west along said south line of Lot 5 in Block 33 to the east line of the Illinois Central Railroad; thence south along said east line of the Illinois Central Railroad to the south line of Hitchcock's Subdivision of that part of Chestnut Street vacated lying between Blocks 33 and 38 in said

Hyde Park Subdivision and east of the Illinois Central Railroad right-of-way limits; thence west along the west extension of said south line of Hitchcock's Subdivision to the east line of South Lake Park Avenue; thence south along said east line of South Lake Park Avenue to a line 83 feet north of, as measured perpendicular to, the south line of the east half of the southeast quarter of Section 11, Township 38 North, Range 14, East of the Third Principal Meridian; thence east along said line 83 feet north of, as measured perpendicular to, the south line of the east half of the southeast quarter of Section 11, Township 38 North, Range 14, East of the Third Principal Meridian to the east line of the westerly 110 feet of the Illinois Central Railroad right-of-way through the east half of the southeast quarter of Section 11; thence north along said east line of the westerly 110 feet of the Illinois Central Railroad right-of-way through the east half of the southeast quarter of Section 11 to the east line of said Section 11; thence south along said east line of Section 11 to a line 83 feet north of, as measured perpendicular to, the south line of the west half of the southwest quarter of Section 12, Township 38 North, Range 14, East of the Third Principal Meridian; thence east along said line 83 feet north of, as measured perpendicular to, the south line of the west half of the southwest quarter of Section 12, Township 38 North, Range 14, East of the Third Principal Meridian to the east line of South Cornell Avenue; thence north along said east line of South Cornell Avenue to the north line of the south 25 feet of Lot 8 in Block 2 of Illinois Central Subdivision of the west part of the southwest 14.09 acres in the southwest fractional quarter of Section 12 and the west part of the northwest 17.93 acres in the northwest fractional quarter of Section 13, Township 38 North, Range 14, East of the Third Principal Meridian; thence east along said north line of the south 25 feet of Lot 8 in Block 2 of Illinois Central Subdivision to the east line of said Lot 8 in Block 2 of Illinois Central Subdivision; thence south along said east line of Lot 8 in Block 2 of Illinois Central Subdivision to the west extension of the north line of Lot 18 in said Block 2; thence east along said north line of Lot 18 in Block 2 to the west line of South East End Avenue; thence south along said west line of South East End Avenue to the south line of East 55th Street; thence west along said south line of East 55th Street to the west line of the alley first east of South Cornell Avenue lying between East 55th Street and East 56th Street; thence south along said west line of the alley first east of South Cornell Avenue lying between East 55th Street and East 56th Street to the south line of Lot 2 in A.F. Schuman's Subdivision of Lot 1 and the north 25 feet of Lot 2 in Block 3 in said Illinois Central Subdivision; thence west along said south line of Lot 2 in A.F. Schuman's Subdivision of Lot 1 and the north 25 feet of Lot 2 in Block 3 in Illinois Central Subdivision and its west extension to the west line of South Cornell Avenue; thence south along said west line of South Cornell Avenue to the south line of Lot 12 in Block 1 in said Illinois Central Subdivision; thence west along said south line of Lot 12 in Block 12 to the east line of the alley first west of South Cornell Avenue lying between East 55th Street and East 56th Street; thence north along said east line of the alley first west of South Cornell Avenue lying between East 55th Street and East 56th Street to the north line of the south 14 feet of Lot 11 in said Block 1; thence west along the west extension of said north line of the south 14 feet of Lot 11 in said Block 1 to the west line of said alley first west of South Cornell Avenue lying between East 55th Street and East 56th Street; thence north along the north extension of said west line of the alley first west of South Cornell Avenue lying between East 55th Street and East 56th Street to the centerline of East 55th Street; thence west along said centerline of

East 55th Street to the north extension of the west line of South Lake Park Avenue; thence south along said north extension of the west line of South Lake Park Avenue and the west line of South Lake Park Avenue to the south line of Lot 23 in Block 56 in said Hyde Park Subdivision; thence west along said south line of Lot 23 in Block 56 in Hyde Park Subdivision to the east line of South Harper Avenue; thence north along said east line of South Harper Avenue and its north extension to the north line of East 55th Street; thence west along said north line of East 55th Street to the west line of Lot 15 in Chicago Land Clearance Commission Number 1, a subdivision of part of the southeast quarter of Section 11, and part of the northeast quarter of Section 14, Township 38 North, Range 14, East of the Third Principal Meridian; thence north along said west line of Lot 15 and its north extension to the north line of East 54th Place; thence east along said north line of East 54th Place to the east line of George Williams' Subdivision of Lots 10 and 11 in Block 40 in said Hyde Park Subdivision; thence north along said east line of George Williams' Subdivision and its north extension to the south line of N.B. Dodson's Subdivision of Lots 1, 2, 17, 18, and the north half of Lots 3 and 16 of Block 40 in said Hyde Park Subdivision; thence east along said south line of N.B. Dodson's Subdivision to the east line of said Dodson's Subdivision; thence north along said east line of N.B. Dodson's Subdivision and its north extension to the north line of East 54th Street; thence west along said north line of East 54th Street to the west line of the east 120 feet of Lots 8 and 9 in Block 31 in said Hyde Park Subdivision; thence north along said west line of the east 120 feet of Lots 8 and 9 in Block 31 in Hyde Park Subdivision to the north line of said Lot 8 in Block 31; thence west along said north line of Lot 8 in Block 31 to the west line of the east 128 feet of Lots 7 through 2 in said Block 31; thence north along said west line of the east 128 feet of Lots 7 through 2 in Block 31 to the north line of the south 15 feet of Lot 2 in said Block 31; thence west along said north line of the south 15 feet of Lot 2 in Block 31 and its west extension to the west line of South Harper Avenue; thence south along said west line of South Harper Avenue to the south line of the alley first south of East 53rd Street lying between South Harper Avenue and South Blackstone Avenue; thence west along said south line of the alley first south of East 53rd Street lying between South Harper Avenue and South Blackstone Avenue and its west extension to the west line of the east 50 feet of Lot 16 in Block 30 in said Hyde Park Subdivision; thence north along said west line of the east 50 feet of Lot 16 in Block 30 to the north line of the south 14 feet of said Lot 16 in Block 30; thence west along said north line of the south 14 feet of said Lot 16 in Block 30 and its west extension to the west line of South Blackstone Avenue; thence south along said west line of South Blackstone Avenue to the south line of Lot 1 in Collins and Morris Subdivision of Lots 1, 2, 3, and the east 10 feet of Lots 16, 17, and 18 of Block 29 in said Hyde Park Subdivision; thence west along said south line of Lot 1 in Collins and Morris Subdivision of Lots 1, 2, 3, and the east 10 feet of Lots 16, 17, and 18 of Block 29 in said Hyde Park Subdivision and its west extension to the west line of South Dorchester Avenue; thence north along said west line of South Dorchester Avenue to the north line of the south 50 feet of Lot 1 in Block 28 in Kimbark's Addition to said Hyde Park Subdivision; thence west along said north line of the south 50 feet of Lot 1 in Block 28 in Kimbark's Addition to said Hyde Park Subdivision to the west line of the east 4 feet of Lot 3 in said Block 28; thence south along said west line of the east 4 feet of Lot 3 in said Block 28 to the south line of said Lot 3 in Block 28; thence west along said south line of Lot 3 in Block 28 and its west extension to the east line of

Lot 9 in Block 27 in Kimbark's Addition to said Hyde Park Subdivision; thence south along said east line of Lot 9 in Block 27 and its south extension to the south line of Lot 10 in said Block 27; thence west along said south line of Lot 10 in Block 27 to the east line of South Kimbark Avenue; thence north along said east line of South Kimbark Avenue and its north extension to the north line of East 53rd Street; thence west along said north line of East 53rd Street to the point of beginning; all in the City of Chicago, Cook County, Illinois.

Permanent Index Numbers.

20-11-405-010-0000
20-11-406-018-0000
20-11-406-022-0000
20-11-406-026-0000
20-11-406-027-0000
20-11-406-028-0000
20-11-406-029-0000
20-11-406-031-0000
20-11-406-033-0000
20-11-406-034-0000
20-11-406-035-0000
20-11-407-028-0000
20-11-407-029-0000
20-11-407-030-0000
20-11-407-031-0000
20-11-408-024-0000
20-11-408-032-0000
20-11-408-033-0000
20-11-408-034-0000
20-11-408-036-0000
20-11-408-058-0000
20-11-409-018-0000
20-11-409-019-0000
20-11-410-020-0000
20-11-410-023-0000
20-11-410-024-0000
20-11-411-012-0000
20-11-411-013-0000
20-11-411-018-0000
20-11-411-019-0000
20-11-411-020-0000
20-11-411-021-0000
20-11-411-022-0000
20-11-411-023-0000

20-11-412-013-0000
20-11-412-017-0000
20-11-412-024-0000
20-11-412-030-0000
20-11-412-033-0000
20-11-412-034-0000
20-11-412-036-0000
20-11-412-037-0000
20-11-412-038-0000
20-11-412-039-0000
20-11-412-042-0000
20-11-412-043-0000
20-11-412-044-0000
20-11-412-049-1001
20-11-412-049-1002
20-11-412-049-1003
20-11-412-049-1004
20-11-412-049-1005
20-11-412-050-0000
20-11-412-051-0000
20-11-412-052-0000
20-11-414-001-0000
20-11-414-002-0000
20-11-414-003-0000
20-11-414-004-0000
20-11-414-005-0000
20-11-414-006-0000
20-11-414-007-0000
20-11-414-008-0000
20-11-415-001-0000
20-11-415-002-0000
20-11-415-008-0000
20-11-415-009-0000
20-11-415-010-0000
20-11-415-011-0000
20-11-415-012-0000
20-11-415-013-0000
20-11-415-026-0000
20-11-415-029-0000
20-11-415-030-0000
20-11-416-001-0000
20-11-416-002-0000
20-11-416-010-0000
20-11-417-001-0000
20-11-417-002-0000
20-11-417-003-0000

20-11-417-004-0000
20-11-417-005-0000
20-11-417-014-0000
20-11-417-015-0000
20-11-418-001-0000
20-11-418-005-0000
20-11-418-006-0000
20-11-418-007-0000
20-11-418-008-0000
20-11-419-041-0000
20-11-419-042-0000
20-11-419-046-0000
20-11-419-047-0000
20-11-419-050-0000
20-11-419-051-0000
20-11-419-052-8001
20-11-419-052-8003
20-11-419-053-8001
20-11-419-053-8002
20-11-426-022-0000
20-11-429-019-0000
20-11-500-005-6001
20-11-500-005-6002
20-12-107-015-0000
20-12-107-017-0000
20-12-107-018-0000
20-12-107-019-0000
20-12-108-021-0000
20-12-108-022-0000
20-12-108-034-0000
20-12-110-025-0000
20-12-110-026-0000
20-12-110-027-0000
20-12-110-028-0000
20-12-110-033-0000
20-12-110-040-0000
20-12-110-043-0000
20-12-113-017-0000
20-12-113-035-0000
20-12-500-002-0000
20-12-500-004-0000
20-13-100-001-0000
20-13-100-014-0000
20-13-101-001-0000
20-14-205-012-0000

PUBLIC HEARING ON ESTABLISHMENT OF SPECIAL SERVICE AREA NO. 62.

[O2013-6490]

The Committee on Finance submitted the following report:

CHICAGO, October 16, 2013.

To the President and Members of the City Council:

Your Committee on Finance, having had under consideration an ordinance authorizing the Committee on Finance to hold a public hearing in order to establish Special Service Area Number 62, having had the same under advisement, begs leave to report and recommend that Your Honorable Body *Pass* the proposed ordinance transmitted herewith.

This recommendation was concurred in by a viva voce vote of the members of the committee, with no dissenting vote.

Respectfully submitted,

(Signed) EDWARD M. BURKE,
Chairman.

On motion of Alderman Burke, the said proposed ordinance transmitted with the foregoing committee report was *Passed* by yeas and nays as follows:

Yeas -- Aldermen Moreno, Fioretti, Dowell, Burns, Hairston, Sawyer, Holmes, Harris, Beale, Balcer, Cárdenas, Quinn, Burke, Foulkes, Thompson, Thomas, Lane, O'Shea, Cochran, Brookins, Muñoz, Zalewski, Chandler, Solis, Maldonado, Burnett, Ervin, Graham, Reboyras, Suarez, Waguespack, Mell, Austin, Colón, Sposato, Mitts, Cullerton, Laurino, P. O'Connor, M. O'Connor, Reilly, Smith, Tunney, Arena, Cappleman, Pawar, Osterman, Moore, Silverstein -- 49.

Nays -- None.

Alderman Balcer moved to reconsider the foregoing vote. The motion was lost.

The following is said ordinance as passed:

WHEREAS, Special service areas may be established pursuant to Article VII, Sections 6(l) and 7(6) of the Constitution of the State of Illinois, and pursuant to the provisions of the Special Service Area Tax Law, 35 ILCS 200/27-5, et seq., as amended from time to time, and

pursuant to the Property Tax Code, 35 ILCS 200/1-1, et seq., as amended from time to time (the "Property Tax Code"); and

WHEREAS, The City Council of the City of Chicago (the "City Council") finds that it is in the public interest that consideration be given to the creation of an area within the City of Chicago to be known and designated as Special Service Area Number 62 (the "Area") and to the authorization of the levy of a special annual services tax (the "Services Tax") for a period of 10 years within the Area for the purposes set forth herein; that the Area is contiguous; and that said special services are in addition to municipal services provided by and to the City of Chicago generally, and it is, therefore, in the best interests of the City of Chicago that the creation of the Area and the levy of the Services Tax within the Area for the services to be provided be considered; now, therefore,

Be It Ordained by the City Council of the City of Chicago:

SECTION 1. The preambles of this ordinance are hereby incorporated into this text as if set out herein in full.

SECTION 2. A public hearing shall be held by the Committee on Finance of the City Council of the City of Chicago at the City Council Chamber, City Hall, Chicago, Illinois (the "Hearing") to consider the creation of the Area and the authorization of the levy of the Services Tax. At the Hearing there will be considered the levy of the Services Tax upon the taxable property within the Area sufficient to produce revenues required to provide special services in the Area. The Services Tax shall not exceed the annual sum of 0.50 percent of the equalized assessed value of the taxable property within the Area. The Services Tax shall be authorized to be levied in tax years 2013 through and including 2022. The proposed amount of the tax levy for special services for the initial year for which taxes will be levied within the Area in tax year 2013 is $75,000. The Services Tax shall be in addition to all other taxes provided by law and shall be levied pursuant to the provisions of the Property Tax Code, as amended from time to time. The special services to be considered include, but are not limited to: recruitment of new businesses to the Area, rehabilitation activities, maintenance and beautification activities, new construction, security, promotional and advertising activities, strategic planning for the Area, and other technical assistance activities to promote commercial and economic development (which may include, but are not limited to, streetscape improvements, strategic transit/parking improvement including parking management studies, and enhanced land use oversight and control initiatives), which will be hereinafter referred to collectively as the "Special Services". The Special Services shall be in addition to services provided to and by the City of Chicago generally. The Area shall consist of territory described on Exhibit 1 hereto and hereby incorporated herein. The approximate street location of said territory consists of the Edens Expressway, between North Hiawatha Avenue and West Glenlake Avenue; North Cicero Avenue, between West Glenlake Avenue and West Peterson Avenue; and the Edens Expressway, between West Peterson Avenue and North Caldwell Avenue to the west; North Hiawatha Avenue on the north; the alley east of North Cicero Avenue and North Keating Avenue on the east; and North Caldwell Avenue on the south.

SECTION 3. Notice of the Hearing shall be published at least once, not less than 15 days prior to the Hearing, in a newspaper of general circulation within the City of Chicago. In addition, notice by mail shall be given by depositing said notice in the United States mail addressed to the person or persons in whose name the general taxes for the last preceding year were paid on each property lying within the Area. The notice shall be mailed not less than 10 days prior to the time set for the Hearing. In the event taxes for the last preceding year were not paid, the notice shall be sent to the person last listed on the tax rolls prior to that year as the owner of the property.

SECTION 4. Notice of the Hearing shall be substantially in the following form:

Notice Of Public Hearing

City Of Chicago Special Service Area No. 62.

Notice is hereby given that at _____ o'clock __.M., on the _____ day of _____, 20__ at the City Council Chamber, City Hall, 121 North LaSalle Street, Chicago, Illinois, a public hearing will be held by the Committee on Finance of the City Council of the City of Chicago to consider the creation of an area within the City of Chicago to be known and designated as Special Service Area Number 62 (the "Area") and the authorization of the levy of a special annual services tax (the "Services Tax") within the Area. The Services Tax under consideration shall be authorized to be levied in tax years 2013 through and including 2022. The purpose of creating the Area shall be to provide Special Services within the Area, which may include, but are not limited to: recruitment of new businesses to the Area, rehabilitation activities, maintenance and beautification activities, new construction, security, promotional and advertising activities, strategic planning for the Area, and other technical assistance activities to promote commercial and economic development (which may include, but are not limited to, streetscape improvements, strategic transit/parking improvement including parking management studies, and enhanced land-use oversight and control initiatives), which will be hereinafter referred to collectively as the "Special Services".

At the hearing there will be considered a Services Tax to be levied against the taxable property included within the Area for the provision of the Special Services not to exceed the annual sum of 0.50 percent of the equalized assessed value of taxable property within the Area. The proposed amount of the tax levy for special services for the initial year for which taxes will be levied within the Area in tax year 2013 is $75,000. The Services Tax shall be in addition to all other taxes provided by law and shall be levied pursuant to the

provisions of the Property Tax Code, 35 ILCS 200/1-1, et seq., as amended from time to time.

The Area shall consist of the territory described herein and incorporated hereto as Exhibit 1. The approximate street location of said territory consists of the Edens Expressway, between North Hiawatha Avenue and West Glenlake Avenue; North Cicero Avenue, between West Glenlake Avenue and West Peterson Avenue, and the Edens Expressway, between West Peterson Avenue and North Caldwell Avenue to the west; North Hiawatha Avenue on the north; the alley east of North Cicero Avenue and North Keating Avenue on the east; and North Caldwell Avenue on the south.

At the public hearing any interested person, including all persons owning taxable real property located within the proposed Area, affected by the creation of the Area and the levy of the Services Tax may file with the City Clerk of the City of Chicago written objections to and may be heard orally with respect to any issues embodied in this notice. The Committee on Finance of the City Council of the City of Chicago shall hear and determine all protests and objections at said hearing, and said hearing may be adjourned to another date without further notice other than a motion to be entered upon the minutes fixing the time and place it will reconvene.

If a petition signed by at least fifty-one percent (51%) of the electors residing within the boundaries of the proposed Area and by at least fifty-one percent (51%) of the landowners included within the boundaries of the proposed Area objecting to the creation of the Area and the levy of the Services Tax therein is filed with the City Clerk of the City of Chicago within sixty (60) days following the final adjournment of the public hearing, the Area shall not be created and the Services Tax shall not be levied.

By order of the City Council of the City of Chicago, Cook County, Illinois.

Dated this _____ day of _____, 20__.

_____

City Clerk, City of Chicago,
Cook County, Illinois

SECTION 5. This ordinance shall become effective from its passage and approval.

Exhibit 1 referred to in this ordinance reads as follows:

Exhibit 1.

Legal Description And Permanent Index Numbers.

Special Service Area No. 62.

Legal Description:

All that part of Sections 3 and 4, Township 40 North, Range 13 East of the Third Principal Meridian, being bounded and described as follows:

1. Beginning at the point of intersection of the west line of Cicero Avenue with the north line of Peterson Avenue in the northeast quarter of Section 4;

2. Thence west along said north line of West Peterson Avenue to a point that is 40 feet east of a line that is 240 feet west of and parallel with the west line of North Cicero Avenue aforesaid;

3. Thence south, perpendicular to the north line of said West Peterson Avenue, to the south line of West Peterson Avenue;

4. Thence west along said south line of West Peterson Avenue to the northwesterly line of the southeasterly half of Lot 9 in Ogden and Jones' Subdivision of Bronson's Tract in Caldwell's Reserve in Townships 40 and 41 North, Range 13 East of the Third Principal Meridian, being also the easterly right-of-way of the Edens Expressway (Interstate 94);

5. Thence southwesterly along said northwesterly line of the southeasterly half of Lot 9 in Ogden and Jones' Subdivision, and its southwesterly extension, being also the easterly right-of-way of the Edens Expressway (Interstate 94), to the centerline of North Caldwell Avenue;

6. Thence southeasterly along said centerline of North Caldwell Avenue to the southerly extension of the east line of the 16 foot wide public alley east of North Cicero Avenue;

7. Thence north along said southerly extension and said east line of the 16 foot wide public alley east of North Cicero Avenue to the northwest corner of Lot 13 in Block 5 in Cicero and Peterson Avenue Addition, a subdivision of part of Lots 3, 4, 8 and 9 of Ogden and Jones' Subdivision of Bronson's Tract in Caldwell's Reserve aforesaid;

8. Thence east along the north line of said Lot 13 in Block 5 in Cicero and Peterson Avenue Addition, and its easterly extension to the centerline of North Keating Avenue;

9. Thence north along said centerline of North Keating Avenue to the easterly extension of the south line of Lot 5 in Block 4 in Cicero and Peterson Avenue Addition aforesaid;

10. Thence west along said easterly extension and south line of Lot 5 in Block 4 in Cicero and Peterson Avenue Addition to the southwest corner of said Lot 5 in Block 4 in Cicero and Peterson Avenue Addition, being also the east line of the 16-foot wide public alley east of North Cicero Avenue;

11. Thence north along said east line of the 16-foot wide public alley east of North Cicero Avenue to the centerline of North Hiawatha Avenue, being also the northeasterly line of Lots 8 and 11 in Ogden and Jones' Subdivision of Bronson's Tract in Caldwell's Reserve aforesaid;

12. Thence northwesterly along said centerline of North Hiawatha Avenue, being also the northeasterly line of Lots 8 and 11 in Ogden and Jones' Subdivision of Bronson's Tract in Caldwell's Reserve aforesaid to the easterly right-of-way of the Edens Expressway (Interstate 94);

13. Thence south along said easterly right-of-way of the Edens Expressway (Interstate 94) to the southwesterly line of Lots 11 and 8 in Ogden and Jones' Subdivision of Bronson's Tract in Caldwell's Reserve aforesaid;

14. Thence southeasterly along said southwesterly line of Lots 11 and 8 in Ogden and Jones' Subdivision of Bronson's Tract in Caldwell's Reserve to a line that is 240 feet west of and parallel with the west line of North Cicero Avenue;

15. Thence north along said line that is 240 feet west of and parallel with the west line of North Cicero Avenue to a line that is 537.17 feet north of and parallel with the north line of West Peterson Avenue;

16. Thence east along said line that is 537.17 feet north of and parallel with the north line of West Peterson Avenue to the west line of North Cicero Avenue;

17. Thence south along said west line of North Cicero Avenue to the point of beginning at the point of intersection of the west line of North Cicero Avenue with the north line of West Peterson Avenue in the northeast quarter of Section 4.

63. All in the City of Chicago, Cook County, Illinois.

Permanent Index Numbers:

13-03-125-004-0000
13-03-125-009-0000
13-03-125-023-0000
13-03-125-024-0000
13-03-125-025-0000
13-03-125-026-0000
13-03-125-027-1001
13-03-125-027-1002
13-03-125-027-1003
13-03-125-027-1004
13-03-125-027-1005
13-03-125-027-1006
13-03-126-001-0000
13-03-126-002-0000
13-03-126-003-0000
13-03-126-004-0000
13-03-126-005-0000
13-03-126-006-0000
13-03-126-007-0000
13-03-126-017-0000
13-03-126-018-0000
13-03-126-019-0000
13-03-126-026-0000
13-03-126-027-0000
13-03-300-022-0000
13-03-300-023-0000
13-04-229-046-0000
13-04-229-050-0000
13-04-229-052-0000
13-04-229-054-0000
13-04-229-055-0000
13-04-402-004-0000
13-04-402-005-0000

PUBLIC HEARING ON ESTABLISHMENT OF SPECIAL SERVICE AREA NO. 63.

[O2013-6497]

The Committee on Finance submitted the following report:

CHICAGO, October 16, 2013.

To the President and Members of the City Council:

Your Committee on Finance, having had under consideration an ordinance authorizing the Committee on Finance to hold a public hearing in order to establish Special Service Area Number 63, having had the same under advisement, begs leave to report and recommend that Your Honorable Body *Pass* the proposed ordinance transmitted herewith.

This recommendation was concurred in by a viva voce vote of the members of the committee, with no dissenting vote.

Respectfully submitted,

(Signed) EDWARD M. BURKE,
Chairman.

On motion of Alderman Burke, the said proposed ordinance transmitted with the foregoing committee report was *Passed* by yeas and nays as follows:

Yeas -- Aldermen Moreno, Fioretti, Dowell, Burns, Hairston, Sawyer, Holmes, Harris, Beale, Balcer, Cárdenas, Quinn, Burke, Foulkes, Thompson, Thomas, Lane, O'Shea, Cochran, Brookins, Muñoz, Zalewski, Chandler, Solis, Maldonado, Burnett, Ervin, Graham, Reboyras, Suarez, Waguespack, Mell, Austin, Colón, Sposato, Mitts, Cullerton, Laurino, P. O'Connor, M. O'Connor, Reilly, Smith, Tunney, Arena, Cappleman, Pawar, Osterman, Moore, Silverstein -- 49.

Nays -- None.

Alderman Balcer moved to reconsider the foregoing vote. The motion was lost.

The following is said ordinance as passed:

WHEREAS, Special service areas may be established pursuant to Article VII, Sections 6(l) and 7(6) of the Constitution of the State of Illinois, and pursuant to the provisions of the Special Service Area Tax Law, 35 ILCS 200/27-5, et seq., as amended from time to time, and pursuant to the Property Tax Code, 35 ILCS 200/1-1, et seq., as amended from time to time (the "Property Tax Code"); and

WHEREAS, The City Council of the City of Chicago (the "City Council") finds that it is in the public interest that consideration be given to the creation of an area within the City of Chicago to be known and designated as Special Service Area Number 63 (the "Area") and to the authorization of the levy of a special annual services tax (the "Services Tax") for a period of ten (10) years within the Area for the purposes set forth herein; that the Area is contiguous; and that said special services are in addition to municipal services provided by and to the City of Chicago generally, and it is, therefore, in the best interests of the City of Chicago that the creation of the Area and the levy of the Services Tax within the Area for the services to be provided be considered; now, therefore,

Be It Ordained by the City Council of the City of Chicago:

SECTION 1. The preambles of this ordinance are hereby incorporated into this text as if set out herein in full.

SECTION 2. A public hearing shall be held by the Committee on Finance of the City Council of the City of Chicago at the City Council Chamber, City Hall, Chicago, Illinois (the "Hearing") to consider the creation of the Area and the authorization of the levy of the Services Tax. At the Hearing there will be considered the levy of the Services Tax upon the

taxable property within the Area sufficient to produce revenues required to provide special services in the Area. The Services Tax shall not exceed the annual sum of 1.5 percent of the equalized assessed value of the taxable property within the Area. The Services Tax shall be authorized to be levied in tax years 2013 through and including 2022. The proposed amount of the tax levy for special services for the initial year for which taxes will be levied within the Area in tax year 2013 is $115,000. The Services Tax shall be in addition to all other taxes provided by law and shall be levied pursuant to the provisions of the Property Tax Code, as amended from time to time. The special services to be considered include, but are not limited to: recruitment of new businesses to the Area, rehabilitation activities, maintenance and beautification activities, new construction, security, promotional and advertising activities, strategic planning for the Area, and other technical assistance activities to promote commercial and economic development (which may include, but are not limited to, streetscape improvements, strategic transit/parking improvement including parking management studies, and enhanced land use oversight and control initiatives), which will be hereinafter referred to collectively as the "Special Services". The Special Services shall be in addition to services provided to and by the City of Chicago generally. The Area shall consist of territory described on Exhibit 1 hereto and hereby incorporated herein. The approximate street location of said territory consists of West Chicago Avenue, between North Albany Avenue and North Karlov Avenue.

SECTION 3. Notice of the Hearing shall be published at least once, not less than 15 days prior to the Hearing, in a newspaper of general circulation within the City of Chicago. In addition, notice by mail shall be given by depositing said notice in the United States mail addressed to the person or persons in whose name the general taxes for the last preceding year were paid on each property lying within the Area. The notice shall be mailed not less than 10 days prior to the time set for the Hearing. In the event taxes for the last preceding year were not paid, the notice shall be sent to the person last listed on the tax rolls prior to that year as the owner of the property.

SECTION 4. Notice of the Hearing shall be substantially in the following form:

Notice Of Public Hearing

City Of Chicago Special Service Area No. 63.

Notice is hereby given that at _____ o'clock __.M., on the _____ day of _____, 20__ at the City Council Chamber, City Hall, 121 North LaSalle Street, Chicago, Illinois, a public hearing will be held by the Committee on Finance of the City Council of the City of Chicago to consider the creation of an area within the City of Chicago to be known and designated as Special Service Area Number 63 (the "Area") and the authorization of the levy of a special annual services tax (the "Services Tax") within the Area. The Services Tax under consideration shall be authorized to be levied in tax years 2013 through and including 2022. The purpose of creating the Area shall be to provide Special Services within the Area, which may include, but are not limited to: recruitment of new businesses to the Area, rehabilitation activities, maintenance and beautification activities, security, promotional and advertising activities, strategic planning for the Area, and other technical assistance activities to promote commercial and economic development (which may include, but are

not limited to, streetscape improvements, strategic transit/parking improvement including parking management studies, and enhanced land use oversight and control initiatives), which will be hereinafter referred to collectively as the "Special Services".

At the hearing there will be considered a Services Tax to be levied against the taxable property included within the Area for the provision of the Special Services not to exceed the annual sum of 1.5 percent of the equalized assessed value of taxable property within the Area. The proposed amount of the tax levy for special services for the initial year for which taxes will be levied within the Area in tax year 2013 is $115,000. The Services Tax shall be in addition to all other taxes provided by law and shall be levied pursuant to the provisions of the Property Tax Code, 35 ILCS 200/1-1, et seq., as amended from time to time.

The Area shall consist of the territory described herein and incorporated hereto as Exhibit 1. The approximate street location of said territory consists of West Chicago Avenue, between North Albany Avenue and North Karlov Avenue.

At the public hearing any interested person, including all persons owning taxable real property located within the proposed Area, affected by the creation of the Area and the levy of the Services Tax may file with the City Clerk of the City of Chicago written objections to and may be heard orally with respect to any issues embodied in this notice. The Committee on Finance of the City Council of the City of Chicago shall hear and determine all protests and objections at said hearing, and said hearing may be adjourned to another date without further notice other than a motion to be entered upon the minutes fixing the time and place it will reconvene.

If a petition signed by at least fifty-one percent (51%) of the electors residing within the boundaries of the proposed Area and by at least fifty-one percent (51%) of the landowners included within the boundaries of the proposed Area objecting to the creation of the Area and the levy of the Services Tax therein is filed with the City Clerk of the City of Chicago within 60 days following the final adjournment of the public hearing, the Area shall not be created and the Services Tax shall not be levied.

By order of the City Council of the City of Chicago, Cook County, Illinois.

Dated this _____ day of _____, 20__.

_____
City Clerk, City of Chicago,
Cook County, Illinois

SECTION 5. This ordinance shall become effective from its passage and approval.

Exhibit 1 referred to in this ordinance reads as follows:

Exhibit 1.

Legal Description And Permanent Index Numbers.

Special Service Area No. 63.

Legal Description:
That part of the south half of Sections 1,2 and 3 and the north half of Sections 10, 11 and 12, Township 39 North, Range 13 East of the Third Principal Meridian in Cook County, Illinois, being described as follows:

beginning at the northwest corner of the east 723 feet of the northeast quarter of said Section 10; thence east along the north line of said Section 10 to a point of intersection with the southerly extension of the west line of the north-south alley in Block 1 of Ellsworth T.Martin's Subdivision of Block 1 and 2 of the resubdivision of Blocks 5 and 6 in the Foster Subdivision, recorded March 21, 1912 as document number 4932160; thence north along said southerly extension and west line of alley to a point of intersection with the westerly extension of the north line of Lot 19 in said Ellsworth T.Martin's Subdivision; thence east along said westerly extension and north line of Lot 19 extended easterly to a point on centerline of Pulaski Road; thence north along said centerline to a point of intersection with the westerly extension of the south line Lot 30 in Block 7 of Thomas J. Diven's Subdivision, recorded March 23, 1888 as document number 935645, said south line also being the north line of an east-west alley ; thence east along said westerly extension and north line extended easterly through Blocks 7, 8, 3 and 4 to a point on the west right-of-way line of Hamlin Avenue; thence continuing easterly across said Hamlin Avenue to the north line of an east-west alley in Block 5 of T.J.Diven's Subdivision, recorded May 2, 1887 as document number 823307; thence continuing east along said north line of said east-west alley and its easterly extensions through Blocks 5, 6, 7 and 8 to a point on the west right-of-way line of Central Park Avenue; thence continuing easterly across said Central Park Avenue to the north line of an east-west alley in Dickey's Third Addition to Chicago, recorded April 16, 1905 as document number 3675492; thence continuing east along said north line of said east-west alley and its easterly extension to the north line of an east-west alley in Dickey's Second Addition to Chicago, recorded May 19, 1899 as document number 2822628; thence continuing east along said north line of said east-west alley and its easterly extensions through Dickey's Second Addition to a point on the west right-of-way line of Trumbull Avenue; thence continuing easterly across said Trumbull Avenue to the north line of an east-west alley in said Dickey's Third Addition to Chicago; thence continuing east along said north line to a point on the west right-of-way line of Homan Avenue; thence continuing easterly across said Homan Avenue to the north line of an east-west alley in Wilson and Gould's Subdivsion, recorded March 22,1888 as document number 935024; thence continuing east along said north line and its easterly extension to a point on the centerline of Christiana Avenue; thence north along said centerline to a point of intersection with the westerly extension of the north line of the south 6 inches of Lot 23 in Christiana Subdivision, recorded April 7, 1882 as document number 1640592; thence east along said westerly extension and said north line extended easterly to a point on the centerline of an adjacent north-south alley; thence north along said centerline to a point of intersection with the westerly extension of the north line of Lot 32 in N.T. Wrights Subdivision of Lot 4 of the

Superior Court Partition, recorded October 9, 1892 as document number 61043; thence east along said westerly extension and north line extended easterly to a point on the centerline of Spaulding Avenue; thence south along said centerline and its southerly extension to a point on the centerline of Chicago Avenue; thence east along said centerline to a point of intersection with the southerly extension of the centerline of Kedzie Avenue; thence north along said centerline to a point of intersection with the westerly extension of the south line of Lot 1 in E.A.Cummings and Co.'s Subdivision, recorded November 8, 1889 as document number 1182456; thence east along said westerly extension and the south line of Lot 1 to a point on the west line of Lot 7 in Kenny's Subdivision of Lots 68 and 69 in Mciiroy's Subdivision, recorded August 5,1873 as document number 118716; thence southeasterly along a line that is southwesterly of and parallel to the southwesterly right-of-way line of the Chicago Milwaukee and St. Paul Railroad Company, per document 36769987 and 3700092 to a point on the east line of Lot 6 in said Kenny's Subdivision; thence south along said east line and its southerly extension to a point on the centerline of Chicago Avenue; thence east along said centerline to a point of intersection with said northwesterly extension of the centerline of Albany Avenue; thence southeasterly and southerly along said centerline to a point of intersection with the easterly extension of the south line of Lot 35 in Cumming's Subdivision, recorded as document number 1050563; thence west along said easterly extension and south line extendeded westerly to a point on the west line of the adjacent north-south alley; thence north along said west line to the northeast corner of Lot 51 in said Cumming's Subdivision; thence west along the north line of said Lot 51 and its westerly extension to a point on the centerline of Troy Avenue; thence north along said centerline to a point of intersection with the easterly extension of the centerline of an east-west alley lying adjacent to the north line of Lot 132 in said Cumming's Subdivision; thence west along said easterly extension and centerline to a point of intersection with the northerly extension of the east line of an north-south alley, said alley lying adjacent to the west line of said Lot 132; thence south along said northerly extension and east line to a point of intersection with the easterly extension of the south line of Lot 156 in said Cummings Subdivision; thence west along said easterly extension and south line of Lot 156 extended westerly to a point on the centerline of Kedzie Avenue; thence south along said centerline to a point of intersection with the easterly extension of the north line of Lot 36 in Armington's Subdivision as recorded in book 9 page 95, said north line also being the south line of an east-west alley ; thence west along said easterly extension and south line to a point of intersection with the southerly extension of the west line of an north-south alley, said alley lying west of said Kedzie Avenue and east of Sawyer Avenue; thence north along said southerly extension and west line to the northeast corner of Lot 19 in said Armington's Subdivision, said northeast corner also being a point on the south line of an east-west alley; thence west along said south line and its westerly extension to a point on the centerline of said Sawyer Avenue; thence north along said centerline to a point of intersection with the easterly extension of the north line of Lot 100 in said Armington's Subdivision, said north line also being the south line of an east-west alley; thence west along said easterly extension and south line extended westerly to a point on the centerline of Spaulding Avenue; thence south along said centerline to a point of intersection with the easterly extension of the north line of Lot 1 in Chas. H. Serum's Subdivision, recorded

October 31,1910 as document number 4654484, said north line also being the south line of an east-west alley; thence west along said easterly extension and south line extended westerly to the northeast corner of Lot 47 in John M. Ways Subdivision, said northeast corner also being a point on the south line of an east-west alley; thence continuing along said south line and its westerly extension to a point on the centerline of Homan Avenue; thence south along said centerline to a point of intersection with the easterly extension of the south line of Lot 6 in J. H. Dunham's Subdivision, recorded on March 26,1873 as document number 88869; thence west along said easterly extension and south line extended westerly to a point on the west line of an north-south alley lying adjacent to said Lot 6; thence north along said west line to the southeast corner of Lot 45 in said J. H. Dunham's Subdivision; thence west along said south line and its westerly extension to a point on the centerline of Trumbull Avenue; thence north along said centerline to a point of intersection with the easterly extension of the north line of the south 16.92 feet of Lot 4 in Block 2 in said J. H. Dunham's Subdivision; thence west along the north line of said easterly extension and north line of the south 16.92 feet to a point on the west line of the east 50 feet of said Lot 4; thence south along said west line of the east 50 feet to a point on the south line of Lot 5 in said J. H. Dunham's Subdivision; thence west along said south line to the southwest corner of said Lot 5; thence continuing west across an north-south alley to the southeast corner of Lot 44 in said J. H. Dunham's Subdivision; thence west along the south line of said Lot 44 and its westerly extension to a point on the centerline of St. Louis Avenue; thence south along said centerline to a point of intersection with the easterly extension of the north line of Lot 45 in Thos. J. Diven's Subdivision, recorded July 27,1887 as document number 855132, said north line also being the south line of an east-west alley; thence west along said easterly extension and its south line extended westerly to a point on the centerline of Drake Avenue; thence north along said centerline to a point of intersection with the easterly extension of the south line of Lot 4 in Cushing's Subdivision of Blocks 4 and 5 of F. Harding's Subdivision (ante-fire); thence west along said easterly extension and the south line of Lot 4 extended westerly to a point on the west line of an north-south alley lying adjacent to said Lot 4; thence north along said west line to the southeast corner of Lot 45 in said Cushing's Subdivision; thence west along the south line of said Lot 45 and its westerly extension to a point on the centerline of Central Park Avenue; thence south along said centerline to a point of intersection with the easterly extension of the south line of Lot 6 in Mcauley's Subdivision of Block 1 of W. J. Morton's Subdivision, see tract book 121, page 23 recorded April 1,1859 (ante-fire); thence west along said easterly extension and south line of said Lot 6 extended westerly to a point on the west line of an north-south alley lying adjacent to said Lot 6; thence north along said west line to the northeast corner of Lot 43 in said Mcauley's Subdivision of Block 1 of W. J. Morton's Subdivision; thence west along the north line of said Lot 43 and its westerly extension to a point on the centerline of Monticello Avenue; thence south along said centerline to a point of intersection with the easterly extension of the north line of Lot 2 in Harry Kaplan's Subdivision, recorded November 21, 1922 as document number 7723139, said north line of Lot 2 also being the south line of an east-west alley; thence west along said easterly extension and south line extended westerly to a point on the centerline of

Lawndale Avenue; thence north along said centerline to a point of intersection with the easterly extension of the north line of Lot 1 in the resubdivision of Lots 44 to 48, recorded August 1, 1911 as document number 4804108, said north line of Lot 1 also being the south line of an east-west alley; thence west along said easterly extension and south line extended westerly to a point on the centerline of Ridgeway Avenue; thence north along said centerline to a point of intersection with the easterly extension of the north line of Lot 48 in I .W. B. Day's Subdivision, recorded July 10, 1873 as document number 108658, said north line of Lot 48 also being the south line of an east-west alley; thence west along said easterly extension and its south line extended westerly to a point on the centerline of Hamlin Avenue; thence south along said centerline to a point of intersection with the easterly extension of the north line of Lot 45 in Thomas J. Diven's Subdivision of Block 1 of F. Harding's Subdivision, recorded July 27, 1887 as document number 855133, said north line of Lot 45 also being the south line of an east-west alley; thence west along said easterly extension and south line extended westerly to a point on the centerline of Avers Avenue; thence north along said centerline to a point of intersection with the easterly extension of the north lin e of Lot 48 in Thomas J. Diven's Subdivision of Block 2 of F. Harding's Subdivision, recorded August 12, 1872 as document number 49120, said north line of Lot 48 also being the south line of an east-west alley; thence west along said easterly extension and south line extended westerly to a point on the centerline of Springfield Avenue; thence south along said centerline to a point of intersection with the easterly extension of the north line Lot 45 in Thomas J. Diven's Subdivision of Block 3 of F. Harding's Subdivision, recorded August 24, 1887 as document number 864385, said north line of Lot 45 also being the south line of an east-west alley; thence west along said easterly extension and south line extended westerly to a point on the centerline of Harding Avenue; thence north along said center line to a point of intersection with the easterly extension of the north line of Lot 6 in the subdivision of Block 4 of F. Harding's Subdivision (ante-fire); thence west along said easterly extension and north line of Lot 6 to the northwest corner thereof, said northwest corner also being a point on the east line of an north-south alley; thence south along said east line to a point of intersection with the easterly extension of the north line of Lot 1 in the subdivision of Lots 25 to 29 in Block 4 of F. Harding's Subdivision, recorded December 12,1888 as document number 1039270, said north line of Lot 1 also being the south line of an east-west alley; thence west along said easterly extension and south line of the east-west alley extended westerly to a point on the centerline of Pulaski Road, said centerline also being the east line of said northeast quarter of Section 10 ; thence south along said east line to a point on the south line of the north 1000 feet of said Section 10; thence west along said south line to a point on the west line of the east 366 feet of said Section 10; thence north along said west line to a point on the north line of the south 250 feet of the north 1000 feet of said Section 10; thence west along said north line to a point on the west line of the east 383 feet of said Section 10; thence south along said west line to a point on aforesaid south line of the north 1000 feet of said Section 10; thence west along said south line a distance of 83.54 feet; thence northwesterly a distance of 402.99 feet to a point which is 688.17 feet south of the north line of said Section 10 and 723 feet west of the east line of said Section 10; thence north along a line that is 723 feet west of and parallel with said east line a distance of 688.17 feet to the point of beginning.

Permanent Index Numbers:

PIN
16-01-319-015-0000
16-01-319-016-0000
16-01-319-017-0000
16-01-319-018-0000
16-01-319-019-0000
16-01-319-020-0000
16-01-319-021-0000
16-02-325-038-0000
16-02-325-039-0000
16-02-325-040-0000
16-02-325-041-0000
16-02-325-042-0000
16-02-325-043-0000
16-02-325-045-0000
16-02-326-035-0000
16-02-326-036-0000
16-02-326-037-0000
16-02-326-038-0000
16-02-326-039-0000
16-02-326-040-0000
16-02-326-041-0000
16-02-326-042-0000
16-02-326-043-0000
16-02-327-033-0000
16-02-327-034-0000
16-02-327-035-0000
16-02-327-036-0000
16-02-327-038-0000
16-02-327-043-0000
16-02-327-044-0000
16-02-327-045-0000
16-02-328-031-0000
16-02-328-032-0000
16-02-328-033-0000
16-02-328-034-0000
16-02-328-035-0000
16-02-328-036-0000
16-02-328-037-0000
16-02-328-038-0000
16-02-329-036-0000
16-02-329-037-0000
16-02-329-038-0000
16-02-329-039-0000
16-02-329-040-0000
16-02-329-041-0000
16-02-329-042-0000
16-02-329-043-0000
16-02-329-044-0000
16-02-329-045-0000
16-02-330-037-0000
16-02-330-038-0000
16-02-330-039-0000
16-02-330-040-0000
16-02-330-041-0000
16-02-330-042-0000
16-02-330-043-0000
16-02-330-044-0000
16-02-331-035-0000
16-02-331-036-0000
16-02-331-037-0000
16-02-331-038-0000
16-02-331-039-0000
16-02-331-040-0000
16-02-331-041-0000
16-02-331-042-0000
16-02-332-032-0000
16-02-332-033-0000
16-02-332-034-0000
16-02-332-035-0000
16-02-332-036-0000
16-02-332-037-0000
16-02-332-038-0000
16-02-332-042-0000
16-02-419-032-0000
16-02-419-033-0000
16-02-419-034-0000
16-02-419-035-0000
16-02-419-036-0000
16-02-419-037-0000
16-02-419-038-0000
16-02-419-039-0000
16-02-419-040-0000
16-02-419-041-0000
16-02-420-038-0000
16-02-420-039-0000
16-02-420-040-0000
16-02-420-041-0000
16-02-420-042-0000
16-02-420-043-0000
16-02-420-044-0000
16-02-420-045-0000
16-02-420-046-0000
16-02-420-047-0000
16-02-420-048-0000
16-02-421-037-0000
16-02-421-038-0000
16-02-421-039-0000
16-02-421-040-0000
16-02-421-041-0000
16-02-421-042-0000
16-02-421-043-0000
16-02-421-044-0000
16-02-422-035-0000
16-02-422-036-0000
16-02-422-037-0000
16-02-422-038-0000
16-02-422-039-0000
16-02-422-040-0000
16-02-422-041-0000
16-02-422-042-0000
16-02-422-043-0000
16-02-422-044-0000
16-02-426-007-0000
16-02-426-008-0000
16-02-426-009-0000
16-02-426-010-0000
16-02-426-011-0000
16-02-426-012-0000
16-02-426-013-0000
16-02-426-014-0000
16-02-428-031-0000
16-02-428-032-0000
16-02-428-040-0000
16-02-428-059-0000
16-02-428-060-0000
16-02-428-061-0000
16-02-428-062-0000
16-02-428-063-0000
16-02-428-067-0000

16-02-428-068-0000
16-02-428-074-0000
16-02-428-075-0000
16-03-431-035-0000
16-10-115-001-0000
16-10-200-009-0000
16-10-200-012-0000
16-10-200-013-0000
16-11-100-001-0000
16-11-100-002-0000
16-11-100-003-0000
16-11-100-004-0000
16-11-100-005-0000
16-11-100-006-0000
16-11-100-007-0000
16-11-100-008-0000
16-11-100-009-0000
16-11-100-010-0000
16-11-100-011-0000
16-11-100-012-0000
16-11-100-042-0000
16-11-100-043-0000
16-11-100-045-0000
16-11-100-046-0000
16-11-100-047-0000
16-11-100-049-0000
16-11-100-050-0000
16-11-100-051-0000
16-11-101-001-0000
16-11-101-002-0000
16-11-101-003-0000
16-11-101-004-0000
16-11-101-005-0000
16-11-101-006-0000
16-11-101-007-0000
16-11-101-008-0000
16-11-101-009-0000
16-11-101-010-0000
16-11-101-011-0000
16-11-102-001-0000
16-11-102-002-0000
16-11-102-003-0000
16-11-102-004-0000
16-11-102-005-0000
16-11-103-001-0000
16-11-103-002-0000
16-11-103-003-0000
16-11-103-004-0000
16-11-103-005-0000
16-11-103-006-0000
16-11-103-007-0000
16-11-103-010-0000
16-11-103-041-0000
16-11-103-042-0000
16-11-104-005-0000
16-11-104-031-0000
16-11-104-032-0000
16-11-104-033-0000
16-11-105-001-0000
16-11-105-002-0000
16-11-105-003-0000
16-11-105-004-0000
16-11-105-005-0000
16-11-105-006-0000
16-11-105-007-0000
16-11-105-039-0000
16-11-105-041-0000
16-11-105-042-0000
16-11-106-001-0000
16-11-106-002-0000
16-11-106-020-0000
16-11-107-001-0000
16-11-107-036-0000
16-11-200-001-0000
16-11-200-019-0000
16-11-200-020-0000
16-11-201-001-0000
16-11-201-002-0000
16-11-201-003-0000
16-11-201-008-0000
16-11-201-009-0000
16-11-201-042-0000
16-11-201-043-0000
16-11-201-044-0000
16-11-201-045-0000
16-11-202-001-0000
16-11-202-002-0000
16-11-202-003-0000
16-11-202-004-0000
16-11-202-022-0000
16-11-202-023-0000
16-11-202-024-0000
16-11-202-044-0000
16-11-203-001-0000
16-11-203-039-0000
16-11-204-001-0000
16-11-204-002-0000
16-11-204-003-0000
16-11-204-004-0000
16-11-204-005-0000
16-11-204-006-0000
16-11-204-007-0000
16-11-205-001-0000
16-11-205-002-0000
16-11-205-003-0000
16-11-205-004-0000
16-11-205-005-0000
16-11-205-006-0000
16-11-205-007-0000
16-11-205-008-0000
16-11-205-009-0000
16-11-206-001-0000
16-11-206-002-0000
16-11-206-003-0000
16-11-206-004-0000
16-11-206-005-0000
16-11-206-006-0000
16-11-206-007-0000
16-11-206-008-0000
16-11-207-010-0000
16-11-207-011-0000
16-11-207-012-0000
16-11-207-025-0000
16-12-100-004-0000
16-12-100-011-0000
16-12-100-012-0000
16-12-100-013-0000
16-12-100-014-0000
16-12-100-015-0000
16-12-100-016-0000
16-12-100-037-0000
16-12-100-038-0000
16-12-101-039-0000

PUBLIC HEARING ON ESTABLISHMENT OF SPECIAL SERVICE AREA NO. 64.

[O2013-6504]

The Committee on Finance submitted the following report:

CHICAGO, October 16, 2013.

To the President and Members of the City Council:

Your Committee on Finance, having had under consideration an ordinance authorizing the Committee on Finance to hold a public hearing in order to establish Special Service Area Number 64, having had the same under advisement, begs leave to report and recommend that Your Honorable Body *Pass* the proposed ordinance transmitted herewith.

This recommendation was concurred in by a viva voce vote of the members of the committee, with no dissenting vote.

Respectfully submitted,

(Signed) EDWARD M. BURKE,
Chairman.

On motion of Alderman Burke, the said proposed ordinance transmitted with the foregoing committee report was *Passed* by yeas and nays as follows:

Yeas -- Aldermen Moreno, Fioretti, Dowell, Burns, Hairston, Sawyer, Holmes, Harris, Beale, Balcer, Cárdenas, Quinn, Burke, Foulkes, Thompson, Thomas, Lane, O'Shea, Cochran, Brookins, Muñoz, Zalewski, Chandler, Solis, Maldonado, Burnett, Ervin, Graham, Reboyras, Suarez, Waguespack, Mell, Austin, Colón, Sposato, Mitts, Cullerton, Laurino, P. O'Connor, M. O'Connor, Reilly, Smith, Tunney, Arena, Cappleman, Pawar, Osterman, Moore, Silverstein -- 49.

Nays -- None.

Alderman Balcer moved to reconsider the foregoing vote. The motion was lost.

The following is said ordinance as passed:

WHEREAS, Special service areas may be established pursuant to Article VII, Sections 6(l) and 7(6) of the Constitution of the State of Illinois, and pursuant to the provisions of the Special Service Area Tax Law, 35 ILCS 200/27-5, et seq., as amended from time to time, and pursuant to the Property Tax Code, 35 ILCS 200/1-1, et seq., as amended from time to time (the "Property Tax Code"); and

WHEREAS, The City Council of the City of Chicago (the "City Council") finds that it is in the public interest that consideration be given to the creation of an area within the City of Chicago to be known and designated as Special Service Area Number 64 (the "Area") and to the authorization of the levy of a special annual services tax (the "Services Tax") for a period of 10 years within the Area for the purposes set forth herein; that the Area is contiguous; and that said special services are in addition to municipal services provided by and to the City of Chicago generally, and it is, therefore, in the best interests of the City of Chicago that the creation of the Area and the levy of the Services Tax within the Area for the services to be provided be considered; now, therefore,

Be It Ordained by the City Council of the City of Chicago:

SECTION 1. The preambles of this ordinance are hereby incorporated into this text as if set out herein in full.

SECTION 2. A public hearing shall be held by the Committee on Finance of the City Council of the City of Chicago at the City Council Chamber, City Hall, Chicago, Illinois (the "Hearing") to consider the creation of the Area and the authorization of the levy of the Services Tax. At the Hearing there will be considered the levy of the Services Tax upon the taxable property within the Area sufficient to produce revenues required to provide special services in the Area. The Services Tax shall not exceed the annual sum of 2.5 percent of the equalized assessed value of the taxable property within the Area. The Services Tax shall be authorized to be levied in tax years 2013 through and including 2022. The proposed amount of the tax levy for special services for the initial year for which taxes will be levied within the Area in tax year 2013 is $9,150. The Services Tax shall be in addition to all other taxes provided by law and shall be levied pursuant to the provisions of the Property Tax Code, as amended from time to time. The special services to be considered include, but are not limited to: recruitment of new businesses to the Area, rehabilitation activities, maintenance and beautification activities, new construction, security, promotional and advertising activities, strategic planning for the Area, and other technical assistance activities to promote commercial and economic development (which may include, but are not limited to, streetscape improvements, strategic transit/parking improvement including parking management studies, and enhanced land use oversight and control initiatives), which will be hereinafter referred to collectively as the "Special Services". The Special Services shall be in addition to services provided to and by the City of Chicago generally. The Area shall consist of territory described on Exhibit 1 hereto and hereby incorporated herein. The approximate street location of said territory consists of South Walden Parkway, from West 100th Street to West 99th Street; West 99th Street, from the alley west of South Walden Parkway to 1732 West 99th Street on the east.

SECTION 3. Notice of the Hearing shall be published at least once, not less than 15 days prior to the Hearing, in a newspaper of general circulation within the City of Chicago. In addition, notice by mail shall be given by depositing said notice in the United States mail addressed to the person or persons in whose name the general taxes for the last preceding year

were paid on each property lying within the Area. The notice shall be mailed not less than 10 days prior to the time set for the Hearing. In the event taxes for the last preceding year were not paid, the notice shall be sent to the person last listed on the tax rolls prior to that year as the owner of the property.

SECTION 4. Notice of the Hearing shall be substantially in the following form:

Notice Of Public Hearing

City Of Chicago Special Service Area No. 64.

Notice is hereby given that at _____ o'clock __.M., on the _____ day of _____, 20__ at the City Council Chamber, City Hall, 121 North LaSalle Street, Chicago, Illinois, a public hearing will be held by the Committee on Finance of the City Council of the City of Chicago to consider the creation of an area within the City of Chicago to be known and designated as Special Service Area Number 64 (the "Area") and the authorization of the levy of a special annual services tax (the "Services Tax") within the Area. The Services Tax under consideration shall be authorized to be levied in tax years 2013 through and including 2022. The purpose of creating the Area shall be to provide special services within the Area, which may include, but are not limited to: recruitment of new businesses to the Area, rehabilitation activities, maintenance and beautification activities, new construction, security, promotional and advertising activities, strategic planning for the Area, and other technical assistance activities to promote commercial and economic development (which may include, but are not limited to, streetscape improvements, strategic transit/parking improvement including parking management studies, and enhanced land use oversight and control initiatives), which will be hereinafter referred to collectively as the "Special Services".

At the hearing there will be considered a Services Tax to be levied against the taxable property included within the Area for the provision of the Special Services not to exceed the annual sum of 2.5 percent of the equalized assessed value of taxable property within the Area. The proposed amount of the tax levy for special services for the initial year for which taxes will be levied within the Area in tax year 2013 is $9,150. The Services Tax shall be in addition to all other taxes provided by law and shall be levied pursuant to the provisions of the Property Tax Code, 35 ILCS 200/1-1, et seq., as amended from time to time.

The Area shall consist of the territory described herein and incorporated hereto as Exhibit 1. The approximate street location of said territory consists of South Walden Parkway, from West 100th Street to West 99th Street; West 99th Street, from the alley west of South Walden Parkway to 1732 West 99th Street on the east.

At the public hearing any interested person, including all persons owning taxable real property located within the proposed Area, affected by the creation of the Area and the levy of the Services Tax may file with the City Clerk of the City of Chicago written objections to and may be heard orally with respect to any issues embodied in this notice. The Committee on Finance of the City Council of the City of Chicago shall hear and determine all protests and objections at said Hearing, and said Hearing may be adjourned to another date without further notice other than a motion to be entered upon the minutes fixing the time and place it will reconvene.

If a petition signed by at least fifty-one percent (51%) of the electors residing within the boundaries of the proposed Area and by at least fifty-one percent (51%) of the landowners included within the boundaries of the proposed Area objecting to the creation of the Area and the levy of the Services Tax therein is filed with the City Clerk of the City of Chicago within sixty (60) days following the final adjournment of the public hearing, the Area shall not be created and the Services Tax shall not be levied.

By order of the City Council of the City of Chicago, Cook County, Illinois.

Dated this _____ day of _____, 20__.

_____
City Clerk, City of Chicago,
Cook County, Illinois

SECTION 5. This ordinance shall become effective from its passage and approval.

Exhibit 1 referred to in this ordinance reads as follows:

Exhibit 1.

Legal Description And Permanent Index Numbers.

Special Service Area No. 64

Legal Description:

All that part of the east half of Section 7 in Township 37 North, Range 14 East of the Third Principal Meridian, bounded and described as follows:

beginning at the southwest corner of Lot 3 in Orlando J. Buck's Subdivision of Lots 10, 11 and 12 in Block 12 in Walden Addition to Washington Heights, said southwest corner being also the point of intersection of the north line of West 99th Street with the east line of the alley first east of South Longwood Drive lying between West 99th Street and West 98th Street; thence north along said east line of the alley first east of South Longwood Drive lying between West 99th Street and West 98th Street to the north line said Orlando J. Buck's Subdivision; thence east along said north line of said subdivision and its east extension to the east line of South Walden Parkway; thence north along said east line of South Walden Parkway to the south line of the alley first north of West 98th Street lying between the Chicago, Rock Island and Pacific Railroad and South Longwood Drive; thence east along said south line of the alley first north of West 98th Street lying between the Chicago, Rock Island and Pacific Railroad and South Longwood Drive to the west line of the Chicago, Rock Island and Pacific Railroad; thence north along said west line of the Chicago, Rock Island and Pacific Railroad to the west extension of the north line of the alley first south of West 95th Street lying between South Vanderpoel Avenue and South Wood Street; thence east along said west extension and said north line of the alley first south of West 95th Street lying between South Vanderpoel Avenue and South Wood Street to the east line of the Chicago, Rock Island and Pacific Railroad; thence south along said east line of the Chicago, Rock Island and Pacific Railroad to the west extension of the south line of the alley first north of West 99th Street lying between South Vanderpoel Avenue and South Wood Street; thence east along said west extension and said south line of the alley first north of West 99th Street lying between South Vanderpoel Avenue and South Wood Street to the east line of the west 16 feet of Lot 13 in Block 2 in Miss Dunn's Subdivision of Lot 30 and Lots 77 to 84, inclusive, in Block 6 in Hillard and Dobbins' First Addition to Washington Heights; thence south along said east line of the west 16 feet of Lot 13 in Block 2 in Miss Dunn's Subdivision and its south extension to the south line of West 99th Street; thence west along said south line of West 99th Street to the east line of the west 1.75 feet of Lot 5 in the subdivision of Lots 12 and 13 in M.E. Hillard's Subdivision; thence south along said east line of the west 1.75 feet of Lot 5 in the Subdivision of Lots 12 and 13 in M.E. Hillard's Subdivision to the south line of said Lot 5 in said subdivision of Lots 12 and 13 in M.E. Hillard's Subdivision; thence west along the south line of Lots 1 through 5 in the subdivision of Lots 12 and 13 in M.E. Hillard's Subdivision to the west line of said Lot 1 in the Subdivision of Lots 12 and 13 in M.E. Hillard's Subdivision; thence north along said west line of Lot 1 in the subdivision of Lots 12 and 13 in M.E. Hillard's Subdivision to the south line of West 99th Street; thence west along said south line of West 99th Street to northerly extension of the east line of Lot 1 in Block 7 of Walden Terrance Addition to Chicago, a subdivision of that part of the northwest quarter of the southeast quarter of Section 7, Township 37 North, Range 14, East of the Third Principal Meridian, said east line also being the west line of the Chicago, Rock Island and Pacific Railroad; thence south and southwesterly along said west line of the Chicago, Rock Island and Pacific Railroad to the centerline of West 100th Street; thence west along said centerline of West 100th Street to the south extension of the centerline of the alley first east of South Longwood Drive lying between West 100th Street and West 99th Street; thence

north along said extension, said centerline and its north extension to the north line of West 99th Street; thence east along said north line of West 99th Street to the point of beginning; all in the City of Chicago, Cook County, Illinois.

Permanent Index Numbers:

25-07-216-025-0000	25-07-402-025-0000
25-07-216-026-0000	25-07-402-026-0000
25-07-217-052-0000	25-07-403-001-0000
25-07-217-054-0000	25-67-403-002-0000
25-07-217-066-0000	25-07-403-003-0000
25-07-217-067-0000	25-07-403-004-0000
25-07-402-012-0000	25-07-403-005-0000
25-07-402-016-0000	25-07-403-006-0000
25-07-402-017-0000	25-07-403-007-0000
25-07-402-018-0000	25-07-403-008-0000
25-07-402-019-0000	25-07-403-009-0000
25-07-402-020-0000	25-07-403-010-0000
25-07-402-021-0000	25-07-404-001-0000
25-07-402-022-0000	25-07-404-063-0000
25-07-402-023-0000	25-07-500-004-0000
25-07-402-024-0000	25-07-999-001-0000

PUBLIC HEARING ON ESTABLISHMENT OF SPECIAL SERVICE AREA NO. 65 (FORMERLY SPECIAL SERVICE AREA NO. 14).

[O2013-6459]

The Committee on Finance submitted the following report:

CHICAGO, October 16, 2013.

To the President and Members of the City Council:

Your Committee on Finance, having had under consideration an ordinance authorizing the Committee on Finance to hold a public hearing in order to establish Special Service Area Number 65, having had the same under advisement, begs leave to report and recommend that Your Honorable Body *Pass* the proposed ordinance transmitted herewith.

This recommendation was concurred in by a viva voce vote of the members of the committee, with no dissenting vote.

Respectfully submitted,

(Signed) EDWARD M. BURKE,
Chairman.

On motion of Alderman Burke, the said proposed ordinance transmitted with the foregoing committee report was *Passed* by yeas and nays as follows:

Yeas -- Aldermen Moreno, Fioretti, Dowell, Burns, Hairston, Sawyer, Holmes, Harris, Beale, Balcer, Cárdenas, Quinn, Burke, Foulkes, Thompson, Thomas, Lane, O'Shea, Cochran, Brookins, Muñoz, Zalewski, Chandler, Solis, Maldonado, Burnett, Ervin, Graham, Reboyras, Suarez, Waguespack, Mell, Austin, Colón, Sposato, Mitts, Cullerton, Laurino, P. O'Connor, M. O'Connor, Reilly, Smith, Tunney, Arena, Cappleman, Pawar, Osterman, Moore, Silverstein -- 49.

Nays -- None.

Alderman Balcer moved to reconsider the foregoing vote. The motion was lost.

The following is said ordinance as passed:

WHEREAS, Special service areas may be established pursuant to Article VII, Sections 6(l) and 7(6) of the Constitution of the State of Illinois, and pursuant to the provisions of the Special Service Area Tax Law, 35 ILCS 200/27-5, et seq., as amended from time to time, and pursuant to the Property Tax Code, 35 ILCS 200/1-1, et seq., as amended from time to time (the "Property Tax Code"); and

WHEREAS, On October 7, 1993, the City Council of the City of Chicago (the, "City Council") enacted an ordinance establishing a special service area known and designated as City of Chicago Special Service Area Number 14 to provide special governmental services in the area in addition to services provided generally by the City of Chicago and authorizing a real property tax not to exceed an annual rate of forty-one one-hundredths of one percent (0.41%) of the equalized assessed value of all property within the area to provide such services for a period of four years (the "Initial Levy Period"), which such ordinance was amended on March 9,1995; and

WHEREAS, The Initial Levy Period has expired; and

WHEREAS, On December 10, 1997, the City Council enacted an ordinance which again established a special service area known and designated as City of Chicago Special Service Area Number 14 and authorized the levy of an annual tax for the period beginning in 1997 through and including 2000 (the "Second Levy Period"), not to exceed an annual rate of forty-one one-hundredths of one percent (0.41%) of the equalized assessed value of the taxable property therein to provide certain special services in and for the area in addition to the services provided by and to the City of Chicago generally; and

WHEREAS, The Second Levy Period has expired; and

WHEREAS, On December 5, 2001, the City Council enacted an ordinance which again established a special service area known and designated as City of Chicago Special Service Area Number 14 and authorized the levy of an annual tax, for the period beginning in 2001 through and including 2004 (the "Third Levy Period"), not to exceed the sum of forty-one one-hundredths of one percent (0.41%) of the equalized assessed value of the taxable property therein to provide certain special services in and for the area in addition to the services provided by and to the City of Chicago generally; and

WHEREAS, The Third Levy Period has expired; and

WHEREAS, On December 7, 2005, the City Council enacted an ordinance which again established a special service area known and designated as City of Chicago Special Service Area Number 14 and authorized the levy of an annual tax, for the period beginning in 2005 through and including 2007 (the "Fourth Levy Period"), not to exceed the sum of forty-one one-hundredths of one percent (0.41%) of the equalized assessed value of the taxable property therein to provide certain special services in and for the area in addition to the services provided by and to the City of Chicago generally; and

WHEREAS, The Fourth Levy Period has expired; and

WHEREAS, On November 12, 2008, the City Council enacted an ordinance which again established a special service area known and designated as City of Chicago Special Service Area Number 14 (the "Original Area") and authorized the levy of an annual tax, for a period of five years beginning in 2008 through and including 2012 (the "Fifth Levy Period"), not to exceed the sum of forty-one one-hundredths of one percent (0.41%) of the equalized assessed value of the taxable property therein (the "Services Tax") to provide certain special services in and for the Area in addition to the services provided by and to the City generally; and

WHEREAS, The Fifth Levy Period has expired; and

WHEREAS, The City Council of the City of Chicago finds that it is in the public interest that consideration be given to the establishment of an area within the City of Chicago (which is comprised of the Original Area) to be known and designated as Special Service Area Number 65 (the "Area") and to the authorization of the levy of a special annual services tax (the "Services Tax") for a period of five years within the Area for the purposes set forth herein; that the Area is contiguous; and that said special services are in addition to municipal services provided by and to the City of Chicago generally, and it is, therefore, in the best interests of the City of Chicago that the establishment of the Area and the levy of the Services Tax within the Area for the services to be provided be considered; now, therefore,

Be It Ordained by the City Council of the City of Chicago:

SECTION 1. The preambles of this ordinance are hereby incorporated into this text as if set out herein in full.

SECTION 2. A public hearing shall be held by the Committee on Finance of the City Council of the City of Chicago at the City Council Chamber, City Hall, Chicago, Illinois (the "Hearing") to consider the establishment of the Area and the authorization of the levy of the Services Tax. At the Hearing there will be considered the levy of the Services Tax upon the taxable property within the Area sufficient to produce revenues required to provide special services in the Area. The Services Tax shall not exceed the annual sum forty-five one-hundredths of one percent (0.45%) of the equalized assessed value of the taxable property within the Area. The Services Tax shall be authorized to be levied in tax years 2013 through and including 2017. The proposed amount of the tax levy for special services for the initial year for which taxes will be levied within the Area in tax year 2013 is $570,513. The Services Tax shall be in addition to all other taxes provided by law and shall be levied pursuant to the provisions of the Property Tax Code, as amended from time to time. The special services to be considered include, but not limited to: security services provided in the Area, including the administration necessary for the implementation of such security services; coordinated marketing and promotional activities; businesses retention and recruitment; area strategic planning; and other technical assistance activities to promote community and economic development, which will be hereinafter referred to collectively as the "Special Services". The Special Services shall be in addition to services provided to and by the City of Chicago generally. The Area shall consist of territory described on Exhibit 1 hereto and

hereby incorporated herein. The approximate street location of said territory consists of West Marquette Road on the north, West 75th Street on the south, South Kedzie Avenue on the west and South Bell Avenue on the east.

SECTION 3. Notice of the Hearing shall be published by the City of Chicago at least once, not less than 15 days prior to the Hearing, in a newspaper of general circulation within the City of Chicago. In addition, notice by mail shall be given by depositing said notice in the United States mail addressed to the person or persons in whose name the general taxes for the last preceding year were paid on each property lying within the Area. The notice shall be mailed not less than 10 days prior to the time set for the Hearing. In the event taxes for the last preceding year were not paid, the notice shall be sent to the person last listed on the tax rolls prior to that year as the owner of the property.

SECTION 4. Notice of the Hearing shall be substantially in the following form:

Notice Of Public Hearing

City Of Chicago Special Service Area No. 65.

Notice is hereby given that at _____ o'clock __.M., on the _____ day of _____, 2013 at the City Council Chamber, City Hall, 121 North LaSalle Street, Chicago, Illinois, a public hearing will be held by the Committee on Finance of the City Council of the City of Chicago to consider the establishment of an area within the City of Chicago (which is comprised of the area formerly known as Special Service Area Number 14) to be known and designated as Special Service Area Number 65 (the "Area") and the authorization of the levy of a special annual services tax (the "Services Tax") within the Area. The Services Tax under consideration shall be authorized to be levied in tax years 2013 through and including 2017. The purpose of creating the Area shall be to provide special services within the Area, which may include, but not limited to: security services provided in the Area, including the administration necessary for the implementation of such security services; coordinated marketing and promotional activities; businesses retention and recruitment; area strategic planning; and other technical assistance activities to promote community and economic development, which will be hereinafter referred to collectively as the "Special Services".

At the hearing there will be considered a Services Tax to be levied against the taxable property included within the Area for the provision of the Special Services not to exceed the annual sum of forty-five one-hundredths of one percent (0.45%) of the equalized assessed value of taxable property within the Area. The proposed

amount of the tax levy for Special Services for the initial year for which taxes will be levied within the Area in tax year 2013 is $570,513. The Services Tax shall be in addition to all other taxes provided by law and shall be levied pursuant to the provisions of the Property Tax Code, 35 ILCS 200/1-1, et seq., as amended from time to time.

The Area shall consist of the territory described herein and incorporated hereto as Exhibit 1. The approximate street location of said territory consists of West Marquette Road on the north, West 75th Street on the south, South Kedzie Avenue on the west and South Bell Avenue on the east.

At the public hearing any interested person, including all persons owning taxable real property located within the proposed Area, affected by the establishment of the Area and the levy of the Services Tax may file with the City Clerk of the City of Chicago written objections to and may be heard orally with respect to any issues embodied in this notice. The Committee on Finance of the City Council of the City of Chicago shall hear and determine all protests and objections at said hearing, and said hearing may be adjourned to another date without further notice other than a motion to be entered upon the minutes fixing the time and place it will reconvene.

If a petition signed by at least fifty-one percent (51%) of the electors residing within the boundaries of the proposed Area and by at least fifty-one percent (51%) of the landowners included within the boundaries of the proposed Area objecting to the establishment of the Area and the levy of the Services Tax therein is filed with the City Clerk of the City of Chicago within 60 days following the final adjournment of the public hearing, the Area shall not be created and the Services Tax shall not be levied.

By order of the City Council of the City of Chicago, Cook County, Illinois.

Dated this _____ day of _____, 2013.

_____
City Clerk, City of Chicago,
Cook County, Illinois

SECTION 5. This ordinance shall become effective from its passage and approval.

Exhibit 1 referred to in this ordinance reads as follows:

Exhibit 1.

Legal Description And Permanent Index Numbers.

Special Service Area No. 65.
(Formerly Special Service Area No. 14)

Legal Description:

That part of Sections 24 and 25 in Township 38 North, Range 13 East of the Third Principal Meridian and Sections 19 and 30 in Township 38 North, Range 14 East of the Third Principal Meridian, described as follows:

Beginning at the northwest comer of the southeast quarter of said Section 24 (being also the intersection of the centerlines of South California Avenue and West Marquette Road); thence south along the west line of said southeast quarter to the northeast comer of the northwest quarter of said Section 25 (being also the Intersection of the centerlines of South California Avenue and West 71st Street); thence west along the north line of said northwest quarter to the northwest comer of the northwest quarter of said Section 25 (being also the intersection of the centerlines of South Kedzie Avenue and West 71st Street); thence south along the west line of said northwest quarter to the northerly right-of-way line of the Belt Railway of Chicago; thence easterly along the northerly right-of- way line of said Belt Railway of Chicago across said Sections 25 and 30 to the easterly line of South Oakley Avenue; thence northeast along the northwesteriy right-of-way line of said Belt Railway of Chicago, said right-of-way line also being the southeasterly line of property having a PIN of 20-30-125-002, to the southwest comer of property having a PIN of 20-30-125-003; thence northeast along the westerly line of property having a PIN of 20-30-125-003, said property lying northwest of the Belt Railway of Chicago, to the south line of West 74th Street; thence east along the south line of West 74th Street to the northwesterly right-of-way line of said Belt Railway of Chicago; thence northeast along the northwesterly right-of-way line of said Belt Railway of Chicago to the westerly right-of-way line of the Pittsburg Cincinnati Chicago and St. Louis Railroad (P. C. C. & St. L. RR.); thence northerly along the westerly right-of-way line of said P. C. C. & St. L. RR. across said Sections 30 and 19 to the north line of the southwest quarter of said Section 19 (being also the centerline of West Marquette Road); thence west along the north line of said southwest quarter to the northwest comer of the southwest quarter of said Section 19, being a point on the east line of the southeast quarter of said Section 24 (said northwest comer being also on the centerline of West Marquette Road to the east and 60 feet west of the easterly line of South Western Avenue); thence north along the east line of the southeast quarter of said Section 24 to the northeast corner of said southeast quarter; thence west along the north line of said southeast quarter (being also the centerline of West Marquette Road to the west) to the point of beginning, all in Chicago, Cook County, Illinois.

Permanent Index Numbers:

PIN
19-24-400-001-0000
19-24-400-002-0000
19-24-400-003-0000
19-24-401-001-0000
19-24-402-001-0000
19-24-402-002-0000
19-24-402-003-0000
19-24-402-004-0000
19-24-402-005-0000
19-24-402-006-0000
19-24-402-007-0000
19-24-402-008-0000
19-24-402-009-0000
19-24-402-010-0000
19-24-402-011-0000
19-24-402-012-0000
19-24-402-013-0000
19-24-402-014-0000
19-24-402-015-0000
19-24-402-016-0000
19-24-402-017-0000
19-24-402-018-0000
19-24-402-019-0000
19-24-402-020-0000
19-24-402-021-0000
19-24-402-022-0000
19-24-402-023-0000
19-24-402-024-0000
19-24-402-025-0000
19-24-402-026-0000
19-24-402-027-0000
19-24-402-028-0000
19-24-402-029-0000
19-24-402-030-0000
19-24-402-031-0000
19-24-402-032-0000
19-24-402-033-0000
19-24-402-034-0000
19-24-403-001-0000
19-24-403-002-0000
19-24-403-003-0000
19-24-403-004-0000
19-24-403-005-0000
19-24-403-006-0000
19-24-403-007-0000
19-24-403-008-0000
19-24-403-009-0000
19-24-403-010-0000
19-24-403-011-0000
19-24-403-012-0000
19-24-403-013-0000
19-24-403-014-0000
19-24-403-015-0000
19-24-403-016-0000
19-24-403-017-0000
19-24-403-018-0000
19-24-403-019-0000
19-24-403-020-0000
19-24-403-021-0000
19-24-403-022-0000
19-24-403-023-0000
19-24-403-024-0000
19-24-403-025-0000
19-24-403-026-0000
19-24-403-027-0000
19-24-403-028-0000
19-24-403-029-0000
19-24-403-030-0000
19-24-403-031-0000
19-24-403-032-0000
19-24-403-033-0000
19-24-404-001-0000
19-24-404-002-0000
19-24-404-003-0000
19-24-404-004-0000
19-24-404-005-0000
19-24-404-006-0000
19-24-404-007-0000
19-24-404-008-0000
19-24-404-009-0000
19-24-404-010-0000
19-24-404-011-0000
19-24-404-012-0000
19-24-404-013-0000
19-24-404-014-0000
19-24-404-015-0000
19-24-404-016-0000
19-24-404-017-0000
19-24-404-018-0000
19-24-404-019-0000
19-24-404-020-0000
19-24-404-021-0000
19-24-404-022-0000
19-24-404-023-0000
19-24-404-024-0000
19-24-404-025-0000
19-24-404-026-0000
19-24-404-027-0000
19-24-404-028-0000
19-24-404-029-0000
19-24-404-030-0000
19-24-404-031-0000
19-24-404-032-0000
19-24-404-033-0000
19-24-404-034-0000
19-24-405-001-0000
19-24-405-002-0000
19-24-405-003-0000
19-24-405-004-0000
19-24-405-005-0000
19-24-405-006-0000
19-24-405-007-0000
19-24-405-008-0000
19-24-405-009-0000
19-24-405-010-0000
19-24-405-011-0000
19-24-405-012-0000
19-24-405-013-0000
19-24-405-014-0000
19-24-405-015-0000
19-24-405-016-0000
19-24-405-017-0000
19-24-405-018-0000
19-24-405-023-0000
19-24-405-024-0000
19-24-405-025-0000
19-24-405-026-0000
19-24-405-027-0000
19-24-405-028-0000
19-24-405-029-0000
19-24-405-033-0000
19-24-405-034-0000
19-24-405-035-0000
19-24-405-036-0000
19-24-405-037-0000
19-24-405-038-0000
19-24-406-002-0000
19-24-406-003-0000
19-24-407-001-0000
19-24-407-002-0000
19-24-407-003-0000
19-24-407-004-0000
19-24-407-005-0000

19-24-407-006-0000
19-24-407-007-0000
19-24-407-008-0000
19-24-407-009-0000
19-24-407-010-0000
19-24-407-011-0000
19-24-407-012-0000
19-24-407-013-0000
19-24-407-014-0000
19-24-407-015-0000
19-24-407-016-0000
19-24-407-017-0000
19-24-407-018-0000
19-24-407-019-0000
19-24-407-020-0000
19-24-407-021-0000
19-24-407-022-0000
19-24-407-023-0000
19-24-407-024-0000
19-24-407-025-0000
19-24-407-026-0000
19-24-407-027-0000
19-24-407-028-0000
19-24-407-029-0000
19-24-407-030-0000
19-24-407-033-0000
19-24-407-034-0000
19-24-407-035-0000
19-24-407-036-0000
19-24-407-037-0000
19-24-407-038-0000
19-24-407-039-0000
19-24-407-040-0000
19-24-407-041-0000
19-24-408-001-0000
19-24-408-002-0000
19-24-408-003-0000
19-24-408-004-0000
19-24-408-005-0000
19-24-408-006-0000
19-24-408-007-0000
19-24-408-008-0000
19-24-408-009-0000
19-24-408-010-0000
19-24-408-011-0000
19-24-408-012-0000
19-24-408-013-0000
19-24-408-014-0000

19-24-408-015-0000
19-24-408-016-0000
19-24-408-017-0000
19-24-408-018-0000
19-24-408-019-0000
19-24-408-020-0000
19-24-408-021-0000
19-24-408-022-0000
19-24-408-023-0000
19-24-408-024-0000
19-24-408-025-0000
19-24-408-026-0000
19-24-408-027-0000
19-24-408-028-0000
19-24-408-029-0000
19-24-408-030-0000
19-24-408-031-0000
19-24-408-034-0000
19-24-408-035-0000
19-24-408-036-0000
19-24-408-037-0000
19-24-408-038-0000
19-24-408-041-0000
19-24-408-042-0000
19-24-409-001-0000
19-24-409-002-0000
19-24-409-003-0000
19-24-409-004-0000
19-24-409-005-0000
19-24-409-006-0000
19-24-409-007-0000
19-24-409-008-0000
19-24-409-009-0000
19-24-409-010-0000
19-24-409-011-0000
19-24-409-012-0000
19-24-409-013-0000
19-24-409-014-0000
19-24-409-015-0000
19-24-409-016-0000
19-24-409-017-0000
19-24-409-018-0000
19-24-409-019-0000
19-24-409-020-0000
19-24-409-021-0000
19-24-409-022-0000
19-24-409-023-0000
19-24-409-024-0000

19-24-409-025-0000
19-24-409-026-0000
19-24-409-027-0000
19-24-409-028-0000
19-24-409-029-0000
19-24-409-030-0000
19-24-409-031-0000
19-24-409-032-0000
19-24-409-033-0000
19-24-409-034-0000
19-24-409-035-0000
19-24-409-036-0000
19-24-409-037-0000
19-24-409-038-0000
19-24-409-039-0000
19-24-409-040-0000
19-24-409-041-0000
19-24-409-042-0000
19-24-409-043-0000
19-24-410-003-0000
19-24-410-004-0000
19-24-410-005-0000
19-24-410-006-0000
19-24-410-007-0000
19-24-410-008-0000
19-24-410-009-0000
19-24-410-010-0000
19-24-410-011-0000
19-24-410-012-0000
19-24-410-013-0000
19-24-410-014-0000
19-24-410-015-0000
19-24-410-016-0000
19-24-410-017-0000
19-24-410-018-0000
19-24-410-022-0000
19-24-410-023-0000
19-24-410-024-0000
19-24-410-025-0000
19-24-410-026-0000
19-24-410-027-0000
19-24-410-028-0000
19-24-410-029-0000
19-24-410-030-0000
19-24-410-031-0000
19-24-410-032-0000
19-24-410-036-0000
19-24-410-037-0000

19-24-410-038-0000
19-24-410-039-0000
19-24-410-040-0000
19-24-410-041-0000
19-24-410-042-0000
19-24-410-043-0000
19-24-410-044-0000
19-24-410-045-0000
19-24-410-048-0000
19-24-410-051-0000
19-24-410-052-0000
19-24-410-053-0000
19-24-410-054-0000
19-24-410-055-0000
19-24-410-056-0000
19-24-411-003-0000
19-24-411-004-0000
19-24-411-005-0000
19-24-411-006-0000
19-24-411-007-0000
19-24-411-008-0000
19-24-411-009-0000
19-24-411-010-0000
19-24-411-011-0000
19-24-411-012-0000
19-24-411-013-0000
19-24-411-014-0000
19-24-411-015-0000
19-24-411-016-0000
19-24-411-017-0000
19-24-411-018-0000
19-24-411-019-0000
19-24-411-020-0000
19-24-411-021-0000
19-24-411-024-0000
19-24-411-025-0000
19-24-411-026-0000
19-24-411-027-0000
19-24-411-028-0000
19-24-411-029-0000
19-24-411-034-0000
19-24-411-035-0000
19-24-411-036-0000
19-24-411-037-0000
19-24-411-038-0000
19-24-411-039-0000
19-24-411-040-0000
19-24-411-041-0000

19-24-411-042-0000
19-24-411-045-0000
19-24-411-046-0000
19-24-411-048-0000
19-24-411-049-0000
19-24-411-050-0000
19-24-411-051-0000
19-24-412-001-0000
19-24-412-002-0000
19-24-412-003-0000
19-24-412-004-0000
19-24-412-005-0000
19-24-412-006-0000
19-24-412-007-0000
19-24-412-008-0000
19-24-412-009-0000
19-24-412-010-0000
19-24-412-011-0000
19-24-412-012-0000
19-24-412-013-0000
19-24-412-014-0000
19-24-412-015-0000
19-24-412-016-0000
19-24-412-017-0000
19-24-412-018-0000
19-24-412-019-0000
19-24-412-021-0000
19-24-412-022-0000
19-24-412-023-0000
19-24-412-024-0000
19-24-412-025-0000
19-24-412-026-0000
19-24-412-027-0000
19-24-412-028-0000
19-24-412-029-0000
19-24-412-030-0000
19-24-412-031-0000
19-24-412-032-0000
19-24-412-033-0000
19-24-412-034-0000
19-24-412-035-0000
19-24-412-036-0000
19-24-412-037-0000
19-24-412-038-0000
19-24-412-039-0000
19-24-412-040-0000
19-24-412-041-0000
19-24-412-042-0000

19-24-413-001-0000
19-24-413-002-0000
19-24-413-003-0000
19-24-413-004-0000
19-24-413-005-0000
19-24-413-006-0000
19-24-413-007-0000
19-24-413-008-0000
19-24-413-012-0000
19-24-413-016-0000
19-24-413-019-0000
19-24-413-020-0000
19-24-413-021-0000
19-24-413-022-0000
19-24-413-023-0000
19-24-413-024-0000
19-24-413-027-0000
19-24-413-036-0000
19-24-413-037-0000
19-24-413-038-0000
19-24-413-039-0000
19-24-413-043-0000
19-24-413-048-0000
19-24-413-049-0000
19-24-413-050-0000
19-24-413-051-0000
19-24-413-052-0000
19-24-413-053-0000
19-24-413-054-0000
19-24-413-055-0000
19-24-413-056-0000
19-24-413-057-0000
19-24-413-058-0000
19-24-413-059-0000
19-24-414-001-0000
19-24-414-002-0000
19-24-415-001-0000
19-24-415-002-0000
19-24-415-003-0000
19-24-415-004-0000
19-24-415-005-0000
19-24-415-006-0000
19-24-415-007-0000
19-24-415-008-0000
19-24-415-009-0000
19-24-415-010-0000
19-24-415-011-0000
19-24-415-012-0000

19-24-415-013-0000
19-24-415-014-0000
19-24-415-015-0000
19-24-415-016-0000
19-24-415-017-0000
19-24-415-018-0000
19-24-415-019-0000
19-24-415-020-0000
19-24-415-021-0000
19-24-415-022-0000
19-24-415-023-0000
19-24-415-024-0000
19-24-415-025-0000
19-24-415-026-0000
19-24-415-027-0000
19-24-415-028-0000
19-24-415-029-0000
19-24-415-030-0000
19-24-415-031-0000
19-24-415-032-0000
19-24-415-033-0000
19-24-415-034-0000
19-24-415-035-0000
19-24-415-036-0000
19-24-415-037-0000
19-24-415-038-0000
19-24-415-039-0000
19-24-415-040-0000
19-24-415-041-0000
19-24-415-042-0000
19-24-416-004-0000
19-24-416-005-0000
19-24-416-006-0000
19-24-416-007-0000
19-24-416-008-0000
19-24-416-009-0000
19-24-416-010-0000
19-24-416-011-0000
19-24-416-012-0000
19-24-416-013-0000
19-24-416-014-0000
19-24-416-015-0000
19-24-416-016-0000
19-24-416-017-0000
19-24-416-018-0000
19-24-416-019-0000
19-24-416-020-0000
19-24-416-021-0000

19-24-416-022-0000
19-24-416-023-0000
19-24-416-024-0000
19-24-416-025-0000
19-24-416-026-0000
19-24-416-027-0000
19-24-416-028-0000
19-24-416-029-0000
19-24-416-030-0000
19-24-416-031-0000
19-24-416-032-0000
19-24-416-033-0000
19-24-416-034-0000
19-24-416-035-0000
19-24-416-036-0000
19-24-416-037-0000
19-24-416-038-0000
19-24-416-039-0000
19-24-416-040-0000
19-24-416-041-0000
19-24-416-042-0000
19-24-416-047-0000
19-24-416-048-0000
19-24-417-001-0000
19-24-417-002-0000
19-24-417-003-0000
19-24-417-004-0000
19-24-417-005-0000
19-24-417-006-0000
19-24-417-007-0000
19-24-417-008-0000
19-24-417-009-0000
19-24-417-010-0000
19-24-417-011-0000
19-24-417-012-0000
19-24-417-013-0000
19-24-417-014-0000
19-24-417-015-0000
19-24-417-016-0000
19-24-417-017-0000
19-24-417-018-0000
19-24-417-019-0000
19-24-417-020-0000
19-24-417-021-0000
19-24-417-022-0000
19-24-417-023-0000
19-24-417-024-0000
19-24-417-025-0000

19-24-417-026-0000
19-24-417-027-0000
19-24-417-028-0000
19-24-417-029-0000
19-24-417-030-0000
19-24-417-031-0000
19-24-417-032-0000
19-24-417-033-0000
19-24-417-034-0000
19-24-417-035-0000
19-24-417-036-0000
19-24-417-037-0000
19-24-417-038-0000
19-24-417-039-0000
19-24-418-003-0000
19-24-418-004-0000
19-24-418-005-0000
19-24-418-006-0000
19-24-418-009-0000
19-24-418-010-0000
19-24-418-011-0000
19-24-418-012-0000
19-24-418-013-0000
19-24-418-014-0000
19-24-418-015-0000
19-24-418-016-0000
19-24-418-017-0000
19-24-418-018-0000
19-24-418-019-0000
19-24-418-020-0000
19-24-418-021-0000
19-24-418-022-0000
19-24-418-023-0000
19-24-418-024-0000
19-24-418-025-0000
19-24-418-026-0000
19-24-418-027-0000
19-24-418-028-0000
19-24-418-029-0000
19-24-418-030-0000
19-24-418-031-0000
19-24-418-032-0000
19-24-418-033-0000
19-24-418-034-0000
19-24-418-035-0000
19-24-418-036-0000
19-24-418-037-0000
19-24-418-038-0000

19-24-418-039-0000
19-24-418-040-0000
19-24-418-041-0000
19-24-418-042-0000
19-24-418-043-0000
19-24-419-003-0000
19-24-419-004-0000
19-24-419-005-0000
19-24-419-006-0000
19-24-419-007-0000
19-24-419-008-0000
19-24-419-009-0000
19-24-419-010-0000
19-24-419-011-0000
19-24-419-012-0000
19-24-419-013-0000
19-24-419-014-0000
19-24-419-015-0000
19-24-419-016-0000
19-24-419-017-0000
19-24-419-018-0000
19-24-419-019-0000
19-24-419-020-0000
19-24-419-021-0000
19-24-419-022-0000
19-24-419-023-0000
19-24-419-024-0000
19-24-419-025-0000
19-24-419-026-0000
19-24-419-027-0000
19-24-419-028-0000
19-24-419-029-0000
19-24-419-030-0000
19-24-419-031-0000
19-24-419-032-0000
19-24-419-033-0000
19-24-419-034-0000
19-24-419-035-0000
19-24-419-036-0000
19-24-419-037-0000
19-24-419-038-0000
19-24-419-039-0000
19-24-419-040-0000
19-24-419-041-0000
19-24-420-001-0000
19-24-420-002-0000
19-24-420-003-0000
19-24-420-006-0000

19-24-420-007-0000
19-24-420-008-0000
19-24-420-009-0000
19-24-420-010-0000
19-24-420-011-0000
19-24-420-012-0000
19-24-420-013-0000
19-24-420-014-0000
19-24-420-015-0000
19-24-420-016-0000
19-24-420-017-0000
19-24-420-018-0000
19-24-420-019-0000
19-24-420-020-0000
19-24-420-021-0000
19-24-420-022-0000
19-24-420-023-0000
19-24-420-024-0000
19-24-420-025-0000
19-24-420-026-0000
19-24-420-027-0000
19-24-420-028-0000
19-24-420-029-0000
19-24-420-030-0000
19-24-420-031-0000
19-24-420-032-0000
19-24-420-033-0000
19-24-420-034-0000
19-24-420-035-0000
19-24-420-036-0000
19-24-420-037-0000
19-24-420-038-0000
19-24-420-039-0000
19-24-420-040-0000
19-24-421-004-0000
19-24-421-005-0000
19-24-421-006-0000
19-24-421-007-0000
19-24-421-008-0000
19-24-421-009-0000
19-24-421-022-0000
19-24-421-023-0000
19-24-421-024-0000
19-24-421-025-0000
19-24-421-026-0000
19-24-421-027-0000
19-24-421-028-0000
19-24-421-029-0000

19-24-421-030-0000
19-24-421-041-0000
19-24-421-042-0000
19-24-421-043-0000
19-24-421-044-0000
19-24-421-045-0000
19-24-421-052-0000
19-24-421-053-0000
19-24-421-054-0000
19-24-421-055-0000
19-24-421-058-0000
19-24-421-061-0000
19-24-421-066-0000
19-24-421-067-0000
19-24-421-068-0000
19-24-421-069-0000
19-24-421-070-0000
19-24-421-071-0000
19-24-421-072-0000
19-24-421-073-0000
19-24-421-074-0000
19-24-422-001-0000
19-24-422-002-0000
19-24-422-003-0000
19-24-422-006-0000
19-24-422-007-0000
19-24-422-008-0000
19-24-422-018-0000
19-24-422-019-0000
19-24-422-020-0000
19-24-422-029-0000
19-24-422-030-0000
19-24-422-031-0000
19-24-422-032-0000
19-24-422-033-0000
19-24-422-034-0000
19-24-423-001-0000
19-24-423-002-0000
19-24-423-003-0000
19-24-423-004-0000
19-24-423-005-0000
19-24-423-006-0000
19-24-423-007-0000
19-24-423-008-0000
19-24-423-009-0000
19-24-423-010-0000
19-24-423-012-0000
19-24-423-013-0000

19-24-423-014-0000
19-24-423-015-0000
19-24-423-016-0000
19-24-423-017-0000
19-24-423-018-0000
19-24-423-019-0000
19-24-423-020-0000
19-24-423-021-0000
19-24-423-022-0000
19-24-423-023-0000
19-24-423-024-0000
19-24-423-025-0000
19-24-423-026-0000
19-24-423-027-0000
19-24-423-028-0000
19-24-423-029-0000
19-24-423-030-0000
19-24-423-031-0000
19-24-423-032-0000
19-24-423-035-0000
19-24-423-036-0000
19-24-423-037-0000
19-24-423-038-0000
19-24-423-039-0000
19-24-423-040-0000
19-24-423-043-0000
19-24-423-044-0000
19-24-423-045-0000
19-24-423-046-0000
19-24-423-047-0000
19-24-424-001-0000
19-24-424-002-0000
19-24-424-003-0000
19-24-424-004-0000
19-24-424-005-0000
19-24-424-006-0000
19-24-424-007-0000
19-24-424-008-0000
19-24-424-009-0000
19-24-424-010-0000
19-24-424-011-0000
19-24-424-012-0000
19-24-424-013-0000
19-24-424-014-0000
19-24-424-015-0000
19-24-424-016-0000
19-24-424-017-0000
19-24-424-018-0000
19-24-424-019-0000
19-24-424-020-0000
19-24-424-021-0000
19-24-424-022-0000
19-24-424-023-0000
19-24-424-024-0000
19-24-424-025-0000
19-24-424-026-0000
19-24-424-027-0000
19-24-424-028-0000
19-24-424-029-0000
19-24-424-030-0000
19-24-424-031-0000
19-24-424-032-0000
19-24-424-035-0000
19-24-424-036-0000
19-24-424-044-0000
19-24-424-045-0000
19-24-425-001-0000
19-24-425-002-0000
19-24-425-003-0000
19-24-425-004-0000
19-24-425-005-0000
19-24-425-006-0000
19-24-425-007-0000
19-24-425-008-0000
19-24-425-009-0000
19-24-425-010-0000
19-24-425-011-0000
19-24-425-012-0000
19-24-425-013-0000
19-24-425-014-0000
19-24-425-015-0000
19-24-425-016-0000
19-24-425-017-0000
19-24-425-018-0000
19-24-425-019-0000
19-24-425-020-0000
19-24-425-021-0000
19-24-425-022-0000
19-24-425-023-0000
19-24-425-024-0000
19-24-425-025-0000
19-24-425-026-0000
19-24-425-027-0000
19-24-425-028-0000
19-24-425-029-0000
19-24-425-030-0000
19-24-425-031-0000
19-24-425-032-0000
19-24-425-033-0000
19-24-425-034-0000
19-24-425-035-0000
19-24-425-036-0000
19-24-425-037-0000
19-24-425-038-0000
19-24-426-001-0000
19-24-426-002-0000
19-24-426-003-0000
19-24-426-004-0000
19-24-426-005-0000
19-24-426-006-0000
19-24-426-007-0000
19-24-426-008-0000
19-24-426-009-0000
19-24-426-010-0000
19-24-426-011-0000
19-24-426-012-0000
19-24-426-013-0000
19-24-426-014-0000
19-24-426-015-0000
19-24-426-016-0000
19-24-426-017-0000
19-24-426-018-0000
19-24-426-019-0000
19-24-426-020-0000
19-24-426-021-0000
19-24-426-022-0000
19-24-426-023-0000
19-24-426-024-0000
19-24-426-025-0000
19-24-426-026-0000
19-24-426-027-0000
19-24-426-028-0000
19-24-426-029-0000
19-24-426-030-0000
19-24-426-031-0000
19-24-426-032-0000
19-24-426-033-0000
19-24-426-034-0000
19-24-426-035-0000
19-24-426-036-0000
19-24-427-001-0000
19-24-427-002-0000
19-24-427-003-0000
19-24-427-004-0000

19-24-427-005-0000
19-24-427-006-0000
19-24-427-007-0000
19-24-427-008-0000
19-24-427-009-0000
19-24-427-010-0000
19-24-427-011-0000
19-24-427-012-0000
19-24-427-013-0000
19-24-427-014-0000
19-24-427-015-0000
19-24-427-016-0000
19-24-427-017-0000
19-24-427-018-0000
19-24-427-019-0000
19-24-427-020-0000
19-24-427-021-0000
19-24-427-022-0000
19-24-427-023-0000
19-24-427-024-0000
19-24-427-025-0000
19-24-427-026-0000
19-24-427-027-0000
19-24-427-028-0000
19-24-427-029-0000
19-24-427-030-0000
19-24-427-031-0000
19-24-427-032-0000
19-24-427-033-0000
19-24-427-034-0000
19-24-427-035-0000
19-24-427-036-0000
19-24-427-037-0000
19-24-427-038-0000
19-24-428-001-0000
19-24-428-002-0000
19-24-428-003-0000
19-24-428-004-0000
19-24-428-005-0000
19-24-428-006-0000
19-24-428-007-0000
19-24-428-008-0000
19-24-428-009-0000
19-24-428-010-0000
19-24-428-011-0000
19-24-428-012-0000
19-24-428-013-0000
19-24-428-014-0000

19-24-428-015-0000
19-24-428-016-0000
19-24-428-017-0000
19-24-428-018-0000
19-24-428-019-0000
19-24-428-020-0000
19-24-428-021-0000
19-24-428-022-0000
19-24-428-023-0000
19-24-428-024-0000
19-24-428-025-0000
19-24-428-026-0000
19-24-428-027-0000
19-24-428-028-0000
19-24-428-029-0000
19-24-428-033-0000
19-24-428-034-0000
19-24-428-035-0000
19-24-428-038-0000
19-24-428-039-0000
19-24-428-040-0000
19-24-428-041-0000
19-24-428-042-0000
19-24-428-043-0000
19-24-428-044-0000
19-25-100-001-0000
19-25-100-002-0000
19-25-100-003-0000
19-25-100-004-0000
19-25-100-005-0000
19-25-100-006-0000
19-25-100-007-0000
19-25-100-008-0000
19-25-100-009-0000
19-25-100-010-0000
19-25-100-011-0000
19-25-100-012-0000
19-25-100-013-0000
19-25-100-014-0000
19-25-100-015-0000
19-25-100-016-0000
19-25-100-017-0000
19-25-100-018-0000
19-25-100-019-0000
19-25-100-020-0000
19-25-100-021-0000
19-25-100-022-0000
19-25-100-023-0000

19-25-100-024-0000
19-25-100-025-0000
19-25-100-026-0000
19-25-100-027-0000
19-25-100-028-0000
19-25-100-029-0000
19-25-100-030-0000
19-25-100-031-0000
19-25-100-032-0000
19-25-100-033-0000
19-25-100-034-0000
19-25-100-035-0000
19-25-100-036-0000
19-25-100-037-0000
19-25-100-038-0000
19-25-100-039-0000
19-25-101-001-0000
19-25-101-002-0000
19-25-101-003-0000
19-25-101-004-0000
19-25-101-007-0000
19-25-101-008-0000
19-25-101-009-0000
19-25-101-010-0000
19-25-101-011-0000
19-25-101-012-0000
19-25-101-013-0000
19-25-101-014-0000
19-25-101-015-0000
19-25-101-016-0000
19-25-101-017-0000
19-25-101-018-0000
19-25-101-019-0000
19-25-101-020-0000
19-25-101-021-0000
19-25-101-022-0000
19-25-101-025-0000
19-25-101-026-0000
19-25-101-027-0000
19-25-101-028-0000
19-25-101-029-0000
19-25-101-030-0000
19-25-101-031-0000
19-25-101-032-0000
19-25-101-033-0000
19-25-101-034-0000
19-25-101-035-0000
19-25-101-036-0000

19-25-101-037-0000
19-25-101-038-0000
19-25-101-039-0000
19-25-101-040-0000
19-25-101-041-0000
19-25-101-042-0000
19-25-102-010-0000
19-25-102-011-0000
19-25-102-012-0000
19-25-102-013-0000
19-25-102-014-0000
19-25-102-015-0000
19-25-102-016-0000
19-25-102-017-0000
19-25-102-018-0000
19-25-102-019-0000
19-25-102-020-0000
19-25-102-021-0000
19-25-102-022-0000
19-25-102-023-0000
19-25-102-024-0000
19-25-102-025-0000
19-25-102-026-0000
19-25-102-027-0000
19-25-102-028-0000
19-25-102-029-0000
19-25-102-030-0000
19-25-102-031-0000
19-25-102-032-0000
19-25-102-033-0000
19-25-102-034-0000
19-25-102-035-0000
19-25-102-036-0000
19-25-102-037-0000
19-25-102-038-0000
19-25-102-039-0000
19-25-102-040-0000
19-25-102-041-0000
19-25-102-042-0000
19-25-102-043-0000
19-25-102-044-0000
19-25-102-047-0000
19-25-102-048-0000
19-25-102-049-0000
19-25-102-050-0000
19-25-103-006-0000
19-25-103-007-0000
19-25-103-008-0000

19-25-103-009-0000
19-25-103-010-0000
19-25-103-011-0000
19-25-103-012-0000
19-25-103-013-0000
19-25-103-014-0000
19-25-103-018-0000
19-25-103-021-0000
19-25-103-022-0000
19-25-103-023-0000
19-25-103-024-0000
19-25-103-025-0000
19-25-103-026-0000
19-25-103-027-0000
19-25-103-028-0000
19-25-103-029-0000
19-25-103-030-0000
19-25-103-031-0000
19-25-103-032-0000
19-25-103-033-0000
19-25-103-034-0000
19-25-103-035-0000
19-25-103-036-0000
19-25-103-037-0000
19-25-103-038-0000
19-25-103-039-0000
19-25-103-042-0000
19-25-103-043-0000
19-25-103-044-0000
19-25-103-045-0000
19-25-103-046-0000
19-25-103-048-0000
19-25-103-049-0000
19-25-103-050-0000
19-25-103-051-0000
19-25-104-001-0000
19-25-104-002-0000
19-25-104-003-0000
19-25-104-004-0000
19-25-104-005-0000
19-25-104-006-0000
19-25-104-007-0000
19-25-104-008-0000
19-25-104-011-0000
19-25-104-012-0000
19-25-104-013-0000
19-25-104-014-0000
19-25-104-015-0000

19-25-104-016-0000
19-25-104-017-0000
19-25-104-018-0000
19-25-104-019-0000
19-25-104-020-0000
19-25-104-021-0000
19-25-104-022-0000
19-25-104-023-0000
19-25-104-024-0000
19-25-104-025-0000
19-25-104-026-0000
19-25-104-027-0000
19-25-104-028-0000
19-25-104-029-0000
19-25-104-030-0000
19-25-104-031-0000
19-25-104-032-0000
19-25-104-033-0000
19-25-104-034-0000
19-25-104-035-0000
19-25-104-036-0000
19-25-104-037-0000
19-25-104-038-0000
19-25-104-039-0000
19-25-104-040-0000
19-25-104-041-0000
19-25-104-042-0000
19-25-105-011-0000
19-25-105-012-0000
19-25-105-013-0000
19-25-105-014-0000
19-25-105-015-0000
19-25-105-016-0000
19-25-105-017-0000
19-25-105-018-0000
19-25-105-019-0000
19-25-105-020-0000
19-25-105-021-0000
19-25-105-022-0000
19-25-105-023-0000
19-25-105-024-0000
19-25-105-025-0000
19-25-105-026-0000
19-25-105-027-0000
19-25-105-028-0000
19-25-105-029-0000
19-25-105-030-0000
19-25-105-031-0000

19-25-105-032-0000
19-25-105-033-0000
19-25-105-034-0000
19-25-105-035-0000
19-25-105-036-0000
19-25-105-037-0000
19-25-105-038-0000
19-25-105-041-0000
19-25-105-042-0000
19-25-105-043-0000
19-25-105-044-0000
19-25-105-045-0000
19-25-105-048-0000
19-25-105-049-0000
19-25-105-050-0000
19-25-105-051-0000
19-25-105-052-0000
19-25-105-053-0000
19-25-106-001-0000
19-25-106-002-0000
19-25-106-006-0000
19-25-106-007-0000
19-25-106-008-0000
19-25-106-009-0000
19-25-106-010-0000
19-25-106-011-0000
19-25-106-012-0000
19-25-106-013-0000
19-25-106-014-0000
19-25-106-015-0000
19-25-106-016-0000
19-25-106-017-0000
19-25-106-018-0000
19-25-106-019-0000
19-25-106-020-0000
19-25-106-021-0000
19-25-106-022-0000
19-25-106-023-0000
19-25-106-024-0000
19-25-106-025-0000
19-25-106-026-0000
19-25-106-027-0000
19-25-106-028-0000
19-25-106-029-0000
19-25-106-030-0000
19-25-106-031-0000
19-25-106-032-0000
19-25-106-033-0000
19-25-106-034-0000
19-25-106-035-0000
19-25-106-036-0000
19-25-106-037-0000
19-25-106-038-0000
19-25-106-039-0000
19-25-106-040-0000
19-25-106-041-0000
19-25-106-042-0000
19-25-107-003-0000
19-25-107-004-0000
19-25-107-005-0000
19-25-107-011-0000
19-25-107-012-0000
19-25-107-013-0000
19-25-107-014-0000
19-25-107-015-0000
19-25-107-016-0000
19-25-107-017-0000
19-25-107-018-0000
19-25-107-019-0000
19-25-107-020-0000
19-25-107-021-0000
19-25-107-022-0000
19-25-107-023-0000
19-25-107-026-0000
19-25-107-027-0000
19-25-107-028-0000
19-25-107-029-0000
19-25-107-030-0000
19-25-107-031-0000
19-25-107-032-0000
19-25-107-033-0000
19-25-107-034-0000
19-25-107-035-0000
19-25-107-036-0000
19-25-107-037-0000
19-25-107-038-0000
19-25-107-039-0000
19-25-107-041-0000
19-25-107-042-0000
19-25-107-043-0000
19-25-107-044-0000
19-25-107-045-0000
19-25-108-003-0000
19-25-108-004-0000
19-25-108-005-0000
19-25-108-006-0000
19-25-108-007-0000
19-25-108-008-0000
19-25-108-009-0000
19-25-108-010-0000
19-25-108-011-0000
19-25-108-012-0000
19-25-108-013-0000
19-25-108-014-0000
19-25-108-015-0000
19-25-108-016-0000
19-25-108-017-0000
19-25-108-018-0000
19-25-108-019-0000
19-25-108-020-0000
19-25-108-021-0000
19-25-108-022-0000
19-25-108-023-0000
19-25-108-024-0000
19-25-108-025-0000
19-25-108-026-0000
19-25-108-027-0000
19-25-108-028-0000
19-25-108-029-0000
19-25-108-030-0000
19-25-108-031-0000
19-25-108-032-0000
19-25-108-033-0000
19-25-108-034-0000
19-25-108-035-0000
19-25-108-036-0000
19-25-108-037-0000
19-25-108-038-0000
19-25-108-039-0000
19-25-108-040-0000
19-25-108-041-0000
19-25-109-001-0000
19-25-109-002-0000
19-25-109-003-0000
19-25-109-004-0000
19-25-109-005-0000
19-25-109-006-0000
19-25-109-007-0000
19-25-109-008-0000
19-25-109-009-0000
19-25-109-010-0000
19-25-109-011-0000
19-25-109-012-0000
19-25-109-013-0000

19-25-109-014-0000
19-25-109-015-0000
19-25-109-016-0000
19-25-109-017-0000
19-25-109-018-0000
19-25-109-019-0000
19-25-109-020-0000
19-25-109-021-0000
19-25-109-022-0000
19-25-109-023-0000
19-25-109-024-0000
19-25-109-025-0000
19-25-109-026-0000
19-25-109-027-0000
19-25-109-028-0000
19-25-109-029-0000
19-25-109-030-0000
19-25-109-031-0000
19-25-109-032-0000
19-25-109-033-0000
19-25-109-034-0000
19-25-109-035-0000
19-25-109-036-0000
19-25-109-037-0000
19-25-109-038-0000
19-25-109-039-0000
19-25-109-040-0000
19-25-110-001-0000
19-25-110-002-0000
19-25-110-003-0000
19-25-110-004-0000
19-25-110-005-0000
19-25-110-006-0000
19-25-110-007-0000
19-25-110-008-0000
19-25-110-009-0000
19-25-110-010-0000
19-25-110-011-0000
19-25-110-012-0000
19-25-110-013-0000
19-25-110-014-0000
19-25-110-015-0000
19-25-110-016-0000
19-25-110-017-0000
19-25-110-018-0000
19-25-110-019-0000
19-25-110-020-0000
19-25-110-021-0000

19-25-110-022-0000
19-25-110-023-0000
19-25-110-024-0000
19-25-110-025-0000
19-25-110-026-0000
19-25-110-027-0000
19-25-110-028-0000
19-25-110-029-0000
19-25-110-030-0000
19-25-110-031-0000
19-25-110-032-0000
19-25-110-033-0000
19-25-110-034-0000
19-25-110-035-0000
19-25-110-036-0000
19-25-110-037-0000
19-25-110-038-0000
19-25-110-039-0000
19-25-110-040-0000
19-25-111-001-0000
19-25-111-002-0000
19-25-111-003-0000
19-25-111-004-0000
19-25-111-005-0000
19-25-111-006-0000
19-25-111-007-0000
19-25-111-008-0000
19-25-111-009-0000
19-25-111-010-0000
19-25-111-011-0000
19-25-111-012-0000
19-25-111-013-0000
19-25-111-014-0000
19-25-111-015-0000
19-25-111-016-0000
19-25-111-017-0000
19-25-111-018-0000
19-25-111-019-0000
19-25-111-020-0000
19-25-111-021-0000
19-25-111-022-0000
19-25-111-023-0000
19-25-111-024-0000
19-25-111-025-0000
19-25-111-026-0000
19-25-111-027-0000
19-25-111-028-0000
19-25-111-029-0000

19-25-111-030-0000
19-25-111-031-0000
19-25-111-032-0000
19-25-111-033-0000
19-25-111-034-0000
19-25-111-035-0000
19-25-111-036-0000
19-25-111-037-0000
19-25-111-038-0000
19-25-111-039-0000
19-25-111-040-0000
19-25-112-001-0000
19-25-112-002-0000
19-25-112-003-0000
19-25-112-004-0000
19-25-112-005-0000
19-25-112-006-0000
19-25-112-007-0000
19-25-112-008-0000
19-25-112-009-0000
19-25-112-010-0000
19-25-112-011-0000
19-25-112-012-0000
19-25-112-013-0000
19-25-112-014-0000
19-25-112-015-0000
19-25-112-016-0000
19-25-112-017-0000
19-25-112-018-0000
19-25-112-019-0000
19-25-112-020-0000
19-25-112-021-0000
19-25-112-022-0000
19-25-112-023-0000
19-25-112-024-0000
19-25-112-025-0000
19-25-112-026-0000
19-25-112-027-0000
19-25-112-028-0000
19-25-112-029-0000
19-25-112-030-0000
19-25-112-031-0000
19-25-112-032-0000
19-25-112-033-0000
19-25-112-034-0000
19-25-112-035-0000
19-25-112-036-0000
19-25-112-037-0000

19-25-112-038-0000
19-25-112-039-0000
19-25-112-040-0000
19-25-113-001-0000
19-25-113-003-0000
19-25-113-004-0000
19-25-113-005-0000
19-25-113-006-0000
19-25-113-007-0000
19-25-113-008-0000
19-25-113-009-0000
19-25-113-010-0000
19-25-113-011-0000
19-25-113-012-0000
19-25-113-013-0000
19-25-113-014-0000
19-25-113-015-0000
19-25-113-016-0000
19-25-113-017-0000
19-25-113-018-0000
19-25-113-019-0000
19-25-113-020-0000
19-25-113-021-0000
19-25-113-022-0000
19-25-113-023-0000
19-25-113-024-0000
19-25-113-025-0000
19-25-113-026-0000
19-25-113-027-0000
19-25-113-028-0000
19-25-113-029-0000
19-25-113-030-0000
19-25-113-031-0000
19-25-113-032-0000
19-25-113-033-0000
19-25-113-034-0000
19-25-113-035-0000
19-25-113-036-0000
19-25-113-037-0000
19-25-113-038-0000
19-25-113-039-0000
19-25-113-040-0000
19-25-113-041-0000
19-25-113-042-0000
19-25-114-001-0000
19-25-114-002-0000
19-25-114-003-0000
19-25-114-004-0000
19-25-114-005-0000
19-25-114-006-0000
19-25-114-007-0000
19-25-114-008-0000
19-25-114-009-0000
19-25-114-010-0000
19-25-114-011-0000
19-25-114-012-0000
19-25-114-013-0000
19-25-114-014-0000
19-25-114-015-0000
19-25-114-016-0000
19-25-114-017-0000
19-25-114-018-0000
19-25-114-019-0000
19-25-114-020-0000
19-25-114-021-0000
19-25-114-022-0000
19-25-114-023-0000
19-25-114-024-0000
19-25-114-025-0000
19-25-114-026-0000
19-25-114-027-0000
19-25-114-028-0000
19-25-114-029-0000
19-25-114-030-0000
19-25-114-031-0000
19-25-114-032-0000
19-25-114-033-0000
19-25-114-034-0000
19-25-114-035-0000
19-25-114-039-0000
19-25-114-043-0000
19-25-114-044-0000
19-25-114-045-0000
19-25-114-046-0000
19-25-115-001-0000
19-25-115-002-0000
19-25-115-003-0000
19-25-115-004-0000
19-25-115-005-0000
19-25-115-006-0000
19-25-115-007-0000
19-25-115-008-0000
19-25-115-009-0000
19-25-115-010-0000
19-25-115-011-0000
19-25-115-012-0000
19-25-115-013-0000
19-25-115-014-0000
19-25-115-015-0000
19-25-115-016-0000
19-25-115-017-0000
19-25-115-018-0000
19-25-115-019-0000
19-25-115-020-0000
19-25-115-021-0000
19-25-115-022-0000
19-25-115-023-0000
19-25-115-024-0000
19-25-115-025-0000
19-25-115-026-0000
19-25-115-027-0000
19-25-115-028-0000
19-25-115-029-0000
19-25-115-030-0000
19-25-115-031-0000
19-25-115-032-0000
19-25-115-033-0000
19-25-115-034-0000
19-25-115-035-0000
19-25-115-036-0000
19-25-115-037-0000
19-25-115-038-0000
19-25-115-039-0000
19-25-115-040-0000
19-25-115-041-0000
19-25-115-042-0000
19-25-115-043-0000
19-25-115-044-0000
19-25-115-048-0000
19-25-115-049-0000
19-25-116-001-0000
19-25-116-002-0000
19-25-116-003-0000
19-25-116-004-0000
19-25-116-005-0000
19-25-116-006-0000
19-25-116-040-0000
19-25-116-041-0000
19-25-116-042-0000
19-25-116-043-0000
19-25-116-044-0000
19-25-116-045-0000
19-25-116-046-0000
19-25-116-047-0000

19-25-116-048-0000
19-25-116-049-0000
19-25-116-050-0000
19-25-116-051-0000
19-25-116-052-0000
19-25-116-053-0000
19-25-116-054-0000
19-25-116-055-0000
19-25-116-056-0000
19-25-116-057-0000
19-25-116-058-0000
19-25-116-059-0000
19-25-116-060-1001
19-25-116-060-1002
19-25-116-060-1003
19-25-116-060-1004
19-25-116-060-1005
19-25-116-060-1006
19-25-117-001-0000
19-25-117-018-0000
19-25-117-019-0000
19-25-117-036-0000
19-25-117-037-0000
19-25-117-038-0000
19-25-117-039-0000
19-25-117-040-0000
19-25-117-041-0000
19-25-117-042-0000
19-25-117-043-0000
19-25-117-044-0000
19-25-117-045-0000
19-25-117-046-0000
19-25-117-047-0000
19-25-117-048-0000
19-25-117-050-0000
19-25-117-051-0000
19-25-117-052-0000
19-25-117-053-0000
19-25-117-054-0000
19-25-117-055-0000
19-25-117-059-0000
19-25-117-060-0000
19-25-117-061-0000
19-25-117-062-0000
19-25-117-063-0000
19-25-117-064-0000
19-25-117-065-0000
19-25-117-066-0000

19-25-117-067-0000
19-25-118-001-0000
19-25-118-018-0000
19-25-118-019-0000
19-25-118-036-0000
19-25-118-037-0000
19-25-118-038-0000
19-25-118-039-0000
19-25-118-040-0000
19-25-118-041-0000
19-25-118-042-0000
19-25-118-043-0000
19-25-118-044-0000
19-25-118-045-0000
19-25-118-046-0000
19-25-118-047-0000
19-25-118-048-0000
19-25-118-049-0000
19-25-118-050-0000
19-25-118-051-0000
19-25-118-052-0000
19-25-118-053-0000
19-25-118-054-0000
19-25-118-055-0000
19-25-118-056-0000
19-25-118-057-0000
19-25-118-058-0000
19-25-118-059-0000
19-25-118-060-0000
19-25-118-061-0000
19-25-118-062-0000
19-25-119-001-0000
19-25-119-018-0000
19-25-119-019-0000
19-25-119-028-0000
19-25-119-029-0000
19-25-119-030-0000
19-25-119-031-0000
19-25-119-032-0000
19-25-119-033-0000
19-25-119-034-0000
19-25-119-035-0000
19-25-119-036-0000
19-25-119-037-0000
19-25-119-038-0000
19-25-119-039-0000
19-25-119-040-0000
19-25-119-041-0000

19-25-119-042-0000
19-25-119-043-0000
19-25-119-044-0000
19-25-119-045-0000
19-25-119-046-0000
19-25-119-047-0000
19-25-119-048-0000
19-25-119-049-0000
19-25-119-050-0000
19-25-119-051-0000
19-25-119-052-0000
19-25-119-053-0000
19-25-119-054-0000
19-25-120-001-0000
19-25-120-018-0000
19-25-120-019-0000
19-25-120-020-0000
19-25-120-036-0000
19-25-120-037-0000
19-25-120-038-0000
19-25-120-039-0000
19-25-120-040-0000
19-25-120-041-0000
19-25-120-042-0000
19-25-120-043-0000
19-25-120-044-0000
19-25-120-045-0000
19-25-120-046-0000
19-25-120-047-0000
19-25-120-048-0000
19-25-120-049-0000
19-25-120-050-0000
19-25-120-051-0000
19-25-120-052-0000
19-25-120-053-0000
19-25-120-054-0000
19-25-120-055-0000
19-25-120-056-0000
19-25-120-057-0000
19-25-120-058-0000
19-25-120-059-0000
19-25-121-001-0000
19-25-121-018-0000
19-25-121-019-0000
19-25-121-036-0000
19-25-121-037-0000
19-25-121-038-0000
19-25-121-039-0000

19-25-121-040-0000
19-25-121-041-0000
19-25-121-042-0000
19-25-121-043-0000
19-25-121-044-0000
19-25-121-045-0000
19-25-121-046-0000
19-25-121-047-0000
19-25-121-048-0000
19-25-121-049-0000
19-25-121-050-0000
19-25-121-051-0000
19-25-121-052-0000
19-25-121-053-0000
19-25-121-054-0000
19-25-121-055-0000
19-25-121-056-0000
19-25-121-057-0000
19-25-121-058-0000
19-25-121-059-0000
19-25-121-060-0000
19-25-122-001-0000
19-25-122-018-0000
19-25-122-019-0000
19-25-122-036-0000
19-25-122-053-0000
19-25-122-054-0000
19-25-122-055-0000
19-25-122-056-0000
19-25-122-057-0000
19-25-122-058-0000
19-25-122-059-0000
19-25-122-060-0000
19-25-122-061-0000
19-25-122-062-0000
19-25-122-063-0000
19-25-122-064-0000
19-25-122-065-0000
19-25-122-066-0000
19-25-122-067-0000
19-25-122-068-0000
19-25-122-069-0000
19-25-122-070-0000
19-25-122-071-0000
19-25-122-072-0000
19-25-122-073-0000
19-25-122-074-0000
19-25-122-075-0000
19-25-122-076-0000
19-25-123-001-0000
19-25-123-002-0000
19-25-123-021-0000
19-25-123-022-0000
19-25-123-023-0000
19-25-123-024-0000
19-25-123-064-0000
19-25-123-065-0000
19-25-123-066-0000
19-25-123-067-0000
19-25-123-068-0000
19-25-123-069-0000
19-25-123-070-0000
19-25-123-071-0000
19-25-123-072-0000
19-25-123-073-0000
19-25-123-074-0000
19-25-123-075-0000
19-25-123-076-0000
19-25-123-077-0000
19-25-123-078-0000
19-25-123-079-0000
19-25-123-080-0000
19-25-123-081-0000
19-25-123-082-0000
19-25-123-083-0000
19-25-123-084-0000
19-25-123-085-0000
19-25-123-086-0000
19-25-123-087-0000
19-25-123-088-0000
19-25-123-089-0000
19-25-124-003-0000
19-25-124-004-0000
19-25-125-001-0000
19-25-125-003-0000
19-25-125-004-0000
19-25-125-005-0000
19-25-125-006-0000
19-25-125-007-0000
19-25-125-008-0000
19-25-125-009-0000
19-25-125-010-0000
19-25-126-001
19-25-126-002
19-25-126-003
19-25-126-004
19-25-126-005
19-25-126-006
19-25-126-007
19-25-126-008
19-25-126-009
19-25-126-010
19-25-126-011
19-25-126-012
19-25-126-013
19-25-126-014
19-25-126-015
19-25-126-016
19-25-126-017
19-25-200-001-0000
19-25-200-002-0000
19-25-200-003-0000
19-25-200-004-0000
19-25-200-005-0000
19-25-200-010-0000
19-25-200-011-0000
19-25-200-012-0000
19-25-200-013-0000
19-25-200-014-0000
19-25-200-015-0000
19-25-200-016-0000
19-25-200-017-0000
19-25-200-018-0000
19-25-200-019-0000
19-25-200-020-0000
19-25-200-021-0000
19-25-200-022-0000
19-25-200-026-0000
19-25-200-027-0000
19-25-200-028-0000
19-25-200-029-0000
19-25-200-030-0000
19-25-200-031-0000
19-25-200-032-0000
19-25-200-033-0000
19-25-200-034-0000
19-25-200-035-0000
19-25-200-036-0000
19-25-200-037-0000
19-25-200-038-0000
19-25-200-039-0000
19-25-200-040-0000
19-25-200-042-0000
19-25-200-044-0000

19-25-200-045-0000
19-25-200-046-0000
19-25-200-047-0000
19-25-201-001-0000
19-25-201-002-0000
19-25-201-003-0000
19-25-201-004-0000
19-25-201-005-0000
19-25-201-006-0000
19-25-201-007-0000
19-25-201-008-0000
19-25-201-009-0000
19-25-201-010-0000
19-25-201-011-0000
19-25-201-012-0000
19-25-201-013-0000
19-25-201-014-0000
19-25-201-015-0000
19-25-201-016-0000
19-25-201-017-0000
19-25-201-018-0000
19-25-201-019-0000
19-25-201-020-0000
19-25-201-021-0000
19-25-201-022-0000
19-25-201-023-0000
19-25-201-024-0000
19-25-201-025-0000
19-25-201-026-0000
19-25-201-027-0000
19-25-201-028-0000
19-25-201-029-0000
19-25-201-030-0000
19-25-201-031-0000
19-25-201-032-0000
19-25-201-033-0000
19-25-201-034-0000
19-25-201-035-0000
19-25-201-036-0000
19-25-201-037-0000
19-25-201-038-0000
19-25-201-039-0000
19-25-201-040-0000
19-25-202-001-0000
19-25-202-002-0000
19-25-202-003-0000
19-25-202-004-0000
19-25-202-005-0000
19-25-202-006-0000
19-25-202-007-0000
19-25-202-011-0000
19-25-202-012-0000
19-25-202-013-0000
19-25-202-014-0000
19-25-202-015-0000
19-25-202-016-0000
19-25-202-017-0000
19-25-202-018-0000
19-25-202-019-0000
19-25-202-020-0000
19-25-202-021-0000
19-25-202-022-0000
19-25-202-023-0000
19-25-202-024-0000
19-25-202-025-0000
19-25-202-026-0000
19-25-202-027-0000
19-25-202-028-0000
19-25-202-029-0000
19-25-202-030-0000
19-25-202-031-0000
19-25-202-032-0000
19-25-202-033-0000
19-25-202-034-0000
19-25-202-035-0000
19-25-202-036-0000
19-25-202-037-0000
19-25-202-038-0000
19-25-202-039-0000
19-25-202-040-0000
19-25-202-041-0000
19-25-203-001-0000
19-25-203-002-0000
19-25-203-003-0000
19-25-203-007-0000
19-25-203-008-0000
19-25-203-009-0000
19-25-203-010-0000
19-25-203-011-0000
19-25-203-012-0000
19-25-203-013-0000
19-25-203-014-0000
19-25-203-015-0000
19-25-203-016-0000
19-25-203-017-0000
19-25-203-018-0000
19-25-203-019-0000
19-25-203-020-0000
19-25-203-021-0000
19-25-203-022-0000
19-25-203-023-0000
19-25-203-024-0000
19-25-203-025-0000
19-25-203-026-0000
19-25-203-027-0000
19-25-203-028-0000
19-25-203-029-0000
19-25-203-030-0000
19-25-203-031-0000
19-25-203-032-0000
19-25-203-033-0000
19-25-203-034-0000
19-25-203-035-0000
19-25-203-036-0000
19-25-203-037-0000
19-25-203-038-0000
19-25-203-039-0000
19-25-203-040-0000
19-25-203-041-0000
19-25-203-042-0000
19-25-204-005-0000
19-25-204-006-0000
19-25-204-007-0000
19-25-204-008-0000
19-25-204-009-0000
19-25-204-010-0000
19-25-204-011-0000
19-25-204-012-0000
19-25-204-013-0000
19-25-204-014-0000
19-25-204-015-0000
19-25-204-016-0000
19-25-204-017-0000
19-25-204-018-0000
19-25-204-019-0000
19-25-204-020-0000
19-25-204-021-0000
19-25-204-022-0000
19-25-204-023-0000
19-25-204-024-0000
19-25-204-025-0000
19-25-204-026-0000
19-25-204-027-0000
19-25-204-028-0000

19-25-204-029-0000
19-25-204-030-0000
19-25-204-031-0000
19-25-204-032-0000
19-25-204-033-0000
19-25-204-034-0000
19-25-204-035-0000
19-25-204-036-0000
19-25-204-037-0000
19-25-204-038-0000
19-25-204-039-0000
19-25-204-040-0000
19-25-204-041-0000
19-25-204-042-0000
19-25-204-043-0000
19-25-205-001-0000
19-25-205-002-0000
19-25-205-003-0000
19-25-205-004-0000
19-25-205-005-0000
19-25-205-006-0000
19-25-205-007-0000
19-25-205-008-0000
19-25-205-009-0000
19-25-205-010-0000
19-25-205-011-0000
19-25-205-012-0000
19-25-205-015-0000
19-25-205-016-0000
19-25-205-017-0000
19-25-205-018-0000
19-25-205-019-0000
19-25-205-020-0000
19-25-205-021-0000
19-25-205-022-0000
19-25-205-026-0000
19-25-205-027-0000
19-25-205-028-0000
19-25-205-029-0000
19-25-205-030-0000
19-25-205-031-0000
19-25-205-032-0000
19-25-205-033-0000
19-25-205-034-0000
19-25-205-035-0000
19-25-205-041-0000
19-25-205-042-0000
19-25-205-043-0000

19-25-205-044-0000
19-25-205-045-0000
19-25-205-046-0000
19-25-205-047-0000
19-25-206-001-0000
19-25-206-002-0000
19-25-206-003-0000
19-25-206-004-0000
19-25-206-005-0000
19-25-206-006-0000
19-25-206-007-0000
19-25-206-008-0000
19-25-206-009-0000
19-25-206-010-0000
19-25-206-011-0000
19-25-206-012-0000
19-25-206-013-0000
19-25-206-014-0000
19-25-206-015-0000
19-25-206-016-0000
19-25-206-017-0000
19-25-206-018-0000
19-25-206-019-0000
19-25-206-020-0000
19-25-206-021-0000
19-25-206-022-0000
19-25-206-023-0000
19-25-206-024-0000
19-25-206-025-0000
19-25-206-026-0000
19-25-206-027-0000
19-25-206-028-0000
19-25-206-029-0000
19-25-206-030-0000
19-25-206-031-0000
19-25-206-032-0000
19-25-206-033-0000
19-25-206-034-0000
19-25-206-035-0000
19-25-206-036-0000
19-25-206-037-0000
19-25-206-038-0000
19-25-206-039-0000
19-25-206-040-0000
19-25-206-041-0000
19-25-207-004-0000
19-25-207-005-0000
19-25-207-006-0000

19-25-207-007-0000
19-25-207-008-0000
19-25-207-009-0000
19-25-207-010-0000
19-25-207-011-0000
19-25-207-012-0000
19-25-207-013-0000
19-25-207-014-0000
19-25-207-015-0000
19-25-207-016-0000
19-25-207-017-0000
19-25-207-018-0000
19-25-207-019-0000
19-25-207-020-0000
19-25-207-021-0000
19-25-207-022-0000
19-25-207-023-0000
19-25-207-024-0000
19-25-207-025-0000
19-25-207-026-0000
19-25-207-027-0000
19-25-207-028-0000
19-25-207-029-0000
19-25-207-030-0000
19-25-207-031-0000
19-25-207-032-0000
19-25-207-040-0000
19-25-207-041-0000
19-25-207-042-0000
19-25-207-045-0000
19-25-207-046-0000
19-25-207-047-0000
19-25-207-048-0000
19-25-208-001-0000
19-25-208-002-0000
19-25-208-003-0000
19-25-208-004-0000
19-25-208-005-0000
19-25-208-006-0000
19-25-208-007-0000
19-25-208-008-0000
19-25-208-009-0000
19-25-208-010-0000
19-25-208-011-0000
19-25-208-012-0000
19-25-208-013-0000
19-25-208-014-0000
19-25-208-015-0000

19-25-208-016-0000
19-25-208-017-0000
19-25-208-018-0000
19-25-208-019-0000
19-25-208-020-0000
19-25-208-021-0000
19-25-208-022-0000
19-25-208-023-0000
19-25-208-024-0000
19-25-208-025-0000
19-25-208-026-0000
19-25-208-027-0000
19-25-208-028-0000
19-25-208-029-0000
19-25-208-030-0000
19-25-208-031-0000
19-25-208-032-0000
19-25-208-033-0000
19-25-208-034-0000
19-25-208-035-0000
19-25-208-036-0000
19-25-208-037-0000
19-25-208-038-0000
19-25-208-039-0000
19-25-208-040-0000
19-25-209-001-0000
19-25-209-002-0000
19-25-209-003-0000
19-25-209-004-0000
19-25-209-005-0000
19-25-209-006-0000
19-25-209-007-0000
19-25-209-008-0000
19-25-209-009-0000
19-25-209-010-0000
19-25-209-011-0000
19-25-209-012-0000
19-25-209-013-0000
19-25-209-014-0000
19-25-209-015-0000
19-25-209-016-0000
19-25-209-017-0000
19-25-209-018-0000
19-25-209-019-0000
19-25-209-020-0000
19-25-209-021-0000
19-25-209-022-0000
19-25-209-023-0000

19-25-209-024-0000
19-25-209-025-0000
19-25-209-026-0000
19-25-209-027-0000
19-25-209-028-0000
19-25-209-029-0000
19-25-209-030-0000
19-25-209-031-0000
19-25-209-032-0000
19-25-209-033-0000
19-25-209-034-0000
19-25-209-035-0000
19-25-209-036-0000
19-25-209-037-0000
19-25-209-038-0000
19-25-209-039-0000
19-25-209-040-0000
19-25-210-001-0000
19-25-210-002-0000
19-25-210-003-0000
19-25-210-004-0000
19-25-210-005-0000
19-25-210-006-0000
19-25-210-007-0000
19-25-210-008-0000
19-25-210-009-0000
19-25-210-010-0000
19-25-210-011-0000
19-25-210-012-0000
19-25-210-013-0000
19-25-210-014-0000
19-25-210-015-0000
19-25-210-016-0000
19-25-210-017-0000
19-25-210-018-0000
19-25-210-019-0000
19-25-210-020-0000
19-25-210-021-0000
19-25-210-022-0000
19-25-210-023-0000
19-25-210-024-0000
19-25-210-025-0000
19-25-210-026-0000
19-25-210-027-0000
19-25-210-028-0000
19-25-210-029-0000
19-25-210-030-0000
19-25-210-031-0000

19-25-210-032-0000
19-25-210-033-0000
19-25-210-034-0000
19-25-210-035-0000
19-25-210-036-0000
19-25-210-037-0000
19-25-210-038-0000
19-25-210-039-0000
19-25-211-001-0000
19-25-211-002-0000
19-25-211-003-0000
19-25-211-004-0000
19-25-211-005-0000
19-25-211-006-0000
19-25-211-007-0000
19-25-211-008-0000
19-25-211-009-0000
19-25-211-010-0000
19-25-211-011-0000
19-25-211-012-0000
19-25-211-013-0000
19-25-211-014-0000
19-25-211-015-0000
19-25-211-016-0000
19-25-211-017-0000
19-25-211-018-0000
19-25-211-019-0000
19-25-211-020-0000
19-25-211-021-0000
19-25-211-022-0000
19-25-211-023-0000
19-25-211-024-0000
19-25-211-025-0000
19-25-211-026-0000
19-25-211-027-0000
19-25-211-028-0000
19-25-211-029-0000
19-25-211-030-0000
19-25-211-031-0000
19-25-211-032-0000
19-25-211-033-0000
19-25-211-034-0000
19-25-211-035-0000
19-25-211-036-0000
19-25-211-037-0000
19-25-211-038-0000
19-25-211-039-0000
19-25-211-040-0000

19-25-212-001-0000
19-25-212-002-0000
19-25-212-003-0000
19-25-212-004-0000
19-25-212-005-0000
19-25-212-006-0000
19-25-212-007-0000
19-25-212-008-0000
19-25-212-009-0000
19-25-212-010-0000
19-25-212-011-0000
19-25-212-012-0000
19-25-212-013-0000
19-25-212-014-0000
19-25-212-015-0000
19-25-212-016-0000
19-25-212-017-0000
19-25-212-018-0000
19-25-212-019-0000
19-25-212-020-0000
19-25-212-021-0000
19-25-212-022-0000
19-25-212-023-0000
19-25-212-024-0000
19-25-212-025-0000
19-25-212-026-0000
19-25-212-027-0000
19-25-212-028-0000
19-25-212-029-0000
19-25-212-030-0000
19-25-212-031-0000
19-25-212-032-0000
19-25-212-033-0000
19-25-212-034-0000
19-25-212-035-0000
19-25-212-036-0000
19-25-212-037-0000
19-25-212-038-0000
19-25-212-039-0000
19-25-212-040-0000
19-25-212-043-0000
19-25-212-045-0000
19-25-212-046-0000
19-25-213-001-0000
19-25-213-002-0000
19-25-213-003-0000
19-25-213-004-0000
19-25-213-005-0000

19-25-213-010-0000
19-25-213-011-0000
19-25-213-012-0000
19-25-213-013-0000
19-25-213-014-0000
19-25-213-015-0000
19-25-213-016-0000
19-25-213-017-0000
19-25-213-018-0000
19-25-213-019-0000
19-25-213-020-0000
19-25-213-021-0000
19-25-213-022-0000
19-25-213-023-0000
19-25-213-024-0000
19-25-213-025-0000
19-25-213-026-0000
19-25-213-027-0000
19-25-213-028-0000
19-25-213-029-0000
19-25-213-030-0000
19-25-213-031-0000
19-25-213-035-0000
19-25-213-036-0000
19-25-213-038-0000
19-25-213-039-0000
19-25-213-040-0000
19-25-213-041-0000
19-25-213-042-0000
19-25-213-043-0000
19-25-213-044-0000
19-25-213-045-0000
19-25-213-046-0000
19-25-213-047-0000
19-25-213-048-0000
19-25-213-049-0000
19-25-213-050-0000
19-25-214-001-0000
19-25-214-002-0000
19-25-214-003-0000
19-25-214-004-0000
19-25-214-005-0000
19-25-214-006-0000
19-25-214-007-0000
19-25-214-008-0000
19-25-214-009-0000
19-25-214-010-0000
19-25-214-011-0000

19-25-214-012-0000
19-25-214-013-0000
19-25-214-014-0000
19-25-214-015-0000
19-25-214-016-0000
19-25-214-020-0000
19-25-214-021-0000
19-25-214-022-0000
19-25-214-023-0000
19-25-214-024-0000
19-25-214-025-0000
19-25-214-026-0000
19-25-214-027-0000
19-25-214-028-0000
19-25-214-029-0000
19-25-214-030-0000
19-25-214-031-0000
19-25-214-032-0000
19-25-214-033-0000
19-25-214-034-0000
19-25-214-035-0000
19-25-214-036-0000
19-25-214-037-0000
19-25-214-038-0000
19-25-214-039-0000
19-25-214-040-0000
19-25-214-041-0000
19-25-215-001-0000
19-25-215-002-0000
19-25-215-003-0000
19-25-215-004-0000
19-25-215-005-0000
19-25-215-006-0000
19-25-215-007-0000
19-25-215-008-0000
19-25-215-009-0000
19-25-215-010-0000
19-25-215-011-0000
19-25-215-012-0000
19-25-215-013-0000
19-25-215-014-0000
19-25-215-015-0000
19-25-215-016-0000
19-25-215-017-0000
19-25-215-018-0000
19-25-215-019-0000
19-25-215-020-0000
19-25-215-021-0000

19-25-215-022-0000
19-25-215-023-0000
19-25-215-024-0000
19-25-215-025-0000
19-25-215-026-0000
19-25-215-027-0000
19-25-215-028-0000
19-25-215-029-0000
19-25-215-030-0000
19-25-215-031-0000
19-25-215-032-0000
19-25-215-033-0000
19-25-215-034-0000
19-25-215-035-0000
19-25-215-036-0000
19-25-215-037-0000
19-25-215-043-0000
19-25-216-006-0000
19-25-216-007-0000
19-25-216-008-0000
19-25-216-009-0000
19-25-216-023-0000
19-25-216-024-0000
19-25-216-027-0000
19-25-216-028-0000
19-25-216-040-0000
19-25-216-053-0000
19-25-216-054-0000
19-25-216-055-0000
19-25-216-056-0000
19-25-216-057-0000
19-25-216-058-0000
19-25-216-059-0000
19-25-216-060-0000
19-25-216-061-0000
19-25-216-062-0000
19-25-216-063-0000
19-25-216-064-0000
19-25-216-065-0000
19-25-216-066-0000
19-25-216-067-0000
19-25-216-068-0000
19-25-216-069-0000
19-25-216-070-0000
19-25-216-071-0000
19-25-216-072-0000
19-25-216-073-0000
19-25-216-074-0000

19-25-217-003-0000
19-25-217-004-0000
19-25-217-005-0000
19-25-217-019-0000
19-25-217-020-0000
19-25-217-021-0000
19-25-217-036-0000
19-25-217-037-0000
19-25-217-042-0000
19-25-217-045-0000
19-25-217-046-0000
19-25-217-048-0000
19-25-217-063-0000
19-25-217-064-0000
19-25-217-065-0000
19-25-217-066-0000
19-25-217-067-0000
19-25-217-068-0000
19-25-217-069-0000
19-25-217-070-0000
19-25-217-092-0000
19-25-217-093-0000
19-25-217-094-0000
19-25-217-095-0000
19-25-217-096-0000
19-25-217-097-0000
19-25-217-098-0000
19-25-217-099-0000
19-25-217-100-0000
19-25-217-101-0000
19-25-217-102-0000
19-25-218-001-0000
19-25-218-002-0000
19-25-218-009-0000
19-25-218-019-0000
19-25-218-020-0000
19-25-218-028-0000
19-25-218-036-0000
19-25-218-041-0000
19-25-218-042-0000
19-25-218-043-0000
19-25-218-044-0000
19-25-218-061-0000
19-25-218-062-0000
19-25-218-063-0000
19-25-218-064-0000
19-25-218-065-0000
19-25-218-066-0000

19-25-218-067-0000
19-25-218-068-0000
19-25-218-069-0000
19-25-218-082-0000
19-25-218-083-0000
19-25-218-084-0000
19-25-218-085-0000
19-25-218-086-0000
19-25-218-087-0000
19-25-218-088-0000
19-25-218-089-0000
19-25-218-090-0000
19-25-218-091-0000
19-25-218-092-0000
19-25-219-001-0000
19-25-219-002-0000
19-25-219-003-0000
19-25-219-019-0000
19-25-219-020-0000
19-25-219-021-0000
19-25-219-022-0000
19-25-219-023-0000
19-25-219-024-0000
19-25-219-025-0000
19-25-219-026-0000
19-25-219-027-0000
19-25-219-028-0000
19-25-219-029-0000
19-25-219-030-0000
19-25-219-031-0000
19-25-219-032-0000
19-25-219-033-0000
19-25-219-034-0000
19-25-219-035-0000
19-25-219-036-0000
19-25-219-056-0000
19-25-219-057-0000
19-25-219-058-0000
19-25-219-059-0000
19-25-219-060-0000
19-25-219-061-0000
19-25-219-062-0000
19-25-219-063-0000
19-25-219-064-0000
19-25-219-065-0000
19-25-219-066-0000
19-25-219-067-0000
19-25-220-001-0000

19-25-220-002-0000
19-25-220-003-0000
19-25-220-004-0000
19-25-220-005-0000
19-25-220-006-0000
19-25-220-007-0000
19-25-220-008-0000
19-25-220-009-0000
19-25-220-010-0000
19-25-220-011-0000
19-25-220-012-0000
19-25-220-013-0000
19-25-220-014-0000
19-25-220-015-0000
19-25-220-016-0000
19-25-220-017-0000
19-25-220-018-0000
19-25-220-019-0000
19-25-220-020-0000
19-25-220-021-0000
19-25-220-022-0000
19-25-220-023-0000
19-25-220-024-0000
19-25-220-025-0000
19-25-220-026-0000
19-25-220-027-0000
19-25-220-028-0000
19-25-220-029-0000
19-25-220-030-0000
19-25-220-031-0000
19-25-220-032-0000
19-25-220-033-0000
19-25-220-034-0000
19-25-220-035-0000
19-25-220-036-0000
19-25-220-037-0000
19-25-220-038-0000
19-25-220-039-0000
19-25-220-040-0000
19-25-221-001-0000
19-25-221-002-0000
19-25-221-003-0000
19-25-221-004-0000
19-25-221-005-0000
19-25-221-006-0000
19-25-221-007-0000
19-25-221-008-0000
19-25-221-009-0000

19-25-221-010-0000
19-25-221-011-0000
19-25-221-012-0000
19-25-221-013-0000
19-25-221-014-0000
19-25-221-015-0000
19-25-221-016-0000
19-25-221-017-0000
19-25-221-018-0000
19-25-221-019-0000
19-25-221-020-0000
19-25-221-021-0000
19-25-221-022-0000
19-25-221-023-0000
19-25-221-024-0000
19-25-221-025-0000
19-25-221-026-0000
19-25-221-027-0000
19-25-221-028-0000
19-25-221-029-0000
19-25-221-030-0000
19-25-221-031-0000
19-25-221-032-0000
19-25-221-033-0000
19-25-221-034-0000
19-25-221-035-0000
19-25-221-036-0000
19-25-221-037-0000
19-25-221-038-0000
19-25-221-039-0000
19-25-221-040-0000
19-25-222-001-0000
19-25-222-002-0000
19-25-222-003-0000
19-25-222-004-0000
19-25-222-005-0000
19-25-222-006-0000
19-25-222-007-0000
19-25-222-008-0000
19-25-222-009-0000
19-25-222-010-0000
19-25-222-011-0000
19-25-222-012-0000
19-25-222-013-0000
19-25-222-014-0000
19-25-222-015-0000
19-25-222-016-0000
19-25-222-017-0000

19-25-222-018-0000
19-25-222-019-0000
19-25-222-020-0000
19-25-222-021-0000
19-25-222-022-0000
19-25-222-023-0000
19-25-222-024-0000
19-25-222-025-0000
19-25-222-026-0000
19-25-222-027-0000
19-25-222-028-0000
19-25-222-029-0000
19-25-222-030-0000
19-25-222-031-0000
19-25-222-032-0000
19-25-222-033-0000
19-25-222-034-0000
19-25-222-035-0000
19-25-222-036-0000
19-25-222-037-0000
19-25-223-001-0000
19-25-223-002-0000
19-25-223-003-0000
19-25-223-004-0000
19-25-223-005-0000
19-25-223-006-0000
19-25-223-007-0000
19-25-223-008-0000
19-25-223-009-0000
19-25-223-010-0000
19-25-223-011-0000
19-25-223-012-0000
19-25-223-013-0000
19-25-223-014-0000
19-25-223-015-0000
19-25-223-016-0000
19-25-223-017-0000
19-25-223-018-0000
19-25-223-019-0000
19-25-223-020-0000
19-25-223-045-0000
19-25-224-001-0000
19-25-224-002-0000
19-25-224-003-0000
19-25-224-004-0000
19-25-224-005-0000
19-25-224-006-0000
19-25-224-007-0000

19-25-224-008-0000
19-25-224-009-0000
19-25-224-010-0000
19-25-224-011-0000
19-25-224-012-0000
19-25-224-015-0000
19-25-224-016-0000
19-25-224-017-0000
19-25-224-018-0000
19-25-224-019-0000
19-25-224-020-0000
19-25-224-021-0000
19-25-224-022-0000
19-25-224-023-0000
19-25-224-024-0000
19-25-224-025-0000
19-25-224-026-0000
19-25-224-029-0000
19-25-224-030-0000
19-25-224-031-0000
19-25-224-032-0000
19-25-224-033-0000
19-25-224-034-0000
19-25-224-035-0000
19-25-224-036-0000
19-25-224-037-0000
19-25-224-038-0000
19-25-224-039-0000
19-25-224-040-0000
19-25-225-001-0000
19-25-225-002-0000
19-25-225-003-0000
19-25-225-004-0000
19-25-225-005-0000
19-25-225-006-0000
19-25-225-007-0000
19-25-225-008-0000
19-25-225-009-0000
19-25-225-010-0000
19-25-225-011-0000
19-25-225-014-0000
19-25-225-015-0000
19-25-225-016-0000
19-25-225-017-0000
19-25-225-018-0000
19-25-225-019-0000
19-25-225-020-0000
19-25-225-021-0000

19-25-225-022-0000
19-25-225-024-0000
19-25-225-025-0000
19-25-225-026-0000
19-25-225-027-0000
19-25-226-001-0000
19-25-226-002-0000
19-25-226-003-0000
19-25-226-004-0000
19-25-226-018-0000
19-25-226-019-0000
19-25-227-001-0000
19-25-228-002-0000
19-25-228-003-0000
19-25-228-004-0000
19-25-228-005-0000
19-25-228-006-0000
19-25-228-007-0000
19-25-228-008-0000
19-25-228-009-0000
19-25-228-010-0000
19-25-228-011-0000
19-25-228-012-0000
19-25-228-013-0000
19-25-228-015-0000
19-25-228-016-0000
19-25-228-017-0000
19-25-228-018-0000
19-25-228-019-0000
19-25-228-020-0000
19-25-228-021-0000
19-25-228-022-0000
19-25-228-023-0000
19-25-228-024-0000
19-25-228-025-0000
19-25-228-027-0000
19-25-228-028-0000
19-25-228-031-0000
19-25-228-032-0000
19-25-228-033-6001
19-25-228-033-6002
19-25-229-001
19-25-229-002
19-25-229-003
19-25-229-004
19-25-229-005
19-25-229-006
19-25-229-007

19-25-229-008
19-25-229-009
19-25-229-010
19-25-229-011
19-25-229-012
19-25-229-013
19-25-229-014
19-25-229-015
19-25-229-016
19-25-229-017
19-25-229-018
19-25-229-019
19-25-229-020
19-25-229-021
19-25-229-022
19-25-229-023
19-25-229-024
19-25-229-025
19-25-229-026
19-25-230-001
19-25-230-002
19-25-230-003
19-25-230-004
19-25-230-005
19-25-230-006
19-25-230-007
19-25-230-008
19-25-230-009
19-25-230-010
19-25-230-011
19-25-230-012
19-25-230-013
19-25-230-014
19-25-230-015
19-25-230-016
19-25-230-017
19-25-230-018
19-25-230-019
19-25-230-020
19-25-230-021
19-25-230-022
19-25-230-023
19-25-230-024
19-25-230-025
19-25-230-026
19-25-230-027
19-25-230-028
19-25-230-029

19-25-230-030
19-25-230-031
19-25-230-032
19-25-230-033
19-25-231-001-0000
19-25-231-002-0000
19-25-231-003-0000
19-25-231-004
19-25-231-005
19-25-231-006
19-25-231-007
19-25-231-008
19-25-231-009
19-25-231-010
19-25-231-011
19-25-231-012
19-25-231-013
19-25-231-014
19-25-231-015
19-25-231-016
19-25-231-017
19-25-231-018
19-25-231-019
19-25-231-020
19-25-231-021
19-25-231-022
19-25-231-023
19-25-231-024
19-25-231-025
19-25-231-026
19-25-231-027
19-25-231-028
19-25-231-029
19-25-231-030
19-25-231-031
19-25-231-032
19-25-231-033
19-25-231-034
19-25-231-035
19-25-231-036
19-25-231-037
19-25-231-038
19-25-232-001-0000
19-25-232-002-0000
19-25-232-003-0000
19-25-232-004-0000
19-25-232-005-0000
19-25-232-006-0000
19-25-232-007-0000
19-25-232-008-0000
19-25-232-009-0000
19-25-232-010-0000
19-25-232-011-0000
19-25-232-012-0000
19-25-232-013-0000
19-25-232-014-0000
19-25-232-015-0000
19-25-232-016-0000
19-25-232-017-0000
19-25-232-018-0000
19-25-232-019-0000
19-25-232-020-0000
19-25-233-001-0000
20-19-300-001-0000
20-19-300-004-0000
20-19-300-005-0000
20-19-300-006-0000
20-19-300-007-0000
20-19-300-008-0000
20-19-300-009-0000
20-19-300-010-0000
20-19-300-011-0000
20-19-300-012-0000
20-19-300-013-0000
20-19-300-014-0000
20-19-300-015-0000
20-19-300-016-0000
20-19-300-017-0000
20-19-300-018-0000
20-19-300-019-0000
20-19-300-020-0000
20-19-300-021-0000
20-19-300-022-0000
20-19-300-023-0000
20-19-300-024-0000
20-19-300-025-0000
20-19-300-026-0000
20-19-300-027-0000
20-19-300-028-0000
20-19-300-029-0000
20-19-300-030-0000
20-19-300-031-0000
20-19-300-032-0000
20-19-301-001-0000
20-19-301-002-0000
20-19-301-003-0000
20-19-301-004-0000
20-19-301-005-0000
20-19-301-006-0000
20-19-301-007-0000
20-19-301-008-0000
20-19-301-009-0000
20-19-301-010-0000
20-19-301-011-0000
20-19-301-012-0000
20-19-301-013-0000
20-19-301-014-0000
20-19-301-015-0000
20-19-301-016-0000
20-19-301-017-0000
20-19-301-018-0000
20-19-301-019-0000
20-19-301-020-0000
20-19-301-021-0000
20-19-301-022-0000
20-19-301-025-0000
20-19-301-026-0000
20-19-301-027-0000
20-19-301-028-0000
20-19-301-029-0000
20-19-301-033-0000
20-19-301-034-0000
20-19-301-035-0000
20-19-301-036-0000
20-19-301-037-0000
20-19-301-038-0000
20-19-301-039-0000
20-19-301-040-0000
20-19-301-041-0000
20-19-301-042-0000
20-19-301-043-0000
20-19-301-044-0000
20-19-301-045-0000
20-19-302-001-0000
20-19-302-002-0000
20-19-302-003-0000
20-19-302-004-0000
20-19-302-005-0000
20-19-302-006-0000
20-19-302-007-0000
20-19-302-008-0000
20-19-302-009-0000
20-19-302-010-0000
20-19-302-011-0000

20-19-302-012-0000
20-19-302-013-0000
20-19-302-014-0000
20-19-302-015-0000
20-19-302-016-0000
20-19-302-017-0000
20-19-302-018-0000
20-19-302-019-0000
20-19-302-020-0000
20-19-302-021-0000
20-19-302-022-0000
20-19-302-023-0000
20-19-302-026-0000
20-19-302-027-0000
20-19-302-028-0000
20-19-302-029-0000
20-19-302-030-0000
20-19-302-031-0000
20-19-302-032-0000
20-19-302-033-0000
20-19-302-034-0000
20-19-302-035-0000
20-19-302-036-0000
20-19-302-037-0000
20-19-302-038-0000
20-19-302-039-0000
20-19-302-040-0000
20-19-302-041-0000
20-19-302-042-0000
20-19-302-043-0000
20-19-302-044-0000
20-19-302-045-0000
20-19-303-001-0000
20-19-303-002-0000
20-19-303-003-0000
20-19-303-004-0000
20-19-303-005-0000
20-19-303-006-0000
20-19-303-007-0000
20-19-303-008-0000
20-19-303-009-0000
20-19-303-010-0000
20-19-303-011-0000
20-19-303-012-0000
20-19-303-013-0000
20-19-303-014-0000
20-19-303-015-0000
20-19-303-016-0000

20-19-303-017-0000
20-19-303-018-0000
20-19-303-019-0000
20-19-303-020-0000
20-19-303-021-0000
20-19-303-022-0000
20-19-303-023-0000
20-19-303-024-0000
20-19-310-001-0000
20-19-310-002-0000
20-19-310-003-0000
20-19-310-004-0000
20-19-310-005-0000
20-19-310-006-0000
20-19-310-007-0000
20-19-310-008-0000
20-19-310-009-0000
20-19-310-010-0000
20-19-310-011-0000
20-19-310-012-0000
20-19-310-013-0000
20-19-310-014-0000
20-19-310-015-0000
20-19-310-016-0000
20-19-310-017-0000
20-19-310-018-0000
20-19-310-019-0000
20-19-310-020-0000
20-19-310-021-0000
20-19-310-022-0000
20-19-310-023-0000
20-19-310-024-0000
20-19-310-025-0000
20-19-310-026-0000
20-19-310-027-0000
20-19-310-028-0000
20-19-310-029-0000
20-19-310-030-0000
20-19-310-031-0000
20-19-310-032-0000
20-19-310-033-0000
20-19-310-034-0000
20-19-310-039-0000
20-19-310-040-0000
20-19-310-041-0000
20-19-310-042-0000
20-19-310-043-0000
20-19-310-044-0000

20-19-310-045-0000
20-19-311-001-0000
20-19-311-002-0000
20-19-311-003-0000
20-19-311-004-0000
20-19-311-005-0000
20-19-311-006-0000
20-19-311-007-0000
20-19-311-008-0000
20-19-311-009-0000
20-19-311-010-0000
20-19-311-011-0000
20-19-311-012-0000
20-19-311-013-0000
20-19-311-014-0000
20-19-311-015-0000
20-19-311-016-0000
20-19-311-017-0000
20-19-311-018-0000
20-19-311-019-0000
20-19-311-020-0000
20-19-311-021-0000
20-19-311-022-0000
20-19-311-023-0000
20-19-311-024-0000
20-19-311-025-0000
20-19-311-026-0000
20-19-311-027-0000
20-19-311-028-0000
20-19-311-029-0000
20-19-311-030-0000
20-19-311-031-0000
20-19-311-032-0000
20-19-311-033-0000
20-19-311-034-0000
20-19-311-035-0000
20-19-311-036-0000
20-19-311-037-0000
20-19-311-038-0000
20-19-311-039-0000
20-19-311-040-0000
20-19-311-041-0000
20-19-311-042-0000
20-19-311-043-0000
20-19-311-044-0000
20-19-311-045-0000
20-19-312-005-0000
20-19-312-006-0000

20-19-312-007-0000	20-19-313-012-0000	20-19-322-002-0000
20-19-312-008-0000	20-19-313-013-0000	20-19-322-003-0000
20-19-312-009-0000	20-19-313-014-0000	20-19-322-004-0000
20-19-312-010-0000	20-19-313-015-0000	20-19-322-009-0000
20-19-312-011-0000	20-19-313-016-0000	20-19-322-010-0000
20-19-312-012-0000	20-19-313-017-0000	20-19-322-011-0000
20-19-312-013-0000	20-19-313-018-0000	20-19-322-012-0000
20-19-312-014-0000	20-19-313-019-0000	20-19-322-013-0000
20-19-312-015-0000	20-19-313-020-0000	20-19-322-014-0000
20-19-312-016-0000	20-19-313-021-6001	20-19-322-015-0000
20-19-312-017-0000	20-19-313-021-6002	20-19-322-016-0000
20-19-312-018-0000	20-19-321-007-0000	20-19-322-017-0000
20-19-312-019-0000	20-19-321-008-0000	20-19-322-018-0000
20-19-312-020-0000	20-19-321-009-0000	20-19-322-019-0000
20-19-312-021-0000	20-19-321-010-0000	20-19-322-020-0000
20-19-312-022-0000	20-19-321-011-0000	20-19-322-021-0000
20-19-312-023-0000	20-19-321-012-0000	20-19-322-022-0000
20-19-312-024-0000	20-19-321-013-0000	20-19-322-023-0000
20-19-312-025-0000	20-19-321-014-0000	20-19-322-024-0000
20-19-312-026-0000	20-19-321-015-0000	20-19-322-025-0000
20-19-312-027-0000	20-19-321-016-0000	20-19-322-026-0000
20-19-312-028-0000	20-19-321-017-0000	20-19-322-027-0000
20-19-312-029-0000	20-19-321-018-0000	20-19-322-028-0000
20-19-312-030-0000	20-19-321-019-0000	20-19-322-029-0000
20-19-312-031-0000	20-19-321-020-0000	20-19-322-030-0000
20-19-312-032-0000	20-19-321-021-0000	20-19-322-031-0000
20-19-312-033-0000	20-19-321-022-0000	20-19-322-032-0000
20-19-312-034-0000	20-19-321-023-0000	20-19-322-033-0000
20-19-312-035-0000	20-19-321-024-0000	20-19-322-034-0000
20-19-312-036-0000	20-19-321-025-0000	20-19-322-035-0000
20-19-312-037-0000	20-19-321-026-0000	20-19-322-036-0000
20-19-312-038-0000	20-19-321-027-0000	20-19-322-037-0000
20-19-312-044-0000	20-19-321-028-0000	20-19-322-038-0000
20-19-312-045-0000	20-19-321-029-0000	20-19-322-039-0000
20-19-312-046-0000	20-19-321-030-0000	20-19-322-040-0000
20-19-312-047-0000	20-19-321-031-0000	20-19-322-041-0000
20-19-312-048-0000	20-19-321-032-0000	20-19-322-042-0000
20-19-312-049-0000	20-19-321-033-0000	20-19-322-044-0000
20-19-313-001-0000	20-19-321-034-0000	20-19-322-045-0000
20-19-313-002-0000	20-19-321-035-0000	20-19-323-001-0000
20-19-313-003-0000	20-19-321-036-0000	20-19-323-002-0000
20-19-313-004-0000	20-19-321-037-0000	20-19-323-007-0000
20-19-313-005-0000	20-19-321-038-0000	20-19-323-008-0000
20-19-313-007-0000	20-19-321-039-0000	20-19-323-009-0000
20-19-313-008-0000	20-19-321-040-0000	20-19-323-010-0000
20-19-313-009-0000	20-19-321-041-0000	20-19-323-011-0000
20-19-313-010-0000	20-19-321-042-0000	20-19-323-012-0000
20-19-313-011-0000	20-19-322-001-0000	20-19-323-013-0000

20-19-323-014-0000
20-19-323-015-0000
20-19-323-016-0000
20-19-323-017-0000
20-19-323-018-0000
20-19-323-019-0000
20-19-323-020-0000
20-19-323-021-0000
20-19-323-022-0000
20-19-323-027-0000
20-19-323-028-0000
20-19-323-029-0000
20-19-323-030-0000
20-19-323-031-0000
20-19-323-032-0000
20-19-323-033-0000
20-19-323-034-0000
20-19-323-035-0000
20-19-323-036-0000
20-19-323-037-0000
20-19-323-038-0000
20-19-323-039-0000
20-19-323-040-0000
20-19-323-041-0000
20-19-323-042-0000
20-19-323-043-0000
20-19-323-044-0000
20-19-323-045-0000
20-19-323-046-0000
20-19-323-047-0000
20-19-323-049-0000
20-19-323-050-0000
20-19-323-051-0000
20-19-324-005-0000
20-19-324-018-0000
20-19-324-019-0000
20-19-324-034-0000
20-19-324-037-0000
20-19-324-038-0000
20-19-324-039-0000
20-19-324-040-0000
20-19-324-042-0000
20-19-324-043-0000
20-19-324-044-0000
20-19-324-045-0000
20-19-324-046-0000
20-19-324-047-0000
20-19-324-048-0000

20-19-324-049-0000
20-19-331-001-0000
20-19-331-002-0000
20-19-331-003-0000
20-19-331-004-0000
20-19-331-007-0000
20-19-331-008-0000
20-19-331-009-0000
20-19-331-010-0000
20-19-331-011-0000
20-19-331-012-0000
20-19-331-021-0000
20-19-331-022-0000
20-19-331-023-0000
20-19-331-024-0000
20-19-331-025-0000
20-19-331-026-0000
20-19-331-027-0000
20-19-331-028-0000
20-19-331-029-0000
20-19-331-033-0000
20-19-331-034-0000
20-19-331-037-0000
20-19-331-038-0000
20-19-331-039-0000
20-19-331-040-0000
20-19-331-041-0000
20-19-331-043-0000
20-19-331-044-0000
20-19-331-045-0000
20-19-331-046-0000
20-19-331-047-0000
20-19-331-048-0000
20-19-332-001-0000
20-19-332-002-0000
20-19-332-003-0000
20-19-332-004-0000
20-19-332-005-0000
20-19-332-006-0000
20-19-332-007-0000
20-19-332-008-0000
20-19-332-009-0000
20-19-332-010-0000
20-19-332-011-0000
20-19-332-012-0000
20-19-332-013-0000
20-19-332-014-0000
20-19-332-015-0000

20-19-332-016-0000
20-19-332-017-0000
20-19-332-018-0000
20-19-332-021-0000
20-19-332-022-0000
20-19-332-023-0000
20-19-332-024-0000
20-19-332-025-0000
20-19-332-026-0000
20-19-332-027-0000
20-19-332-028-0000
20-19-332-029-0000
20-19-332-030-0000
20-19-332-031-0000
20-19-332-032-0000
20-19-332-033-0000
20-19-332-034-0000
20-19-332-035-0000
20-19-332-036-0000
20-19-332-037-0000
20-19-332-038-0000
20-19-332-039-0000
20-19-332-040-0000
20-19-332-041-0000
20-19-332-042-0000
20-19-332-043-0000
20-19-332-046-0000
20-19-332-047-0000
20-19-332-048-0000
20-19-333-003-0000
20-19-333-004-0000
20-19-333-005-0000
20-19-333-006-0000
20-19-333-007-0000
20-19-333-008-0000
20-19-333-012-0000
20-19-333-013-0000
20-19-333-014-0000
20-19-333-015-0000
20-19-333-016-0000
20-19-333-017-0000
20-19-333-018-0000
20-19-333-019-0000
20-19-333-020-0000
20-19-333-021-0000
20-19-333-022-0000
20-19-333-023-0000
20-19-333-024-0000

20-19-333-025-0000
20-19-333-026-0000
20-19-333-027-0000
20-19-333-028-0000
20-19-333-029-0000
20-19-333-030-0000
20-19-333-031-0000
20-19-333-032-0000
20-19-333-033-0000
20-19-333-034-0000
20-19-333-035-0000
20-19-333-036-0000
20-19-333-037-0000
20-19-333-038-0000
20-19-333-039-0000
20-19-333-040-0000
20-19-333-041-0000
20-19-333-042-0000
20-19-333-043-0000
20-19-333-044-0000
20-19-333-045-0000
20-19-333-046-0000
20-19-333-047-0000
20-19-333-048-0000
20-30-100-001-0000
20-30-100-002-0000
20-30-100-003-0000
20-30-100-004-0000
20-30-100-005-0000
20-30-100-006-0000
20-30-100-007-0000
20-30-100-008-0000
20-30-100-009-0000
20-30-100-010-0000
20-30-100-011-0000
20-30-100-012-0000
20-30-100-013-0000
20-30-100-014-0000
20-30-100-015-0000
20-30-100-016-0000
20-30-100-017-0000
20-30-100-018-0000
20-30-100-023-0000
20-30-100-024-0000
20-30-100-025-0000
20-30-100-026-0000
20-30-100-027-0000
20-30-100-028-0000

20-30-100-029-0000
20-30-100-030-0000
20-30-100-031-0000
20-30-100-032-0000
20-30-100-033-0000
20-30-100-034-0000
20-30-100-035-0000
20-30-100-036-0000
20-30-100-037-0000
20-30-100-038-0000
20-30-100-039-0000
20-30-100-043-0000
20-30-100-044-0000
20-30-100-045-0000
20-30-100-046-0000
20-30-101-001-0000
20-30-101-002-0000
20-30-101-003-0000
20-30-101-004-0000
20-30-101-005-0000
20-30-101-006-0000
20-30-101-007-0000
20-30-101-008-0000
20-30-101-009-0000
20-30-101-010-0000
20-30-101-011-0000
20-30-101-012-0000
20-30-101-013-0000
20-30-101-014-0000
20-30-101-015-0000
20-30-101-019-0000
20-30-101-020-0000
20-30-101-021-0000
20-30-101-022-0000
20-30-101-023-0000
20-30-101-024-0000
20-30-101-025-0000
20-30-101-026-0000
20-30-101-027-0000
20-30-101-028-0000
20-30-101-029-0000
20-30-101-030-0000
20-30-101-031-0000
20-30-101-032-0000
20-30-101-033-0000
20-30-101-034-0000
20-30-101-035-0000
20-30-101-036-0000

20-30-101-037-0000
20-30-101-038-0000
20-30-101-039-0000
20-30-101-040-0000
20-30-101-041-0000
20-30-101-042-0000
20-30-101-043-0000
20-30-101-044-0000
20-30-101-045-0000
20-30-101-046-0000
20-30-101-047-0000
20-30-101-048-0000
20-30-102-001-0000
20-30-102-002-0000
20-30-102-003-0000
20-30-102-004-0000
20-30-102-005-0000
20-30-102-006-0000
20-30-102-007-0000
20-30-102-008-0000
20-30-102-009-0000
20-30-102-010-0000
20-30-102-011-0000
20-30-102-012-0000
20-30-102-013-0000
20-30-102-014-0000
20-30-102-015-0000
20-30-102-016-0000
20-30-102-017-0000
20-30-102-018-0000
20-30-102-019-0000
20-30-102-020-0000
20-30-102-021-0000
20-30-102-022-0000
20-30-102-023-0000
20-30-102-024-0000
20-30-102-025-0000
20-30-102-026-0000
20-30-102-027-0000
20-30-102-028-0000
20-30-102-029-0000
20-30-102-030-0000
20-30-102-031-0000
20-30-102-032-0000
20-30-102-035-0000
20-30-102-036-0000
20-30-102-037-0000
20-30-102-038-0000

20-30-102-039-0000
20-30-102-040-0000
20-30-102-041-0000
20-30-102-042-0000
20-30-102-043-0000
20-30-102-044-0000
20-30-102-045-0000
20-30-102-046-0000
20-30-103-001-0000
20-30-108-003-0000
20-30-108-004-0000
20-30-108-005-0000
20-30-108-006-0000
20-30-108-007-0000
20-30-108-008-0000
20-30-108-009-0000
20-30-108-010-0000
20-30-108-011-0000
20-30-108-012-0000
20-30-108-013-0000
20-30-108-014-0000
20-30-108-017-0000
20-30-108-018-0000
20-30-108-019-0000
20-30-108-020-0000
20-30-108-021-0000
20-30-108-022-0000
20-30-108-023-0000
20-30-108-026-0000
20-30-108-027-0000
20-30-108-028-0000
20-30-108-029-0000
20-30-108-030-0000
20-30-108-031-0000
20-30-108-032-0000
20-30-108-033-0000
20-30-108-034-0000
20-30-108-035-0000
20-30-108-036-0000
20-30-108-037-0000
20-30-108-038-0000
20-30-108-039-0000
20-30-108-040-0000
20-30-108-041-0000
20-30-108-042-0000
20-30-108-043-0000
20-30-108-044-0000
20-30-108-045-0000

20-30-108-046-0000
20-30-108-047-0000
20-30-108-048-0000
20-30-108-049-0000
20-30-108-050-0000
20-30-109-003-0000
20-30-109-004-0000
20-30-109-005-0000
20-30-109-006-0000
20-30-109-007-0000
20-30-109-010-0000
20-30-109-011-0000
20-30-109-012-0000
20-30-109-013-0000
20-30-109-014-0000
20-30-109-015-0000
20-30-109-016-0000
20-30-109-017-0000
20-30-109-018-0000
20-30-109-019-0000
20-30-109-020-0000
20-30-109-021-0000
20-30-109-022-0000
20-30-109-023-0000
20-30-109-024-0000
20-30-109-025-0000
20-30-109-026-0000
20-30-109-027-0000
20-30-109-028-0000
20-30-109-029-0000
20-30-109-030-0000
20-30-109-031-0000
20-30-109-032-0000
20-30-109-033-0000
20-30-109-034-0000
20-30-109-035-0000
20-30-109-036-0000
20-30-109-037-0000
20-30-109-038-0000
20-30-109-039-0000
20-30-109-040-0000
20-30-109-041-0000
20-30-109-044-0000
20-30-109-045-0000
20-30-109-046-0000
20-30-109-047-0000
20-30-109-048-0000
20-30-109-049-0000

20-30-110-001-0000
20-30-110-002-0000
20-30-110-003-0000
20-30-110-004-0000
20-30-110-005-0000
20-30-110-006-0000
20-30-110-007-0000
20-30-110-008-0000
20-30-110-009-0000
20-30-110-010-0000
20-30-110-011-0000
20-30-110-012-0000
20-30-110-013-0000
20-30-110-014-0000
20-30-110-015-0000
20-30-110-016-0000
20-30-110-017-0000
20-30-110-018-0000
20-30-110-019-0000
20-30-110-020-0000
20-30-110-021-0000
20-30-110-022-0000
20-30-110-023-0000
20-30-110-024-0000
20-30-110-025-0000
20-30-110-026-0000
20-30-110-027-0000
20-30-110-028-0000
20-30-110-029-0000
20-30-110-030-0000
20-30-110-031-0000
20-30-110-032-0000
20-30-110-033-0000
20-30-110-034-0000
20-30-110-035-0000
20-30-110-036-0000
20-30-110-037-0000
20-30-110-038-0000
20-30-110-039-0000
20-30-111-001-0000
20-30-116-001-0000
20-30-116-002-0000
20-30-116-003-0000
20-30-116-004-0000
20-30-116-005-0000
20-30-116-006-0000
20-30-116-007-0000
20-30-116-008-0000

20-30-116-009-0000
20-30-116-010-0000
20-30-116-011-0000
20-30-116-012-0000
20-30-116-013-0000
20-30-116-014-0000
20-30-116-015-0000
20-30-116-016-0000
20-30-116-017-0000
20-30-116-018-0000
20-30-116-019-0000
20-30-116-020-0000
20-30-116-021-0000
20-30-116-022-0000
20-30-116-023-0000
20-30-116-024-0000
20-30-116-025-0000
20-30-116-026-0000
20-30-116-027-0000
20-30-116-028-0000
20-30-116-029-0000
20-30-116-030-0000
20-30-116-031-0000
20-30-116-032-0000
20-30-116-033-0000
20-30-116-034-0000
20-30-116-035-0000
20-30-116-036-0000
20-30-116-037-0000
20-30-116-038-0000
20-30-116-039-0000
20-30-116-040-0000
20-30-116-041-0000
20-30-116-042-0000
20-30-116-043-0000
20-30-116-044-0000
20-30-116-045-0000
20-30-116-046-0000
20-30-116-047-0000
20-30-116-048-0000
20-30-117-001-0000
20-30-117-002-0000
20-30-117-003-0000
20-30-117-004-0000
20-30-117-005-0000
20-30-117-006-0000
20-30-117-007-0000
20-30-117-008-0000

20-30-117-009-0000
20-30-117-010-0000
20-30-117-011-0000
20-30-117-012-0000
20-30-117-013-0000
20-30-117-014-0000
20-30-117-015-0000
20-30-117-016-0000
20-30-117-017-0000
20-30-117-018-0000
20-30-117-019-0000
20-30-117-020-0000
20-30-117-021-0000
20-30-117-022-0000
20-30-117-023-0000
20-30-117-024-0000
20-30-117-025-0000
20-30-117-026-0000
20-30-117-027-0000
20-30-117-028-0000
20-30-117-029-0000
20-30-117-030-0000
20-30-117-031-0000
20-30-117-032-0000
20-30-117-033-0000
20-30-117-034-0000
20-30-117-035-0000
20-30-117-036-0000
20-30-117-037-0000
20-30-117-038-0000
20-30-117-039-0000
20-30-117-040-0000
20-30-117-041-0000
20-30-117-042-0000
20-30-117-046-0000
20-30-117-047-0000
20-30-118-001-0000
20-30-118-002-0000
20-30-118-003-0000
20-30-118-004-0000
20-30-118-005-0000
20-30-118-006-0000
20-30-118-007-0000
20-30-118-008-0000
20-30-118-009-0000
20-30-118-010-0000
20-30-118-011-0000
20-30-118-012-0000

20-30-118-013-0000
20-30-118-014-0000
20-30-118-015-0000
20-30-118-016-0000
20-30-118-017-0000
20-30-118-018-0000
20-30-118-019-0000
20-30-118-020-0000
20-30-118-021-0000
20-30-118-022-0000
20-30-118-023-0000
20-30-118-024-0000
20-30-118-036-0000
20-30-118-037-0000
20-30-118-038-0000
20-30-118-039-0000
20-30-118-040-0000
20-30-118-041-0000
20-30-118-042-0000
20-30-118-045-0000
20-30-118-046-0000
20-30-118-047-0000
20-30-118-048-0000
20-30-118-049-0000
20-30-118-050-0000
20-30-118-052-0000
20-30-118-053-0000
20-30-118-054-0000
20-30-119-001-0000
20-30-123-001-0000
20-30-123-002-0000
20-30-123-003-0000
20-30-123-004-0000
20-30-123-005-0000
20-30-123-006-0000
20-30-123-007-0000
20-30-123-009-0000
20-30-123-010-0000
20-30-123-011-0000
20-30-123-012-0000
20-30-123-014-0000
20-30-123-018-0000
20-30-123-019-0000
20-30-123-020-0000
20-30-123-021-0000
20-30-123-022-0000
20-30-123-023-0000
20-30-123-024-0000

20-30-123-025-0000
20-30-123-026-0000
20-30-123-027-0000
20-30-123-028-0000
20-30-123-029-0000
20-30-123-031-0000
20-30-123-032-0000
20-30-123-033-0000
20-30-123-034-0000
20-30-123-036-0000
20-30-123-039-0000
20-30-123-040-0000
20-30-123-041-0000
20-30-124-010-0000
20-30-124-011-0000
20-30-124-012-0000
20-30-124-013-0000
20-30-124-014-0000
20-30-124-017-0000
20-30-124-018-0000
20-30-124-019-0000
20-30-124-020-0000
20-30-124-021-0000
20-30-124-022-0000
20-30-124-023-0000
20-30-124-024-0000
20-30-124-025-0000
20-30-124-026-0000
20-30-124-027-0000
20-30-124-028-0000
20-30-124-029-0000
20-30-124-030-0000
20-30-124-031-0000
20-30-124-033-0000
20-30-124-034-0000
20-30-124-035-0000
20-30-124-036-0000
20-30-124-037-0000
20-30-124-038-0000
20-30-124-039-0000
20-30-124-040-0000
20-30-124-041-0000
20-30-124-042-0000
20-30-124-043-0000
20-30-125-001-0000
20-30-125-002-0000

PUBLIC HEARING ON ESTABLISHMENT OF SPECIAL SERVICE AREA NO. 67.
[O2013-6471]

The Committee on Finance submitted the following report:

CHICAGO, October 16, 2013.

To the President and Members of the City Council:

Your Committee on Finance, having had under consideration an ordinance authorizing the Committee on Finance to hold a public hearing in order to establish Special Service Area Number 67, having had the same under advisement, begs leave to report and recommend that Your Honorable Body *Pass* the proposed ordinance transmitted herewith.

This recommendation was concurred in by a viva voce vote of the members of the committee, with no dissenting vote.

Respectfully submitted,

(Signed) EDWARD M. BURKE,
Chairman.

On motion of Alderman Burke, the said proposed ordinance transmitted with the foregoing committee report was *Passed* by yeas and nays as follows:

Yeas -- Aldermen Moreno, Fioretti, Dowell, Burns, Hairston, Sawyer, Holmes, Harris, Beale, Balcer, Cárdenas, Quinn, Burke, Foulkes, Thompson, Thomas, Lane, O'Shea, Cochran, Brookins, Muñoz, Zalewski, Chandler, Solis, Maldonado, Burnett, Ervin, Graham, Reboyras, Suarez, Waguespack, Mell, Austin, Colón, Sposato, Mitts, Cullerton, Laurino, P. O'Connor, M. O'Connor, Reilly, Smith, Tunney, Arena, Cappleman, Pawar, Osterman, Moore, Silverstein -- 49.

Nays -- None.

Alderman Balcer moved to reconsider the foregoing vote. The motion was lost.

The following is said ordinance as passed:

WHEREAS, Special service areas may be established pursuant to Article VII, Sections 6(l) and 7(6) of the Constitution of the State of Illinois, and pursuant to the provisions of the Special Service Area Tax Law, 35 ILCS 200/27-5, et seq., as amended from time to time, and pursuant to the Property Tax Code, 35 ILCS 200/1-1, et seq., as amended from time to time (the "Property Tax Code"); and

WHEREAS, On December 17, 2003, the City Council of the City of Chicago (the "City Council") enacted an ordinance (the "Establishment Ordinance") which established an area known and designated as City of Chicago Special Service Area Number 24 (the "Original Area") and authorized the levy of an annual tax, for the period beginning in tax year 2003 through and including tax year 2012 (the "Initial Levy Period"), not to exceed an annual rate of sixty one-hundredths of one percent (0.60%) of the equalized assessed value of the taxable property therein to provide certain special services in and for the Original Area in addition to the services provided by and to the City of Chicago generally (the "Original Special Services"); and

WHEREAS, The Initial Levy Period expired; and

WHEREAS, The Establishment Ordinance established the Original Area as that territory consists of West Morse Avenue, from North Clark Street to North Sheridan Road; on North Clark Street, from West Wallen Avenue to West Birchwood Avenue; on North Glenwood Avenue, from West Lunt Avenue to West Farwell Avenue; and

WHEREAS, The Original Special Services authorized in the Establishment Ordinance included maintenance and beautification activities including, but not limited to, snow removal and sidewalk cleaning; security services, including, but not limited to, the development of safety programs; recruitment and promotion of new businesses to the Area and retention and promotion of existing businesses within the Area; coordinated marketing and promotional activities; strategic planning for the general development of the Area; financing of storefront facade improvements; and other technical assistance activities to promote commercial and economic development, including, but not limited to, streetscape improvements, strategic transit/parking improvements including parking management studies, and enhanced land-use oversight and control initiatives; and

WHEREAS, The City of Chicago desires to consider the establishment of a new special service area in an area which is comprised of the Original Area and certain additional territory, and the authorization of a levy of a new special annual services tax in order to provide certain special services which are distinct from the Original Special Services; and

WHEREAS, The City Council finds that it is in the public interest that consideration be given to the establishment of an area within the City of Chicago (which is comprised of the Original Area and certain additional territory) to be known and designated as Special Service Area Number 67 (the "Area") and to the authorization of the levy of a special annual services tax (the "Services Tax") for a period of 10 years within the Area for the purposes set forth herein; that the

Area is contiguous; and that said special services are in addition to municipal services provided by and to the City of Chicago generally, and it is, therefore, in the best interests of the City of Chicago that the establishment of the Area and the levy of the Services Tax within the Area for the services to be provided be considered; now, therefore,

Be It Ordained by the City Council of the City of Chicago:

SECTION 1. The preambles of this ordinance are hereby incorporated into this text as if set out herein in full.

SECTION 2. A public hearing shall be held by the Committee on Finance of the City Council of the City of Chicago at the City Council Chamber, City Hall, Chicago, Illinois (the "Hearing") to consider the establishment of the Area and the authorization of the levy of the Services Tax. At the Hearing there will be considered the levy of the Services Tax upon the taxable property within the Area sufficient to produce revenues required to provide special services in the Area. The Services Tax shall not exceed the annual sum of 0.63 percent of the equalized assessed value of the taxable property within the Area. The Services Tax shall be authorized to be levied in tax years 2013 through and including 2022. The proposed amount of the tax levy for Special Services (as hereinafter defined) for the initial year for which taxes will be levied within the Area in tax year 2013 is $301,100. The Services Tax shall be in addition to all other taxes provided by law and shall be levied pursuant to the provisions of the Property Tax Code, as amended from time to time. The special services to be considered include, but are not limited to: recruitment of new businesses to the Area, rehabilitation activities, maintenance and beautification activities, new construction, security, promotional and advertising activities, strategic planning for the Area, and other technical assistance activities to promote commercial and economic development (which may include, but are not limited to, streetscape improvements, strategic transit/parking improvement including parking management studies, and enhanced land use oversight and control initiatives), which are herein referred to collectively as the "Special Services". The Special Services shall be in addition to services provided to and by the City of Chicago generally. The Area shall consist of territory described on Exhibit 1 hereto and hereby incorporated herein. The approximate street location of said territory consists of North Clark Street, between West Birchwood Avenue and West Albion Avenue, West Greenleaf Avenue, between North Clark Street and North Ravenswood Avenue, West Lunt Avenue, between North Clark Street and North Ravenswood Avenue, North Ravenswood Avenue, between West Greenleaf Avenue and West Lunt Avenue, West Morse Avenue, between North Clark Street and the alley west of North Sheridan Road, and North Glenwood Avenue, between North Greenleaf Avenue and West Pratt Avenue.

SECTION 3. Notice of the Hearing shall be published at least once, not less than 15 days prior to the Hearing, in a newspaper of general circulation within the City of Chicago. In addition, notice by mail shall be given by depositing said notice in the United States mail addressed to the person or persons in whose name the general taxes for the last preceding year

were paid on each property lying within the Area. The notice shall be mailed not less than 10 days prior to the time set for the Hearing. In the event taxes for the last preceding year were not paid, the notice shall be sent to the person last listed on the tax rolls prior to that year as the owner of the property.

SECTION 4. Notice of the Hearing shall be substantially in the following form:

Notice Of Public Hearing

City Of Chicago Special Service Area No. 67.

Notice is hereby given that at _____ o'clock __.M., on the _____ day of _____, 20__ at the City Council Chamber, City Hall, 121 North LaSalle Street, Chicago, Illinois, a public hearing will be held by the Committee on Finance of the City Council of the City of Chicago to consider the establishment of an area within the City of Chicago (which is comprised of the area formerly known as Special Service Area Number 24 and certain additional territory) to be known and designated as Special Service Area Number 67 (the "Area") and the authorization of the levy of a special annual services tax (the "Services Tax") within the Area. The Services Tax under consideration shall be authorized to be levied in tax years 2013 through and including 2022. The purpose of creating the Area shall be to provide special services within the Area, which may include, but are not limited to: recruitment of new businesses to the Area, rehabilitation activities, maintenance and beautification activities, new construction, security, promotional and advertising activities, strategic planning for the Area, and other technical assistance activities to promote commercial and economic development (which may include, but are not limited to, streetscape improvements, strategic transit/parking improvement including parking management studies, and enhanced land use oversight and control initiatives), which will be hereinafter referred to collectively as the "Special Services."

At the hearing there will be considered a Services Tax to be levied against the taxable property included within the Area for the provision of the Special Services not to exceed the annual sum of 0.63 percent of the equalized assessed value of taxable property within the Area. The proposed amount of the tax levy for Special Services for the initial year for which taxes will be levied within the Area in tax year 2013 is $301,100. The Services Tax shall be in addition to all other taxes provided by law and shall be levied pursuant to the provisions of the Property Tax Code,35 ILCS 200/1-1, et seq., as amended from time to time.

The Area shall consist of the territory described herein and incorporated hereto as Exhibit 1. The approximate street location of said territory consists of North Clark Street, between West Birchwood Avenue and West Albion Avenue, West Greenleaf Avenue, between North Clark Street and North Ravenswood Avenue, West Lunt Avenue, between North Clark Street and North Ravenswood Avenue, North Ravenswood Avenue, between West Greenleaf Avenue and West Lunt Avenue, West Morse Avenue, between North Clark Street and the alley west of North Sheridan Road, and North Glenwood Avenue, between West Greenleaf Avenue and West Pratt Avenue.

At the public hearing any interested person, including all persons owning taxable real property located within the proposed Area, affected by the establishment of the Area and the levy of the Services Tax may file with the City Clerk of the City of Chicago written objections to and may be heard orally with respect to any issues embodied in this notice. The Committee on Finance ofthe City Council of the City of Chicago shall hear and determine all protests and objections at said hearing, and said hearing may be adjourned to another date without further notice other than a motion to be entered upon the minutes fixing the time and place it will reconvene.

If a petition signed by at least fifty-one percent (51%) of the electors residing within the boundaries of the proposed Area and by at least fifty-one percent (51%) of the landowners included within the boundaries of the proposed Area objecting to the establishment of the Area and the levy of the Services Tax therein is filed with the City Clerk of the City of Chicago within 60 days following the final adjournment of the Public Hearing, the Area shall not be created and the Services Tax shall not be levied.

By order of the City Council of the City of Chicago, Cook County, Illinois.

Dated this _____ day of _____, 20__.

_____
City Clerk, City of Chicago,
Cook County, Illinois

SECTION 5. This ordinance shall become effective from its passage and approval.

Exhibit 1 referred to in this ordinance reads as follows:

Exhibit 1.

Legal Description And Permanent Index Numbers.

Special Service Area No. 67.
(Formerly Special Service Area No. 24)

All that part of the southeast quarter of Section 30, the east half of the east half of Section 31 and the northwest quarter of Section 32, all in Township 41 North, Range 14 East of the Third Principal Meridian, bounded and described as follows:

beginning at the southeast corner of Lot 11 in Block 7 of Wm. L. Wallen's Addition to Rogers Park, a subdivision of Lots 2 and 3 (except the west 17 feet thereof) in the Assessor's Division of the northeast quarter of the southeast quarter of Section 31, Township 41 North, Range 14 East of the Third Principal Meridian, said southeast corner of Lot 11 being also the point of intersection of the west line of North Clark Street with the north line of West Albion Avenue; thence west along said north line of West Albion Avenue to the westerly line of the alley west of North Clark Street lying between West Albion Avenue and West Wallen Avenue; thence northerly along the westerly line of the alley west of North Clark Street lying between West Albion Avenue and West Wallen Avenue and along the northerly extension thereof to the north line of the east half of the southeast quarter of said Section 31, Township 41 North, Range 14 East of the Third Principal Meridian, said north line of the east half of the southeast quarter of Section 31 being also the centerline of West Pratt Avenue; thence west along said centerline of West Pratt Avenue to the southerly extension of the east line of Lot 8 in Block 44 in Rogers Park, a subdivision of the northeast quarter and that part of the northwest quarter, lying east of Ridge Road, of Section 31 and also the west half of the northwest quarter of Section 32 and also all of Section 30 lying south of the Indian boundary line, all in Township 41 North, Range 14 East of the Third Principal Meridian, said east line of Lot 8 being also the westerly line of the alley west of North Clark Street; thence northerly along said southerly extension and the westerly line of the alley west of North Clark Street to the south line of West Lunt Avenue; thence west along said south line of West Lunt Avenue and along the westerly extension thereof to the west line of the east half of the northeast quarter of Section 31, Township 41 North, Range 14 East of the Third Principal Meridian; thence north along said west line of the east half of the northeast quarter of Section 31 to the westerly extension of the north line of the south 61 feet of Lot 6 in the subdivision of Block 18 of Rogers Park; thence east along said westerly extension and the north line of the south 61 feet of Lot 6 in the subdivision of Block 18 of Rogers Park to the east line of the west 46.08 feet of said Lot 6 in the subdivision of Block 18 of Rogers Park; thence south along said east line of the west 46.08 feet of Lot 6 in the subdivision of Block 18 of Rogers Park to a north line of the parcel of property bearing Permanent Index Number 11-31-206-016, said north line being also the southerly most south line of the parcel of property bearing Permanent Index Number 11-31-206-017; thence east along said southerly most south line of the parcel of property bearing Permanent Index Number 11-31-206-017 to the east line thereof; thence north along said east line of the parcel of property bearing Permanent Index Number 11-31-206-017 and along the east line of the parcel of property bearing Permanent Index Number 11-31-206-015 to the northerly most north line of aforesaid parcel of property bearing Permanent Index Number 11-31-206-016; thence east along said northerly most north line of the parcel of property bearing Permanent Index Number 11-31-206-016 to the easterly line of aforesaid Lot 6 in the subdivision of Block 18 of Rogers Park, said easterly line of Lot 6 being also the westerly line of the alley east of North Ravenswood Avenue; thence north along said westerly line of the alley east of North Ravenswood Avenue to the south line of the north 100 feet of Block 18 in aforesaid Rogers Park; thence west along said south line of the north 100 feet of Block 18 in Rogers Park and

along the westerly extension thereof to the west line of the east half of the northeast quarter of Section 31, Township 41 North, Range 14 East of the Third Principal Meridian; thence north along said west line of the east half of the northeast quarter of Section 31 to the north line of West Estes Avenue; thence east along said north line of West Estes Avenue to the easterly line of Lot 6 in the subdivision of Block 9 (except the north 100 feet thereof) in aforesaid Rogers Park, said easterly line of Lot 6 being also the westerly line of the alley west of North Clark Street; thence north along said westerly line of the alley west of North Clark Street to the south line of the north 100 feet of Block 9 in Rogers Park; thence west along said south line of the north 100 feet of Block 9 in Rogers Park to the west line of the east half of the northeast quarter of Section 31, Township 41 North, Range 14 East of the Third Principal Meridian; thence north along said west line of the east half of the northeast quarter of Section 31 to the south line of West Touhy Avenue; thence northerly along a straight line to the point of intersection of the north line of West Touhy Avenue with the westerly line of the public alley lying westerly of and adjoining the westerly line of Lot 3 in the Owner's Subdivision of part of Block 2 in aforesaid Rogers Park, said westerly line of the public alley being also the easterly line of the Chicago and Northwestern Railway right-of-way; thence northerly along said easterly line of the Chicago and Northwestern Railway right-of-way to the north line of West Birchwood Avenue; thence east along said north line of West Birchwood Avenue to the easterly line of North Clark Street; thence southerly along said easterly line of North Clark Street to the northwesterly line of West Rogers Avenue; thence northeasterly along said northwesterly line of West Rogers Avenue to the northerly extension of the east line of Lot 10 in S. Rogers Touhy's Subdivision of that part of Original Block 1 in Rogers Park lying north of the south line of Bryon Avenue (now West Jarvis Avenue) and west of the west line of Forest Avenue; thence south along said northerly extension and the east line of Lot 10 in S. Rogers Touhy's Subdivision and along the southerly extension thereof to the south line of West Jarvis Avenue; thence west along said south line of West Jarvis Avenue to the westerly line of Lot 4 in S. Rogers Touhy Bryan Avenue and Forest Street Subdivision in Block 1 of Rogers Park, a subdivision in the east half of the southeast quarter of Section 30, Township 41 North, Range 14 East of the Third Principal Meridian, said westerly line of Lot 4 being also the easterly line of the alley east of North Clark Street; thence southerly along said easterly line of the alley east of North Clark Street to the north line of Lot 10 in Rogers Park Sherwin Manor, a subdivision of part of Block 1 in Rogers Park in the east half of the southeast quarter of Section 30, Township 41 North, Range 14 East of the Third Principal Meridian; thence west along the westerly extension of the north line of said Lot 10 in Rogers Park Sherwin Manor to the centerline of the vacated alley lying west of and adjoining the westerly line of said Lot 10 in Rogers Park Sherwin Manor; thence southerly along said centerline of the vacated alley lying west of and adjoining the westerly line of Lot 10 in Rogers Park Sherwin Manor and along the southerly extension thereof and along the centerline of the vacated alley lying west of and adjoining the westerly line of Lot 21 in said Rogers Park Sherwin Manor to the westerly extension of the south line of said Lot 21 in Rogers Park Sherwin Manor, said westerly extension and the south line of Lot 21 being also the north line of the alley north of West Chase Avenue; thence east along said north line of the alley north of West Chase Avenue to the northerly extension of the westerly line of Lot 4 in S. Rogers Touhy's Homestead Subdivision of the north 166.05 feet of the south 616.05 feet (measured from the centerline of West Touhy Avenue) of Block 1 (except the east 447.05 feet thereof) in Rogers Park, a subdivision in the east half of the southeast quarter of Section 30, Township 41 North, Range 14 East of the Third Principal Meridian, said westerly line of Lot 4 being also the easterly line of the alley east of North Clark Street; thence southerly along said easterly line of the alley east of North Clark Street and along the southerly extension thereof to the south line of West Chase Avenue; thence west along said south line of West

Chase Avenue to the west line of the east 14 feet of Lot 11 in Block 6 of F. H. Dooland's Subdivision of the east 414 feet of Section 30, Township 41 North, Range 14 East of the Third Principal Meridian and the west 175 feet of Section 29, Township 41 North, Range 14 East of the Third Principal Meridian south of the Indian Boundary Line and south of the Chicago, Evanston and Lake Superior Rail Road; thence south along said west line of the east 14 feet of Lot 11 in Block 6 of F. H. Dooland's Subdivision to the south line of said Lot 11, said south line of Lot 11 being also the north line of the alley north of West Touhy Avenue; thence east along said north line of the alley north of West Touhy Avenue to the northerly extension of the east line of Lot 14 in said Block 6 of F. H. Dooland's Subdivision; thence south along said northerly extension and the east line of Lot 14 in Block 6 of F. H. Dooland's Subdivision to the south line of said Lot 14, said south line of Lot 14 being also the north line of West Touhy Avenue; thence east along said north line of West Touhy Avenue to the northerly extension of a line 50 feet west of, as measured along the south line of West Touhy Avenue, and parallel with the east line of Lot 8 in Block 10 of aforesaid Rogers Park; thence south along said northerly extension and a line 50 feet west of, as measured along the south line of West Touhy Avenue, and parallel with the east line of Lots 8 and 9 in Block 10 of Rogers Park to a line 15 feet south of and parallel with the north line of Lot 9 in Block 10 of Rogers Park; thence east along said line 15 feet south of and parallel with the north line of Lot 9 in Block 10 of Rogers Park and along the easterly extension thereof to the west line of Lot 7 in said Block 10 of Rogers Park, said west line of Lot 7 being also the east line of the alley east of North Clark Street; thence south along said east line of the alley east of North Clark Street to the easterly extension of the north line of Lot 5 in Olson and Uhlman's Resubdivision of Lots 13 and 14 in Block 10 of Rogers Park, a subdivision in the east half of the northeast quarter of Section 31, Township 41 North, Range 14 East of the Third Principal Meridian; thence west along said easterly extension and the north line of Lots 5 and 4 in Olson and Uhlman's Resubdivision to the west line of said Lot 4, said west line of Lot 4 being also the east line of the alley east of North Clark Street; thence south along said west line of Lot 4 in Olson and Uhlman's Resubdivision and along the southerly extension thereof to the south line of West Estes Avenue; thence west along said south line of West Estes Avenue to the east line of the west 60 feet of Lots 7 and 8 in Block 17 of aforesaid Rogers Park; thence south along said east line of the west 60 feet of Lots 7 and 8 in Block 17 of Rogers Park to the north line of a parcel of property bearing Permanent Index Number 11-31-207-023; thence east along said north line 109.68 feet to an angle point in said north line; thence north along said north line 9.55 feet to an angle point in said north line; thence east along said north line and along the easterly extension thereof to the west line of Lot 6 in said Block 17 of Rogers Park, said west line of Lot 6 being also the east line of the alley east of North Clark Street; thence south along said east line of the alley east of North Clark Street to the centerline of the vacated alley lying north of and adjoining the north line of Lots 12, 13 and 14 in Block 33 of aforesaid Rogers Park; thence east along said centerline of the vacated alley lying north of and adjoining the north line of Lots 12, 13 and 14 in Block 33 of Rogers Park to the northerly extension of the west line of the east 11 feet of Lot 13 in said Block 33 of Rogers Park; thence south along said northerly extension and the west line of the east 11 feet of Lot 13 in Block 33 of Rogers Park to the south line of the north 30 feet of Lots 13 and 14 in said Block 33 of Rogers Park; thence east along said south line of the north 30 feet of Lots 13 and 14 in Block 33 of Rogers Park to the west line of North Paulina Street; thence north along said west line of North Paulina Street to the westerly extension of the south line of Lot 15 in Block 32 of aforesaid Rogers Park, said south line of Lot 15 being also the north line of the alley north of West Morse Avenue; thence east along said westerly extension and the north line of the alley north of West Morse Avenue to the west line of Lot 4 in said Block 32 of Rogers Park, said west line of Lot 4 being also the east line of the alley west of North Ashland

Boulevard; thence south along said east line of the alley west of North Ashland Boulevard to the north line of the south 5 feet of Lot 6 in Block 32 of Rogers Park; thence east along said north line of the south 5 feet of Lot 6 in Block 32 of Rogers Park to the east line of said Lot 6, said east line of Lot 6 being also the west line of North Ashland Boulevard; thence north along said west line of North Ashland Boulevard to the westerly extension of the south line of Lot 11 in Block 31 of Rogers Park; thence east along said westerly extension and the south line of Lot 11 in Block 31 of Rogers Park to the east line of said Lot 11, said east line of Lot 11 being also the west line of the alley east of North Ashland Boulevard; thence north along said west line of the alley east of North Ashland Boulevard to the westerly extension of the south line of Lot 6 in said Block 31 of Rogers Park, said south line of Lot 6 being also the north line of the alley north of West Morse Avenue; thence east along said westerly extension and the north line of the alley north of West Morse Avenue to the east line of North Greenview Avenue; thence south along said east line of North Greenview Avenue to the north line of the south 83.50 feet of Lot 10 in Block 30 of Rogers Park; thence east along said north line of the south 83.50 feet of Lot 10 in Block 30 of Rogers Park to the east line of said Lot 10; thence north along said east line of Lot 10 in Block 30 of Rogers Park and along the northerly extension thereof to the south line of Lots 8 and 9 in said Block 30 of Rogers Park, said south line of Lots 8 and 9 being also the north line of the alley north of West Morse Avenue; thence east along said north line of the alley north of West Morse Avenue to the east line of the west 10 feet of Lot 2 in said Block 30 of Rogers Park; thence north along said east line of the west 10 feet of Lot 2 in Block 30 of Rogers Park to the north line of said Lot 2, said north line of Lot 2 being also the south line of West Lunt Avenue; thence west along said south line of West Lunt Avenue to the southerly extension of the west line of the east 20 feet of Lot 16 in Block 29 of aforesaid Rogers Park; thence north along said southerly extension and the west line of the east 20 feet of Lot 16 in Block 29 of Rogers Park and along the northerly extension thereof to the south line of Lot 3 in said Block 29 of Rogers Park, said south line of Lot 3 being also the north line of the alley north of West Lunt Avenue; thence east along said north line of the alley north of West Lunt Avenue to the west line of the east 45 feet of Lot 1 in Block 29 of Rogers Park, said west line of the east 45 feet of Lot 1 in Block 29 of Rogers Park being also the east line of North Glenwood Avenue; thence south along said east line of North Glenwood Avenue to the north line of Lot 18 in Block 29 of Rogers Park; thence east along said north line of Lot 18 in Block 29 of Rogers Park to the west line of the parcel of property bearing Permanent Index Number 11-32-500-009; thence north along said west line of the parcel of property bearing Permanent Index Number 11-32-500-009 to the north line of West Greenleaf Avenue; thence east along said north line of West Greenleaf Avenue to the east line of North Glenwood Avenue as said North Glenwood Avenue is situated and opened in the east half of the northwest quarter of Section 32, Township 41 North, Range 14 East of the Third Principal Meridian; thence south along said east line of North Glenwood Avenue to the south line of Lot 20 in Wm. M. Devine's Birchwood Beach Subdivision in Rogers Park, of Block 2 of the Circuit Court Partition of the east half of the northwest quarter and the northeast fractional quarter of Section 32, Township 41 North, Range 14 East of the Third Principal Meridian, said south line of Lot 20 being also the north line of the alley north of West Lunt Avenue; thence east along said north line of the alley north of West Lunt Avenue to the northerly extension of the east line of the west half of Lot 16 in said Wm. M. Devine's Birchwood Beach Subdivision in Rogers Park; thence south along said northerly extension and the east line of the west half of Lot 16 in Wm. M. Devine's Birchwood Beach Subdivision in Rogers Park to the north line of West Lunt Avenue; thence east along said north line of West Lunt Avenue to the northerly extension of the west line of the east 30 feet of Lot 3 in W. D. Preston's Subdivision of Blocks 4, 8, 9 and Lot 1 in Block 7 of Circuit Court Partition of the east half of the northwest quarter and

the northeast fractional quarter of Section 32, Township 41 North, Range 14 East of the Third Principal Meridian, said west line of the east 30 feet of Lot 3 in W. D. Preston's Subdivision being also the east line of the alley east of North Glenwood Avenue; thence south along said northerly extension and the west line of the east 30 feet of Lot 3 in W. D. Preston's Subdivision to the south line of said Lot 3, said south line of Lot 3 being also the north line of the alley north of West Morse Avenue; thence east along said north line of the alley north of West Morse Avenue and along the easterly extension thereof to the westerly line of Lots 3 and 4 in D. J. Harris' Resubdivision of Lots 15 to 22, both inclusive, of W. D. Preston's Subdivision, aforesaid, said westerly line of Lots 3 and 4 being also the easterly line of the alley west of North Sheridan Road; thence southerly along said easterly line of the alley west of North Sheridan Road to the easterly extension of the north line of Lots 8, 9, 10 and 11 in Block 1 of L. E. Ingall's Subdivision of Blocks 5 and 6 of Circuit Court Partition of the east half of the northwest quarter and the northeast fractional quarter of Section 32, Township 41 North, Range 14 East of the Third Principal Meridian, said north line of Lots 8, 9, 10 and 11 being also the south line of the alley north of West Farwell Avenue; thence west along said easterly extension and the south line of the alley north of West Farwell Avenue and along the westerly extension thereof to the east line of Lot 15 in said Block 1 of L. E. Ingall's Subdivision, said east line of Lot 15 being also the west line of the alley east of North Lakewood Avenue; thence north along said west line of the alley east of North Lakewood, Avenue to the south line of Lot 17 in said Block 1 of L. E. Ingall's Subdivision; thence west along said south line of Lot 17 in Block 1 of L. E. Ingall's Subdivision and along the westerly extension thereof to the west line of North Lakewood Avenue; thence north along said west line of North Lakewood Avenue to the north line of Lot 2 in Block 2 of aforesaid L. E. Ingall's Subdivision; thence west along said north line of Lot 2 in Block 2 of L. E. Ingall's Subdivision to the west line thereof, said west line of Lot 2 being also the east line of the alley east of North Wayne Avenue; thence south along said east line of the alley east of North Wayne Avenue to the easterly extension of the south line of Lot 13 in said Block 2 of L. E. Ingall's Subdivision; thence west along said easterly extension and the south line of Lot 13 in Block 2 of L. E. Ingall's Subdivision and along the westerly extension thereof to the west line of North Wayne Avenue; thence north along said west line of North Wayne Avenue to the north line of Lot 2 in Block 3 of aforesaid L. E. Ingall's Subdivision; thence west along said north line of Lot 2 in Block 3 of L. E. Ingall's Subdivision to the west line thereof, said west line of Lot 2 being also the east line of North Glenwood Avenue as said North Glenwood Avenue is situated and opened in the east half of the northwest quarter of Section 32, Township 41 North, Range 14 East of the Third Principal Meridian; thence south along said east line of North Glenwood Avenue to the north line of Lot 1 in Block 4 of aforesaid L. E. Ingall's Subdivision, said north line of Lot 1 being also the south line of West Farwell Avenue; thence west along the westerly extension of said north line of Lot 1 in Block 4 of L. E. Ingall's Subdivision to the east line of the west half of the northwest quarter of Section 32, Township 41 North, Range 14 East of the Third Principal Meridian; thence south along said east line of the west half of the northwest quarter of Section 32 to the northeast line of the Chicago, Milwaukee, St. Paul and Pacific Railroad; thence southeast along said northeast line of the Chicago, Milwaukee, St. Paul and Pacific Railroad to the south line of the northwest quarter of Section 32, Township 41 North, Range 14 East of the Third Principal Meridian, said south line of the northwest quarter of Section 32 being also the centerline of West Pratt Avenue; thence west along said south line of the northwest quarter of Section 32 to an east line of Rogers Park, a subdivision of the northeast quarter and that part of the northwest quarter, lying east of Ridge Road, of Section 31 and also the west half of the northwest quarter of Section 32 and also all of Section 30 lying south of the Indian Boundary Line, all in Township 41 North, Range 14 East of the Third Principal Meridian, said east line being also the west line of the

parcel of property bearing Permanent Index Number 11-32-500-008; thence north along said east line of Rogers Park to the north line of Block 41 in said Rogers Park, said north line of Block 41 being also the south line of West Farwell Avenue; thence west along said south line of West Farwell Avenue to the southerly extension of the east line of Lot 17 in Block 40 of aforesaid Rogers Park, said east line of Lot 17 being also the west line of North Glenwood Avenue; thence north along said southerly extension to the north line of West Farwell Avenue; thence west along said north line of West Farwell Avenue to the west line of the east 36.75 feet of Lot 17 in said Block 40 of Rogers Park; thence north along said west line of the east 36.75 feet of Lot 17 in Block 40 of Rogers Park to a line 97.84 feet north of and parallel With the south line of said Lot 17; thence west along said line 97.84 feet north of and parallel with the south line of said Lot 17 in Block 40 of Rogers Park and along the westerly extension thereof to the east line of the west 30 feet of Lot 16 in said Block 40 of Rogers Park; thence north along said east line of the west 30 feet of Lot 16 in Block 40 of Rogers Park to the north line of said Lot 16, said north line of Lot 16 being also the south line of the alley north of West Farwell Avenue; thence west along said south line of the alley north of West Farwell Avenue to the west line of North Greenview Avenue; thence north along said west line of North Greenview Avenue to the south line of the north 92 feet of Lot 1 in Block 39 of aforesaid Rogers Park; thence west along said south line of the north 92 feet of Lot 1 in Block 39 of Rogers Park and along the westerly extension thereof to the west line of the east 12.5 feet of Lot 2 in said Block 39 of Rogers Park; thence south along said west line of the east 12.5 feet of Lot 2 in Block 39 of Rogers Park and along the southerly extension thereof to the north line of Lot 18 in said Block 39 of Rogers Park, said north line of Lot 18 being also the south line of the alley north of West Farwell Avenue; thence west along said south line of the alley north of West Farwell Avenue and along the westerly extension thereof to the east line of Lot 10 in said Block 39 of Rogers Park, said east line of Lot 10 being also the west line of the alley east of North Ashland Boulevard; thence north along said west line of the alley east of North Ashland Boulevard to the south line of the north 1.62 feet of Lot 3 in the subdivision of Lots 7, 8, 9 and the north half of Lot 10 in Block 39 of aforesaid Rogers Park; thence west along said south line of the north 1.62 feet of Lot 3 in the subdivision of Lots 7, 8, 9 and the north half of Lot 10 in Block 39 of Rogers Park to the west line of said Lot 3, said west line of Lot 3 being also the east line of North Ashland Boulevard; thence south along said east line of North Ashland Boulevard to the easterly extension of the north line of Lot 4 in Block 38 of aforesaid Rogers Park; thence west along said easterly extension and the north line of Lot 4 in Block 38 of Rogers Park to the west line thereof, said west line of Lot 4 being also the east line of the alley west of North Ashland Boulevard; thence south along said east line of the alley west of North Ashland Boulevard to the easterly extension of the north line of Lot 8 in said Block 38 of Rogers Park, said north line of Lot 8 being also the south line of the alley north of West Farwell Avenue; thence west along said easterly extension and the south line of the alley north of West Farwell Avenue to the east line of Lot 5 in the subdivision of Lots 18 to 24, both inclusive, and the vacated alley lying east of and adjoining said lots in Block 38 of Rogers Park, aforesaid; thence southerly along said east line of Lot 5 in the subdivision of Lots 18 to 24, both inclusive, and the vacated alley lying east of and adjoining said lots in Block 38 of Rogers Park and along the southerly extension thereof to the centerline of West Farwell Avenue; thence west along said centerline of West Farwell Avenue to the northerly extension of the west line of Lot 2 in the resubdivision of Lots 16 to 22, both inclusive, in Block 43 of Rogers Park, aforesaid; thence southerly along said northerly extension and the west line of Lot 2 in the resubdivision of Lots 16 to 22, both inclusive, in Block 43 of Rogers Park and along the southerly extension thereof and along the west line of Lot 4 in said resubdivision of Lots 16 to 22, both inclusive, in Block 43 of Rogers Park to the south line of said Lot 4, said south line of Lot 4 being also the

north line of West Pratt Avenue; thence east along said north line of West Pratt Avenue to the northerly extension of the west line of Lot 8 in Mann's Addition to Rogers Park, a subdivision in the east half of the southeast quarter of Section 31, Township 41 North, Range 14 East of the Third Principal Meridian, said west line of Lot 8 being also the east line of the alley east of North Clark Street; thence south along said northerly extension and the east line of the alley east of North Clark Street to the north line of West Albion Avenue; thence west along said north line of West Albion Avenue to the point of beginning at the west line of North Clark Street, all in the City of Chicago, Cook County, Illinois.

SSA #67 PIN
11-32-500-010-0000
11-32-500-009-8007
11-32-500-009-8005
11-32-500-009-8004
11-32-500-009-8001
11-32-500-008-0000
11-32-119-032-1104
11-32-119-032-1103
11-32-119-032-1102
11-32-119-032-1101
11-32-119-032-1100
11-32-119-032-1099
11-32-119-032-1098
11-32-119-032-1097
11-32-119-032-1096
11-32-119-032-1095
11-32-119-032-1094
11-32-119-032-1093
11-32-119-032-1092
11-32-119-032-1091
11-32-119-032-1090
11-32-119-032-1089
11-32-119-032-1088
11-32-119-032-1087
11-32-119-032-1086
11-32-119-032-1085
11-32-119-032-1084
11-32-119-032-1083
11-32-119-032-1082
11-32-119-032-1081
11-32-119-032-1080
11-32-119-032-1079
11-32-119-032-1078
11-32-119-032-1077
11-32-119-032-1076
11-32-119-032-1075
11-32-119-032-1074
11-32-119-032-1073
11-32-119-032-1072

SSA #67 PIN
11-32-119-032-1071
11-32-119-032-1070
11-32-119-032-1069
11-32-119-032-1068
11-32-119-032-1067
11-32-119-032-1066
11-32-119-032-1065
11-32-119-032-1064
11-32-119-032-1063
11-32-119-032-1062
11-32-119-032-1061
11-32-119-032-1060
11-32-119-032-1059
11-32-119-032-1058
11-32-119-032-1057
11-32-119-032-1056
11-32-119-032-1055
11-32-119-032-1054
11-32-119-032-1053
11-32-119-032-1052
11-32-119-032-1051
11-32-119-032-1050
11-32-119-032-1049
11-32-119-032-1048
11-32-119-032-1047
11-32-119-032-1046
11-32-119-032-1045
11-32-119-032-1044
11-32-119-032-1043
11-32-119-032-1042
11-32-119-032-1041
11-32-119-032-1040
11-32-119-032-1039
11-32-119-032-1038
11-32-119-032-1037
11-32-119-032-1036
11-32-119-032-1035
11-32-119-032-1034
11-32-119-032-1033
11-32-119-032-1032
11-32-119-032-1031

SSA #67 PIN
11-32-119-032-1030
11-32-119-032-1029
11-32-119-032-1028
11-32-119-032-1027
11-32-119-032-1026
11-32-119-032-1025
11-32-119-032-1024
11-32-119-032-1023
11-32-119-032-1022
11-32-119-032-1021
11-32-119-032-1020
11-32-119-032-1019
11-32-119-032-1018
11-32-119-032-1017
11-32-119-032-1016
11-32-119-032-1015
11-32-119-032-1014
11-32-119-032-1013
11-32-119-032-1012
11-32-119-032-1011
11-32-119-032-1010
11-32-119-032-1009
11-32-119-032-1008
11-32-119-032-1007
11-32-119-032-1006
11-32-119-032-1005
11-32-119-032-1004
11-32-119-032-1003
11-32-119-032-1002
11-32-119-032-1001
11-32-119-031-0000
11-32-119-030-0000
11-32-119-001-0000
11-32-118-018-0000
11-32-118-011-0000
11-32-117-001-0000
11-32-116-032-0000
11-32-116-031-0000
11-32-116-030-8002
11-32-116-030-8001
11-32-116-028-0000

SSA #67 PIN
11-32-116-027-0000
11-32-116-026-0000
11-32-116-019-0000
11-32-116-009-0000
11-32-116-007-0000
11-32-116-006-0000
11-32-115-025-1144
11-32-115-025-1143
11-32-115-025-1142
11-32-115-025-1141
11-32-115-025-1140
11-32-115-025-1139
11-32-115-025-1138
11-32-115-025-1137
11-32-115-025-1136
11-32-115-025-1135
11-32-115-025-1134
11-32-115-025-1133
11-32-115-025-1132
11-32-115-025-1131
11-32-115-025-1130
11-32-115-025-1129
11-32-115-025-1128
11-32-115-025-1127
11-32-115-025-1126
11-32-115-025-1125
11-32-115-025-1124
11-32-115-025-1123
11-32-115-025-1122
11-32-115-025-1121
11-32-115-025-1120
11-32-115-025-1119
11-32-115-025-1118
11-32-115-025-1117
11-32-115-025-1116
11-32-115-025-1115
11-32-115-025-1114
11-32-115-025-1113
11-32-115-025-1112
11-32-115-025-1111
11-32-115-025-1110

SSA #67 PIN
11-32-115-025-1109
11-32-115-025-1108
11-32-115-025-1107
11-32-115-025-1106
11-32-115-025-1105
11-32-115-025-1104
11-32-115-025-1103
11-32-115-025-1102
11-32-115-025-1101
11-32-115-025-1100
11-32-115-025-1099
11-32-115-025-1098
11-32-115-025-1097
11-32-115-025-1096
11-32-115-025-1095
11-32-115-025-1094
11-32-115-025-1093
11-32-115-025-1092
11-32-115-025-1091
11-32-115-025-1090
11-32-115-025-1089
11-32-115-025-1088
11-32-115-025-1087
11-32-115-025-1086
11-32-115-025-1085
11-32-115-025-1084
11-32-115-025-1083
11-32-115-025-1082
11-32-115-025-1081
11-32-115-025-1080
11-32-115-025-1079
11-32-115-025-1078
11-32-115-025-1077
11-32-115-025-1076
11-32-115-025-1075
11-32-115-025-1074
11-32-115-025-1073
11-32-115-025-1072
11-32-115-025-1071
11-32-115-025-1070
11-32-115-025-1069

SSA #67 PIN
11-32-115-025-1068
11-32-115-025-1067
11-32-115-025-1066
11-32-115-025-1065
11-32-115-025-1064
11-32-115-025-1063
11-32-115-025-1062
11-32-115-025-1061
11-32-115-025-1060
11-32-115-025-1059
11-32-115-025-1058
11-32-115-025-1057
11-32-115-025-1056
11-32-115-025-1055
11-32-115-025-1054
11-32-115-025-1053
11-32-115-025-1052
11-32-115-025-1051
11-32-115-025-1050
11-32-115-025-1049
11-32-115-025-1048
11-32-115-025-1047
11-32-115-025-1046
11-32-115-025-1045
11-32-115-025-1044
11-32-115-025-1043
11-32-115-025-1042
11-32-115-025-1041
11-32-115-025-1040
11-32-115-025-1039
11-32-115-025-1038
11-32-115-025-1037
11-32-115-025-1036
11-32-115-025-1035
11-32-115-025-1034
11-32-115-025-1033
11-32-115-025-1032
11-32-115-025-1031
11-32-115-025-1030
11-32-115-025-1029
11-32-115-025-1028

SSA #67 PIN
11-32-115-025-1027
11-32-115-025-1026
11-32-115-025-1025
11-32-115-025-1024
11-32-115-025-1023
11-32-115-025-1022
11-32-115-025-1021
11-32-115-025-1020
11-32-115-025-1019
11-32-115-025-1018
11-32-115-025-1017
11-32-115-025-1016
11-32-115-025-1015
11-32-115-025-1014
11-32-115-025-1013
11-32-115-025-1012
11-32-115-025-1011
11-32-115-025-1010
11-32-115-025-1009
11-32-115-025-1008
11-32-115-025-1007
11-32-115-025-1006
11-32-115-025-1005
11-32-115-025-1004
11-32-115-025-1003
11-32-115-025-1002
11-32-115-025-1001
11-32-115-024-0000
11-32-115-023-0000
11-32-115-022-0000
11-32-115-011-0000
11-32-115-008-0000
11-32-115-007-0000
11-32-115-006-0000
11-32-114-036-0000
11-32-114-035-0000
11-32-114-022-0000
11-32-114-018-0000
11-32-114-017-0000
11-32-114-016-0000
11-32-114-015-0000

SSA #67 PIN
11-32-114-014-0000
11-32-114-013-0000
11-32-114-012-0000
11-32-114-001-0000
11-32-113-032-0000
11-32-113-032-0000
11-32-113-031-0000
11-32-113-030-0000
11-32-113-029-0000
11-32-113-028-0000
11-32-113-026-0000
11-32-113-025-0000
11-32-113-024-0000
11-32-113-023-8002
11-32-113-020-0000
11-32-113-017-0000
11-32-113-015-0000
11-32-113-014-0000
11-32-113-013-0000
11-32-113-009-0000
11-32-113-008-0000
11-32-113-007-0000
11-32-113-006-0000
11-32-112-035-1087
11-32-112-035-1086
11-32-112-035-1085
11-32-112-035-1084
11-32-112-035-1083
11-32-112-035-1082
11-32-112-035-1081
11-32-112-035-1080
11-32-112-035-1079
11-32-112-035-1078
11-32-112-035-1077
11-32-112-035-1076
11-32-112-035-1075
11-32-112-035-1074
11-32-112-035-1073
11-32-112-035-1072
11-32-112-035-1071
11-32-112-035-1070

SSA #67 PIN
11-32-112-035-1069
11-32-112-035-1068
11-32-112-035-1067
11-32-112-035-1066
11-32-112-035-1065
11-32-112-035-1064
11-32-112-035-1063
11-32-112-035-1062
11-32-112-035-1061
11-32-112-035-1060
11-32-112-035-1059
11-32-112-035-1058
11-32-112-035-1057
11-32-112-035-1056
11-32-112-035-1055
11-32-112-035-1054
11-32-112-035-1053
11-32-112-035-1052
11-32-112-035-1051
11-32-112-035-1049
11-32-112-035-1048
11-32-112-035-1047
11-32-112-035-1046
11-32-112-035-1045
11-32-112-035-1040
11-32-112-035-1033
11-32-112-035-1029
11-32-112-035-1027
11-32-112-035-1018
11-32-112-035-1017
11-32-112-035-1013
11-32-112-035-1011
11-32-112-035-1005
11-32-112-035-1001
11-32-112-034-0000
11-32-112-031-0000
11-32-112-030-0000
11-32-112-016-0000
11-32-112-015-0000
11-32-112-014-0000
11-32-112-013-0000

SSA #67 PIN
11-32-112-007-0000
11-32-110-012-0000
11-32-109-010-0000
11-32-109-009-0000
11-31-413-008-0000
11-31-413-007-0000
11-31-413-006-0000
11-31-413-005-0000
11-31-413-004-0000
11-31-413-003-0000
11-31-413-002-0000
11-31-413-001-0000
11-31-412-046-0000
11-31-412-045-0000
11-31-412-043-1013
11-31-412-043-1012
11-31-412-043-1011
11-31-412-043-1010
11-31-412-043-1009
11-31-412-043-1008
11-31-412-043-1007
11-31-412-043-1006
11-31-412-043-1005
11-31-412-043-1004
11-31-412-043-1003
11-31-412-043-1002
11-31-412-043-1001
11-31-412-040-0000
11-31-412-034-0000
11-31-411-006-0000
11-31-411-005-0000
11-31-411-004-0000
11-31-411-003-0000
11-31-411-002-0000
11-31-411-001-0000
11-31-410-040-0000
11-31-410-039-0000
11-31-410-038-0000
11-31-410-037-0000
11-31-410-036-0000
11-31-409-027-0000

SSA #67 PIN
11-31-409-007-0000
11-31-409-006-0000
11-31-409-005-0000
11-31-409-004-0000
11-31-408-022-1008
11-31-408-022-1007
11-31-408-022-1006
11-31-408-022-1005
11-31-408-022-1004
11-31-408-022-1003
11-31-408-022-1002
11-31-408-022-1001
11-31-408-004-0000
11-31-408-003-0000
11-31-408-001-0000
11-31-407-022-0000
11-31-407-021-0000
11-31-407-020-0000
11-31-407-019-0000
11-31-407-018-0000
11-31-407-017-0000
11-31-407-016-0000
11-31-407-015-0000
11-31-407-014-0000
11-31-407-013-0000
11-31-407-012-0000
11-31-407-011-0000
11-31-407-010-0000
11-31-226-011-0000
11-31-226-002-0000
11-31-226-001-0000
11-31-225-045-0000
11-31-225-044-0000
11-31-225-024-0000
11-31-225-023-0000
11-31-225-021-0000
11-31-225-020-0000
11-31-225-019-0000
11-31-225-018-0000
11-31-222-037-0000
11-31-222-036-0000

SSA #67 PIN
11-31-222-033-0000
11-31-222-028-0000
11-31-222-020-0000
11-31-222-019-0000
11-31-222-018-0000
11-31-222-017-0000
11-31-222-016-0000
11-31-222-015-0000
11-31-222-014-0000
11-31-222-013-0000
11-31-222-012-0000
11-31-221-031-1012
11-31-221-031-1011
11-31-221-031-1010
11-31-221-031-1009
11-31-221-031-1008
11-31-221-031-1007
11-31-221-031-1006
11-31-221-031-1005
11-31-221-031-1004
11-31-221-031-1003
11-31-221-031-1002
11-31-221-031-1001
11-31-221-027-0000
11-31-221-025-0000
11-31-221-024-0000
11-31-221-023-0000
11-31-221-020-0000
11-31-221-019-0000
11-31-221-018-0000
11-31-221-017-0000
11-31-221-016-0000
11-31-221-015-0000
11-31-221-014-0000
11-31-218-037-0000
11-31-218-036-0000
11-31-218-035-0000
11-31-218-034-0000
11-31-218-033-0000
11-31-218-032-0000
11-31-218-020-0000

SSA #67 PIN
11-31-218-013-0000
11-31-218-012-0000
11-31-218-011-0000
11-31-218-009-0000
11-31-218-008-0000
11-31-218-007-0000
11-31-217-017-0000
11-31-217-016-0000
11-31-217-014-0000
11-31-217-011-0000
11-31-217-010-0000
11-31-217-009-0000
11-31-217-008-0000
11-31-217-007-0000
11-31-217-006-0000
11-31-217-005-0000
11-31-217-004-0000
11-31-217-003-0000
11-31-217-001-0000
11-31-216-020-0000
11-31-216-019-0000
11-31-216-018-0000
11-31-216-017-0000
11-31-216-016-0000
11-31-216-015-0000
11-31-216-014-0000
11-31-216-013-0000
11-31-216-012-0000
11-31-216-011-0000
11-31-212-008-0000
11-31-212-007-0000
11-31-212-006-0000
11-31-212-005-0000
11-31-212-004-0000
11-31-212-003-0000
11-31-212-002-0000
11-31-212-001-0000
11-31-211-020-0000
11-31-211-019-0000
11-31-211-018-0000
11-31-211-017-0000

SSA #67 PIN
11-31-211-016-0000
11-31-211-014-0000
11-31-211-013-0000
11-31-211-012-0000
11-31-211-011-0000
11-31-211-010-0000
11-31-211-009-0000
11-31-211-006-0000
11-31-211-005-0000
11-31-211-004-0000
11-31-211-003-0000
11-31-207-023-0000
11-31-207-006-0000
11-31-207-005-0000
11-31-207-004-0000
11-31-207-003-0000
11-31-207-001-0000
11-31-206-016-0000
11-31-206-014-0000
11-31-206-011-0000
11-31-206-010-0000
11-31-206-009-0000
11-31-206-008-0000
11-31-206-007-0000
11-31-206-006-0000
11-31-206-001-0000
11-31-202-008-0000
11-31-202-007-0000
11-31-202-006-0000
11-31-202-005-0000
11-31-202-004-0000
11-31-202-003-0000
11-31-202-001-0000
11-31-201-073-0000
11-31-201-072-0000
11-31-201-051-0000
11-31-201-048-0000
11-31-201-047-0000
11-31-201-046-0000
11-31-201-045-0000
11-31-201-044-0000

SSA #67 PIN
11-31-201-043-0000
11-30-423-033-0000
11-30-423-032-0000
11-30-423-031-0000
11-30-423-030-0000
11-30-423-015-0000
11-30-423-014-0000
11-30-421-008-0000
11-30-421-007-0000
11-30-421-006-0000
11-30-421-005-0000
11-30-421-004-0000
11-30-421-003-0000
11-30-421-002-0000
11-30-421-001-0000
11-30-420-064-0000
11-30-420-062-0000
11-30-420-061-0000
11-30-420-060-0000
11-30-420-055-0000
11-30-420-054-0000
11-30-420-053-0000
11-30-415-008-0000
11-30-415-007-0000
11-30-415-006-0000
11-30-415-005-0000
11-30-415-004-0000
11-30-415-003-0000
11-30-415-002-0000
11-30-415-001-0000
11-30-413-002-0000
11-30-413-001-0000
11-30-410-038-0000
11-30-410-023-0000
11-30-410-022-0000
11-30-410-021-0000
11-30-410-020-0000
11-30-410-019-0000
11-30-410-018-0000
11-30-410-017-0000

PUBLIC HEARING ON ESTABLISHMENT OF SPECIAL SERVICE AREA NO. 68 (FORMERLY SPECIAL SERVICE AREA NO. 5).

[O2013-6437]

The Committee on Finance submitted the following report:

CHICAGO, October 16, 2013.

To the President and Members of the City Council:

Your Committee on Finance, having had under consideration an ordinance authorizing the Committee on Finance to hold a public hearing in order to establish Special Service Area Number 68, having had the same under advisement, begs leave to report and recommend that Your Honorable Body *Pass* the proposed ordinance transmitted herewith.

This recommendation was concurred in by a viva voce vote of the members of the committee, with no dissenting vote.

Respectfully submitted,

(Signed) EDWARD M. BURKE,
Chairman.

On motion of Alderman Burke, the said proposed ordinance transmitted with the foregoing committee report was *Passed* by yeas and nays as follows:

Yeas -- Aldermen Moreno, Fioretti, Dowell, Burns, Hairston, Sawyer, Holmes, Harris, Beale, Balcer, Cárdenas, Quinn, Burke, Foulkes, Thompson, Thomas, Lane, O'Shea, Cochran, Brookins, Muñoz, Zalewski, Chandler, Solis, Maldonado, Burnett, Ervin, Graham, Reboyras, Suarez, Waguespack, Mell, Austin, Colón, Sposato, Mitts, Cullerton, Laurino, P. O'Connor, M. O'Connor, Reilly, Smith, Tunney, Arena, Cappleman, Pawar, Osterman, Moore, Silverstein -- 49.

Nays -- None.

Alderman Balcer moved to reconsider the foregoing vote. The motion was lost.

The following is said ordinance as passed:

WHEREAS, Special service areas may be established pursuant to Article VII, Sections 6(l) and 7(6) of the Constitution of the State of Illinois, and pursuant to the provisions of the Special Service Area Tax Law, 35 ILCS 200/27-5, et seq., as amended from time to time, and pursuant to the Property Tax Code, 35 ILCS 200/1-1, et seq., as amended from time to time (the "Property Tax Code"); and

WHEREAS, On October 31, 1983, the City Council of the City of Chicago (the "City Council") enacted an ordinance, as amended by an ordinance enacted by the City Council on May 30,1984, which established an area known and designated as City of Chicago Special Service Area Number 5 and authorized the levy of an annual tax not to exceed an annual rate of three percent (3%) of the equalized assessed value of the taxable property therein to provide certain special services in and for such area for a period of 10 years (the "Initial Levy Period") in addition to the services provided by and to the City of Chicago generally; and

WHEREAS, The Initial Levy Period expired; and

WHEREAS, On November 5, 1993, the City Council enacted an ordinance which again established a special service area known and designated as City of Chicago Special Service Area Number 5 and authorized the levy of an annual tax not to exceed an annual rate of three percent (3%) of the equalized assessed value of the taxable property therein to provide certain special services in and for such area for an additional period of 10 years (the "Second Levy Period") in addition to the services provided by and to the City of Chicago generally; and

WHEREAS, The Second Levy Period expired; and

WHEREAS, On November 5, 2003, the City Council enacted an ordinance ("Establishment Ordinance") which again established a special service area known and designated as City of Chicago Special Service Area Number 5 (the "Original Area") and authorized the levy of an annual tax not to exceed an annual rate of three percent (3%) of the equalized assessed value of the taxable property therein to provide certain special services in and for the Original Area such services for an additional period of 10 years (the "Third Levy Period") in addition to the services provided by and to the City of Chicago generally ("Original Special Services"); and

WHEREAS, The Third Levy Period has expired; and

WHEREAS, The Establishment Ordinance established the Original Area as that territory approximately bounded by properties contained from East 87th Street on the north to East 93rd Street on the south along South Commercial Avenue; East 91st Street frontage, from South Exchange Avenue on the west to South Houston Avenue on the east; South Exchange Avenue frontage, between East 91st Street and East 92nd Street; East 92nd Street frontage, from South Exchange Avenue on the west to South Harbor Avenue on the east; the east side of South South Chicago Avenue, between South Exchange Avenue and South Commercial Avenue; and South Burley Avenue frontage, between East 92nd Street and East 93rd Street; and

WHEREAS, The Original Special Services authorized in the Establishment Ordinance included real estate rehabilitation and maintenance activities; loan packaging services; management of private security and anti-gang initiatives; advertising and promotion; area maintenance and beautification including but not limited to sidewalk sweeping, snow removal and maintenance of commercial area parking lot; storefront improvement assistance; facade rebate financing; and other technical assistance activities to promote commercial and economic development, including, but not limited to, streetscape improvements, strategic parking studies and planning; and

WHEREAS, The City of Chicago desires to consider the establishment of a new special service area in an area which is comprised of the Original Area and the authorization of a levy of a new special annual services tax in order to provide certain special services which are distinct from the Original Special Services; and

WHEREAS, The City Council finds that it is in the public interest that consideration be given to the establishment of an area within the City of Chicago (which is comprised of the Original Area) to be known and designated as Special Service Area Number 68 (the "Area") and to the authorization of the levy of a special annual services tax (the "Services Tax") for a period of 15 years within the Area for the purposes set forth herein; that the Area is contiguous; and that said special services are in addition to municipal services provided by and to the City of Chicago generally, and it is, therefore, in the best interests of the City of Chicago that the establishment of the Area and the levy of the Services Tax within the Area for the services to be provided be considered; now, therefore.

Be It Ordained by the City Council of the City of Chicago:

SECTION 1. The preambles of this ordinance are hereby incorporated into this text as if set out herein in full.

SECTION 2. A public hearing shall be held by the Committee on Finance of the City Council of the City of Chicago at the City Council Chamber, City Hall, Chicago, Illinois (the "Hearing") to consider the establishment of the Area and the authorization of the levy of the Services Tax. At the Hearing there will be considered the levy of the Services Tax upon the taxable property within the Area sufficient to produce revenues required to provide special services in the Area. The Services Tax shall not exceed the annual sum of three percent (3%) of the equalized assessed value of the taxable property within the Area. The Services Tax shall be authorized to be levied in tax years 2013 through and including 2027. The proposed amount of the tax levy for Special Services (as hereinafter defined) for the initial year for which taxes will be levied within the Area in tax year 2013 is $352,272. The Services Tax shall be in addition to all other taxes provided by law and shall be levied pursuant to the provisions of the Property Tax Code, as amended from time to time. The special services to be considered include, but are not limited to: recruitment of new businesses to the Area, rehabilitation activities, maintenance and beautification activities, new construction, security, promotional and advertising activities, strategic planning for the Area, and other technical assistance activities to promote commercial and economic development (which may include, but are not limited to, streetscape improvements, strategic transit/parking improvement including parking management studies, and enhanced land use oversight and control initiatives), which are herein referred to collectively as the "Special Services". The Special Services shall be in addition to services provided to and by the City of Chicago generally. The Area shall consist of territory described on Exhibit 1 hereto and hereby incorporated herein. The approximate street location of said territory consists of East 87th Street on the north to East 93rd Street on the south along South Commercial Avenue; East 91st Street frontage, from South Exchange Avenue on the west to South Houston Avenue on the east; South Exchange Avenue frontage, between East 91st Street and East 92nd Street; East 92nd Street frontage, from South Exchange Avenue on the west to South Harbor Avenue on the east;

the east side of South South Chicago Avenue, between South Exchange Avenue and South Commercial Avenue; and South Burley Avenue frontage, between East 92nd Street and East 93rd Street.

SECTION 3. Notice of the Hearing shall be published at least once, not less than 15 days prior to the Hearing, in a newspaper of general circulation within the City of Chicago. In addition, notice by mail shall be given by depositing said notice in the United States mail addressed to the person or persons in whose name the general taxes for the last preceding year were paid on each property lying within the Area. The notice shall be mailed not less than 10 days prior to the time set for the Hearing. In the event taxes for the last preceding year were not paid, the notice shall be sent to the person last listed on the tax rolls prior to that year as the owner of the property.

SECTION 4. Notice of the Hearing shall be substantially in the following form:

Notice Of Public Hearing

City Of Chicago Special Service Area No. 68.

Notice is hereby given that at _____ o'clock __.M., on the _____ day of _____, 2013 at the City Council Chamber, City Hall, 121 North LaSalle Street, Chicago, Illinois, a public hearing will be held by the Committee on Finance of the City Council of the City of Chicago to consider the establishment of an area within the City of Chicago (which is comprised of the area formerly known as Special Service Area Number 5) to be known and designated as Special Service Area Number 68 (the "Area") and the authorization of the levy of a special annual services tax (the "Services Tax") within the Area. The Services Tax under consideration shall be authorized to be levied in tax years 2013 through and including 2027. The purpose of creating the Area shall be to provide special services within the Area, which may include, but are not limited to: recruitment of new businesses to the Area, rehabilitation activities, maintenance and beautification activities, new construction, security, promotional and advertising activities, strategic planning for the Area, and other technical assistance activities to promote commercial and economic development (which may include, but are not limited to, streetscape improvements, strategic transit/parking improvement including parking management studies, and enhanced land use oversight and control initiatives), which will be hereinafter referred to collectively as the "Special Services".

At the hearing there will be considered a Services Tax to be levied against the taxable property included within the Area for the provision of the Special Services not to exceed the annual sum of three percent (3%) of the equalized assessed value of taxable property within the Area. The proposed amount of the tax levy for Special Services for the initial year for which taxes will be levied within the Area in

tax year 2013 is $352,272. The Services Tax shall be in addition to all other taxes provided by law and shall be levied pursuant to the provisions of the Property Tax Code,35 ILCS 200/1-1, et seq., as amended from time to time.

The Area shall consist of the territory described herein and incorporated hereto as Exhibit 1. The approximate street location of said territory consists of East 87th Street on the north to East 93rd Street on the south along South Commercial Avenue; East 91st Street frontage, from South Exchange Avenue on the west to South Houston Avenue on the east; South Exchange Avenue frontage, between East 91st Street and East 92nd Street; East 92nd Street frontage, from South Exchange Avenue on the west to South Harbor Avenue on the east; the east side of South South Chicago Avenue, between South Exchange Avenue and South Commercial Avenue; and South Burley Avenue frontage, between East 92nd Street and East 93rd Street.

At the public hearing any interested person, including all persons owning taxable real property located within the proposed Area, affected by the establishment of the Area and the levy of the Services Tax may file with the City Clerk of the City of Chicago written objections to and may be heard orally with respect to any issues embodied in this notice. The Committee on Finance of the City Council of the City of Chicago shall hear and determine all protests and objections at said hearing, and said hearing may be adjourned to another date without further notice other than a motion to be entered upon the minutes fixing the time and place it will reconvene.

If a petition signed by at least fifty-one percent (51%) of the electors residing within the boundaries of the proposed Area and by at least fifty-one percent (51%) of the landowners included within the boundaries of the proposed Area objecting to the establishment of the Area and the levy of the Services Tax therein is filed with the City Clerk of the City of Chicago within 60 days following the final adjournment of the public hearing, the Area shall not be created and the Services Tax shall not be levied.

By order of the City Council of the City of Chicago, Cook County, Illinois.

Dated this _____ day of _____, 2013.

_____
City Clerk, City of Chicago,
Cook County, Illinois

SECTION 5. This ordinance shall become effective from its passage and approval.

Exhibit 1 referred to in this ordinance reads as follows:

Exhibit 1.

Legal Description And Permanent Index Numbers.

Special Service Area No. 68.
(Formerly Special Service Area No. 5)

Legal Description:

All that part of Sections 5 and 6, in Township 37 North, Range 15 East of the Third Principal Meridian, north of the Indian Boundary Line, bounded and described as follows:

beginning at the point of intersection of the north line of East 91st Street with the west line of South Exchange Avenue; thence north along said west line of South Exchange Avenue to the westerly extension of the south line of Lot 29 in Block 53 of South Chicago, a subdivision of the east half of the west half and parts of the east fractional half of fractional Section 6, north of the Indian Boundary Line, and that part of fractional Section 6, south of the Indian Boundary Line, lying north of the Michigan Southern Railroad and fractional Section 5, north of the Indian Boundary Line, all in Township 37 North, Range 15 East of the Third Principal Meridian, said south line of Lot 29 being also the north line of the alley north of East 91st Street; thence east along said westerly extension and the north line of the alley north of East 91st Street to the east line of said Lot 29 in Block 53 of South Chicago, said east line of Lot 29 being also the west line of the alley east of South Exchange Avenue; thence north along said west line of the alley east of South Exchange Avenue to the south line of East 88th Street; thence west along said south line of East 88th Street to the east line of South Exchange Avenue; thence north along said east line of South Exchange Avenue to the south line of Lot 32 in Block 10 of aforesaid South Chicago; thence east along said south line of Lot 32 in Block 10 of South Chicago to the east line of said Lot 32, said east line of Lot 32 being also the west line of the alley east of South Exchange Avenue; thence north along said west line of the alley east of South Exchange Avenue to the north line of East 87th Street; thence east along said north line of east 87th Street to the northerly extension of the west line of Lot 1 in Block 9 of aforesaid South Chicago, said west line of Lot 1 being also the east line of the alley east of South Commercial Avenue; thence south along said northerly extension and the east line of the alley east of South Commercial Avenue to the south line of Lot 17 in Block 54 of aforesaid South Chicago, said south line of Lot 17 being also the north line of the alley north of East 91st Street; thence east along said north line of the alley north of East 91st Street to the east line of South Houston Avenue; thence south along said east line of South Houston Avenue to the easterly extension of the north line of Lot 13 in

Block 70 of aforesaid South Chicago, said north line of Lot 13 being also the south line of the alley south of East 91st Street; thence west along said easterly extension and the north line of Lot 13 in Block 70 of South Chicago to the west line of said Lot 13, said west line of Lot 13 being also the east line of the alley east of South Commercial Avenue; thence south along said east line of the alley east of South Commercial Avenue to the south line of Lot 23 in said Block 70 of South Chicago, said south line of Lot 23 being also the north line of the alley north of East 92nd Street; thence east along said north line of the alley north of East 92nd Street to east line of South Houston Avenue; thence south along said east line of South Houston Avenue to the north line of Lot 35 in Block 69 of aforesaid South Chicago, said north line of Lot 35 being also the south line of the alley north of East 92nd Street; thence east along said south line of the alley north of East 92nd Street to the southerly extension of the east line of Lot 36 in said Block 69 of South Chicago; thence north along said southerly extension of the east line of Lot 36 to the westerly extension of the south line of Lot 23 in said Block 69 of South Chicago, said south line of Lot 23 being also the north line of the alley north of East 92nd Street; thence east along said north line of the alley north of east 92nd Street and along the easterly extension thereof to the east line of South Baltimore Avenue; thence south along said east line of South Baltimore Avenue to the south line of Lot 29 in Block 68 of aforesaid South Chicago, said south line of Lot 29 being also the north line of the alley north of East 92nd Street; thence east along said south line of Lot 29 in Block 68 of South Chicago and along the easterly extension thereof to the west line of Lot 48 in said Block 68 of South Chicago; thence south along said west line of Lot 48 in Block 68 of South Chicago to a line 115 feet north of and parallel with the north line of East 92nd Street, said line being also the north line of the parcel of property bearing Permanent Index Number 26-6-405-039; thence east along said north line of the property bearing Permanent Index Number 26-6-405-039 and along the north line of the property bearing Permanent Index Number 26-6-405-038 to the northwest corner of Lot 6 in the subdivision of Lots 19 to 28, both Inclusive, and part of Lot 48 in Block 68 in South Chicago; thence north along the northerly extension of the west line of said Lot 6 in the subdivision of Lots 19 to 28, both inclusive, and part of Lot 48 in Block 68 in South Chicago to the westerly extension of the south line of Lot 18 in Block 68 of South Chicago, said south line of Lot 18 being also the north line of the alley north of East 92nd Street; thence east along the north line of the alley north of East 92nd Street to the west line of South Brandon Avenue; thence north along said west line of South Brandon Avenue to the westerly extension of the south line of Lot 31 in Block 67 of aforesaid South Chicago, said south line of Lot 31 being also the north line of the alley north of East 92nd Street; thence east along said westerly extension and the north line of the alley north of East 92nd Street to the east line of South Buffalo Avenue; thence south along said east line of South Buffalo Avenue to the north line of East 92nd Street; thence east along

said north line of East 92nd Street to the southeasterly line of Lot 24 in Block 65 of aforesaid South Chicago, said southeasterly line of Lot 24 being also the northwesterly line of South Harbor Avenue; thence southerly along a straight line to the point of intersection of the southwesterly line of South Ewing Avenue with the southeasterly line of South Harbor Avenue; thence southwesterly along the southeasterly line of South Harbor Avenue to the easterly extension of the north line of Lot 1 in Block 89 of aforesaid South Chicago, said north line of Lot 1 being also the south line of East 93rd Street; thence west along said south line of East 93rd Street to the southerly extension of the west line of Lot 28 in Block 87 of aforesaid South Chicago; thence north along said southerly extension and the west line of Lot 28 in Block 87 of South Chicago and along the northerly extension thereof to the south line of Lot 34 in said Block 87 of South Chicago, said south line of Lot 34 being also the north line of the alley north of East 93rd Street; thence east along said south line of Lot 34 in Block 87 of South Chicago to the east line of said Lot 34, said east line of Lot 34 being also the west line of the alley east of South Brandon Avenue; thence north along said west line of the alley east of South Brandon Avenue to the north line of Lot 44 in said Block 87 of South Chicago, said north line of Lot 44 being also the south line of the alley south of East 92nd Street; thence west along said north line of Lot 44 in Block 87 of South Chicago and along the westerly extension thereof to the west line of South Brandon Avenue; thence north along said west line of South Brandon Avenue to the north line of Lot 6 in Block 86 of aforesaid South Chicago, said north line of Lot 6 being also the south line of the alley south of East 92nd Street; thence west along said north line of Lot 6 in Block 86 of South Chicago and along the westerly extension thereof to the southerly extension of the west line of Lot 6 in the subdivision of Lots 1 to 5, both inclusive, and 42 to 46, both inclusive, and parts of Lot 47 in Block 86 of aforesaid South Chicago; thence north along said southerly extension and the west line of Lot 6 in aforesaid subdivision to the south line of East 92nd Street; thence west along said south line of East 92nd Street to the east line of Lot 7 in said subdivision of Lots 1 to 5, both inclusive, and 42 to 46, both inclusive, and parts of Lot 47 in Block 86 of aforesaid South Chicago; thence south along said east line of Lot 7 in aforesaid subdivision and along the southerly extension thereof to the easterly extension of the north line of Lot 41 in Block 86 of aforesaid South Chicago, said north line of Lot 41 being also the south line of the alley south of East 92nd Street; thence west along said south line of the alley south of East 92nd Street to the east line of South Baltimore Avenue; thence south along said east line of South Baltimore Avenue to the easterly extension of the north line of Lot 13 in Block 85 of aforesaid South Chicago, said north line of Lot 13 being also the south line of the alley south of East 92nd Street; thence west along said easterly extension and the south line of the alley south of East 92nd Street and along the westerly extension thereof to the west line of South Houston Avenue; thence north along said west line of South Houston Avenue to the north line of Lot 6 in

Block 84 of aforesaid South Chicago, said north line of Lot 6 being also the south line of the alley south of East 92nd Street; thence west along said north line of Lot 6 in Block 84 of South Chicago to the west line thereof, said west line of Lot 6 being also the east line of the alley east of South Commercial Avenue; thence south along said east line of the alley east of South Commercial Avenue to the easterly extension of the south line of Lot 19 in said Block 84 of South Chicago; thence west along said easterly extension and the south line of Lot 19 to northeasterly line of South South Chicago Avenue; thence northwesterly along said northeasterly line of South South Chicago Avenue to the east line of Lot 17 in Block 83 of aforesaid South Chicago; thence north along said east line of Lot 17 in Block 83 of South Chicago and along the northerly extension thereof to the centerline of the vacated alley lying north of and adjoining the north line of said Lot 17; thence west along said centerline of the vacated alley lying north of and adjoining the north line of said Lot 17 in Block 83 of South Chicago to the northeasterly line of South South Chicago Avenue; thence northwesterly along said northeasterly line of South South Chicago Avenue to the west line of Lot 11 in said Block 83 of South Chicago; thence north along said west line of Lot 11 in Block 83 of South Chicago to the north line of said Lot 11, said north line of Lot 11 being also the south line of East 92nd Street; thence west along the westerly extension of said north line of Lot 11 in Block 83 of South Chicago to the southerly extension of the east line of Lot 26 in Block 72 of aforesaid South Chicago, said east line of Lot 26 being also the west line of South Exchange Avenue; thence north along said southerly extension and the east line of Lot 26 in Block 72 of South Chicago to the northeasterly line of said Lot 26, said northeasterly line of Lot 26 being also the southwesterly line of the alley northeast of South South Chicago Avenue; thence northwesterly along said southwesterly line of the alley northeast of South South Chicago Avenue to the westerly extension of the south line of Lots 10 through 14, both inclusive, in said Block 72 of South Chicago, said south line of Lots 10 through 14 being also the north line of the alley south of East 91st Street; thence east along said westerly extension and the north line of the alley south of East 91st Street to the east line of Lot 10 in said Block 72 of South Chicago; thence north along said east line of Lot 10 in Block 72 of South Chicago and along the northerly extension thereof to the north line of East 91st Street; thence east along said north line of East 91st Street to the northerly extension of the west line of Lot 4 in aforesaid Block 72 of South Chicago; thence south along said northerly extension and the west line of Lot 4 in Block 72 of South Chicago to a line 74 feet south of and parallel with the south line of East 91st Street, said parallel line being also the south line of the property bearing Permanent Index Number 26-6-40 1-038; thence east along said line 74 feet south of and parallel with the south line of East 91st Street to the west line of South Exchange Avenue; thence north along said west line of South Exchange Avenue to the point of beginning at the north line of East 91st Street, all in the City of Chicago, Cook County, Illinois.

Permanent Index Numbers:

PIN List for SSA #68

PIN
[redacted]
[redacted]
[redacted]
[redacted]
[redacted]
26-05-115-005-0000
26-05-115-012-0000
26-05-115-013-0000
26-05-115-014-0000
26-05-115-033-0000
26-05-115-034-0000
26-05-115-035-0000
26-05-115-036-0000
26-05-115-037-0000
26-06-202-015-0000
26-06-202-016-0000
26-06-202-017-0000
26-06-202-018-0000
26-06-202-019-0000
26-06-202-020-0000
26-06-202-021-0000
26-06-202-022-0000
26-06-202-023-0000
26-06-202-024-0000
26-06-202-025-0000
26-06-202-026-0000
26-06-202-027-0000
26-06-202-028-0000
26-06-202-029-0000
26-06-202-030-0000
26-06-202-031-0000
26-06-202-032-0000
26-06-202-033-0000
26-06-203-001-0000
26-06-203-002-0000
26-06-203-003-0000
26-06-203-004-0000
26-06-203-005-0000
26-06-203-006-0000
26-06-203-007-0000
26-06-203-008-0000
26-06-203-009-0000
26-06-203-010-0000
26-06-203-011-0000
26-06-203-012-0000
26-06-203-013-0000
26-06-203-014-0000
26-06-203-015-0000
26-06-203-016-0000
26-06-203-017-0000
[redacted]
[redacted]
26-06-203-020-0000
26-06-203-021-0000
26-06-203-022-0000
26-06-209-022-0000
26-06-209-023-0000
26-06-209-024-0000
26-06-209-025-0000
26-06-209-026-0000
[redacted]
[redacted]
[redacted]
26-06-209-030-0000
26-06-209-031-0000
26-06-209-032-0000
26-06-209-033-0000
26-06-209-034-0000
26-06-209-035-0000
26-06-209-036-0000
26-06-209-037-0000
26-06-209-038-0000
26-06-209-039-0000
26-06-210-001-0000
26-06-210-002-0000
26-06-210-003-0000
26-06-210-004-0000
26-06-210-005-0000
26-06-210-008-0000
26-06-210-009-0000
26-06-210-010-0000
26-06-210-011-0000
26-06-210-012-0000
26-06-210-013-0000
26-06-210-014-0000
26-06-210-015-0000
26-06-210-016-0000
26-06-210-017-0000
26-06-210-045-0000
26-06-210-046-0000
26-06-210-047-0000
26-06-216-023-0000
26-06-216-024-0000
26-06-216-025-0000
26-06-216-026-0000
26-06-216-027-0000
26-06-216-028-0000
26-06-216-030-0000
26-06-216-031-0000
26-06-216-032-0000
26-06-216-035-0000
26-06-216-036-0000
26-06-216-037-0000
26-06-216-038-0000
26-06-216-039-0000
26-06-216-040-0000
26-06-216-041-0000
26-06-216-042-0000
[redacted]
[redacted]
26-06-217-003-0000
26-06-217-004-0000
26-06-217-005-0000

26-06-217-006-0000
26-06-217-007-0000
26-06-217-008-0000
26-06-217-009-0000
26-06-217-010-0000
26-06-217-011-0000
26-06-217-012-0000
26-06-217-013-0000
26-06-217-014-0000
26-06-217-015-0000
26-06-217-016-0000
26-06-217-017-0000
26-06-223-016-0000
26-06-223-017-0000
26-06-223-018-0000
26-06-223-019-0000
26-06-223-020-0000
26-06-223-021-0000
26-06-223-022-0000
26-06-223-023-0000
26-06-223-024-0000
26-06-223-025-0000
26-06-223-026-0000
26-06-223-027-0000
26-06-223-036-0000
26-06-223-037-0000
26-06-224-001-0000
26-06-224-002-0000
26-06-224-003-0000
26-06-224-004-0000
26-06-224-005-0000
26-06-224-006-0000
26-06-224-007-0000
26-06-224-008-0000
26-06-224-009-0000
26-06-224-010-0000
26-06-224-011-0000
26-06-224-012-0000
26-06-224-013-0000
26-06-224-014-0000

26-06-224-015-0000
26-06-224-032-0000
26-06-224-033-0000
26-06-224-035-0000
26-06-224-036-0000
26-06-224-037-0000
26-06-224-038-0000
26-06-224-039-0000
26-06-401-074-0000
26-06-402-001-0000
26-06-402-002-0000
26-06-402-003-0000
26-06-402-004-0000
26-06-402-005-0000
26-06-402-006-0000
26-06-402-007-0000
26-06-402-008-0000
26-06-402-010-0000
26-06-402-011-0000
26-06-402-012-0000
26-06-402-013-0000
26-06-402-014-0000
26-06-402-015-0000
26-06-402-016-0000
26-06-402-017-0000
26-06-402-018-0000
26-06-402-019-0000
26-06-402-020-0000
26-06-402-021-0000
26-06-402-022-0000
26-06-402-023-0000
26-06-402-024-0000
26-06-402-025-0000
26-06-402-026-0000
26-06-402-027-0000
26-06-402-028-0000
26-06-402-029-0000
26-06-403-001-0000
26-06-403-002-0000
26-06-403-003-0000

26-06-403-004-0000
26-06-403-005-0000
26-06-403-008-0000
26-06-403-009-0000
26-06-403-010-0000
26-06-403-011-0000
26-06-403-012-0000
26-06-403-013-0000
26-06-403-014-0000
26-06-403-015-0000
26-06-403-016-0000
26-06-403-017-0000
26-06-403-018-0000
26-06-403-028-0000
26-06-403-029-0000
26-06-403-030-0000
26-06-403-031-0000
26-06-403-032-0000
26-06-403-033-0000
26-06-403-034-0000
26-06-404-021-0000
26-06-404-022-0000
26-06-404-023-0000
26-06-404-024-0000
26-06-404-025-0000
26-06-404-026-0000
26-06-404-027-0000
26-06-404-028-0000
26-06-404-029-0000
26-06-404-030-0000
26-06-404-031-0000
26-06-405-012-0000
26-06-405-013-0000
26-06-405-014-0000
26-06-405-015-0000
26-06-405-033-0000
26-06-405-034-0000
26-06-405-035-0000
26-06-405-037-0000
26-06-405-038-0000

26-06-405-039-0000
26-06-406-028-0000
[redacted]
26-06-406-031-0000
26-06-406-032-0000
26-06-406-033-0000
26-06-409-001-0000
26-06-409-002-0000
26-06-409-003-0000
26-06-409-004-0000
26-06-409-005-0000
26-06-409-006-0000
26-06-409-007-0000
26-06-409-008-0000
26-06-409-009-0000
26-06-409-010-0000
26-06-409-011-0000
26-06-409-012-0000
26-06-409-013-0000
26-06-409-014-0000
26-06-410-001-0000
26-06-410-002-0000
26-06-410-003-0000
26-06-410-004-0000
26-06-410-005-0000
26-06-410-006-0000
26-06-410-007-0000
26-06-410-008-0000
26-06-410-009-0000
26-06-410-010-0000
26-06-410-011-0000
26-06-410-012-0000
26-06-410-013-0000
[redacted]
26-06-410-020-0000
[redacted]
26-06-411-001-0000
26-06-411-002-0000
26-06-411-003-0000

26-06-411-004-0000
26-06-411-005-0000
26-06-411-006-0000
26-06-411-007-0000
26-06-412-001-0000
26-06-412-004-0000
26-06-412-009-0000
26-06-412-010-0000
26-06-412-011-0000
26-06-412-012-0000
26-06-412-031-0000
26-06-412-032-0000
26-06-413-001-0000
26-06-413-002-0000
26-06-413-004-0000
26-06-413-005-0000
26-06-413-006-0000
26-06-413-007-0000
26-06-413-008-0000
26-06-413-009-0000
26-06-413-010-0000
26-06-413-022-0000
26-06-413-023-0000
26-06-413-027-0000
26-06-413-032-0000
26-06-413-033-0000
26-06-413-034-0000
26-06-413-035-0000
26-06-413-036-0000
26-06-413-037-0000
26-06-413-039-0000
26-06-413-040-0000
26-06-413-041-1001
26-06-413-041-1002
26-06-413-041-1003
26-06-413-041-1004
26-06-413-041-1005
26-06-413-041-1006
26-06-506-010-0000
26-06-507-014-0000

26-06-999-001-0000

AMENDMENT OF REDEVELOPMENT AGREEMENT WITH ROSA PARKS, L.P. AND BICKERDIKE REDEVELOPMENT CORPORATION.

[O2013-6712]

The Committee on Finance submitted the following report:

CHICAGO, October 16, 2013.

To the President and Members of the City Council:

Your Committee on Finance, having had under consideration an ordinance amending a redevelopment agreement concerning Rosa Parks Limited Partnership, having had the same under advisement, begs leave to report and recommend that Your Honorable Body *Pass* the proposed ordinance transmitted herewith.

This recommendation was concurred in by a viva voce vote of the members of the committee, with no dissenting vote.

Alderman Edward M. Burke abstained from voting on this item pursuant to Rule 14.

Respectfully submitted,

(Signed) EDWARD M. BURKE,
Chairman.

On motion of Alderman Burke, the said proposed ordinance transmitted with the foregoing committee report was *Passed* by yeas and nays as follows:

Yeas -- Aldermen Moreno, Fioretti, Dowell, Burns, Hairston, Sawyer, Holmes, Harris, Beale, Balcer, Cárdenas, Quinn, Foulkes, Thompson, Thomas, Lane, O'Shea, Cochran, Brookins, Muñoz, Zalewski, Chandler, Solis, Maldonado, Burnett, Ervin, Graham, Reboyras, Suarez, Waguespack, Mell, Austin, Colón, Sposato, Mitts, Cullerton, Laurino, P. O'Connor, M. O'Connor, Reilly, Smith, Tunney, Arena, Cappleman, Pawar, Osterman, Moore, Silverstein -- 48.

Nays -- None.

Alderman Balcer moved to reconsider the foregoing vote. The motion was lost.

Alderman Burke invoked Rule 14 of the City Council's Rules of Order and Procedure, disclosing that he had represented parties to this ordinance in previous and unrelated matters.

The following is said ordinance as passed:

WHEREAS, As a home rule unit of government under Section 6(a), Article VII of the 1970 Constitution of the State of Illinois, the City of Chicago (the "City") has the power to regulate for the protection of the public health, safety, morals and welfare of its inhabitants, and pursuant thereto, has the power to encourage private development in order to enhance the local tax base, create employment opportunities and to enter into contractual agreements with private parties in order to achieve these goals; and

WHEREAS, Pursuant to an ordinance adopted by the City Council of the City (the "City Council") on February 27, 2002, and published at pages 79794 through 80002 of the *Journal of the Proceedings of the City Council of the City of Chicago* (the "*Journal of Proceedings*") of such date, a certain redevelopment plan and project (the "Redevelopment Plan") for the Chicago/Central Park Redevelopment Project Area (the "Redevelopment Area") was approved pursuant to the Illinois Tax Increment Allocation Redevelopment Act, as amended (65 ILCS 5/11-74.4-1, et seq.) (the "Act"); and

WHEREAS, Pursuant to an ordinance adopted by the City Council on February 27, 2002, and published at pages 80003 through 80014 of the *Journal of Proceedings* of such date, the Redevelopment Area was designated as a redevelopment project area pursuant to the Act; and

WHEREAS, Pursuant to an ordinance (the "TIF Ordinance") adopted by the City Council on February 27, 2002, and published at pages 80015 through 80025 of the *Journal of Proceedings* of such date, tax increment allocation financing was adopted pursuant to the Act as a means of financing certain redevelopment project costs (as defined in the Act) in the Redevelopment Area incurred pursuant to the Redevelopment Plan; and

WHEREAS, Pursuant to Section 5/11-74.4-8(b) of the Act and the TIF Ordinance, incremental taxes are deposited from time to time in the "Chicago/Central Park Redevelopment Project Area Special Tax Allocation Fund" established pursuant to the TIF Ordinance; and

WHEREAS, The Congress of the United States has enacted the Cranston-Gonzalez National Affordable Housing Act, 42 USC Section 12701, et seq., authorizing, inter alia, the HOME Investment Partnerships Program pursuant to which the United States Department of Housing and Urban Development is authorized to make funds available to participating jurisdictions to increase the number of families served with decent, safe, sanitary and affordable housing and to expand the long-term supply of affordable housing; and

WHEREAS, Pursuant to an ordinance adopted by the City Council on July 9, 2008, the City, acting through its Department Housing and Economic Development ("HED"), formerly known as the Department of Housing and the Department of Planning and Development (i) entered into that certain Rosa Parks Apartment Redevelopment Agreement (the "RDA") with Rosa Parks Limited Partnership, an Illinois limited partnership (the "Partnership"), and Bickerdike Redevelopment Corporation, an Illinois not-for-profit corporation ("Bickerdike", and the Partnership shall be collectively referred to herein as the "Developer"), dated August 28, 2008 and recorded in the

Office of the Recorder of Deeds of Cook County, Illinois as Document Number 0824145128 on August 28, 2008 providing tax increment financing ("TIF") to assist the Developer in completing the Project (as defined in the Agreement), which is located on the property described in Exhibit A attached hereto, and (ii) made a certain HOME loan to the Developer on August 28, 2008 in the principal amount of $7,152,474 (the "Loan"); and

WHEREAS, In connection with the Loan, HED and the Partnership executed a certain Housing Loan Agreement, dated August 8, 2007 and a certain Note in the principal amount of $7,152,474 in favor of the City, which is secured by, among other things, that certain Junior Mortgage, Security Agreement and Financing Statement dated August 28, 2008 and recorded on August 28, 2008 as Document Number 0824145131 in the Recorder's Office (the "City Mortgage"); and

WHEREAS, The City Mortgage is and was subordinate to that certain Mortgage dated as of August 28, 2008 made by the Partnership as mortgagor in favor of Harris N.A., now known as BMO Harris Bank N.A., as mortgagee (the "Senior Lender"), recorded on August 28, 2008 in the Recorder's Office as Document Number 0824145130, securing (i) a certain Construction Loan that would convert into a Permanent Loan (the "Construction Convertible Loan", under certain circumstances pursuant to the certain Construction Loan and Reimbursement Agreement between the Senior Lender and the Partnership, dated as of August 28, 2008 (the "Senior Loan Agreement") in the aggregate principal amount of $712,974, (ii) and a certain Harris Bank TIF Loan (the "HB TIF Loan") to bridge the receipt of the City TIF Note, as defined in the RDA (the "City TIF Note") in the aggregate principal amount of $2,778,017.47, as evidenced by the Senior Lender's HBTIF Note in the aggregate principal amount of $2,781,624 (the "HBTIF Note"); and

WHEREAS, The Partnership and the Senior Lender, with the consent of the City entered into a certain Collateral Assignment of Redevelopment Agreement (the "Collateral Assignment") on August 28, 2008 (the "Closing Date"), which collaterally assigned the RDA and the City TIF Note, when issued, to the Senior Lender as security for the HBTIF Note; and

WHEREAS, On the Closing Date, the Partnership funded an Interest Reserve Fund in the amount of $373,907 which was used to pay the accrued interest on the HBTIF Note to the Senior Lender during the construction of the Project (the "Interest Reserve Account"); and

WHEREAS, The Partnership and the Senior Lender anticipated that the Certificate of Completion, as defined in the RDA (the "Certificate of Completion"), and the City TIF Note would be issued by HED in the second quarter of 2011; and

WHEREAS, On March 1, 2012, HED issued to the Partnership the Certificate of Completion and the City TIF Note, the latter of which was assigned to the Senior Lender pursuant to the Collateral Assignment; and

WHEREAS, The delay in the issuance of the Certificate of Completion and the City TIF Note was due to the delay (i) by the Partnership in providing adequate initial verification of the

Partnership's construction compliance with the RDA and (ii) by HED in verifying the Partnership's compliance with the requirements for the issuance of the Certificate of Completion and the City TIF Note, pursuant to the RDA; and

WHEREAS, Once the funds in the Interest Reserve Account were depleted to pay the accrued monthly interest, the Partnership was obligated to make interest payments on the HBTIF Note from June 1, 2011 until the City TIF Note was issued on March 1, 2012 and collaterally assigned to the Senior Lender (the "Partnership Interest Payment Period"); and

WHEREAS, Consequently, the Partnership paid interest in the aggregate amount of $150,889 (the "Interest Payment") on the HBTIF Note during the Partnership Interest Payment Period; and

WHEREAS, The Partnership is requesting that HED reimburse the Partnership for the Interest Payment it made to the Senior Lender during the Partnership Interest Payment Period because the Partnership was harmed by the delay and it cannot otherwise recover the loss because the Senior Lender receives all proceeds from the City TIF Note that was issued and collaterally assigned to the Senior Lender on March 1, 2012; and

WHEREAS, HED is willing to reimburse the Partnership for a portion of the Interest Payment in the amount of $75,246 from Available Incremental Taxes, as defined in the RDA, and the Senior Lender is willing to consent to the amendment of the RDA, as required by the Collateral Assignment; now, therefore,

Be It Ordained by the City Council of the City of Chicago:

SECTION 1. The above recitals are incorporated herein and made a part hereof.

SECTION 2. The Commissioner of HED and a designee of the Commissioner of HED are each hereby authorized, subject to approval by the Corporation Counsel, to execute an amendment to the RDA, substantially in the form attached hereto as Exhibit A (the "Amendment"), and to execute such amendments, agreements and instruments, and perform any and all acts as shall be necessary or advisable in connection with the Amendment.

SECTION 3. To the extent that any ordinance, resolution, rule, order or provision of the Municipal Code of Chicago, or part thereof, is in conflict with the provisions of this ordinance, the provisions of this ordinance shall control. If any section, paragraph, clause or provision of this ordinance shall be held invalid, the invalidity of such section, paragraph, clause or provision shall not affect any of the other provisions of this ordinance.

SECTION 4. This ordinance shall be effective as of the date of its passage and approval.

Exhibit "A" referred to in this ordinance reads as follows:

Exhibit "A".
(To Ordinance)

Amendment To Redevelopment Agreement
With Rosa Parks Limited Partnership And
Bickerdike Redevelopment Corporation.

This Amendment (this "Amendment") is made and entered into as of the _____ day of_____, 20__ between the City of Chicago by and through its Department of Housing and Economic Development (the "City") and Rosa Parks Limited Partnership, an Illinois limited partnership (the "Partnership") and Bickerdike Redevelopment Corporation, an Illinois not-for-profit corporation ("Bickerdike", and the Partnership shall be collectively referred to herein as the "Developer"), and is consented to by BMO Harris Bank N.A., a national banking association, successor in interest to Harris N.A. (the "Senior Lender").

Recitals.

A. On August 28, 2008, the Developer and the City entered into that certain Rosa Parks Apartment Redevelopment Agreement concerning the property legally described on (Sub)Exhibit A attached hereto and dated and recorded on August 28, 2008 in the Office of the Recorder of Deeds of Cook County, Illinois as Document Number 0824145128, as authorized by the City Council of the City of Chicago on July 9, 2008 (the "RDA").

B. In connection with the Loan, HED and the Partnership executed a certain Housing Loan Agreement, dated August 8, 2007 and the Partnership executed a certain Note in the principal amount of $7,152,474 in favor of the City, which is secured by, among other things, that certain Junior Mortgage, Security Agreement and Financing Statement dated August 28, 2008 and recorded on August 28, 2008 as Document Number 0824145131 in the Recorder's Office (the "City Mortgage).

C. The City Mortgage is to that certain Mortgage dated as of August 28, 2008 made by the Partnership as mortgagor in favor of the Senior Lender, as mortgagee, recorded on August 28, 2008 in the Recorder's Office as Document Number 0824145130, securing (i) a certain Construction Loan that would convert into a Permanent Loan (the "Construction Convertible Loan"), under certain circumstances pursuant to the certain Construction Loan and Reimbursement Agreement between the Senior Lender and the Partnership, dated as of August 28, 2008 (the "Senior Loan Agreement") in the aggregate principal amount of $712,974, (ii) and a certain Harris Bank TIF Loan (the "HB TIF Loan") to bridge the receipt of the City TIF Note, as defined in the RDA (the "City TIF Note") in the aggregate principal amount of $2,778,017.47, as evidenced by the Senior Lender's HBTIF Note in the aggregate principal amount of $2,781,624 (the "HBTIF Note").

D. The Partnership and the Senior Lender, with the consent of the City entered into a certain Collateral Assignment of Redevelopment Agreement (the "Collateral Assignment") on August 28, 2008 (the "Closing Date"), which collaterally assigned the RDA and the City TIF Note, when issued, to the Senior Lender as security for the HBTIF Note.

E. On the Closing Date, the Partnership funded an Interest Reserve Fund in the amount of $373,907 which was used to pay the accrued interest on the HBTIF Note to the Senior Lender during the construction of the Project (the "Interest Reserve Account"); and

F. The Partnership and the Senior Lender anticipated that the Certificate of Completion, as defined in the RDA, and the City TIF Note would be issued by HED in the second quarter of 2011.

G. On March 1, 2012, HED issued to the Partnership the Certificate of Completion and the City TIF Note, the latter of which was assigned to the Senior Lender pursuant to the Collateral Assignment.

H. The delay in the issuance of the Certificate of Completion and the City TIF Note was due to the delay (i) by the Partnership in providing adequate initial verification of the Partnership's construction compliance with the RDA and (ii) by HED in verifying the Partnership's compliance with the requirements for the issuance of the Certificate of Completion and the City TIF Note, pursuant to the RDA.

I. Once the funds in the Interest Reserve Account were depleted to pay the accrued monthly interest, the Partnership was obligated to make interest payments on the HBTIF Note from June 1, 2011 until the City TIF Note was issued on March 1, 2012 and collaterally assigned to the Senior Lender (the "Partnership Interest Payment Period"); and

J. Consequently, the Partnership paid interest in the aggregate amount of $150,889.18 (the "Interest Payment") on the HBTIF Note during the Partnership Interest Payment Period.

K. The Partnership is requesting that HED reimburse the Partnership for the Interest Payment it made to the Senior Lender during the Partnership Interest Payment Period because the Partnership was harmed by the delay and it cannot otherwise recover the loss because the Senior Lender receives all proceeds from the City TIF Note that was issued and collaterally assigned to the Senior Lender on March 1, 2012.

L. HED is willing to reimburse the Partnership for a portion of the Interest Payment in the amount of $75,246 from Available Incremental Taxes and the Senior Lender is willing to consent to the amendment of the RDA, as required by the Collateral Assignment.

Now, Therefore, For good and valuable consideration, the receipt, adequacy and sufficiency of which are hereby acknowledged, the Developer and the City agree as hereinafter set forth:

Agreements.

1. Incorporation Of Recitals.

The above recitals are incorporated herein by reference and constitute a material part hereof.

2. Capitalized Terms.

Capitalized terms used in this Amendment shall have the meanings set forth herein or, if not defined herein, shall have the meanings given in the Agreement.

3. 4.03(b) Sources Of City Funds.

The RDA is hereby amended by deleting the first paragraph of Section 4.03(b) of the RDA and inserting in lieu thereof the following:

4.03(b) Sources Of City Funds. Subject to the terms and conditions of this Agreement, including but not limited to this Section 4.03 and Section 5 hereof, the City hereby agrees to provide City Funds in an amount not to exceed $3,581,870 (the "City Funds"). Of the $3,581,870, at Closing, $500,000 will be contributed by the City to Bickerdike in the form of cash. Upon receipt, Bickerdike will make a capital contribution or loan of these cash funds to the Partnership. Upon the issuance of a Certificate of Occupancy, a payment in an amount not to exceed $225,000 will be made to reimburse Bickerdike for 50 percent of the construction costs associated with the Project (the $500,000 cash contribution and the $225,000 contribution at Certificate of Occupancy are collectively referred to as the "Initial Payments"). Upon receipt, Bickerdike will also make a capital contribution or loan of these funds to the Partnership. After the issuance of the Certificate of Completion, the City will make a payment of $75,246 to the Partnership (the "Partnership Payment"). The Initial Payments and the Partnership Payment will be made from Available Incremental Taxes with respect to all property within the Redevelopment Area.

4. Full Force And Effect.

Except as amended hereby, the RDA shall remain in full force and effect, and the terms of such RDA are incorporated herein by reference, as if fully set forth herein.

6. Counterparts.

This Amendment may be executed in any number of counterparts, each of which shall be deemed an original and all of which, taken together, shall constitute a single, integrated instrument.

7. Miscellaneous.

In the event of any inconsistency between the terms of this Amendment and the RDA, this Amendment shall govern and control in all instances.

In Witness Whereof, This Amendment has been signed as of the date first written above.

Rosa Parks Limited Partnership,
an Illinois limited partnership

By: BRC Affiliate, Inc., an Illinois not for-profit corporation and its sole general partner

By: _____

Its: _____

Bickerdike Redevelopment Corporation,
an Illinois not-for-profit corporation

By: _____

Its: _____

City of Chicago

By: _____
Andrew J. Mooney, Commissioner
Department of Planning
and Development

BMO Harris Bank N.A. hereby consents to this Amendment.

BMO Harris Bank N.A., a National Banking Association

By: _____

Name: _____

Title: _____

State of Illinois)
) SS.
County of Cook)

I, the undersigned, a notary public in and for the county and state aforesaid, do hereby certify that _____, personally known to me to be the Commissioner of the Department of Housing and Economic Development of the City of Chicago, Illinois (the "City") and personally known to me to be the same person whose name is subscribed to the foregoing instrument, appeared before me this day in person and acknowledged that as such Commissioner, (s)he signed and delivered the said instrument pursuant to authority, as his/her free and voluntary act, and as the free and voluntary act and deed of said City, for the uses and purposes therein set forth.

Given under my hand and notarial seal this _____ day of _____, 20__.

_____
Notary Public

My Commission Expires: _____

[Seal]

State of Illinois)
)SS.
County of Cook)

I, _____, a notary public in and for the said county, in the state aforesaid, do hereby certify that _____, personally known to me to be the _____ of Rosa Parks Limited Partnership, and Illinois limited partnership (the "Partnership"), and personally known to me to be the same person whose name is subscribed to the foregoing instrument, appeared before me this day in person and acknowledged that he/she signed, sealed and delivered said instrument, pursuant to the authority given to him/her by the Partners of the Partnership, as his/her free and voluntary act and as the free and voluntary act of the Partnership, for the uses and purposes therein set forth.

Given under my hand and notarial seal this ____ day of _____, 2008.

_____
Notary Public

My commission expires:_____

[Seal]

State of Illinois)
)SS.
County of Cook)

I, _____, a notary public in and for the said county, in the state aforesaid, do hereby certify that _____, personally known to me to be the _____ of Bickerdike Redevelopment Corporation, an Illinois not-for-profit corporation ("Bickerdike"), and personally known to me to be the same person whose name is subscribed to the foregoing instrument, appeared before me this day in person and acknowledged that he/she signed, sealed and delivered said instrument, pursuant to the authority given to him/her by the Board of Directors of Bickerdike, as his/her free and voluntary act and as the free and voluntary act of Bickerdike, for the uses and purposes therein set forth.

Given under my hand and notarial seal this ____ day of _____, 2008.

_____
Notary Public

My commission expires:_____.

[Seal]

[(Sub)Exhibit "A" referred to in this Amendment to Redevelopment Agreement with Rosa Parks Limited Partnership and Bickerdike Redevelopment Corporation unavailable at time of printing.]

LOAN AGREEMENT AND PROVISION OF TAX INCREMENT FINANCING FUNDS FOR ROSENWALD COURTS APARTMENTS L.P. FOR DEVELOPMENT OF RESIDENTIAL BUILDING AT 4600 S. MICHIGAN AVE.

[O2013-6663]

The Committee on Finance submitted the following report:

CHICAGO, October 16, 2013.

To the President and Members of the City Council:

Your Committee on Finance, having had under consideration an ordinance authorizing the Commissioner of the Department of Housing and Economic Development to enter into and execute a loan agreement with Rosenwald Courts Apartments L.P., amount of funding loan not to exceed: $58,600,000, amount of TIF note not to exceed: $25,000,000, having had the same under advisement, begs leave to report and recommend that Your Honorable Body *Pass* the proposed ordinance transmitted herewith.

This recommendation was concurred in by a viva voce vote of the members of the committee, with no dissenting vote.

Respectfully submitted,

(Signed) EDWARD M. BURKE,
Chairman.

On motion of Alderman Burke, the said proposed ordinance transmitted with the foregoing committee report was *Passed* by yeas and nays as follows:

Yeas -- Aldermen Moreno, Fioretti, Dowell, Burns, Hairston, Sawyer, Holmes, Harris, Beale, Balcer, Cárdenas, Quinn, Burke, Foulkes, Thompson, Thomas, Lane, O'Shea, Cochran, Brookins, Muñoz, Zalewski, Chandler, Solis, Maldonado, Burnett, Ervin, Graham, Reboyras, Suarez, Waguespack, Mell, Austin, Colón, Sposato, Mitts, Cullerton, Laurino, P. O'Connor, M. O'Connor, Reilly, Smith, Tunney, Arena, Cappleman, Pawar, Osterman, Moore, Silverstein -- 49.

Nays -- None.

Alderman Balcer moved to reconsider the foregoing vote. The motion was lost.

The following is said ordinance as passed:

WHEREAS, by virtue of Section 6(a) of Article VII of the 1970 Constitution of the State of Illinois, the City of Chicago (the "**City**") is a home rule unit of local government and as such may exercise any power and perform any function pertaining to its government and affairs; and

WHEREAS, as a home rule unit and pursuant to the Constitution, the City is authorized and empowered to issue multi-family housing revenue obligations for the purpose of financing the cost of the acquisition, construction, rehabilitation, development, and equipping an affordable multi-family housing facility for low- and moderate-income families located in the City ("**Multi-Family Housing Financing**"); and

WHEREAS, by this Ordinance, the City Council of the City (the "**City Council**") has determined that it is necessary and in the best interests of the City to provide Multi-Family Housing Financing and certain other funding, as provided herein, to Rosenwald Courts Apartments, LP, an Illinois limited partnership (the "**Borrower**"), the general partner of which is Rosenwald Courts GP, LLC, an Illinois limited liability company (the "**General Partner**"), the managing member of which is GB Rosenwald, LLC, an Illinois limited liability company (the "**Managing Member**"), to enable it to pay or reimburse a portion of the costs of the "residential project" (as described and defined in the following paragraph) within a building which is located at 4600 South Michigan Avenue (the "**Facility**") on certain real property (the "**Facility Property**"), and certain adjacent parcels (the "**Adjacent Property**," and together with the Facility Property, the "**Property**"), and to pay a portion of the costs of such financing; and

WHEREAS, the "residential project" consists of the acquisition, construction, rehabilitation, development, and equipping of certain portions of the Property, which will consist of approximately 239 rental units, including 225 affordable units (the "**Affordable Units**") and 14 unrestricted units (the "**Unrestricted Units**" and, together with the Affordable Units, the "**Units**"), community service facilities and related common areas within the Facility, along with 3 parking lot facilities to be constructed on a portion of the Adjacent Property to serve the residential portion of the Facility (collectively, the "**Residential Project**"); and

WHEREAS, by this Ordinance, the City Council has further determined that it is necessary and in the best interests of the City to provide certain funding, as provided herein, for a "retail project" consisting of the acquisition, construction, rehabilitation, development, and equipping of portions of the Property, which will consist of certain commercial and retail space and related common areas within the Facility, along with one parking lot facility to be constructed on a portion of the Adjacent Property to serve the retail portion of the Facility (the "**Retail Project**" and collectively with the Residential Project, the "**Project**"); and

WHEREAS, by this Ordinance, the City Council has determined that it is necessary and in the best interests of the City to enter into a funding loan agreement (the "**Funding Loan Agreement**") with Citibank, N.A., a national banking association (the "**Funding Lender**") pursuant to which the Funding Lender will advance funds in an aggregate principal amount not to exceed Fifty-Eight Million Six Hundred Thousand Dollars ($58,600,000) (the "**Funding Loan**") and the City will enter into a promissory note (the "**Note**"), to evidence the Funding Loan under the terms and conditions of this Ordinance and the Funding Loan Agreement, and the City will thereafter loan the proceeds of the Funding Loan to the Borrower (the "**Borrower Loan**") pursuant to a borrower loan agreement (the "**Borrower Loan Agreement**") between the City

and the Borrower, as evidenced by that certain Borrower promissory note (the "**Borrower Note**"), in order to finance a portion of the cost of the Residential Project in return for loan payments sufficient to pay, when due, the principal of, prepayment premium, if any, and interest on the Note; and

WHEREAS, the principal of, prepayment premium, if any, and interest payable on the Note will be secured by, among other things, a mortgage on the Residential Project and certain other related collateral (the "**Senior Mortgage**"), and by pledges and/or assignments of certain funds, personal property, and contractual rights of the Borrower and its affiliates; and

WHEREAS, the Funding Loan and the Note and the obligation to pay interest thereon do not now and shall never constitute an indebtedness of or an obligation of the City, the State of Illinois or any political subdivision thereof, within the purview of any Constitutional limitation or statutory provision, or a charge against the general credit or taxing powers of any of them. No party to the Funding Loan Agreement or holder of the Note shall have the right to compel the taxing power of the City, the State of Illinois or any political subdivision thereof to pay any principal installment of, prepayment premium, if any, or interest on the Note or obligations under the Funding Loan Agreement; and

WHEREAS, in connection with the execution and delivery of the Funding Loan Agreement and the Note, the City Council has determined by this Ordinance that it is necessary and in the best interests of the City to enter into (i) the Funding Loan Agreement, providing for the security for and terms and conditions of the Funding Loan, and the Note to be entered into thereunder, (ii) the Borrower Loan Agreement providing for the loan of the proceeds of the Funding Loan to the Borrower and the use of such proceeds, (iii) one or more Tax Regulatory Agreements and/or tax certificates (each, a "**Tax Agreement**" and collectively, the "**Tax Agreements**") between the City and the Borrower, and (iv) a Land Use Restriction Agreement between the City and the Borrower (the "**Land Use Restriction Agreement**"); and

WHEREAS, the City has established the Community Development Commission (the "**Commission**") to, among other things, designate redevelopment areas and approve redevelopment plans, and recommend the sale of parcels located in redevelopment areas, subject to the approval of the City Council; and

WHEREAS, pursuant to an ordinance adopted by the City Council on March 27, 2002, and published at pages 81231 through 81457 in the Journal of Proceedings of the City Council (the "**Journal**") of such date, a certain redevelopment plan and project (the "**Redevelopment Plan**") for the 47th and King Drive Redevelopment Project Area (the "**Redevelopment Area**") was approved pursuant to the Illinois Tax Increment Allocation Redevelopment Act, as amended (65 ILCS 5/11-74.4-1 et seq.) (the "**Act**"); and

WHEREAS, pursuant to an ordinance adopted by the City Council on March 27, 2002, and published at pages 81458 through 81465 in the Journal of such date, the Redevelopment Area was designated as a redevelopment project area pursuant to the Act; and

WHEREAS, pursuant to an ordinance (the "**TIF Ordinance**") adopted by the City Council on March 27, 2002, and published at pages 81466 through 81472 in the Journal of such date, tax increment allocation financing was adopted pursuant to the Act as a means of financing certain redevelopment project costs (as defined in the Act) in the Redevelopment Area incurred pursuant to the Redevelopment Plan; and

WHEREAS, the City is the owner of a portion of the Adjacent Property, consisting of five (5) vacant parcels of land, which are identified and legally described on ***Exhibit F*** hereto (the "**City Property**"); and

WHEREAS, the Borrower has offered to purchase the City Property for $1.00 per parcel for the construction of parking facilities to serve the Residential Project; and

WHEREAS, by Resolution No. 12-CDC-24, adopted on July 10, 2012, the Commission authorized the City's Department of Housing and Economic Development ("**HED**") to advertise its intent to negotiate the sale and redevelopment of the City Property and to request alternative proposals, and recommended that the Borrower be designated as the developer of the Project and that HED be authorized to sell the City Property to the Borrower and negotiate, execute and deliver on the City's behalf a redevelopment agreement with the Borrower for the Project if no responsive alternative proposals were received at the conclusion of the advertising period, or if alternative proposals were received, if HED determined in its sole discretion that the Borrower's proposal was the best proposal; and

WHEREAS, public notices advertising HED's intent to enter into a negotiated sale of the City Property with the Borrower and requesting alternative proposals appeared in the *Chicago Sun-Times* on July 14, 21 and 28, 2012; and

WHEREAS, no other responsive proposals were received by the deadline indicated in the aforesaid notices; and

WHEREAS, by Resolution No. 12-049-21, adopted on July 19, 2012, the Chicago Plan Commission recommended the disposition of the City Property to the Borrower for parking; and

WHEREAS, the Project is necessary for the redevelopment of the Redevelopment Area; and

WHEREAS, the Borrower will undertake the Project in accordance with the Redevelopment Plan and pursuant to the terms and conditions of a proposed redevelopment agreement (the "**Redevelopment Agreement**") to be executed by the City, the Borrower, and Burton Rosenwald GP, LLC, an Illinois limited liability company (the "**Sponsor**," and together with the Borrower, the "**Developer**"), the sole member of which is The Burton Foundation, an Illinois not-for-profit corporation (the "**Foundation**"), with such Project to be financed in part by certain pledged incremental taxes deposited from time to time in the Special Tax Allocation Fund for the Redevelopment Area (as defined in the TIF Ordinance; herein defined as the "**Fund**") pursuant to Section 5/11-74.4-8(b) of the Act ("**Incremental Taxes**"); and

WHEREAS, pursuant to an ordinance enacted by the City Council on October 31, 2012 and published in the Journal for such dates at pages 36553 through 36555, on January 28, 2013 (the "**NSP Closing Date**"), the City and the Borrower entered into a certain redevelopment agreement dated as of the Closing Date and recorded in the office of the Cook County Recorder of Deeds (the "**Recorder's Office**") on January 29, 2013 (the "**NSP Recording Date**") as Document No. 1302931068 (the "**NSP Redevelopment Agreement**"), pursuant to which the City made a loan of federal Neighborhood Stabilization Program funds to the Borrower in the principal amount of $5,000,000 (the "**NSP Acquisition Loan**") for the acquisition of the Facility Property; and

WHEREAS, the NSP Acquisition Loan is evidenced by a certain note dated as of the

NSP Closing Date (the "**NSP Note**"), in the amount of $5,000,000 executed by the Borrower in favor of the City, which is secured by: (i) a mortgage, dated as of the NSP Closing Date, executed by the Borrower in favor of the City and recorded in the Recorder's Office on the NSP Recording Date as Document No. 1302931069, and which encumbers the Facility Property (the "**NSP Mortgage**"), (ii) an assignment of rents and leases (the "**NSP Assignment of Rents**") dated as of the NSP Closing Date, executed by the Borrower in favor of the City and recorded in the Recorder's Office on the NSP Recording Date as Document No. 1302931070, and which encumbers the Facility Property, (iii) an assignment of contracts and documents, dated as of the NSP Closing Date and executed by the Borrower in favor of the City (the "**NSP Assignment of Contracts**"), and (iv) other agreements under which the City was granted a lien or security interest to secure the payment and performance by the Borrower of the NSP Note (the NSP Redevelopment Agreement, the NSP Note, the NSP Mortgage, the NSP Assignment of Rents, the NSP Assignment of Contracts and any other agreements under which the City was granted a lien or security interest to secure the payment and performance by the Borrower of the NSP Note shall be known collectively herein as the "**NSP Loan Documents**," including that certain regulatory agreement, dated as of the NSP Closing Date, executed by the City and the Borrower and recorded in the Recorder's Office on the NSP Recording Date as Document No. 1302931067, and which encumbers the Facility Property (the "**NSP Regulatory Agreement**"); and

WHEREAS, the Borrower has requested that the City restructure the NSP Acquisition Loan (the "**NSP Loan Restructuring**") in a manner which (1) will not alter the principal amount of the NSP Acquisition Loan, (2) may alter the interest rate on the principal balance of the NSP Acquisition Loan, (3) may extend the maturity date of the NSP Acquisition Loan, (4) may alter the repayment terms of the NSP Acquisition Loan, (5) will subordinate the NSP Mortgage and the NSP Assignment of Rents to the Senior Mortgage and the mortgage securing the CHA Loan (described on ***Exhibit E*** hereto), (6) will amend the NSP Loan Documents in certain other respects, including to allow, at the option of the Borrower, the master lease of the Project to an affiliate of the Borrower, and for the recordation of liens and other encumbrances against the Project to evidence and secure certain of the additional financing as shown in ***Exhibit E,*** (7) to recognize the Managing Member as the new managing member of the General Partner, and (8) may otherwise restructure the NSP Acquisition Loan, all in substantial accordance with the terms described above (the "**NSP Loan Restructuring Material Terms**") and as may otherwise be required to conform the terms of the NSP Acquisition Loan to the other transactions hereby authorized; now therefore,

BE IT ORDAINED BY THE CITY COUNCIL OF THE CITY OF CHICAGO, AS FOLLOWS:

Section 1. **Incorporation of Recitals**. The recitals contained in the preambles to this Ordinance are hereby incorporated into this Ordinance by this reference. All capitalized terms used in this Ordinance, unless otherwise defined herein, shall have the meanings ascribed thereto in the Funding Loan Agreement and the Redevelopment Agreement.

Section 2. **Findings and Determinations**. The City Council hereby finds and determines that the delegations of authority that are contained in this Ordinance, including the authority to make the specific determinations described herein, are necessary and desirable because the City Council cannot itself as advantageously, expeditiously or conveniently exercise such authority and make such specific determinations. Thus, authority is granted to the Authorized Officer (as defined in **Section 3**) to establish the terms of the Funding Loan

Agreement and related Note, the Borrower Loan Agreement and the Borrower Note on such terms as and to the extent such officer determines that such terms are desirable and in the best financial interest of the City. Any such designation and determination by an Authorized Officer shall be signed in writing by such Authorized Officer and filed with the City Clerk and shall remain in full force and effect for all purposes of this Ordinance unless and until revoked, such revocation to be signed in writing by an Authorized Officer and filed with the City Clerk.

Section 3. **Authorization of the Funding Loan Agreement, the Note, the Borrower Loan Agreement and Related Agreements**. Upon the approval and availability of the additional financing as shown in ***Exhibit E*** (the "**Additional Financing**), the execution and delivery of the Funding Loan Agreement and the Note in an aggregate principal amount not to exceed Fifty-Eight Million Six Hundred Thousand Dollars ($58,600,000) is hereby authorized. The Funding Loan Agreement and the Note shall contain a provision that they are executed and delivered under authority of this Ordinance. The maximum term of the Funding Loan shall not exceed 40 years from the date of execution and delivery of the Note. The Note shall bear interest at a rate or rates equal to the rate of interest on the Borrower Loan as provided in the Borrower Loan Agreement (which shall not exceed the lesser of 12% or the maximum rate of interest allowable under state law) and shall be as determined by the Authorized Officer and shall be payable on the payment dates as set forth in the Funding Loan Agreement. The Note shall be dated, shall be subject to prepayment, shall be payable in such places and in such manner and shall have such other details and provisions as prescribed by the Funding Loan Agreement and the Note therein and as set forth in the Funding Loan Notification. The provisions for execution, signatures, payment and prepayment, with respect to the Funding Loan Agreement and the Note shall be as set forth in the Funding Loan Agreement and the form of the Note therein.

Each of (i) the Mayor of the City (the "**Mayor**"), the (ii) Chief Financial Officer of the City (as defined below) or (iii) any other officer designated in writing by the Mayor (the Mayor, the Chief Financial Officer or any such other officer being referred to as an "**Authorized Officer**") is hereby authorized to execute by their manual or, in the case of the Note, manual or facsimile signature, and to deliver on behalf of the City, and the City Clerk and the Deputy City Clerk are hereby authorized to attest by their manual or, in the case of the Note, manual or facsimile signature, the Funding Loan Agreement and the Note, in substantially the form attached hereto as ***Exhibit A*** and made a part hereof and hereby approved, with such changes therein as shall be approved by the Authorized Officer executing the same, with such execution to constitute conclusive evidence of such officer's approval and the City Council's approval of any changes or revisions from the form of the Funding Loan Agreement and Note therein attached to this Ordinance and reflecting the terms as determined in the Funding Loan Notification.

As used herein, the term "**Chief Financial Officer**" shall mean the Chief Financial Officer of the City appointed by the Mayor, or, if there is no such officer then holding said office, the City Comptroller.

Each Authorized Officer is hereby authorized to act as an authorized City representative (each an "**Authorized City Representative**") of the City for the purposes provided in the Funding Loan Agreement.

An Authorized Officer is hereby authorized to execute and deliver on behalf of the City, and the City Clerk and the Deputy City Clerk are hereby authorized to attest, the Borrower Loan Agreement in substantially the form attached hereto as ***Exhibit B***, and made a part hereof and hereby approved, with such changes therein as shall be approved by the Authorized Officer

executing the same, with such execution to constitute conclusive evidence of such Authorized Officer's approval and the City Council's approval of any changes or revisions from the form of the Borrower Loan Agreement and the Borrower Note therein attached to this Ordinance and reflecting the terms as determined in the Funding Loan Notification.

An Authorized Officer is hereby authorized to execute and deliver the Land Use Restriction Agreement on behalf of the City, in substantially the form attached hereto as ***Exhibit C*** and made a part hereof and hereby approved with such changes therein as shall be approved by the Authorized Officer executing the same, with such execution to constitute conclusive evidence of such Authorized Officer's approval and the City Council's approval of any changes or revisions from the form of the Land Use Restriction Agreement attached to this Ordinance and reflecting the terms as determined in the Funding Loan Notification.

An Authorized Officer is hereby authorized to execute and deliver and the City Clerk and the Deputy City Clerk are hereby authorized to attest the Tax Agreements on behalf of the City, in substantially the forms of such documents used in previous tax-exempt Multi-Family Housing Financings (with appropriate revisions to reflect the terms and provisions of the Funding Loan Agreement and the Note and the applicable provisions of the Internal Revenue Code of 1986, as amended (the "**Code**"), and the regulations promulgated thereunder), and with such other revisions in text as the Authorized Officer executing the same shall determine are necessary or desirable in connection with the exclusion from gross income for federal income tax purposes of interest on the Note. The execution of the Tax Agreements by the Authorized Officer shall be deemed conclusive evidence of the approval of the City Council to the terms provided in the Tax Agreements.

Section 4. **Security for the Funding Loan Agreement and the Note**. The obligations of the City under the Funding Loan Agreement and the Note shall be limited obligations of the City, payable solely from and/or secured by a pledge of the following security (other than certain Unassigned Rights of the City):

(a) all right, title and interest of the City in, to and under the Borrower Loan Agreement and the Borrower Note, including, without limitation, all rents, revenues and receipts derived by the City from the Borrower relating to the Residential Project and including, without limitation, all Pledged Revenues, Borrower Loan Payments and Additional Borrower Payments derived by the City under and pursuant to, and subject to the provisions of, the Borrower Loan Agreement; provided that the pledge and assignment made under the Funding Loan Agreement shall not impair or diminish the obligations of the City under the provisions of the Borrower Loan Agreement;

(b) all right, title and interest of the City in, to and under, together with all rights, remedies, privileges and options pertaining to, the Funding Loan Documents, and all other payments, revenues and receipts derived by the City under and pursuant to, and subject to the provisions of, the Funding Loan Documents;

(c) any and all moneys and investments from time to time on deposit in, or forming a part of, all funds and accounts created and held under the Funding Loan Agreement, subject to the provisions of the Funding Loan Agreement permitting the application thereof for the purposes and on the terms and conditions set forth therein; and

(d) any and all other real or personal property of every kind and nature or description, which may from time to time hereafter, by delivery or by writing of any kind, be subjected to the lien of the Funding Loan Agreement as additional security by the City or anyone on its part or with its consent, or which pursuant to any of the provisions of the Borrower Loan Agreement may come into the possession or control of the Funding Lender or a receiver appointed pursuant to the Funding Loan Agreement.

In order to secure the payment of the principal of, prepayment premium, if any, and interest on the Note, such rights, proceeds and investment income are hereby pledged to the extent and for the purposes as provided in the Funding Loan Agreement and are hereby appropriated for the purposes set forth in the Funding Loan Agreement. Nothing contained in this Ordinance shall limit or restrict the subordination of the pledge of such rights, proceeds and investment income as set forth in the Funding Loan Agreement to the payment of any other obligations of the City enjoying a lien or claim on such rights, proceeds and investment income as of the date of execution and delivery of the Funding Loan Agreement and the Note, all as shall be determined by the Authorized Officer at the time of the execution and delivery of the Funding Loan Agreement and the Note. The Funding Loan Agreement shall set forth such covenants with respect to the application of such rights, proceeds and investment income as shall be deemed necessary by the Authorized Officer in connection with the execution and delivery of the Funding Loan Agreement and the Note.

Section 5. **Delivery of the Funding Loan Agreement and the Note**. It has been determined that Citibank, N.A., a national banking association, or such other funding lender as approved by the Authorized Officer, shall be the initial Funding Lender and shall hold the Funding Loan Agreement and the Note, subject to the terms and conditions of a "sophisticated investor" letter (the "Investor Letter") which shall be delivered to the City by the Funding Lender. Any subsequent Funding Lender approved by the Authorized Officer, to the extent required under the Funding Loan Agreement, may succeed the initial Funding Lender as the registered holder of all or a portion of the Funding Loan, but only if such subsequent Funding Lender executes and delivers to the City an Investor Letter, substantially in the form of the Investor Letter set forth in the Funding Loan Agreement. The aggregate costs of origination of the Funding Loan paid from the proceeds of the Funding Loan shall not exceed two percent (2%) of the aggregate principal amount of the Note.

Section 6. **Funding Loan Notification**. Subsequent to the execution and delivery of any Funding Loan Agreement and the Note, the Authorized Officer shall file in the Office of the City Clerk a Funding Loan Notification for such Funding Loan Agreement and the Note directed to the City Council setting forth (i) the aggregate original principal amount of, payment schedule, prepayment provisions for the Note, (ii) the extent of any tender rights to be granted to the holder of the Note, (iii) the interest rate on the Note, (v) the origination fee or other compensation paid to the Funding Lender in connection with the origination of the Funding Loan and issuance of the Note, (vi) any other matter authorized by this Ordinance to be determined by an Authorized Officer at the time of the execution and delivery of the Funding Loan Agreement and the Note. There shall be attached to such notification the final form of the Funding Loan Agreement, a specimen of the Note and the Borrower Loan Agreement.

Section 7. **Use of Proceeds**. The proceeds from the Funding Loan (as evidenced by the Note) shall be deposited as provided in the Funding Loan Agreement and used for the Residential Project.

Section 8. **Volume Cap.** The Funding Loan Agreement and the Note are obligations

taken into account under Section 146 of the Code in the allocation of the City's volume cap.

Section 9. **Developer Designation.** The Developer is hereby designated as the developer for the Project pursuant to Section 5/11-74.4-4 of the Act.

Section 10. **Redevelopment Agreement.** Upon the approval and availability of the Additional Financing, the Commissioner of HED or a designee thereof (the "**Authorized HED Officer**") is hereby authorized, with the approval of the City's Corporation Counsel as to form and legality, to negotiate, execute and deliver the Redevelopment Agreement and such other supporting documents as may be necessary to carry out and comply with the provisions of such agreements, with such changes, deletions and insertions as shall be approved by the persons executing such agreements. The Redevelopment Agreement shall be in substantially the form attached hereto as ***Exhibit D*** and made a part hereof and hereby approved with such changes therein as shall be approved by the Authorized HED Officer executing the same, with such execution to constitute conclusive evidence of such officer's approval of any changes or revisions from the form of Redevelopment Agreement attached to this Ordinance.

Section 11. **Payment of Incremental Taxes.**

(a) The City Council hereby finds that the City is authorized to issue its tax increment allocation revenue obligation in an aggregate principal amount not to exceed $25,000,000 for the purpose of paying a portion of the eligible costs included within the Project.

(b) There shall be borrowed for and on behalf of the City a principal amount not to exceed $25,000,000 for the payment of a portion of the eligible redevelopment project costs (as such term is defined under the Act) included within the Project (such costs shall be known herein and in the Redevelopment Agreement as "TIF-Funded Improvements"). A note of the City in a principal amount up to $25,000,000 shall be issued and shall be designated "Tax Increment Allocation Revenue Note (47th and King Drive Redevelopment Project), Series 2013A" (the "TIF Note"). The TIF Note shall be substantially in the form attached to the Redevelopment Agreement as ***Exhibit M*** and made a part hereof, with such additions or modifications as shall be determined to be necessary by the Chief Financial Officer, at the time of issuance to reflect the purpose of the issue. The TIF Note shall be dated the date of delivery thereof, and shall also bear the date of authentication, shall be in fully registered form, shall be in the denomination of the outstanding principal amount thereof and shall become due and payable as provided therein. The proceeds of the TIF Note are hereby appropriated for the purposes set forth in this Section 11.

The TIF Note shall mature on the later of payment in full or not to exceed twenty years from its issuance, and shall not bear interest.

The principal of the TIF Note shall be paid by check, draft or wire transfer of funds by the City Comptroller of the City, as registrar and paying agent (the "Registrar"), payable in lawful money of the United States of America to the persons in whose names the TIF Note is registered at the close of business on the payment date, in any event no later than at the close of business on the 15th day of the month immediately after the applicable payment date; provided, that the final installment of the principal and accrued but unpaid interest of the TIF Note shall be payable in lawful money of the United States of America at the principal office of the Registrar or as otherwise directed by the City on or before the maturity date.

The seal of the City shall be affixed to or a facsimile thereof printed on the TIF Note, and the TIF Note shall be signed by the manual or facsimile signature of the Mayor of the City and attested by the manual or facsimile signature of the City Clerk of the City, and in case any officer whose signature shall appear on the TIF Note shall cease to be such officer before the delivery of the TIF Note, such signature shall nevertheless be valid and sufficient for all purposes, the same as if such officer had remained in office until delivery.

The TIF Note shall have thereon a certificate of authentication substantially in the form hereinafter set forth duly executed by the Registrar, as authenticating agent of the City for the TIF Note, and showing the date of authentication. The TIF Note shall not be valid or obligatory for any purpose or be entitled to any security or benefit under this Ordinance unless and until such certificate of authentication shall have been duly executed by the Registrar by manual signature, and such certificate of authentication upon the TIF Note shall be conclusive evidence that the TIF Note has been authenticated and delivered under this Ordinance.

(c) The City shall cause books (the "Register") for the registration and for the transfer of the TIF Note (to the extent such transfer is permitted under the Redevelopment Agreement) as provided in this Ordinance to be kept at the principal office of the Registrar, which is hereby constituted and appointed the registrar of the City for the TIF Note. The City is authorized to prepare, and the Registrar shall keep custody of, multiple TIF Note blanks executed by the City for use in the transfer of the TIF Note.

Upon surrender for a transfer of the TIF Note authorized under the Redevelopment Agreement at the principal office of the Registrar, duly endorsed by, or accompanied by (i) a written instrument or instruments of transfer in form satisfactory to the Registrar, (ii) an investment representation in form satisfactory to the City and duly executed by, the registered owner or his attorney duly authorized in writing, (iii) the written consent of the City evidenced by the signature of the Chief Financial Officer (or his or her designee) on the instrument of transfer, and (iv) any deliveries required under the Redevelopment Agreement, the City shall execute and the Registrar shall authenticate, date and deliver in the name of any such authorized transferee or transferees a new fully registered TIF Note of the same maturity, of authorized denomination, for the authorized principal amount of the TIF Note less previous retirements. The execution by the City of the fully registered TIF Note shall constitute full and due authorization of the TIF Note and the Registrar shall thereby be authorized to authenticate, date and deliver the TIF Note. The Registrar shall not be required to transfer or exchange the TIF Note during the period beginning at the close of business on the fifteenth day of the month immediately prior to the maturity date of the TIF Note nor to transfer or exchange the TIF Note after notice calling the TIF Note for prepayment has been made, nor during a period of five (5) days next preceding mailing of a notice of prepayment of principal of the TIF Note. No beneficial interests in the TIF Note shall be assigned, except in accordance with the procedures for transferring the TIF Note described above.

The person in whose name each TIF Note shall be registered shall be deemed and regarded as the absolute owner thereof for all purposes, and payment of the principal of the TIF Note shall be made only to or upon the order of the registered owner thereof or his legal representative. All such payments shall be valid and effectual to satisfy and discharge the liability upon the TIF Note to the extent of the sum or sums so paid.

No service charge shall be made for any transfer of the TIF Note, but the City or the Registrar may require payment of a sum sufficient to cover any tax or other governmental charge that may be imposed in connection with any transfer of the TIF Note.

(d) Subject to the limitations set forth herein, the Chief Financial Officer is authorized to determine the terms of the TIF Note and to issue the TIF Note on such terms as the Chief Financial Officer may deem to be in the best interest of the City. The principal of the TIF Note shall be subject to prepayment as provided in the form of TIF Note attached to the Redevelopment Agreement as ***Exhibit M***. As directed by the Chief Financial Officer, the Registrar shall proceed with prepayment without further notice or direction from the City.

(e) The Registrar shall note on the Debt Service Schedule attached to the TIF Note the amount of any payment of principal on the TIF Note, including the amount of any prepayment, and the amount of any reduction in principal pursuant to the Redevelopment Agreement.

(f) The TIF Note hereby authorized shall be executed as in this Ordinance and the Redevelopment Agreement provided as soon after the passage hereof as may be practicable and consistent with the terms of the Redevelopment Agreement, and thereupon, be deposited with the Authorized HED Officer, and be by said Authorized HED Officer delivered to the Sponsor.

(g) Pursuant to the TIF Ordinance, the City has created the Fund. The City Comptroller of the City is hereby directed to maintain the Fund as a segregated interest-bearing account, separate and apart from the General Fund or any other fund of the City, with a bank that is insured by the Federal Deposit Insurance Corporation or its successor. Pursuant to the TIF Ordinance, all Incremental Taxes received by the City for the Redevelopment Area are to be deposited into the Fund. There is hereby created within the Fund a special subaccount to be known as the "Rosenwald Courts Account" (the "Rosenwald Courts Account"). The City shall designate and deposit into the Rosenwald Courts Account an amount equal to the Incremental Taxes deposited into the Fund. Subject to the terms and conditions of the Redevelopment Agreement, the City shall use the Incremental Taxes to make payments with respect to the TIF Note until the TIF Note has been fully repaid. In the event that an event of default under the Redevelopment Agreement entitles the City to permanently terminate further payments of City Funds (as defined in the Redevelopment Agreement) with respect to the TIF Note, the City may in its discretion, return the amounts in the Rosenwald Courts Account established above that would otherwise be allocated to the payment of the TIF Note to the Fund of the City and the Rosenwald Courts Account shall be closed.

The City hereby assigns, pledges and dedicates the Rosenwald Courts Account, together with all amounts on deposit therein, to the payment of the principal of and interest, if any, on the TIF Note when due under the terms of the Redevelopment Agreement. Upon deposit, the moneys on deposit in the Rosenwald Courts Account may be invested as hereinafter provided. Interest and income on any such investment shall be deposited in the Rosenwald Courts Account. All moneys on deposit in the Rosenwald Courts Account shall be used to pay the principal of and interest on the TIF Note, at maturity or upon payment or redemption prior to maturity, in accordance with its terms, which payments from the Rosenwald Courts Account are hereby authorized and appropriated by the City. Upon payment of all amounts due under the TIF Note and the Redevelopment Agreement in accordance with their terms (or the termination of the City's obligation to make such payments), the amounts on deposit in the Rosenwald Courts Account, as applicable, shall be deposited in the Fund of the City and the Rosenwald Courts Account shall be closed.

Notwithstanding any of the foregoing, payments on the TIF Note will be subject to the availability of Incremental Taxes in the Rosenwald Courts Account.

(h) The TIF Note is a special limited obligation of the City, and is payable solely from amounts on deposit in the Rosenwald Courts Account and shall be a valid claim of the registered owner thereof only against said sources. The TIF Note shall not be deemed to constitute an indebtedness or a loan against the general taxing powers or credit of the City, within the meaning of any constitutional or statutory provision. The registered owner(s) of the TIF Note shall not have the right to compel any exercise of the taxing power of the City, the State of Illinois or any political subdivision thereof to pay the principal of or interest on the TIF Note. The City's obligation to fully repay the TIF Note is further limited by the terms and conditions of the Redevelopment Agreement.

(i) Moneys on deposit in the Fund or the Rosenwald Courts Account, as the case may be, may be invested as allowed under Section 2-32-520 of the Municipal Code of Chicago (the "**Municipal Code**"). Each such investment shall mature on a date prior to the date on which said amounts are needed to pay the principal of or interest on the TIF Note.

(j) Pursuant to the Redevelopment Agreement, the Developer shall complete the Project. The eligible redevelopment project costs of the Project constituting TIF-Funded Improvements up to the principal amount of $25,000,000 shall be deemed to be a disbursement of the proceeds of the TIF Note. Upon issuance, the TIF Note shall have an initial principal balance equal to the Sponsor's prior expenditures for TIF-Funded Improvements up to a maximum amount of $25,000,000, as supported by a Certificate of Expenditure in accordance with the TIF Note, and subject to the reductions described in the Redevelopment Agreement. After issuance, the principal amount outstanding under the TIF Note shall be the initial principal balance of the TIF Note, minus any principal amount paid on the TIF Note and other reductions in principal as provided in the Redevelopment Agreement.

(k) The Registrar shall maintain a list of the names and address of the registered owners from time to time of the TIF Note and upon any transfer shall add the name and address of the new registered owner and eliminate the name and address of the transferor.

(l) The provisions of this Ordinance shall constitute a contract between the City and the registered owners of the TIF Note. All covenants relating to the TIF Note are enforceable by the registered owners of the TIF Note.

(m) Notwithstanding the foregoing, the Developer may, prior to the execution of the Redevelopment Agreement, forgo issuance of the TIF Note and in lieu thereof receive not to exceed $25,000,000 in Incremental Taxes as a grant from the City to the Sponsor, in which case the Authorized HED Officer is authorized to make such changes as are necessary to the form of the Redevelopment Agreement attached as ***Exhibit D*** hereto to reflect the same.

Section 12. **NSP Loan Restructuring**. Upon the approval and availability of the Additional Financing, the Authorized HED Officer is hereby authorized, subject to approval by the Corporation Counsel, to enter into and execute such agreements and instruments, and perform any and all acts as shall be necessary or advisable in connection with the NSP Loan Restructuring. The Authorized HED Officer is hereby authorized, subject to the approval of the Corporation Counsel, to negotiate any and all terms and provisions in connection with the NSP Loan Restructuring. The Authorized HED Officer is hereby further authorized, subject to approval by the Corporation Counsel, to enter and execute such agreements and instruments and perform any and all acts as shall be necessary or advisable, and to negotiate any and all terms and provisions in connection with any future restructuring of the NSP Loan which does not substantially modify the NSP Loan Restructuring Material Terms.

Section 13. Conveyance of the City Property. The City is hereby authorized to sell and convey to the Borrower the City Property for the sum of Five Dollars ($5.00) in accordance with and subject to the terms of the Redevelopment Agreement. The Mayor or his proxy is authorized to execute, and the City Clerk or Deputy Clerk to attest, a quitclaim deed conveying to the Borrower the City Property for the consideration described therein and otherwise in accordance with and subject to the terms of the Redevelopment Agreement. The Authorized HED Officer is hereby authorized to negotiate, execute and deliver such documents as may be necessary or appropriate to implement this **Section 13**, subject to the approval of the Corporation Counsel. Such documents may contain terms and provisions that the Authorized HED Officer deems appropriate, including, without limitation, indemnification.

Section 14. Additional Authorization. Each Authorized Officer, the City Treasurer, and the Authorized HED Officer, are each hereby authorized to execute and deliver and the City Clerk and the Deputy City Clerk are each hereby authorized to execute and deliver, such other documents and agreements, including, without limitation, any documents necessary to evidence the receipt or assignment of any collateral for the Funding Loan Agreement and the related Note, the Borrower Loan Agreement or the Borrower Note from the Borrower, and perform such other acts as may be necessary or desirable in connection with the City Agreements (as defined in **Section 17** hereof), including, but not limited to, the exercise following the delivery date of the City Agreements of any power or authority delegated to such official under this Ordinance with respect to the City Agreements upon original execution and delivery, but subject to any limitations on or restrictions of such power or authority as herein set forth. Notwithstanding anything contained herein (including but not limited to **Sections 3**, **10** and **12** hereof), if any portion of the Additional Financing is not approved and available at such time as the Authorized Officer and the Authorized HED Officer otherwise deem it in the best interest of the City to execute the City Agreements, then the Authorized Officer and the Authorized HED Officer may so execute the City Agreements (with such changes thereto as the Authorized Officer and the Authorized HED Officer deem necessary and advisable) and any necessary ancillary documents and may impose such conditions upon the approval and availability of such Additional Financing as they deem necessary and advisable.

Section 15. Severability. If any provision of this Ordinance shall be held to be invalid or unenforceable for any reason, the invalidity or unenforceability of such provision shall not affect any of the remaining provisions of this Ordinance.

Section 16. Administrative Fee. HED is hereby authorized to charge an administrative fee or fees in connection with the delivery and administration of the Funding Loan Agreement and the Note, which shall be collected under such terms and conditions as determined by the Authorized HED Officer and which shall be in an amount as determined by the Authorized HED Officer but not to exceed the maximum amount permitted under Section 148 of the Code to avoid characterization of the Funding Loan Agreement and the Note as "arbitrage bonds" as defined in such Section 148. Such administrative fee or fees shall be used by HED for administrative expenses and other housing activities. Initially, such administrative fee or fees shall be an amount equal to (i) 1.5% of the original principal amount of the Note payable upon issuance of the Note, plus (ii) an on-going compliance fee of $25 per unit payable annually.

The City's legal reserve fee with respect to the Project, payable upon issuance of the Note from the proceeds of the Note or from funds contributed by the Borrower, shall be 0.10%

of the original principal amount of the Note. Such fee shall be used by the City to pay legal costs or other expenses in connection with the Project, the Note, or other City issuances.

Section 17. No Recourse. No recourse shall be had for the payment of the principal of, prepayment premium, if any, or interest on the Note or for any claim based thereon or upon any obligation, covenant or agreement contained in this Ordinance, the Funding Loan Agreement, the Note, the Borrower Loan Agreement, the Land Use Restriction Agreement, the Tax Agreement, or the Redevelopment Agreement (collectively, the "**City Agreements**") against any past, present or future officer, member or employee of the City, or any officer, employee, director or trustee of any successor, as such, either directly or through the City, or any such successor, under any rule of law or equity, statute or constitution or by the enforcement of any assessment or penalty or otherwise, and all such liability of any such member, officer, employee, director or trustee as such is hereby expressly waived and released as a condition of and consideration for the execution of the City Agreements.

Section 18. No Impairment. To the extent that any ordinance, resolution, rule, order or provision of the Municipal Code, or part thereof, is in conflict with the provisions of this Ordinance, the provisions of this Ordinance shall be controlling. No provision of the Municipal Code or violation of any provision of the Municipal Code shall be deemed to render voidable at the option of the City any document, instrument or agreement authorized hereunder or to impair the validity of this Ordinance or the instruments authorized by this Ordinance or to impair the rights of the holders of the Funding Loan and the Note to receive payment of the principal of, prepayment premium, if any, or interest on the Note or to impair the security for the Funding Loan Agreement and the Note; provided further that the foregoing shall not be deemed to affect the availability of any other remedy or penalty for any violation of any provision of the Municipal Code. Section 2-45-110 of the Municipal Code shall not apply to the Project.

Section 19. Effective Date. This Ordinance shall be in full force and effect immediately upon its passage and approval.

Section 20. Correction of Redevelopment Plan. Section V(G) of the Redevelopment Plan, as published on page 81270 of the Journal of March 27, 2002, is hereby corrected by changing the reference to "December 31, 2025" to "December 31, 2026."

Exhibits "A", "B", "C", "D", "E" and "F" referred to in this ordinance read as follows:

Exhibit "A".
(To Ordinance)

Funding Loan Agreement With Citibank, N.A.

This Funding Loan Agreement, dated as of _____ 1, 2013 (this "**Funding Loan Agreement**"), is entered into by **CITIBANK, N.A.** (together with any successor hereunder, the "**Funding Lender**") and **CITY OF CHICAGO**, a municipality and home rule unit of local government duly organized and validly existing under the constitution and laws of the State of Illinois (together with its successors and assigns, the "**Governmental Lender**").

RECITALS

WHEREAS, the Governmental Lender has been duly created and organized pursuant to and in accordance with the provisions of Article VII, Section 6 of the 1970 Constitution of the State Illinois, for the purpose of providing a means of financing the costs of residential ownership and development that will provide decent, safe and sanitary housing for persons of low and moderate income at prices or rentals they can afford; and

WHEREAS, the Governmental Lender is authorized: (a) to make loans to any person to provide financing for rental residential developments located within the jurisdiction of the Governmental Lender and intended to be occupied in part by persons of low and moderate income, as determined by the Governmental Lender; (b) to incur indebtedness for the purpose of obtaining moneys to make such loans and provide such financing, to establish any required reserve funds and to pay administrative costs and other costs incurred in connection with the incurrence of such indebtedness of the Governmental Lender; and (c) to pledge all or any part of the revenues, receipts or resources of the Governmental Lender, including the revenues and receipts to be received by the Governmental Lender from or in connection with such loans, and to mortgage, pledge or grant security interests in such loans or other property of the Governmental Lender in order to secure the payment of the principal of, prepayment premium, if any, on and interest on such indebtedness of the Governmental Lender; and

WHEREAS, Rosenwald Courts Apartments, LP, an Illinois limited partnership (the "**Borrower**"), has requested the Governmental Lender to enter into this Funding Loan Agreement under which the Funding Lender (i) will advance funds (the "**Funding Loan**") to or for the account of the Governmental Lender, and (ii) apply the proceeds of the Funding Loan to make a loan (the "**Borrower Loan**") to the Borrower to finance the acquisition, construction, rehabilitation, development, and equipping of a multifamily residential project located in the City of Chicago, Cook County, Illinois, known or to be known as Rosenwald Courts and consisting of approximately 239 rental units, including approximately 225 affordable units and approximately 14 unrestricted units, community service facilities and related common areas along with 3 parking lot facilities (collectively, the "**Project**"); and

WHEREAS, simultaneously with the delivery of this Funding Loan Agreement, the Governmental Lender and the Borrower will enter into a Borrower Loan Agreement of even date herewith (as it may be supplemented or amended, the "**Borrower Loan Agreement**"), whereby the Borrower agrees to make loan payments to the Governmental Lender in an amount which, when added to other funds available under this Funding Loan Agreement, will be sufficient to enable the Governmental Lender to repay the Funding Loan and to pay all costs and expenses related thereto when due; and

WHEREAS, to evidence its payment obligations under the Borrower Loan Agreement, the Borrower will execute and deliver to the Governmental Lender its Multifamily Note dated the Closing Date (the "**Borrower Note**") and the obligations of the Borrower under the Borrower Note will be secured by a lien on and security interest in the Project pursuant to a Multifamily Mortgage, Assignment of Rents, Security Agreement of even date herewith (the "**Security Instrument**"), made by the Borrower

in favor of the Governmental Lender, as assigned to the Funding Lender to secure the performance by the Governmental Lender of its obligations under the Funding Loan; and

WHEREAS, the Governmental Lender has executed and delivered to the Funding Lender its Multifamily Mortgage Revenue Note dated as of the Closing Date (the "**Governmental Lender Note**") evidencing its obligation to make the payments due to the Funding Lender under the Funding Loan as provided in this Funding Loan Agreement, all things necessary to make the Funding Loan Agreement the valid, binding and legal limited obligation of the Governmental Lender, have been done and performed and the execution and delivery of this Funding Loan Agreement and the execution and delivery of the Governmental Lender Note, subject to the terms hereof, have in all respects been duly authorized;

NOW, THEREFORE, in consideration of the premises and the mutual representations, covenants and agreements herein contained, the parties hereto do hereby agree as follows:

ARTICLE I
DEFINITIONS; PRINCIPLES OF CONSTRUCTION

Section 1.1. Definitions. For all purposes of this Funding Loan Agreement, except as otherwise expressly provided or unless the context otherwise clearly requires:

Unless specifically defined herein, all capitalized terms shall have the meanings ascribed thereto in the Borrower Loan Agreement.

The terms "herein, "hereof" and "hereunder" and other words of similar import refer to this Funding Loan Agreement as a whole and not to any particular Article, Section or other subdivision. The terms "agree" and "agreements" contained herein are intended to include and mean "covenant" and "covenants."

All references made (i) in the neuter, masculine or feminine gender shall be deemed to have been made in all such genders, and (ii) in the singular or plural number shall be deemed to have been made, respectively, in the plural or singular number as well. Singular terms shall include the plural as well as the singular, and vice versa.

All accounting terms not otherwise defined herein shall have the meanings assigned to them, and all computations herein provided for shall be made, in accordance with the Approved Accounting Method. All references herein to "Approved Accounting Method" refer to such principles as they exist at the date of application thereof.

All references in this instrument to designated "Articles," "Sections" and other subdivisions are to the designated Articles, Sections and subdivisions of this instrument as originally executed.

All references in this instrument to a separate instrument are to such separate instrument as the same may be amended or supplemented from time to time pursuant to the applicable provisions thereof.

References to the Governmental Lender Note as "tax-exempt" or to the "tax-exempt status" of the Governmental Lender Note are to the exclusion of interest payable on the Governmental Lender Note (other than any portion of the Governmental Lender Note held by a "substantial user" of the Project or a "related person" (within the meaning of Section 147 of the Code) thereto) from gross income for federal income tax purposes pursuant to Section 103(a) of the Code.

The following terms have the meanings set forth below:

"**Additional Borrower Payments**" shall have the meaning given such term in the Borrower Loan Agreement.

"**Affiliate**" shall mean, as to any Person, any other Person that, directly or indirectly, is in Control of, is Controlled by or is under common Control with such Person.

"**Authorized Amount**" shall mean an amount not to exceed $58,600,000, the maximum principal amount of the Funding Loan under this Funding Loan Agreement.

"**Authorized City Representative**" shall have the meaning as set forth in the Ordinance.

"**Authorized Denomination**" shall mean $100,000 principal amount and any multiple of $0.01 in excess thereof; provided, however, that the initial advance of the Funding Loan may be in an amount of $51,000 or greater.

"**Borrower**" shall mean Rosenwald Courts Apartments, LP, an Illinois limited partnership.

"**Borrower Controlling Entity**" shall mean, if the Borrower is a partnership, any general partner or managing partner of the Borrower, or if the Borrower is a limited liability company, the manager or managing member of the Borrower.

"**Borrower Loan**" shall mean the mortgage loan made by the Governmental Lender to the Borrower pursuant to the Borrower Loan Agreement in the aggregate principal amount of the Borrower Loan Amount, as evidenced by the Borrower Note.

"**Borrower Loan Agreement**" shall mean the Borrower Loan Agreement, of even date herewith, between the Governmental Lender and the Borrower, as supplemented, amended or replaced from time to time in accordance with its terms.

"**Borrower Loan Agreement Default**" shall mean any event of default set forth in Section 8.1 of the Borrower Loan Agreement. A Borrower Loan Agreement Default shall "exist" if a Borrower Loan Agreement Default shall have occurred and be continuing beyond any applicable notice and cure period.

"**Borrower Loan Amount**" shall mean an amount not to exceed $58,600,000.

"**Borrower Loan Documents**" shall have the meaning given such term in the Borrower Loan Agreement.

"**Borrower Note**" shall mean the "Borrower Note" as defined in the Borrower Loan Agreement.

"**Business Day**" shall mean any day other than (i) a Saturday or a Sunday, or (ii) a day on which federally insured depository institutions in New York, New York, Chicago, Illinois or the cities in which the offices of the Funding Lender are located are authorized or obligated by law, regulation, governmental decree or executive order to be closed.

"**Closing Date**" shall mean _____, 2013, the date that initial Funding Loan proceeds are disbursed hereunder.

"**Code**" shall mean the Internal Revenue Code of 1986 as in effect on the Closing Date or (except as otherwise referenced herein) as it may be amended to apply to obligations issued on the Closing Date,

together with applicable proposed, temporary and final regulations promulgated, and applicable official public guidance published, under the Code.

"**Construction Escrow Agreement**" shall mean that certain Construction Escrow Agreement dated as of _____ 1, 2013 among the Title Company named therein, in its capacity as escrow agent, Governmental Lender, Funding Lender, certain subordinate lenders named therein, and Borrower, as such agreement may be amended, modified, supplemented and replaced from time to time.

"**Construction Funding Agreement**" shall mean that certain Construction Funding Agreement of even date herewith, between the Funding Lender, as agent for the Governmental Lender, and Borrower, pursuant to which the Borrower Loan will be advanced by the Funding Lender (or the Servicer on its behalf), as agent of the Governmental Lender, to the Borrower and setting forth certain provisions relating to disbursement of the Borrower Loan during construction, insurance and other matters, as such agreement may be amended, modified, supplemented and replaced from time to time.

"**Contingency Draw-Down Agreement**" shall mean the Contingency Draw-Down Agreement of even date herewith between the Funding Lender and the Borrower relating to possible conversion of the Funding Loan from a draw-down loan to a fully funded loan.

"**Control**" shall mean, with respect to any Person, either (i) ownership directly or through other entities of more than 50% of all beneficial equity interest in such Person, or (ii) the possession, directly or indirectly, of the power to direct or cause the direction of the management and policies of such Person, through the ownership of voting securities, by contract or otherwise.

"**Draw-Down Notice**" shall mean a notice described in Section 1.01 of the Contingency Draw-Down Agreement regarding the conversion of the Funding Loan from a draw down loan to a fully funded loan.

"**Event of Default**" shall have the meaning ascribed thereto in Section 9.1 hereof.

"**Fitch**" shall mean Fitch, Inc.

"**Funding Lender**" shall mean Citibank N.A., a national banking association, and any successor under this Funding Loan Agreement and the Borrower Loan Documents.

"**Funding Loan Agreement**" shall mean this Funding Loan Agreement, of even date herewith, by and between the Funding Lender and the Governmental Lender, as it may from time to time be supplemented, modified or amended by one or more indentures or other instruments supplemental thereto entered into pursuant to the applicable provisions thereof.

"**Funding Loan Documents**" shall mean (i) this Funding Loan Agreement, (ii) the Borrower Loan Agreement, (iii) the Regulatory Agreement, (iv) the Tax Compliance Agreement, (v) the Borrower Loan Documents, (vi) all other documents evidencing, securing, governing or otherwise pertaining to the Funding Loan, and (vii) all amendments, modifications, renewals and substitutions of any of the foregoing.

"**Government Obligations**" shall mean noncallable, nonprepayable (i) direct, general obligations of the United States of America, or (ii) any obligations unconditionally guaranteed as to the full and timely payment of all amounts due thereunder by the full faith and credit of the United States of America (including obligations held in book entry form), but specifically excluding any mutual funds or unit investment trusts invested in such obligations.

"**Governmental Lender**" shall mean the City of Chicago, a municipality and home rule unit of local government duly organized and validly existing under the constitution and laws of the State of Illinois, together with its successors and assigns.

"**Governmental Lender Note**" shall mean the Governmental Lender Note described in the recitals of this Funding Loan Agreement.

"**Highest Rating Category**" shall mean, with respect to a Permitted Investment, that the Permitted Investment is rated by each Rating Agency in the highest rating category given by that Rating Agency for that general category of security. If at any time the Governmental Lender Note is not rated (and, consequently, there is no Rating Agency), then the term "Highest Rating Category" means, with respect to a Permitted Investment, that the Permitted Investment is rated by S&P or Moody's in the highest rating given by that rating agency for that general category of security. By way of example, the Highest Rating Category for tax-exempt municipal debt established by S&P is "A 1+" for debt with a term of one year or less and "AAA" for a term greater than one year, with corresponding ratings by Moody's of "MIG 1" (for fixed rate) or "VMIG 1" (for variable rate) for three months or less and "Aaa" for greater than three months. If at any time (i) the Governmental Lender Note is not rated, (ii) both S&P and Moody's rate a Permitted Investment and (iii) one of those ratings is below the Highest Rating Category, then such Permitted Investment will, nevertheless, be deemed to be rated in the Highest Rating Category if the lower rating is no more than one rating category below the highest rating category of that rating agency. For example, a Permitted Investment rated "AAA" by S&P and "Aa3" by Moody's is rated in the Highest Rating Category. If, however, the lower rating is more than one full rating category below the Highest Rating Category of that rating agency, then the Permitted Investment will be deemed to be rated below the Highest Rating Category. For example, a Permitted Investment rated "AAA" by S&P and "A1" by Moody's is not rated in the Highest Rating Category.

"**Investor Letter**" shall mean a letter in substantially the form attached to this Funding Loan Agreement as Exhibit B, duly executed by the holder of the Governmental Lender Note and delivered to the Governmental Lender.

"**Material Funding Lender Event**" shall mean the occurrence and continuation of one or more of the following:

(a) Prior to the advancement by the Funding Lender of the entire amount of the Funding Loan, the Funding Lender fails to advance funds requisitioned by the Borrower pursuant to the Borrower Loan Agreement and the Construction Funding Agreement other than by reason of non-conformance of such requisition with the requirements of the Borrower Loan Agreement or the Construction Funding Agreement or other failure of any condition to the funding of a requisition set forth in Article [__] of the Construction Funding Agreement, AND (i) a petition has been filed and is pending against the Funding Lender under any bankruptcy, reorganization, arrangement, insolvency, readjustment of debt, dissolution or liquidation law of any jurisdiction, whether now or hereafter in effect, and has not been dismissed within 60 days after such filing; (ii) the Funding Lender has filed a petition, which is pending, under any bankruptcy, reorganization, arrangement, insolvency, readjustment of debt, dissolution or liquidation law of any jurisdiction, whether now or hereafter in effect, or has consented to the filing of any petition against it under such law; or (iii) the Funding Lender shall have a receiver, liquidator or trustee appointed for it or for the whole or substantially all of its property. The occurrence of a Material Funding Lender Event under this subsection (a) and the exercise of remedies upon any such declaration shall be subject to any applicable limitations of federal bankruptcy law affecting or

precluding such declaration or exercise during the pendency of or immediately following any bankruptcy, liquidation or reorganization proceedings;

(b) Prior to the advancement by the Funding Lender of the entire amount of the Funding Loan (i) the Funding Loan Agreement or the Construction Funding Agreement for any reason ceases to be valid and binding on the Funding Lender or is declared to be null and void, or the validity or enforceability of any provision of the Funding Loan Agreement or the Construction Funding Agreement material to the performance by the Funding Lender of its obligations thereunder is denied by the Funding Lender or any court of applicable jurisdiction, or the Funding Lender is denying further liability or obligation under the Funding Loan Agreement or the Construction Funding Agreement, in all of the above cases contrary to the terms of the Funding Loan Agreement and the Construction Funding Agreement, in any case, in a final non-appealable judgment; (ii) the Funding Lender has rescinded, repudiated or terminated the Funding Loan Agreement or the Construction Funding Agreement; or (iii) the Funding Lender is dissolved or confiscated by action of government due to war or peace time emergency or the United States government declares a moratorium on the Funding Lender's activities; or

(c) Failure by the Funding Lender (i) to respond to a complete and compliant funding requisition properly presented by the Borrower to the Funding Lender for advancement of Loan funds pursuant to the Borrower Loan Agreement and the Construction Funding Agreement within 7 days of the receipt of such funding requisition, or (ii) to fully fund within 10 days after the Funding Lender approves a funding requisition from the Borrower to the Funding Lender and has confirmed such requisition for payment pursuant to the terms of the Borrower Loan Agreement and the Construction Funding Agreement.

"**Maturity Date**" shall mean _____, 2016.

"**Maximum Rate**" shall mean the lesser of (i) 12% per annum and (ii) the maximum interest rate that may be paid on the Funding Loan under State law.

"**Moody's**" shall mean Moody's Investors Service, Inc., or its successor.

"**Noteowner**" or "owner of the Governmental Lender Note" means the owner, or as applicable, collectively the owners, of the Governmental Lender Note as shown on the registration books maintained by the Funding Lender pursuant to Section 2.4(d).

"**Negative Arbitrage Deposit**" has the meaning set forth in the Contingency Draw-Down Agreement.

"**Ongoing Governmental Lender Fee**" shall mean the annual fee of the Governmental Lender in the amount of $_____. The Ongoing Governmental Lender Fee is payable in equal semiannual installments in advance by the Borrower to the Governmental Lender on each _____ and _____, commencing on the Closing Date, so long as any portion of the Funding Loan is outstanding.

"**Opinion of Counsel**" shall mean a written opinion from an attorney or firm of attorneys, acceptable to the Funding Lender and the Governmental Lender with experience in the matters to be covered in the opinion; provided that whenever an Opinion of Counsel is required to address the exclusion of interest on the Governmental Lender Note from gross income for purposes of federal income taxation, such opinion shall be provided by Tax Counsel.

"**Ordinance**" shall mean the Ordinance adopted by the Governmental Lender on October __, 2013 authorizing the Funding Loan and the execution and delivery of the Funding Loan Documents to which Governmental Lender is a party.

"**Permitted Investments**" shall mean, to the extent authorized by law for investment of any moneys held under this Funding Loan Agreement:

(a) Government Obligations.

(b) Direct obligations of, and obligations on which the full and timely payment of principal and interest is unconditionally guaranteed by, any agency or instrumentality of the United States of America (other than the Federal Home Loan Mortgage Corporation) or direct obligations of the World Bank, which obligations are rated in the Highest Rating Category.

(c) Obligations, in each case rated in the Highest Rating Category, of (i) any state or territory of the United States of America, (ii) any agency, instrumentality, authority or political subdivision of a state or territory or (iii) any public benefit or municipal corporation the principal of and interest on which are guaranteed by such state or political subdivision.

(d) Any written repurchase agreement entered into with a Qualified Financial Institution whose unsecured short term obligations are rated in the Highest Rating Category.

(e) Commercial paper rated in the Highest Rating Category.

(f) Interest bearing negotiable certificates of deposit, interest bearing time deposits, interest bearing savings accounts and bankers' acceptances, issued by a Qualified Financial Institution if either (i) the Qualified Financial Institution's unsecured short term obligations are rated in the Highest Rating Category or (ii) such deposits, accounts or acceptances are fully collateralized by investments described in clauses (a) or (b) of this definition or fully insured by the Federal Deposit Insurance Corporation.

(g) An agreement held by the Funding Lender for the investment of moneys at a guaranteed rate with a Qualified Financial Institution whose unsecured long term obligations are rated in the Highest Rating Category or the Second Highest Rating Category, or whose obligations are unconditionally guaranteed or insured by a Qualified Financial Institution whose unsecured long term obligations are rated in the Highest Rating Category or Second Highest Rating Category; provided that such agreement is in a form acceptable to the Funding Lender; and provided further that such agreement includes the following restrictions:

(1) the invested funds will be available for withdrawal without penalty or premium, at any time that (A) the Funding Lender is required to pay moneys from the Fund(s) established under this Funding Loan Agreement to which the agreement is applicable, or (B) any Rating Agency indicates that it will lower or actually lowers, suspends or withdraws the rating on the Funding Loan on account of the rating of the Qualified Financial Institution providing, guaranteeing or insuring, as applicable, the agreement;

(2) the agreement, and if applicable the guarantee or insurance, is an unconditional and general obligation of the provider and, if applicable, the guarantor or

insurer of the agreement, and ranks pari passu with all other unsecured unsubordinated obligations of the provider, and if applicable, the guarantor or insurer of the agreement;

(3) the Funding Lender receives an Opinion of Counsel, which may be subject to customary qualifications, that such agreement is legal, valid, binding and enforceable upon the provider in accordance with its terms and, if applicable, an Opinion of Counsel that any guaranty or insurance policy provided by a guarantor or insurer is legal, valid, binding and enforceable upon the guarantor or insurer in accordance with its terms; and

(4) the agreement provides that if during its term the rating of the Qualified Financial Institution providing, guaranteeing or insuring, as applicable, the agreement, is withdrawn, suspended by any Rating Agency or falls below the Second Highest Rating Category, the provider must, within ten days, either: (A) collateralize the agreement (if the agreement is not already collateralized) with Permitted Investments described in paragraph (a) or (b) by depositing collateral with the Funding Lender or a third party custodian, such collateralization to be effected in a manner and in an amount reasonably satisfactory to the Funding Lender, or, if the agreement is already collateralized, increase the collateral with Permitted Investments described in paragraph (a) or (b) by depositing collateral with the Funding Lender or a third party custodian, in an amount reasonably satisfactory to the Funding Lender, (B) at the request of the Funding Lender, repay the principal of and accrued but unpaid interest on the investment, in either case with no penalty or premium unless required by law or (C) transfer the agreement, guarantee or insurance, as applicable, to a replacement provider, guarantor or insurer, as applicable, then meeting the requirements of a Qualified Financial Institution and whose unsecured long term obligations are then rated in the Highest Rating Category or the Second Highest Rating Category. The agreement may provide that the down graded provider may elect which of the remedies to the down grade (other than the remedy set out in (B)) to perform.

(h) Subject to the ratings requirements set forth in this definition, shares in any money market mutual fund (including those of the Funding Lender or any of its affiliates) registered under the Investment Company Act of 1940, as amended, that have been rated "AAAm-G" or "AAAm" by S&P or "Aaa" by Moody's so long as the portfolio of such money market mutual fund is limited to Government Obligations and agreements to repurchase Government Obligations. If approved in writing by the Funding Lender, a money market mutual fund portfolio may also contain obligations and agreements to repurchase obligations described in paragraphs (b) or (c). If the Governmental Lender Note is rated by a Rating Agency, the money market mutual fund must be rated "AAAm-G" or "AAAm" by S&P, if S&P is a Rating Agency, or "Aaa" by Moody's, if Moody's is a Rating Agency. If at any time the Governmental Lender Note is not rated (and, consequently, there is no Rating Agency), then the money market mutual fund must be rated "AAAm-G" or "AAAm" by S&P or Aaa by Moody's. If at any time (i) the Governmental Lender Note is not rated, (ii) both S&P and Moody's rate a money market mutual fund and (iii) one of those ratings is below the level required by this paragraph, then such money market mutual fund will, nevertheless, be deemed to be rated in the Highest Rating Category if the lower rating is no more than one rating category below the highest rating category of that rating agency.

(i) Any other investment authorized by the laws of the State, if such investment is approved in writing by the Funding Lender.

Permitted Investments shall not include any of the following:

(1) Except for any investment described in the next sentence, any investment with a final maturity or any agreement with a term greater than one year from the date of the investment. This exception (1) shall not apply to Permitted Investments listed in paragraphs (g) and (i).

(2) Except for any obligation described in paragraph (a) or (b), any obligation with a purchase price greater or less than the par value of such obligation.

(3) Any asset backed security, including mortgage backed securities, real estate mortgage investment conduits, collateralized mortgage obligations, credit card receivable asset backed securities and auto loan asset backed securities.

(4) Any interest only or principal only stripped security.

(5) Any obligation bearing interest at an inverse floating rate.

(6) Any investment which may be prepaid or called at a price less than its purchase price prior to stated maturity.

(7) Any investment the interest rate on which is variable and is established other than by reference to a single index plus a fixed spread, if any, and which interest rate moves proportionately with that index.

(8) Any investment described in paragraph (d) or (g) with, or guaranteed or insured by, a Qualified Financial Institution described in clause (iv) of the definition of Qualified Financial Institution if such institution does not agree to submit to jurisdiction, venue and service of process in the United States of America in the agreement relating to the investment.

(9) Any investment to which S&P has added an "r" or "t" highlighter.

"**Person**" shall mean any individual, corporation, limited liability company, partnership, joint venture, estate, trust, unincorporated association, any federal, state, county or municipal government or any bureau, department or agency thereof and any fiduciary acting in such capacity on behalf of any of the foregoing.

"**Pledged Revenues**" shall mean the amounts pledged under this Funding Loan Agreement to the payment of the principal of, prepayment premium, if any, and interest on the Funding Loan and the Governmental Lender Note, consisting of the following: (i) all income, revenues, proceeds and other amounts to which the Governmental Lender is entitled (other than amounts received by the Governmental Lender with respect to the Unassigned Rights) derived from or in connection with the Project and the Funding Loan Documents, including all Borrower Loan Payments due under the Borrower Loan Agreement and the Borrower Note, payments with respect to the Borrower Loan Payments and all amounts obtained through the exercise of the remedies provided in the Funding Loan Documents and all receipts credited under the provisions of this Funding Loan Agreement against said amounts payable, and (ii) moneys held in the funds and accounts established under this Funding Loan Agreement, together with investment earnings thereon.

"**Potential Default**" shall have the meaning ascribed to that term in the Borrower Loan Agreement.

"**Prepayment Premium**" shall mean (i) any premium payable by the Borrower pursuant to the Borrower Loan Documents in connection with a prepayment of the Borrower Note (including any Prepayment Premium as set forth in the Borrower Note) and (ii) any premium payable on the Governmental Lender Note pursuant to this Funding Loan Agreement.

"**Project**" shall have the meaning given to that term in the Borrower Loan Agreement.

"**Qualified Financial Institution**" shall mean any (i) bank or trust company organized under the laws of any state of the United States of America, (ii) national banking association, (iii) savings bank, savings and loan association, or insurance company or association chartered or organized under the laws of any state of the United States of America, (iv) federal branch or agency pursuant to the International Banking Act of 1978 or any successor provisions of law or a domestic branch or agency of a foreign bank which branch or agency is duly licensed or authorized to do business under the laws of any state or territory of the United States of America, (v) government bond dealer reporting to, trading with, and recognized as a primary dealer by the Federal Reserve Bank of New York, (vi) securities dealer approved in writing by the Funding Lender the liquidation of which is subject to the Securities Investors Protection Corporation or other similar corporation and (vii) other entity which is acceptable to the Funding Lender. With respect to an entity which provides an agreement held by the Funding Lender for the investment of moneys at a guaranteed rate as set out in paragraph (g) of the definition of the term "Permitted Investments" or an entity which guarantees or insures, as applicable, the agreement, a "Qualified Financial Institution" may also be a corporation or limited liability company organized under the laws of any state of the United States of America.

"**Rating Agency**" shall mean any one and each of S&P, Moody's and Fitch then rating the Governmental Lender Note or any other nationally recognized statistical rating agency then rating the Governmental Lender Note or the Securities, which has been approved by the Funding Lender.

"**Regulations**" shall mean with respect to the Code, the relevant U.S. Treasury regulations and proposed regulations thereunder or any relevant successor provision to such regulations and proposed regulations.

"**Regulatory Agreement**" shall mean that certain Land Use Restriction Agreement, dated as of the Closing Date, by and between the Governmental Lender and the Borrower, as hereafter amended or modified.

"**Remaining Funding Loan Proceeds Account**" has the meaning set forth in the Contingency Draw-Down Agreement.

"**Remaining Funding Loan Proceeds Account Earnings Subaccount**" has the meaning set forth in the Contingency Draw-Down Agreement.

"**Second Highest Rating Category**" shall mean, with respect to a Permitted Investment, that the Permitted Investment is rated by each Rating Agency in the second highest rating category given by that Rating Agency for that general category of security. If at any time the Governmental Lender Note is not rated (and, consequently, there is no Rating Agency), then the term "Second Highest Rating Category" means, with respect to a Permitted Investment, that the Permitted Investment is rated by S&P or Moody's in the second highest rating category given by that rating agency for that general category of security. By

way of example, the Second Highest Rating Category for tax-exempt municipal debt established by S&P is "AA" for a term greater than one year, with corresponding ratings by Moody's of "Aa." If at any time (i) the Governmental Lender Note is not rated, (ii) both S&P and Moody's rate a Permitted Investment and (iii) one of those ratings is below the Second Highest Rating Category, then such Permitted Investment will not be deemed to be rated in the Second Highest Rating Category. For example, an Investment rated "AA" by S&P and "A" by Moody's is not rated in the Second Highest Rating Category.

"**Securities Act**" shall mean the Securities Act of 1933, as amended.

"**Security**" shall mean the security for the performance by the Governmental Lender of its obligations under the Governmental Lender Note and this Funding Loan Agreement as more fully set forth in Article IV hereof.

"**Security Instrument**" shall mean the Multifamily Mortgage, Assignment of Rents, Security Agreement (as amended, restated and/or supplemented from time to time) of even date herewith, made by the Borrower in favor of the Governmental Lender, as assigned to the Funding Lender to secure the performance by the Governmental Lender of its obligations under the Funding Loan.

"**Servicer**" shall mean any Servicer appointed by the Funding Lender to perform certain servicing functions with respect to the Funding Loan and on the Borrower Loan pursuant to a separate servicing agreement to be entered into between the Funding Lender and the Servicer. Initially the Servicer shall be the Funding Lender pursuant to this Funding Loan Agreement.

"**Servicing Agreement**" shall mean any servicing agreement entered into between the Funding Lender and a Servicer with respect to the servicing of the Funding Loan and/or the Borrower Loan.

"**S&P**" shall mean Standard & Poor's Ratings Services, a Standard & Poor's Financial Services LLC business division, and its successors.

"**State**" shall mean the State of Illinois.

"**Tax Compliance Agreement**" shall mean the Tax Compliance Agreement, dated the Closing Date, executed and delivered by the Governmental Lender and the Borrower.

"**Tax Counsel**" shall mean, collectively, Ice Miller LLP and Shanahan & Shanahan LLP, or any other attorney or firm of attorneys designated by the Governmental Lender and approved by the Funding Lender having a national reputation for skill in connection with the authorization and issuance of municipal obligations under Sections 103 and 141 through 150 (or any successor provisions) of the Code.

"**Tax Counsel Approving Opinion**" shall mean an opinion of Tax Counsel substantially to the effect that the Governmental Lender Note constitutes a valid and binding obligation of the Governmental Lender and that, under existing statutes, regulations published rulings and judicial decisions, the interest on the Governmental Lender Note is excludable from gross income for federal income tax purposes (subject to the inclusion of such customary exceptions as are acceptable to the recipient thereof).

"**Tax Counsel No Adverse Effect Opinion**" shall mean an opinion of Tax Counsel to the effect that the taking of the action specified therein will not impair the exclusion of interest on the Governmental Lender Note from gross income for purposes of federal income taxation (subject to the inclusion of such customary exceptions as are acceptable to the recipient thereof).

"**UCC**" shall mean the Uniform Commercial Code as in effect in the State.

"**Unassigned Rights**" shall mean the Governmental Lender's rights to reimbursement and payment of its fees, costs and expenses and the Rebate Amount under Section 2.5 of the Borrower Loan Agreement, its right to payment of the Governmental Lender's Closing Fee, the Ongoing Fee and any other fees payable to the Governmental Lender under Section 2.5 thereof, its rights of access under Section 5.17 thereof, its rights to indemnification under Section 5.15 thereof, its rights to attorneys' fees under Section 5.14 thereof, its rights to enforce the terms of the Regulatory Agreement, including Borrower's covenants to comply with applicable laws, its rights to give and receive notices, reports and other statements and to enforce notice and reporting requirements and restrictions on transfers of ownership of the Project, and its rights to consent to certain matters, as provided in this Funding Loan Agreement and the Borrower Loan Agreement.

"**Written Certificate,**" "Written Certification," "Written Consent," "Written Direction," "Written Notice," "Written Order," "Written Registration," "Written Request," and "Written Requisition" shall mean a written certificate, direction, notice, order or requisition signed by an Authorized Borrower Representative, an Authorized City Representative or an authorized representative of the Funding Lender and delivered to the Funding Lender, the Servicer or such other Person as required under the Funding Loan Documents.

"**Yield**" shall mean yield as defined in Section 148(h) of the Code and any regulations promulgated thereunder.

Section 1.2. Effect of Headings and Table of Contents. The Article and Section headings herein and in the Table of Contents are for convenience only and shall not affect the construction hereof.

Section 1.3. Date of Funding Loan Agreement. The date of this Funding Loan Agreement is intended as and for a date for the convenient identification of this Funding Loan Agreement and is not intended to indicate that this Funding Loan Agreement was executed and delivered on said date.

Section 1.4. Designation of Time for Performance. Except as otherwise expressly provided herein, any reference in this Funding Loan Agreement to the time of day shall mean the time of day in the city where the Funding Lender maintains its place of business for the performance of its obligations under this Funding Loan Agreement.

Section 1.5. Interpretation. The parties hereto acknowledge that each of them and their respective counsel have participated in the drafting and revision of this Funding Loan Agreement. Accordingly, the parties agree that any rule of construction that disfavors the drafting party shall not apply in the interpretation of this Funding Loan Agreement or any amendment or supplement or exhibit hereto.

ARTICLE II
TERMS; GOVERNMENTAL LENDER NOTE

Section 2.1. Terms.

(a) Principal Amount. The total principal amount of the Funding Loan is hereby expressly limited to the Authorized Amount.

(b) Draw-Down Funding. The Funding Loan is originated on a draw-down basis. The proceeds of the Funding Loan shall be advanced by the Funding Lender directly to the Borrower for the account of the Governmental Lender as and when needed to make each advance in accordance with the

disbursement provisions of the Borrower Loan Agreement and the Construction Funding Agreement. Upon each advance of principal under the Borrower Loan Agreement and the Construction Funding Agreement, a like amount of the Funding Loan shall be deemed concurrently and simultaneously advanced under this Funding Loan Agreement, including the initial advance of $_____ [at least $51,000]. Notwithstanding anything in this Funding Loan Agreement to the contrary, no additional amounts of the Funding Loan may be drawn down and funded hereunder after _____, 2016; provided, however, that upon the delivery of a Tax Counsel No Adverse Effect Opinion to the Governmental Lender and the Funding Lender such date may be changed to a later date as specified in such Tax Counsel No Adverse Effect Opinion. The Governmental Lender has reviewed and approved the form of Contingency Draw-Down Agreement and consents to the terms thereof and agrees to take all actions reasonably required of the Governmental Lender in connection with the conversion of the Funding Loan to a fully drawn loan pursuant to the provisions of the Contingency Draw-Down Agreement in the event a Draw-Down Notice is filed by the Funding Lender or the Borrower.

(c) Origination Date; Maturity. The Funding Loan shall be originated on the Closing Date and shall mature on the Maturity Date at which time the entire principal amount, to the extent not previously paid, and all accrued and unpaid interest, shall be due and payable.

(d) Principal. The outstanding principal amount of the Governmental Lender Note and of the Funding Loan as of any given date shall be the total amount advanced by the Funding Lender to or for the account of the Governmental Lender to fund corresponding advances under the Borrower Loan Agreement and the Construction Funding Agreement as proceeds of the Borrower Loan, less any payments of principal of the Governmental Lender Note previously received upon payment of corresponding principal amounts under the Borrower Note, including regularly scheduled principal payments and voluntary and mandatory prepayments. The principal amount of the Governmental Lender Note and interest thereon shall be payable on the basis specified in this paragraph (d) and in paragraphs (e) and (f) of this Section 2.1.

The Funding Lender shall keep a record of all principal advances and principal repayments made under the Governmental Lender Note and shall upon written request provide the Governmental Lender with a statement of the outstanding principal balance of the Governmental Lender Note and the Funding Loan.

(e) Interest. Interest shall be paid on the outstanding principal amount of the Governmental Lender Note at the rate or rates set forth in the Borrower Note and otherwise as set forth in the Borrower Loan Agreement.

(f) Corresponding Payments. The payment or prepayment of principal, interest and premium, if any, due on the Funding Loan and the Governmental Lender Note shall be identical with and shall be made on the same dates, terms and conditions, as the principal, interest, premiums, late payment fees and other amounts due on the Borrower Note. Any payment or prepayment made by the Borrower of principal, interest, premium, if any, due on the Borrower Note shall be deemed to be like payments or prepayments of principal, interest and premium, if any, due on the Funding Loan and the Governmental Lender Note.

(g) Usury. The Governmental Lender intends to conform strictly to the usury laws applicable to this Funding Loan Agreement and the Governmental Lender Note and all agreements made in the Governmental Lender Note, this Funding Loan Agreement and the Funding Loan Documents are expressly limited so that in no event whatsoever shall the amount paid or agreed to be paid as interest or the amounts paid for the use of money advanced or to be advanced hereunder exceed the highest lawful

rate prescribed under any law which a court of competent jurisdiction may deem applicable hereto. If, from any circumstances whatsoever, the fulfillment of any provision of the Governmental Lender Note, this Funding Loan Agreement or the other Funding Loan Documents shall involve the payment of interest in excess of the limit prescribed by any law which a court of competent jurisdiction may deem applicable hereto, then the obligation to pay interest hereunder shall be reduced to the maximum limit prescribed by law. If from any circumstances whatsoever, the Funding Lender shall ever receive anything of value deemed interest, the amount of which would exceed the highest lawful rate, such amount as would be excessive interest shall be deemed to have been applied, as of the date of receipt by the Funding Lender, to the reduction of the principal remaining unpaid hereunder and not to the payment of interest, or if such excessive interest exceeds the unpaid principal balance, such excess shall be refunded to the Borrower. This paragraph shall control every other provision of the Governmental Lender Note, this Funding Loan Agreement and all other Funding Loan Documents.

In determining whether the amount of interest charged and paid might otherwise exceed the limit prescribed by law, the Governmental Lender intends and agrees that (i) interest shall be computed upon the assumption that payments under the Borrower Loan Agreement and other Funding Loan Documents will be paid according to the agreed terms, and (ii) any sums of money that are taken into account in the calculation of interest, even though paid at one time, shall be spread over the actual term of the Funding Loan.

Section 2.2. Form of Governmental Lender Note. As evidence of its obligation to repay the Funding Loan, simultaneously with the delivery of this Funding Loan Agreement to the Funding Lender, the Governmental Lender hereby agrees to execute and deliver the Governmental Lender Note. The Governmental Lender Note shall be substantially in the form set forth in Exhibit A attached hereto, with such appropriate insertions, omissions, substitutions and other variations as are required or permitted by this Funding Loan Agreement.

Section 2.3. Execution and Delivery of Governmental Lender Note. The Governmental Lender Note shall be executed on behalf of the Governmental Lender by the manual or facsimile signature of its Chief Financial Officer, and its corporate seal (or a facsimile thereof) shall be thereunto affixed, imprinted, engraved or otherwise reproduced, and attested by the manual or facsimile signature of its City Clerk or Deputy City Clerk. In case any officer of the Governmental Lender whose signature or facsimile signature shall appear on the Governmental Lender Note shall cease to be such officer before the Governmental Lender Note so signed and sealed shall have been actually delivered, such Governmental Lender Note may, nevertheless, be delivered as herein provided, and may be executed and delivered as if the persons who signed or sealed such Governmental Lender Note had not ceased to hold such offices or be so employed. Any Governmental Lender Note may be signed and sealed on behalf of the Governmental Lender by such persons as, at the actual time of the execution of such Governmental Lender Note, shall be duly authorized or hold the proper office in or employment by the Governmental Lender, although at the date of the Governmental Lender Note such persons may not have been so authorized nor have held such office or employment.

Section 2.4. Investor Letter; Participations; Sale and Assignment.

(a) Subject to paragraph (b) below, the Governmental Lender Note shall be held and subsequently transferred only in Authorized Denominations and only to holders that execute and deliver to the Governmental Lender an Investor Letter in substantially the form attached hereto as Exhibit B. Notwithstanding the preceding sentence, no Investor Letter shall be required for the Funding Lender to (i) transfer the Governmental Lender Note, or any interest therein, to any Affiliate or other party related to the Funding Lender or (ii) sell or transfer the Governmental Lender Note, or any interest therein, to a

special purpose entity, a trust or custodial arrangement, from which the Governmental Lender Note, or any interest therein, is not expected to be sold except in Authorized Denominations to beneficial holders who are Qualified Institutional Buyers (as defined in Rule 144A of the Securities Act) or Accredited Investors (as defined in Regulation D promulgated under the Securities Act) and who will sign an investor letter to substantially the same effect as the Investor Letter.

(b) In addition to transfers permitted by Section 2.4(a), the Governmental Lender Note, or any interest therein, may be transferred in whole or in part to one or more purchasers upon receipt by the Governmental Lender and each person making such transfer of either (i)(A) an Investor Letter in substantially the form attached hereto as Exhibit B, and (B) if any amendment is to be made to this Funding Loan Agreement or any other Funding Loan Document in conjunction with such transfer, a Tax Counsel No Adverse Effect Opinion; or (ii)(A) any disclosure document which is prepared in connection with such transfer of the Governmental Lender Note, in such form acceptable to the Governmental Lender and accompanied by an opinion of counsel in a form satisfactory to the Governmental Lender regarding the information contained in such disclosure document, (B) evidence that each such Governmental Lender Note or interest therein is rated "A" or better by one of S&P or Moody's, and (C) an opinion of Tax Counsel to the effect that (1) the exemption of the Governmental Lender Note or interest therein or any securities evidenced thereby from the registration requirements of the Securities Act of 1933, as amended, and the exemption of this Funding Loan Agreement from qualification under the Trust Indenture Act of 1939, as amended, will not be impaired as a result of such transfer, and (2) such transfer will not adversely affect the tax-exempt status of the Governmental Lender Note.

(c) The Governmental Lender Note, or any interest therein, shall be in fully-registered form transferable to subsequent holders only on the registration books which shall be maintained by the Funding Lender for such purpose and which shall be open to inspection by the Governmental Lender.

(d) No service charge shall be made for any sale or assignment of any portion of the Governmental Lender Note, but the Governmental Lender may require payment of a sum sufficient to cover any tax or other Governmental charge that may be imposed in connection with any such sale or assignment and payment of any fees and expenses incurred by the Governmental Lender in connection therewith. Such sums shall be paid in every instance by the purchaser or assignee of the Governmental Lender Note or portion thereof.

ARTICLE III
PREPAYMENT

Section 3.1. Prepayment of the Governmental Lender Note from Prepayment under the Borrower Note. The Governmental Lender Note is subject to voluntary and mandatory prepayment as follows:

(a) The Governmental Lender Note shall be subject to voluntary prepayment in full or in part by the Governmental Lender, from funds of the Governmental Lender received by the Governmental Lender to the extent and in the manner and on any date that the Borrower Note is subject to voluntary prepayment as set forth therein, at a prepayment price equal to the principal balance of the Borrower Note to be prepaid, plus interest thereon to the date of prepayment and the amount of any Prepayment Premium payable under the Borrower Note, plus any Additional Borrower Payments due and payable under the Borrower Loan Agreement through the date of prepayment.

The Borrower shall not have the right to voluntarily prepay all or any portion of the Borrower Note, thereby causing the Governmental Lender Note to be prepaid, except as specifically permitted in

the Borrower Note, without the prior written consent of Funding Lender, which may be withheld in Funding Lender's sole and absolute discretion.

The Governmental Lender Note shall be subject to mandatory prepayment in whole or in part upon prepayment of the Borrower Note at the direction of the Funding Lender in accordance with the terms of the Borrower Note at a prepayment price equal to the outstanding principal balance of the Borrower Note prepaid, plus accrued interest plus any other amounts payable under the Borrower Note or the Borrower Loan Agreement.

Section 3.2. Notice of Prepayment. Notice of prepayment of the Governmental Lender Note shall be deemed given to the extent that notice of prepayment of the Borrower Note is timely and properly given to Funding Lender in accordance with the terms of the Borrower Note and the Borrower Loan Agreement, and no separate notice of prepayment of the Governmental Lender Note is required to be given.

ARTICLE IV
SECURITY

Section 4.1. Security for the Funding Loan. To secure the payment of the Funding Loan and the Governmental Lender Note, to declare the terms and conditions on which the Funding Loan and the Governmental Lender Note are secured, and in consideration of the premises and of the funding of the Funding Loan by the Funding Lender, the Governmental Lender by these presents does grant, bargain, sell, remise, release, convey, assign, transfer, mortgage, hypothecate, pledge, set over and confirm to the Funding Lender (except as limited herein), a lien on and security interest in the following described property (excepting, however, in each case, the Unassigned Rights) (said property, rights and privileges being herein collectively called, the "**Security**"):

(a) All right, title and interest of the Governmental Lender in, to and under the Borrower Loan Agreement and the Borrower Note, including, without limitation, all rents, revenues and receipts derived by the Governmental Lender from the Borrower relating to the Project and including, without limitation, all Pledged Revenues, Borrower Loan Payments and Additional Borrower Payments derived by the Governmental Lender under and pursuant to, and subject to the provisions of, the Borrower Loan Agreement; provided that the pledge and assignment made under this Funding Loan Agreement shall not impair or diminish the obligations of the Governmental Lender under the provisions of the Borrower Loan Agreement;

(b) All right, title and interest of the Governmental Lender in, to and under, together with all rights, remedies, privileges and options pertaining to, the Funding Loan Documents, and all other payments, revenues and receipts derived by the Governmental Lender under and pursuant to, and subject to the provisions of, the Funding Loan Documents;

(c) Any and all moneys and investments from time to time on deposit in, or forming a part of, all funds and accounts created and held under this Funding Loan Agreement and any amounts held at any time in the Remaining Funding Loan Proceeds Account and the Remaining Funding Loan Proceeds Account Earnings Subaccount, any Negative Arbitrage Deposit and any other amounts held under the Contingency Draw-Down Agreement, subject to the provisions of this Funding Loan Agreement permitting the application thereof for the purposes and on the terms and conditions set forth herein; and

(d) Any and all other real or personal property of every kind and nature or description, which may from time to time hereafter, by delivery or by writing of any kind, be subjected to the lien of this

Funding Loan Agreement as additional security by the Governmental Lender or anyone on its part or with its consent, or which pursuant to any of the provisions hereof or of the Borrower Loan Agreement may come into the possession or control of the Funding Lender or a receiver appointed pursuant to this Funding Loan Agreement; and the Funding Lender is hereby authorized to receive any and all such property as and for additional security for the Funding Loan and the Governmental Lender Note and to hold and apply all such property subject to the terms hereof.

The pledge and assignment of and the security interest granted in the Security pursuant to this Section 4.1 for the payment of the principal of, premium, if any, and interest on the Governmental Lender Note, in accordance with its terms and provisions, and for the payment of all other amounts due hereunder, shall attach and be valid and binding from and after the time of the delivery of the Governmental Lender Note by the Governmental Lender. The Security so pledged and then or thereafter received by the Funding Lender shall immediately be subject to the lien of such pledge and security interest without any physical delivery or recording thereof or further act, and the lien of such pledge and security interest shall be valid and binding and prior to the claims of any and all parties having claims of any kind in tort, contract or otherwise against the Governmental Lender irrespective of whether such parties have notice thereof.

Section 4.2. Delivery of Security. To provide security for the payment of the Funding Loan and the Governmental Lender Note, the Governmental Lender has pledged and assigned to secure payment of the Funding Loan and the Governmental Lender Note its right, title and interest in the Security to the Funding Lender. In connection with such pledge, assignment, transfer and conveyance, the Governmental Lender shall deliver to the Funding Lender the following documents or instruments promptly following their execution and, to the extent applicable, their recording or filing:

(a) The Borrower Note endorsed without recourse to the Funding Lender by the Governmental Lender;

(b) The originally executed Borrower Loan Agreement and Regulatory Agreement;

(c) The originally executed Security Instrument and all other Borrower Loan Documents existing at the time of delivery of the Borrower Note and an assignment for security of the Security Instrument from the Governmental Lender to the Funding Lender, in recordable form;

(d) Uniform Commercial Code financing statements or other chattel security documents giving notice of the Funding Lender's status as an assignee of the Governmental Lender's security interest in any personal property forming part of the Project, in form suitable for filing; and

(e) Uniform Commercial Code financing statements giving notice of the pledge by the Governmental Lender of the Security pledged under this Funding Loan Agreement.

The Governmental Lender shall deliver and deposit with the Funding Lender such additional documents, financing statements, and instruments as the Funding Lender may reasonably require from time to time for the better perfecting and assuring to the Funding Lender of its lien and security interest in and to the Security including, at the request of the Funding Lender, any amounts held under the Contingency Draw-Down Agreement, at the expense of the Borrower.

ARTICLE V
LIMITED LIABILITY

Section 5.1. Source of Payment of Governmental Lender Note and Other Obligations; Disclaimer of General Liability. The Governmental Lender Note, together with premium, if any, and interest thereon, is a special, limited obligation of the Governmental Lender, payable solely from the security pledged hereunder. The Governmental Lender Note is not a general obligation of the Governmental Lender or a charge against its general credit or the general credit taxing powers of the State, the Governmental Lender, or any other political subdivision thereof, and shall never give rise to any pecuniary liability of the Governmental Lender, and neither the Governmental Lender, the State nor any other political subdivision thereof shall be liable for the payments of principal of and, premium, if any, and interest on the Governmental Lender Note, and the Governmental Lender Note is payable from no other source, but is a special, limited obligation of the Governmental Lender, payable solely out of the security pledged hereunder and receipts of the Governmental Lender derived pursuant to this Funding Loan Agreement. No holder of the Governmental Lender Note or any interest therein has the right to compel any exercise of the taxing power of the State, the Governmental Lender or any other political subdivision thereof to pay the Governmental Lender Note or the interest or premium, if any, thereon.

Section 5.2. Exempt from Individual Liability. No recourse shall be had for the payment of the principal of, premium, if any, or the interest on the Governmental Lender Note or for any claim based thereon or any obligation, covenant or agreement in this Funding Loan Agreement against any official, officer, agent, employee or independent contractor of the Governmental Lender or any person executing the Governmental Lender Note in his or her personal capacity. No covenant, stipulation, promise, agreement or obligation contained in the Governmental Lender Note, this Funding Loan Agreement or any other document executed in connection herewith shall be deemed to be the covenant, stipulation, promise, agreement or obligation of any present or future official, officer, agent or employee of the Governmental Lender in his or her individual capacity and neither any official of the Governmental Lender nor any officers executing the Governmental Lender Note shall be liable personally on the Governmental Lender Note or under this Funding Loan Agreement or be subject to any personal liability or accountability by reason of the execution and delivery of the Governmental Lender Note or the execution of this Funding Loan Agreement.

ARTICLE VI
CLOSING CONDITIONS; APPLICATION OF FUNDS

Section 6.1. Conditions Precedent to Closing. Closing of the Funding Loan on the Closing Date shall be conditioned upon satisfaction or waiver by the Funding Lender in its sole discretion of each of the conditions precedent to closing set forth in this Funding Loan Agreement, including but not limited to the following:

(a) Receipt by the Funding Lender of the original Governmental Lender Note;

(b) Receipt by the Funding Lender of the original executed Borrower Note, endorsed to the Funding Lender by the Governmental Lender;

(c) Receipt by the Funding Lender of executed counterparts of this Funding Loan Agreement, the Borrower Loan Agreement, the Construction Funding Agreement, the Regulatory Agreement, the Tax Compliance Agreement, the Security Instrument, and any UCC financing statement required by the Security Instrument;

(d) A certified copy of the Ordinance;

(e) An executed Investor Letter from the Funding Lender;

(f) Delivery into escrow of all amounts required to be paid in connection with the origination of the Borrower Loan and the Funding Loan and any underlying real estate transfers or transactions, including the Costs of Funding Deposit, in accordance with Section 2.3(c)(ii) of the Borrower Loan Agreement;

(g) Receipt by the Funding Lender of a Tax Counsel Approving Opinion;

(h) Receipt by the Funding Lender of an Opinion of Counsel from Tax Counsel to the effect that the Governmental Lender Note is exempt from registration under the Securities Act of 1933, and this Funding Loan Agreement is exempt from qualification under the Trust Indenture Act of 1939, as amended;

(i) Delivery of an opinion of counsel to the Borrower addressed to the Governmental Lender to the effect that the Borrower Loan Documents and the Regulatory Agreement are valid and binding obligations of the Borrower, enforceable against the Borrower in accordance with their terms, subject to such exceptions and qualifications as are acceptable to the Governmental Lender;

(j) [Receipt by the Funding Lender of executed Subordinate Loan Documents;] and

(k) Receipt by the Funding Lender of any other documents or opinions that the Funding Lender or Tax Counsel may require.

ARTICLE VII
FUNDS AND ACCOUNTS

Section 7.1. Authorization to Create Funds and Accounts. No funds or accounts shall be established in connection with the Funding Loan at the time of closing and origination of the Funding Loan. The Funding Lender and the Servicer, if any, are authorized to establish and create from time to time such other funds and accounts or subaccounts as may be necessary for the deposit of moneys (including, without limitation, insurance proceeds and/or condemnation awards), if any, received by the Governmental Lender, the Funding Lender or the Servicer pursuant to the terms hereof or any of the other Funding Loan Documents and not immediately transferred or disbursed pursuant to the terms of the Funding Loan Documents and/or the Borrower Loan Documents.

Section 7.2. Investment of Funds. Amounts held in any funds or accounts created under this Funding Loan Agreement shall be invested in Permitted Investments at the direction of the Borrower, subject in all cases to the restrictions of Section 8.7 hereof and of the Tax Compliance Agreement.

ARTICLE VIII
REPRESENTATIONS AND COVENANTS

Section 8.1. General Representations. The Governmental Lender makes the following representations as the basis for the undertakings on its part herein contained:

(a) The Governmental Lender is a municipality and home rule unit of local government duly organized and validly existing under the Constitution and laws of the State. The Governmental Lender has power and lawful authority to adopt the Ordinance, to execute and deliver the Funding Loan

Documents to which it is a party (the "Governmental Lender Documents"), to execute and deliver the Governmental Lender Note and receive the proceeds of the Funding Loan, to apply the proceeds of the Funding Loan to make the Borrower Loan, to assign the revenues derived and to be derived by the Governmental Lender from the Borrower Loan to the Funding Lender, and to perform and observe the provisions of the Governmental Lender Documents and the Governmental Lender Note on its part to be performed and observed.

(b) The City Council of the Governmental Lender has approved the Ordinance and the Ordinance has not been amended, modified or rescinded and is in full force and effect as of the date hereof.

(c) The Governmental Lender has duly authorized the execution and delivery of each of the Funding Loan Agreement and the Governmental Lender Note and the performance of the obligations of the Governmental Lender thereunder.

(d) The Governmental Lender makes no representation or warranty, express or implied, that the proceeds of the Funding Loan will be sufficient to finance the acquisition, construction and equipping of the Project or that the Project will be adequate or sufficient for the Borrower's intended purposes.

(e) The revenues and receipts to be derived from the Borrower Loan Agreement, the Borrower Note and this Funding Loan Agreement have not been pledged previously by the Governmental Lender to secure any of its notes or bonds other than the repayment of the Funding Loan.

THE GOVERNMENTAL LENDER MAKES NO REPRESENTATION, COVENANT OR AGREEMENT AS TO THE FINANCIAL POSITION OR BUSINESS CONDITION OF THE BORROWER OR THE PROJECT AND DOES NOT REPRESENT OR WARRANT AS TO ANY STATEMENTS, MATERIALS, REPRESENTATIONS OR CERTIFICATIONS FURNISHED BY THE BORROWER IN CONNECTION WITH THE FUNDING LOAN OR THE BORROWER LOAN OR AS TO THE CORRECTNESS, COMPLETENESS OR ACCURACY THEREOF.

Section 8.2. Further Assurances. The Governmental Lender will do, execute, acknowledge, when appropriate, and deliver from time to time at the request of the Funding Lender, to the extent permitted by the Ordinance, such further acts, instruments, financing statements and other documents as are necessary or desirable to better assure, transfer, pledge or assign to the Funding Lender or holders of interest in the Funding Loan, and grant a security interest unto the Funding Lender or holders of interests in the Funding Loan in and to the Security and the other properties and revenues herein described and otherwise to carry out the intent and purpose of the Funding Loan Documents and the Funding Loan.

Section 8.3. Payment of Funding Loan Obligations. The Governmental Lender will pay or cause to be paid the principal of, prepayment premium, if any, and the interest on the Funding Loan as the same become due, but solely from the Security.

Section 8.4. Funding Loan Agreement Performance. The Funding Lender, on behalf of the Governmental Lender, may (but shall not be required or obligated) perform and observe any such agreement or covenant of the Governmental Lender under the Funding Loan Agreement, all to the end that the Governmental Lender's rights under the Borrower Loan Agreement may be unimpaired and free from default.

Section 8.5. Servicer. The Funding Lender may appoint a Servicer to service and administer the Governmental Loan and the Borrower Loan on behalf of the Funding Lender, including without

limitation the fulfillment of rights and responsibilities granted by Governmental Lender to Funding Lender pursuant to Section 2.1 of the Borrower Loan Agreement; provided, however, that no appointment of a Servicer shall release the Funding Lender from ultimate responsibility for any obligation hereunder.

Section 8.6. Tax Covenants. The Governmental Lender covenants to and for the benefit of the Funding Lender and any other holders of an interest in the Governmental Lender Note that, notwithstanding any other provisions of this Funding Loan Agreement or of any other instrument, it will:

(i) At all times do and perform all acts and things permitted by law and this Funding Loan Agreement which are necessary or desirable in order to assure, and will not knowingly take any action which will adversely affect, the tax-exempt status of the Governmental Lender Note; and

(ii) Not use or knowingly permit the use of any proceeds of the Funding Loan or other funds of the Governmental Lender, directly or indirectly, in any manner, and will not take or permit to be taken any other action or actions, which would result in any of the Governmental Lender Note being treated as an obligation not described in Section 142(a)(7) of the Code by reason of the Governmental Lender Note or interest thereon not meeting the requirements of Section 142(d) of the Code;

In furtherance of the covenants in this Section 8.6, the Governmental Lender and the Borrower shall execute, deliver and comply with the provisions of the Tax Compliance Agreement, which are by this reference incorporated into this Funding Loan Agreement and made a part of this Funding Loan Agreement as if set forth in this Funding Loan Agreement in full, and by its acceptance of this Funding Loan Agreement the Funding Lender acknowledges receipt of the Tax Compliance Agreement and acknowledges its incorporation in this Funding Loan Agreement by this reference. The Funding Lender agrees it will invest funds held under this Funding Loan Agreement in Permitted Investments in accordance with the direction of the Borrower and the terms of this Funding Loan Agreement and the Tax Compliance Agreement (this covenant shall extend throughout the term of the Funding Loan, to all funds and accounts created under or in connection with this Funding Loan Agreement and all moneys on deposit to the credit of any Fund or Account); provided that the Funding Lender shall be deemed to have complied with such requirements and shall have no liability to the extent it reasonably follows directions of the Borrower not inconsistent with the terms of this Funding Loan Agreement and the Tax Compliance Agreement or otherwise complies with the provisions of the Funding Loan Agreement relating to funds and accounts.

For purposes of this Section 8.6 the Governmental Lender's compliance shall be based solely on matters within the Governmental Lender's control and no acts, omissions or directions of the Borrower, the Funding Lender or any other Persons shall be attributed to the Governmental Lender.

In complying with the foregoing covenants, the Governmental Lender may rely from time to time on a Tax Counsel No Adverse Effect Opinion or other appropriate opinion of Tax Counsel.

Section 8.7. Performance by the Borrower. Without relieving the Governmental Lender from the responsibility for performance and observance of the agreements and covenants required to be performed and observed by it hereunder, the Borrower, on behalf of the Governmental Lender, may perform any such agreement or covenant if no Borrower Loan Agreement Default or Potential Default under the Borrower Loan Agreement exists.

Section 8.8. Repayment of Funding Loan. Subject to the provisions of Article V hereof, the Governmental Lender will duly and punctually repay, or cause to be repaid, but solely from the Security set forth in Article IV hereof, the Funding Loan, as evidenced by the Governmental Lender Note, as and when the same shall become due, all in accordance with the terms of the Governmental Lender Note and this Funding Loan Agreement.

Section 8.9. Borrower Loan Agreement Performance.

(a) The Servicer and the Funding Lender, on behalf of the Governmental Lender, may (but shall not be required or obligated to) perform and observe any such agreement or covenant of the Governmental Lender under the Borrower Loan Agreement, all to the end that the Governmental Lender's rights under the Borrower Loan Agreement may be unimpaired and free from default.

(b) The Governmental Lender will promptly notify the Borrower, the Servicer and the Funding Lender in writing of the occurrence of any Borrower Loan Agreement Default, provided that the Governmental Lender has received written notice or otherwise has actual knowledge of such event; and further provided that the Governmental Lender shall have no liability to any person for its failure to provide any such notice so long as it has made a good faith effort to comply with such provisions.

(c) The Funding Lender will promptly notify the Borrower, the Servicer, if any, and the Governmental Lender in writing of the occurrence of any Event of Default or any Borrower Loan Agreement Default known to the Funding Lender.

Section 8.10. Maintenance of Records; Inspection of Records.

(a) The Funding Lender shall keep and maintain adequate records pertaining to the funds and accounts, if any, established hereunder, including all deposits to and disbursements from said funds and accounts and shall keep and maintain the registration books for the Funding Loan and interests therein. The Funding Lender shall retain in its possession all certifications and other documents presented to it, all such records and all records of principal, interest and prepayment premium, if any, paid on the Funding Loan, subject to the inspection of the Borrower, the Governmental Lender, the Servicer and their representatives at all reasonable times and upon reasonable prior notice.

(b) The Governmental Lender will at any and all times, upon the reasonable request of the Servicer, the Borrower or the Funding Lender, afford and procure a reasonable opportunity by their respective representatives to inspect the books, records, reports and other papers of the Governmental Lender relating to the Project and the Funding Loan, if any, and to make copies thereof.

Section 8.11. Representations and Warranties of the Funding Lender. The Funding Lender hereby represents to the Governmental Lender and the Borrower that it is duly authorized to enter into and perform this Funding Loan Agreement, and has full authority to take such action as it may deem advisable with respect to all matters pertaining to this Funding Loan Agreement.

Section 8.12. Funding Lender Limitations. Notwithstanding anything herein or in the Borrower Loan Agreement to the contrary, prior to the advancement by the Funding Lender of all advances of loan funds hereunder (and, by virtue hereof, under the Borrower Loan Agreement and the Construction Funding Agreement), and only prior to such final advancement of all loan funds hereunder, no notice to or consent of the Funding Lender shall be required under any provision of this Funding Loan Agreement or the Borrower Loan Agreement nor shall the Funding Lender have any right to receive notice of, consent to, direct or control any actions, restrictions, rights, remedies, waivers or acceleration

pursuant to any provision of this Funding Loan Agreement or the Borrower Loan Agreement during any time that (a) any Material Funding Lender Event shall have occurred and be continuing; or (b) the Funding Loan Agreement and the Construction Funding Agreement are not in effect and all obligations of the Governmental Lender and the Borrower, including payment obligations, pursuant to the Funding Loan Agreement, Governmental Lender Note, Borrower Loan Agreement and Borrower Note have been fully satisfied.

ARTICLE IX
DEFAULT; REMEDIES

Section 9.1. Events of Default. Any one or more of the following shall constitute an event of default (an "**Event of Default**") under this Funding Loan Agreement (whatever the reason for such event and whether it shall be voluntary or involuntary or be effected by operation of law or pursuant to any judgment, decree or order of any court or any order, rule or regulation of any administrative or Governmental body):

(a) A default in the payment of any interest upon the Governmental Lender Note when such interest becomes due and payable; or

(b) A default in the payment of principal of, or premium on, the Governmental Lender Note when such principal or premium becomes due and payable, whether at its stated maturity, by declaration of acceleration or call for mandatory prepayment or otherwise; or

(c) Subject to Section 8.7 hereof, default in the performance or breach of any material covenant or warranty of the Governmental Lender in this Funding Loan Agreement (other than a covenant or warranty or default in the performance or breach of which is elsewhere in this Section specifically dealt with), and continuance of such default or breach for a period of 30 days after there has been given written notice, as provided in Section 11.1 hereof, to the Governmental Lender and the Borrower by the Funding Lender or the Servicer, specifying such default or breach and requiring it to be remedied and stating that such notice is a "Notice of Default" under this Funding Loan Agreement; provided that, so long as the Governmental Lender has commenced to cure such failure to observe or perform within the thirty (30) day cure period and the subject matter of the default is not capable of cure within said thirty (30) day period and the Governmental Lender is diligently pursuing such cure to the Funding Lender's satisfaction, with the Funding Lender's Written Direction or Written Consent, then the Governmental Lender shall have an additional period of time as reasonably necessary (not to exceed 30 days unless extended in writing by the Funding Lender) within which to cure such default; or

(d) A default in the payment of any Additional Borrower Payments; or

(e) Any other "Default" or "Event of Default" under any of the other Funding Loan Documents (taking into account any applicable grace periods therein).

Section 9.2. Acceleration of Maturity; Rescission and Annulment.

(a) Subject to the provisions of Section 9.9 hereof, upon the occurrence of an Event of Default under Section 9.1 hereof, then and in every such case, the Funding Lender may declare the principal of the Funding Loan and the Governmental Lender Note and the interest accrued to be immediately due and payable, by notice to the Governmental Lender and the Borrower and upon any such declaration, all principal of and Prepayment Premium, if any, and interest on the Funding Loan and the Governmental Lender Note shall become immediately due and payable.

(b) At any time after a declaration of acceleration has been made pursuant to subsection (a) of this Section, the Funding Lender may by Written Notice to the Governmental Lender, rescind and annul such declaration and its consequences if:

There has been deposited with the Funding Lender a sum sufficient to pay (1) all overdue installments of interest on the Governmental Lender Note, (2) the principal of and Prepayment Premium on the Governmental Lender Note that has become due otherwise than by such declaration of acceleration and interest thereon at the rate or rates prescribed therefor in the Funding Loan, (3) to the extent that payment of such interest is lawful, interest upon overdue installments of interest at the rate or rates prescribed therefor in the Governmental Lender Note, and (4) all sums paid or advanced by the Funding Lender and the reasonable compensation, expenses, disbursements and advances of the Funding Lender, its agents and counsel (but only to the extent not duplicative with subclauses (1) and (3) above); and

All Events of Default, other than the non payment of the principal of the Governmental Lender Note which have become due solely by such declaration of acceleration, have been cured or have been waived in writing as provided in Section 9.9 hereof.

No such rescission and annulment shall affect any subsequent default or impair any right consequent thereon.

Notwithstanding the occurrence and continuation of an Event of Default, it is understood that the Funding Lender shall pursue no remedies against the Borrower or the Project if no Borrower Loan Agreement Default has occurred and is continuing. An Event of Default hereunder shall not in and of itself constitute a Borrower Loan Agreement Default or a default under any other Funding Loan Document.

Section 9.3. Additional Remedies; Funding Lender Enforcement.

(a) Upon the occurrence of an Event of Default, the Funding Lender may, subject to the provisions of this Section 9.3 and Section 9.9 hereof, proceed to protect and enforce its rights by mandamus or other suit, action or proceeding at law or in equity. No remedy conferred by this Funding Loan Agreement upon or remedy reserved to the Funding Lender is intended to be exclusive of any other remedy, but each such remedy shall be cumulative and shall be in addition to any other remedy given to the Funding Lender hereunder or now or hereafter existing at law or in equity or by statute.

(b) Upon the occurrence and continuation of any Event of Default, the Funding Lender may proceed forthwith to protect and enforce its rights and this Funding Loan Agreement by such suits, actions or proceedings as the Funding Lender, in its sole discretion, shall deem expedient. Funding Lender shall have upon the occurrence and continuation of any Event of Default all rights, powers, and remedies with respect to the Security as are available under the Uniform Commercial Code applicable thereto or as are available under any other applicable law at the time in effect and, without limiting the generality of the foregoing, the Funding Lender may proceed at law or in equity or otherwise, to the extent permitted by applicable law:

(i) to take possession of the Security or any part thereof, with or without legal process, and to hold, service, administer and enforce any rights thereunder or thereto, and otherwise exercise all rights of ownership thereof, including (but not limited to) the sale of all or part of the Security;

(ii) to become mortgagee of record for the Borrower Loan including, without limitation, completing the assignment of the Security Instrument by the Governmental Lender to the Funding Lender as anticipated by this Funding Loan Agreement, and recording the same in the real estate records of the jurisdiction in which the Project is located, without further act or consent of the Governmental Lender, and to service and administer the same for its own account;

(iii) to service and administer the Funding Loan as agent and on behalf of the Governmental Lender or otherwise, and, if applicable, to take such actions necessary to enforce the Borrower Loan Documents and the Funding Loan Documents on its own behalf, and to take such alternative courses of action, as it may deem appropriate; or

(iv) to take such steps to protect and enforce its rights whether by action, suit or proceeding in equity or at law for the specific performance of any covenant, condition or agreement in the Governmental Lender Note, this Funding Loan Agreement or the other Funding Loan Documents, or the Borrower Loan Documents, or in and of the execution of any power herein granted, or for foreclosure hereunder, or for enforcement of any other appropriate legal or equitable remedy or otherwise as the Funding Lender may elect.

Whether or not an Event of Default has occurred, and except as provided in Section 9.15, the Funding Lender, in its sole discretion, shall have the sole right to waive or forbear any term, condition, covenant or agreement of the Security Instrument, the Borrower Loan Agreement, the Borrower Note or any other Borrower Loan Documents or Funding Loan Documents applicable to the Borrower, or any breach thereof, other than a covenant that would adversely impact the tax-exempt status of the interest on the Governmental Lender Note, and provided that the Governmental Lender may enforce specific performance with respect to the Unassigned Rights.

If the Borrower defaults in the performance or observance of any covenant, agreement or obligation of the Borrower set forth in the Regulatory Agreement, and if such default remains uncured for a period of 60 days after the Borrower and the Funding Lender receive Written Notice stating that a default under the Regulatory Agreement has occurred and specifying the nature of the default, the Funding Lender shall have the right to seek specific performance of the provisions of the Regulatory Agreement or to exercise its other rights or remedies thereunder.

If the Borrower defaults in the performance of its obligations under the Borrower Loan Agreement to make rebate payments, to comply with any applicable continuing disclosure requirements, or to make payments owed pursuant to Sections 2.5, 5.14 or 5.15 of the Borrower Loan Agreement for fees, expenses or indemnification, the Funding Lender shall have the right to exercise all its rights and remedies thereunder (subject to the last paragraph of Section 9.14 hereof).

Section 9.4. Application of Money Collected. Any money collected by the Funding Lender pursuant to this Article and any other sums then held by the Funding Lender as part of the Security, shall be applied in the following order, at the date or dates fixed by the Funding Lender:

(a) First: To the payment of any and all fees due the Governmental Lender, the Servicer or the Rebate Analyst under the Borrower Loan Documents;

(b) Second: To the payment of any and all amounts due under the Funding Loan Documents other than with respect to principal and interest accrued on the Funding Loan;

(c) Third: To the payment of the whole amount of the Funding Loan, as evidenced by the Governmental Lender Note, then due and unpaid in respect of which or for the benefit of which such money has been collected, with interest (to the extent that such interest has been collected or a sum sufficient therefor has been so collected and payment thereof is legally enforceable at the respective rate or rates prescribed therefor in the Governmental Lender Note) on overdue principal of, and Prepayment Premium and overdue installments of interest on the Governmental Lender Note; provided, however, that partial interests in any portion of the Governmental Lender Note shall be paid in such order of priority as may be prescribed by Written Direction of the Funding Lender in its sole and absolute discretion; and

(d) Fourth: The payment of the remainder, if any, to the Borrower or to whosoever may be lawfully entitled to receive the same or as a court of competent jurisdiction may direct.

(e) If and to the extent this Section 9.4 conflicts with the provisions of the Servicing Agreement, the provisions of the Servicing Agreement shall control. Capitalized terms used in this Section 9.4 but not otherwise defined in this Funding Loan Agreement shall have the meanings given such terms in the Servicing Agreement.

Section 9.5. Remedies Vested in Funding Lender. All rights of action and claims under this Funding Loan Agreement or the Governmental Lender Note may be prosecuted and enforced by the Funding Lender without the possession of the Governmental Lender Note or the production thereof in any proceeding relating thereto.

Section 9.6. Restoration of Positions. If Funding Lender shall have instituted any proceeding to enforce any right or remedy under this Funding Loan Agreement and such proceeding shall have been discontinued or abandoned for any reason or shall have been determined adversely to the Funding Lender, then and in every such case the Governmental Lender and the Funding Lender shall, subject to any determination in such proceeding, be restored to their former positions hereunder, and thereafter all rights and remedies of the Governmental Lender and the Funding Lender shall continue as though no such proceeding had been instituted.

Section 9.7. Rights and Remedies Cumulative. No right or remedy herein conferred upon or reserved to the Funding Lender is intended to be exclusive of any other right or remedy, and every right and remedy shall, to the extent permitted by law, be cumulative and in addition to every other right and remedy given hereunder or now or hereafter existing at law or in equity or otherwise. The assertion or employment of any right or remedy hereunder, or otherwise, shall not prevent the concurrent assertion or employment of any other appropriate right or remedy.

Section 9.8. Delay or Omission Not Waiver. No delay or omission of the Funding Lender to exercise any right or remedy accruing upon an Event of Default shall impair any such right or remedy or constitute a waiver of any such Event of Default or an acquiescence therein. Every right and remedy given by this Article or by law to the Funding Lender may be exercised from time to time, and as often as may be deemed expedient, by Funding Lender. No waiver of any default or Event of Default pursuant to Section 9.9 hereof shall extend to or shall affect any subsequent default or Event of Default hereunder or shall impair any rights or remedies consequent thereon.

Section 9.9. Waiver of Past Defaults. Before any judgment or decree for payment of money due has been obtained by the Funding Lender, the Funding Lender may, subject to Section 9.6 hereof, by Written Notice to the Governmental Lender and the Borrower, waive any past default hereunder or under the Borrower Loan Agreement and its consequences except for default in obligations due the Governmental Lender pursuant to or under the Unassigned Rights. Upon any such waiver, such default

shall cease to exist, and any Event of Default arising therefrom shall be deemed to have been cured, for every purpose of this Funding Loan Agreement and the Borrower Loan Agreement; but no such waiver shall extend to any subsequent or other default or impair any right consequent thereon.

Section 9.10. Remedies Under Borrower Loan Agreement or Borrower Note. As set forth in this Section 9.10 but subject to Section 9.9 hereof, the Funding Lender shall have the right, in its own name or on behalf of the Governmental Lender, to declare any default and exercise any remedies under the Borrower Loan Agreement or the Borrower Note, whether or not the Governmental Lender Note has been accelerated or declared due and payable by reason of an Event of Default.

Section 9.11. Waiver of Appraisement and Other Laws.

(a) To the extent permitted by law, the Governmental Lender will not at any time insist upon, plead, claim or take the benefit or advantage of, any appraisement, valuation, stay, extension or redemption law now or hereafter in force, in order to prevent or hinder the enforcement of this Funding Loan Agreement; and the Governmental Lender, for itself and all who may claim under it, so far as it or they now or hereafter may lawfully do so, hereby waives the benefit of all such laws. The Governmental Lender, for itself and all who may claim under it, waives, to the extent that it may lawfully do so, all right to have the property in the Security marshaled upon any enforcement hereof.

(b) If any law now in effect prohibiting the waiver referred to in Section 9.11(a) shall hereafter be repealed or cease to be in force, such law shall not thereafter be deemed to constitute any part of the contract herein contained or to preclude the application of this Section 9.11.

Section 9.12. Suits to Protect the Security. The Funding Lender shall have power to institute and to maintain such proceedings as it may deem expedient to prevent any impairment of the Security by any acts that may be unlawful or in violation of this Funding Loan Agreement and to protect its interests in the Security and in the rents, issues, profits, revenues and other income arising therefrom, including power to institute and maintain proceedings to restrain the enforcement of or compliance with any Governmental enactment, rule or order that may be unconstitutional or otherwise invalid, if the enforcement of or compliance with such enactment, rule or order would impair the security hereunder or be prejudicial to the interests of the Funding Lender.

Section 9.13. Remedies Subject to Applicable Law. All rights, remedies and powers provided by this Article may be exercised only to the extent that the exercise thereof does not violate any applicable provision of law in the premises, and all the provisions of this Article are intended to be subject to all applicable mandatory provisions of law which may be controlling in the premises and to be limited to the extent necessary so that they will not render this Funding Loan Agreement invalid, unenforceable or not entitled to be recorded, registered or filed under the provisions of any applicable law.

Section 9.14. Assumption of Obligations. In the event that the Funding Lender or its permitted assignee or designee in accordance with Section 2.4 hereof shall become the legal or beneficial owner of the Project by foreclosure or deed in lieu of foreclosure, such party shall succeed to the rights and the obligations of the Borrower under the Borrower Loan Agreement, the Borrower Note, the Regulatory Agreement and any other Funding Loan Documents to which the Borrower is a party. Such assumption shall be effective from and after the effective date of such acquisition and shall be made with the benefit of the limitations of liability set forth therein and without any liability for the prior acts of the Borrower.

It is the intention of the parties hereto that upon the occurrence and continuance of an Event of Default hereunder, rights and remedies may be pursued pursuant to the terms of the Funding Loan Documents, subject to the last paragraph of Section 9.3.

Section 9.15. Remedies upon Unremedied Material Funding Lender Event. [Upon the occurrence of a Material Funding Lender Event which shall continue unremedied for a period of 60 days (a "**Funding Lender Event of Default**")], (i) the Governmental Lender may direct that the Governmental Lender Note be transferred to and obligations and liabilities thereunder be assumed by another lender approved to act as Funding Lender by the Governmental Lender pursuant to Section 2.4(b) hereof and acceptable to the Borrower; provided, however, that no such transfer shall become effective until the Funding Lender has been fully reimbursed for all advances made and all expenses incurred and all other amounts owed to Funding Lender with respect to the Governmental Lender Note through the date of transfer, and shall be fully released in writing by the Governmental Lender, the Borrower and the successor Funding Lender from any and all continuing obligations and liabilities with respect to the Funding Loan and, unless the loss has not in any material respect been caused by the action or inaction of the Borrower, be indemnified by the Borrower for any losses incurred by Funding Lender with respect thereto (except for losses resulting from remedies awarded at law or equity pursuant to clause (ii) below, as to which no indemnity shall be provided), and (ii) the Governmental Lender (or the Borrower pursuant to the Borrower Loan Agreement or the Construction Funding Agreement) may pursue any other remedy available at law or in equity.

ARTICLE X
AMENDMENT; AMENDMENT OF BORROWER LOAN AGREEMENT AND OTHER DOCUMENTS

Section 10.1. Amendment of Funding Loan Agreement. Any of the terms of this Funding Loan Agreement and the Governmental Lender Note may be amended or waived only by an instrument signed by the Funding Lender and the Governmental Lender, provided, however, no such amendment which materially affects the rights, duties, obligations or other interests of the Borrower shall be made without the consent of the Borrower, and, provided further, that if the Borrower is in default under any Funding Loan Document, no Borrower consent shall be required unless such amendment has a material adverse effect on the rights, duties, obligations or other interests of the Borrower. All of the terms of this Funding Loan Agreement shall be binding upon the successors and assigns of and all persons claiming under or through the Governmental Lender or any such successor or assign, and shall inure to the benefit of and be enforceable by the successors and assigns of the Funding Lender.

Section 10.2. Amendments Requiring Funding Lender Consent. The Governmental Lender shall not consent to any amendment, change or modification of the Borrower Loan Agreement or any other Borrower Loan Document or Funding Loan Document without the prior Written Consent of the Funding Lender[; provided, however, that such prior Written Consent shall not be required with respect to any such amendment, change or modification undertaken by the Governmental Lender in order to preserve one or more of its Unassigned Rights. Governmental Lender agrees to provide the Funding Lender with prompt notification of any such amendments, modifications or changes not requiring the prior Written Consent of the Funding Lender].

Section 10.3. Consents and Opinions. No amendment to this Funding Loan Agreement or any other Funding Loan Document entered into under this Article X or any amendment, change or modification otherwise permitted under this Article X shall not become effective unless and until (i) the Funding Lender shall have approved the same in writing in its sole discretion and (ii) the Funding Lender and the Governmental Lender shall have received, at the expense of the Borrower (unless such change,

amendment or modification is requested by the Funding Lender solely to improve, but not maintain, the value of the Funding Loan), a Tax Counsel No Adverse Effect Opinion and an Opinion of Counsel to the effect that any such proposed amendment is authorized and complies with the provisions of this Funding Loan Agreement and is a legal, valid and binding obligation of the parties thereto, subject to normal exceptions relating to bankruptcy, insolvency and equitable principles limitations. No modification or amendment of the terms of the Borrower Note may be undertaken without the prior Written Consent of the Governmental Lender and the Funding Lender and the provision to the Funding Lender and the Governmental Lender, at the expense of the Borrower (unless such change, amendment or modification is requested by the Funding Lender solely to improve, but not maintain, the value of the Funding Loan), of a Tax Counsel No Adverse Affect Opinion with regard to such proposed modification.

Any consents required pursuant to this Article X from, or on behalf of, the Governmental Lender may be executed by an Authorized City Representative.

ARTICLE XI
MISCELLANEOUS

Section 11.1. Notices.

(a) All notices, demands, requests and other communications required or permitted to be given by any provision of this Funding Loan Agreement shall be in writing and sent by first class, regular, registered or certified mail, commercial delivery service, overnight courier, telegraph, telex, telecopier or facsimile transmission, air or other courier, or hand delivery to the party to be notified addressed as follows.

If to the Governmental Lender:
City of Chicago
Department of Housing and Economic Development
121 North LaSalle Street, 10th Floor
Chicago, Illinois 60602
Attention: Commissioner, Department of Housing and Economic Development
Telephone: (312) 744-4190
Facsimile: [(312) 742-2271]

and with a copy to:
City of Chicago
Office of Corporation Counsel
121 North LaSalle Street, Room 600
Chicago, Illinois 60602
Attention: Finance and Economic Development Division
Telephone: (312) 744-0200
Facsimile: (312) 744-8538

and with a copy to:
City of Chicago
Office of the City Comptroller's Office
33 North LaSalle Street, Suite 600
Chicago, Illinois 60602
Attention: City Comptroller
Telephone: (312) 744-7106
Facsimile: (312) 742-6544

If to the Borrower:	Rosenwald Courts Apartments, LP Attn: Rosenwald Courts GP, LLC 20 Sandstone Court LeClaire, Iowa 52753
Copies to:	GB Rosenwald, LLC Attn: _____ 20 Sandstone Court LeClaire, Iowa 527539 Rosenwald LGG, LLC Attn: Virginia Pace 39 S. LaSalle St., Suite 808 Chicago, Illinois 60603
If to the Funding Lender:	Citibank, N.A. c/o Citi Community Capital Transaction Management Group 390 Greenwich Street, 2nd Floor New York, New York 10013 Attention: Desk Head Loan/Transaction/File # _____ Facsimile: (212) 723-8939 and 325 East Hillcrest Drive, Suite 160 Thousand Oaks, California 91360 Attention: Operations Manager/Asset Manager Loan/Transaction/File #[_____/ _____] Facsimile: (805) 557 0924
With a copy to:	[Account Specialist][Consult Citi to obtain the Account Specialist's notice information] [Insert Account Specialist Address] Attention: [_____] Loan/Transaction/File #[_____/ _____] Facsimile: [Insert Account Specialist Facsimile Number]
And a copy of any notices of default sent to:	Citibank, N.A. Municipal Securities Division 388 Greenwich Street New York, New York 10013 Attention: General Counsel's Office Loan/Transaction/File # _____ Facsimile: (212) 723-8939

Any such notice, demand, request or communication shall be deemed to have been given and received for all purposes under this Funding Loan Agreement: (i) three Business Days after the same is

deposited in any official depository or receptacle of the United States Postal Service first class, or, if applicable, certified mail, return receipt requested, postage prepaid; (ii) on the date of transmission when delivered by telecopier or facsimile transmission, telex, telegraph or other telecommunication device, provided any telecopy or other electronic transmission received by any party after 4:00 p.m., local time, as evidenced by the time shown on such transmission, shall be deemed to have been received the following Business Day; (iii) on the next Business Day after the same is deposited with a nationally recognized overnight delivery service that guarantees overnight delivery; and (iv) on the date of actual delivery to such party by any other means; provided, however, if the day such notice, demand, request or communication shall be deemed to have been given and received as aforesaid is not a Business Day, such notice, demand, request or communication shall be deemed to have been given and received on the next Business Day[; and provided further that notice to the Governmental Lender shall not be deemed to have been given until actually received by the Governmental Lender]. Any facsimile signature by a Person on a document, notice, demand, request or communication required or permitted by this Funding Loan Agreement shall constitute a legal, valid and binding execution thereof by such Person.

Any party to this Funding Loan Agreement may change such party's address for the purpose of notice, demands, requests and communications required or permitted under this Funding Loan Agreement by providing written notice of such change of address to all of the parties by written notice as provided herein.

Section 11.2. Term of Funding Loan Agreement. This Funding Loan Agreement shall be in full force and effect until all payment obligations of the Governmental Lender hereunder have been paid in full and the Funding Loan has been retired or the payment thereof has been provided for (such payment or provision to be solely from the Security set forth in Article IV hereof as further provided in Section 8.8 hereof); except that on and after payment in full of the Governmental Lender Note, this Funding Loan Agreement shall be terminated, without further action by the parties hereto.

Section 11.3. Successors and Assigns. All covenants and agreements in this Funding Loan Agreement by the Governmental Lender shall bind its successors and assigns, whether so expressed or not.

Section 11.4. Legal Holidays. In any case in which the date of payment of any amount due hereunder or the date on which any other act is to be performed pursuant to this Funding Loan Agreement shall be a day that is not a Business Day, then payment of such amount or such act need not be made on such date but may be made on the next succeeding Business Day, and such later payment or such act shall have the same force and effect as if made on the date of payment or the date fixed for prepayment or the date fixed for such act, and no additional interest shall accrue for the period after such date and prior to the date of payment.

Section 11.5. Governing Law. This Funding Loan Agreement shall be governed by and shall be enforceable in accordance with the laws of the State.

Section 11.6. Severability. If any provision of this Funding Loan Agreement shall be invalid, illegal or unenforceable, the validity, legality and enforceability of the remaining portions shall not in any way be affected or impaired. In case any covenant, stipulation, obligation or agreement contained in the Governmental Lender Note or in this Funding Loan Agreement shall for any reason be held to be usurious or in violation of law, then such covenant, stipulation, obligation or agreement shall be deemed to be the covenant, stipulation, obligation or agreement of the Governmental Lender or the Funding Lender only to the full extent permitted by law.

Section 11.7. Execution in Several Counterparts. This Funding Loan Agreement may be contemporaneously executed in several counterparts, all of which shall constitute one and the same instrument and each of which shall be, and shall be deemed to be, an original.

Section 11.8. Nonrecourse Obligation of the Borrower. Except as otherwise provided in the Borrower Loan Agreement, any obligations of the Borrower under this Funding Loan Agreement are without recourse to the Borrower or to the Borrower's partners or members, as the case may be, and the provisions of Section 11.1 of the Borrower Loan Agreement are by this reference incorporated herein.

Section 11.9. Reserved.

Section 11.10. Electronic Transactions. The transactions described in this Funding Loan Agreement may be conducted and related documents and may be stored by electronic means. Copies, telecopies, facsimiles, electronic files and other reproductions of original executed documents shall be deemed to be authentic and valid counterparts of such original documents for all purposes, including the filing of any claim, action or suit in the appropriate court of law.

Section 11.11. Reference Date. This Funding Loan Agreement is dated for reference purposes only as of the first day of _____, 2013.

IN WITNESS WHEREOF, the Funding Lender and the Governmental Lender have caused this Funding Loan Agreement to be duly executed as of the date first written above.

CITIBANK, N.A.

By: _____
Name: _____
Title: _____

CITY OF CHICAGO

By: _____
Name: Lois A. Scott
Title: Chief Financial Officer

[SEAL]

Attest:

By: _____
Name: Susana A. Mendoza
Title: City Clerk

(Sub)Exhibits "A" and "B" referred to in this Funding Loan Agreement with Citibank, N.A. read as follows:

(Sub)Exhibit "A".
(To Funding Loan Agreement With Citibank, N.A.)

Form Of Governmental Lender Note.

City Of Chicago
Multi-Family Mortgage Revenue Note,
Series 2013 (Rosenwald Courts)

Dated _____, 2013 Not to exceed $58,600,000

For Value Received, The undersigned City of Chicago ("Obligor") promises to pay to the order of Citibank, N.A. ("Holder") the maximum principal sum of Fifty-eight Million Six Hundred Thousand and no/100 Dollars ($58,600,000.00) on _____, 2016, or earlier as provided herein, together with interest thereon at the rates, at the times and in the amounts provided below.

Obligor shall pay to the Holder on or before each date on which payment is due under that certain Funding Loan Agreement, dated as of _____ 1, 2013 (the "Funding Loan Agreement"), between Obligor and Holder, an amount in immediately available funds sufficient to pay the principal amount of and Prepayment Premium, if any, on the Funding Loan then due and payable, whether by maturity, acceleration, prepayment or otherwise. In the event that amounts held derived from proceeds of the Borrower Loan, condemnation awards or insurance proceeds or investment earnings thereon are applied to the payment of principal due on the Funding Loan in accordance with the Funding Loan Agreement, the principal amount due hereunder shall be reduced to the extent of the principal amount of the Funding Loan so paid. Capitalized terms not otherwise defined herein shall have the meaning assigned in the Funding Loan Agreement.

Obligor shall pay to the Holder on or before each date on which interest on the Funding Loan is payable interest on the unpaid balance hereof in an amount in immediately available funds sufficient to pay the interest on the Funding Loan then due and payable in the amounts and at the rate or rates set forth in the Funding Loan Agreement.

The Funding Loan and this Governmental Lender Note are pass-through obligations relating to a construction loan (the "Borrower Loan") made by Obligor from proceeds of the Funding Loan to Rosenwald Courts Apartments L.P., an Illinois limited partnership, as borrower (the "Borrower"), under that certain Borrower Loan Agreement, dated as of _____1, 2013 (as the same may be modified, amended or supplemented from time to time, the "Borrower Loan Agreement"), between the Obligor and the Borrower, evidenced by the Borrower Note (as defined in the Borrower Loan Agreement). Reference is made to the Borrower Loan Agreement and to the Borrower Note for complete payment and prepayment terms of the Borrower Note, payments on which are passed-through under the Governmental Lender Note.

This Governmental Lender Note is a limited obligation of the Obligor, payable solely from the Pledged Revenues and other funds and monies and Security pledged and assigned under the Funding Loan Agreement. This Governmental Lender Note is not a general obligation of the Governmental Lender or a charge against its general credit or the general credit taxing powers of the State, the Governmental Lender, or any other political subdivision thereof, and shall never give rise to any pecuniary liability of the Governmental Lender, and neither the Governmental Lender, the State nor any other political subdivision thereof shall be liable for the payments of principal of and, premium, if any, and interest on this Governmental Lender Note, and the Governmental Lender Note is payable from no other source, but are special, limited obligations of the Governmental Lender, payable solely out of the security pledged hereunder and receipts of the Governmental Lender derived pursuant to this Funding Loan Agreement. No Holder of this Governmental Lender Note or any interest therein has the right to compel any exercise of the taxing power of the State, the Governmental Lender or any other political subdivision thereof to pay the Governmental Lender Note or the interest or premium, if any, thereon.

All capitalized terms used but not defined herein shall have the meanings ascribed to them in the Funding Loan Agreement or in the Borrower Loan Agreement.

This Governmental Lender Note is subject to the express condition that at no time shall interest be payable on this Governmental Lender Note or the Funding Loan at a rate in excess of the Maximum Rate provided in the Funding Loan Agreement; and Obligor shall not be obligated or required to pay, nor shall the Holder be permitted to charge or collect, interest at a rate in excess of such Maximum Rate. If by the terms of this Governmental Lender Note or of the Funding Loan Agreement, Obligor is required to pay interest at a rate in excess of such Maximum Rate, the rate of interest hereunder or thereunder shall be deemed to be reduced immediately and automatically to such Maximum Rate, and any such excess payment previously made shall be immediately and automatically applied to the unpaid balance of the principal sum hereof and not to the payment of interest.

Amounts payable hereunder representing late payments, penalty payments or the like shall be payable to the extent allowed by law.

This Governmental Lender Note is subject to all of the terms, conditions, and provisions of the Funding Loan Agreement, including those respecting prepayment and the acceleration of maturity.

If there is an Event of Default under the Funding Loan Documents, then in any such event and subject to the requirements set forth in the Funding Loan Agreement, the Holder may declare the entire unpaid principal balance of this Govemmental Lender Note and accrued interest, if any, due and payable at once. All of the covenants, conditions and agreements contained in the Funding Loan Documents are hereby made part of this Governmental Lender Note.

No delay or omission on the part of the Holder in exercising any remedy, right or option under this Governmental Lender Note or the Funding Loan Documents shall operate as a waiver of such remedy, right or option. In any event a waiver on any one occasion shall not be construed

as a waiver or bar to any such remedy, right or option on a future occasion. The rights, remedies and options of the Holder under this Governmental Lender Note and the Funding Loan Documents are and shall be cumulative and are in addition to all of the rights, remedies and options of the Holder at law or in equity or under any other agreement.

Obligor shall pay all costs of collection on demand by the Holder, including without limitation, reasonable attorneys' fees and disbursements, which costs may be added to the indebtedness hereunder, together with interest thereon, to the extent allowed by law, as set forth in the Funding Loan Agreement.

This Governmental Lender Note may not be changed orally. Presentment for payment, notice of dishonor, protest and notice of protest are hereby waived. The acceptance by the Holder of any amount after the same is due shall not constitute a waiver of the right to require prompt payment, when due, of all other amounts due hereunder. The acceptance by the Holder of any sum in an amount less than the amount then due shall be deemed an acceptance on account only and upon condition that such acceptance shall not constitute a waiver of the obligation of Obligor to pay the entire sum then due, and Obligor's failure to pay such amount then due shall be and continue to be a default notwithstanding such acceptance of such amount on account, as aforesaid. Consent by the Holder to any action of Obligor which is subject to consent or approval of the Holder hereunder shall not be deemed a waiver of the right to require such consent or approval to future or successive actions.

In Witness Whereof, The undersigned has duly executed and delivered this Governmental Lender Note or caused this Governmental Lender Note to be duly executed and delivered by its authorized representative as of the date first set forth above. The undersigned intends that this instrument shall be deemed to be signed and delivered as a sealed instrument.

Obligor:

City of Chicago

By: _____

Name: Lois A. Scott

Title: Chief Financial Officer

[Seal]

Attest:

By: _____

Name: Susana A. Mendoza

Title: City Clerk

(Sub)Exhibit "B".
(To Funding Loan Agreement With Citibank, N.A.)

Form Of Investor Letter.
[_____ ,20__]

City of Chicago
Chicago, Illinois

Re: Loan in the maximum amount of $58,600,000 from Citibank, N.A. to the City of Chicago (the "Governmental Lender") pursuant to an ordinance adopted on October __, 2013 (the "Ordinance") by the City of Chicago, as evidenced by the Governmental Lender Note, as such term is defined in the Funding Loan Agreement dated as of _____ 1, 2013 (the "Funding Loan Agreement") between the Funding Lender and the Governmental Lender (the "Funding Loan").

Ladies and Gentlemen:

The undersigned, as holder (the "Holder" or the "Funding Lender") of the above Governmental Lender Note issued pursuant to an Ordinance adopted on October __, 2013 (the "Ordinance") by the City of Chicago (the "Governmental Lender") and under a Funding Loan Agreement dated as of _____ 1, 2013 (the "Funding Loan Agreement") between the Governmental Lender and Holder, as Funding Lender, hereby represents that:

1. The Funding Lender hereby acknowledges the execution and delivery of the Governmental Lender Note in the original aggregate principal amount of up to $58,600,000.

2. The Funding Lender has authority to make the Funding Loan and to execute this Investor Letter and any other instrument and documents required to be executed by the Funding Lender in connection with the executive and delivery of the Governmental Lender Note.

3. The Holder has sufficient knowledge and experience in financial and business matters with respect to the evaluation of residential real estate developments such as the Project to be able to evaluate the risk and merits of the investment represented by the Governmental Lender Note. We are able to bear the economic risks of such investment.

4. The Holder acknowledges that it has either been supplied with or been given access to information, including financial statements and other financial information, to which a reasonable investor would attach significance in making investment decisions, and the Holder has had the opportunity to ask questions and receive answers from knowledgeable individuals concerning the Governmental Lender, the Project, the use of proceeds of the Governmental Lender Note, the Funding Loan Agreement and the Funding Loan and the security therefor so that, as a reasonable investor, the Holder has been able to make its decision to extend the Funding Loan [or an interest therein] and purchase the Governmental Lender Note [or an interest therein]. The Funding Lender understands that the Governmental Lender Note and the Borrower Loan Agreement are not registered under the Securities Act of 1933, as amended, and that such registration is not legally required as of the date hereof; and further understands that the Governmental Lender Note and the Borrower Loan Agreement (i) are not being registered or otherwise qualified for sale under the "Blue Sky" laws and regulations of any state, (ii) will not be listed in any stock or other securities exchange, (iii) will not carry a rating from any rating service and (iv) will be delivered in a form which is not readily marketable. The Holder acknowledges that it has not relied upon the addressee hereof for any information in connection with the Holder's purchase of the Governmental Lender Note [or an interest therein].

5. The Holder is a Qualified Institutional Buyer (as defined in Rule 144A promulgated under the Securities Act of 1933, as amended) or an Accredited Investor (as defined in Rule 501 of Regulation D promulgated under the Securities Act of 1933, as amended).

6. The Holder acknowledges that it is purchasing [an interest in] the Governmental Lender Note for investment for its own account and not with a present view toward resale or the distribution thereof in that we do not now intend to resell or otherwise dispose of all or any part of our interests in the Governmental Lender Note. Subject to paragraph 7 below, the Funding Lender acknowledges and agrees that the Governmental Lender Note, or interests therein, can be sold and subsequently transferred only to purchasers that execute and deliver to the Governmental Lender an investor letter from the transferee to substantially the same effect as this Investor Letter or in such other form authorized under the Funding Loan Agreement with no revisions except as may be approved in writing by the Governmental Lender; provided, however, that no Investor Letter shall be required for the Funding Lender to (i) transfer the Governmental Lender Note, or interest therein, to any Affiliate or other party related to the Funding Lender or (ii) sell or transfer the Governmental Lender Note, or interest therein, to a special purpose entity, a trust or custodial arrangement, from which the Governmental Lender Note, or interests therein, are not expected to be sold except to beneficial holders who are Qualified Institutional Buyers or Accredited Investors and who will sign an investor letter to substantially the same effect as this Investor Letter in compliance with all applicable federal and state securities laws then in effect.

7. In addition to the right to sell or transfer the Governmental Lender Note, or interests therein, as set forth in Paragraph 6 above, the Funding Lender further acknowledges its right to sell or transfer the Governmental Lender Note, or interests therein, to one or more purchasers upon receipt by the Governmental Lender, and each party to such transfer of (a) any disclosure document which is prepared in connection with such transfer of the Governmental Lender Note, or interest therein, in such form acceptable to the Governmental Lender and accompanied by an opinion of counsel in a form satisfactory to the Governmental Lender regarding the information contained in such disclosure document, (b) evidence that

each such Funding Loan is rated "A" or better by one of S&P or Moody's, and (c) an opinion of Tax Counsel to the effect that the exemption of the Governmental Lender Note, or interest therein, or any securities evidenced thereby from the registration requirements of the Securities Act of 1933, as amended, and the exemption of this Funding Loan Agreement from qualification under the Trust Indenture Act of 1939, as amended, will not be impaired as a result of such transfer, and such transfer will not adversely affect the exclusion of interest accrued on the Governmental Lender Note from gross income of the holders thereof (other than a holder who is a "substantial user" of the Project or a "related person" to a "substantial user", as defined in Section 147(a) of the Code) for federal income tax purposes. In the event any placement memorandum to be provided to any subsequent buyer or beneficial owner of such portion of the Governmental Lender Note will not disclose information with respect to the Governmental Lender other than its name, location and type of political subdivision and general information with respect to the Funding Loan and Borrower Loan and related documents, the Holder will provide the Governmental Lender with a draft of such placement memorandum and the Governmental Lender shall have the right to approve any description of the Governmental Lender therein (which approval shall not be unreasonably withheld).

8. The Funding Lender understands that the Governmental Lender Note is a limited obligation of the Governmental Lender; payable solely from funds and monies pledged and assigned under the Funding Loan Agreement, and that the liabilities and obligations of the Governmental Lender with respect to the Governmental Lender Note are expressly limited as set forth in the Funding Loan Agreement and related documents. The Funding Lender acknowledges that the Governmental Lender Note is not an indebtedness of the Governmental Lender or a charge against its general credit or the general credit taxing powers of the State, the Governmental Lender, or any other political subdivision thereof, and shall never give rise to any pecuniary liability of the Governmental Lender, and neither the Governmental Lender, the State nor any other political subdivision thereof shall be liable for the payments of principal of and, premium, if any, and interest on the Governmental Lender Note, and the Governmental Lender Note is payable from no other source, but is a special, limited obligation of the Governmental Lender, payable solely out of the Security and receipts of the Governmental Lender derived pursuant to the Funding Loan Agreement and the Borrower Loan Agreement. The Funding Lender acknowledges that no holder of the Governmental Lender Note, or any interest therein, has the right to compel any exercise of the taxing power of the State, the Governmental Lender or any other political subdivision thereof to pay the Governmental Lender Note or the interest or premium, if any, thereon.

9. Capitalized terms used herein and not otherwise defined have the meanings given such terms in the Funding Loan Agreement.

[ ], as Holder

By: _____

Name: _____

Its: _____

Exhibit "B".
(To Ordinance)

Borrower Loan Agreement With
Rosenwald Courts Apartments L.P.

THIS BORROWER LOAN AGREEMENT (this "**Borrower Loan Agreement**") is entered into as of the first day of _____, 2013, between the **CITY OF CHICAGO**, a municipality and home rule unit of local government duly organized and validly existing under the constitution and laws of the State of Illinois (together with its successors and assigns, the "**Governmental Lender**"), and **ROSENWALD COURTS APARTMENTS, LP**, an Illinois limited partnership (together with its successors and assigns, the "**Borrower**").

WITNESSETH:

RECITALS

WHEREAS, the Governmental Lender has been duly created and organized pursuant to and in accordance with the provisions of Article VII, Section 6 of the 1970 Constitution of the State of Illinois, for the purpose of providing a means of financing the costs of residential ownership and development that will provide decent, safe and sanitary housing for persons of low and moderate income at prices or rentals they can afford; and

WHEREAS, the Governmental Lender is authorized: (a) to make loans to any person to provide financing for rental residential developments located within the jurisdiction of the Governmental Lender and intended to be occupied in part by persons of low and moderate income, as determined by the Governmental Lender; (b) to incur indebtedness for the purpose of obtaining moneys to make such loans and provide such financing, to establish necessary reserve funds and to pay administrative costs and other costs incurred in connection with the incurrence of such indebtedness of the Governmental Lender; and (c) to pledge all or any part of the revenues, receipts or resources of the Governmental Lender, including the revenues and receipts to be received by the Governmental Lender from or in connection with such loans, and to mortgage, pledge or grant security interests in such loans or other property of the Governmental Lender in order to secure the payment of the principal or redemption price of and interest on such indebtedness of the Governmental Lender; and

WHEREAS, the Borrower has applied to the Governmental Lender for a loan (the "**Borrower Loan**") for the acquisition, construction, rehabilitation, development, and equipping of a multifamily residential project located in the City of Chicago, Cook County, Illinois, known or to be known as Rosenwald Courts and consisting of approximately 239 rental units, including approximately 225 affordable units and approximately 14 unrestricted units, community service facilities and related common areas along with 3 parking lot facilities (collectively, the "**Project**"); and

WHEREAS, the Borrower's repayment obligations under this Borrower Loan Agreement are evidenced by the Borrower Note, as defined herein; and

WHEREAS, the Borrower has requested the Governmental Lender to enter into that certain Funding Loan Agreement, of even date herewith (the "**Funding Loan Agreement**"), between the Governmental Lender and Citibank, N.A. (the "**Funding Lender**"), under which the Funding Lender will make a loan (the "**Funding Loan**") to the Governmental Lender, the proceeds of which will be loaned under this Borrower Loan Agreement to the Borrower to finance the acquisition, construction, rehabilitation, development, equipping and/or operation of the Project; and;

WHEREAS, the Borrower Loan is secured by, among other things, that certain Multifamily Multifamily Mortgage, Assignment of Rents, Security Agreement (as amended, restated and/or supplemented from time to time, the "**Security Instrument**"), of even date herewith and assigned to the

Funding Lender to secure the Funding Loan, encumbering the Project, and will be advanced to Borrower pursuant to this Borrower Loan Agreement and the Construction Funding Agreement.

NOW, THEREFORE, in consideration of the premises and the mutual representations, covenants and agreements herein contained, the parties hereto do hereby agree as follows:

ARTICLE I
DEFINITIONS; PRINCIPLES OF CONSTRUCTION

Section 1.1. Specific Definitions. For all purposes of this Borrower Loan Agreement, except as otherwise expressly provided or unless the context otherwise requires:

Unless specifically defined herein, all capitalized terms shall have the meanings ascribed thereto in the Security Instrument or, if not defined in the Security Instrument, in the Funding Loan Agreement.

All accounting terms not otherwise defined herein shall have the meanings assigned to them, and all computations herein provided for shall be made, in accordance with GAAP.

All references in this instrument to designated "Articles," "Sections" and other subdivisions are to the designated Articles, Sections and subdivisions of this instrument as originally executed.

All references in this instrument to a separate instrument are to such separate instrument as the same may be amended or supplemented from time to time pursuant to the applicable provisions thereof.

Unless otherwise specified, (i) all references to sections and schedules are to those in this Borrower Loan Agreement, (ii) the words "hereof," "herein" and "hereunder" and words of similar import refer to this Borrower Loan Agreement as a whole and not to any particular provision, (iii) all definitions are equally applicable to the singular and plural forms of the terms defined and (iv) the word "including" means "including but not limited to."

Section 1.2. Definitions. The following terms, when used in this Borrower Loan Agreement (including when used in the above recitals), shall have the following meanings:

"**Act of Bankruptcy**" shall mean the filing of a petition in bankruptcy (or any other commencement of a bankruptcy or similar proceeding) under any applicable bankruptcy, insolvency, reorganization, or similar law, now or hereafter in effect; provided that, in the case of an involuntary proceeding, such proceeding is not dismissed within ninety (90) days after the commencement thereof.

"**ADA**" shall have the meaning set forth in Section 4.1.38 hereof.

"**Additional Borrower Payments**" shall mean the payments payable pursuant to Section 2.5 (Additional Borrower Payments), Section 2.6 (Overdue Payments; Payments in Default), Section 3.3.3 of the Construction Funding Agreement (Borrower Loan in Balance), Section 5.14 (Expenses) and Section 10 of the Borrower Note (Voluntary and Involuntary Prepayments).

"**Agreement of Environmental Indemnification**" shall mean the Agreement of Environmental Indemnification, of even date herewith, executed by the Borrower for the benefit of the Funding Lender and any lawful holder, owner or pledgee of the Borrower Note from time to time.

"**Appraisal**" shall mean an appraisal of the Project and Improvements, which appraisal shall be (i) performed by a qualified appraiser licensed in the State selected by Funding Lender, and

(ii) satisfactory to Funding Lender (including, without limitation, as adjusted pursuant to any internal review thereof by Funding Lender) in all respects.

"**Architect**" shall mean any licensed architect, space planner or design professional that Borrower may engage from time to time, with the approval of Funding Lender, to design any portion of the Improvements, including the preparation of the Plans and Specifications. [INCLUDE NAME OF INITIAL ARCHITECT]

"**Architect's Agreement**" means any agreement that Borrower and any Architect from time to time may execute pursuant to which Borrower engages such Architect to design any portion of the Improvements, including the preparation of the Plans and Specifications, as approved by Funding Lender.

"**Authorized Borrower Representative**" shall mean a person at the time designated and authorized to act on behalf of the Borrower by a written certificate furnished to the Governmental Lender, the Funding Lender and the Servicer and containing the specimen signature of such person and signed on behalf of the Borrower by its Borrower Controlling Entity which certificate may designate one or more alternates.

"**Bankruptcy Code**" shall mean the United States Bankruptcy Reform Act of 1978, as amended from time to time, or any substitute or replacement legislation.

"**Bankruptcy Event**" shall have the meaning given to that term in the Security Instrument.

"**Bankruptcy Proceeding**" shall have the meaning set forth in Section 4.1.8 hereof.

"**Beneficiary Parties**" shall mean, collectively, the Funding Lender and the Governmental Lender.

"**Borrower**" shall have the meaning set forth in the recitals to this Borrower Loan Agreement.

"**Borrower Affiliate**" means, as to the Borrower, its General Partner or the Guarantor, (i) any entity that directly or indirectly owns, controls, or holds with power to vote, 20 percent or more of the outstanding voting securities of Borrower, its General Partner or the Guarantor, (ii) any corporation 20 percent or more of whose outstanding voting securities are directly or indirectly owned, controlled or held with power to vote by the Borrower, its General Partner or the Guarantor, (iii) any partner, shareholder or, if a limited liability company, member of Borrower, its General Partner or the Guarantor, or (iv) any other person that is related (to the third degree of consanguinity) by blood or marriage to the Borrower, its General Partner or the Guarantor (to the extent any of the Borrower, its General Partner or the Guarantor is a natural person).

"**Borrower Controlling Entity**" shall mean, if the Borrower is a partnership, any general partner or managing partner of the Borrower, or if the Borrower is a limited liability company, the manager or managing member of the Borrower, or if the Borrower is a not for profit corporation, the shareholders thereof.

"**Borrower Deferred Equity**" shall mean the Equity Contributions to be made by the Equity Investor to Borrower pursuant to the Partnership Agreement other than Borrower Initial Equity, in accordance with the following schedule:

Amount	Date

[$12,660,600	October 1, 2015
$24,094,992	October 1, 2016
$4,665,768	April 1, 2017
$41,421,360	Total]

"**Borrower Initial Equity**" shall mean an initial installment of the Equity Contributions made to Borrower by the Equity Investor in an amount of at least [$5,898,958] to be made on or prior to the Closing Date.

"**Borrower Loan**" shall mean the mortgage loan made by the Governmental Lender to the Borrower pursuant to this Borrower Loan Agreement, in the maximum principal amount of the Borrower Loan Amount, as evidenced by the Borrower Note.

"**Borrower Loan Agreement**" shall mean this Borrower Loan Agreement.

"**Borrower Loan Amount**" shall mean $58,600,000, the original maximum principal amount of the Borrower Note.

"**Borrower Loan Documents**" shall mean this Borrower Loan Agreement, the Construction Funding Agreement, the Borrower Note, the Security Instrument, the Agreement of Environmental Indemnification, the Guaranty, the Replacement Reserve Agreement, the Contingency Draw Down Agreement and all other documents or agreements evidencing or relating to the Borrower Loan.

"**Borrower Loan Payment Date**" shall mean (i) the date upon which regularly scheduled Borrower Loan Payments are due pursuant to the Borrower Note, or (ii) any other date on which the Borrower Note is prepaid or paid, whether at the scheduled maturity or upon the acceleration of the maturity thereof.

"**Borrower Loan Payments**" shall mean the monthly loan payments payable pursuant to the Borrower Note.

"**Borrower Loan Proceeds**" shall mean proceeds of the Borrower Loan, to be disbursed in accordance with Section 2.10 of this Borrower Loan Agreement and the Construction Funding Agreement.

"**Borrower Note**" shall mean that certain Multifamily Note dated as of the Closing Date in the original maximum principal amount of the Borrower Loan Amount made by Borrower and payable to Governmental Lender, as endorsed and assigned to the Funding Lender, as it may be amended, supplemented or replaced from time to time.

"**Borrower Payment Obligations**" shall mean all payment obligations of the Borrower under the Borrower Loan Documents, including, but not limited to, the Borrower Loan Payments and the Additional Borrower Payments.

"**Business Day**" shall mean any day other than (i) a Saturday or Sunday, or (ii) a day on which federally insured depository institutions in New York, New York, Chicago, Illinois or the cities in which the offices of the Funding Lender are located are authorized or obligated by law, regulation, governmental decree or executive order to be closed.

"**Calendar Month**" shall mean each of the twelve (12) calendar months of the year.

"**CC&R's**" shall mean any covenants, conditions, restrictions, maintenance agreements or reciprocal easement agreements affecting the Project or the Mortgaged Property.

"**City**" shall mean the City of Chicago, Illinois.

"**Closing Date**" shall mean _____ _____, 2013, the date that the initial Borrower Loan Proceeds are disbursed hereunder.

"**Code**" shall mean the Internal Revenue Code of 1986 as in effect on the Closing Date or (except as otherwise referenced herein) as it may be amended to apply to obligations issued on the Closing Date, together with applicable proposed, temporary and final regulations promulgated, and applicable official public guidance published, under the Code.

"**Collateral**" shall mean all collateral described in (i) this Borrower Loan Agreement (including, without limitation, all property in which the Funding Lender is granted a security interest pursuant to any provision of this Borrower Loan Agreement), (ii) the Security Instrument, or (iii) any other Security Document, which Collateral shall include the Project, all of which collateral is pledged and assigned to Funding Lender under the Funding Loan Agreement to secure the Funding Loan.

"**Completion**" shall have the meaning set forth in Section 5.25.

"**Completion Date**" shall mean [December 31, 2015].

"**Computation Date**" shall have the meaning ascribed thereto in Section 1.148-3(e) of the Regulations.

"**Condemnation**" shall mean any action or proceeding or notice relating to any proposed or actual condemnation or other taking, or conveyance in lieu thereof, of all or any part of the Project, whether direct or indirect.

"**Construction Consultant**" shall mean a third-party architect or engineer selected and retained by Funding Lender, at the cost and expense of Borrower, to monitor the progress of construction and/or rehabilitation of the Project and to inspect the Improvements to confirm compliance with this Borrower Loan Agreement.

"**Construction Contract**" shall mean any agreement that Borrower and any Contractor from time to time may execute pursuant to which Borrower engages the Contractor to construct any portion of the Improvements, as approved by Funding Lender.

"**Construction Escrow Agreement**" shall mean that certain Construction Escrow Agreement dated as of _____ 1, 2013 among the Title Company named therein, in its capacity as escrow agent, Governmental Lender, Funding Lender, certain subordinate lenders named therein, and Borrower, as such agreement may be amended, modified, supplemented and replaced from time to time.

"**Construction Funding Agreement**" means that certain Construction Funding Agreement of even date herewith, between the Funding Lender, as agent for the Governmental Lender, and Borrower, pursuant to which the Borrower Loan will be advanced by the Funding Lender (or the Servicer on its behalf), as agent of the Governmental Lender, to the Borrower and setting forth certain provisions relating

to disbursement of the Borrower Loan during construction, insurance and other matters, as such agreement may be amended, modified, supplemented and replaced from time to time.

"**Construction Schedule**" shall mean a schedule of construction or rehabilitation progress with the anticipated commencement and completion dates of each phase of construction or rehabilitation, as the case may be, and the anticipated date and amounts of each Disbursement for the same, as approved by Funding Lender, as assignee of the Governmental Lender.

"**Contingency Draw-Down Agreement**" means the Contingency Draw-Down Agreement of even date herewith, between the Funding Lender and the Borrower relating to possible conversion of the Funding Loan from a draw down loan to a fully funded loan.

"**Continuing Disclosure Agreement**" shall mean that certain Continuing Disclosure Agreement of even date herewith, between the Borrower and the Funding Lender, pursuant to which the Borrower agrees to provide certain information with respect to the Project, the Borrower and the Funding Loan subsequent to the Closing Date, as amended, supplemented or restated from time to time.

"**Contractor**" shall mean any licensed general contractor or subcontractor that Borrower may directly engage from time to time, with the approval of Funding Lender, to construct and/or rehabilitate any portion of the Improvements. [INCLUDE NAMES OF INITIAL CONTRACTORS]

"**Contractual Obligation**" shall mean, for any Person, any debt or equity security issued by that Person, and any indenture, mortgage, deed of trust, contract, undertaking, instrument or agreement (written or oral) to which such Person is a party or by which it is bound, or to which it or any of its assets is subject.

"**Cost Breakdown**" shall mean the schedule of costs for the Improvements, as set forth in the Construction Funding Agreement and as the same may be amended from time to time with Funding Lender's consent.

"**Costs of Funding**" shall mean the Governmental Lender's Closing Fee and the fees, costs, expenses and other charges incurred in connection with the funding of the Borrower Loan and the Funding Loan, the negotiation and preparation of this Borrower Loan Agreement and each of the other Borrower Loan Documents and Funding Loan Documents and shall include, but shall not be limited to, the following: (i) counsel fees (including but not limited to Tax Counsel, counsel to the Governmental Lender, Borrower's counsel, and Funding Lender's counsel); (ii) financial advisor fees incurred in connection with the closing of the Borrower Loan and the Funding Loan; (iii) certifying and authenticating agent fees and expenses related to funding of the Funding Loan; (iv) printing costs (for any preliminary and final offering materials relating to the Funding Loan); (v) any recording fees; (vi) any additional fees charged by the Governmental Lender; and (vii) costs incurred in connection with the required public notices generally and costs of the public hearing.

"**Costs of Funding Deposit**" shall mean the amount required to be deposited by the Borrower with the Title Company (or a separate escrow company, if applicable) to pay Costs of Funding in connection with the closing of the Borrower Loan and the Funding Loan on the Closing Date.

"**Cost of Improvements**" shall mean the costs for the Improvements, as set forth on the Cost Breakdown.

"**County**" shall mean Cook County, Illinois.

"**Credit Enhancer**" shall mean a government sponsored enterprise that at any time, directly or indirectly, purchases the Borrower Loan or provides credit enhancement with respect to the Borrower Loan.

"**Date of Disbursement**" shall mean the date of a Disbursement.

"**Day**" or "**Days**" shall mean calendar days unless expressly stated to be Business Days.

"**Debt**" shall mean, as to any Person, any of such Person's liabilities, including all indebtedness (whether recourse and nonrecourse, short term and long term, direct and contingent), all committed and unfunded liabilities, and all unfunded liabilities, that would appear upon a balance sheet of such Person prepared in accordance with GAAP.

"**Default Rate**" shall have the meaning given to that term in the Borrower Note.

"**Determination of Taxability**" shall mean (i) a determination by the Commissioner or any District Director of the Internal Revenue Service, (ii) a private ruling or Technical Advice Memorandum concerning the Governmental Lender Note issued by the National Office of the Internal Revenue Service in which Governmental Lender and Borrower were afforded the opportunity to participate, (iii) a determination by any court of competent jurisdiction, (iv) the enactment of legislation or (v) receipt by the Funding Lender, at the request of the Governmental Lender, the Borrower or the Funding Lender, of an opinion of Tax Counsel, in each case to the effect that the interest on the Governmental Lender Note is includable in gross income for federal income tax purposes of any holder or any former holder of all or a portion of the Governmental Lender Note, other than a holder who is a "substantial user" of the Project or a "related person" (as such terms are defined in Section 147(a) of the Code) to a "substantial user"; provided, however, that no such Determination of Taxability under clause (i) or (iii) shall be deemed to have occurred if the Governmental Lender (at the sole expense of the Borrower), the Funding Lender (at the sole expense of the Borrower) or the Borrower is contesting such determination, has elected to contest such determination in good faith and is proceeding with all applicable dispatch to prosecute such contest until the earliest of (a) a final determination from which no appeal may be taken with respect to such determination, (b) abandonment of such appeal by the Governmental Lender or the Borrower, as the case may be, or (c) one year from the date of initial determination.

"**Developer Fee**" shall have the meaning set forth in the Partnership Agreement.

"**Disbursement**" means a disbursement of Borrower Loan Proceeds and Other Borrower Moneys pursuant to this Borrower Loan Agreement.

"**Engineer**" shall mean any licensed civic, structural, mechanical, electrical, soils, environmental or other engineer that Borrower may engage from time to time, with the approval of Funding Lender, to perform any engineering services with respect to any portion of the Improvements.

"**Engineer's Contract**" shall mean any agreement that Borrower and any Engineer from time to time may execute pursuant to which Borrower engages such Engineer to perform any engineering services with respect to any portion of the Improvements, as approved by Funding Lender.

"**Equipment**" shall have the meaning given to the term "Personalty" in the Security Instrument.

"**Equity Contributions**" shall mean the equity to be contributed by, or on behalf of, the Equity Investor to Borrower, in accordance with and subject to the terms of the Partnership Agreement [and Historic Tax Credit Documents].

"**Equity Investor**" shall mean the equity investor for the historic tax credits and the low income housing tax credits and shall include [USA Rosenwald Courts LLC, a Delaware limited liability company] and _____.

"**ERISA**" shall mean the Employment Retirement Income Security Act of 1974, as amended from time to time, and the rules and regulations promulgated hereunder.

"**ERISA Affiliate**" shall mean all members of a controlled group of corporations and all trades and business (whether or not incorporated) under common control and all other entities which, together with the Borrower, are treated as a single employer under any or all of Section 414(b), (c), (m) or (o) of the Code.

"**Event of Default**" shall mean any Event of Default set forth in Section 8.1 of this Borrower Loan Agreement. An Event of Default shall "exist" if a Potential Default shall have occurred and be continuing beyond any applicable cure period.

"**Exchange Act**" shall mean the Securities Exchange Act of 1934, as amended.

"**Expenses of the Project**" shall mean, for any period, the current expenses, paid or accrued, for the operation, maintenance and current repair of the Project, as calculated in accordance with GAAP, and shall include, without limiting the generality of the foregoing, salaries, wages, employee benefits, cost of materials and supplies, costs of routine repairs, renewals, replacements and alterations occurring in the usual course of business, costs and expenses properly designated as capital expenditures (e.g. repairs which would not be payable from amounts on deposit in a repair and replacement fund held pursuant to the Borrower Loan Documents), a management fee (however characterized) not to exceed 5.5% of Gross Income, costs of billings and collections, costs of insurance, and costs of audits. Expenses of the Project shall not include any payments, however characterized, on account of any subordinate financing in respect of the Project or other indebtedness, allowance for depreciation, amortization or other non-cash items, gains and losses or prepaid expenses not customarily prepaid.

"**Fair Market Value**" shall mean the price at which a willing buyer would purchase the investment from a willing seller in a bona fide, arm's length transaction (determined as of the date the contract to purchase or sell the investment becomes binding) if the investment is traded on an established securities market (within the meaning of Section 1273 of the Code) and, otherwise, the term "Fair Market Value" means the acquisition price in a bona fide arm's length transaction (as referenced above) if (i) the investment is a certificate of deposit that is acquired in accordance with applicable regulations under the Code, (ii) the investment is an agreement with specifically negotiated withdrawal or reinvestment provisions and a specifically negotiated interest rate (for example, a guaranteed investment contract, a forward supply contract or other investment agreement) that is acquired in accordance with applicable regulations under the Code, (iii) the investment is a United States Treasury Security State and Local Government Series that is acquired in accordance with applicable regulations of the United States Bureau of Public Debt, or (iv) the investment is an interest in any commingled investment fund in which the Governmental Lender and related parties do not own more than a ten percent (10%) beneficial interest therein if the return paid by the fund is without regard to the source of investment.

"**Fitch**" shall mean Fitch, Inc.

"**Funding Lender**" shall mean Citibank, N.A., a national banking association, in its capacity as lender under the Funding Loan.

"**Funding Loan**" means the Funding Loan in the original maximum principal amount of $58,600,000 made by Funding Lender to Governmental Lender under the Funding Loan Agreement, the proceeds of which are used by the Governmental Lender to make the Borrower Loan.

"**Funding Loan Agreement**" means the Funding Loan Agreement, of even date herewith, between the Governmental Lender and the Funding Lender, as it may from time to time be supplemented, modified or amended by one or more amendments or other instruments supplemental thereto entered into pursuant to the applicable provisions thereof.

"**Funding Loan Documents**" shall have the meaning given to that term in the Funding Loan Agreement.

"**GAAP**" shall mean generally accepted accounting principles as in effect on the date of the application thereof and consistently applied throughout the periods covered by the applicable financial statements.

"**General Partner**" shall mean Rosenwald Courts GP, LLC, an Illinois limited liability company, and/or any other Person that the partners of the Borrower, with the prior written approval of the Funding Lender (or as otherwise permitted with the Funding Lender's approval pursuant to the Borrower Loan Documents), selected to be a general partner of the Borrower.

"**Governmental Authority**" shall mean (i) any governmental municipality or political subdivision thereof, (ii) any governmental or quasi-governmental agency, authority, board, bureau, commission, department, instrumentality or public body, or (iii) any court, administrative tribunal or public utility, agency, commission, office or authority of any nature whatsoever for any governmental unit (federal, state, county, district, municipal, city or otherwise), now or hereafter in existence.

"**Governmental Lender**" shall have the meaning set forth in the recitals to this Borrower Loan Agreement.

"**Governmental Lender Note**" shall mean that certain Governmental Lender Note dated the Closing Date in the original maximum principal amount of the Funding Loan, made by the Governmental Lender and payable to Funding Lender, as it may be amended, supplemented or replaced from time to time.

"**Governmental Lender's Closing Fee**" shall mean $_____. The Governmental Lender's Closing Fee is payable to the Governmental Lender on the Closing Date pursuant to Section 2.3(c)(iii) hereof.

"**Gross Income**" shall mean all receipts, revenues, income and other moneys received or collected by or on behalf of Borrower and derived from the ownership or operation of the Project, if any, and all rights to receive the same, whether in the form of accounts, accounts receivable, contract rights or other rights, and the proceeds of such rights, and whether now owned or held or hereafter coming into existence and proceeds received upon the foreclosure sale of the Project. Gross Income shall not include loan proceeds, equity or capital contributions, or tenant security deposits being held by Borrower in accordance with applicable law.

"**Gross Proceeds**" shall mean, without duplication, the aggregate of:

(a) the net amount (after payment of all expenses of originating the Funding Loan) of Funding Loan proceeds received by the Governmental Lender as a result of the origination of the Funding Loan;

(b) all amounts received by the Governmental Lender as a result of the investment of the Funding Loan proceeds;

(c) any amounts held in any fund or account to the extent that the Governmental Lender reasonably expects to use the amounts in such fund to pay any portion of the Funding Loan; and

(d) any securities or obligations pledged by the Governmental Lender or by the Borrower as security for the payment of any portion of the Funding Loan.

"**Guarantor**" shall mean [James N. Bergman] or any other person or entity which may hereafter become a guarantor of any of the Borrower's obligations under the Borrower Loan.

"**Guaranty**" shall mean, [collectively, (i) the Completion and Repayment Guaranty, of even date herewith, by Guarantor for the benefit of the Beneficiary Parties, and (ii) the Exceptions to Non Recourse Guaranty, of even date herewith, by Guarantor for the benefit of the Beneficiary Parties.]

"**Improvements**" shall mean the multifamily residential project consisting of approximately 239 rental units, including approximately 225 affordable units and approximately 14 unrestricted units, community service facilities and related common areas along with 3 parking lot facilities, to be constructed upon the Land and known or to be known as Rosenwald Courts, and all other buildings, structures, fixtures, wiring, systems, equipment and other improvements and personal property to be constructed, rehabilitated and/or installed at or on the Land in accordance with the Cost Breakdown and the Plans and Specifications.

"**Indemnified Party**" shall have the meaning set forth in Section 5.15 hereof.

"**Installment Computation Date**" shall mean any Computation Date other than the first Computation Date or the final Computation Date.

"**Interest Rate**" shall mean the rate of interest accruing on the Borrower Loan pursuant to the Borrower Note.

"**Land**" means the real property described on **Exhibit A** to the Security Instrument.

"**Late Charge**" shall mean the amount due and payable as a late charge on overdue payments under the Borrower Note, as provided in Section [7] of the Borrower Note and Section 2.5 hereof.

"**Legal Action**" shall mean an action, suit, investigation, inquiry, proceeding or arbitration at law or in equity or before or by any foreign or domestic court, arbitrator or other Governmental Authority.

"**Legal Requirements**" shall mean statutes, laws, rules, orders, regulations, ordinances, judgments, decrees and injunctions of Governmental Authorities affecting all or part of the Project or any property (including the Project) or the construction, rehabilitation, use, alteration or operation thereof, whether now or hereafter enacted and in force, and all permits, licenses and authorizations and regulations

relating thereto, and all covenants, agreements, restrictions and encumbrances contained in any instrument, either of record or known to the Borrower, at any time in force affecting all or part of the Project, including any that may (i) require repairs, modifications or alterations in or to all or part of the Project, or (ii) in any way limit the use and enjoyment thereof.

"**Liabilities**" shall have the meaning set forth in Section 5.15 hereof.

"**Licenses**" shall have the meaning set forth in Section 4.1.22 hereof.

"**Lien**" shall mean any interest, or claim thereof, in the Project securing an obligation owed to, or a claim by, any Person other than the owner of the Project, whether such interest is based on common law, statute or contract, including the lien or security interest arising from a deed of trust, mortgage, deed to secure debt, assignment, encumbrance, pledge, security agreement, conditional sale or trust receipt or a lease, consignment or bailment for security purposes. The term "Lien" shall include reservations, exceptions, encroachments, easements, rights of way, covenants, conditions, restrictions, leases and other title exceptions and encumbrances affecting the Project.

"**Management Agreement**" shall mean the Management Agreement between the Borrower and the Manager, pursuant to which the Manager is to manage the Project, as same may be amended, restated, replaced, supplemented or otherwise modified from time to time.

"**Manager**" shall mean the management company to be employed by the Borrower and approved by the Funding Lender in accordance with the terms of the Security Instrument, this Borrower Loan Agreement or any of the other Borrower Loan Documents.

"**Material Adverse Change**" means any set of circumstances or events which (a) has or could reasonably be expected to have any material adverse effect whatsoever upon the validity or enforceability of this Borrower Loan Agreement or any other Borrower Loan Document; (b) is or could reasonably be expected to be material and adverse to the business, properties, assets, financial condition, results of operations or prospects of the Borrower, General Partner, Guarantor or the Mortgaged Property; (c) could reasonably be expected to impair materially the ability of the Borrower, General Partner, or Guarantor to duly and punctually pay or perform any of their respective obligations under any of the Borrower Loan Documents to which they are a party; or (d) impairs materially or could reasonably be expected to impair materially any rights of or benefits available to the Governmental Lender under this Borrower Loan Agreement or any other Borrower Loan Document, including, without limitation, the ability of Governmental Lender or, upon the assignment of the Borrower Loan to it, of the Funding Lender, to the extent permitted, to enforce its legal remedies pursuant to this Borrower Loan Agreement or any other Borrower Loan Document.

"**Moody's**" shall mean Moody's Investors Service, Inc., or its successor.

"**Mortgaged Property**" shall have the meaning given to that term in the Security Instrument.

"**Net Operating Income**" shall mean: (i) the Gross Income, less (ii) the Expenses of the Project.

"**Nonpurpose Investment**" shall mean any investment property (as defined in Section 148(b) of the Code) that is acquired with the Gross Proceeds of the Funding Loan and which is not acquired to carry out the governmental purpose of the Funding Loan.

"**Ongoing Governmental Lender Fee**" shall mean the annual fee of the Governmental Lender in the amount of ____% of the outstanding amount of the Funding Loan accruing monthly and payable

semiannually in advance to the Governmental Lender by Borrower on each _____ __ and _____ _ , commencing on _____ __, 20__ [with a payment of all accrued but unpaid fees due on [_____] so long as any portion of the Borrower Loan is outstanding].

"**Other Borrower Moneys**" shall mean monies of Borrower other than Loan Proceeds and includes, but is not limited to, the Subordinate Debt, Borrower's Equity Contributions and any other equity contributed by Borrower to the Project.

"**Other Charges**" shall mean all maintenance charges, impositions other than Taxes, and any other charges, including vault charges and license fees for the use of vaults, chutes and similar areas adjoining the Project, now or hereafter levied or assessed or imposed against the Project or any part thereof.

"**Partnership Agreement**" shall mean that certain Amended and Restated Partnership Agreement of the Borrower dated as of _____, 2013, as the same may be amended, restated or modified in accordance with its terms.

"**Patriot Act**" shall mean the Uniting and Strengthening America by Providing Appropriate Tools Required to Intercept and Obstruct Terrorism Act (USA PATRIOT ACT) of 2001, as the same may be amended from time to time, and corresponding provisions of future laws.

"**Patriot Act Offense**" shall have the meaning set forth in Section 4.1.49 hereof.

"**Payment Obligations**" shall mean all obligations of Borrower for the payment of money to the Governmental Lender or to any other person under the Borrower Note, this Borrower Loan Agreement or under any other Borrower Loan Document.

"**Permitted Encumbrances**" shall have the meaning given to that term in the Security Instrument.

"**Permitted Lease**" shall mean a lease and occupancy agreement pursuant to the form approved by Funding Lender, to a residential tenant in compliance with the Legal Requirements, providing for an initial term of not less than six (6) months more than two (2) years.

"**Person**" shall mean a natural person, a partnership, a joint venture, an unincorporated association, a limited liability company, a corporation, a trust, any other legal entity, or any Governmental Authority.

"**Plan**" shall mean (i) an employee benefit or other plan established or maintained by the Borrower or any ERISA Affiliate or to which the Borrower or any ERISA Affiliate makes or is obligated to make contributions and (ii) which is covered by Title IV of ERISA or Section 302 of ERISA or Section 412 of the Code.

"**Plans and Specifications**" shall mean the plans and specifications for the construction and/or rehabilitation, as the case may be, of the Project approved by Funding Lender.

"**Potential Default**" shall mean the occurrence of an event which, under this Borrower Loan Agreement or any other Borrower Loan Document, would, but for the giving of notice of passage of time, be an Event of Default.

"**Prepayment Premium**" shall mean any premium payable by the Borrower pursuant to the Borrower Loan Documents in connection with a prepayment of the Borrower Note (including any prepayment premium as set forth in the Borrower Note).

"**Project**" shall mean the Mortgaged Property (as defined in the Security Instrument) and Improvements thereon owned by the Borrower and encumbered by the Security Instrument, together with all rights pertaining to such real property and Improvements, as more particularly described in the Granting Clauses of the Security Instrument and referred to therein as the "Mortgaged Property."

"**Project Agreements and Licenses**" shall mean any and all Construction Contracts, Engineer's Contracts and Management Agreements, and all other rights, licenses, permits, franchises, authorizations, approvals and agreements relating to use, occupancy, operation or leasing of the Project or the Mortgaged Property.

"**Provided Information**" shall have the meaning set forth in Section 9.1.1 (a) hereof.

"**Qualified Project Costs**" shall mean costs paid with respect to the Project that meet each of the following requirements: (i) the costs are properly chargeable to capital account (or would be a so chargeable with a proper election by the Borrower or but for a proper election by the Borrower to deduct such costs) in accordance with general federal income tax principles and in accordance with Section 1.103-8(a)(1) of the Regulations, provided, however, that only such portion of the interest accrued during rehabilitation or construction of the Project (in the case of rehabilitation, with respect to vacated units only) shall be eligible to be a Qualified Project Cost as bears the same ratio to all such interest as the Qualified Project Costs bear to all costs of the acquisition and construction or rehabilitation of the Project; and provided further that interest accruing after the date of completion of the Project shall not be a Qualified Project Cost; and provided still further that if any portion of the Project is being constructed or rehabilitated by an Affiliate (whether as general contractor or a subcontractor), Qualified Project Costs shall include only (A) the actual out of pocket costs incurred by such affiliate in constructing or rehabilitating the Project (or any portion thereof), (B) any reasonable fees for supervisory services actually rendered by such affiliate, and (C) any overhead expenses incurred by such affiliate which are directly attributable to the work performed on the Project, and shall not include, for example, intercompany profits resulting from members of an "affiliated group" (within the meaning of Section 1504 of the Code) participating in the rehabilitation or construction of the Project or payments received by such affiliate due to early completion of the Project (or any portion thereof); (ii) the costs are paid with respect to a qualified residential rental project or projects within the meaning of Section 142(d) of the Code, (iii) the costs are paid after the earlier of 60 days prior to October 5, 2011, being the date on which the Governmental Lender first declared its "official intent" to reimburse costs paid with respect to the Project (within the meaning of Section 1.150-2 of the Regulations) or the date of issue of the Funding Loan, and (iv) if the costs of the acquisition and construction or rehabilitation of the Project were previously paid and are to be reimbursed with proceeds of the Funding Loan such costs were (A) "preliminary expenditures" (within the meaning of Section 1.150-2(f)(2) of the Regulations) with respect to the Project (such as architectural, engineering and soil testing services) incurred before commencement of acquisition and construction or rehabilitation of the Project that do not exceed twenty percent (20%) of the issue price of the Governmental Lender Note (as defined in Section 1.148-1 of the Regulations), or (B) were capital expenditures with respect to the Project that are reimbursed no later than 18 months after the later of the date the expenditure was paid or the date the Project is placed in service (but no later than three years after the expenditures is paid); provided, however, that (w) Costs of Funding shall not be deemed to be Qualified Project Costs; (x) fees, charges or profits (including, without limitation, developer fees) payable to the Borrower or a "related person" (within the meaning of Section 144(a)(3) of the Code) shall not be deemed to be Qualified Project Costs; (y) letter of credit fees and municipal bond insurance premiums which represent a transfer of credit risk shall be allocated between

Qualified Project Costs and other costs and expenses to be paid from the proceeds of the Funding Loan; and (z) letter of credit fees and municipal bond insurance premiums which do not represent a transfer of credit risk (including, without limitation, letter of credit fees payable to a "related person" to the Borrower) shall not constitute Qualified Project Costs.

"**Rebate Amount**" shall mean, for any given period, the amount determined by the Rebate Analyst as required to be rebated or paid as a yield reduction payment to the United States of America with respect to the Funding Loan.

"**Rebate Analyst**" shall mean the rebate analyst selected by the Borrower prior to the Closing Date and acceptable to the Governmental Lender and the Funding Lender. The initial Rebate Analyst shall be _____.

"**Rebate Analyst's Fee**" shall mean the annual fee of the Rebate Analyst in the amount of $_____. The Rebate Analyst's Fee is payable by the Borrower to the Rebate Analyst, commencing _____, 20__, every fifth anniversary thereof, and the Maturity Date.

"**Rebate Fund**" shall mean the Rebate Fund created pursuant to Section 5.35 hereof.

"**Redevelopment Agreement**" shall mean that certain _____ Redevelopment Agreement of even date herewith, between the Governmental Lender, Borrower, and Burton Rosenwald GP, LLC, an Illinois limited liability company (the "**Sponsor**").

"**Related Documents**" shall mean, collectively, any agreement or other document (other than the Borrower Loan Documents) granting a security interest (including each agreement that is the subject of any Borrower Loan Document), the Partnership Agreement, and any other agreement, instrument or other document (not constituting a Borrower Loan Document) relating to or executed in connection with the transactions contemplated by this Borrower Loan Agreement.

"**Replacement Reserve Agreement**" shall mean any Replacement Reserve Agreement between the Borrower and the Funding Lender, as the same may be amended, restated or supplemented from time to time.

"**Replacement Reserve Fund Requirement**" means Borrower's funding obligations from time to time under the Replacement Reserve Agreement.

"**Retainage**" shall mean, for each Construction Contract, the greater of (a) ten percent (10%) of all amounts required to be paid by a Contractor under the Construction Contract and (b) the actual retainage required under such Construction Contract, which shall be released upon satisfaction of the conditions set forth in Section 3.13 of the Construction Funding Agreement.

"**Secondary Market Disclosure Document**" shall have the meaning set forth in Section 9.1.2 hereof.

"**Secondary Market Transaction**" shall have the meaning set forth in Section 9.1.1 hereof.

"**Securities**" shall have the meaning set forth in Section 9.1.1 hereof.

"**Securities Act**" shall mean the Securities Act of 1933, as amended.

"**Security**" shall have the meaning set forth in Article IV of the Funding Loan Agreement.

"**Security Documents**" shall mean the Security Instrument, the Replacement Reserve Agreement, the Collateral Agreements, the Collateral Assignments, this Borrower Loan Agreement, the Environmental Agreement, and such other security instruments that Funding Lender may reasonably request.

"**Security Instrument**" shall have the meaning set forth in the recitals to this Borrower Loan Agreement.

"**Servicer**" shall mean the Servicer contracting with or appointed by the Funding Lender to service the Borrower Loan. The initial Servicer shall be Citibank, N.A.

"**Servicer's Fee**" shall mean the fee due to the Servicer for services rendered pursuant to the Borrower Loan Documents and the Servicing Agreement in an amount equal to one twelfth of 0.05% of outstanding principal amount of the Borrower Loan payable monthly in arrears.

"**Servicing Agreement**" shall mean any servicing agreement or master servicing agreement, among the Servicer and the Funding Lender relating to the servicing of the Borrower Loan and any amendments thereto or any replacement thereof.

"**Standard & Poor's**" or "**S&P**" shall mean Standard & Poor's Ratings Services, a Standard & Poor's Financial Services LLC business division, or its successors.

"**State**" shall mean the State in which the Project is located.

[**"Subordinate Debt"** shall mean the subordinate loans to Borrower (i) in the amount of $17,370,000 being made by the Chicago Housing Authority, as a Subordinate Lender, as of the Closing Date pursuant to the Subordinate Loan Documents, (ii) in the amount of $5,000,000 being made by [the City of Chicago, through its Neighborhood Stabilization Program], as a Subordinate Lender as of the Closing Date pursuant to the Subordinate Loan Documents, and (iii) in the amount of $35,443,572 being made by Burton Rosenwald, LLC, as a Subordinate Lender as of the Closing Date pursuant to the Subordinate Loan Documents.]

"**Subordinate Lender**" shall mean Chicago Housing Authority, the City of Chicago, through its Neighborhood Stabilization Program and The Burton Foundation, each as applicable.

"**Subordinate Loan Documents**" shall mean, collectively, all instruments, agreements and other documents evidencing, securing or otherwise relating to the Subordinate Debt or executed and delivered by Borrower and/or Subordinate Lender in connection with the Subordinate Debt.

"**Substantial Completion Date**" means the date that is three (3) months prior to the Completion Date.

"**Substantially Complete**" or "**Substantially Completed**" means the Funding Lender has determined that construction or rehabilitation, as the case may be, of the Improvements is sufficiently complete such that the Improvements can be occupied by tenants as a multifamily residential rental project.

"**Tax Counsel**" shall have the meaning set forth in the Funding Loan Agreement.

"**Taxes**" shall mean all real estate and personal property taxes, assessments, water rates or sewer rents, now or hereafter levied or assessed or imposed against all or part of the Project.

"**Term**" shall mean the term of this Borrower Loan Agreement pursuant to Section 10.14.

"**Title Company**" means Old Republic National Title Insurance Company.

"**Title Insurance Policy**" shall mean the mortgagee title insurance policy, in form acceptable to the Funding Lender, issued with respect to the Mortgaged Property and insuring the lien of the Security Instrument.

"**Transfer**" shall have the meaning given to that term in the Security Instrument.

"**UCC**" shall mean the Uniform Commercial Code as in effect in the State.

"**Unit**" shall mean a residential apartment unit within the Improvements.

"**Written Consent**" and "**Written Notice**" shall mean a written consent or notice signed by an Authorized Borrower Representative or an authorized representative of the Governmental Lender or the Funding Lender, as appropriate.

ARTICLE II
GENERAL

Section 2.1. Origination of Borrower Loan. In order to provide funds for the purposes provided herein, the Governmental Lender agrees that it will, in accordance with the Ordinance, enter into the Funding Loan Agreement and accept the Funding Loan from the Funding Lender. The proceeds of the Funding Loan shall be advanced by the Funding Lender to the Borrower in accordance with the terms of the Construction Funding Agreement and this Borrower Loan Agreement.

The Governmental Lender hereby appoints the Funding Lender as its agent with full authority and power to act on its behalf to disburse the Borrower Loan for the account of the Governmental Lender, to take certain actions and exercise certain remedies with respect to the Borrower Loan, and for the other purposes set forth in this Borrower Loan Agreement and to do all other acts necessary or incidental to the performance and execution thereof. This appointment is coupled with an interest and is irrevocable except as expressly set forth herein. Accordingly, references to the rights of the Funding Lender to take actions under this Borrower Loan Agreement shall refer to Funding Lender in its role as agent of the Governmental Lender. The Funding Lender may designate Servicer to fulfill the rights and responsibilities granted by Governmental Lender to Funding Lender pursuant to this Section 2.1; provided, however, that such designation shall not release or absolve Funding Lender from ultimate responsibility for fulfillment of such rights or responsibilities.

Section 2.2. Security for the Funding Loan.

(a) As security for the Funding Loan, the Governmental Lender has pledged and assigned the Security to the Funding Lender under and pursuant to the Funding Loan Agreement. All revenues and assets pledged and assigned thereby shall immediately be subject to the lien of such pledge without any physical delivery thereof or any further act, except in the case of the Borrower Note, which shall be delivered to the Funding Lender. The Borrower hereby acknowledges and consents to such assignment to the Funding Lender.

(b) With respect to the Unassigned Rights, subject to the limitations set forth in this Section 2.2, the Governmental Lender may:

(i) Tax Covenants. Seek specific performance of, and enforce, the tax covenants of the Funding Loan Agreement, and the Funding Loan Documents, injunctive relief against acts which may be in violation of any of the tax covenants, and enforce the Borrower's obligation to pay amounts for credit to the Rebate Fund;

(ii) Reserved Rights. Take whatever action at law or in equity which appears necessary or desirable to enforce the other Unassigned Rights

(c) The Governmental Lender shall provide written notice to the Funding Lender and the Servicer immediately upon taking any action at law or in equity to exercise any remedy or direct any proceeding under the Borrower Loan Documents or the Funding Loan Documents.

Section 2.3. Loan; Borrower Note; Conditions to Closing.

(a) The Funding Loan shall be funded directly to the Borrower by the Funding Lender through the Construction Funding Agreement, in one or more installments not to exceed the Borrower Loan Amount in accordance with the disbursement procedures set forth in the Construction Funding Agreement. Upon funding of each installment of the Funding Loan, the Governmental Lender shall be deemed to have made the Borrower Loan to the Borrower in a like principal amount. The Borrower Loan shall mature and be payable at the times and in the amounts required under the terms hereof and of the Borrower Note. The proceeds of the Borrower Loan shall be used by the Borrower to pay costs of the acquisition, construction, rehabilitation, development, equipping and/or operation of the Project. The Borrower hereby accepts the Borrower Loan and acknowledges that the Governmental Lender shall cause the Funding Lender to fund the Borrower Loan in the manner set forth herein and in the Funding Loan Agreement. The Governmental Lender acknowledges that the Borrower Loan shall be funded by the Funding Lender for the account of the Governmental Lender.

(b) The Borrower hereby accepts the Borrower Loan. As evidence of its obligation to repay the Borrower Loan, simultaneously with the delivery of this Borrower Loan Agreement to the Governmental Lender, the Borrower hereby agrees to execute and deliver the Borrower Note. The Borrower Loan shall mature and be payable at the times and in the amounts required under the terms hereof and of the Borrower Note.

(c) Closing of the Borrower Loan on the Closing Date shall be conditioned upon satisfaction or waiver by the Governmental Lender and the Funding Lender, in their sole discretion of each of the conditions precedent to closing set forth in the Funding Loan Agreement and this Borrower Loan Agreement, including but not limited to the following:

(i) evidence of proper recordation of the Security Instrument, an assignment of the Security Instrument from the Governmental Lender to the Funding Lender, the Regulatory Agreement, and each of the other documents specified for recording in instructions delivered to the Title Company by counsel to the Funding Lender (or that such documents have been delivered to an authorized agent of the Title Company for recordation under binding recording instructions from Funding Lender's counsel or such other counsel as may be acceptable to the Funding Lender); and

(ii) delivery into escrow with the Title Company (or separate escrow company, if applicable) of all amounts required to be paid in connection with the origination of the Borrower Loan and the Funding Loan and any underlying real estate transfers or transactions, including the Costs of Funding Deposit and the Borrower Initial

Equity, all as specified in written instructions delivered to the Title Company by counsel to the Funding Lender (or such other counsel as may be acceptable to the Funding Lender);

(iii) payment of all fees payable in connection with the closing of the Borrower Loan including the Governmental Lender's Closing Fee.

Section 2.4. Borrower Loan Payments.

(a) The Borrower shall make Borrower Loan Payments in accordance with the Borrower Note. Each Borrower Loan Payment made by the Borrower shall be made in funds immediately available to the Funding Lender or the Servicer by 2:00 p.m., New York City time, on the Borrower Loan Payment Date. Each such payment shall be made to the Funding Lender or the Servicer by deposit to such account as the Funding Lender or Servicer, as applicable, may designate by Written Notice to the Borrower. Whenever any Borrower Loan Payment shall be stated to be due on a day that is not a Business Day, such payment shall be due on the first Business Day immediately thereafter. In addition, the Borrower shall make Borrower Loan Payments in accordance with the Borrower Note in the amounts and at the times necessary to make all payments due and payable on the Funding Loan. All payments made by the Borrower hereunder or by the Borrower under the other Borrower Loan Documents, shall be made irrespective of, and without any deduction for, any set-offs or counterclaims, but such payment shall not constitute a waiver of any such set offs or counterclaims.

(b) Unless there is no Servicer, payments of principal and interest on the Borrower Note shall be paid to the Servicer. If there is no Servicer, payments of principal and interest on the Borrower Note shall be paid directly to Funding Lender.

Section 2.5. Additional Borrower Payments.

(a) The Borrower shall pay on demand the following amounts:

(i) to the Servicer or the Funding Lender, the Rebate Amount then due, if any, to be deposited in the Rebate Fund as specified in Section 5.35 hereof and the Rebate Analysts' Fee and any other costs incurred to calculate such Rebate Amount (to the extent such costs are not included in the Borrower Loan Payment);

(ii) to the Governmental Lender, the Ongoing Governmental Lender Fee and all fees, charges, costs, advances, indemnities and expenses, including agent and counsel fees, of the Governmental Lender incurred under the Borrower Loan Documents or the Funding Loan Documents, and any taxes and assessments with respect to the Project, as and when the same become due;

(iii) to the Servicer, the Servicer's Fee, payable monthly in arrears;

(iv) all Costs of Funding and fees, charges and expenses, including agent and counsel fees incurred in connection with the origination of the Borrower Loan and the Funding Loan, as and when the same become due;

(v) to the Funding Lender, all charges, costs, advances, indemnities and expenses, including agent and counsel fees, of the Funding Lender incurred by the Funding Lender at any time in connection with the Borrower Loan, the Funding Loan or

the Project, including, without limitation, reasonable counsel fees and expenses incurred in connection with the interpretation, performance, or amendment and all counsel fees and expenses relating to the enforcement of the Borrower Loan Documents or the Funding Loan Documents or any other documents relating to the Project or the Borrower Loan or in connection with questions or other matters arising under such documents or in connection with any federal or state tax audit; and

(vi) any Late Charge due and payable under the terms of the Borrower Note and Section 2.6 hereof; provided, however, that all payments made pursuant to this subsection (vi) shall be made to the Servicer, and if there is no Servicer, such payments shall be made to the Funding Lender.

(b) The Borrower shall pay to the party entitled thereto as expressly set forth in this Borrower Loan Agreement or the other Borrower Loan Documents or Funding Loan Documents:

(i) all expenses incurred in connection with the enforcement of any rights under this Borrower Loan Agreement or any other Borrower Loan Document, the Regulatory Agreement, or any Funding Loan Document by the Governmental Lender, Funding Lender or the Servicer;

(ii) all other payments of whatever nature that the Borrower has agreed to pay or assume under the provisions of this Borrower Loan Agreement or any other Borrower Loan Document or Funding Loan Document; and

(iii) all expenses, costs and fees relating to inspections of the Project required by the Governmental Lender, the Funding Lender, the Servicer or the Construction Consultant, in accordance with the Borrower Loan Documents or the Funding Loan Documents or to reimburse such parties for such expenses, costs and fees.

Section 2.6. Overdue Payments; Payments if Default. If any Borrower Payment Obligation is not paid by or on behalf of the Borrower when due, the Borrower shall pay to the Servicer, a Late Charge in the amount and to the extent set forth in the Borrower Note, if any.

Section 2.7. Calculation of Interest Payments and Deposits to Real Estate Related Reserve Funds. The Borrower acknowledges as follows: (a) calculation of all interest payments shall be made by the Funding Lender; (b) deposits with respect to the Taxes and Other Charges shall be calculated by the Servicer or if there is no Servicer, the Funding Lender in accordance with the Security Instrument; and (c) deposits with respect to any replacement reserve funds required by the Funding Lender shall be calculated by the Servicer in accordance with the Replacement Reserve Agreement. In the event and to the extent that the Servicer or the Funding Lender, pursuant to the terms hereof, shall determine at any time that there exists a deficiency in amounts previously owed but not paid with respect to deposits to such replacement reserve fund, such deficiency shall be immediately due and payable hereunder following Written Notice to the Borrower.

Section 2.8. Grant of Security Interest; Application of Funds. To the extent not inconsistent with the Security Instrument and as security for payment of the Borrower Payment Obligations and the performance by the Borrower of all other terms, conditions and provisions of the Borrower Loan Documents, the Borrower hereby pledges and assigns to the Funding Lender, and grants to the Funding Lender, a security interest in, all the Borrower's right, title and interest in and to all payments to or moneys held in the funds and accounts created and held by the Funding Lender or the Servicer for the Project. This Borrower Loan Agreement is, among other things, intended by the parties

to be a security agreement for purposes of the UCC. Upon the occurrence and during the continuance of an Event of Default hereunder, the Funding Lender and the Servicer shall apply or cause to be applied any sums held by the Funding Lender and the Servicer with respect to the Project in any manner and in any order determined by Funding Lender, in Funding Lender's sole and absolute discretion.

Section 2.9. Marshalling; Payments Set Aside. The Governmental Lender and Funding Lender shall be under no obligation to marshal any assets in favor of Borrower or any other Person or against or in payment of any or all of the proceeds. To the extent that Borrower makes a payment or payments or transfers any assets to the Governmental Lender or Funding Lender, or the Governmental Lender or Funding Lender enforces its liens, and such payment or payments or transfers, or the proceeds of such enforcement or any part thereof are subsequently invalidated, declared to be fraudulent or preferential, set aside or required to be repaid to a trustee, receiver or any other party in connection with any insolvency proceeding, or otherwise, then: (i) any and all obligations owed to the Governmental Lender or Funding Lender and any and all remedies available to the Governmental Lender or Funding Lender under the terms of the Borrower Loan Documents and the Funding Loan Documents or in law or equity against Borrower, General Partner or Guarantor and/or any of their properties shall be automatically revived and reinstated to the extent (and only to the extent) of any recovery permitted under clause (ii) below; and (ii) the Governmental Lender and Funding Lender shall be entitled to recover (and shall be entitled to file a proof of claim to obtain such recovery in any applicable bankruptcy, insolvency, receivership or fraudulent conveyance or fraudulent transfer proceeding) either: (x) the amount of payments or the value of the transfer or (y) if the transfer has been undone and the assets returned in whole or in part, the value of the consideration paid to or received by Borrower for the initial asset transfer, plus in each case any deferred interest from the date of the disgorgement to the date of distribution to the Governmental Lender or Funding Lender in any bankruptcy, insolvency, receivership or fraudulent conveyance or fraudulent transfer proceeding, and any costs and expenses due and owing, including, without limitation, any reasonable attorneys' fees incurred by the Governmental Lender or Funding Lender in connection with the exercise by the Governmental Lender or Funding Lender of its rights under this Section 2.9.

Section 2.10. Borrower Loan Disbursements. The Borrower Loan shall be disbursed by the Funding Lender, as agent for the Governmental Lender, pursuant to the Construction Funding Agreement.

ARTICLE III
[RESERVED]

ARTICLE IV
REPRESENTATIONS AND WARRANTIES

Section 4.1. Borrower Representations. To induce the Governmental Lender to execute this Borrower Loan Agreement and to induce Funding Lender to make Disbursements, Borrower represents and warrants for the benefit of the Governmental Lender, Funding Lender and the Servicer, that the representations and warranties set forth in this Section 4.1 are complete and accurate as of the Closing Date and will be complete and accurate, and deemed remade, as of the date of each Disbursement, in accordance with the terms and conditions of the Borrower Note. Subject to Section 4.2 hereof, the representations, warranties and agreements set forth in this Section 4.1 shall survive the making of the Borrower Loan, and shall remain in effect and true and correct in all material respects until the Borrower Loan and all other Payment Obligations have been repaid in full.

Section 4.1.1 Organization; Special Purpose. The Borrower is in good standing under the laws of the State (and under the laws of the state in which the Borrower was formed if the Borrower was not formed under the laws of the State), has full legal right, power and authority to enter into the Borrower Loan Documents to which it is a party, and to carry out and consummate all transactions contemplated by the Borrower Loan Documents to which it is a party, and by proper corporate limited partnership or limited liability company action, as appropriate has duly authorized the execution, delivery and performance of the Borrower Loan Documents to which it is a party. The Person(s) of the Borrower executing the Borrower Loan Documents and the Funding Loan Documents to which the Borrower is a party are fully authorized to execute the same. The Borrower Loan Documents and the Funding Loan Documents to which the Borrower is a party have been duly authorized, executed and delivered by the Borrower. The sole business of the Borrower is the ownership, management and operation of the Project.

Section 4.1.2 Proceedings; Enforceability. Assuming due execution and delivery by the other parties thereto, the Borrower Loan Documents and the Funding Loan Documents to which the Borrower is a party will constitute the legal, valid and binding agreements of the Borrower enforceable against the Borrower in accordance with their terms; except in each case as enforcement may be limited by bankruptcy, insolvency or other laws affecting the enforcement of creditors' rights generally, by the application of equitable principles regardless of whether enforcement is sought in a proceeding at law or in equity and by public policy.

Section 4.1.3 No Conflicts. The execution and delivery of the Borrower Loan Documents and the Funding Loan Documents to which the Borrower is a party, the consummation of the transactions herein and therein contemplated and the fulfillment of or compliance with the terms and conditions hereof and thereof, will not conflict with or constitute a violation or breach of or default (with due notice or the passage of time or both) under the Partnership Agreement of the Borrower, or to the best knowledge of the Borrower and with respect to the Borrower, any applicable law or administrative rule or regulation, or any applicable court or administrative decree or order, or any mortgage, deed of trust, loan agreement, lease, contract or other agreement or instrument to which the Borrower is a party or by which it or its properties are otherwise subject or bound, or result in the creation or imposition of any lien, charge or encumbrance of any nature whatsoever upon any of the property or assets of the Borrower, which conflict, violation, breach, default, lien, charge or encumbrance might have consequences that would materially and adversely affect the consummation of the transactions contemplated by the Borrower Loan Documents and the Funding Loan Documents, or the financial condition, assets, properties or operations of the Borrower.

Section 4.1.4 Litigation; Adverse Facts. Except as otherwise disclosed to the Governmental Lender and the Funding Lender by the Borrower in writing to the satisfaction of the Governmental Lender and the Funding Lender, there is no Legal Action, nor is there a basis known to Borrower for any Legal Action, before or by any court or federal, state, municipal or other governmental authority, pending, or to the knowledge of the Borrower, after reasonable investigation, threatened, against or affecting the Borrower or the Guarantor, or their respective assets, properties or operations which, if determined adversely to the Borrower or its interests, would have a material adverse effect upon the consummation of the transactions contemplated by, or the validity of, the Borrower Loan Documents or the Funding Loan Documents, upon the ability of each of Borrower, General Partner and Guarantor to perform their respective obligations under the Borrower Loan Documents, the Funding Loan Documents and the Related Documents to which it is a party, or upon the financial condition, assets (including the Project), properties or operations of the Borrower or the Guarantor. None of the Borrower, General Partner or Guarantor is in default (and no event has occurred and is continuing which with the giving of notice or the passage of time or both could constitute a default) with respect to any order or decree of any court or any order, regulation or demand of any federal, state, municipal or other governmental authority,

which default might have consequences that would materially and adversely affect the consummation of the transactions contemplated by the Borrower Loan Documents and the Funding Loan Documents, the ability of each of Borrower, General Partner and Guarantor to perform their respective obligations under the Borrower Loan Documents, the Funding Loan Documents and the Related Documents to which it is a party, or the financial condition, assets, properties or operations of the Borrower, General Partner or Guarantor. None of Borrower, General Partner or Guarantor are (a) in violation of any applicable law, which violation materially and adversely affects or may materially and adversely affect the business, operations, assets (including the Project), condition (financial or otherwise) or prospects of Borrower, General Partner or Guarantor, as applicable; (b) subject to, or in default with respect to, any other Legal Requirement that would have a material adverse effect on the business, operations, assets (including the Project), condition (financial or otherwise) or prospects of Borrower, General Partner or Guarantor, as applicable; or (c) in default with respect to any agreement to which Borrower, General Partner or Guarantor, as applicable, are a party or by which they are bound, which default would have a material adverse effect on the business, operations, assets (including the Project), condition (financial or otherwise) or prospects of Borrower, General Partner or Guarantor, as applicable; and (d) there is no Legal Action pending or, to the knowledge of Borrower, threatened against or affecting Borrower, General Partner or Guarantor questioning the validity or the enforceability of this Borrower Loan Agreement or any of the other Borrower Loan Documents or the Funding Loan Documents or of any of the Related Documents. All tax returns (federal, state and local) required to be filed by or on behalf of the Borrower have been filed, and all taxes shown thereon to be due, including interest and penalties, except such, if any, as are being actively contested by the Borrower in good faith, have been paid or adequate reserves have been made for the payment thereof which reserves, if any, are reflected in the audited financial statements described therein. The Borrower enjoys the peaceful and undisturbed possession of all of the premises upon which it is operating its facilities.

Section 4.1.5 Agreements; Consents; Approvals. Except as contemplated by the Borrower Loan Documents and the Funding Loan Documents, the Borrower is not a party to any agreement or instrument or subject to any restriction that would materially adversely affect the Borrower, the Project, or the Borrower's business, properties, operations or financial condition or business prospects, except the Permitted Encumbrances. The Borrower is not in default in any material respect in the performance, observance or fulfillment of any of the obligations, covenants or conditions contained in any Permitted Encumbrance or any other agreement or instrument to which it is a party or by which it or the Project is bound.

No consent or approval of any trustee or holder of any indebtedness of the Borrower, and to the best knowledge of the Borrower and only with respect to the Borrower, no consent, permission, authorization, order or license of, or filing or registration with, any governmental authority (except no representation is made with respect to any state securities or "blue sky" laws) is necessary in connection with the execution and delivery of the Borrower Loan Documents or the Funding Loan Documents, or the consummation of any transaction herein or therein contemplated, or the fulfillment of or compliance with the terms and conditions hereof or thereof, except as have been obtained or made and as are in full force and effect.

Section 4.1.6 Title. The Borrower shall have marketable title to the Project, free and clear of all Liens except the Permitted Encumbrances. The Security Instrument, when properly recorded in the appropriate records, together with any UCC financing statements required to be filed in connection therewith, will create (i) a valid, perfected first priority lien on the fee (or leasehold, if applicable) interest in the Project and (ii) perfected security interests in and to, and perfected collateral assignments of, all personalty included in the Project (including the Leases), all in accordance with the terms thereof, in each case subject only to any applicable Permitted Encumbrances. To the Borrower's knowledge, there are no delinquent real property taxes or assessments, including water and sewer charges, with respect to the

Project, nor are there any claims for payment for work, labor or materials affecting the Project which are or may become a Lien prior to, or of equal priority with, the Liens created by the Borrower Loan Documents and the Funding Loan Documents.

Section 4.1.7 Survey. To the best knowledge of the Borrower, the survey for the Project delivered to the Governmental Lender and the Funding Lender does not fail to reflect any material matter affecting the Project or the title thereto.

Section 4.1.8 No Bankruptcy Filing. The Borrower is not contemplating either the filing of a petition by it under any state or federal bankruptcy or insolvency law or the liquidation of all or a major portion of its property (a "Bankruptcy Proceeding"), and the Borrower has no knowledge of any Person contemplating the filing of any such petition against it. As of the Closing Date, the Borrower has the ability to pay its debts as they become due.

Section 4.1.9 Full and Accurate Disclosure. No statement of fact made by the Borrower in any Borrower Loan Document or any Funding Loan Document contains any untrue statement of a material fact or omits to state any material fact necessary to make statements contained therein in light of the circumstances in which they were made, not misleading. There is no material fact or circumstance presently known to the Borrower that has not been disclosed to the Governmental Lender and the Funding Lender which materially and adversely affects the Project or the business, operations or financial condition or business prospects of the Borrower or the Borrower's ability to meet its obligations under this Borrower Loan Agreement and the other Borrower Loan Documents and Funding Loan Documents to which it is a party in a timely manner.

Section 4.1.10 No Plan Assets. The Borrower is not an "employee benefit plan," as defined in Section 3(3) of ERISA, subject to Title I of ERISA, and none of the assets of the Borrower constitutes or will constitute "plan assets" of one or more such plans within the meaning of 29 C.F.R. Section 2510.3 101.

Section 4.1.11 Compliance. The Borrower, the Project and the use thereof will comply, to the extent required, in all material respects with all applicable Legal Requirements. The Borrower is not in default or violation of any order, writ, injunction, decree or demand of any Governmental Authority, the violation of which would materially adversely affect the financial condition or business prospects or the business of the Borrower. There has not been committed by the Borrower or any Affiliate involved with the operation or use of the Project any act or omission affording any Governmental Authority the right of forfeiture as against the Project or any part thereof or any moneys paid in performance of the Borrower's obligations under any Borrower Loan Document or any Funding Loan Documents.

Section 4.1.12 Contracts. All service, maintenance or repair contracts affecting the Project have been entered into at arm's length (except for such contracts between the Borrower and its affiliates or the affiliates of the Borrower Controlling Entity of the Borrower) in the ordinary course of the Borrower's business and provide for the payment of fees in amounts and upon terms comparable to existing market rates.

Section 4.1.13 Financial Information. All financial data, including any statements of cash flow and income and operating expense, that have been delivered to the Governmental Lender or the Funding Lender in respect of the Project by or on behalf of the Borrower, to the best knowledge of the Borrower, (i) are accurate and complete in all material respects, (ii) accurately represent the financial condition of the Project as of the date of such reports, and (iii) to the extent prepared by an independent certified public accounting firm, have been prepared in accordance with GAAP consistently applied

throughout the periods covered, except as disclosed therein. Other than pursuant to or permitted by the Borrower Loan Documents or the Funding Loan Documents or the Borrower organizational documents, the Borrower has no contingent liabilities, unusual forward or long-term commitments or unrealized or anticipated losses from any unfavorable commitments. Since the date of such financial statements, there has been no materially adverse change in the financial condition, operations or business of the Borrower from that set forth in said financial statements.

Section 4.1.14 Condemnation. No Condemnation or other proceeding has been commenced or, to the Borrower's knowledge, is contemplated, threatened or pending with respect to all or part of the Project or for the relocation of roadways providing access to the Project.

Section 4.1.15 Federal Reserve Regulations. No part of the proceeds of the Borrower Loan will be used for the purpose of purchasing or acquiring any "margin stock" within the meaning of Regulation U of the Board of Governors of the Federal Reserve System or for any other purpose that would be inconsistent with such Regulation U or any other regulation of such Board of Governors, or for any purpose prohibited by Legal Requirements or any Borrower Loan Document or Funding Loan Document.

Section 4.1.16 Utilities and Public Access. To the best of the Borrower's knowledge, the Project is or will be served by water, sewer, sanitary sewer and storm drain facilities adequate to service it for its intended uses. All public utilities necessary or convenient to the full use and enjoyment of the Project are or will be located in the public right-of-way abutting the Project, and all such utilities are or will be connected so as to serve the Project without passing over other property absent a valid easement. All roads necessary for the use of the Project for its current purpose have been or will be completed and dedicated to public use and accepted by all Governmental Authorities. Except for Permitted Encumbrances, the Project does not share ingress and egress through an easement or private road or share on-site or off-site recreational facilities and amenities that are not located on the Project and under the exclusive control of the Borrower, or where there is shared ingress and egress or amenities, there exists an easement or joint use and maintenance agreement under which (i) access to and use and enjoyment of the easement or private road and/or recreational facilities and amenities is perpetual, (ii) the number of parties sharing such easement and/or recreational facilities and amenities must be specified, (iii) the Borrower's responsibilities and share of expenses are specified, and (iv) the failure to pay any maintenance fee with respect to an easement will not result in a loss of usage of the easement.

Section 4.1.17 Not a Foreign Person. The Borrower is not a "foreign person" within the meaning of §1445(f)(3) of the Code.

Section 4.1.18 Separate Lots. Each parcel comprising the Land is a separate tax lot and is not a portion of any other tax lot that is not a part of the Land.

Section 4.1.19 Assessments. Except as otherwise disclosed to the Governmental Lender and the Funding Lender by the Borrower in writing to the satisfaction of the Governmental Lender and the Funding Lender, there are no pending or, to the Borrower's best knowledge, proposed special or other assessments for public improvements or otherwise affecting the Project, or any contemplated improvements to the Project that may result in such special or other assessments.

Section 4.1.20 Enforceability. The Borrower Loan Documents and the Funding Loan Documents are not subject to, and the Borrower has not asserted, any right of rescission, set-off, counterclaim or defense, including the defense of usury.

Section 4.1.21 Insurance. The Borrower has obtained the insurance required by this Borrower Loan Agreement, if applicable, and the Security Instrument and has delivered to the Servicer copies of insurance policies or certificates of insurance reflecting the insurance coverages, amounts and other requirements set forth in this Borrower Loan Agreement, if applicable, and the Security Instrument.

Section 4.1.22 Use of Property; Licenses. The Project will be used exclusively as a multifamily residential rental project and other appurtenant and related uses, which use is consistent with the zoning classification for the Project. All certifications, permits, licenses and approvals, including certificates of completion and occupancy permits required for the legal use or legal, nonconforming use, as applicable, occupancy and operation of the Project (collectively, the "Licenses") required at this time for the construction or rehabilitation, as appropriate, and equipping of the Project have been obtained. To the Borrower's knowledge, all Licenses obtained by the Borrower have been validly issued and are in full force and effect. The Borrower has no reason to believe that any of the Licenses required for the future use and occupancy of the Project and not heretofore obtained by the Borrower will not be obtained by the Borrower in the ordinary course following the Completion Date. No Licenses will terminate, or become void or voidable or terminable, upon any sale, transfer or other disposition of the Project, including any transfer pursuant to foreclosure sale under the Security Instrument or deed in lieu of foreclosure thereunder. The Project does not violate any density or building setback requirements of the applicable zoning law except to the extent, if any, shown on the survey. No proceedings are, to the best of the Borrower's knowledge, pending or threatened that would result in a change of the zoning of the Project.

Section 4.1.23 Flood Zone. Either all Improvements will be constructed above the flood grade or the Borrower will obtain appropriate flood insurance as directed by the Servicer.

Section 4.1.24 Physical Condition. The Project, including all Improvements, parking facilities, systems, fixtures, Equipment and landscaping, are or, after completion of the construction, rehabilitation and/or repairs, as appropriate, will be in good and habitable condition in all material respects and in good order and repair in all material respects (reasonable wear and tear excepted). The Borrower has not received notice from any insurance company or bonding company of any defect or inadequacy in the Project, or any part thereof, which would adversely affect its insurability or cause the imposition of extraordinary premiums or charges thereon or any termination of any policy of insurance or bond. The physical configuration of the Project is not in material violation of the ADA, if required under applicable law.

Section 4.1.25 Encroachments. All of the Improvements included in determining the appraised value of the Project will lie wholly within the boundaries and building restriction lines of the Project, and no improvement on an adjoining property encroaches upon the Project, and no easement or other encumbrance upon the Project encroaches upon any of the Improvements, so as to affect the value or marketability of the Project, except those insured against by the Title Insurance Policy or disclosed in the survey of the Project as approved by the Servicer.

Section 4.1.26 State Law Requirements. The Borrower hereby represents, covenants and agrees to comply with the provisions of all applicable State laws relating to the Borrower Loan, the Funding Loan and the Project.

Section 4.1.27 Filing and Recording Taxes. All transfer taxes, deed stamps, intangible taxes or other amounts in the nature of transfer taxes required to be paid by any Person under applicable Legal Requirements in connection with the transfer of the Project to the Borrower have been paid. All mortgage, mortgage recording, stamp, intangible or other similar taxes required to be paid by any Person under applicable Legal Requirements in connection with the execution, delivery, recordation, filing,

registration, perfection or enforcement of any of the Borrower Loan Documents and the Funding Loan Documents have been or will be paid.

Section 4.1.28 Investment Company Act. The Borrower is not (i) an "investment company" or a company "controlled" by an "investment company," within the meaning of the Investment Company Act of 1940, as amended; or (ii) a "holding company" or a "subsidiary company" of a "holding company" or an "affiliate" of either a "holding company" or a "subsidiary company" within the meaning of the Public Utility Holding Company Act of 1935, as amended.

Section 4.1.29 Fraudulent Transfer. The Borrower has not accepted the Borrower Loan or entered into any Borrower Loan Document or Funding Loan Document with the actual intent to hinder, delay or defraud any creditor, and the Borrower has received reasonably equivalent value in exchange for its obligations under the Borrower Loan Documents and the Funding Loan Documents. Giving effect to the transactions contemplated by the Borrower Loan Documents and the Funding Loan Documents, the fair saleable value of the Borrower's assets exceeds and will, immediately following the execution and delivery of the Borrower Loan Documents and the Funding Loan Documents, exceed the Borrower's total liabilities, including subordinated, unliquidated, disputed or contingent liabilities. The fair saleable value of the Borrower's assets is and will, immediately following the execution and delivery of the Borrower Loan Documents and the Funding Loan Documents, be greater than the Borrower's probable liabilities, including the maximum amount of its contingent liabilities or its debts as such debts become absolute and matured. The Borrower's assets do not and, immediately following the execution and delivery of the Borrower Loan Documents and the Funding Loan Documents will not, constitute unreasonably small capital to carry out its business as conducted or as proposed to be conducted. The Borrower does not intend to, and does not believe that it will, incur debts and liabilities (including contingent liabilities and other commitments) beyond its ability to pay such debts as they mature (taking into account the timing and amounts to be payable on or in respect of obligations of the Borrower).

Section 4.1.30 Ownership of the Borrower. Except as set forth in the Partnership Agreement of the Borrower, the Borrower has no obligation to any Person to purchase, repurchase or issue any ownership interest in it.

Section 4.1.31 Environmental Matters. To the best of Borrower's knowledge, the Project is not in violation of any Legal Requirement pertaining to or imposing liability or standards of conduct concerning environmental regulation, contamination or clean-up, and will comply with covenants and requirements relating to environmental hazards as set forth in the Security Instrument. The Borrower will execute and deliver the Agreement of Environmental Indemnification.

Section 4.1.32 Name; Principal Place of Business. Unless prior Written Notice is given to the Funding Lender, the Borrower does not use and will not use any trade name other than "Rosenwald Courts" and has not done and will not do business under any name other than its actual name set forth herein. The principal place of business of the Borrower is its primary address for notices as set forth in Section 10.1 hereof, and the Borrower has no other place of business, other than the Project and such principal place of business.

Section 4.1.33 Subordinated Debt. There is no secured or unsecured indebtedness with respect to the Project or any residual interest therein, other than Permitted Encumbrances and the permitted secured indebtedness described in Section 6.7 hereof, except an unsecured deferred developer fee not to exceed the amount permitted by Funding Lender as determined on the Closing Date.

Section 4.1.34 Filing of Taxes. The Borrower has filed (or has obtained effective extensions for filing) all federal, state and local tax returns required to be filed and has paid or made

adequate provision for the payment of all federal, state and local taxes, charges and assessments, if any, payable by the Borrower.

Section 4.1.35 General Tax. All representations, warranties and certifications of the Borrower set forth in the Regulatory Agreement and the Tax Compliance Agreement are incorporated by reference herein and the Borrower will comply with such as if set forth herein.

Section 4.1.36 Approval of the Borrower Loan Documents and Funding Loan Documents. By its execution and delivery of this Borrower Loan Agreement, the Borrower approves the form and substance of the Borrower Loan Documents and the Funding Loan Documents, and agrees to carry out the responsibilities and duties specified in the Borrower Loan Documents and the Funding Loan Documents to be carried out by the Borrower. The Borrower acknowledges that (a) it understands the nature and structure of the transactions relating to the financing of the Project, (b) it is familiar with the provisions of all of the Borrower Loan Documents and the Funding Loan Documents and other documents and instruments relating to the financing, (c) it understands the risks inherent in such transactions, including without limitation the risk of loss of the Project, and (d) it has not relied on the Governmental Lender, the Funding Lender or the Servicer for any guidance or expertise in analyzing the financial or other consequences of the transactions contemplated by the Borrower Loan Documents and the Funding Loan Documents or otherwise relied on the Governmental Lender, the Funding Lender or the Servicer in any manner.

Section 4.1.37 Funding Loan Agreement. The Borrower has read and accepts and agrees that it is bound by the Funding Loan Agreement and the Funding Loan Documents.

Section 4.1.38 Americans with Disabilities Act. The Project, as designed, will conform in all material respects with all applicable zoning, planning, building and environmental laws, ordinances and regulations of governmental authorities having jurisdiction over the Project, including, but not limited to, the Americans with Disabilities Act of 1990 ("ADA"), to the extent required (as evidenced by an architect's certificate to such effect).

Section 4.1.39 Requirements of Code and Regulations. The Project satisfies all requirements of the Code and the Regulations applicable to the Project.

Section 4.1.40 Regulatory Agreement. The Project is, as of the date of origination of the Funding Loan, in compliance with all requirements of the Regulatory Agreement to the extent such requirements are applicable; and the Borrower intends to cause the residential units in the Project to be rented or available for rental on a basis which satisfies the requirements of the Regulatory Agreement, including all applicable requirements of the Code and the Regulations, and pursuant to leases which comply with all applicable laws.

Section 4.1.41 Intention to Hold Project. The Borrower intends to hold the Project for its own account and has no current plans, and has not entered into any agreement, to sell the Project or any part of it; and the Borrower intends to occupy the Project or cause the Project to be occupied and to operate it or cause it to be operated at all times during the term of this Borrower Loan Agreement in compliance with the terms of this Borrower Loan Agreement and the Regulatory Agreement and does not know of any reason why the Project will not be so used by it in the absence of circumstances not now anticipated by it or totally beyond its control.

Section 4.1.42 Concerning General Partner.

(a) The General Partner of Borrower is a limited liability company, duly organized and validly existing under the laws of the State. The General Partner has all requisite power and authority, rights and franchises to enter into and perform its obligations under the Borrower Loan Documents and the Funding Loan Documents to be executed by such General Partner for its own account and on behalf of Borrower, as General Partner of Borrower, under this Borrower Loan Agreement and the other Borrower Loan Documents and the Funding Loan Documents.

(b) General Partner has made all filings (including, without limitation, all required filings related to the use of fictitious business names) and is in good standing in the State and in each other jurisdiction in which the character of the property it owns or the nature of the business it transacts makes such filings necessary or where the failure to make such filings could have a material adverse effect on the business, operations, assets, condition (financial or otherwise) or prospects of General Partner.

(c) General Partner is duly authorized to do business in the State.

(d) The execution, delivery and performance by Borrower of the Borrower Loan Documents and the Funding Loan Documents have been duly authorized by all necessary action of General Partner on behalf of Borrower, and by all necessary action on behalf of General Partner.

(e) The execution, delivery and performance by General Partner, on behalf of Borrower, of the Borrower Loan Documents and the Funding Loan Documents will not violate (i) General Partner's organizational documents; (ii) any other Legal Requirement affecting General Partner or any of its properties; or (iii) any agreement to which General Partner is bound or to which it is a party; and will not result in or require the creation (except as provided in or contemplated by this Borrower Loan Agreement) of any Lien upon any of such properties, any of the Collateral or any of the property or funds pledged or delivered to Funding Lender pursuant to the Security Documents.

Section 4.1.43 Government and Private Approvals. All governmental or regulatory orders, consents, permits, authorizations and approvals required for the construction, rehabilitation, use, occupancy and operation of the Improvements, that may be granted or denied in the discretion of any Governmental Authority, have been obtained and are in full force and effect (or, in the case of any of the foregoing that Borrower is not required to have as of the Closing Date, will be obtained), and will be maintained in full force and effect at all times during the construction or rehabilitation of the Improvements. All such orders, consents, permits, authorizations and approvals that may not be denied in the discretion of any Governmental Authority shall be obtained prior to the commencement of any work for which such orders, consents, permits, authorizations or approvals are required, and, once obtained, such orders, consents, permits, authorizations and approvals will be maintained in full force and effect at all times during the construction or rehabilitation of the Improvements. Except as set forth in the preceding two sentences, no additional governmental or regulatory actions, filings or registrations with respect to the Improvements, and no approvals, authorizations or consents of any trustee or holder of any indebtedness or obligation of Borrower, are required for the due execution, delivery and performance by Borrower or General Partner of any of the Borrower Loan Documents or the Funding Loan Documents or the Related Documents executed by Borrower or General Partner, as applicable. All required zoning approvals have been obtained, and the zoning of the Land for the Project is not conditional upon the happening of any further event.

Section 4.1.44 Concerning Guarantor. The Borrower Loan Documents and the Funding Loan Documents to which the Guarantor is a party or a signatory executed simultaneously with this Borrower Loan Agreement have been duly executed and delivered by Guarantor and are legally valid and binding obligations of Guarantor, enforceable against Guarantor in accordance with their terms, except as enforceability may be limited by bankruptcy, insolvency, reorganization, moratorium or similar laws affecting creditors' rights generally and by general principles of equity.

Section 4.1.45 No Material Defaults. Except as previously disclosed to Funding Lender in writing, there exists no material violation of or material default by Borrower under, and, to the best knowledge of Borrower, no event has occurred which, upon the giving of notice or the passage of time, or both, would constitute a material default with respect to: (i) the terms of any instrument evidencing, securing or guaranteeing any indebtedness secured by the Project or any portion or interest thereof or therein; (ii) any lease or other agreement affecting the Project or to which Borrower is a party; (iii) any license, permit, statute, ordinance, law, judgment, order, writ, injunction, decree, rule or regulation of any Governmental Authority, or any determination or award of any arbitrator to which Borrower or the Project may be bound; or (iv) any mortgage, instrument, agreement or document by which Borrower or any of its respective properties is bound; in the case of any of the foregoing: (1) which involves any Borrower Loan Document or Funding Loan Document; (2) which involves the Project and is not adequately covered by insurance; (3) that might materially and adversely affect the ability of Borrower, General Partner or Guarantor or to perform any of its respective obligations under any of the Borrower Loan Documents or the Funding Loan Documents or any other material instrument, agreement or document to which it is a party; or (4) which might adversely affect the priority of the Liens created by this Borrower Loan Agreement or any of the Borrower Loan Documents or the Funding Loan Documents.

Section 4.1.46 Payment of Taxes. Except as previously disclosed to Funding Lender in writing: (i) all tax returns and reports of Borrower, General Partner and Guarantor required to be filed have been timely filed, and all taxes, assessments, fees and other governmental charges upon Borrower, General Partner and Guarantor, and upon their respective properties, assets, income and franchises, which are due and payable have been paid when due and payable; and (ii) Borrower knows of no proposed tax assessment against it or against General Partner or Guarantor that would be material to the condition (financial or otherwise) of Borrower, General Partner or Guarantor, and neither Borrower nor General Partner have contracted with any Government Authority in connection with such taxes.

Section 4.1.47 Rights to Project Agreements and Licenses. Borrower is the legal and beneficial owner of all rights in and to the Plans and Specifications and all existing Project Agreements and Licenses, and will be the legal and beneficial owner of all rights in and to all future Project Agreements and Licenses. Borrower's interest in the Plans and Specifications and all Project Agreements and Licenses is not subject to any present claim (other than under the Borrower Loan Documents and the Funding Loan Documents or as otherwise approved by Funding Lender in its sole discretion), set-off or deduction other than in the ordinary course of business.

Section 4.1.48 Patriot Act Compliance. Borrower is not now, nor has ever been (i) listed on any Government Lists (as defined below), (ii) a person who has been determined by a Governmental Authority to be subject to the prohibitions contained in Presidential Executive Order No. 13224 (Sept. 23, 2001) or any other similar prohibitions contained in the rules and regulations of OFAC or in any enabling legislation or other Presidential Executive Orders in respect thereof, (iii) indicted for or convicted of any felony involving a crime or crimes of moral turpitude or for any Patriot Act Offense, or (iv) under investigation by any Governmental Authority for alleged criminal activity. For purposes hereof, the term "Patriot Act Offense" shall mean any violation of the criminal laws of the United States of America or of any of the several states, or that would be a criminal violation

if committed within the jurisdiction of the United States of America or any of the several states, relating to terrorism or the laundering of monetary instruments, including any offense under (A) the criminal laws against terrorism; (B) the criminal laws against money laundering, (C) Bank Representative Secrecy Act, as amended, (D) the Money Laundering Control Act of 1986, as amended, or (E) the Patriot Act. "Patriot Act Offense" also includes the crimes of conspiracy to commit, or aiding and abetting another to commit, a Patriot Act Offense. For purposes hereof, the term "Government Lists" shall mean (1) the Specially Designated Nationals and Blocked Persons Lists maintained by the Office of Foreign Assets Control ("OFAC"), (2) any other list of terrorists, terrorist organizations or narcotics traffickers maintained pursuant to any of the Rules and Regulations of OFAC that Funding Lender notified Borrower in writing is now included in "Government Lists", or (3) any similar lists maintained by the United States Department of State, the United States Department of Commerce or any other Government Authority or pursuant to any Executive Order of the President of the United States of America that Funding Lender notified Borrower in writing is now included in "Government Lists".

Section 4.1.49 Rent Schedule. Borrower has prepared, or has had prepared on its behalf, a prospective Unit absorption and rent collection schedule with respect to the Project substantially in the form attached as an exhibit to the Construction Funding Agreement, which schedule takes into account, among other relevant factors (i) a schedule of minimum monthly rentals for the Units, and (ii) any and all concessions including free rent periods, and on the basis of such schedule, Borrower believes it will collect rents with respect to the Project in amounts greater than or equal to debt service on the Borrower Loan.

Section 4.1.50 Other Documents. Each of the representations and warranties of Borrower or General Partner contained in any of the other Borrower Loan Documents or the Funding Loan Documents or Related Documents is true and correct in all material respects (or, in the case of representations or warranties contained in any of the other Borrower Loan Documents or Funding Loan Documents or Related Documents that speak as of a particular date, were true and correct in all material respects as of such date). All of such representations and warranties are incorporated herein for the benefit of Funding Lender.

Section 4.1.51 Subordinate Loan Documents. The Subordinate Loan Documents are in full force and effect and the Borrower has paid all commitment fees and other amounts due and payable to the Subordinate Lender(s) thereunder. There exists no material violation of or material default by the Borrower under, and no event has occurred which, upon the giving of notice or the passage of time, or both, would constitute a material default under the Subordinate Loan Documents.

Section 4.1.52 Reserved.

Section 4.2. Survival of Representations and Covenants. All of the representations and warranties in Section 4.1 hereof and elsewhere in the Borrower Loan Documents (i) shall survive for so long as any portion of the Borrower Payment Obligations remains due and owing and (ii) shall be deemed to have been relied upon by the Governmental Lender and the Servicer notwithstanding any investigation heretofore or hereafter made by the Governmental Lender or the Servicer or on its or their behalf, provided, however, that the representations, warranties and covenants set forth in Section 4.1.31 hereof shall survive in perpetuity and shall not be subject to the exculpation provisions of Section 11.1 hereof.

ARTICLE V
AFFIRMATIVE COVENANTS

During the term of this Borrower Loan Agreement, the Borrower hereby covenants and agrees with the Governmental Lender, the Funding Lender and the Servicer that:

Section 5.1. Existence. The Borrower shall (i) do or cause to be done all things necessary to preserve, renew and keep in full force and effect its existence and its material rights, and franchises, (ii) continue to engage in the business presently conducted by it, (iii) obtain and maintain all material Licenses, and (iv) qualify to do business and remain in good standing under the laws of the State.

Section 5.2. Taxes and Other Charges. The Borrower shall pay all Taxes and Other Charges as the same become due and payable and prior to their becoming delinquent in accordance with the Security Instrument, except to the extent that the amount, validity or application thereof is being contested in good faith as permitted by the Security Instrument.

The Borrower covenants to pay all taxes and Other Charges of any type or character charged to the Funding Lender affecting the amount available to the Funding Lender from payments to be received hereunder or in any way arising due to the transactions contemplated hereby (including taxes and Other Charges assessed or levied by any public agency or governmental authority of whatsoever character having power to levy taxes or assessments) but excluding franchise taxes based upon the capital and/or income of the Funding Lender and taxes based upon or measured by the net income of the Funding Lender; provided, however, that the Borrower shall have the right to protest any such taxes or Other Charges and to require the Funding Lender, at the Borrower's expense, to protest and contest any such taxes or Other Charges levied upon them and that the Borrower shall have the right to withhold payment of any such taxes or Other Charges pending disposition of any such protest or contest unless such withholding, protest or contest would adversely affect the rights or interests of the Funding Lender. This obligation shall remain valid and in effect notwithstanding repayment of the Borrower Loan hereunder or termination of this Borrower Loan Agreement.

Section 5.3. Repairs; Maintenance and Compliance; Physical Condition. The Borrower shall cause the Project to be maintained in a good, habitable and safe (so as to not threaten the health or safety of the Project's tenants or their invited guests) condition and repair (reasonable wear and tear excepted) as set forth in the Security Instrument and shall not remove, demolish or materially alter the Improvements or Equipment (except for removal of aging or obsolete equipment or furnishings in the normal course of business), except as provided in the Security Instrument.

Section 5.4. Litigation. The Borrower shall give prompt Written Notice to the Governmental Lender, the Funding Lender and the Servicer of any litigation, governmental proceedings or claims or investigations regarding an alleged actual violation of a Legal Requirement pending or, to the Borrower's knowledge, threatened against the Borrower which might materially adversely affect the Borrower's condition (financial or otherwise) or business or the Project.

Section 5.5. Performance of Other Agreements. The Borrower shall observe and perform in all material respects each and every term to be observed or performed by it pursuant to the terms of any agreement or instrument materially affecting or pertaining to the Project.

Section 5.6. Notices. The Borrower shall promptly advise the Governmental Lender, the Funding Lender and the Servicer of (i) any Material Adverse Change in the Borrower's financial condition, assets, properties or operations other than general changes in the real estate market, (ii) any fact or circumstance affecting the Borrower or the Project that materially and adversely affects the Borrower's ability to meet its obligations hereunder or under any of the other Borrower Loan Document to which it is a party in a timely manner, or (iii) the occurrence of any Potential Default or Event of Default of which the Borrower has knowledge. If the Borrower becomes subject to federal or state securities law filing requirements, the Borrower shall cause to be delivered to the Governmental Lender, the Funding Lender and the Servicer any Securities and Exchange Commission or other public filings, if any, of the Borrower within two (2) Business Days of such filing.

Section 5.7. Cooperate in Legal Proceedings. The Borrower shall cooperate fully with the Governmental Lender, the Funding Lender and the Servicer with respect to, and permit the Governmental Lender, the Funding Lender and the Servicer at their option, to participate in, any proceedings before any Governmental Authority that may in any way affect the rights of the Governmental Lender, the Funding Lender and/or the Servicer under any Borrower Loan Document or Funding Loan Document.

Section 5.8. Further Assurances. The Borrower shall, at the Borrower's sole cost and expense (except as provided in Section 9.1 hereof), (i) furnish to the Servicer and the Funding Lender all instruments, documents, boundary surveys, footing or foundation surveys (to the extent that Borrower's construction or renovation of the Project alters any existing building foundations or footprints), certificates, plans and specifications, appraisals, title and other insurance reports and agreements, reasonably requested by the Servicer or the Funding Lender for the better and more efficient carrying out of the intents and purposes of the Borrower Loan Documents and the Funding Loan Documents; (ii) execute and deliver to the Servicer and the Funding Lender such documents, instruments, certificates, assignments and other writings, and do such other acts necessary or desirable, to evidence, preserve and/or protect the collateral at any time securing or intended to secure the Borrower Loan, as the Servicer and the Funding Lender may reasonably require from time to time; (iii) do and execute all and such further lawful and reasonable acts, conveyances and assurances for the better and more effective carrying out of the intents and purposes of the Borrower Loan Documents and the Funding Loan Documents, as the Servicer or the Funding Lender shall reasonably require from time to time; provided, however, with respect to clauses (i)-(iii) above, the Borrower shall not be required to do anything that has the effect of (A) changing the essential economic terms of the Borrower Loan or (B) imposing upon the Borrower greater personal liability under the Borrower Loan Documents and the Funding Loan Documents; and (iv) upon the Servicer's or the Funding Lender's request therefor given from time to time after the occurrence of any Potential Default or Event of Default for so long as such Potential Default or Event of Default, as applicable, is continuing pay for (a) reports of UCC, federal tax lien, state tax lien, judgment and pending litigation searches with respect to the Borrower and (b) searches of title to the Project, each such search to be conducted by search firms reasonably designated by the Servicer or the Funding Lender in each of the locations reasonably designated by the Servicer or the Funding Lender.

Section 5.9. Delivery of Financial Information. After notice to the Borrower of a Secondary Market Disclosure Document, the Borrower shall, concurrently with any delivery to the Funding Lender or the Servicer, deliver copies of all financial information required under Article IX.

Section 5.10. Environmental Matters. So long as the Borrower owns or is in possession of the Project, the Borrower shall (a) keep the Project in compliance with all Hazardous Materials Laws (as defined in the Security Instrument), (b) promptly notify the Funding Lender and the Servicer if the Borrower shall become aware that any Hazardous Materials (as defined in the Security Instrument) are on or near the Project in violation of Hazardous Materials Laws, and (c) commence and thereafter diligently prosecute to completion all remedial work necessary with respect to the Project required under any Hazardous Material Laws, in each case as set forth in the Security Instrument or the Agreement of Environmental Indemnification.

Section 5.11. Governmental Lender's and Funding Lender's Fees. The Borrower covenants to pay the reasonable fees and expenses of the Governmental Lender (including the Ongoing Governmental Lender Fee) and the Funding Lender or any agents, attorneys, accountants, consultants selected by the Governmental Lender or the Funding Lender to act on its behalf in connection with this Borrower Loan Agreement and the other Borrower Loan Documents, the Regulatory Agreement and the Funding Loan Documents, including, without limitation, any and all reasonable expenses incurred in connection with the making of the Borrower Loan or in connection with any litigation which may at any time be instituted involving the Borrower Loan, this Borrower Loan Agreement, the other Borrower Loan

Documents, the Regulatory Agreement and the Funding Loan Documents or any of the other documents contemplated thereby, or in connection with the reasonable supervision or inspection of the Borrower, its properties, assets or operations or otherwise in connection with the administration of the foregoing. This obligation shall remain valid and in effect notwithstanding repayment of the Borrower Loan hereunder or termination of this Borrower Loan Agreement.

Section 5.12. Estoppel Statement. The Borrower shall furnish to the Funding Lender or the Servicer for the benefit of the Funding Lender or the Servicer within ten (10) days after request by the Funding Lender and the Servicer, with a statement, duly acknowledged and certified, setting forth (i) the unpaid principal of the Borrower Note, (ii) the applicable Interest Rate, (iii) the date installments of interest and/or principal were last paid, (iv) any offsets or defenses to the payment of the Borrower Payment Obligations, and (v) that the Borrower Loan Documents and the Funding Loan Documents to which the Borrower is a party are valid, legal and binding obligations of the Borrower and have not been modified or, if modified, giving particulars of such modification, and no Event of Default exists thereunder or specify any Event of Default that does exist thereunder. The Borrower shall use commercially reasonable efforts to furnish to the Funding Lender or the Servicer, within 30 days of a request by the Funding Lender or Servicer, tenant estoppel certificates from each commercial tenant at the Project in form and substance reasonably satisfactory to the Funding Lender and the Servicer; provided that the Funding Lender and the Servicer shall not make such requests more frequently than twice in any year.

Section 5.13. Defense of Actions. The Borrower shall appear in and defend any action or proceeding purporting to affect the security for this Borrower Loan Agreement hereunder or under the Borrower Loan Documents and the Funding Loan Documents, and shall pay, in the manner required by Section 2.4 hereof, all costs and expenses, including the cost of evidence of title and attorneys' fees, in any such action or proceeding in which Funding Lender may appear. If the Borrower fails to perform any of the covenants or agreements contained in this Borrower Loan Agreement or any other Borrower Loan Document, or if any action or proceeding is commenced that is not diligently defended by the Borrower which affects the Funding Lender's interest in the Project or any part thereof, including eminent domain, code enforcement or proceedings of any nature whatsoever under any Federal or state law, whether now existing or hereafter enacted or amended, then the Funding Lender may make such appearances, disburse such sums and take such action as the Funding Lender deems necessary or appropriate to protect its interests. Such actions include disbursement of attorneys' fees, entry upon the Project to make repairs or take other action to protect the security of the Project, and payment, purchase, contest or compromise of any encumbrance, charge or lien which in the judgment of Funding Lender appears to be prior or superior to the Borrower Loan Documents or the Funding Loan Documents. The Funding Lender shall have no obligation to do any of the above. The Funding Lender may take any such action without notice to or demand upon the Borrower. No such action shall release the Borrower from any obligation under this Borrower Loan Agreement or any of the other Borrower Loan Documents or Funding Loan Documents. In the event (i) that the Security Instrument is foreclosed in whole or in part or that any Borrower Loan Document is put into the hands of an attorney for collection, suit, action or foreclosure, or (ii) of the foreclosure of any mortgage, deed of trust or deed to secure debt prior to or subsequent to the Security Instrument or any Borrower Loan Document in which proceeding the Funding Lender is made a party or (iii) of the bankruptcy of the Borrower or an assignment by the Borrower for the benefit of its creditors, the Borrower shall be chargeable with and agrees to pay all costs of collection and defense, including actual attorneys' fees in connection therewith and in connection with any appellate proceeding or post-judgment action involved therein, which shall be due and payable together with all required service or use taxes.

Section 5.14. Expenses. The Borrower shall pay all reasonable expenses incurred by the Governmental Lender, the Funding Lender and the Servicer (except as provided in Section 9.1 hereof) in

connection with the Borrower Loan and the Funding Loan, including reasonable fees and expenses of the Governmental Lender's, the Funding Lender's and the Servicer's attorneys, environmental, engineering and other consultants, and fees, charges or taxes for the recording or filing of Borrower Loan Documents and the Funding Loan Documents. The Borrower shall pay or cause to be paid all reasonable expenses of the Governmental Lender, the Funding Lender and the Servicer (except as provided in Section 9.1 hereof) in connection with the issuance or administration of the Borrower Loan and the Funding Loan, including audit costs, inspection fees, settlement of condemnation and casualty awards, and premiums for title insurance and endorsements thereto. The Borrower shall, upon request, promptly reimburse the Governmental Lender, the Funding Lender and the Servicer for all reasonable amounts expended, advanced or incurred by the Governmental Lender, the Funding Lender and the Servicer to collect the Borrower Note, or to enforce the rights of the Governmental Lender, the Funding Lender and the Servicer under this Borrower Loan Agreement or any other Borrower Loan Document, or to defend or assert the rights and claims of the Governmental Lender, the Funding Lender and the Servicer under the Borrower Loan Documents and the Funding Loan Documents arising out of an Event of Default or with respect to the Project (by litigation or other proceedings) arising out of an Event of Default, which amounts will include all court costs, attorneys' fees and expenses, fees of auditors and accountants, and investigation expenses as may be reasonably incurred by the Governmental Lender, the Funding Lender and the Servicer in connection with any such matters (whether or not litigation is instituted), together with interest at the Default Rate on each such amount from the Date of Disbursement until the date of reimbursement to the Governmental Lender, the Funding Lender and the Servicer, all of which shall constitute part of the Borrower Loan and the Funding Loan and shall be secured by the Borrower Loan Documents and the Funding Loan Documents. The obligations and liabilities of the Borrower under this Section 5.14 shall survive the Term of this Borrower Loan Agreement and the exercise by the Governmental Lender, the Funding Lender or the Servicer, as the case may be, of any of its rights or remedies under the Borrower Loan Documents and the Funding Loan Documents, including the acquisition of the Project by foreclosure or a conveyance in lieu of foreclosure. Notwithstanding the foregoing, the Borrower shall not be obligated to pay amounts incurred as a result of the gross negligence or willful misconduct of any other party, and any obligations of the Borrower to pay for environmental inspections or audits will be governed by Section 18(i) and [_43(i)_] of the Security Instrument.

Section 5.15. **Indemnity**. In addition to its other obligations hereunder, and in addition to any and all rights of reimbursement, indemnification, subrogation and other rights of Governmental Lender or Funding Lender pursuant hereto and under law or equity, to the fullest extent permitted by law, the Borrower agrees to indemnify, hold harmless and defend the Governmental Lender, the Funding Lender, the Servicer, the Beneficiary Parties, Citigroup, Inc., Citicorp Funding, Inc., and each of their respective officers, directors, employees, attorneys and agents (each an "Indemnified Party"), against any and all losses, damages, claims, actions, liabilities, reasonable costs and expenses of any nature, kind or character (including, without limitation, reasonable attorneys' fees, litigation and court costs, amounts paid in settlement (to the extent that the Borrower has consented to such settlement) and amounts paid to discharge judgments) (hereinafter, the "Liabilities") to which the Indemnified Parties, or any of them, may become subject under federal or state securities laws or any other statutory law or at common law or otherwise, to the extent arising out of or based upon or in any way relating to:

(a) The Borrower Loan Documents and the Funding Loan Documents or the execution or amendment thereof or in connection with transactions contemplated thereby, including the sale, transfer or resale of the Borrower Loan or the Funding Loan, except with respect to any Secondary Market Disclosure Document (other than any Borrower's obligations under Article IX);

(b) Any act or omission of the Borrower or any of its agents, contractors, servants, employees or licensees in connection with the Borrower Loan, the Funding Loan or the Project,

the operation of the Project, or the condition, environmental or otherwise, occupancy, use, possession, conduct or management of work done in or about, or from the planning, design, acquisition, construction, installation or rehabilitation of, the Project or any part thereof;

(c) Any lien (other than a Permitted Lien) or charge upon payments by the Borrower to the Governmental Lender or the Funding Lender hereunder, or any taxes (including, without limitation, all ad valorem taxes and sales taxes), assessments, impositions and Other Charges imposed on the Governmental Lender or the Funding Lender in respect of any portion of the Project;

(d) Any violation of any environmental law, rule or regulation with respect to, or the release of any toxic substance from, the Project or any part thereof during the period in which the Borrower is in possession or control of the Project;

(e) The enforcement of, or any action taken by the Governmental Lender or the Funding Lender related to remedies under, this Borrower Loan Agreement and the other Borrower Loan Documents and the Funding Loan Documents;

(f) [Reserved];

(g) Any untrue statement or misleading statement or alleged untrue statement or alleged misleading statement of a material fact by the Borrower made in the course of Borrower applying for the Borrower Loan or the Funding Loan or contained in any of the Borrower Loan Documents or Funding Loan Documents to which the Borrower is a party;

(h) Any Determination of Taxability;

(i) Any breach (or alleged breach) by Borrower of any representation, warranty or covenant made in or pursuant to this Borrower Loan Agreement or in connection with any written or oral representation, presentation, report, appraisal or other information given or delivered by Borrower, General Partner Guarantor or their Affiliates to Governmental Lender, the Funding Lender, Servicer or any other Person in connection with Borrower's application for the Borrower Loan and the Funding Loan (including, without limitation, any breach or alleged breach by Borrower of any agreement with respect to the provision of any substitute credit enhancement);

(j) any failure (or alleged failure) by Borrower, the Funding Lender or Governmental Lender to comply with applicable federal and state laws and regulations pertaining to the making of the Borrower Loan and the Funding Loan;

(k) the Project, or the condition, occupancy, use, possession, conduct or management of, or work done in or about, or from the planning, design, acquisition, installation, construction or rehabilitation of, the Project or any part thereof; or

(l) the use of the proceeds of the Borrower Loan and the Funding Loan,

except in the case of the foregoing indemnification of the Governmental Lender, the Funding Lender or the Servicer or any related Indemnified Party, to the extent such damages are caused by the gross negligence or willful misconduct of such Indemnified Party.

Without limiting the foregoing, to the fullest extent permitted by law, the Borrower agrees to indemnify, hold harmless and defend the Governmental Lender, and each of its officers, officials,

directors, employees, attorneys and agents ("City Indemnified Parties") against any Liability to which the City Indemnified Parties, or any of them, may become subject under federal or state securities laws or any other statutory law or at common law or otherwise, to the extent arising out of or based upon or in any way relating to any declaration of taxability of interest on the Funding Loan or allegations (or regulatory inquiry) that interest on the Funding Loan is taxable for federal income tax purposes, except to the extent such damages are caused by the gross negligence or willful misconduct of a City Indemnified Party.

Notwithstanding anything herein to the contrary, the Borrower's indemnification obligations to the parties specified in Section 9.1.4 hereof with respect to any securitization or Secondary Market Transaction described in Article XI hereof shall be limited to the indemnity set forth in Section 9.1.4 hereof. In the event that any action or proceeding is brought against any Indemnified Party with respect to which indemnity may be sought hereunder, the Borrower, upon written notice from the Indemnified Party (which notice shall be timely given so as not to materially impair the Borrower's right to defend), shall assume the investigation and defense thereof, including the employment of counsel reasonably approved by the Indemnified Party, and shall assume the payment of all expenses related thereto, with full power to litigate, compromise or settle the same in its sole discretion; provided that the Indemnified Party shall have the right to review and approve or disapprove any such compromise or settlement, which approval shall not be unreasonably withheld. Each Indemnified Party shall have the right to employ separate counsel in any such action or proceeding and to participate in the investigation and defense thereof; provided, however, the Governmental Lender shall have the absolute right to employ separate counsel at the expense of the Borrower. The Borrower shall pay the reasonable fees and expenses of such separate counsel; provided, however, that such Indemnified Party may only employ separate counsel at the expense of the Borrower if and only if in such Indemnified Party's good faith judgment (based on the advice of counsel) a conflict of interest exists or could arise by reason of common representation, except that the Borrower shall always pay the reasonable fees and expenses of the Governmental Lender's separate counsel.

Notwithstanding any transfer of the Project to another owner in accordance with the provisions of this Borrower Loan Agreement or the Regulatory Agreement, the Borrower shall remain obligated to indemnify each Indemnified Party pursuant to this Section 5.15 if such subsequent owner fails to indemnify any party entitled to be indemnified hereunder, unless the Governmental Lender and the Funding Lender have consented to such transfer and to the assignment of the rights and obligations of the Borrower hereunder.

The rights of any persons to indemnity and the right to payment of fees and reimbursement of expenses hereunder shall survive the final payment or defeasance of the Borrower Loan and the Funding Loan and in the case of the Servicer, any resignation or removal. The provisions of this Section 5.15 shall survive the termination of this Borrower Loan Agreement.

Nothing in this Section 5.15 shall in any way limit the Borrower's indemnification and other payment obligations set forth in the Regulatory Agreement.

Section 5.16. No Warranty of Condition or Suitability by the Governmental Funding Lender. Neither the Governmental Lender nor the Funding Lender makes any warranty, either express or implied, as to the condition of the Project or that it will be suitable for the Borrower's purposes or needs.

Section 5.17. Right of Access to the Project. The Borrower agrees that the Governmental Lender, the Funding Lender, the Servicer and the Construction Consultant, and their duly authorized agents, attorneys, experts, engineers, accountants and representatives shall have the right, but no obligation at all reasonable times during business hours and upon reasonable notice, to enter onto the Land (a) to examine, test and inspect the Project without material interference or prejudice to the

Borrower's operations and (b) to perform such work in and about the Project made necessary by reason of the Borrower's default under any of the provisions of this Borrower Loan Agreement. The Governmental Lender, the Funding Lender, the Servicer, and their duly authorized agents, attorneys, accountants and representatives shall also be permitted, without any obligation to do so, at all reasonable times and upon reasonable notice during business hours, to examine the books and records of the Borrower with respect to the Project.

Section 5.18. Notice of Default. The Borrower will advise the Governmental Lender, the Funding Lender and the Servicer promptly in writing of the occurrence of any Potential Default or Event of Default hereunder, specifying the nature and period of existence of such event and the actions being taken or proposed to be taken with respect thereto.

Section 5.19. Covenant with Governmental Lender and Funding Lender. The Borrower agrees that this Borrower Loan Agreement is executed and delivered in part to induce the purchase by others of the Governmental Lender Note and, accordingly, all covenants and agreements of the Borrower contained in this Borrower Loan Agreement are hereby declared to be for the benefit of the Governmental Lender, the Funding Lender and any lawful owner, holder or pledgee of the Borrower Note or the Governmental Lender Note from time to time.

Section 5.20. Obligation of the Borrower to Construct or Rehabilitate the Project. The Borrower shall proceed with reasonable dispatch to construct or rehabilitate, as appropriate, and equip the Project. If the proceeds of the Borrower Loan, together with the Other Borrower Moneys, available to be disbursed to the Borrower are not sufficient to pay the costs of such construction or rehabilitation, as appropriate, and equipping, the Borrower shall pay such additional costs from its own funds. The Borrower shall not be entitled to any reimbursement from the Governmental Lender, the Funding Lender or the Servicer in respect of any such costs or to any diminution or abatement in the repayment of the Borrower Loan. The Governmental Lender and the Funding Lender shall not be liable to the Borrower or any other person if for any reason the Project is not completed or if the proceeds of the Borrower Loan are insufficient to pay all costs of the Project. The Governmental Lender and the Funding Lender do not make any representation or warranty, either express or implied, that moneys, if any, which will be made available to the Borrower will be sufficient to complete the Project, and the Governmental Lender and the Funding Lender shall not be liable to the Borrower or any other person if for any reason the Project is not completed.

Section 5.21. Maintenance of Insurance. Borrower will maintain the insurance required by the Security Instrument.

Section 5.22. Information; Statements and Reports. Borrower shall furnish or cause to be furnished to Governmental Lender and Funding Lender:

(a) Notice of Default. As soon as possible, and in any event not later than five (5) Business Days after the occurrence of any Event of Default or Potential Default, a statement of an Authorized Representative of Borrower describing the details of such Event of Default or Potential Default and any curative action Borrower proposes to take;

(b) Financial Statements; Rent Rolls. In the manner and to the extent required under the Security Instrument, such financial statements, expenses statements, rent rolls, reports and other financial documents and information as required by the Security Instrument and the other Borrower Loan Documents and Funding Loan Documents, in the form and within the time periods required therein;

(c) General Partner. As soon as available and in any event within one hundred twenty (120) days after the end of each fiscal year of General Partner, copies of the financial statements of General Partner as of such date, prepared in substantially the form previously delivered to the Governmental Lender and Funding Lender and in a manner consistent therewith, or in such form (which may include a form prepared in accordance with GAAP) as Funding Lender may reasonably request;

(d) Leasing Reports. On a monthly basis (and in any event within fifteen (15) days after the end of each Calendar Month), a report of all efforts made by Borrower, if any, to lease all or any portion of the Project during such Calendar Month and on a cumulative basis since Project inception, which report shall be prepared and delivered by Borrower, shall be in form and substance satisfactory to Funding Lender, and shall, if requested by Funding Lender, be supported by copies of letters of intent, leases or occupancy agreements, as applicable;

(e) Audit Reports. Promptly upon receipt thereof, copies of all reports, if any, submitted to Borrower by independent public accountants in connection with each annual, interim or special audit of the financial statements of Borrower made by such accountants, including the comment letter submitted by such accountants to management in connection with their annual audit;

(f) Notices; Certificates or Communications. Immediately upon giving or receipt thereof, copies of any notices, certificates or other communications delivered at the Project or to Borrower or General Partner naming Governmental Lender or Funding Lender as addressee or which could reasonably be deemed to affect the structural integrity of the Project or the ability of Borrower to perform its obligations under the Borrower Loan Documents and the Funding Loan Documents;

(g) Certification of Non-Foreign Status. Promptly upon request of Funding Lender from time to time, a Certification of Non-Foreign Status, executed on or after the date of such request by Funding Lender;

(h) Compliance Certificates. Together with each of the documents required pursuant to Section 5.22(b) hereof submitted by or on behalf of Borrower, a statement, in form and substance satisfactory to Funding Lender and certified by an Authorized Borrower Representative, to the effect that Borrower is in compliance with all covenants, terms and conditions applicable to Borrower, under or pursuant to the Borrower Loan Documents and the Funding Loan Documents and under or pursuant to any other Debt owing by Borrower to any Person, and disclosing any noncompliance therewith, and any Event of Default or Potential Default, and describing the status of Borrower's actions to correct such noncompliance, Event of Default or Potential Default, as applicable; and

(i) Other Items and Information. Such other information concerning the assets, business, financial condition, operations, property, prospects and results of operations of Borrower, General Partner, Guarantor or the Project, as Funding Lender or Governmental Lender reasonably requests from time to time.

Section 5.23. Additional Notices. Borrower will, promptly after becoming aware thereof, give notice to Funding Lender and the Governmental Lender of:

(a) any Lien affecting the Project, or any part thereof, other than Liens expressly permitted under this Borrower Loan Agreement;

(b) any Legal Action which is instituted by or against Borrower, General Partner or Guarantor, or any Legal Action which is threatened against Borrower, General Partner or Guarantor which, in any case, if adversely determined, could have a material adverse effect upon the business, operations, properties, prospects, assets, management, ownership or condition (financial or otherwise) of Borrower, General Partner Guarantor or the Project;

(c) any Legal Action which constitutes an Event of Default or a Potential Default or a default under any other Contractual Obligation to which Borrower, General Partner or Guarantor is a party or by or to which Borrower, General Partner or Guarantor, or any of their respective properties or assets, may be bound or subject, which default would have a material adverse effect on the business, operations, assets (including the Project), condition (financial or otherwise) or prospects of Borrower, General Partner or Guarantor, as applicable;

(d) any default, alleged default or potential default on the part of Borrower under any of the CC&R's (together with a copy of each notice of default, alleged default or potential default received from any other party thereto);

(e) any notice of default, alleged default or potential default on the part of Borrower received from any tenant or occupant of the Project under or relating to its lease or occupancy agreement (together with a copy of any such notice), if, in the aggregate, notices from at least fifteen percent (15%) of the tenants at the Project have been received by Borrower with respect to, or alleging, the same default, alleged default or potential default;

(f) any change or contemplated change in (i) the location of Borrower's or General Partner's executive headquarters or principal place of business; (ii) the legal, trade, or fictitious business names used by Borrower or General Partner; or (iii) the nature of the trade or business of Borrower; and

(g) any default, alleged default or potential default on the part of any general or limited partner (including, without limitation, General Partner and the Equity Investor) under the Partnership Agreement.

Section 5.24. Compliance with Other Agreements; Legal Requirements.

(a) Borrower shall timely perform and comply with, and shall cause General Partner to timely perform and comply with the covenants, agreements, obligations and restrictions imposed on them under the Partnership Agreement, and Borrower shall not do or permit to be done anything to impair any such party's rights or interests under any of the foregoing.

(b) Borrower will comply and, to the extent it is able, will require others to comply with, all Legal Requirements of all Governmental Authorities having jurisdiction over the Project or construction and/or rehabilitation of the Improvements, and will furnish Funding Lender with reports of any official searches for or notices of violation of any requirements established by such Governmental Authorities. Borrower will comply and, to the extent it is able, will require others to comply, with applicable CC&R's and all restrictive covenants and all obligations created by private contracts and leases which affect ownership, construction, rehabilitation, equipping, fixturing, use or operation of the Project, and all other agreements requiring a certain percentage of the Units to be rented to persons of low or moderate income. The Improvements, when completed, shall comply with all applicable building, zoning and other Legal Requirements, and will not violate any restrictions of record against the Project or the terms of any other lease of all or any portion of the Project. Funding Lender shall at all times have the right to audit, at

Borrower's expense, Borrower's compliance with any agreement requiring a certain percentage of the Units to be rented to persons of low or moderate income, and Borrower shall supply all such information with respect thereto as Funding Lender may request and otherwise cooperate with Funding Lender in any such audit. Without limiting the generality of the foregoing, Borrower shall properly obtain, comply with and keep in effect (and promptly deliver copies to Funding Lender of) all permits, licenses and approvals which are required to be obtained from Governmental Authorities in order to construct, occupy, operate, market and lease the Project.

Section 5.25. Completion and Maintenance of Project. Borrower shall cause the construction or rehabilitation, as the case may be, of the Improvements, to be prosecuted with diligence and continuity and completed substantially in accordance with the Plans and Specifications, and in accordance with the Construction Funding Agreement, free and clear of any liens or claims for liens (but without prejudice to Borrower's rights of contest under Section 10.16 hereof) ("Completion") on or before the Completion Date. Borrower shall thereafter maintain the Project and the related and appurtenant uses as a residential apartment complex in good order and condition, ordinary wear and tear excepted. A maintenance program shall be in place at all times to assure the continuation of first class maintenance, which shall mean and be no less than the highest quality of maintenance provided by the Manager for similarly situated properties managed by the Manager.

Section 5.26. Fixtures. Borrower shall deliver to Funding Lender, on demand, any contracts, bills of sale, statements, receipted vouchers or agreements under which Borrower or any other Person claims title to any materials, fixtures or articles incorporated into the Improvements.

Section 5.27. Income from Project. Borrower shall first apply all Gross Income to Expenses of the Project, including all amounts then required to be paid under the Borrower Loan Documents and the Funding Loan Documents and the funding of all sums necessary to meet the Replacement Reserve Fund Requirement, before using or applying such Gross Income for any other purpose. Borrower shall not make or permit any distributions or other payments of Net Operating Income to its partners, shareholders or members, as applicable, in each case, without the prior Written Consent of Funding Lender.

Section 5.28. Leases and Occupancy Agreements.

(a) Lease Approval.

(i) Borrower has submitted to Funding Lender, and Funding Lender has approved, Borrower's standard form of tenant lease (the "Tenant Lease Form") for use in the Project. Borrower shall not materially modify the Tenant Lease Form without Funding Lender's prior Written Consent in each instance, which consent shall not be unreasonably withheld or delayed. Borrower may enter into leases of space within the Improvements (and amendments to such leases) in the ordinary course of business with bona fide third party tenants without Funding Lender's prior Written Consent if:

(A) The Tenant Lease Form is a Permitted Lease, and is executed in the form attached as an exhibit to the Construction Funding Agreement without material modification;

(B) Borrower, acting in good faith following the exercise of due diligence, has determined that the tenant meets requirements imposed under any applicable CC&R and is financially capable of performing all of its obligations under the Tenant Lease Form; and

(C) The Tenant Lease Form conforms to the Rent Schedule attached as an exhibit to the Construction Funding Agreement and reflects an arm's-length transaction, subject to the requirement that the Borrower comply with any applicable CC&R.

(ii) If any Event of Default has occurred and is continuing, Funding Lender may make written demand on Borrower to submit all future leases for Funding Lender's approval prior to execution. Borrower shall comply with any such demand by Funding Lender.

(iii) No approval of any lease by Funding Lender shall be for any purpose other than to protect Funding Lender's security for the Borrower Loan and to preserve Funding Lender's rights under the Borrower Loan Documents and the Funding Loan Documents. No approval by Funding Lender shall result in a waiver of any default of Borrower. In no event shall any approval by Funding Lender of a lease be a representation of any kind with regard to the lease or its enforceability, or the financial capacity of any tenant or guarantor.

(b) Landlord's Obligations. Borrower shall perform all obligations required to be performed by it as landlord under any lease affecting any part of the Project or any space within the Improvements.

(c) Leasing and Marketing Agreements. Except as may be contemplated in the Management Agreement with Borrower's Manager, Borrower shall not without the approval of Funding Lender enter into any leasing or marketing agreement and Funding Lender reserves the right to approve the qualifications of any marketing or leasing agent.

Section 5.29. Project Agreements and Licenses. To the extent not heretofore delivered to Funding Lender, Borrower will furnish to Funding Lender, as soon as available, true and correct copies of all Project Agreements and Licenses and the Plans and Specifications, together with assignments thereof to Funding Lender and consents to such assignments where required by Funding Lender, all in form and substance acceptable to Funding Lender. Neither Borrower nor General Partner has assigned or granted, or will assign or grant, a security interest in any of the Project Agreements and Licenses, other than to Funding Lender.

Section 5.30. Payment of Debt Payments. In addition to its obligations under the Borrower Note, Borrower will (i) duly and punctually pay or cause to be paid all principal of and interest on any Debt of Borrower as and when the same become due on or before the due date; (ii) comply with and perform all conditions, terms and obligations of other instruments or agreements evidencing or securing such Debt; (iii) promptly inform Funding Lender of any default, or anticipated default, under any such note, agreement, instrument; and (iv) forward to Funding Lender a copy of any notice of default or notice of any event that might result in default under any such note, agreement, instrument, including Liens encumbering the Project, or any portion thereof, which have been subordinated to the Security Instrument (regardless of whether or not permitted under this Borrower Loan Agreement).

Section 5.31. ERISA. Borrower will comply, and will cause each of its ERISA Affiliates to comply, in all respects with the provisions of ERISA.

Section 5.32. Patriot Act Compliance. Borrower shall use its good faith and commercially reasonable efforts to comply with the Patriot Act and all applicable requirements of Governmental Authorities having jurisdiction over Borrower and/or the Project, including those relating to money

laundering and terrorism. Funding Lender shall have the right to audit Borrower's compliance with the Patriot Act and all applicable requirements of Governmental Authorities having jurisdiction over Borrower and/or the Project, including those relating to money laundering and terrorism. In the event that Borrower fails to comply with the Patriot Act or any such requirements of Governmental Authorities, then Funding Lender may, at its option, cause Borrower to comply therewith and any and all costs and expenses incurred by Funding Lender in connection therewith shall be secured by the Security Instrument and shall be immediately due and payable.

Section 5.33. Funds from Equity Investor. Borrower shall cause the Equity Investor to fund all installments of the Equity Contributions in the amounts and at the times subject and according to the terms of the Partnership Agreement.

Section 5.34. Tax Covenants. The Borrower further represents, warrants and covenants as follows:

(a) General. The Borrower shall not take any action or omit to take any action which, if taken or omitted, respectively, would adversely affect the exclusion of interest on the Governmental Lender Note from gross income (as defined in Section 61 of the Code), for federal income tax purposes and, if it should take or permit any such action, the Borrower will take all lawful actions that it can take to rescind such action promptly upon having knowledge thereof and that the Borrower will take such action or actions, including amendment of this Borrower Loan Agreement, the Security Instrument and the Regulatory Agreement, as may be necessary, in the opinion of Tax Counsel, to comply fully with all applicable rules, rulings, policies, procedures, regulations or other official statements promulgated or proposed by the Department of the Treasury or the Internal Revenue Service applicable to the Governmental Lender Note, the Funding Loan or affecting the Project. Capitalized terms used in this Section 5.34 shall have the respective meanings assigned to them in the Regulatory Agreement or, if not defined therein, in the Funding Loan Agreement. With the intent not to limit the generality of the foregoing, the Borrower covenants and agrees that, prior to the final maturity of the Governmental Lender Note, unless it has received and filed with the Governmental Lender and the Funding Lender a Tax Counsel No Adverse Effect Opinion (other than with respect to interest on any portion of the Governmental Lender Note for a period during which such portion of the Governmental Lender Note is held by a "substantial user" of any facility financed with the proceeds of the Governmental Lender Note or a "related person," as such terms are used in Section 147(a) of the Code), the Borrower will comply with this Section 5.34.

(b) Use of Proceeds. The use of the net proceeds of the Funding Loan at all times will satisfy the following requirements:

(i) Limitation on Net Proceeds. At least 95% of the net proceeds of the Funding Loan (within the meaning of the Code) actually expended shall be used to pay Qualified Project Costs that are costs of a "qualified residential rental project" (within the meaning of Sections 142(a)(7) and 142(d) of the Code) and property that is "functionally related and subordinate" thereto (within the meaning of Sections 1.103-8(a)(3) and 1.103-8(b)(4)(iii) of the Regulations).

(ii) Limit on Costs of Funding. The proceeds of the Funding Loan will be expended for the purposes set forth in this Borrower Loan Agreement and in the Funding Loan Agreement and no portion thereof in excess of two percent of the proceeds of the Funding Loan, within the meaning of Section 147(g) of the Code, will be expended to pay Costs of Funding of the Funding Loan.

(iii) Prohibited Facilities. The Borrower shall not use or permit the use of any proceeds of the Funding Loan or any income from the investment thereof to provide any airplane, skybox, or other private luxury box, health club facility, any facility primarily used for gambling, or any store the principal business of which is the sale of alcoholic beverages for consumption off premises.

(iv) Limitation on Land. Less than 25 percent of the net proceeds of the Funding Loan actually expended will be used, directly or indirectly, for the acquisition of land or an interest therein, nor will any portion of the net proceeds of the Funding Loan be used, directly or indirectly, for the acquisition of land or an interest therein to be used for farming purposes.

(v) Limitation on Existing Facilities. No portion of the net proceeds of the Funding Loan will be used for the acquisition of any existing property or an interest therein unless (A) the first use of such property is pursuant to such acquisition or (B) the rehabilitation expenditures with respect to any building and the equipment therefor equal or exceed 15 percent of the cost of acquiring such building financed with the proceeds of the Funding Loan (with respect to structures other than buildings, this clause shall be applied by substituting 100 percent for 15 percent). For purposes of the preceding sentence, the term "rehabilitation expenditures" shall have the meaning set forth in Section 147(d)(3) of the Code.

(vi) Accuracy of Information. The information furnished by the Borrower and used by the Governmental Lender in preparing its certifications with respect to Section 148 of the Code and the Borrower's information statement pursuant to Section 149(e) of the Code is accurate and complete as of the date of origination of the Funding Loan.

(vii) Limitation of Project Expenditures. The acquisition, construction and equipping of the Project were not commenced (within the meaning of Section 144(a) of the Code) prior to the 60th day preceding the adoption of the resolution of the Governmental Lender with respect to the Project on January ___, 2013, and no obligation for which reimbursement will be sought from proceeds of the Funding Loan relating to the acquisition, construction or equipping of the Project was paid or incurred prior to 60 days prior to such date, except for permissible "preliminary expenditures", which include architectural, engineering surveying, soil testing, reimbursement bond issuance and similar costs incurred prior to the commencement of construction, rehabilitation or acquisition of the Project, and which do not exceed 20% of the aggregate issue price of the Governmental Lender Note.

(viii) Qualified Costs. The Borrower hereby represents, covenants and warrants that the proceeds of the Funding Loan shall be used or deemed used exclusively to pay costs which are (A) capital expenditures (as defined in Section 1.150-1(b) of the Code's regulations) and (B) not made for the acquisition of existing property, to the extent prohibited in Section 147(d) of the Code and that for the greatest number of buildings the proceeds of the Governmental Lender Note shall be deemed allocated on a pro rata basis to each building in the Project and the land on which it is located so that each building and the land on which it is located will have been financed fifty percent (50%) or more by the proceeds of the Governmental Lender Note for the purpose of complying with Section 42(h)(4)(B) of the Code; provided however, the foregoing representation, covenant and warranty is made for the benefit of the Borrower and its

partners and neither the Funding Lender nor the Governmental Lender shall have any obligation to enforce this statement nor shall they incur any liability to any person, including without limitation, the Borrower, the partners of the Borrower, any other affiliate of the Borrower or the holders or payees of the Governmental Lender Note and the Borrower Note for any failure to meet the intent expressed in the foregoing representation, covenant and warranty; and provided further, failure to comply with this representation, covenant and warranty shall not constitute a default or event of default under this Borrower Loan Agreement or the Funding Loan Agreement.

(c) Limitation on Maturity. The average maturity of the Governmental Lender Note does not exceed 120 percent of the average reasonably expected economic life of the Project to be financed by the Funding Loan, weighted in proportion to the respective cost of each item comprising the property the cost of which has been or will be financed, directly or indirectly, with the Net Proceeds of the Funding Loan. For purposes of the preceding sentence, the reasonably expected economic life of property shall be determined as of the later of (A) the Closing Date for the Funding Loan or (B) the date on which such property is placed in service (or expected to be placed in service). In addition, land shall not be taken into account in determining the reasonably expected economic life of property.

(d) No Arbitrage. The Borrower shall not take any action or omit to take any action with respect to the Gross Proceeds of the Governmental Lender Note or of any amounts expected to be used to pay the principal thereof or the interest thereon which, if taken or omitted, respectively, would cause the Governmental Lender Note to be classified as an "arbitrage bond" within the meaning of Section 148 of the Code. Except as provided in the Funding Loan Agreement and this Borrower Loan Agreement, the Borrower shall not pledge or otherwise encumber, or permit the pledge or encumbrance of, any money, investment, or investment property as security for payment of any amounts due under this Agreement or the Borrower Note relating to the Governmental Lender Note, shall not establish any segregated reserve or similar fund for such purpose and shall not prepay any such amounts in advance of the redemption date of an equal principal amount of the Governmental Lender Note, unless the Borrower has obtained in each case a Tax Counsel No Adverse Effect Opinion with respect to such action, a copy of which shall be provided to the Governmental Lender and the Funding Lender. The Borrower shall not, at any time prior to the final maturity of the Governmental Lender Note, invest or cause any Gross Proceeds to be invested in any investment (or to use Gross Proceeds to replace money so invested), if, as a result of such investment the Yield of all investments acquired with Gross Proceeds (or with money replaced thereby) on or prior to the date of such investment exceeds the Yield of the Governmental Lender Note to the Maturity Date, except as permitted by Section 148 of the Code and Regulations thereunder or as provided in the Regulatory Agreement. The Borrower further covenants and agrees that it will comply with all applicable requirements of said Section 148 and the rules and Regulations thereunder relating to the Governmental Lender Note and the interest thereon, including the employment of a Rebate Analyst acceptable to the Governmental Lender and Funding Lender at all times from and after the Closing Date for the calculation of rebatable amounts to the United States Treasury Department. The Borrower agrees that it will cause the Rebate Analyst to calculate the rebatable amounts prior to the Computation Date, annually not later than forty-five days after the anniversary of the Closing Date and subsequent to the Computation Date, not later than forty-five days after the fifth anniversary of the Closing Date and each five years thereafter and agrees that the Borrower will pay all costs associated therewith. The Borrower agrees to provide evidence of the employment of the Rebate Analyst satisfactory to the Governmental Lender and Funding Lender.

(e) No Federal Guarantee. Except to the extent permitted by Section 149(b) of the Code and the Regulations and rulings thereunder, the Borrower shall not take or omit to take any action which would cause the Governmental Lender Note to be "federally guaranteed" within the meaning of Section 149(b) of the Code and the Regulations and rulings thereunder.

(f) Representations. The Borrower has supplied or caused to be supplied to Tax Counsel all documents, instruments and written information requested by Tax Counsel, and all such documents, instruments and written information supplied by or on behalf of the Borrower at the request of Tax Counsel, which have been reasonably relied upon by Tax Counsel in rendering its opinion with respect to the exclusion from gross income of the interest on the Governmental Lender Note for federal income tax purposes, are true and correct in all material respects, do not contain any untrue statement of a material fact and do not omit to state any material fact necessary to be stated therein in order to make the information provided therein, in light of the circumstances under which such information was provided, not misleading, and the Borrower is not aware of any other pertinent information which Tax Counsel has not requested.

(g) Qualified Residential Rental Project. The Borrower hereby covenants and agrees that the Project will be operated as a "qualified residential rental project" within the meaning of Section 142(d) of the Code, on a continuous basis during the longer of the Qualified Project Period (as defined in the Regulatory Agreement) or any period during which any portion of the Governmental Lender Note remains outstanding, to the end that the interest on the Governmental Lender Note shall be excluded from gross income for federal income tax purposes. The Borrower hereby covenants and agrees, continuously during the Qualified Project Period, to comply with all the provisions of the Regulatory Agreement.

(h) Information Reporting Requirements. The Borrower will comply with the information reporting requirements of Section 149(e)(2) of the Code requiring certain information regarding the Governmental Lender Note to be filed with the Internal Revenue Service within prescribed time limits.

(i) Governmental Lender Note Not a Hedge Bond. The Borrower covenants and agrees that not more than 50% of the proceeds of the Governmental Lender Note will be invested in Nonpurpose Investments having a substantially guaranteed Yield for four years or more within the meaning of Section 149(f)(3)(A)(ii) of the Code, and the Borrower reasonably expects that at least 85% of the spendable proceeds of the Governmental Lender Note will be used to carry out the governmental purposes of the Governmental Lender Note within the three-year period beginning on the Closing Date.

(j) Termination of Restrictions. Although the parties hereto recognize that, subject to the provisions of the Regulatory Agreement, the provisions of this Borrower Loan Agreement shall terminate in accordance with Section 10.14 hereof, the parties hereto recognize that pursuant to the Regulatory Agreement, certain requirements, including the requirements incorporated by reference in this Section, may continue in effect beyond the term hereof.

(k) Public Approval. The Borrower covenants and agrees that the proceeds of the Governmental Lender Note will not be used in a manner that deviates in any substantial degree from the Project described in the written notice of a public hearing regarding the Governmental Lender Note.

(l) 40/60 Test Election. The Borrower and the Governmental Lender hereby elect to apply the requirements of Section 142(d)(1)(B) to the Project. The Borrower hereby represents,

covenants and agrees, continuously during the Qualified Project Period, to comply with all the provisions of the Regulatory Agreement.

(m) Modification of Tax Covenants. Subsequent to the origination of the Funding Loan and prior to its payment in full (or provision for the payment thereof having been made in accordance with the provisions of the Funding Loan Agreement), this Section 5.34 hereof may not be amended, changed, modified, altered or terminated except as permitted herein and by the Funding Loan Agreement and with the Written Consent of the Governmental Lender and the Funding Lender. Anything contained in this Agreement or the Funding Loan Agreement to the contrary notwithstanding, the Governmental Lender, the Funding Lender and the Borrower hereby agree to amend this Borrower Loan Agreement and, if appropriate, the Funding Loan Agreement and the Regulatory Agreement, to the extent required, in the opinion of Tax Counsel, in order for interest on the Governmental Lender Note to remain excludable from gross income for federal income tax purposes. The party requesting such amendment, which may include the Funding Lender, shall notify the other parties to this Borrower Loan Agreement of the proposed amendment and send a copy of such requested amendment to Tax Counsel. After review of such proposed amendment, Tax Counsel shall render to the Funding Lender and the Governmental Lender an opinion as to the effect of such proposed amendment upon the includability of interest on the Governmental Lender Note in the gross income of the recipient thereof for federal income tax purposes. The Borrower shall pay all necessary fees and expenses incurred with respect to such amendment. The Borrower, the Governmental Lender and, where applicable, the Funding Lender per written instructions from the Governmental Lender shall execute, deliver and, if applicable, the Borrower shall file of record, any and all documents and instruments, including without limitation, an amendment to the Regulatory Agreement, with a file-stamped copy to the Funding Lender, necessary to effectuate the intent of this Section 5.34, and the Borrower and the Governmental Lender hereby appoint the Funding Lender as their true and lawful attorney-in-fact to execute, deliver and, if applicable, file of record on behalf of the Borrower or the Governmental Lender, as is applicable, any such document or instrument (in such form as may be approved by and upon instruction of Tax Counsel) if either the Borrower or the Governmental Lender defaults in the performance of its obligation under this Section 5.34; provided, however, that the Funding Lender shall take no action under this Section 5.34 without first notifying the Borrower or the Governmental Lender, as is applicable, of its intention to take such action and providing the Borrower or the Governmental Lender, as is applicable, a reasonable opportunity to comply with the requirements of this Section 5.34.

The Borrower irrevocably authorizes and directs the Funding Lender and any other agent designated by the Governmental Lender to make payment of such amounts from funds of the Borrower, if any, held by the Funding Lender, or any agent of the Governmental Lender or the Funding Lender. The Borrower further covenants and agrees that, pursuant to the requirements of Treasury Regulation Section 1.148-1(b), it (or any related person contemplated by such regulations) will not purchase interests in the Governmental Lender Note in an amount related to the amount of the Borrower Loan.

Section 5.35. Payment of Rebate.

(a) Arbitrage Rebate. The Borrower agrees to take all steps necessary to compute and pay any rebatable arbitrage relating to the Funding Loan or the Governmental Lender Note in accordance with Section 148(f) of the Code including:

(i) Delivery of Documents and Money on Computation Dates. The Borrower will deliver to the Servicer, within 55 days after each Computation Date:

(A) a statement, signed by the Borrower, stating the Rebate Amount as of such Computation Date;

(B) if such Computation Date is an Installment Computation Date, an amount that, together with any amount then held for the credit of the Rebate Fund, is equal to at least 90% of the Rebate Amount as of such Installment Computation Date, less any "previous rebate payments" made to the United States (as that term is used in Section 1.148-3(f)(1) of the Regulations), or (2) if such Computation Date is the final Computation Date, an amount that, together with any amount then held for the credit of the Rebate Fund, is equal to the Rebate Amount as of such final Computation Date, less any "previous rebate payments" made to the United States (as that term is used in Section 1.148-3(f)(1) of the Regulations); and

(C) an Internal Revenue Service Form 8038-T properly signed and completed as of such Computation Date.

(ii) Correction of Underpayments. If the Borrower shall discover or be notified as of any date that any payment paid to the United States Treasury pursuant to this Section 5.35 of an amount described in Section 5.35(a)(i)(A) or (B) above shall have failed to satisfy any requirement of Section 1.148-3 of the Regulations (whether or not such failure shall be due to any default by the Borrower, the Governmental Lender or the Funding Lender), the Borrower shall (1) pay to the Servicer (for deposit to the Rebate Fund) and cause the Servicer to pay to the United States Treasury from the Rebate Fund the underpayment of the Rebate Amount, together with any penalty and/or interest due, as specified in Section 1.148-3(h) of the Regulations, within 175 days after any discovery or notice and (2) deliver to the Servicer an Internal Revenue Service Form 8038-T completed as of such date. If such underpayment of the Rebate Amount, together with any penalty and/or interest due, is not paid to the United States Treasury in the amount and manner and by the time specified in the Regulations, the Borrower shall take such steps as are necessary to prevent the Governmental Lender Note from becoming an arbitrage bond within the meaning of Section 148 of the Code.

(iii) Records. The Borrower shall retain all of its accounting records relating to the funds established under this Borrower Loan Agreement and all calculations made in preparing the statements described in this Section 5.35 for at least six years after the later of the final maturity of the Governmental Lender Note or the date the Funding Loan is retired in full.

(iv) Costs. The Borrower agrees to pay all of the fees and expenses of a nationally recognized Tax Counsel, the Rebate Analyst, a certified public accountant and any other necessary consultant employed by the Borrower or the Funding Lender in connection with computing the Rebate Amount.

(v) No Diversion of Rebatable Arbitrage. The Borrower will not indirectly pay any amount otherwise payable to the federal government pursuant to the foregoing requirements to any person other than the federal government by entering into any investment arrangement with respect to the Gross Proceeds of the Funding Loan which is not purchased at Fair Market Value or includes terms that the Borrower would not have included if the Funding Loan were not subject to Section 148(f) of the Code.

(vi) Modification of Requirements. If at any time during the term of this Agreement, the Governmental Lender, the Funding Lender or the Borrower desires to take any action which would otherwise be prohibited by the terms of this Section 5.35, such Person shall be permitted to take such action if it shall first obtain and provide to the other Persons named herein a Tax Counsel No Adverse Effect Opinion with respect to such action.

(b) Rebate Fund. The Servicer shall establish and hold a separate fund designated as the "Rebate Fund." The Servicer shall deposit or transfer to the credit of the Rebate Fund each amount delivered to the Servicer by the Borrower for deposit thereto and each amount directed by the Borrower to be transferred thereto.

(c) Within 15 days after each receipt or transfer of funds to the Rebate Fund, the Servicer shall withdraw from the Rebate Fund and pay to the United States of America the entire balance of the Rebate Fund.

(d) All payments to the United States of America pursuant to this Section 5.35 shall be made by the Servicer for the account and in the name of the Governmental Lender and shall be paid through the United States Mail (return receipt requested or overnight delivery), addressed to the appropriate Internal Revenue Service Center and accompanied by the appropriate Internal Revenue Service forms (such forms to be provided to the Servicer by the Borrower or the Rebate Analyst as set forth in this Section 5.35).

(e) The Borrower shall preserve all statements, forms and explanations received delivered pursuant this Section 5.35 and all records of transactions in the Rebate Fund until six years after the retirement of the Funding Loan.

(f) Moneys and securities held in the Rebate Fund shall not be deemed funds of the Funding Lender or of the Governmental Lender and are not pledged or otherwise subject to any security interest in favor of the Funding Lender to secure the Funding Loan or any other obligations.

(g) Notwithstanding anything to the contrary in this Borrower Loan Agreement, no payment shall be made to the United States if the Borrower shall furnish to the Governmental Lender and the Funding Lender an opinion of Tax Counsel to the effect that such payment is not required under Section 148(d) and (f) of the Code in order to maintain the exclusion from gross income for federal income tax purposes of interest on the Governmental Lender Note. In such event, the Borrower shall be entitled to withdraw funds from the Rebate Fund to the extent the Borrower shall provide a Tax Counsel No Adverse Effect Opinion to the Governmental Lender and the Funding Lender with respect to such withdrawal.

(h) Notwithstanding the foregoing, the computations and payments of rebate amounts referred to in this Section 5.35 need not be made to the extent that neither the Governmental Lender nor the Borrower will thereby fail to comply with any requirements of Section 148(f) of the Code based on a Tax Counsel No Adverse Effect Opinion, a copy of which shall be provided to the Funding Lender.

Section 5.36. Covenants under Funding Loan Agreement. The Borrower will fully and faithfully perform all the duties and obligations which the Governmental Lender has covenanted and agreed in the Funding Loan Agreement to cause the Borrower to perform and any duties and obligations which the Borrower is required in the Funding Loan Agreement to perform. The foregoing will not apply

to any duty or undertaking of the Governmental Lender which by its nature cannot be delegated or assigned.

Section 5.37. Notice of Default. The Borrower will advise the Governmental Lender, the Funding Lender and the Servicer promptly in writing of the occurrence of any Potential Default or Event of Default hereunder, specifying the nature and period of existence of such event and the actions being taken or proposed to be taken with respect thereto.

Section 5.38. Continuing Disclosure Agreement. The Borrower and the Funding Lender shall enter into the Continuing Disclosure Agreement to provide for the continuing disclosure of information about the Governmental Lender Note, the Borrower and other matters as specifically provided for in such agreement.

ARTICLE VI
NEGATIVE COVENANTS

Borrower hereby covenants and agrees as follows, which covenants shall remain in effect so long as any Payment Obligation or other obligation of Borrower under any of the other Borrower Loan Documents or the Funding Loan Documents remains outstanding or unperformed. Borrower covenants and agrees that it will not, directly or indirectly:

Section 6.1. Management Agreement. Without first obtaining the Funding Lender's prior Written Consent, enter into the Management Agreement, and thereafter the Borrower shall not, without the Funding Lender's prior Written Consent (which consent shall not be unreasonably withheld) and subject to the Regulatory Agreement: (i) surrender, terminate or cancel the Management Agreement or otherwise replace the Manager or enter into any other management agreement; (ii) reduce or consent to the reduction of the term of the Management Agreement; (iii) increase or consent to the increase of the amount of any charges under the Management Agreement; (iv) otherwise modify, change, supplement, alter or amend in any material respect, or waive or release in any material respect any of its rights and remedies under, the Management Agreement; or (v) suffer or permit the occurrence and continuance of a default beyond any applicable cure period under the Management Agreement (or any successor management agreement) if such default permits the Manager to terminate the Management Agreement (or such successor management agreement); provided, the Borrower may annually renew the Management Agreement on the same terms and conditions without the Funding Lender's prior written consent. [INDICATE THAT INITIAL MANAGEMENT AGREEMENT WITH [MERCY HOUSING] HAS BEEN APPROVED.]

Section 6.2. Dissolution. Dissolve or liquidate, in whole or in part, merge with or consolidate into another Person.

Section 6.3. Change in Business or Operation of Property. Enter into any line of business other than the ownership and operation of the Project, or make any material change in the scope or nature of its business objectives, purposes or operations, or undertake or participate in activities other than the continuance of its present business and activities incidental or related thereto or otherwise cease to operate the Project as a multi-family property or terminate such business for any reason whatsoever (other than temporary cessation in connection with construction or rehabilitation, as appropriate, of the Project).

Section 6.4. Debt Cancellation. Cancel or otherwise forgive or release any claim or debt owed to the Borrower by a Person, except for adequate consideration or in the ordinary course of the Borrower's business in its reasonable judgment.

Section 6.5. Assets. Purchase or own any real property or personal property incidental thereto other than the Project.

Section 6.6. Transfers. Make, suffer or permit the occurrence of any Transfer other than a transfer permitted under the Security Instrument, nor transfer any material License required for the operation of the Project.

Section 6.7. Debt. Other than as expressly approved in writing by the Funding Lender, create, incur or assume any indebtedness for borrowed money (including subordinate debt) whether unsecured or secured by all or any portion of the Project or interest therein or in the Borrower or any partner thereof (including subordinate debt) other than (i) the Borrower Payment Obligations, (ii) the Subordinate Debt, (iii) secured indebtedness incurred pursuant to or permitted by the Borrower Loan Documents and the Funding Loan Documents, and (iv) trade payables incurred in the ordinary course of business.

Section 6.8. Assignment of Rights. Without the Funding Lender's prior Written Consent, attempt to assign the Borrower's rights or interest under any Borrower Loan Document or Funding Loan Document in contravention of any Borrower Loan Document or Funding Loan Document.

Section 6.9. Principal Place of Business. Change its principal place of business without providing 30 days' prior Written Notice of the change to the Funding Lender and the Servicer.

Section 6.10. Partnership Agreement. Without the Funding Lender's prior Written Consent (which consent shall not be unreasonably withheld) surrender, terminate, cancel, modify, change, supplement, alter or amend in any material respect, or waive or release in any material respect, any of its rights or remedies under the Partnership Agreement; provided, however, the consent of Funding Lender is not required for an amendment of the Partnership Agreement resulting solely from the "Permitted Transfer" of partnership interests of Borrower as defined in and permitted by the Security Instrument.

Section 6.11. ERISA. Maintain, sponsor, contribute to or become obligated to contribute to, or suffer or permit any ERISA Affiliate of the Borrower to, maintain, sponsor, contribute to or become obligated to contribute to, any Plan, or permit the assets of the Borrower to become "plan assets," whether by operation of law or under regulations promulgated under ERISA.

Section 6.12. No Hedging Arrangements. Without the prior Written Consent of the Funding Lender or unless otherwise required by this Borrower Loan Agreement, the Borrower will not enter into or guarantee, provide security for or otherwise undertake any form of contractual obligation with respect to any interest rate swap, interest rate cap or other arrangement that has the effect of an interest rate swap or interest rate cap or that otherwise (directly or indirectly, derivatively or synthetically) hedges interest rate risk associated with being a debtor of variable rate debt or any agreement or other arrangement to enter into any of the above on a future date or after the occurrence of one or more events in the future.

Section 6.13. Loans and Investments; Distributions; Related Party Payments.

(a) Without the prior Written Consent of Funding Lender in each instance, Borrower shall not (i) lend money, make investments, or extend credit, other than in the ordinary course of its business as presently conducted; or (ii) repurchase, redeem or otherwise acquire any interest in Borrower, any Affiliate or any other Person owning an interest, directly or indirectly, in Borrower, or make any distribution, in cash or in kind, in respect of interests in Borrower, any Affiliate or any other Person owning an interest, directly or indirectly, in Borrower (except to the

extent permitted by the Security Instrument and subject to the limitations set forth in Section 5.27 hereof).

(b) Disbursements for fees and expenses of any Affiliate of Borrower and developer fees (however characterized) will only be paid to the extent that such fee or expense bears a proportionate relationship to the percentage of completion of the construction or rehabilitation, as the case may be, of the Improvements, as determined by the Construction Consultant, and only after deducting the applicable Retainage. Except as otherwise permitted hereunder or by the Funding Lender, no Disbursements for the Developer Fee or any "deferred developer fees" shall be made.

Section 6.14. Amendment of Related Documents or CC&R's. Without the prior Written Consent of Funding Lender in each instance, except as provided herein, Borrower shall not enter into or consent to any amendment, termination, modification, or other alteration of any of the Related Documents or any of the CC&R's (including, without limitation, those contained in the Borrower Loan Agreement, any Architect's Agreement or Engineer's Contract, any Construction Contract, and any Management Agreement, but excluding the Partnership Agreement, which is covered by Section 6.10), or any assignment, transfer, pledge or hypothecation of any of its rights thereunder, if any.

Section 6.15. Personal Property. Borrower shall not install materials, personal property, equipment or fixtures subject to any security agreement or other agreement or contract wherein the right is reserved to any Person other than Borrower to remove or repossess any such materials, equipment or fixtures, or whereby title to any of the same is not completely vested in Borrower at the time of installation, without Funding Lender's prior Written Consent; provided, however, that this Section 6.15 shall not apply to laundry equipment or other equipment that is owned by a third-party vendor and commercial tenants.

Section 6.16. Fiscal Year. Without Funding Lender's Written Consent, which shall not be unreasonably withheld, neither Borrower nor General Partner shall change the times of commencement or termination of its fiscal year or other accounting periods, or change its methods of accounting, other than to conform to GAAP.

Section 6.17. Publicity. Neither Borrower nor General Partner shall issue any publicity release or other communication to any print, broadcast or on-line media, post any sign or in any other way identify Funding Lender or any of its Affiliates as the source of the financing provided for herein, without the prior written approval of Funding Lender in each instance (provided that nothing herein shall prevent Borrower or General Partner from identifying Funding Lender or its Affiliates as the source of such financing to the extent that Borrower or General Partner are required to do so by disclosure requirements applicable to publicly held companies). Borrower and General Partner agree that no sign shall be posted on the Project in connection with the construction or rehabilitation of the Improvements unless such sign identifies Citigroup and its affiliates as the source of the financing provided for herein or Funding Lender consents to not being identified on any such sign.

Section 6.18. Subordinate Loan Documents. Without Funding Lender's prior written consent, Borrower will not surrender, terminate, cancel, modify, change, supplement, alter, amend, waive, release, assign, transfer, pledge or hypothecate any of its rights or remedies under the Subordinate Loan Documents.

Section 6.19. Reserved.

ARTICLE VII
RESERVED

ARTICLE VIII
DEFAULTS

Section 8.1. Events of Default. Each of the following events shall constitute an "Event of Default" under the Borrower Loan Agreement:

(a) failure by the Borrower to pay any Borrower Loan Payment in the manner and on the date such payment is due in accordance with the terms and provisions of the Borrower Note, or the failure by the Borrower to pay any Additional Payment on the date such payment is due in accordance with the terms and provisions of the Borrower Note, the Security Instrument, this Borrower Loan Agreement or any other Borrower Loan Document;

(b) failure by or on behalf of the Borrower to pay when due any amount (other than as provided in subsection (a) above or elsewhere in this Section 8.1) required to be paid by the Borrower under this Borrower Loan Agreement, the Borrower Note, the Security Instrument or any of the other Borrower Loan Documents or Funding Loan Documents, including a failure to repay any amounts that have been previously paid but are recovered, attached or enjoined pursuant to any insolvency, receivership, liquidation or similar proceedings, which default remains uncured for a period of five (5) days after Written Notice thereof shall have been given to the Borrower;

(c) an Event of Default, as defined by the Borrower Note, the Security Instrument or any other Borrower Loan Document, occurs (or to the extent an "Event of Default" is not defined in any other Borrower Loan Document, any default or breach by the Borrower or any Guarantor of its obligations, covenants, representations or warranties under such Borrower Loan Document occurs and any applicable notice and/or cure period has expired);

(d) any representation or warranty made by any of the Borrower, the Guarantor or the General Partner in any Borrower Loan Document or Funding Loan Document to which it is a party, or in any report, certificate, financial statement or other instrument, agreement or document furnished by the Borrower, the Guarantor or the General Partner in connection with any Borrower Loan Document or Funding Loan Document, shall be false or misleading in any material respect as of the Closing Date;

(e) the Borrower shall make a general assignment for the benefit of creditors, or shall generally not be paying its debts as they become due;

(f) the Borrower Controlling Entity shall make a general assignment for the benefit of creditors, shall generally not be paying its debts as they become due, or an Act of Bankruptcy with respect to the Borrower Controlling Entity shall occur, unless in all cases the Borrower Controlling Entity is replaced with a substitute Borrower Controlling Entity that satisfies the requirements of Section 21 of the Security Instrument; which, in the case of a non-profit Borrower Controlling Entity, may be replaced within sixty (60) days of such event with another non-profit Borrower Controlling Entity acceptable to the Funding Lender, in which case no Event of Default shall be deemed to have occurred;

(g) any portion of Borrower Deferred Equity to be made by Equity Investor and required for (i) completion of the construction or rehabilitation, as the case may be, of the Improvements, or (iii) the operation of the Improvements, is not received in accordance with the Partnership Agreement after the expiration of all applicable notice and cure periods;

(h) the failure by Borrower or any ERISA Affiliate of Borrower to comply in all respects with ERISA, or the occurrence of any other event (with respect to the failure of Borrower or any ERISA Affiliate to pay any amount required to be paid under ERISA or with respect to the termination of, or withdrawal of Borrower or any ERISA Affiliate from, any employee benefit or welfare plan subject to ERISA) the effect of which is to impose upon Borrower (after giving effect to the tax consequences thereof) for the payment of any amount in excess of Fifty Thousand Dollars ($50,000);

(i) a Bankruptcy Event shall occur with respect to Borrower, any General Partner or Guarantor, or there shall be a change in the assets, liabilities or financial position of any such Person which has a material adverse effect upon the ability of such Person to perform such Person's obligations under this Borrower Loan Agreement, any other Borrower Loan Document or any Related Document, provided that any such Bankruptcy Event with respect to a Guarantor shall not constitute an Event of Default: (i) if such Bankruptcy Event occurs on or after the date upon which the Guaranty terminates in accordance with its terms (or the date upon which all of the Guaranties have terminated in accordance with their terms, if more than one Guaranty was executed by such Guarantor), or (ii) if such Bankruptcy Event occurs prior to the date upon which the Guaranty terminates in accordance with its terms (or the date upon which all of the Guaranties have terminated in accordance with their terms, if more than one Guaranty was executed by such Guarantor) and the Borrower replaces such Guarantor with a person or entity satisfying the Funding Lender's mortgage credit standards for principals and acceptable to the Funding Lender in its sole and absolute discretion within thirty (30) days after notice thereof from the Funding Lender;

(j) all or any part of the property of Borrower is attached, levied upon or otherwise seized by legal process, and such attachment, levy or seizure is not quashed, stayed or released: (i) prior to completion of the construction or rehabilitation, as the case may be, of the Improvements, within ten (10) days of the date thereof or (ii) after completion of the construction or rehabilitation, as the case may be, of the Improvements, within thirty (30) days of the date thereof;

(k) subject to Section 10.16 hereof, Borrower fails to pay when due any monetary obligation (other than pursuant to this Borrower Loan Agreement) to any Person in excess of $100,000, and such failure continues beyond the expiration of any applicable cure or grace periods;

(l) any material litigation or proceeding is commenced before any Governmental Authority against or affecting Borrower, any General Partner or Guarantor, or property of Borrower, any General Partner or Guarantor, or any part thereof, and such litigation or proceeding is not defended diligently and in good faith by Borrower, any General Partner or Guarantor, as applicable, provided that any such material litigation or proceeding against a Guarantor shall not constitute an Event of Default: (i) if such material litigation is commenced on or after the date upon which the Guaranty terminates in accordance with its terms (or the date upon which all of the Guaranties have terminated in accordance with their terms, if more than one Guaranty was executed by such Guarantor), or (ii) if such material litigation or proceeding is commenced prior to the date upon which the Guaranty terminates in accordance with its terms (or

the date upon which all of the Guaranties have terminated in accordance with their terms, if more than one Guaranty was executed by such Guarantor) and the Borrower replaces such Guarantor with a person or entity satisfying the Funding Lender's mortgage credit standards for principals and acceptable to the Funding Lender in its sole and absolute discretion within thirty (30) days after notice thereof from the Funding Lender;

(m) a final judgment or decree for monetary damages in excess of $50,000 (if against Borrower or General Partner) or $100,000 (if against Guarantor) or a monetary fine or penalty (not subject to appeal or as to which the time for appeal has expired) is entered against Borrower, any General Partner or Guarantor by any Governmental Authority, and such judgment, decree, fine or penalty is not paid and discharged or stayed (i) prior to completion of the construction or rehabilitation, as the case may be, of the Improvements, within ten (10) days after entry thereof or (ii) after completion of the construction or rehabilitation, as the case may be, of the Improvements, within thirty (30) days after entry thereof (or such longer period as may be permitted for payment by the terms of such judgment, fine or penalty) , provided that any such judgment, decree, fine or penalty against a Guarantor shall not constitute an Event of Default: (i) if such judgment, decree, fine or penalty is entered on or after the date upon which the Guaranty terminates in accordance with its terms (or the date upon which all of the Guaranties have terminated in accordance with their terms, if more than one Guaranty was executed by such Guarantor), or (ii) if such judgment, decree, fine or penalty is entered prior to the date upon which the Guaranty terminates in accordance with its terms (or the date upon which all of the Guaranties have terminated in accordance with their terms, if more than one Guaranty was executed by such Guarantor) and the Borrower replaces such Guarantor with a person or entity satisfying the Funding Lender's mortgage credit standards for principals and acceptable to the Funding Lender in its sole and absolute discretion within thirty (30) days after notice thereof from the Funding Lender;

(n) a final, un-appealable and uninsured money judgment or judgments, in favor of any Person other than a Governmental Authority, in the aggregate sum of $50,000 (if against Borrower or General Partner) or $100,000 (if against Guarantor) or more shall be rendered against Borrower, any General Partner or Guarantor, or against any of their respective assets, that is not paid, superseded or stayed (i) prior to completion of the construction or rehabilitation, as the case may be, of the Improvements, within ten (10) days after entry thereof or (ii) after completion of the construction or rehabilitation, as the case may be, of the Improvements, within thirty (30) days after entry thereof (or such longer period as may be permitted for payment by the terms of such judgment); or any levy of execution, writ or warrant of attachment, or similar process, is entered or filed against Borrower, any General Partner or Guarantor, or against any of their respective assets (that is likely to have a material adverse effect upon the ability of Borrower, any General Partner or Guarantor to perform their respective obligations under this Borrower Loan Agreement, any other Borrower Loan Document or any Related Document), and such judgment, writ, warrant or process shall remain unsatisfied, unsettled, unvacated, unhanded and unstayed (i) prior to completion of the construction or rehabilitation, as the case may be, of the Improvements, for a period of ten (10) days or (ii) after completion of the construction or rehabilitation, as the case may be, of the Improvements, for a period of thirty (30) days, or in any event later than five (5) Business Days prior to the date of any proposed sale thereunder, provided that any such judgment, levy, writ, warrant, attachment or similar process against a Guarantor shall not constitute an Event of Default: (i) if such judgment, levy, writ, warrant, attachment or similar process is entered on or after the date upon which the Guaranty terminates in accordance with its terms (or the date upon which all of the Guaranties have terminated in accordance with their terms, if more than one Guaranty was executed by such Guarantor), or (ii) if such judgment, levy, writ, warrant, attachment or similar process is entered prior to the date upon which the

Guaranty terminates in accordance with its terms (or the date upon which all of the Guaranties have terminated in accordance with their terms, if more than one Guaranty was executed by such Guarantor) and the Borrower replaces such Guarantor with a person or entity satisfying the Funding Lender's mortgage credit standards for principals and acceptable to the Funding Lender in its sole and absolute discretion within thirty (30) days after notice thereof from the Funding Lender;

(o) the inability of Borrower to satisfy any condition for the receipt of a Disbursement hereunder (other than an Event of Default specifically addressed in this Section 8.1) and failure to resolve the situation to the satisfaction of Funding Lender for a period in excess of thirty (30) days after Written Notice from Funding Lender unless (i) such inability shall have been caused by conditions beyond the control of Borrower, including, without limitation, acts of God or the elements, fire, strikes and disruption of shipping; (ii) Borrower shall have made adequate provision, acceptable to Funding Lender, for the protection of materials stored on-site or off-site and for the protection of the Improvements to the extent then constructed against deterioration and against other loss or damage or theft; (iii) Borrower shall furnish to Funding Lender satisfactory evidence that such cessation of construction or rehabilitation will not adversely affect or interfere with the rights of Borrower under labor and materials contracts or subcontracts relating to the construction or operation of the Improvements; and (iv) Borrower shall furnish to Funding Lender satisfactory evidence that the completion of the construction or rehabilitation of the Improvements can be accomplished by the Completion Date;

(p) the construction or rehabilitation of the Improvements is abandoned or halted prior to completion for any period of thirty (30) consecutive days, [unless Borrower has furnished to Funding Lender satisfactory evidence that the completion of the construction or rehabilitation of the Improvements can be accomplished by the Completion Date];

(q) Borrower shall fail to keep in force and effect any material permit, license, consent or approval required under this Borrower Loan Agreement, or any Governmental Authority with jurisdiction over the Mortgaged Property or the Project orders or requires that construction or rehabilitation of the Improvements be stopped, in whole or in part, or that any required approval, license or permit be withdrawn or suspended, and the order, requirement, withdrawal or suspension remains in effect for a period of thirty (30) days [unless Borrower has furnished to Funding Lender satisfactory evidence that the completion of the construction or rehabilitation of the Improvements can be accomplished by the Completion Date];

(r) failure by the Borrower to Substantially Complete the construction or rehabilitation, as the case may be, of the Improvements in accordance with this Borrower Loan Agreement on or prior to the Substantial Completion Date;

(s) failure by Borrower to complete the construction or rehabilitation, as they may be, of the Improvements in accordance with this Borrower Loan Agreement on or prior to the Completion Date;

(t) [Reserved];

(u) failure by any Subordinate Lender to disburse the proceeds of its Subordinate Loan in approximately such amounts and at approximately such times as set forth in the Cost Breakdown and in the Subordinate Loan Documents;

(v) an "Event of Default" or "Default" (as defined in the applicable agreement) shall occur under any of the Subordinate Loan Documents or the Redevelopment Agreement, after the expiration of all applicable notice and cure periods; or

(w) Borrower fails to obtain all grading, foundation, building and all other construction permits, licenses and authorizations from all applicable Government Authorities or third parties necessary for the completion of the construction or rehabilitation, as the case may be, of the Improvements, and the operation of, and access to, the Project, within [___] days after the Closing Date; or

(x) any failure by the Borrower to perform or comply with any of its obligations under this Borrower Loan Agreement (other than those specified in this Section 9.1), as and when required, which continues for a period of thirty (30) days after written notice of such failure by Funding Lender or the Servicer on its behalf to the Borrower; provided, however, if such failure is susceptible of cure but cannot reasonably be cured within such thirty (30) day period, and the Borrower shall have commenced to cure such failure within such thirty (30) day period and thereafter diligently and expeditiously proceeds to cure the same, such thirty (30) day period shall be extended for an additional period of time as is reasonably necessary for the Borrower in the exercise of due diligence to cure such failure, such additional period not to exceed sixty (60) days. However, no such notice or grace period shall apply to the extent such failure could, in the Funding Lender's judgment, absent immediate exercise by the Funding Lender of a right or remedy under this Borrower Loan Agreement, result in harm to the Funding Lender, impairment of the Borrower Note or this Borrower Loan Agreement or any security given under any other Borrower Loan Document.

(y) additionally, except with respect to any payment due on the Borrower Note and Additional Borrower Payments, (a) any Potential Default or Event of Default that occurs by reason of acts or omissions of a general partner of Borrower shall be deemed cured if such general partner of Borrower is replaced, within thirty (30) days after notice to Borrower of such Potential Default or Event of Default by Funding Lender, by a substitute general partner approved by Funding Lender in its sole discretion, except if such replacement is an affiliate of the Equity Investor, no such approval by Funding Lender shall be required, provided in either case such [replacement is approved by the Governmental Lender in the manner and to the extent provided in the Regulatory Agreement (as defined in the Funding Loan Agreement) and such] substitute general partner timely cures such Potential Default or Event of Default; and (b) any Potential Default or Event of Default that occurs which can be cured by replacement of any guarantor of the Borrower Loan shall be deemed cured if such guarantor is replaced by a substitute guarantor approved by Funding Lender in its sole discretion, which substitute guarantor executes such guaranty agreements requested by Funding Lender within thirty (30) days after notice to Borrower of such Potential Default or Event of Default by Funding Lender.

Section 8.2. Remedies.

Section 8.2.1 Acceleration. Upon the occurrence of an Event of Default (other than an Event of Default described in paragraph (e), (f) or (i) of Section 8.1) and at any time and from time to time thereafter, as long as such Event of Default continues to exist, in addition to any other rights or remedies available to the Governmental Lender pursuant to the Borrower Loan Documents or at law or in equity, the Funding Lender may, take such action, without notice or demand, as the Funding Lender deems advisable to protect and enforce its rights against the Borrower and in and to the Project, including declaring the Borrower Payment Obligations to be immediately due and payable (including, without limitation, the principal of, Prepayment Premium, if any, and interest on and all other amounts due on the

Borrower Note to be immediately due and payable), without notice or demand, and apply such payment of the Borrower Payment Obligations in any manner and in any order determined by Funding Lender, in Funding Lender's sole and absolute discretion; and upon any Event of Default described in paragraph (e), (f) or (i) of Section 8.1, the Borrower Payment Obligations shall become immediately due and payable, without notice or demand, and the Borrower hereby expressly waives any such notice or demand, anything contained in any Borrower Loan Document to the contrary notwithstanding. Notwithstanding anything herein to the contrary, enforcement of remedies hereunder and under the Funding Loan Agreement shall be controlled by the Funding Lender.

Section 8.2.2 Remedies Cumulative. Upon the occurrence of an Event of Default, all or any one or more of the rights, powers, privileges and other remedies available to the Funding Lender against the Borrower under the Borrower Loan Documents or at law or in equity may be exercised by the Funding Lender, at any time and from time to time, whether or not all or any of the Borrower Payment Obligations shall be declared due and payable, and whether or not the Funding Lender shall have commenced any foreclosure proceeding or other action for the enforcement of its rights and remedies under any of the Borrower Loan Documents. Any such actions taken by the Funding Lender shall be cumulative and concurrent and may be pursued independently, singly, successively, together or otherwise, at such time and in such order as the Funding Lender may determine in its sole discretion, to the fullest extent permitted by law, without impairing or otherwise affecting the other rights and remedies of the Funding Lender permitted by law, equity or contract or as set forth in the Borrower Loan Documents. Without limiting the generality of the foregoing, the Borrower agrees that if an Event of Default is continuing, all Liens and other rights, remedies or privileges provided to the Funding Lender shall remain in full force and effect until they have exhausted all of its remedies, the Security Instrument has been foreclosed, the Project has been sold and/or otherwise realized upon satisfaction of the Borrower Payment Obligations or the Borrower Payment Obligations has been paid in full. To the extent permitted by applicable law, nothing contained in any Borrower Loan Document shall be construed as requiring the Funding Lender to resort to any portion of the Project for the satisfaction of any of the Borrower Payment Obligations in preference or priority to any other portion, and the Funding Lender may seek satisfaction out of the entire Project or any part thereof, in its absolute discretion.

Notwithstanding any provision herein to the contrary, the Governmental Lender and the Funding Lender agrees that any cure of any default made or tendered by the Equity Investor shall be deemed to be a cure by the Borrower and shall be accepted or rejected on the same basis as if made or tendered by the Borrower.

Section 8.2.3 Delay. No delay or omission to exercise any remedy, right, power accruing upon an Event of Default, or the granting of any indulgence or compromise by the Funding Lender shall impair any such remedy, right or power hereunder or be construed as a waiver thereof, but any such remedy, right or power may be exercised from time to time and as often as may be deemed expedient. A waiver of one Potential Default or Event of Default shall not be construed to be a waiver of any subsequent Potential Default or Event of Default or to impair any remedy, right or power consequent thereon. Notwithstanding any other provision of this Borrower Loan Agreement, the Funding Lender reserves the right to seek a deficiency judgment or preserve a deficiency claim, in connection with the foreclosure of the Security Instrument to the extent necessary to foreclose on the Project, the Rents, the funds or any other collateral.

Section 8.2.4 Set Off; Waiver of Set Off. Upon the occurrence of an Event of Default, Funding Lender may, at any time and from time to time, without notice to Borrower or any other Person (any such notice being expressly waived), set off and appropriate and apply (against and on account of any obligations and liabilities of Borrower to Funding Lender arising under or connected with this Borrower Loan Agreement and the other Borrower Loan Documents and the Funding Loan

Documents, irrespective of whether or not Funding Lender shall have made any demand therefor, and although such obligations and liabilities may be contingent or unmatured), and Borrower hereby grants to Funding Lender, as security for the Payment Obligations, a security interest in, any and all deposits (general or special, including but not limited to Debt evidenced by certificates of deposit, whether matured or unmatured, but not including trust accounts) and any other Debt at any time held or owing by Funding Lender to or for the credit or the account of Borrower.

Section 8.2.5 Assumption of Obligations. In the event that the Funding Lender or its assignee or designee shall become the legal or beneficial owner of the Project by foreclosure or deed in lieu of foreclosure, such party shall succeed to the rights and the obligations of the Borrower under this Borrower Loan Agreement, the Borrower Note, the Regulatory Agreement, and any other Borrower Loan Documents and Funding Loan Documents to which the Borrower is a party. Such assumption shall be effective from and after the effective date of such acquisition and shall be made with the benefit of the limitations of liability set forth therein and without any liability for the prior acts of the Borrower.

Section 8.2.6 Accounts Receivable. Upon the occurrence and continuation of an Event of Default, Funding Lender shall have the right, to the extent permitted by law, to impound and take possession of books, records, notes and other documents evidencing Borrower's accounts, accounts receivable and other claims for payment of money, arising in connection with the Project, and to make direct collections on such accounts, accounts receivable and claims for the benefit of Funding Lender.

Section 8.2.7 Defaults under Other Documents. Funding Lender shall have the right to cure any default under any of the Related Documents [_and the Subordinate Loan Documents_], but shall have no obligation to do so.

Section 8.2.8 Abatement of Disbursements. Notwithstanding any provision to the contrary herein or any of the other Borrower Loan Documents or the Funding Loan Documents, Funding Lender's obligation to make further Disbursements shall abate (i) during the continuance of any Potential Default (unless the funding of the Disbursement would result in the cure of such Potential Default), (ii) after any disclosure to Funding Lender of any fact or circumstance that, absent such disclosure, would cause any representation or warranty of Borrower to fail to be true and correct in all material respects, unless and until Funding Lender elects to permit further Disbursements notwithstanding such event or circumstance; and (iii) upon the occurrence and continuation of any Event of Default.

Section 8.2.9 Completion of Improvements. Upon the occurrence and continuation of any Event of Default, Funding Lender shall have the right to cause an independent contractor selected by Funding Lender to enter into possession of the Project and to perform any and all work and labor necessary for the completion of the Project substantially in accordance with the Plans and Specifications, if any, and to perform Borrower's obligations under this Borrower Loan Agreement. All sums expended by Funding Lender for such purposes shall be deemed to have been disbursed to and borrowed by Borrower and shall be secured by the Security Documents.

Section 8.2.10 Right to Directly Enforce. Notwithstanding any other provision hereof to the contrary, the Funding Lender shall have the right to directly enforce all rights and remedies hereunder with or without involvement of the Governmental Lender, provided that only the Governmental Lender may enforce the Unassigned Rights and Funding Lender shall not impair Governmental Lender's enforcement of Unassigned Rights. In the event that any of the provisions set forth in this Section 8.2.10 are inconsistent with the covenants, terms and conditions of the Security Instrument, the covenants, terms and conditions of the Security Instrument shall prevail.

Section 8.2.11 Power of Attorney. Effective upon the occurrence of an Event of Default, and continuing until and unless such Event of Default is cured or waived, Borrower hereby constitutes and appoints Funding Lender, or an independent contractor selected by Funding Lender, as its true and lawful attorney-in-fact with full power of substitution, for the purposes of completion of the Project and performance of Borrower's obligations under this Borrower Loan Agreement in the name of Borrower, and hereby empowers said attorney-in-fact to do any or all of the following upon the occurrence and continuation of an Event of Default (it being understood and agreed that said power of attorney shall be deemed to be a power coupled with an interest which cannot be revoked until full payment and performance of all obligations under this Borrower Loan Agreement and the other Borrower Loan Documents and the Funding Loan Documents):

(a) to use any of the funds of Borrower or General Partner, including any balance of the Borrower Loan, as applicable, and any funds which may be held by Funding Lender for Borrower (including all funds in all deposit accounts in which Borrower has granted to Funding Lender a security interest), for the purpose of effecting completion of the construction or rehabilitation, as the case may be, of the Improvements, in the manner called for by the Plans and Specifications;

(b) to make such additions, changes and corrections in the Plans and Specifications as shall be necessary or desirable to complete the Project in substantially the manner contemplated by the Plans and Specifications;

(c) to employ any contractors, subcontractors, agents, architects and inspectors required for said purposes;

(d) to employ attorneys to defend against attempts to interfere with the exercise of power granted hereby;

(e) to pay, settle or compromise all existing bills and claims which are or may be liens against the Project, the Improvements or the Project, or may be necessary or desirable for the completion of the construction or rehabilitation, as the case may be, of the Improvements, or clearance of objections to or encumbrances on title;

(f) to execute all applications and certificates in the name of Borrower, which may be required by any other construction contract,

(g) to prosecute and defend all actions or proceedings in connection with the Project and to take such action, require such performance and do any and every other act as is deemed necessary with respect to the completion of the construction or rehabilitation, as the case may be, of the Improvements, which Borrower might do on its own behalf;

(h) to let new or additional contracts to the extent not prohibited by their existing contracts;

(i) to employ watchmen and erect security fences to protect the Project from injury; and

(j) to take such action and require such performance as it deems necessary under any of the bonds or insurance policies to be furnished hereunder, to make settlements and compromises with the sureties or insurers thereunder, and in connection therewith to execute instruments of release and satisfaction.

It is the intention of the parties hereto that upon the occurrence and continuance of an Event of Default, rights and remedies may be pursued pursuant to the terms of the Borrower Loan Documents and the Funding Loan Documents. The parties hereto acknowledge that, among the possible outcomes to the pursuit of such remedies, is the situation where the Funding Lender assignees or designees become the owner of the Project and assume the obligations identified above, and the Borrower Note, the Borrower Loan and the other Borrower Loan Documents and Funding Loan Documents remain outstanding.

ARTICLE IX
SPECIAL PROVISIONS

Section 9.1. Sale of Note and Secondary Market Transaction.

Section 9.1.1 Cooperation. Subject to the restrictions of Section 2.4(b) of the Funding Loan Agreement, at the Funding Lender's or the Servicer's request (to the extent not already required to be provided by the Borrower under this Borrower Loan Agreement), the Borrower shall use reasonable efforts to satisfy the market standards to which the Funding Lender or the Servicer customarily adheres or which may be reasonably required in the marketplace or by the Funding Lender or the Servicer in connection with one or more sales or assignments of all or a portion of the Governmental Lender Note or participations therein or securitizations of single or multi-class securities (the "Securities") secured by or evidencing ownership interests in all or a portion of the Borrower Loan (each such sale, assignment and/or securitization, a "Secondary Market Transaction"); provided that neither the Borrower nor the Governmental Lender shall incur any third party or other out-of-pocket costs and expenses in connection with a Secondary Market Transaction, including the costs associated with the delivery of any Provided Information or any opinion required in connection therewith, and all such costs shall be paid by the Funding Lender or the Servicer, and shall not materially modify Borrower's rights or obligations. Without limiting the generality of the foregoing, the Borrower shall, so long as the Borrower Loan is still outstanding:

(a) (i) provide such financial and other information with respect to the Borrower Loan, and with respect to the Project, the Borrower, the Manager, the contractor of the Project or the Borrower Controlling Entity, (ii) provide financial statements, audited, if available, relating to the Project with customary disclaimers for any forward looking statements or lack of audit, and (iii), at the expense of the Funding Lender or the Servicer, perform or permit or cause to be performed or permitted such site inspection, appraisals, surveys, market studies, environmental reviews and reports (Phase I's and, if appropriate, Phase II's), engineering reports and other due diligence investigations of the Project, as may be reasonably requested from time to time by the Funding Lender or the Servicer or the Rating Agencies or as may be necessary or appropriate in connection with a Secondary Market Transaction or Exchange Act requirements (the items provided to the Funding Lender or the Servicer pursuant to this paragraph (a) being called the "Provided Information"), together, if customary, with appropriate verification of and/or consents to the Provided Information through letters of auditors or opinions of counsel of independent attorneys acceptable to the Funding Lender or the Servicer and the Rating Agencies;

(b) make such representations and warranties as of the closing date of any Secondary Market Transaction with respect to the Project, the Borrower, the Borrower Loan Documents and the Funding Loan Documents reasonably acceptable to the Funding Lender or the Servicer, consistent with the facts covered by such representations and warranties as they exist on the date thereof; and

(c) execute such amendments to the Borrower Loan Documents and the Funding Loan Documents to accommodate such Secondary Market Transaction so long as such

amendment does not affect the material economic terms of the Borrower Loan Documents and the Funding Loan Documents and is not otherwise adverse to the Borrower in its reasonable discretion.

Section 9.1.2 Use of Information. The Borrower understands that certain of the Provided Information and the required records may be included in disclosure documents in connection with a Secondary Market Transaction, including a prospectus or private placement memorandum (each, a "Secondary Market Disclosure Document"), or provided or made available to investors or prospective investors in the Securities, the Rating Agencies and service providers or other parties relating to the Secondary Market Transaction. In the event that the Secondary Market Disclosure Document is required to be revised, the Borrower shall cooperate, subject to Section 9.1.1(c) hereof, with the Funding Lender and the Servicer in updating the Provided Information or required records for inclusion or summary in the Secondary Market Disclosure Document or for other use reasonably required in connection with a Secondary Market Transaction by providing all reasonably requested current information pertaining to the Borrower and the Project necessary to keep the Secondary Market Disclosure Document accurate and complete in all material respects with respect to such matters. The Borrower hereby consents to any and all such disclosures of such information.

Section 9.1.3 Borrower Obligations Regarding Secondary Market Disclosure Documents. In connection with a Secondary Market Disclosure Document, the Borrower shall provide, or in the case of a Borrower-engaged third party such as the Manager, cause it to provide, information reasonably requested by the Funding Lender pertaining to the Borrower, the Project or such third party (and portions of any other sections reasonably requested by the Funding Lender pertaining to the Borrower, the Project or the third party). The Borrower shall, if requested by the Funding Lender and the Servicer, certify in writing that the Borrower has carefully examined those portions of such Secondary Market Disclosure Document, pertaining to the Borrower, the Project or the Manager, and such portions (and portions of any other sections reasonably requested and pertaining to the Borrower, the Project or the Manager) do not contain any untrue statement of a material fact or omit to state a material fact necessary in order to make the statements made, in the light of the circumstances under which they were made, not misleading; provided that the Borrower shall not be required to make any representations or warranties regarding any Provided Information obtained from a third party except with respect to information it provided to such parties. Furthermore, the Borrower hereby indemnifies the Funding Lender, the Governmental Lender and the Servicer for any Liabilities to which any such parties may become subject to the extent such Liabilities arise out of or are based upon the use of the Provided Information in a Secondary Market Disclosure Document; provided that the Borrower shall not provide any indemnification regarding any Provided Information obtained from unrelated third parties except with respect to information it provided to such parties.

Section 9.1.4 Borrower Indemnity Regarding Filings. In connection with filings under the Exchange Act or the Securities Act, the Borrower shall (i) indemnify Funding Lender, the Governmental Lender and the underwriter group for any securities (the "Underwriter Group") and all officials, employees and agents of any of them for any Liabilities to which Funding Lender, the Servicer or the Underwriter Group may become subject insofar as the Liabilities arise out of or are based upon the omission or alleged omission to state in the Provided Information of a material fact required to be stated in the Provided Information in order to make the statements in the Provided Information, in the light of the circumstances under which they were made not misleading and (ii) reimburse the Funding Lender, the Servicer, the Underwriter Group and other indemnified parties listed above for any legal or other expenses reasonably incurred by the Funding Lender, the Servicer or the Underwriter Group in connection with defending or investigating such Liabilities; provided that the Borrower shall not provide any indemnification regarding any Provided Information obtained from unrelated third parties except with respect to information it provided to such parties.

Section 9.1.5 Indemnification Procedure. Promptly after receipt by an indemnified party under Sections 9.1.3 and 9.1.4 hereof of notice of the commencement of any action for which a claim for indemnification is to be made against the Borrower, such indemnified party shall notify the Borrower in writing of such commencement, but the omission to so notify the Borrower will not relieve the Borrower from any liability that it may have to any indemnified party hereunder except to the extent that failure to notify causes prejudice to the Borrower. In the event that any action is brought against any indemnified party, and it notifies the Borrower of the commencement thereof, the Borrower will be entitled, jointly with any other indemnifying party, to participate therein and, to the extent that it (or they) may elect by Written Notice delivered to the indemnified party promptly after receiving the aforesaid notice of commencement, to assume the defense thereof with counsel selected by the Borrower and reasonably satisfactory to such indemnified party in its sole discretion. After notice from the Borrower to such indemnified party under this Section 9.1.5, the Borrower shall not be responsible for any legal or other expenses subsequently incurred by such indemnified party in connection with the defense thereof other than reasonable costs of investigation. No indemnified party shall settle or compromise any claim for which the Borrower may be liable hereunder without the prior Written Consent of the Borrower.

Section 9.1.6 Contribution. In order to provide for just and equitable contribution in circumstances in which the indemnity agreement provided for in Section 9.1.4 hereof is for any reason held to be unenforceable by an indemnified party in respect of any Liabilities (or action in respect thereof) referred to therein which would otherwise be indemnifiable under Section 9.1.4 hereof, the Borrower shall contribute to the amount paid or payable by the indemnified party as a result of such Liabilities (or action in respect thereof); provided, however, that no Person guilty of fraudulent misrepresentation (within the meaning of Section 10(f) of the Securities Act) shall be entitled to contribution from any Person not guilty of such fraudulent misrepresentation. In determining the amount of contribution to which the respective parties are entitled, the following factors shall be considered: (i) the indemnified parties and the Borrower's relative knowledge and access to information concerning the matter with respect to which the claim was asserted; (ii) the opportunity to correct and prevent any statement or omission; and (iii) any other equitable considerations appropriate in the circumstances. The parties hereto hereby agree that it may not be equitable if the amount of such contribution were determined by pro rata or per capita allocation.

ARTICLE X
MISCELLANEOUS

Section 10.1. Notices. All notices, consents, approvals and requests required or permitted hereunder or under any other Borrower Loan Document or Funding Loan Document (a "notice") shall be deemed to be given and made when delivered by hand, by recognized overnight delivery service, confirmed facsimile transmission (provided any telecopy or other electronic transmission received by any party after 4:00 p.m., local time, as evidenced by the time shown on such transmission, shall be deemed to have been received the following Business Day), or five (5) calendar days after deposited in the United States mail, registered or certified, postage prepaid, with return receipt requested, addressed as follows:

If to the Borrower: Rosenwald Courts Apartments, LP
Attn: Rosenwald Courts GP, LLC
20 Sandstone Court
LeClaire, Iowa 52753

Copies to: GB Rosenwald, LLC
Attn: _____
20 Sandstone Court
LeClaire, Iowa 52753

Rosenwald LGG, LLC
Attn: Virginia Pace
39 S. LaSalle St., Suite 808
Chicago, Illinois 60603

USA Rosenwald Courts LLC
c/o The Richman Group
Attn: Joanne D. Flanagan, Esq.
340 Pemberwick Road
Greenwich, CT 06831

If to the Governmental Lender: City of Chicago
Department of Housing and Economic Development
121 North LaSalle Street, Suite 1006
Chicago, Illinois 60602
Attention: Commissioner, Department of Housing and Economic Development
Telephone: (312) 744-9476
Facsimile: (312) 742-2271

and with a copy to: City of Chicago
Office of Corporation Counsel
121 North LaSalle Street, Room 600
Chicago, Illinois 60602
Attention: Finance and Economic Development Division
Telephone: (312) 744-0200
Facsimile: (312) 744-8538

and with a copy to: City of Chicago
Office of the City Comptroller's Office
33 North LaSalle Street, Suite 600
Chicago, Illinois 60602
Attention: City Comptroller
Telephone: (312) 744-7106
Facsimile: (312) 742-6544

If to Funding Lender: [Citibank, N.A.
c/o Citi Community Capital
Transaction Management Group
390 Greenwich Street, 2nd Floor
New York, New York 10013
Attention: Desk Head, Transaction Management Group
Loan/Transaction/File # [_____/ ____]
Facsimile: (212) 723 8642]

and

325 East Hillcrest Drive, Suite 160
Thousand Oaks, California 91360
Attention: Operations Manager/Asset Manager
Loan/Transaction/File #[_____/ _____]
Facsimile: (805) 557 0924

With a copy to:

[Account Specialist][Consult Citi to obtain the Account Specialist's notice information]
[Insert Account Specialist Address]
Attention: [_____]
Loan/Transaction/File #[_____/ _____]
Facsimile: [Insert Account Specialist Facsimile Number]

And a copy of any notices of default sent to:

Citibank, N.A.
Municipal Securities Division
388 Greenwich Street
New York, New York 10013
Attention: General Counsel's Office
Loan/Transaction/File #[_____/ _____]
Facsimile: (212) 723-8939

Any party may change such party's address for the notice or demands required under this Borrower Loan Agreement by providing written notice of such change of address to the other parties by written notice as provided herein.

Section 10.2. Brokers and Financial Advisors. The Borrower hereby represents that it has dealt with no financial advisors, brokers, underwriters, placement agents, agents or finders in connection with the Borrower Loan, other than those disclosed to the Funding Lender and whose fees shall be paid by the Borrower pursuant to separate agreements. The Borrower and the Funding Lender shall indemnify and hold the other harmless from and against any and all claims, liabilities, costs and expenses of any kind in any way relating to or arising from a claim by any Person that such Person acted on behalf of the indemnifying party in connection with the transactions contemplated herein. The provisions of this Section 10.2 shall survive the expiration and termination of this Borrower Loan Agreement and the repayment of the Borrower Payment Obligations.

Section 10.3. Survival. This Borrower Loan Agreement and all covenants, agreements, representations and warranties made herein and in the certificates delivered pursuant hereto shall survive the making by the Governmental Lender of the Borrower Loan and the execution and delivery to the Governmental Lender of the Borrower Note and the assignment of the Borrower Note to the Funding Lender, and shall continue in full force and effect so long as all or any of the Borrower Payment Obligations is unpaid. All the Borrower's covenants and agreements in this Borrower Loan Agreement shall inure to the benefit of the respective legal representatives, successors and assigns of the Governmental Lender, the Funding Lender and the Servicer.

Section 10.4. Preferences. The Governmental Lender shall have the continuing and exclusive right to apply or reverse and reapply any and all payments by the Borrower to any portion of the Borrower Payment Obligations. To the extent the Borrower makes a payment to the Governmental Lender or the Servicer, or the Governmental Lender or the Servicer receives proceeds of any collateral,

which is in whole or part subsequently invalidated, declared to be fraudulent or preferential, set aside or required to be repaid to a trustee, receiver or any other party under any bankruptcy law, state or federal law, common law or equitable cause, then, to the extent of such payment or proceeds received, the Borrower Payment Obligations or part thereof intended to be satisfied shall be revived and continue in full force and effect, as if such payment or proceeds had not been received by the Governmental Lender or the Servicer.

Section 10.5. Waiver of Notice. The Borrower shall not be entitled to any notices of any nature whatsoever from the Funding Lender or the Servicer except with respect to matters for which this Borrower Loan Agreement or any other Borrower Loan Document specifically and expressly provides for the giving of notice by the Funding Lender or the Servicer, as the case may be, to the Borrower and except with respect to matters for which the Borrower is not, pursuant to applicable Legal Requirements, permitted to waive the giving of notice. The Borrower hereby expressly waives the right to receive any notice from the Funding Lender or the Servicer, as the case may be, with respect to any matter for which no Borrower Loan Document specifically and expressly provides for the giving of notice by the Funding Lender or the Servicer to the Borrower.

Section 10.6. Offsets, Counterclaims and Defenses. The Borrower hereby waives the right to assert a counterclaim, other than a compulsory counterclaim, in any action or proceeding brought against it by the Funding Lender or the Servicer with respect to a Borrower Loan Payment. Any assignee of Funding Lender's interest in and to the Borrower Loan Documents or the Funding Loan Documents shall take the same free and clear of all offsets, counterclaims or defenses that are unrelated to the Borrower Loan Documents or the Funding Loan Documents which the Borrower may otherwise have against any assignor of such documents, and no such unrelated offset, counterclaim or defense shall be interposed or asserted by the Borrower in any action or proceeding brought by any such assignee upon such documents, and any such right to interpose or assert any such unrelated offset, counterclaim or defense in any such action or proceeding is hereby expressly waived by the Borrower.

Section 10.7. Publicity. The Funding Lender and the Servicer (and any Affiliates of either party) shall have the right to issue press releases, advertisements and other promotional materials describing the Funding Lender's or the Servicer's participation in the making of the Borrower Loan or the Borrower Loan's inclusion in any Secondary Market Transaction effectuated by the Funding Lender or the Servicer or one of its or their Affiliates. All news releases, publicity or advertising by the Borrower or its Affiliates through any media intended to reach the general public, which refers to the Borrower Loan Documents or the Funding Loan Documents, the Borrower Loan, the Funding Lender or the Servicer in a Secondary Market Transaction, shall be subject to the prior Written Consent of the Funding Lender or the Servicer, as applicable.

Section 10.8. Construction of Documents. The parties hereto acknowledge that they were represented by counsel in connection with the negotiation and drafting of the Borrower Loan Documents and the Funding Loan Documents and that the Borrower Loan Documents and the Funding Loan Documents shall not be subject to the principle of construing their meaning against the party that drafted them.

Section 10.9. No Third Party Beneficiaries. The Borrower Loan Documents and the Funding Loan Documents are solely for the benefit of the Governmental Lender, the Funding Lender, the Servicer and the Borrower and, with respect to Sections 9.1.3 and 9.1.4 hereof, the Underwriter Group, and nothing contained in any Borrower Loan Document shall be deemed to confer upon anyone other than the Governmental Lender, the Funding Lender, the Servicer, and the Borrower any right to insist upon or to enforce the performance or observance of any of the obligations contained therein.

Section 10.10. Assignment. The Borrower Loan, the Security Instrument, the Borrower Loan Documents and the Funding Loan Documents and all Funding Lender's rights, title, obligations and interests therein may be assigned by the Funding Lender, at any time in its sole discretion, whether by operation of law (pursuant to a merger or other successor in interest) or otherwise. Upon such assignment, all references to Funding Lender in this Borrower Loan Agreement and in any Borrower Loan Document shall be deemed to refer to such assignee or successor in interest and such assignee or successor in interest shall thereafter stand in the place of the Funding Lender. Borrower shall accord full recognition to any such assignment, and all rights and remedies of Funding Lender in connection with the interest so assigned shall be as fully enforceable by such assignee as they were by Funding Lender before such assignment. In connection with any proposed assignment, Funding Lender may disclose to the proposed assignee any information that Borrower has delivered, or caused to be delivered, to Funding Lender with reference to Borrower, General Partner Guarantor or any Affiliate, or the Project, including information that Borrower is required to deliver to Funding Lender pursuant to this Borrower Loan Agreement, provided that such proposed assignee agrees to treat such information as confidential. The Borrower may not assign its rights, interests or obligations under this Borrower Loan Agreement or under any of the Borrower Loan Documents or Funding Loan Documents, or Borrower's interest in any moneys to be disbursed or advanced hereunder, except only as may be expressly permitted hereby.

Section 10.11. [Intentionally Omitted].

Section 10.12. Governmental Lender, Funding Lender and Servicer Not in Control; No Partnership. None of the covenants or other provisions contained in this Borrower Loan Agreement shall, or shall be deemed to, give the Governmental Lender, the Funding Lender or the Servicer the right or power to exercise control over the affairs or management of the Borrower, the power of the Governmental Lender, the Funding Lender and the Servicer being limited to the rights to exercise the remedies referred to in the Borrower Loan Documents and the Funding Loan Documents. The relationship between the Borrower and the Governmental Lender, the Funding Lender and the Servicer is, and at all times shall remain, solely that of debtor and creditor. No covenant or provision of the Borrower Loan Documents or the Funding Loan Documents is intended, nor shall it be deemed or construed, to create a partnership, joint venture, agency or common interest in profits or income between the Borrower and the Governmental Lender, the Funding Lender or the Servicer or to create an equity in the Project in the Governmental Lender, the Funding Lender or the Servicer. Neither the Governmental Lender, the Funding Lender nor the Servicer undertakes or assumes any responsibility or duty to the Borrower or to any other person with respect to the Project or the Borrower Loan, except as expressly provided in the Borrower Loan Documents or the Funding Loan Documents; and notwithstanding any other provision of the Borrower Loan Documents and the Funding Loan Documents: (1) the Governmental Lender, the Funding Lender and the Servicer are not, and shall not be construed as, a partner, joint venturer, alter ego, manager, controlling person or other business associate or participant of any kind of the Borrower or its stockholders, members, or partners and the Governmental Lender, the Funding Lender and the Servicer do not intend to ever assume such status; (2) the Governmental Lender, the Funding Lender and the Servicer shall in no event be liable for any the Borrower Payment Obligations, expenses or losses incurred or sustained by the Borrower; and (3) the Governmental Lender, the Funding Lender and the Servicer shall not be deemed responsible for or a participant in any acts, omissions or decisions of the Borrower, the Borrower Controlling Entities or its stockholders, members, or partners. The Governmental Lender, the Funding Lender and the Servicer and the Borrower disclaim any intention to create any partnership, joint venture, agency or common interest in profits or income between the Governmental Lender, the Funding Lender, the Servicer and the Borrower, or to create an equity in the Project in the Funding Lender or the Servicer, or any sharing of liabilities, losses, costs or expenses.

Section 10.13. Release. The Borrower hereby acknowledges that it is executing this Borrower Loan Agreement and each of the Borrower Loan Documents and the Funding Loan Documents to which it is a party as its own voluntary act free from duress and undue influence.

Section 10.14. Term of Borrower Loan Agreement. This Borrower Loan Agreement shall be in full force and effect until all payment obligations of the Borrower hereunder have been paid in full and the Borrower Loan and the Funding Loan have been retired or the payment thereof has been provided for; except that on and after payment in full of the Borrower Note, this Borrower Loan Agreement shall be terminated, without further action by the parties hereto; provided, however, that the obligations of the Borrower under Sections 5.11 (Governmental Lender's Fees), 5.14 (Expenses), 5.15 (Indemnity), 9.1.3, 9.1.4, 9.1.5, 9.1.6 and 10.15 (Reimbursement of Expenses) hereof, as well as under Section 5.7 of the Construction Funding Agreement, shall survive the termination of this Borrower Loan Agreement.

Section 10.15. Reimbursement of Expenses. If, upon or after the occurrence of any Event of Default or Potential Default, the Governmental Lender, the Funding Lender or the Servicer shall employ attorneys or incur other expenses for the enforcement of performance or observance of any obligation or agreement on the part of the Borrower contained herein, the Borrower will on demand therefor reimburse the Governmental Lender, the Funding Lender and the Servicer for fees of such attorneys and such other expenses so incurred.

The Borrower's obligation to pay the amounts required to be paid under this Section 10.15 shall be subordinate to its obligations to make payments under the Borrower Note.

Section 10.16. Permitted Contests. Notwithstanding anything to the contrary contained in this Borrower Loan Agreement, Borrower shall have the right to contest or object in good faith to any claim, demand, levy or assessment (other than in respect of Debt or Contractual Obligations of Borrower under any Borrower Loan Document or Related Document) by appropriate legal proceedings that are not prejudicial to Funding Lender's rights, but this shall not be deemed or construed as in any way relieving, modifying or providing any extension of time with respect to Borrower's covenant to pay and comply with any such claim, demand, levy or assessment, unless Borrower shall have given prior Written Notice to the Governmental Lender and the Funding Lender of Borrower's intent to so contest or object thereto, and unless (i) Borrower has, in the Governmental Lender's and the Funding Lender's judgment, a reasonable basis for such contest, (ii) Borrower pays when due any portion of the claim, demand, levy or assessment to which Borrower does not object, (iii) Borrower demonstrates to Funding Lender's satisfaction that such legal proceedings shall conclusively operate to prevent enforcement prior to final determination of such proceedings, (iv) Borrower furnishes such bond, surety, undertaking or other security in connection therewith as required by law, or as requested by and satisfactory to Funding Lender, to stay such proceeding, which bond, surety, undertaking or other security shall be issued by a bonding company, insurer or surety company reasonably satisfactory to Funding Lender and shall be sufficient to cause the claim, demand, levy or assessment to be insured against by the Title Company or removed as a lien against the Project, (v) Borrower at all times prosecutes the contest with due diligence, and (vi) Borrower pays, promptly following a determination of the amount of such claim, demand, levy or assessment due and owing by Borrower, the amount so determined to be due and owing by Borrower. In the event that Borrower does not make, promptly following a determination of the amount of such claim, demand, levy or assessment due and owing by Borrower, any payment required to be made pursuant to clause (vi) of the preceding sentence, an Event of Default shall have occurred, and Funding Lender may draw or realize upon any bond or other security delivered to Funding Lender in connection with the contest by Borrower, in order to make such payment.

Section 10.17. Funding Lender Approval of Instruments and Parties. All proceedings taken in accordance with transactions provided for herein, and all surveys, appraisals and documents required or

contemplated by this Borrower Loan Agreement and the persons responsible for the execution and preparation thereof, shall be satisfactory to and subject to approval by Funding Lender. Funding Lender's approval of any matter in connection with the Project shall be for the sole purpose of protecting the security and rights of Funding Lender. No such approval shall result in a waiver of any default of Borrower. In no event shall Funding Lender's approval be a representation of any kind with regard to the matter being approved.

Section 10.18. Funding Lender Determination of Facts. Funding Lender shall at all times be free to establish independently, to its reasonable satisfaction, the existence or nonexistence of any fact or facts, the existence or nonexistence of which is a condition of this Borrower Loan Agreement.

Section 10.19. Calendar Months. With respect to any payment or obligation that is due or required to be performed within a specified number of Calendar Months after a specified date, such payment or obligation shall become due on the day in the last of such specified number of Calendar Months that corresponds numerically to the date so specified; provided, however, that with respect to any obligation as to which such specified date is the 29th, 30th or 31st day of any Calendar Month: if the Calendar Month in which such payment or obligation would otherwise become due does not have a numerically corresponding date, such obligation shall become due on the first day of the next succeeding Calendar Month.

Section 10.20. Determinations by Lender. Except to the extent expressly set forth in this Borrower Loan Agreement to the contrary, in any instance where the consent or approval of the Governmental Lender and the Funding Lender may be given or is required, or where any determination, judgment or decision is to be rendered by the Governmental Lender and the Funding Lender under this Borrower Loan Agreement, the granting, withholding or denial of such consent or approval and the rendering of such determination, judgment or decision shall be made or exercised by the Governmental Lender and the Funding Lender, as applicable (or its designated representative) at its sole and exclusive option and in its sole and absolute discretion.

Section 10.21. Governing Law. This Borrower Loan Agreement shall be governed by and enforced in accordance with the laws of the State, without giving effect to the choice of law principles of the State that would require the application of the laws of a jurisdiction other than the State.

Section 10.22. Consent to Jurisdiction and Venue. Borrower agrees that any controversy arising under or in relation to this Borrower Loan Agreement shall be litigated exclusively in the State. The state and federal courts and authorities with jurisdiction in the State shall have exclusive jurisdiction over all controversies which shall arise under or in relation to this Borrower Loan Agreement. Borrower irrevocably consents to service, jurisdiction, and venue of such courts for any such litigation and waives any other venue to which it might be entitled by virtue of domicile, habitual residence or otherwise. However, nothing herein is intended to limit Beneficiary Parties' right to bring any suit, action or proceeding relating to matters arising under this Borrower Loan Agreement against Borrower or any of Borrower's assets in any court of any other jurisdiction.

Section 10.23. Successors and Assigns. This Borrower Loan Agreement shall be binding upon and shall inure to the benefit of the parties hereto and their respective heirs, legal representatives, successors, successors-in-interest and assigns, as appropriate. The terms used to designate any of the parties herein shall be deemed to include the heirs, legal representatives, successors, successors-in-interest and assigns, as appropriate, of such parties. References to a "person" or "persons" shall be deemed to include individuals and entities.

Section 10.24. Severability. The invalidity, illegality or unenforceability of any provision of this Borrower Loan Agreement shall not affect the validity, legality or enforceability of any other provision, and all other provisions shall remain in full force and effect.

Section 10.25. Entire Agreement; Amendment and Waiver. This Borrower Loan Agreement contains the complete and entire understanding of the parties with respect to the matters covered. This Borrower Loan Agreement may not be amended, modified or changed, nor shall any waiver of any provision hereof be effective, except by a written instrument signed by the party against whom enforcement of the waiver, amendment, change, or modification is sought, and then only to the extent set forth in that instrument. No specific waiver of any of the terms of this Borrower Loan Agreement shall be considered as a general waiver. Without limiting the generality of the foregoing, no Disbursement shall constitute a waiver of any conditions to the Governmental Lender's or the Funding Lender's obligation to make further Disbursements nor, in the event Borrower is unable to satisfy any such conditions, shall any such waiver have the effect of precluding the Governmental Lender or the Funding Lender from thereafter declaring such inability to constitute a Potential Default or Event of Default under this Borrower Loan Agreement.

Section 10.26. Counterparts. This Borrower Loan Agreement may be executed in multiple counterparts, each of which shall constitute an original document and all of which together shall constitute one agreement.

Section 10.27. Captions. The captions of the sections of this Borrower Loan Agreement are for convenience only and shall be disregarded in construing this Borrower Loan Agreement.

Section 10.28. Servicer. Borrower hereby acknowledges and agrees that, pursuant to the terms of Section 39 of the Security Instrument: (a) from time to time, the Governmental Lender or the Funding Lender may appoint a servicer to collect payments, escrows and deposits, to give and to receive notices under the Borrower Note, this Borrower Loan Agreement or the other Borrower Loan Documents, and to otherwise service the Borrower Loan and (b) unless Borrower receives Written Notice from the Governmental Lender or the Funding Lender to the contrary, any action or right which shall or may be taken or exercised by the Governmental Lender or the Funding Lender may be taken or exercised by such servicer with the same force and effect.

Section 10.29. Beneficiary Parties as Third Party Beneficiary. Each of the Beneficiary Parties shall be a third party beneficiary of this Borrower Loan Agreement for all purposes.

Section 10.30. Waiver of Trial by Jury. TO THE MAXIMUM EXTENT PERMITTED UNDER APPLICABLE LAW, EACH OF BORROWER AND THE BENEFICIARY PARTIES (A) COVENANTS AND AGREES NOT TO ELECT A TRIAL BY JURY WITH RESPECT TO ANY ISSUE ARISING OUT OF THIS BORROWER LOAN AGREEMENT OR THE RELATIONSHIP BETWEEN THE PARTIES THAT IS TRIABLE OF RIGHT BY A JURY AND (B) WAIVES ANY RIGHT TO TRIAL BY JURY WITH RESPECT TO SUCH ISSUE TO THE EXTENT THAT ANY SUCH RIGHT EXISTS NOW OR IN THE FUTURE. THIS WAIVER OF RIGHT TO TRIAL BY JURY IS SEPARATELY GIVEN BY EACH PARTY, KNOWINGLY AND VOLUNTARILY WITH THE BENEFIT OF COMPETENT LEGAL COUNSEL.

Section 10.31. Time of the Essence. Time is of the essence with respect to this Borrower Loan Agreement.

Section 10.32. Modifications. Modifications (if any) to this Borrower Loan Agreement ("Modifications") are set forth on Exhibit __ attached to this Borrower Loan Agreement. In the event of a

Transfer under the terms of the Security Instrument, some or all of the Modifications to this Borrower Loan Agreement may be modified or rendered void by the Governmental Lender or the Funding Lender at its option by notice to Borrower or such transferee.

Section 10.33. Reference Date. This Borrower Loan Agreement is dated for reference purposes only as of the first day of _____, 2013, and will not be effective and binding on the parties hereto unless and until the Closing Date (as defined herein) occurs.

ARTICLE XI
LIMITATIONS ON LIABILITY

Section 11.1. Limitation on Liability. Notwithstanding anything to the contrary herein, the liability of the Borrower hereunder and under the other Borrower Loan Documents and the Funding Loan Documents shall be limited to the extent set forth in the Borrower Note.

Section 11.2. Limitation on Liability of Governmental Lender. The Funding Loan, and interest thereon, are special, limited obligations of the Governmental Lender, payable solely from the Security pledged under the Funding Loan Agreement. The Funding Loan is not a general indebtedness of the Governmental Lender or a charge against its general credit or the general credit taxing powers of the State, the Governmental Lender, or any other political subdivision thereof, and shall never give rise to any pecuniary liability of the Governmental Lender, and neither the Governmental Lender, the State nor any other political subdivision thereof shall be liable for the payments of principal and interest on the Funding Loan, and the Funding Loan is payable from no other source, but are special, limited obligations of the Governmental Lender, payable solely out of the security pledged hereunder and receipts of the Governmental Lender derived pursuant to this Funding Loan Agreement (and not against any money due or to become due to the Governmental Lender pursuant to Unassigned Rights). No holder of the Funding Loan or any interest therein has the right to compel any exercise of the taxing power of the State, the Governmental Lender or any other political subdivision thereof to pay the Funding Loan or the interest thereon.

No recourse shall be had for the payment of the principal of, premium, if any, or the interest on the Funding Loan or for any claim based thereon or any obligation, covenant or agreement in this Funding Loan Agreement against any official of the Governmental Lender, or any official, officer, agent, employee or independent contractor of the Governmental Lender or any person executing this Borrower Loan Agreement. No covenant, stipulation, promise, agreement or obligation contained in this Borrower Loan Agreement or any other document executed in connection herewith shall be deemed to be the covenant, stipulation, promise, agreement or obligation of any present or future official, officer, agent or employee of the Governmental Lender in his or her individual capacity and neither any official of the Governmental Lender nor any officers executing this Borrower Loan Agreement shall be liable personally or be subject to any personal liability or accountability by reason of this Borrower Loan Agreement.

Section 11.3. Waiver of Personal Liability. No member, officer, agent or employee of the Governmental Lender or any director, officer, agent or employee of the Governmental Lender shall be individually or personally liable for the payment of any principal (or prepayment price) of or interest on the Governmental Lender Note or any other sum hereunder or be subject to any personal liability or accountability by reason of the execution and delivery of this Borrower Loan Agreement; but nothing herein contained shall relieve any such member, director, officer, agent or employee from the performance of any official duty provided by law or by this Borrower Loan Agreement.

Section 11.4. Limitation on Liability of Funding Lender's Officers, Employees, Etc.

(a) Borrower assumes all risks of the acts or omissions of the Governmental Lender and the Funding Lender (except to the extent that such acts or omissions constitute gross negligence or wilful misconduct), provided, however, this assumption is not intended to, and shall not, preclude Borrower from pursuing such rights and remedies as it may have against the Governmental Lender and the Funding Lender at law or under any other agreement. None of Governmental Lender and the Funding Lender, nor the other Beneficiary Parties or their respective officers, directors, employees or agents shall be liable or responsible for (i) for any acts or omissions of the Governmental Lender and the Funding Lender; or (ii) the validity, sufficiency or genuineness of any documents, or endorsements, even if such documents should in fact prove to be in any or all respects invalid, insufficient, fraudulent or forged. In furtherance and not in limitation of the foregoing, the Governmental Lender and the Funding Lender may accept documents that appear on their face to be in order, without responsibility for further investigation, regardless of any notice or information to the contrary, unless acceptance in light of such notice or information constitutes gross negligence or willful misconduct on the part of the Governmental Lender and the Funding Lender.

(b) None of the Governmental Lender the Funding Lender, the other Beneficiary Parties or any of their respective officers, directors, employees or agents shall be liable to any contractor, subcontractor, supplier, laborer, architect, engineer or any other party for services performed or materials supplied in connection with the Project. The Governmental Lender and the Funding Lender shall not be liable for any debts or claims accruing in favor of any such parties against Borrower or others or against the Project. Borrower is not and shall not be an agent of the Governmental Lender and the Funding Lender for any purpose. Neither the Governmental Lender nor the Funding Lender is a joint venture partner with Borrower in any manner whatsoever. Prior to default by Borrower under this Borrower Loan Agreement and the exercise of remedies granted herein, the Governmental Lender and the Funding Lender shall not be deemed to be in privity of contract with any contractor or provider of services to the Project, nor shall any payment of funds directly to a contractor, subcontractor or provider of services be deemed to create any third party beneficiary status or recognition of same by the Governmental Lender and the Funding Lender. Approvals granted by the Governmental Lender and the Funding Lender for any matters covered under this Borrower Loan Agreement shall be narrowly construed to cover only the parties and facts identified in any written approval or, if not in writing, such approvals shall be solely for the benefit of Borrower.

(c) Any obligation or liability whatsoever of the Governmental Lender and the Funding Lender that may arise at any time under this Borrower Loan Agreement or any other Borrower Loan Document shall be satisfied, if at all, out of the Funding Lender's assets only. No such obligation or liability shall be personally binding upon, nor shall resort for the enforcement thereof be had to, the Project or any of the Governmental Lender's or the Funding Lender's shareholders (if any), directors, officers, employees or agents, regardless of whether such obligation or liability is in the nature of contract, tort or otherwise.

Section 11.5. Delivery of Reports, Etc. The delivery of reports, information and documents to the Governmental Lender and the Funding Lender as provided herein is for informational purposes only and the Governmental Lender's and the Funding Lender's receipt of such shall not constitute constructive knowledge of any information contained therein or determinable from information contained therein. The Governmental Lender and the Funding Lender shall have no duties or responsibilities except those that are specifically set forth herein, and no other duties or obligations shall be implied in this Borrower Loan Agreement against the Governmental Lender and the Funding Lender.

IN WITNESS WHEREOF, the undersigned has duly executed and delivered this Borrower Loan Agreement or caused this Borrower Loan Agreement to be duly executed and delivered by its authorized representative as of the date first set forth above. The undersigned intends that this instrument shall be deemed to be signed and delivered as a sealed instrument.

BORROWER:

ROSENWALD COURTS APARTMENTS, LP, an Illinois limited partnership

By: Rosenwald Courts GP, LLC,
an Illinois limited liability company,
its General Partner

By: GB Rosenwald, LLC,
an Illinois limited liability company,
its Managing Member

By:_____
Name: James N. Bergman
Title: Managing Member

GOVERNMENTAL LENDER:

CITY OF CHICAGO

By:_____
Name: Lois A. Scott
Title: Chief Financial Officer

[SEAL]

Attest:

By:_____
Name: Susana A. Mendoza
Title: City Clerk

Agreed to and Acknowledged by:

FUNDING LENDER:

CITIBANK, N.A.

By:_____
Name:_____
Title:_____

Exhibit "C".
(To Ordinance)

Land-Use Restriction Agreement With Rosenwald Courts Apartments L.P.

THIS LAND USE RESTRICTION AGREEMENT (this "Agreement"), entered into as of _____ 1, 2013, by and between the CITY OF CHICAGO, a municipality and home rule unit of local government duly organized and validly existing under the Constitution and laws of the State of Illinois (the "Issuer"), and Rosenwald Courts Apartments, LP, an Illinois limited partnership (the "Borrower").

WITNESSETH:

WHEREAS, pursuant to a Funding Loan Agreement, dated as of _____ 1, 2013 (the "Funding Loan Agreement") between the Issuer, the Borrower and Citibank, N.A. (the "Funding Lender") and an ordinance adopted by the Issuer on _____, 2013 (the "Note Ordinance"), the Funding Lender will advance funds (the "Funding Loan") in an aggregate principal amount not to exceed Fifty-Eight Million Six Hundred Thousand and 00/100 Dollars ($58,600,000) and the Issuer will execute and deliver a promissory note (the "Governmental Lender Note") evidencing the obligation to repay the Funding Loan.

WHEREAS, the Funding Loan and the Governmental Lender Note, together with interest thereon (the "Obligations"), shall be limited obligations of the City secured under the Funding Loan Agreement for the benefit of the Funding Lender, and will be payable from the loan payments received by the City pursuant to a loan agreement (the "Borrower Loan Agreement") between the City and the Borrower, pursuant to which the City will loan the proceeds of the Funding Loan to the Borrower (the "Borrower Loan") the proceeds of which will be used by the Borrower to finance the acquisition, construction and equipping of a "qualified residential rental project" within the meaning of Section 142 of the Internal Revenue Code of 1986, as amended (the "Code") located in Chicago, Illinois (the "Residential Project") on the real property described on Exhibit A attached hereto.

WHEREAS, in order to assure the Issuer and the owners of the Obligations that interest on the Obligations will be excluded from gross income for federal income tax purposes under the Code, and to further the public purposes of the Issuer, certain restrictions on the use and occupancy of the Residential Project under the Code must be established;

NOW, THEREFORE, in consideration of the mutual promises and covenants hereinafter set forth, and of other valuable consideration, the Borrower and the Issuer agree as follows:

Section 1. Term of Restrictions. (a) Occupancy Restrictions. With respect to the Residential Project, the term of the Occupancy Restrictions set forth in **Section 3** hereof shall commence on the later of the first day on which at least ten percent (10%) of the units in the Residential Project are first occupied or the issue date of the Obligations, and shall end on the latest of (i) the date which is fifteen (15) years after the date on which at least fifty percent (50%) of the units in the Residential Project are first occupied; (ii) the first date on which no tax-exempt obligation (including any refunding obligation) issued and / or executed and delivered with respect to the Residential Project is outstanding; or (iii) the date on which any project-based housing assistance provided with respect to the Residential Project under Section 8 of the United States Housing Act of 1937, as amended, terminates (which period is hereinafter referred to, with respect to the Residential Project, as the "Qualified Project Period" for the Residential Project).

(b) Rental Restrictions: The Rental Restrictions set forth in **Section 4** hereof shall remain in effect during the Qualified Project Period set forth in paragraph (a) of this **Section 1**.

(c) Involuntary Loss or Substantial Destruction: The Occupancy Restrictions set forth in **Section 3** hereof, and the Rental Restrictions set forth in **Section 4** hereof, shall cease to apply to the Residential Project in the event of involuntary noncompliance caused by fire, seizure, requisition, foreclosure, transfer of title by deed in lieu of foreclosure, change in federal law or an action of a federal agency after the date of delivery of the Obligations, which prevents the Issuer from enforcing the Occupancy Restrictions and the Rental Restrictions, or condemnation or similar event, but only if, within a reasonable time period, (i) the portion of the Obligations allocable to the Residential Project (as determined by a firm of nationally recognized bond counsel acceptable to the Issuer) is promptly retired, or amounts received as a consequence of such event are used to provide a new project which meets all of the requirements of this Agreement, which new project is subject to new restrictions substantially equivalent to those contained in this Agreement, and which is substituted in place of the Residential Project by amendment of this Agreement; and (ii) an opinion from nationally recognized bond counsel (acceptable to the Issuer) is received to the effect that noncompliance with the Occupancy Restrictions and the Rental Restrictions as a result of such involuntary loss or substantial destruction resulting from an unforeseen event will not adversely affect the exclusion from the gross income of the owners thereof for purposes of federal income taxation of the interest on the Obligations; provided, however, that the preceding provisions of this paragraph shall cease to apply in the case of such involuntary noncompliance caused by foreclosure, transfer of title by deed in lieu of foreclosure or similar event if at any time during the Qualified Project Period subsequent to such event the Borrower or any Related Party (as defined in Section 147(a)(2) of the Code) obtains an ownership interest in the Residential Project for federal income tax purposes.

(d) Termination: This Agreement shall terminate upon the earliest of (i) termination of the Occupancy Restrictions and the Rental Restrictions, as provided in paragraphs (a) and (b) of this **Section 1**; or (ii) delivery to the Issuer and the Borrower of an opinion of nationally recognized bond counsel (acceptable to the Issuer) to the effect that continued compliance with the Rental Restrictions and Occupancy Restrictions on the Residential Project is not required in order for interest on the Obligations to remain excludible from gross income of the owners thereof for federal income tax purposes.

(e) Certification: Upon termination of this Agreement, in whole or in part, the Borrower and the Issuer shall execute and the parties shall cause to be recorded (at the Borrower's expense), in all offices in which this Agreement was recorded, a certificate of termination, specifying which of the restrictions contained herein has terminated, and the portion of the Residential Project to which such termination relates.

Section 2. Project Restrictions. The Borrower represents, warrants and covenants as follows:

(a) The Borrower has reviewed the provisions of the Code, the Treasury Regulations thereunder (the "Regulations") and Internal Revenue Service rulings, procedures and pronouncements applicable to this Agreement (including, without limitation, Section 142(d) of the Code, Section 1.103-8(b) of the Regulations and IRS Revenue Procedure 2004-39, 2004-29 IRB 49) with its counsel and understands said provisions.

(b) The Project is being constructed, acquired, rehabilitated and equipped for the purpose of providing a "qualified residential rental project" (within the meaning of Section 142(d) of the Code) and will, during the term of the Rental Restrictions and Occupancy Restrictions hereunder, continue to constitute a "qualified residential rental project" under Section 142(d) of the Code and any Regulations heretofore or hereafter promulgated thereunder and applicable thereto.

(c) At least 95% of the Residential Project will consist of a "building or structure" (as defined in Section 1.103-8(b)(8)(iv) of the Regulations), or several proximate buildings or structures of similar construction, each containing one or more similarly constructed residential units (as defined in Section 1.103-8(b)(8)(i) of the Regulations) located on a single tract of land or contiguous tracts of land (as defined in Section 1.103-8(b)(4)(ii)(b) of the Regulations), which will be owned, for federal tax purposes, at all times by the same person, and financed pursuant to a common plan (within the meaning of Section 1.103-8(b)(4)(ii) of the Regulations), together with functionally related and subordinate facilities (within the meaning of Section 1.103-8(b)(4)(iii) of the Regulations). Each such building or structure (or several proximate buildings or structures comprising the Residential Project) shall contain five (5) or more similarly constructed units.

(d) None of the residential units in the Residential Project will at any time be used on a transient basis, nor will the Residential Project itself be used as a hotel, motel, dormitory, fraternity or sorority house, rooming house, hospital, nursing home, sanitarium, rest home or trailer park or court for use on a transient basis.

(e) In no event will continual or frequent nursing, medical or psychiatric services be made available at the Residential Project, within the meaning of Revenue Ruling 98-47, 1998-2 CB 399, or any successor thereto.

(f) All of the residential units in the Residential Project will be leased, rented, or available for lease or rental on a continuous basis to members of the general public (other than (i) units for a resident manager or maintenance personnel, (ii) units which may be rented under the Section 8 assistance program, which units (subject to the Section 8 assistance program) shall be leased to eligible tenants in accordance with Section 8 requirements), and (iii) units which may be rented as "public housing" pursuant to Section 3(b) and Section 9 of the United States Housing Act of 1937, as amended, which units (subject to the Public Housing Program) shall be leased to eligible tenants in accordance with "public housing" requirements subject, however, to the requirements of **Section 3(a)** hereof. Each Qualifying Tenant (as hereinafter defined) occupying a residential unit in the Residential Project shall be required to execute a written Lease Agreement with a stated term of not less than six (6) months nor more than two (2) years.

(g) Any functionally related and subordinate facilities (e.g., parking areas, swimming pools, tennis courts, etc.) which are financed by the Obligations and are included as part of the Residential Project will be of a character and size commensurate with the character and size of the Residential Project, and will be made available to all tenants on an equal basis. Fees will only be charged with respect to the use thereof if the charging of fees is customary for the use of such facilities at similar residential rental properties in the surrounding area and then only in amounts commensurate with the fees being charged at similar residential rental properties within such area. In any event, any fees charged will not be discriminatory or exclusionary as to the Qualifying Tenants (as defined in **Section 3** hereof). No functionally

related and subordinate facilities will be made available to persons other than tenants or their guests.

(h) Each residential unit in the Residential Project will contain separate and complete facilities for living, sleeping, eating, cooking (including a refrigerator, sink, oven and range top) and sanitation for a single person or family.

(i) No portion of the Residential Project will be used to provide any health club facility, any facility primarily used for gambling, or any store, the principal business of which is the sale of alcoholic beverages for consumption off premises, in violation of Section 147(e) of the Code.

Section 3. Occupancy Restrictions. The Borrower represents, warrants and covenants as follows:

(a) Pursuant to the election of the Issuer and the Borrower in accordance with the provisions of Section 142(d)(1)(B) of the Code, at all times during the Qualified Project Period at least forty percent (40%) of the completed residential units in the Residential Project shall be continuously occupied (or treated as occupied as provided herein) or held available for occupancy by Qualifying Tenants as herein defined. For purposes of this Agreement, "Qualifying Tenants" means, subject to **Section 3(d)** hereof, individuals or families whose aggregate adjusted incomes do not exceed sixty percent (60% of the applicable median gross income (adjusted for family size) for the area in which the Residential Project is located, as such income and area median gross income are determined by the Secretary of the United States Treasury in a manner consistent with determinations of income and area median gross income under Section 8 of the United States Housing Act of 1937, as amended (or, if such program is terminated, under such program as in effect immediately before such termination).

(b) Prior to the commencement of occupancy of any unit to be occupied by a Qualifying Tenant, the prospective tenant's eligibility shall be established by execution and delivery by such prospective tenant of an Income Computation and Certification in the form attached hereto as Exhibit B (the "Income Certification") evidencing that the aggregate adjusted income of such prospective tenant does not exceed the applicable income limit. In addition, such prospective tenant shall be required to provide whatever other information, documents or certifications are reasonably deemed necessary by the Borrower or the Issuer to substantiate the Income Certification.

(c) Not less frequently than annually, the Borrower shall determine whether the current aggregate adjusted income of the tenant(s) occupying any unit being treated by the Borrower as occupied by a Qualifying Tenant exceeds the applicable income limit. For such purpose the Borrower shall require each such tenant to execute and deliver to the Borrower the Income Certification attached hereto as Exhibit B.

(d) Any unit vacated by a Qualifying Tenant shall be treated as continuing to be occupied by such Qualifying Tenant until reoccupied. Upon such unit being reoccupied, the Borrower shall have thirty-one (31) days from such date to determine whether such unit is being occupied by a Qualifying Tenant.

(e) If an individual's or family's income exceeds the applicable income limit as of any date of determination, the income of such individual or family shall be treated as continuing not to exceed the applicable limit; provided that the income of such individual or

family did not exceed the applicable income limit upon commencement of such tenant's occupancy or as of any prior income determination; and provided, further, that if any individual's or family's income as of the most recent income determination exceeds one hundred and forty percent (140%) of the applicable income limit, such individual or family shall cease to qualify as a Qualifying Tenant if, prior to the next income determination of such individual or family, any unit in the Residential Project of comparable or smaller size to such individual's or family's unit is occupied by any tenant other than a Qualifying Tenant.

(f) For purposes of satisfying the requirement that 40% of the completed residential units be occupied by Qualifying Tenants, the following principles shall apply: (i) upon the later of the first day on which at least 10% of all of the residential units in the Residential Project are occupied or the issue date of the Obligations, 40% of such units must be occupied by Qualifying Tenants; and (ii) after 10% of the residential units in the Residential Project are occupied, Qualifying Tenants must occupy residential units in the Residential Project in the number set forth in Exhibit D hereto, and the Qualifying Tenants' occupancies must predate the non-Qualifying Tenants' occupancies.

(g) The lease agreement to be utilized by the Borrower in renting any residential units in the Residential Project to a prospective Qualifying Tenant shall provide for termination of the lease agreement and consent by such person to eviction following thirty (30) days' notice, subject to applicable provisions of Illinois law (including for such purpose all applicable home rule ordinances), for any material misrepresentation made by such person with respect to the Income Certification with the effect that such tenant is not a Qualifying Tenant.

(h) All Income Certifications will be maintained on file at the Residential Project (or at an off-site storage location) so long as any Obligations are outstanding and for five (5) years thereafter with respect to each Qualifying Tenant who occupied a residential unit in the Residential Project during the period the restrictions hereunder are applicable, and the Borrower will, promptly upon receipt, file a copy thereof with the Issuer.

(i) On the first day of the Qualified Project Period, on the fifteenth day of January, April, July and October of each year during the Qualified Project Period, and within thirty (30) days after the final day of each month in which there occurs any change in the occupancy of a residential unit in the Residential Project, the Borrower will submit to the Issuer the "Certificate of Continuing Program Compliance," in the form attached hereto as Exhibit C, executed by the Borrower.

(j) The Borrower shall submit to the Secretary of the United States Treasury (at such time and in such manner as the Secretary shall prescribe) an annual certification as to whether the Residential Project continues to meet the requirements of Section 142(d) of the Code. Failure to comply with such requirement may subject the Borrower to the penalty provided in Section 6652(j) of the Code. The Borrower shall submit a copy of each such annual certification to the Issuer.

Section 4. Rental Restrictions. The Borrower represents, warrants and covenants that once available for occupancy, each residential unit in the Residential Project will be rented or available for rental on a continuous basis to members of the general public (other than (a) units for a resident manager or maintenance personnel and (b) units for Qualifying Tenants as provided for in **Section 3** hereof).

Section 5. Transfer Restrictions. The Borrower covenants and agrees that no conveyance, transfer, assignment or any other disposition of title to the Residential Project (a "Transfer"), shall be made prior to the termination of the Rental Restrictions and Occupancy Restrictions hereunder, unless the transferee pursuant to the Transfer assumes in writing, in a form reasonably acceptable to the Issuer, all of the executory duties and obligations hereunder of the Borrower, including this **Section 5**, and agrees to cause any subsequent transferee to assume such duties and obligations in the event of a subsequent Transfer by the transferee prior to the termination of the Rental Restrictions and Occupancy Restrictions hereunder (the "Assumption Agreement"). The Borrower shall deliver the Assumption Agreement to the Issuer at least thirty (30) days prior to a proposed Transfer.

Section 6. Enforcement. (a) The Borrower shall, upon at least 48 hours prior written notice and during regular business hours, permit all duly authorized representatives of the Issuer to inspect any books and records of the Borrower regarding the Residential Project and the incomes of Qualifying Tenants which pertain to compliance with the provisions of this Agreement and Section 142(d) of the Code and any Regulations heretofore or hereafter promulgated thereunder and applicable thereto.

(b) In addition to the information provided for in **Section 3(h)** hereof, the Borrower shall submit any other information, documents or certifications reasonably requested by the Issuer which the Issuer deems reasonably necessary to substantiate continuing compliance with the provisions of this Agreement and Section 142(d) of the Code and any Regulations heretofore or hereafter promulgated thereunder and applicable thereto.

(c) The Issuer and the Borrower each covenants that it will not take or permit to be taken any action within its control that it knows would adversely affect the exclusion of interest on the Obligations from the gross income of the owners thereof for purposes of federal income taxation pursuant to Section 103 of the Code. Moreover, the Issuer and the Borrower covenant to take any lawful action within their control and as may be necessary, (in the opinion of nationally recognized bond counsel acceptable to the Issuer) to comply fully with all applicable rules, rulings, policies, procedures, regulations or other official statements promulgated or proposed by the Department of the Treasury or the Internal Revenue Service from time to time pertaining to obligations issued and / or executed and delivered under Section 142(d) of the Code and affecting the Residential Project.

(d) The Borrower covenants and agrees to inform the Issuer by written notice of any violation of its obligations hereunder within five (5) days of first discovering any such violation. If any such violation is not corrected to the satisfaction of the Issuer within the period of time specified by the Issuer, which shall be (A) the lesser of (i) forty-five (45) days after the effective date of any notice to or from the Borrower, or (ii) sixty (60) days from the date such violation would have been discovered by the Borrower by the exercise of reasonable diligence, or (B) such longer period as is specified in an opinion of nationally recognized bond counsel (acceptable to the Issuer) as will not result in the loss of such exclusion of interest on the Obligations, without further notice, the Issuer shall declare a default under this Agreement effective on the date of such declaration of default, and the Issuer shall apply to any court, state or federal, for specific performance of this Agreement or an injunction against any violation of this Agreement, or any other remedies at law or in equity or any such other actions as shall be necessary or desirable so as to correct noncompliance with this Agreement.

(e) The Borrower and the Issuer each acknowledges that the primary purpose for requiring compliance with the restrictions provided in this Agreement is to preserve

the exclusion of interest on the Obligations from gross income for purposes of federal income taxation, and that the Issuer, on behalf of the owners of the Obligations, who are declared to be third-party beneficiaries of this Agreement, shall be entitled for any breach of the provisions hereof, to all remedies both at law and in equity in the event of any default hereunder, which in the opinion of the Issuer and nationally recognized bond counsel could adversely affect the exclusion of interest on the Obligations from gross income for purposes of federal income taxation.

(f) In the enforcement of this Agreement, the Issuer may rely on any certificate delivered by or on behalf of the Borrower or any tenant with respect to the Residential Project.

(g) Nothing in this Section shall preclude the Issuer from exercising any remedies they might otherwise have, by contract, statute or otherwise, upon the occurrence of any violation hereunder, which in the opinion of the Issuer and nationally recognized bond counsel could adversely affect the exclusion of interest on the Obligations from gross income for purposes of federal income taxation.

Section 7. Covenants to Run With the Land. The Borrower hereby subjects the Residential Project to the covenants, reservations and restrictions set forth in this Agreement. The Issuer and the Borrower hereby declare their express intent that the covenants, reservations and restrictions set forth herein shall be deemed covenants, reservations and restrictions running with the land to the extent permitted by law, and shall pass to and be binding upon the Borrower's successors in title to the Residential Project throughout the term of this Agreement. Each and every contract, deed, mortgage, lease or other instrument hereafter executed covering or conveying the Residential Project or any portion thereof or interest therein shall conclusively be held to have been executed, delivered and accepted subject to such covenants, reservations and restrictions, regardless of whether such covenants, reservations and restrictions are set forth in such contract, deed, mortgage, lease or other instrument.

Section 8. Recording. The Borrower shall cause this Agreement and all amendments and supplements hereto to be recorded in the conveyance and real property records of Cook County, Illinois, and in such other places as the Issuer may reasonably request. The Borrower shall pay all fees and charges incurred in connection with any such recording.

Section 9. Reserved.

Section 10. No Conflict With Other Documents. The Borrower warrants and covenants that it has not and will not execute any other agreement with provisions inconsistent or in conflict with the provisions hereof (except documents that are subordinate to the provisions hereof), and the Borrower agrees that the requirements of this Agreement are paramount and controlling as to the rights and obligations herein set forth, which supersede any other requirements in conflict herewith.

Section 11. Interpretation. Any terms not defined in this Agreement shall have the same meaning as terms defined in the Indenture, the Borrower Loan Agreement, or Section 142(d) of the Code and any Regulations heretofore or hereafter promulgated thereunder and applicable thereto.

Section 12. Amendment. This Agreement may be amended by the parties hereto, among other things, to reflect changes in Section 142(d) of the Code, the Regulations and any

revenue rulings or procedures promulgated thereunder, or in the interpretation thereof, subject to an opinion of nationally recognized bond counsel that such amendment will not adversely affect the exclusion of the interest on the Obligations from the gross income of the owners thereof for purposes of federal income taxation.

Section 13. Severability. The invalidity of any clause, part or provision of this Agreement shall not affect the validity of the remaining portions thereof.

Section 14. Notices. Any notice, demand or other communication required or permitted hereunder shall be in writing and shall be deemed to have been given if and when personally delivered and receipted for, or, if sent by private courier service or sent by overnight mail service, shall be deemed to have been given if and when received (unless the addressee refuses to accept delivery, in which case it shall be deemed to have been given when first presented to the addressee for acceptance), or on the first day after being sent by telegram, or on the third day after being deposited in United States registered or certified mail, postage prepaid. Any such notice, demand or other communication shall be addressed to a party at its address set forth below or to such other address the party to receive such notice may have designated to all other parties by notice in accordance herewith:

If to the Issuer:
City of Chicago
Department of Housing and Economic Development
121 North LaSalle Street, 10th Floor
Attention: Commissioner, Department of Housing and Economic Development
Telephone: 312-744-4190
Facsimile: 312-742-2271

and with a copy to:
City of Chicago
Office of Corporation Counsel
121 North LaSalle Street, Room 600
Chicago, Illinois 60602
Attention: Finance and Economic Development Division
Telephone: 312-744-0200
Facsimile: 312-744-8538

and with a copy to:
City of Chicago
Office of the City Comptroller's Office
33 North LaSalle Street, Suite 600
Chicago, Illinois 60602
Attention: City Comptroller
Telephone: 312-744-7106
Facsimile: 312-744-6544

If to the Borrower:
Rosenwald Courts Apartments, LP
Attn: Rosenwald Courts GP, LLC
20 Sandstone Court

LeClaire, Iowa 52753

and with a copy to: GB Rosenwald, LLC
Attn: James N. Bergman
20 Sandstone Court
LeClaire, Iowa 52753

and with a copy to: Rosenwald LGG, LLC
Attn: Virginia Pace
39 S. LaSalle St., Suite 808
Chicago, Illinois 60603

and with a copy to: USA Rosenwald Courts LLC
c/o The Richman Group
Attn: Joanne D. Flanagan, Esq.
340 Pemberwick Road
Greenwich, CT 06831

Section 15. Governing Law. This Agreement shall be construed in accordance with and governed by the laws of the State of Illinois, and where applicable, the laws of the United States of America.

Section 16. Counterparts. This Agreement may be executed in several counterparts, each of which shall be an original and all of which shall constitute but one and the same instrument.

IN WITNESS WHEREOF, the parties hereto have caused this Agreement to be signed and sealed by their respective, duly authorized representatives, as of the day and year first above written.

[SEAL]

Attest:

By: _____
Susana A. Mendoza, City Clerk

CITY OF CHICAGO,
as Issuer

By: _____
Lois A. Scott, Chief Financial Officer

STATE OF ILLINOIS)
) ss:
COUNTY OF COOK)

BEFORE ME, the undersigned authority, on this day personally appeared Lois A. Scott and Susana A. Mendoza, Chief Financial Officer and City Clerk, respectively, of the City of Chicago, a municipality and home rule unit of local government duly organized and validly existing under the Constitution and laws of the State of Illinois (the "Issuer"), known to me to be the persons whose names are subscribed to the foregoing instrument, and acknowledged to me that each executed the same for the purposes and consideration therein expressed and in the capacity therein stated, as the act and deed of said Issuer.

GIVEN UNDER MY HAND and seal of office, this the _____ day of _____, 2013.

_____
Notary Public in and for the State of Illinois

[SEAL]

My commission expires on:

_____

ROSENWALD COURTS APARTMENTS, LP, an Illinois limited partnership

By: Rosenwald Courts GP, LLC,
an Illinois limited liability company,
its General Partner

By: GB Rosenwald, LLC,
an Illinois limited liability company,
its Managing Member

By: _____
Name: James N. Bergman
Title: Managing Member

STATE OF ILLINOIS)
) ss:
COUNTY OF COOK)

BEFORE ME, the undersigned authority, on this day personally appeared James N. Bergman, the Managing Member of GB ROSENWALD, LLC, an Illinois limited liability company and the managing member of ROSENWALD COURTS GP, LLC, the general partner of ROSENWALD COURTS APARTMENTS, LP (the "Borrower"), known to me to be the person whose name is subscribed to the foregoing instrument, and known to me to be an authorized representative of said Borrower and acknowledged to me that he executed the same for the purposes and consideration therein expressed and in the capacity therein stated, as the act and deed of said Borrower.

GIVEN UNDER MY HAND and seal of office, this the _____ day of _____, 2013.

_____
Notary Public in and for the State of Illinois

[SEAL]

My commission expires on:

_____

[(Sub)Exhibit "A" referred to in this Land-Use Restriction Agreement with Rosenwald Courts Apartments L.P. unavailable at time of printing.]

(Sub)Exhibits "B", "C" and "D" referred to in this Land-Use Restriction Agreement with Rosenwald Courts Apartments L.P. read as follows:

(Sub)Exhibit "B".
(To Land Use Restriction Agreement With
Rosenwald Courts Apartments L.P.)

Income Computation And Certification[1].

Note To Apartment Owner:

This form is designed to assist you in computing Annual Income in accordance with the method set forth in the Department of Housing and Urban Development ("HUD") Regulations (24 CFR Part 5). You should make certain that this form is at all times up to date with HUD Regulations. All capitalized terms used herein shall have the meanings set forth in the Land Use Restriction Agreement, dated as of _____ 1, 2013, among Rosenwald Courts Apartments L.P. (the "Borrower") and the City of Chicago.

Re: Rosenwald Courts Apartments Project

Chicago, Illinois.

I/We, the undersigned, being first duly sworn, state that I/we have read and answered fully and truthfully each of the following questions for all persons who are to occupy the unit in the above apartment project for which application is made. Listed below are the names of all persons who intend to reside in the unit:

1.	2.	3.	4.	5.
Name Of Members Of The Household	Relationship To Head Of Household	Age	Social Security Number	Place Of Employment
	Head			
	Spouse			

(1) The form of Income Computation and Certification shall be conformed to any amendments made to 24 CFR Part 5, or any regulatory provisions promulgated in substitution therefor.

6. Total Anticipated Income.

The total anticipated income, calculated in accordance with this paragraph 6, of all persons listed above for the 12-month period beginning the date that I/we plan to move into a unit (i.e., _____) is $_____.

Included in the total anticipated income listed above are:

(a) the full amount, before payroll deductions, of wages and salaries, overtime pay, commissions, fees, tips and bonuses, and other compensation for personal services;

(b) the net income from operation of a business or profession or net income from real or personal property (without deducting expenditures for business expansion or amortization or capital indebtedness); an allowance for depreciation of capital assets used in a business or profession may be deducted, based on straight line depreciation, as provided in Internal Revenue Service regulations; include any withdrawal of cash or assets from the operation of a business or profession, except to the extent the withdrawal is reimbursement of cash or assets invested in the operation by the above persons;

(c) interest and dividends (see 7(C) below);

(d) the full amount of periodic payments received from social security, annuities, insurance policies, retirement funds, pensions, disability or death benefits, and other similar types of periodic receipts, including a lump sum payment for the delayed start of a periodic payment;

(e) payments in lieu of earnings, such as unemployment and disability compensation, workmen's compensation and severance pay;

(f) the amount of any public welfare assistance payment; if the welfare assistance payment includes any amount specifically designated for shelter and utilities that is subject to adjustment by the welfare assistance agency in accordance with the actual cost of shelter and utilities, the amount of welfare assistance income to be included as income shall consist of:

(i) the amount of the allowance or grant exclusive of the amount specifically designated for shelter or utilities, plus

(ii) the maximum amount that the welfare assistance agency could in fact allow the family for shelter and utilities (if the family's welfare assistance is ratably reduced from the standard of need by applying a percentage, the amount calculated under this paragraph 6(f)(ii) shall be the amount resulting from one application of the percentage);

(g) periodic and determinable allowances, such as alimony and child support payments, and regular contributions or gifts received from persons not residing in the dwelling; and

(h) all regular pay, special pay and allowances of a member of the Armed Forces.

Excluded from such anticipated total income are:

(a) income from employment of children (including foster children) under the age of 18 years;

(b) payments received for the care of foster children or foster adults;

(c) lump-sum additions to family assets, such as inheritances, insurance payments (including payments under health and accident insurance and worker's compensation), capital gains and settlement for personal or property losses;

(d) amounts received by the family that are specifically for, or in reimbursement of, the cost of medical expenses for any family member;

(e) income of a live-in aide;

(f) the full amount of student financial assistance paid directly to the student or to the educational institution;

(g) special pay to a family member serving in the Armed Forces who is exposed to hostile fire;

(h) amounts received under training programs funded by the Department of Housing and Urban Development ("HUD");

(i) amounts received by a disabled person that are disregarded for a limited time for purposes of Supplemental Security Income eligibility and benefits because they are set aside for use under a Plan to Attain Self-Sufficiency (PASS);

(j) amounts received by a participant in other publicly assisted programs which are specifically for or in reimbursement of out-of-pocket expenses incurred (special equipment, clothing, transportation, child care, et cetera) and which are made solely to allow participation in a specific program;

(k) a resident service stipend in a modest amount (not to exceed $200 per month) received by a resident for performing a service for the Borrower, on a part-time basis, that enhances the quality of life in the Residential Project, including, but not limited to, fire patrol, hall monitoring, lawn maintenance and resident initiatives coordination (no resident may receive more than one stipend during the same period of time);

(l) compensation from state or local employment training programs and training of a family member as resident management staff, which compensation is received under employment training programs (including training programs not affiliated with a local government) with clearly defined goals and objectives, and which compensation is excluded only for the period during which the family member participates in the employment training program;

(m) reparation payments paid by a foreign government pursuant to claims filed under the laws of that government by persons who were persecuted during the Nazi era;

(n) earnings in excess of $480 for each full-time student, 18 years or older, but excluding the head of household and spouse;

(o) adoption assistance payments in excess of $480 per adopted child;

(p) deferred periodic payments of supplemental security income and social security benefits that are received in a lump sum payment;

(q) amounts received by the family in the form of refunds or rebates understate or local law for property taxes paid on the dwelling unit;

(r) amounts paid by a state agency to a family with a developmentally disabled family member living at home to offset the cost of services and equipment needed to keep the developmentally disabled family member at home;

(s) temporary, nonrecurring or sporadic income (including gifts); and

(t) amounts specifically excluded by any other federal statute from consideration as income for purposes of determining eligibility or benefits under a category of assistance programs that includes assistance under any program to which the exclusions set forth in 24 CFR 5.609(c) apply.

7. Assets.

(A) Do the persons whose income or contributions are included in Item 6 above:

(i) have savings, stocks, obligations, equity in real property or other forms of capital investment (excluding the values of necessary items of personal property such as furniture and automobiles, equity in HUD home ownership programs, and interests in Indian trust land)? _____ Yes _____ No

(ii) have they disposed of any assets (other than at a foreclosure or bankruptcy sale) during the last two years at less than fair market value? _____ Yes _____ No

(B) If the answer to (i) or (ii) above is yes, does the combined total value of all such assets owned or disposed of by all such persons total more than $5,000? _____ Yes _____ No

(C) If the answer to (B) above is yes, state:

(i) the total value of all such assets: $_____,

(ii) the amount of income expected to be derived from such assets in the 12-month period beginning on the date of initial occupancy of the unit that you propose to rent: $_____, and

(iii) the amount of such income, if any, that was included in Item 6 above: $_____.

8. Full-Time Students.

(A) If all of the persons listed in Column 1 above are or will be full-time students* during five calendar months of this calendar year at an education institution (other than a correspondence school) with regular faculty and students, answer the questions (a) through (d) below; otherwise check Here: _____Not Applicable_____.

(a) Is any such person (other than nonresident aliens) married and filing a joint federal income tax return? _____ Yes _____ No

(b) Is any such person receiving assistance under Title IV of the Social Security Act (relating to Aid to Families with Dependent Children or AFDC)? _____ Yes _____ No

(c) Is any such person enrolled in a job training program receiving assistance under the Job Training Partnership Act or under other similar Federal, State, or local laws? _____ Yes _____ No

(d) Are such persons single parents and their children (not one of whom is a dependent of a person not residing in the unit)? _____ Yes _____ No

9. Relationship To Project Borrower.

Neither myself nor any other occupant of the unit I/we propose to rent is the owner of the rental housing project in which the unit is located (hereinafter the "Borrower"), has any family relationship to the Borrower, or owns directly or indirectly any interest in the Borrower. For purposes of this paragraph, indirect ownership by an individual shall mean ownership by a family member; ownership by a corporation, partnership, estate or trust in proportion to the ownership or beneficial interest in such corporation, partnership, estate or trust held by the individual or a family member; and ownership, direct or indirect, by a partner of the individual.

---

* A full-time student is an individual who during each of the five calendar months during the calendar year in which occupancy of the unit begins is a full-time student at an educational organization which normally maintains a regular faculty and curriculum and normally has a regularly enrolled body of students in attendance or an individual pursuing a full-time course of institutional on-farm training under the supervision of an accredited agent of such an educational organization or of a state or political subdivision thereof.

10. Reliance.

This certificate is made with the knowledge that it will be relied upon by the Borrower to determine maximum income for eligibility to occupy the unit and is relevant to the status under federal income tax law of the interest on obligations issued and/or executed and delivered to provide financing for the apartment development for which application is being made. I/We consent to the disclosure of such information to the issuer of such obligations, the holders of such obligations, any trustee acting on their behalf and any authorized agent of the Treasury Department or the Internal Revenue Service. I/We declare that all information set forth herein is true, correct and complete and based upon information I/we deem reliable, and that the statement of total, anticipated income contained in paragraph 6 is reasonable and based upon such investigation as the undersigned deemed necessary.

11. Further Assistance.

I/We will assist the Borrower in obtaining any information or documents required to verify the statements made herein, including, but not limited to, either an income verification from my/our present employer(s) or copies of federal tax returns for the immediately preceding two calendar years.

12. Misrepresentation.

I/We acknowledge that I/we have been advised that the making of any misrepresentation or misstatement in this declaration will constitute a material breach of my/our agreement with the Borrower to lease the unit, and may entitle the Borrower to prevent or terminate my/our occupancy of the unit by institution of an action for ejection or other appropriate proceedings.

I/We declare under penalty of perjury that the foregoing is true and correct.

Executed this __ day of _____ in _____, Illinois.

_____ _____
Applicant Applicant

_____ _____
Applicant Applicant

[Signature of all persons over the age of 17 years
listed in Number 2 above required.]

Subscribed and sworn to before me this
_____ day of _____, _____

[Notary Seal]

Notary public in and for the State of _____

My commission expires: _____

For Completion By Apartment Owner Only:

1. Calculation of eligible income:

   a. Enter amount entered for entire household in 6 above: $_____

   b. (1) if the amount entered in 7(C)(i) above is greater than $5,000, enter the total amount entered in 7(C)(ii), subtract from that figure the amount entered in 7(C)(iii) and enter the remaining balance ($_____);

   (2) multiply the amount entered in 7(C)(i) times the current pass book savings rate as determined by HUD to determine what the total annual earnings on the amount in 7(C)(i) would be if invested in passbook savings ($_____), subtract from that figure the amount entered in 7(C)(iii) and enter the remaining balance ($_____); and

   (3) enter at right the greater of the amount calculated under (1) or (2) above: $_____

c. Total Eligible Income (line 1.a plus line 1.b(3)):

2. The amount entered in 1.c is:

_____ Less than 60 percent of Median Gross Income for Area[2].

_____ More than 60 percent of Median Gross Income for the Area[3].

3. Number of apartment unit assigned: _____

Bedroom Size: _____ Rent: $_____

4. The last tenants of this apartment unit for a period of at least 30 consecutive days [had/did not have] aggregate anticipated annual income, as certified in the above manner upon their initial occupancy of the apartment unit, of less than 60 percent of Median Gross Income for the Area.

5. Method used to verify applicant(s) income:

_____ Employer income verification.

_____ Copies of tax returns.

_____ Other (_____)

_____
Borrower or Manager

(2) "Median Gross Income for the Area" means the median income for the area where the Residential Project is located as determined by the Secretary of Housing and Urban Development under Section 8 of the United States Housing Act of 1937, as amended, or if programs under Section 8 are terminated, median income determined under the method used by the Secretary prior to the termination. "Median Gross Income for the Area" shall be adjusted for family size.

(3) See footnote 2.

Income Verification.
(For Employed Persons)

The undersigned employee has applied for a rental unit located in the Residential Project financed by the City of Chicago. Every income statement of a prospective tenant must be stringently verified. Please indicate below the employee's current annual income from wages, overtime, bonuses, commissions or any other form of compensation received on a regular basis.

Annual wages: _____

Overtime: _____

Bonuses: _____

Commissions: _____

Total current income: _____

I hereby certify that the statements above are true and complete to the best of my knowledge.

_____ _____ _____
Signature Date Title

I hereby grant you permission to disclose my income to _____, an Illinois limited liability company, in order that it may determine my income eligibility for rental of an apartment located in its project which has been financed by the City of Chicago.

_____ _____
Signature Date

Please send to:

_____

_____

_____

Income Verification.
(For Self-Employed Persons)

I hereby attach copies of my individual federal and state income tax returns for the immediately preceding two calendar years and certify that the information shown in such income tax returns is true and complete to the best of my knowledge.

_____ _____
Signature Date

(Sub)Exhibit "C".
(To Land Use Restriction Agreement With
Rosenwald Courts Apartments L.P.)

Certificate Of Continuing Program Compliance.

(To Be Completed With Respect To The Residential Project)

The undersigned, the managing member of Landwhite Developers LLC, the managing member of the general partner of Rosenwald Courts Apartments, L.P., an Illinois limited partnership (the "Borrower"), hereby certify as follows:

1. The undersigned has read and is thoroughly familiar with the provisions of the Land Use Restriction Agreement, dated as of _____ 1, 2013, between the Borrower and the City of Chicago (the "Land Use Restriction Agreement").

2. Based on Income Computations and Certifications on file with the Borrower, as of the date of this Certificate the following number of completed residential units in the Residential Project (i) are occupied by Qualifying Tenants (as defined in the Land Use Restriction Agreement), or (ii) were previously occupied by Qualifying Tenants and have been vacant and not reoccupied except for a temporary period of no more than 31 days:

Occupied by Qualifying Tenants[1]: _____ Number of Units

(1) A unit all of the occupants of which are full-time students does not qualify as a unit occupied by Qualifying Tenants, unless one or more of the occupants was or were: (i) entitled to file a joint tax return, (ii) receiving assistance under Title IV of the Social Security Act (relating to Aid to Families with Dependent Children), (iii) enrolled in a job training program receiving assistance under the Job Training Partnership Act or under other similar federal, state, or local laws, or (iv) single parents and their children (not one of whom is a dependent of a person not residing in the unit).

Previously occupied by Qualifying Tenants
(vacant and not reoccupied except for a
temporary period of no more than 31 days) _____ Number of Units

3. The total number of completed residential units in the Residential Project is _____.

4. No default has occurred and is subsisting under the Land Use Restriction Agreement.

Rosenwald Courts Apartments L.P.,
an Illinois limited partnership

By: Rosenwald Courts GP LLC,
an Illinois limited liability company,
its general partner

By: GB Rosenwald LLC,
an Illinois limited liability company,
its managing member

By: _____

Name: James N. Bergman

Title: Managing Member

(Sub)Exhibit "D".
(To Land Use Restriction Agreement With
Rosenwald Courts Apartments L.P.)

Ratable Rent-Up Schedule.

The Borrower expects and covenants that approximately 225 of the approximately 239 residential units will be rented to Qualifying Tenants and it is not currently anticipated that more than 14 residential units in the Residential Project will be rented to individuals who are not Qualifying Tenants under the applicable income requirements.

Exhibit "D".
(To Ordinance)

Rosenwald Courts Tax Increment Financing Redevelopment Agreement.

This Rosenwald Courts TIF Redevelopment Agreement (this "Agreement" or "RDA") is made as of this _____ day of _____, 2013, among the City of Chicago, an Illinois municipal corporation (the "City"), through its Department of Housing and Economic Development ("HED"), Rosenwald Courts Apartments, LP, an Illinois limited partnership (the "Owner"), the general partner of which is Rosenwald Courts GP, LLC, an Illinois limited liability company (the "General Partner"), the managing member of which is GB Rosenwald, LLC, an Illinois limited liability company (the "Managing Member"), and Burton Rosenwald GP, LLC, an Illinois limited liability company (the "Sponsor," and together with the Owner, the "Developer"), the sole member of which is The Burton Foundation, an Illinois not-for-profit corporation (the "Foundation").

RECITALS

A. Constitutional Authority: As a home rule unit of government under Section 6(a), Article VII of the 1970 Constitution of the State of Illinois (the "State"), the City has the power to regulate for the protection of the public health, safety, morals and welfare of its inhabitants, and pursuant thereto, has the power to encourage private development in order to enhance the local tax base, create employment opportunities and to enter into contractual agreements with private parties in order to achieve these goals.

B. Statutory Authority: The City is authorized under the provisions of the Tax Increment Allocation Redevelopment Act, 65 ILCS 5/11-74.4-1 et seq., as amended from time to time (the "Act"), to finance projects that eradicate blighted conditions and conservation area factors through the use of tax increment allocation financing for redevelopment projects.

C. City Council Authority: To induce redevelopment pursuant to the Act, the City Council of the City (the "City Council") adopted the following ordinances on March 27, 2002, published at pages 81231 through 81472 of the Journal of Proceedings of the City Council of the City for said date: (1) approving a redevelopment plan (the "Redevelopment Plan") for the 47th and King Drive Redevelopment Project Area (the "Area"); (2) designating the Area as a Redevelopment Project Area pursuant to the Act; and (3) adopting tax increment allocation financing for the Area (the "TIF Adoption Ordinance") (items(1)-(3) collectively referred to herein as the "TIF Ordinances"). The redevelopment project area referred to above (the "Redevelopment Area") is legally described in Exhibit A hereto.

D. The Project: The Owner has purchased certain property and improvements located within the Redevelopment Area located at 4600 South Michigan Avenue, Chicago, Illinois 60653, and legally described on Exhibit B-1 hereto (the "Apartment Property"). The Apartment Property is currently the site of the historic Michigan Boulevard Garden Apartments (also known as the Rosenwald Apartments), and is bounded by East 46th Street on the north, East 47th Street on the south, South Wabash Avenue on the west, and South Michigan Avenue on the east. In addition to the Apartment Property, the Owner intends to purchase five (5) vacant, City-owned parcels of land located within the Redevelopment Area, and legally described on Exhibit B-2 hereto (the "City Parking Property"), and three (3) vacant, privately-owned parcels of land located within the Redevelopment Area, and legally described on Exhibit B-3 hereto (the "Private Parking Property"). A portion of the City Parking Property is located on Michigan Avenue across the street from the Apartment Property, and the other portion is located on Wabash Avenue across the street from the Apartment Property. The Private Parking Property is located on Wabash Avenue adjacent to the City Parking Property located on Wabash Avenue. After the Owner purchases the City Parking

Property and the Private Parking Property (collectively the "Parking Property," and together with the Apartment Property, the "Property"), the Developer, within the time frames set forth in Section 3.01 hereof, shall commence and complete rehabilitation of a mixed-use building on the Apartment Property, including approximately 239 rental residential units therein and an area to be utilized as a community service facility and general commercial and retail space, and construction of parking facilities on the Parking Property (together, the "Facility"). The Facility and related improvements (including but not limited to those TIF-Funded Improvements as defined below and set forth on Exhibit C) are collectively referred to herein as the "Project." The Project shall consist of two phases: first, façade restoration, interior demolition, environmental remediation, and site work ("Phase I"); and second, build-out of the units , the community service facility and the "white box" of the commercial and retail space ("Phase II"). The completion of the Project would not reasonably be anticipated without the financing contemplated in this Agreement. It is contemplated that the Owner may lease all or a portion of the Facility pursuant to a written lease (the "Master Lease") between the Owner and an affiliate thereof (the "Master Tenant"). The Owner shall provide the City with a certified copy of the Master Lease upon the execution thereof.

E. Redevelopment Plan: The Project will be carried out in accordance with this Agreement and the Redevelopment Plan.

F. City Financing: The City agrees to use, in the amounts set forth in Section 4.03 hereof, (i) [intentionally omitted], (ii) the proceeds of the TIF Note (defined below) and/or (iii) Incremental Taxes (as defined below), to pay for or reimburse the Sponsor for the costs of TIF-Funded Improvements pursuant to the terms and conditions of this Agreement and the TIF Note.

In addition, the City may, in its discretion, issue tax increment allocation bonds ("TIF Bonds") secured by Incremental Taxes pursuant to a TIF bond ordinance (the "TIF Bond Ordinance") at a later date as described in Section 4.03(d) hereof, the proceeds of which (the "TIF Bond Proceeds") may be used to pay for the costs of the TIF-Funded Improvements not previously paid for from Incremental Taxes (including any such payment made pursuant to any TIF Note provided to the Sponsor pursuant to this Agreement), to make payments of principal on the TIF Note, or in order to reimburse the City for the costs of TIF-Funded Improvements.

Now, therefore, in consideration of the mutual covenants and agreements contained herein, and for other good and valuable consideration, the receipt and sufficiency of which are hereby acknowledged, the parties hereto agree as follows:

SECTION 1. RECITALS

The foregoing recitals are hereby incorporated into this agreement by reference

SECTION 2. DEFINITIONS

For purposes of this Agreement, in addition to the terms defined in the foregoing recitals, the following terms shall have the meanings set forth below:

"2FM" shall mean the City's Department of Fleet and Facilities Management.

"47th and King Drive TIF Fund" shall mean the special tax allocation fund created by the City in connection with the Redevelopment Area into which the Incremental Taxes will be deposited.

"Act" shall have the meaning set forth in the Recitals hereof.

"Actual residents of the City" shall mean persons domiciled within the City.

"Acquisition" shall have the meaning set forth in the Recitals hereof.

"Affiliate" shall mean any person or entity directly or indirectly controlling, controlled by or under common control with the Developer.

"Annual Compliance Report" shall mean a signed report from the Developer to the City (a) itemizing each of the Developer's obligations under the RDA during the preceding calendar year, (b) certifying the Developer's compliance or noncompliance with such obligations, (c) attaching evidence (whether or not previously submitted to the City) of such compliance or noncompliance and (d) certifying that the Developer is not in default with respect to any provision of the RDA, the agreements evidencing the Lender Financing, if any, or any related agreements; provided, that the obligations to be covered by the Annual Compliance Report shall include the following: (1) [intentionally omitted]; (2) [intentionally omitted]; (3) delivery of Financial Statements and unaudited financial statements (Section 8.13); (4) delivery of updated insurance certificates, if applicable (Section 8.14); (5) delivery of evidence of payment of Non-Governmental Charges, if applicable (Section 8.15); (6) [intentionally omitted]; (7) [intentionally omitted]; and (8) compliance with all other executory provisions of the RDA.

"Apartment Property" shall have the meaning set forth in the Recitals hereof.

"Available Project Funds" shall have the meaning set forth for such term in Section 4.07 hereof.

"Borrower Loan Agreement" shall mean that certain Borrower Loan Agreement dated as of the Closing Date between the City and the Owner.

["Building Court Case" shall mean Circuit Court of Cook County case no. 2010 M1 400696 or any successor or substitute legal action filed by the City to ensure that the Apartment Property is in compliance with all City ordinances relating to building standards.]

"Certificate" shall mean the Certificate of Completion of Rehabilitation described in Section 7.01 hereof.

"Change Order" shall mean any amendment or modification to the Scope Drawings, Plans and Specifications or the Project Budget as described in Section 3.03, Section 3.04 and Section 3.05, respectively.

"Citibank" shall mean Citibank, N.A. (or an affiliate thereof), a provider of Lender Financing.

"City Contract" shall have the meaning set forth in Section 8.01(l) hereof.

"City Council" shall have the meaning set forth in the Recitals hereof.

"City Funds" shall mean the funds paid to the Developer pursuant to the TIF Note.

"City Parking Property" shall have the meaning set forth in the Recitals hereof.

"City Title Commitments" shall have the meaning set forth in Section 3.13(c) hereof.

"Closing Date" shall mean the date of execution and delivery of this Agreement by all parties hereto, which shall be deemed to be the date appearing in the first paragraph of this Agreement.

"Contract" shall have the meaning set forth in Section 10.03 hereof.

"Contractor" shall have the meaning set forth in Section 10.03 hereof.

"Construction Contract" shall mean, collectively, that (i) certain contract [to be] entered into between the Developer and Tishman Burling Rosenwald Joint Venture dated [_____] providing for Phase I, and (ii) certain contract [to be] entered into between the Developer and The George Sollitt Construction Company / Powers and Sons Construction Company, Inc. / Brown & Momen, Inc. Joint Venture dated [_____] providing for Phase II.

"Corporation Counsel" shall mean the City's Office of Corporation Counsel.

"Deed" shall have the meaning set forth in Section 3.13(b) hereof.

"Developer Parties" shall have the meaning set forth in Section 3.13(g) hereof.

["Draft NFR Letter for the Apartment Property" shall mean a draft comprehensive NFR Letter from the IEPA for the Apartment Property based on TACO Tier I residential remediation objectives, as amended or supplemented from time to time.]

["Draft NFR Letter for the Parking Property" shall mean a draft NFR Letter from the IEPA for applicable portions of the Parking Property (as determined pursuant to Section 11.02 hereof) based on commercial remediation objectives, as amended or supplemented from time to time; provided, however, any landscaped areas shall meet TACO Tier I residential remediation objectives.]

"DTC Regulatory Agreement"" shall mean that certain Donations Tax Credit Regulatory Agreement, [dated contemporaneously herewith,] executed by the City and the Sponsor and recorded in the office of the Cook County Recorder of Deeds contemporaneously herewith.

"Employer(s)" shall have the meaning set forth in Section 10 hereof.

"Environmental Documents" shall have the meaning set forth in Section 11.01 hereof.

"Environmental Laws" shall mean any and all federal, state or local statutes, laws (including common law), regulations, ordinances, codes, rules, orders, licenses, judgments, decrees or requirements relating to the regulation and protection of human health, safety, the environment and natural resources now or hereafter in force, as amended and hereafter amended, including but not limited to (i) the Comprehensive Environmental Response, Compensation and Liability Act (42 U.S.C. Section 9601 et seq.); (ii) any so-called "Superfund" or "Superlien" law; (iii) the Hazardous Materials Transportation Act (49 U.S.C. Section 5101 et seq.); (iv) the Resource Conservation and Recovery Act (42 U.S.C. Section 6901 et seq.); (v) the Clean Air Act (42 U.S.C. Section 7401 et seq.); (vi) the Federal Water Pollution Control Act (33 U.S.C. Section 1251 et seq.); (vii) the Toxic Substances Control Act (15 U.S.C. Section 2601 et seq.); (viii) the Federal Insecticide, Fungicide and Rodenticide Act (7 U.S.C. Section 136 et seq.); (ix) the Occupational Safety and Health Act (29 U.S.C. Section 651 et seq.), (x) the Illinois Environmental Protection Act (415 ILCS 5/1 et seq.); (xi) any and all regulations promulgated under the foregoing acts, and all analogous state and local counterparts or equivalents, including, without limitation, regulations in the Municipal Code of Chicago; and (xii) any theory of common law tort or toxic tort, including, without limitation, negligence, trespass, nuisance, strict liability or ultrahazardous activity.

"Equity" shall mean funds of the Developer (other than funds derived from Lender Financing) irrevocably available for the Project, in the amount set forth in Section 4.01 hereof, which amount may be increased pursuant to Section 4.06 (Cost Overruns) or Section 4.03(b) (Sources of City Funds).

"Escrow" shall mean the construction escrow established pursuant to the Escrow Agreement.

"Escrow Agreement" shall mean the Escrow Agreement establishing a construction escrow, to be entered into as of the date hereof by the Title Company (or an affiliate of the Title Company), the Developer and the Developer's lender(s).

"Event of Default" shall have the meaning set forth in Section 15 hereof.

"Facility" shall have the meaning set forth in the Recitals hereof.

["Final NFR Letter for the Apartment Property" shall mean a final comprehensive NFR Letter from the IEPA approving the use of the Apartment Property for the construction, development and operation of the Project, as amended or supplemented from time to time. The Final NFR Letter shall state that the Apartment Property meets TACO Tier I remediation objectives for residential properties as set forth in 35 Ill. Adm. Code Part 742, but may be reasonably conditioned upon use and maintenance of engineered barriers and other institutional or engineering controls acceptable to the IEPA.]

["Final NFR Letter for the Parking Property" shall mean a final NFR Letter from the IEPA approving the use of applicable portions of the Parking Property (as determined pursuant to Section 11.02 hereof) for the construction, development and operation of parking facilities, as amended or supplemented from time to time. The Final NFR Letter shall state that the Parking Property meets commercial remediation objectives as set forth in 35 Ill. Adm. Code Part 742; provided, however, any landscaped areas shall meet TACO Tier I residential remediation objectives.]

"Financial Statements" shall mean complete audited financial statements of the Developer prepared by a certified public accountant in accordance with generally accepted accounting principles and practices consistently applied throughout the appropriate periods.

"General Contractor" shall mean, collectively, the general contractors hired by the Developer pursuant to Section 6.01. The General Contractor for Phase I shall be Tishman Burling Rosenwald Joint Venture and the General Contractor for Phase II shall be The George Sollitt Construction Company / Powers and Sons Construction Company, Inc. / Brown & Momen, Inc. Joint Venture.

"Hazardous Materials" shall mean any toxic substance, hazardous substance, hazardous material, hazardous chemical or hazardous, toxic or dangerous waste defined or qualifying as such in (or for the purposes of) any Environmental Laws, or any pollutant, toxic vapor, or contaminant, and shall include, but not be limited to, polychlorinated biphenyls (PCBs), crude oil, any fraction thereof, or refined petroleum products such as oil, gasoline, or other petroleum-based fuels, lead paint, asbestos or asbestos-containing materials, urea formaldehyde, any radioactive material or by-product material, radon and mold.

"Human Rights Ordinance" shall have the meaning set forth in Section 10 hereof.

"IEPA" shall mean the Illinois Environmental Protection Agency.

"In Balance" shall have the meaning set forth in Section 4.07 hereof.

"Incremental Taxes" shall mean such ad valorem taxes which, pursuant to the TIF Adoption Ordinance and Section 5/11-74.4-8(b) of the Act, are allocated to and when collected are paid to the Treasurer of the City of Chicago for deposit by the Treasurer into the 47th & King Drive TIF Fund established to pay Redevelopment Project Costs and obligations incurred in the payment thereof.

"Indemnitee" and "Indemnitees" shall have the meanings set forth in Section 13.01 hereof.

"Lender Financing" shall mean funds borrowed by the Developer from lenders and irrevocably available to pay for Costs of the Project, in the amount set forth in Section 4.01 hereof.

"Limited Partner" shall mean USA Rosenwald Courts LLC, a Delaware limited liability company.

"Losses," as used in Section 3.13(g) hereof, shall mean any and all debts, liens, claims, causes of action, demands, complaints, legal or administrative proceedings, losses, damages, obligations, liabilities, judgments, amounts paid in settlement, arbitration or mediation awards, interest, fines, penalties, costs and expenses (including, without limitation, reasonable attorney's fees and expenses, consultants' fees and expenses and court costs).

"MBE(s)" shall mean a business identified in the Directory of Certified Minority Business Enterprises published by the City's Department of Procurement Services, or otherwise certified by the City's Department of Procurement Services as a minority-owned business enterprise, related to the Procurement Program or the Construction Program, as applicable.

"MBE/WBE Program" shall have the meaning set forth in Section 10.03 hereof.

"Municipal Code" shall mean the Municipal Code of the City of Chicago.

["NFR Letter" shall mean a "No Further Remediation" letter issued by the IEPA pursuant to the SRP and, with respect to any USTs subject to Title 16 of the Illinois Environmental Protection Act, a "No Further Remediation" letter with respect to such USTs pursuant to Title 16, whichever is applicable, as amended or supplemented from time to time.]

"New Mortgage" shall have the meaning set forth in Article 16 hereof.

"Non-Governmental Charges" shall mean all non-governmental charges, liens, claims, or encumbrances relating to the Developer, the Property or the Project.

"NSP Redevelopment Agreement" shall mean that certain redevelopment agreement dated as of January 28, 2013 and recorded in the office of the Cook County Recorder of Deeds on January 29, 2013 as Document No. 1302931068, as amended on the Closing Date, pursuant to which the City made a loan to the Owner in the principal amount of $5,000,000 for the acquisition of the building located at 4600 South Michigan Avenue, Chicago, Illinois 60615.

"NSP Regulatory Agreement" shall mean that certain regulatory agreement, dated as of the January 28, 2013, executed by the City and the Owner and recorded in the office of the Cook County Recorder of Deeds on January 29, 2013 as Document No. 1302931067, as amended on the Closing Date.

"Parking Property" shall have the meaning set forth in the Recitals hereof.

"Permitted Liens" shall mean those liens and encumbrances against the Property and/or the Project set forth on Exhibit G hereto.

"Permitted Mortgage" shall have the meaning set forth in Article 16 hereof.

"Plans and Specifications" shall mean [final] [initial] construction documents containing a site plan and working drawings and specifications for the Project, as submitted to the City as the basis for obtaining building permits for the Project.

"Prior Expenditure(s)" shall have the meaning set forth in Section 4.05(a) hereof.

"Private Parking Property" shall have the meaning set forth in the Recitals hereof.

"Project" shall have the meaning set forth in the Recitals hereof.

"Project Budget" shall mean the budget attached hereto as Exhibit H-1, showing the total cost of the Project by line item, furnished by the Developer to HED, in accordance with Section 3.03 hereof.

"Property" shall have the meaning set forth in the Recitals hereof.

"Purchase Price" shall have the meaning set forth in Section 3.13(a) hereof.

"RECs" shall have the meaning set forth in Section 11.01 hereof.

"Redevelopment Area" shall have the meaning set forth in the Recitals hereof.

"Redevelopment Plan" shall have the meaning set forth in the Recitals hereof.

"Redevelopment Project Costs" shall mean redevelopment project costs as defined in Section 5/11-74.4-3(q) of the Act that are included in the budget set forth in the Redevelopment Plan or otherwise referenced in the Redevelopment Plan.

"Released Claims" shall have the meaning set forth in Section 3.13(g) hereof.

"Remediation Costs" shall mean governmental or regulatory body response costs, natural resource damages, property damages, and the costs of any investigation, cleanup, monitoring, remedial, removal or restoration work required by any federal, state or local governmental agency or political subdivision or other third party in connection or associated with the Property or any improvements, facilities or operations located or formerly located thereon.

["Remediation Work" shall mean all investigation, sampling, monitoring, testing, removal, response, disposal, storage, remediation, treatment and other activities necessary to obtain a Final NFR Letter for the Apartment Property and applicable portions of the Parking Property (as determined pursuant to Section 11.02 hereof) in accordance with the terms and conditions of the Draft NFR Letter for the Apartment Property (and the Parking Property to the extent required under Section 11.02(b) hereof), the SRP Documents, all requirements of the IEPA and all applicable federal, state and local laws, ordinances and regulations, including, without limitation, all applicable Environmental Laws.]

"Requisition Form" shall mean the document, in the form attached hereto as Exhibit L, to be delivered by the Developer to HED pursuant to Section 4.04 of this Agreement.

"Scope Drawings" shall mean preliminary construction documents containing a site plan and preliminary drawings and specifications for the Project.

"SRP" shall mean the IEPA's Site Remediation Program as set forth in Title XVII of the Illinois Environmental Protection Act, 415 ILCS 5/58 et seq., and the regulations promulgated thereunder.

"SRP Documents" shall mean all documents submitted to the IEPA under the SRP Program, as amended or supplemented from time to time, including, without limitation, the Comprehensive Site Investigation and Remediation Objectives Report, the Remedial Action Plan, and the Remedial Action Completion Report.

"Survey" shall mean one or more Class A plat of survey(s) of the Property in the most recently revised form of ALTA/ACSM survey dated within 45 days prior to the Closing Date, acceptable in form and content to the City and the Title Company, prepared by a surveyor registered in the State of Illinois, certified to the City and the Title Company, and indicating whether the Property is in a flood hazard area as identified by the United States Federal Emergency Management Agency (and updates thereof to reflect improvements to the Property in connection with the construction of the Facility and related improvements as required by the City or lender(s) providing Lender Financing).

"TACO" shall mean the Tiered Approach to Corrective Action Objectives codified at 35 Ill. Adm. Code Part 742 et seq.

"Term of the Agreement" shall mean the period of time commencing on the Closing Date and ending on the date on which the Redevelopment Area is no longer in effect (through and including December 31, 2026).

"TIF Adoption Ordinance" shall have the meaning set forth in the Recitals hereof.

"TIF Bonds" shall have the meaning set forth in the Recitals hereof.

"TIF Bond Ordinance" shall have the meaning set forth in the Recitals hereof.

"TIF Bond Proceeds" shall have the meaning set forth in the Recitals hereof.

"TIF-Funded Improvements" shall mean those improvements of the Project which (i) qualify as Redevelopment Project Costs, (ii) are eligible costs under the Redevelopment Plan and (iii) the City has agreed to pay for out of the City Funds, subject to the terms of this Agreement. Exhibit C lists the TIF-Funded Improvements for the Project.

"TIF Ordinances" shall have the meaning set forth in the Recitals hereof.

"TIF Note" shall mean a note, to be in the form attached hereto as Exhibit M, in the maximum principal amount of $25,000,000, issued by the City to the Sponsor on the Closing Date. The TIF Note shall not bear interest.

"Title Company" shall mean [Near North National Title LLC, as agent for Old Republic National Title Insurance Company].

"Title Policy" shall mean a title insurance policy in the most recently revised ALTA or equivalent form, showing the Developer as the insured, noting the recording of this Agreement as an

encumbrance against the Property, and a subordination agreement in favor of the City with respect to previously recorded liens against the Property related to Lender Financing, if any, issued by the Title Company.

"UST(s)" shall mean underground storage tank(s) whether or not subject to Title 16 of the Illinois Environmental Protection Act, including without limitation (i) any underground storage tank as defined in 415 ILCS 5/57.2, (ii) any farm or residential tank of 1,100 gallons or less capacity used for storing motor fuel for noncommercial purposes, (iii) any tank used for storing heating oil for consumption on the premises where stored, (iv) any septic tank, (v) any tank that is excluded from the definition in 415 ILCS 5/57.2 based upon the existence of any Hazardous Substance therein, and (vi) any pipes connected to items (i) through (v) above.

"WARN Act" shall mean the Worker Adjustment and Retraining Notification Act (29 U.S.C. Section 2101 et seq.).

"WBE(s)" shall mean a business identified in the Directory of Certified Women Business Enterprises published by the City's Department of Procurement Services, or otherwise certified by the City's Department of Procurement Services as a women-owned business enterprise, related to the Procurement Program or the Construction Program, as applicable.

SECTION 3. THE PROJECT

3.01 The Project. With respect to the Facility, the Developer shall, pursuant to the Plans and Specifications and subject to the provisions of Section 18.17 hereof: (i) commence rehabilitation/construction no later than [60] days after the Closing Date (the "Commencement Date"); and (ii) complete rehabilitation/construction and conduct residential rental business operations therein no later than [36] months following the Commencement Date, as such date may be extended pursuant to Section 15.04 and/or Section 18.17 (the "Completion Date," which the Commissioner of HED may also extend in his or her discretion to accommodate a foreclosure or deed in lieu of foreclosure process under Section 16).

3.02 Scope Drawings and Plans and Specifications. The Developer has delivered the Scope Drawings and Plans and Specifications to HED and HED has approved same. After such initial approval, subsequent proposed changes to the Scope Drawings or Plans and Specifications shall be submitted to HED as a Change Order pursuant to Section 3.04 hereof. The Scope Drawings and Plans and Specifications shall at all times conform to the Redevelopment Plan and all applicable federal, state and local laws, ordinances and regulations. The Developer shall submit all necessary documents to the City's Department of Buildings, Department of Transportation and such other City departments or governmental authorities as may be necessary to acquire building permits and other required approvals for the Project.

3.03 Project Budget. The Developer has furnished to HED, and HED has approved, a Project Budget showing total costs for the Project in an approximate amount not less than $109,000,000. The Developer hereby certifies to the City that (a) it has Lender Financing and Equity in an amount sufficient to pay for all Project costs; and (b) the Project Budget is true, correct and complete in all material respects. The Developer shall promptly deliver to HED certified copies of any Change Orders with respect to the Project Budget for approval pursuant to Section 3.04 hereof.

3.04 Change Orders. Except as provided below, all Change Orders (and documentation substantiating the need and identifying the source of funding therefor) relating to material changes to the Project must be submitted by the Developer to HED for HED's prior written approval. The

Developer shall not authorize or permit the performance of any work relating to any Change Order or the furnishing of materials in connection therewith prior to the receipt by the Developer of HED's written approval. The Construction Contract, and each contract between the General Contractor and any subcontractor, shall contain a provision to this effect. An approved Change Order shall not be deemed to imply any obligation on the part of the City to increase the amount of City Funds which the City has pledged pursuant to this Agreement or provide any other additional assistance to the Developer. If the Developer authorizes or permits the performance of any work relating to any Change Order or the furnishing of materials in connection therewith prior to the receipt by the Developer of HED's written approval the Developer must promptly notify HED of any such Change Orders in writing; if HED does not ratify such Change Order then the cost of such Change Order may not be paid for out of any contingency or similar use or line item in the Project Budget.

3.05 HED Approval. Any approval granted by HED of the Scope Drawings, Plans and Specifications and the Change Orders is for the purposes of this Agreement only and does not affect or constitute any approval required by any other City department or pursuant to any City ordinance, code, regulation or any other governmental approval, nor does any approval by HED pursuant to this Agreement constitute approval of the quality, structural soundness or safety of the Property or the Project.

3.06 Other Approvals. Any HED approval under this Agreement shall have no effect upon, nor shall it operate as a waiver of, the Developer's obligations to comply with the provisions of Section 5.03 (Other Governmental Approvals) hereof. The Developer shall not commence construction of the Project until the Developer has obtained all necessary permits and approvals and proof of the General Contractor's and each subcontractor's bonding as required hereunder; provided, however, the Developer may perform demolition work prior to the issuance of a Draft NFR Letter with 2FM's prior written approval, which approval may be subject to conditions.

3.07 Progress Reports and Survey Updates. The Developer shall provide HED with written monthly progress reports detailing the status of the Project, including a revised Completion Date, if necessary (with any change in Completion Date being considered a Change Order, requiring HED's written approval pursuant to Section 3.04). The Developer shall provide three (3) copies of an updated Survey to HED upon the request of HED or any lender providing Lender Financing, reflecting improvements made to the Property after the Completion Date.

3.08 Inspecting Agent or Architect. The developer's architect shall be act as the City's inspecting agent or architect, at the Developer's expense, for the Project. The inspecting agent or architect shall perform periodic inspections with respect to the Project, providing certifications with respect thereto to HED, prior to requests for disbursement for costs related to the Project hereunder.

3.09 Barricades. Prior to commencing any construction requiring barricades, the Developer shall install a construction barricade of a type and appearance satisfactory to the City and constructed in compliance with all applicable federal, state or City laws, ordinances and regulations. HED retains the right to approve the maintenance, appearance, color scheme, painting, nature, type, content and design of all barricades.

3.10 Signs and Public Relations. The Developer shall erect a sign of size and style approved by the City in a conspicuous location on the Property during the Project, indicating that financing has been provided by the City. The City reserves the right to include the name, photograph, artistic rendering of the Project and other pertinent information regarding the Developer, the Property and the Project in the City's promotional literature and communications.

3.11 Utility Connections. The Developer may connect all on-site water, sanitary, storm and sewer lines constructed on the Property to City utility lines existing on or near the perimeter of the Property, provided the Developer first complies with all City requirements governing such connections, including the payment of customary fees and costs related thereto.

3.12 Permit Fees. In connection with the Project, the Developer shall be obligated to pay only those building, permit, engineering, tap on and inspection fees that are assessed on a uniform basis throughout the City of Chicago and are of general applicability to other property within the City of Chicago.

3.13 Conveyance of the City Parking Property. The following provisions shall govern the City's conveyance of the City Parking Property to the Owner:

(a) Purchase Price. The City hereby agrees to sell, and the Owner hereby agrees to purchase, upon and subject to the terms and conditions of this Agreement, the City Parking Property, for One Dollar ($1.00) per parcel (the "Purchase Price"), which is to be paid to the City on or before the Closing Date in cash or by certified or cashier's check or wire transfer of immediately available funds. The Owner shall pay all escrow fees and other title insurance fees, premiums and closing costs. The Owner acknowledges and agrees that (i) the appraised fair market value of the City Parking Property is approximately $155,000 based on an appraisal prepared in [_____], and (ii) the City has only agreed to sell the City Parking Property to the Owner for the Purchase Price because the Owner has agreed to execute this Agreement and comply with its terms and conditions.

(b) Form of Deed. The City shall convey the City Parking Property to the Owner by quitclaim deed (the "Deed"), subject to the terms of this Agreement and, without limiting the quitclaim nature of the deed, the following:

(i) the Redevelopment Plan;

(ii) the standard exceptions in an ALTA title insurance policy;

(iii) all general real estate taxes and any special assessments or other taxes;

(iv) all easements, encroachments, covenants and restrictions of record and not shown of record;

(v) such other title defects as may exist; and

(vi) any and all exceptions caused by the acts of the Owner, its Affiliates and their agents.

(c) Title and Survey. The Developer acknowledges that it has received commitments for an owner's policy of title insurance for the City Parking Property, issued August 12, 2013 (Commitment Nos. N01131119, N01131120 and N0112117) by Near North National Title LLC, as issuing agent for Chicago Title Insurance Company (the "City Title Commitments"), showing the City in title to the City Parking Property. The Developer shall be solely responsible for and shall pay all costs associated with updating the City Title Commitments (including all search, continuation and later-date fees), and obtaining the Title Policy. The City shall have no obligation to cure title defects; provided, however, if there are exceptions for general real estate taxes due or unpaid prior to the Closing Date with respect to the City Parking Property or liens for such unpaid property taxes, the City shall, as applicable, request that the County void the unpaid taxes as provided in Section 21-

100 of the Property Tax Code, 35 ILCS 200/21-100, or file an application for a Certificate of Error with the Cook County Assessor, or file a tax injunction suit or petition to vacate a tax sale in the Circuit Court of Cook County. If, after taking the foregoing actions and diligently pursuing same, the City Parking Property remains subject to any tax liens, or if the City Parking Property is encumbered with any other exceptions that would adversely affect the use and insurability of the City Parking Property for the development of the Project, the Owner shall have the option to do one of the following: (i) accept title to the City Parking Property subject to the exceptions; or (ii) with the Sponsor as the Developer, terminate this Agreement. If the Developer elects not to terminate this Agreement as aforesaid, the Owner agrees to accept title subject to all exceptions.

(d) The Land Closing. The conveyance of the City Parking Property shall take place on the Closing Date at the downtown offices of the Title Company or such other place as the parties may mutually agree upon in writing; provided, however, in no event shall the closing of the land sale occur unless the Developer has satisfied all conditions precedent set forth in this Agreement, unless HED, in its sole discretion, waives such conditions. On or before the Closing Date, the City shall deliver to the Title Company the Deed, all necessary state, county and municipal real estate transfer tax declarations, and an ALTA statement. The City will not provide a gap undertaking.

(e) Recording Costs. The Developer shall pay to record the Deed, this Agreement, and any other documents incident to the conveyance of the City Parking Property to the Owner.

(f) **"AS IS" SALE**. THE OWNER ACKNOWLEDGES THAT IT HAS HAD ADEQUATE OPPORTUNITY TO INSPECT AND EVALUATE THE STRUCTURAL, PHYSICAL AND ENVIRONMENTAL CONDITION AND RISKS OF THE CITY PARKING PROPERTY AND ACCEPTS THE RISK THAT ANY INSPECTION MAY NOT DISCLOSE ALL MATERIAL MATTERS AFFECTING THE CITY PARKING PROPERTY. THE OWNER AGREES TO ACCEPT THE CITY PARKING PROPERTY IN ITS "AS IS," "WHERE IS" AND "WITH ALL FAULTS" CONDITION AT CLOSING WITHOUT ANY COVENANT, REPRESENTATION OR WARRANTY, EXPRESS OR IMPLIED, OF ANY KIND, AS TO THE STRUCTURAL, PHYSICAL OR ENVIRONMENTAL CONDITION OF THE CITY PARKING PROPERTY OR THE SUITABILITY OF THE CITY PARKING PROPERTY FOR ANY PURPOSE WHATSOEVER. THE OWNER ACKNOWLEDGES THAT IT IS RELYING SOLELY UPON ITS OWN INSPECTION AND OTHER DUE DILIGENCE ACTIVITIES AND NOT UPON ANY INFORMATION (INCLUDING, WITHOUT LIMITATION, ENVIRONMENTAL STUDIES OR REPORTS OF ANY KIND) PROVIDED BY OR ON BEHALF OF THE CITY OR ITS AGENTS OR EMPLOYEES WITH RESPECT THERETO. THE DEVELOPER AGREES THAT IT IS ITS SOLE RESPONSIBILITY AND OBLIGATION TO PERFORM ANY REMEDIATION WORK AND TAKE SUCH OTHER ACTION AS IS NECESSARY TO PUT THE CITY PARKING PROPERTY IN A CONDITION WHICH IS SUITABLE FOR ITS INTENDED USE.

(g) Release and Indemnification. The Developer, on behalf of itself and its officers, directors, employees, successors, assigns and anyone claiming by, through or under them (collectively, "Developer Parties"), hereby release, relinquish and forever discharge the City, its officers, agents and employees, from and against any and all Losses which the Developer or any of the Developer Parties ever had, now have, or hereafter may have, whether grounded in tort or contract or otherwise, in any and all courts or other forums, of whatever kind or nature, whether known or unknown, foreseen or unforeseen, now existing or occurring after the Closing Date, based upon, arising out of or in any way connected with, directly or indirectly (i) any environmental contamination, pollution or hazards associated with the City Parking Property or any improvements, facilities or operations located or formerly located thereon, including, without limitation, any release, emission, discharge, generation, transportation, treatment, storage or disposal of Hazardous Materials, or threatened release, emission or discharge of Hazardous Materials; (ii) the structural,

physical or environmental condition of the City Parking Property, including, without limitation, the presence or suspected presence of Hazardous Materials in, on, under or about the City Parking Property or the migration of Hazardous Materials from or to other City Parking Property; (iii) any violation of, compliance with, enforcement of or liability under any Environmental Laws, including, without limitation, any governmental or regulatory body response costs, natural resource damages or Losses arising under CERCLA; and (iv) any investigation, cleanup, monitoring, remedial, removal or restoration work required by any federal, state or local governmental agency or political subdivision or other third party in connection or associated with the City Parking Property or any improvements, facilities or operations located or formerly located thereon (collectively, "Released Claims"); provided, however, the foregoing release shall not apply to the extent such Losses are proximately caused by the gross negligence or willful misconduct of the City following the Closing Date. Furthermore, the Developer shall indemnify, defend (through an attorney reasonably acceptable to the City) and hold the City and its officers, agents and employees harmless from and against any and all Losses which may be made or asserted by any third parties (including, without limitation, any of the Developer Parties) arising out of or in any way connected with, directly or indirectly, any of the Released Claims, except as provided in the immediately preceding sentence for the City's gross negligence or willful misconduct following the Closing Date.

(h) Release Runs with the Land. The covenant of release in Section 3.13(g) above shall run with the City Parking Property, and shall be binding upon all successors and assigns of the Owner with respect to the City Parking Property, including, without limitation, each and every person, firm, corporation, limited liability company, trust or other entity owning, leasing, occupying, using or possessing any portion of the City Parking Property under or through the Developer following the date of the Deed. The Developer acknowledges and agrees that the foregoing covenant of release constitutes a material inducement to the City to enter into this Agreement, and that, but for such release, the City would not have agreed to convey the City Parking Property to the Owner. It is expressly agreed and understood by and between the Developer and the City that, should any future obligation of the Developer or any of the Developer Parties arise or be alleged to arise in connection with any environmental, soil or other condition of the City Parking Property, neither the Developer nor any of the Developer Parties will assert that those obligations must be satisfied in whole or in part by the City because Section 3.13(g) contains a full, complete and final release of all such claims, except as provided in such section for the City's gross negligence or willful misconduct following the Closing Date.

(i) Survival. This Section 3.13 shall survive the Closing Date or any termination of this Agreement (regardless of the reason for such termination).

SECTION 4. FINANCING

4.01 Total Project Cost and Sources of Funds. The cost of the Project is estimated to be $[109,013,853], to be applied in the manner set forth in the Project Budget. Such costs shall be funded from the following sources:

Equity (subject to Sections 4.03(b) and 4.06)	$[_____]
Lender Financing	$[_____]
ESTIMATED TOTAL	$[109,013,853]

4.02 Developer Funds. Equity and/or Lender Financing may be used to pay any Project cost, including but not limited to Redevelopment Project Costs.

4.03 City Funds.

(a) Uses of City Funds. City Funds may only be used to pay directly or reimburse the Developer for costs of TIF-Funded Improvements that constitute Redevelopment Project Costs. Exhibit C sets forth, by line item, the TIF-Funded Improvements for the Project, and the maximum amount of costs that may be paid by or reimbursed from City Funds for each line item therein (subject to Sections 4.03(b) and 4.05(d)), contingent upon receipt by the City of documentation satisfactory in form and substance to HED evidencing such cost and its eligibility as a Redevelopment Project Cost.

(b) Sources of City Funds. Subject to the terms and conditions of this Agreement, including but not limited to this Section 4.03 and Section 5 hereof, the City hereby agrees to issue the TIF Note to the Sponsor on the Closing Date. The principal amount of the TIF Note shall be in an amount equal to the costs of the TIF-Funded Improvements which have been incurred by the Sponsor and are to be reimbursed by the City through payments of principal on the TIF Note, subject to the provisions hereof; provided, however, that the maximum principal amount of the TIF Note shall be an amount not to exceed $25,000,000; and provided, however, that payments under the TIF Note are subject to the amount of Incremental Taxes deposited into the 47th and King Drive TIF Fund being sufficient for such payments, including but not limited to after the City makes required payments on the following prior obligations of the 47th and King Drive TIF Fund:

OBLIGATION	NOT TO EXCEED AMOUNT
Bronzeville Artist Lofts	$1,085,807
Diaspora Cuisine	$3,000,000
Educare Family Center	$ 400,000
Chicago Public Schools—Mollison ADA Renovations	$ 750,000
Assorted Lighting, Street Infrastructure and Landscaping	$3,533,250
Small Business Improvement Fund (SBIF)	$ 835,839
Neighborhood Improvement Fund (NIF)	$ 800,000
Business retention and recruitment activities	$ 20,041

Subject to the foregoing, the City shall make principal payments on the TIF Note to the Sponsor in the amounts of $6,000,000, $14,000,000 and $5,000,000 upon 10%, 75% and 100% completion of construction of the Project, respectively, as such percentage of completion is certified to the City in writing by [the Developer's architect] based on the amount of expenditures incurred in relation to the Project construction budget attached hereto as Exhibit H-2 (a subset of the Project Budget) prior to and as a condition precedent of such payments; provided, however, that the $5,000,000 principal payment to be made at 100% completion shall not be made until the Certificate is issued pursuant to Section 7.01 hereof.

(c) Notwithstanding any provision contained herein or in any agreement related hereto to the contrary, any obligations, pledges or commitments of Incremental Taxes in the 47th and King Drive TIF Fund approved by the City Council or otherwise executed or entered into by the City subsequent to [the date on which the City Council approved the ordinance authorizing the execution of this Agreement and the issuance of the TIF Note] shall be junior and subject to the City's obligation and commitment under this Agreement and the TIF Note.

(d) [intentionally omitted]

4.04 Construction Escrow; Requisition Form. (a) The City must receive copies of any draw requests and related documents submitted to the Title Company for disbursements under the Escrow Agreement.

(b) Until the Sponsor has been reimbursed in full under this Agreement, the Sponsor shall provide HED with Requisition Forms, along with the documentation described therein. Requisition for certification of the cost TIF-Funded Improvements to the TIF Note shall be made not more than two times per calendar year (or as otherwise permitted by HED). On each December 1 (or such other date as may be acceptable to the parties), beginning in 20[_] and continuing throughout the Term of the Agreement, the Developer shall meet with HED at the request of HED to discuss the Requisition Form(s) previously delivered.

4.05 Treatment of Prior Expenditures and Subsequent Disbursements.

(a) Prior Expenditures. Only those expenditures made by the Developer with respect to the Project prior to the Closing Date, evidenced by documentation satisfactory to HED and approved by HED as satisfying costs covered in the Project Budget, shall be considered previously contributed Equity or Lender Financing hereunder (the "Prior Expenditures"). HED shall have the right, in its sole discretion, to disallow any such expenditure as a Prior Expenditure. Exhibit I hereto sets forth the prior expenditures approved by HED as of the date hereof as Prior Expenditures. Prior Expenditures made for items other than TIF-Funded Improvements shall not be reimbursed to the Developer, but shall reduce the amount of Equity and/or Lender Financing required to be contributed by the Developer pursuant to Section 4.01 hereof.

(b) [intentionally omitted]

(c) [intentionally omitted]

(d) Allocation Among Line Items. Disbursements for expenditures related to TIF-Funded Improvements may be allocated to and charged against the appropriate line only, with transfers of costs and expenses from one line item to another, without the prior written consent of HED, being prohibited; provided, however, that such transfers among line items, in an amount not to exceed $100,000 or $500,000 in the aggregate, may be made without the prior written consent of HED.

(e) [intentionally omitted]

4.06 Cost Overruns. If the aggregate cost of the TIF-Funded Improvements exceeds City Funds available pursuant to Section 4.03 hereof, or if the cost of completing the Project exceeds the Project Budget, the Developer shall be solely responsible for such excess cost, and shall hold the City harmless from any and all costs and expenses of completing the TIF-Funded Improvements in excess of City Funds and of completing the Project.

4.07 Preconditions of Execution of Certificate of Expenditure. Prior to each execution of a Certificate of Expenditure by the City, the Developer shall submit a Requisition Form and documentation regarding the applicable expenditures to HED, which shall be satisfactory to HED in its sole discretion. Delivery by the Developer to HED of any request for execution by the City of a Certificate of Expenditure hereunder shall, in addition to the items therein expressly set forth, constitute a certification to the City, as of the date of such request for execution of a Certificate of Expenditure, that:

(a) the total amount of the request for Certificate of Expenditure represents the actual amount paid to the applicable General Contractor and/or subcontractors who have performed work on the Project, and/or their payees;

(b) all amounts shown as previous payments on the current request for Certificate of Expenditure have been paid to the parties entitled to such payment;

(c) the Developer has approved all work and materials for the current request for Certificate of Expenditure, and such work and materials conform to the Plans and Specifications;

(d) the representations and warranties contained in this Redevelopment Agreement are true and correct and the Developer is in compliance with all covenants contained herein;

(e) the Developer has received no notice and has no knowledge of any liens or claim of lien either filed or threatened against the Property except for the Permitted Liens and those liens or claims of lien which have been bonded or insured over to the City's satisfaction;

(f) no Event of Default or condition or event which, with the giving of notice or passage of time or both, would constitute an Event of Default exists or has occurred; and

(g) the Project is In Balance. The Project shall be deemed to be in balance ("In Balance") only if the total of the available Project funds equals or exceeds the aggregate of the amount necessary to pay all unpaid Project costs incurred or to be incurred in the completion of the Project. "Available Project Funds" as used herein shall mean: (i) the undisbursed City Funds; (ii) the undisbursed Lender Financing, if any; (iii) the undisbursed Equity and (iv) any other amounts deposited by the Developer pursuant to this Agreement. The Developer hereby agrees that, if the Project is not In Balance, the Developer shall, within 10 days after a written request by the City, deposit with the escrow agent or will make available (in a manner acceptable to the City), cash in an amount that will place the Project In Balance, which deposit shall first be exhausted before any further disbursement of the City Funds shall be made

The City shall have the right, in its discretion, to require the Developer to submit further documentation as the City may require in order to verify that the matters certified to above are true and correct, and any execution of a Certificate of Expenditure by the City shall be subject to the City's review and approval of such documentation and its satisfaction that such certifications are true and correct; provided, however, that nothing in this sentence shall be deemed to prevent the City from relying on such certifications by the Developer. In addition, the Developer shall have satisfied all other preconditions of execution of a Certificate of Expenditure, including but not limited to requirements set forth in the TIF Ordinances and this Agreement.

4.08 Conditional Grant. The City Funds being provided hereunder are being granted on a conditional basis, subject to the Developer's compliance with the provisions of this Agreement. The City Funds are subject to being reimbursed as provided in Section 15.02 hereof.

SECTION 5. CONDITIONS PRECEDENT

The following conditions have been complied with to the City's satisfaction on or prior to the Closing Date:

5.01 Project Budget. The Developer has submitted to HED, and HED has approved, a Project Budget in accordance with the provisions of Section 3.03 hereof.

5.02 Scope Drawings and Plans and Specifications. The Developer has submitted to HED, and HED has approved, the Scope Drawings and Plans and Specifications accordance with the provisions of Section 3.02 hereof.

5.03 Other Governmental Approvals. The Developer has secured all other necessary approvals and permits required by any state, federal, or local statute, ordinance or regulation and has submitted evidence thereof to HED.

5.04 Financing. The Developer has furnished proof reasonably acceptable to the City that the Developer has Equity and Lender Financing in the amounts set forth in Section 4.01 hereof to complete the Project and satisfy its obligations under this Agreement. If a portion of such funds consists of Lender Financing, the Developer has furnished proof as of the Closing Date that the proceeds thereof are available to be drawn upon by the Developer as needed and are sufficient (along with the Equity set forth in Section 4.01) to complete the Project. The Developer has delivered to HED a copy of the construction escrow agreement entered into by the Developer regarding the Lender Financing. Except as otherwise approved by the City, any liens against the Property in existence at the Closing Date have been subordinated to certain encumbrances of the City set forth herein pursuant to a Subordination Agreement, in a form acceptable to the City, executed on or prior to the Closing Date, which is to be recorded, at the expense of the Developer, with the Office of the Recorder of Deeds of Cook County.

5.05 Acquisition and Title. On the Closing Date, the Developer has furnished the City with a copy of the Title Policy for the Property, certified by the Title Company, showing the Owner as the named insured. The Title Policy is dated as of the Closing Date and contains only those title exceptions listed as Permitted Liens on Exhibit G hereto and evidences the recording of this Agreement pursuant to the provisions of Section 8.18 hereof. The Title Policy also contains such endorsements as shall be required by the Corporation Counsel, including but not limited to an owner's comprehensive endorsement and satisfactory endorsements regarding zoning (3.1 with parking), contiguity, location, access and survey. The Developer has provided to HED, on or prior to the Closing Date, documentation related to the purchase of the Property and copies of all easements and encumbrances of record with respect to the Property not addressed, to HED's satisfaction, by the Title Policy and any endorsements thereto.

5.06 Evidence of Clean Title. The Developer, at its own expense, has provided the City with searches under the Owner's name and the Sponsor's name as follows:

Secretary of State	UCC search
Secretary of State	Federal tax search
Cook County Recorder	UCC search
Cook County Recorder	Fixtures search
Cook County Recorder	Federal tax search
Cook County Recorder	State tax search
Cook County Recorder	Memoranda of judgments search
U.S. District Court	Pending suits and judgments
Clerk of Circuit Court, Cook County	Pending suits and judgments

showing no liens against the Developer, the Property or any fixtures now or hereafter affixed thereto, except for the Permitted Liens.

5.07 Surveys. The Developer has furnished the City with three (3) copies of the Survey.

5.08 Insurance. The Developer, at its own expense, has insured the Property in accordance with Section 12 hereof, and has delivered certificates required pursuant to Section 12 hereof evidencing the required coverages to HED.

5.09 Opinion of the Developer's Counsel. On the Closing Date, the Developer has furnished the City with an opinion of counsel, substantially in the form attached hereto as Exhibit J, with such changes as required by or acceptable to Corporation Counsel.

5.10 Evidence of Prior Expenditures. The Developer has provided evidence satisfactory to HED in its sole discretion of the Prior Expenditures in accordance with the provisions of Section 4.05(a) hereof.

5.11 Financial Statements. The Developer has provided Financial Statements to HED for the Owner's and the Sponsor's most recent fiscal years, and available audited or unaudited interim financial statements.

5.12 Documentation; Employment Plan. The Developer has provided documentation to HED, satisfactory in form and substance to HED, with respect to current employment matters in connection with the construction or rehabilitation work on the Project, including the reports described in Section 8.07. At least thirty (30) days prior to the Closing Date, the Developer has met with the Workforce Solutions division of HED to review employment opportunities with the Developer after construction or rehabilitation work on the Project is completed. On or before the Closing Date, Developer has provided to HED, and HED has approved, the Employment Plan for the Project (the "Employment Plan"). The Employment Plan includes, without limitation, the Developer's estimates of future job openings, titles, position descriptions, qualifications, recruiting, training, placement and such other information as HED has requested relating to the Project.

5.13 Environmental. The Developer has provided HED with copies of that certain phase I environmental audit completed with respect to the Property and any phase II environmental audit with respect to the Property required by the City. The Developer has provided the City with a letter from the environmental engineer(s) who completed such audit(s), authorizing the City to rely on such audits.

5.14 Organizational Documents; Economic Disclosure Statement. The Developer has provided a copy of the Owner's, the General Partner's, the Managing Member's, the Sponsor's and the Foundation's: Articles or Certificate of Incorporation, Organization and/or Limited Partnership containing a certified copy of the original certification of the Secretary of State of the state of incorporation or organization; certificates of good standing from the Secretary of State of state of incorporation or organization and all other states in which the Developer is qualified to do business; a secretary's certificate in such form and substance as the Corporation Counsel may require; by-laws, operating agreement and/or partnership agreement; and such other corporate documentation as the City has requested. The Developer has provided to the City an Economic Disclosure Statement, in the City's then current form, dated as of the Closing Date.

5.15 Litigation. The Developer has provided to Corporation Counsel and HED, a description of all pending or threatened litigation or administrative proceedings involving the Developer, specifying, in each case, the amount of each claim, an estimate of probable liability, the amount of any reserves taken in connection therewith and whether (and to what extent) such potential liability is covered by insurance.

SECTION 6. AGREEMENTS WITH CONTRACTORS

6.01 [intentionally omitted]

6.02 Construction Contract. Prior to the execution thereof, the Developer shall deliver to HED a copy of the proposed Construction Contract with the General Contractor selected to handle the Project, for HED's prior written approval, which shall be granted or denied within ten (10) business days after delivery thereof. Within ten (10) business days after execution of such contract by the Developer, the General Contractor and any other parties thereto, the Developer shall deliver to HED and Corporation Counsel a certified copy of such contract together with any modifications, amendments or supplements thereto.

6.03 Performance and Payment Bonds. Prior to the commencement of any portion of the Project which includes work on the public way, the Developer shall require that the General Contractor be bonded for its payment by sureties having an AA rating or better using a bond in the form attached as Exhibit P hereto. The City shall be named as obligee or co-obligee on any such bonds.

6.04 Employment Opportunity. The Developer shall contractually obligate and cause the General Contractor and each subcontractor to agree to the provisions of Section 10 hereof.

6.05 Other Provisions. In addition to the requirements of this Section 6, the Construction Contract and each contract with any subcontractor shall contain provisions required pursuant to Section 3.04 (Change Orders), Section 8.09 (Prevailing Wage), Section 10.01(e) (Employment Opportunity), Section 10.02 (City Resident Employment Requirement), Section 10.03 (MBE/WBE Requirements, as applicable), Section 10.04 (Multi-Project Labor Agreement), Section 12 (Insurance) and Section 14.01 (Books and Records) hereof. Photocopies of all contracts or subcontracts entered or to be entered into in connection with the TIF-Funded Improvements shall be provided to HED within five (5) business days of the execution thereof.

SECTION 7. COMPLETION OF CONSTRUCTION OR REHABILITATION

7.01 Certificate of Completion of Construction or Rehabilitation. Upon completion of the rehabilitation and construction of the Project in accordance with the terms of this Agreement (including Section 10 hereof), and upon the Developer's written request [(which shall include evidence, reasonably satisfactory to the Corporation Counsel, of compliance with orders issued in the Building Court Case)], HED shall issue to the Developer a Certificate in recordable form certifying that the Developer has fulfilled its obligation to complete the Project in accordance with the terms of this Agreement. HED shall respond to the Developer's written request for a Certificate within forty-five (45) days by issuing either a Certificate or a written statement detailing the ways in which the Project does not conform to this Agreement or has not been satisfactorily completed, and the measures which must be taken by the Developer in order to obtain the Certificate. The Developer may resubmit a written request for a Certificate upon completion of such measures. Notwithstanding any of the foregoing, HED shall not issue the Certificate until HED is satisfied that the Developer's Part Three application has been approved by the Illinois Historic Preservation Agency; in the event the Developer's Part Three application has not been approved by the Illinois Historic Preservation Agency and lack of such approval is (A) the only matter preventing issuance of the Certificate, and (B) will not result in a reduction of the funds available to complete the Project, then HED may consider extending the date for approval of the Developer's Part Three application.

HED may also, in its discretion, condition the issuance of the Certificate upon the Developer's consent to the landmark designation of the Facility.

7.02 Effect of Issuance of Certificate; Continuing Obligations. The Certificate relates only to the rehabilitation of the Project, and upon its issuance, the City will certify that the terms of the Agreement specifically related to the Developer's obligation to complete such activities have been satisfied. After the issuance of a Certificate, however, all executory terms and conditions of this Agreement and all representations and covenants contained herein will continue to remain in full force and effect throughout the Term of the Agreement as to the parties described in the following paragraph, and the issuance of the Certificate shall not be construed as a waiver by the City of any of its rights and remedies pursuant to such executory terms.

Those covenants specifically described at Sections 8.02, 8.19 and 8.20 as covenants that run with the land are the only covenants in this Agreement intended to be binding upon any transferee of the Property (including an assignee as described in the following sentence) throughout the Term of the Agreement notwithstanding the issuance of a Certificate; provided, that upon the issuance of a Certificate, the covenants set forth in Section 8.02 shall be deemed to have been fulfilled. The other executory terms of this Agreement that remain after the issuance of a Certificate shall be binding only upon the Developer or a permitted assignee of the Developer who, pursuant to Sections 15.04, 16 and/or 18.15 of this Agreement, has contracted to take an assignment of the Developer's rights under this Agreement and assume the Developer's liabilities hereunder.

7.03 Failure to Complete. Subject to Section 15.04 with respect to Citibank and Limited Partner cure rights and Section 18.17 with respect to delays caused by Force Majeure, if the Developer fails to complete the Project in accordance with the terms of this Agreement, then the City has, but shall not be limited to, any of the following rights and remedies:

(a) the right to terminate this Agreement and cease all disbursement of City Funds not yet disbursed pursuant hereto;

(b) the right (but not the obligation) to complete those TIF-Funded Improvements that are public improvements and to pay for the costs of TIF-Funded Improvements (including interest costs) out of City Funds or other City monies. In the event that the aggregate cost of completing the TIF-Funded Improvements exceeds the amount of City Funds available pursuant to Section 4.01, the Developer shall reimburse the City for all reasonable costs and expenses incurred by the City in completing such TIF-Funded Improvements in excess of the available City Funds;

(c) the right to seek reimbursement of the City Funds from the Developer; and

(d) the right to re-enter and take possession of the City Parking Property, terminate the estate conveyed to the Owner, and revest title to the City Parking Property in the City; provided, however, the City's foregoing right of reverter shall be subordinate to the payment in full of Citibank's mortgage on the Project.

7.04 Notice of Expiration of Term of Agreement. Upon the expiration of the Term of the Agreement, HED shall provide the Developer, at the Developer's written request, with a written notice in recordable form stating that the Term of the Agreement has expired; provided, however, that the City may at such time require the Developer to enter into a separate agreement to implement the provisions of Section 8.20 hereof (as contemplated in Section 8.20(f)).

SECTION 8. COVENANTS/REPRESENTATIONS/WARRANTIES OF THE DEVELOPER.

8.01 General. The Developer represents, warrants and covenants, as of the date of this Agreement and as of the date of each disbursement of City Funds hereunder, that:

(a) the Developer is duly organized, validly existing, qualified to do business in its state of incorporation or organization and in Illinois, and licensed to do business in any other state where, due to the nature of its activities or properties, such qualification or license is required;

(b) the Developer has the right, power and authority to enter into, execute, deliver and perform this Agreement;

(c) the execution, delivery and performance by the Developer of this Agreement has been duly authorized by all necessary corporate or other action, and does not and will not violate its Articles of Incorporation or Articles of Organization or by-laws, partnership agreement or operating agreement as amended and supplemented, any applicable provision of law, or constitute a breach of, default under or require any consent under any agreement, instrument or document to which the Developer is now a party or by which the Developer is now or may become bound;

(d) unless otherwise permitted or not prohibited pursuant to or under the terms of this Agreement, the Owner shall acquire and shall maintain good, indefeasible and merchantable fee simple title to the Property (and all improvements thereon) free and clear of all liens (except for the Permitted Liens, liens and claims of lien which the City agrees may be bonded or insured over pursuant to Section 4.07(e) hereof, Lender Financing as disclosed in the Project Budget and non-governmental charges that the Developer is contesting in good faith pursuant to Section 8.15 hereof);

(e) the Developer is now and for the Term of the Agreement shall remain solvent and able to pay its debts as they mature;

(f) except as otherwise disclosed to the City by the Developer in writing to the satisfaction of the City, there are no actions or proceedings by or before any court, governmental commission, board, bureau or any other administrative agency pending, threatened or affecting the Developer which would impair its ability to perform under this Agreement;

(g) the Developer has and shall maintain all government permits, certificates and consents (including, without limitation, appropriate environmental approvals) necessary to conduct its business and to construct, complete and operate the Project;

(h) the Developer is not in default with respect to any indenture, loan agreement, mortgage, deed, note or any other agreement or instrument related to the borrowing of money to which the Developer is a party or by which the Developer is bound;

(i) the Financial Statements are, and when hereafter required to be submitted will be, complete, correct in all material respects and accurately present the assets, liabilities, results of operations and financial condition of the Developer, and there has been no material adverse change in the assets, liabilities, results of operations or financial condition of the Developer since the date of the Developer's most recent Financial Statements;

(j) prior to the issuance of a Certificate, the Developer shall not do any of the following without the prior written consent of HED: (1) be a party to any merger, liquidation or consolidation;

(2) sell, transfer, convey, lease or otherwise dispose of all or substantially all of its assets or any portion of the Property (including but not limited to any fixtures or equipment now or hereafter attached thereto) except in the ordinary course of business and as otherwise provided in the Master Lease; (3) enter into any transaction outside the ordinary course of the Developer's business; (4) assume, guarantee, endorse, or otherwise become liable in connection with the obligations of any other person or entity; or (5) enter into any transaction that would cause a material and detrimental change to the Developer's financial condition;

(k) the Developer has not incurred, and, prior to the issuance of a Certificate, shall not, without the prior written consent of the Commissioner of HED, allow the existence of any liens against the Property (or improvements thereon) other than the Permitted Liens and liens and claims of lien which the City agrees may be bonded or insured over pursuant to Section 4.07(e) hereof; or incur any indebtedness, secured or to be secured by the Property (or improvements thereon) or any fixtures now or hereafter attached thereto, except Lender Financing disclosed in the Project Budget; and

(l) the Developer has not made or caused to be made, directly or indirectly, any payment, gratuity or offer of employment in connection with the Agreement or any contract paid from the City treasury or pursuant to City ordinance, for services to any City agency ("City Contract") as an inducement for the City to enter into the Agreement or any City Contract with the Developer in violation of Chapter 2-156-120 of the Municipal Code of the City;

(m) neither the Developer nor any affiliate of the Developer is listed on any of the following lists maintained by the Office of Foreign Assets Control of the U.S. Department of the Treasury, the Bureau of Industry and Security of the U.S. Department of Commerce or their successors, or on any other list of persons or entities with which the City may not do business under any applicable law, rule, regulation, order or judgment: the Specially Designated Nationals List, the Denied Persons List, the Unverified List, the Entity List and the Debarred List. For purposes of this subparagraph (m) only, the term "affiliate," when used to indicate a relationship with a specified person or entity, means a person or entity that, directly or indirectly, through one or more intermediaries, controls, is controlled by or is under common control with such specified person or entity, and a person or entity shall be deemed to be controlled by another person or entity, if controlled in any manner whatsoever that results in control in fact by that other person or entity (or that other person or entity and any persons or entities with whom that other person or entity is acting jointly or in concert), whether directly or indirectly and whether through share ownership, a trust, a contract or otherwise; and

(n) the Developer will not withhold consent to landmark designation of the Facility in the future if requested by the City. The Foregoing covenant shall survive the issuance of the Certificate of Completion.

8.02 Covenant to Redevelop. Upon HED's approval of the Project Budget, the Scope Drawings and Plans and Specifications as provided in Sections 3.02 and 3.03 hereof, and the Developer's receipt of all required building permits and governmental approvals, including, without limitation, a Draft NFR Letter under Section 11.02 below (provided, however, the Developer may perform demolition work prior to the issuance of a Draft NFR Letter with 2FM's prior written approval, which approval may be subject to conditions), the Developer shall redevelop the Property in accordance with this Agreement and all Exhibits attached hereto, the TIF Ordinances, the Scope Drawings, Plans and Specifications, Project Budget and all amendments thereto, the Draft NFR Letter and all federal, state and local laws, ordinances, rules, regulations, executive orders and codes applicable to the Project, the Property and/or the Developer, including, without limitation, all Environmental Laws. The covenants set forth in this Section shall run with the land and be binding

upon any transferee, but shall be deemed satisfied upon issuance by the City of a Certificate with respect thereto.

8.03 Redevelopment Plan. The Developer represents that the Project is and shall be in compliance with all of the terms of the Redevelopment Plan.

8.04 Use of City Funds. City Funds disbursed to the Developer shall be used by the Developer solely to pay for (or to reimburse the Developer for its payment for) the TIF-Funded Improvements as provided in this Agreement.

8.05 TIF Bonds. The Developer shall, at the request of the City, agree to any reasonable amendments to this Agreement that are necessary or desirable in order for the City to issue (in its sole discretion) any bonds in connection with the Redevelopment Area, the proceeds of which may be used to reimburse the City for expenditures made in connection with, or provide a source of funds for the payment for, the TIF-Funded Improvements (the "TIF Bonds"); provided, however, that any such amendments shall not have a material adverse effect on the Developer or the Project. The Developer shall, at the Developer's expense, cooperate and provide reasonable assistance in connection with the marketing of any such TIF Bonds, including but not limited to providing written descriptions of the Project, making representations, providing information regarding its financial condition and assisting the City in preparing an offering statement with respect thereto.

8.06 [intentionally omitted]

8.07 Employment Opportunity; Progress Reports. The Developer covenants and agrees to abide by, and contractually obligate and use reasonable efforts to cause the General Contractor and each subcontractor to abide by the terms set forth in Section 10 hereof. The Developer shall deliver to the City written progress reports detailing compliance with the requirements of Sections 8.09, 10.02, 10.03 and 10.04 of this Agreement. Such reports shall be delivered to the City when the Project is 25%, 50%, 75% and 100% completed (based on the amount of expenditures incurred in relation to the Project Budget). If any such reports indicate a shortfall in compliance, the Developer shall also deliver a plan to HED which shall outline, to HED's satisfaction, the manner in which the Developer shall correct any shortfall.

8.08 Employment Profile. The Developer shall submit, and contractually obligate and cause the General Contractor or any subcontractor to submit, to HED, from time to time, statements of its employment profile upon HED's request.

8.09 Prevailing Wage. The Developer covenants and agrees to pay, and to contractually obligate and cause the General Contractor and each subcontractor to pay, the prevailing wage rate as ascertained by the Illinois Department of Labor (the "Department"), to all Project employees. All such contracts shall list the specified rates to be paid to all laborers, workers and mechanics for each craft or type of worker or mechanic employed pursuant to such contract. If the Department revises such prevailing wage rates, the revised rates shall apply to all such contracts. Upon the City's request, the Developer shall provide the City with copies of all such contracts entered into by the Developer or the General Contractor to evidence compliance with this Section 8.09. This Section 8.09 shall be inapplicable if and to the extent the federal Davis-Bacon Act applies to the Project.

8.10 Arms-Length Transactions. Unless HED has given its prior written consent with respect thereto, no Affiliate of the Developer may receive any portion of City Funds, directly or indirectly, in payment for work done, services provided or materials supplied in connection with any TIF-Funded Improvement. The Developer shall provide information with respect to any entity to

receive City Funds directly or indirectly (whether through payment to the Affiliate by the Developer and reimbursement to the Developer for such costs using City Funds, or otherwise), upon HED's request, prior to any such disbursement.

8.11 Conflict of Interest. Pursuant to Section 5/11-74.4-4(n) of the Act, the Developer represents, warrants and covenants that, to the best of its knowledge, no member, official, or employee of the City, or of any commission or committee exercising authority over the Project, the Redevelopment Area or the Redevelopment Plan, or any consultant hired by the City or the Developer with respect thereto, owns or controls, has owned or controlled or will own or control any interest, and no such person shall represent any person, as agent or otherwise, who owns or controls, has owned or controlled, or will own or control any interest, direct or indirect, in the Developer's business, the Property or any other property in the Redevelopment Area.

8.12 Disclosure of Interest. The Developer's counsel has no direct or indirect financial ownership interest in the Developer, the Property or any other aspect of the Project.

8.13 Financial Statements. The Owner and the Sponsor shall each obtain and provide to HED Financial Statements for their respective fiscal years ending December 31, 2013 and each December 31st thereafter by April 1st of the following year for the Term of the Agreement. In addition, the Owner and the Sponsor shall each submit their respective unaudited financial statements as soon as reasonably practical following the close of each fiscal year and for such other periods as HED may request.

8.14 Insurance. The Developer, at its own expense, shall comply with all provisions of Section 12 hereof.

8.15 Non-Governmental Charges. (a) Payment of Non-Governmental Charges. Except for the Permitted Liens and liens and claims of lien which the City agrees may be bonded or insured over pursuant to Section 4.07(e) hereof, the Developer agrees to pay or cause to be paid when due any Non-Governmental Charge assessed or imposed upon the Project, the Property or any fixtures that are or may become attached thereto, which creates, may create, or appears to create a lien upon all or any portion of the Property or Project; provided however, that if such Non-Governmental Charge may be paid in installments, the Developer may pay the same together with any accrued interest thereon in installments as they become due and before any fine, penalty, interest, or cost may be added thereto for nonpayment. The Developer shall furnish to HED, within thirty (30) days of HED's request, official receipts from the appropriate entity, or other proof satisfactory to HED, evidencing payment of the Non-Governmental Charge in question.

(b) Right to Contest. The Developer has the right, before any delinquency occurs:

(i) to contest or object in good faith to the amount or validity of any Non-Governmental Charge by appropriate legal proceedings properly and diligently instituted and prosecuted, in such manner as shall stay the collection of the contested Non-Governmental Charge, prevent the imposition of a lien or remove such lien, or prevent the sale or forfeiture of the Property (so long as no such contest or objection shall be deemed or construed to relieve, modify or extend the Developer's covenants to pay any such Non-Governmental Charge at the time and in the manner provided in this Section 8.15); or

(ii) at HED's sole option, to furnish a good and sufficient bond or other security satisfactory to HED in such form and amounts as HED shall require, or a good and sufficient undertaking as may be required or permitted by law to accomplish a stay of any such sale or

forfeiture of the Property or any portion thereof or any fixtures that are or may be attached thereto, during the pendency of such contest, adequate to pay fully any such contested Non-Governmental Charge and all interest and penalties upon the adverse determination of such contest.

8.16 Developer's Liabilities. The Developer shall not enter into any transaction that would materially and adversely affect its ability to perform its obligations hereunder or to repay any material liabilities or perform any material obligations of the Developer to any other person or entity. The Developer shall immediately notify HED of any and all events or actions which may materially affect the Developer's ability to carry on its business operations or perform its obligations under this Agreement or any other documents and agreements.

8.17 Compliance with Laws. To the best of the Developer's knowledge, after diligent inquiry, the Property and the Project are and shall be in compliance with all applicable federal, state and local laws, statutes, ordinances, rules, regulations, executive orders and codes pertaining to or affecting the Project and the Property. Upon the City's request, the Developer shall provide evidence satisfactory to the City of such compliance.

8.18 Recording and Filing. The Developer shall cause this Agreement, certain exhibits (as specified by Corporation Counsel), all amendments and supplements hereto to be recorded and filed against the Property on the date hereof in the conveyance and real property records of the county in which the Project is located. This Agreement shall be recorded prior to any mortgage made in connection with Lender Financing. The Developer shall pay all fees and charges incurred in connection with any such recording. Upon recording, the Developer shall immediately transmit to the City an executed original of this Agreement showing the date and recording number of record.

8.19 Real Estate Provisions.

(a) Governmental Charges.

(i) Payment of Governmental Charges. The Developer agrees to pay or cause to be paid when due all Governmental Charges (as defined below) which are assessed or imposed upon the Developer, the Property or the Project, or become due and payable, and which create, may create, or appear to create a lien upon the Developer or all or any portion of the Property or the Project. "Governmental Charge" shall mean all federal, State, county, the City, or other governmental (or any instrumentality, division, agency, body, or department thereof) taxes, levies, assessments, charges, liens, claims or encumbrances (except for those assessed by foreign nations, states other than the State of Illinois, counties of the State other than Cook County, and municipalities other than the City) relating to the Developer, the Property or the Project including but not limited to real estate taxes.

(ii) Right to Contest. The Developer has the right before any delinquency occurs to contest or object in good faith to the amount or validity of any Governmental Charge by appropriate legal proceedings properly and diligently instituted and prosecuted in such manner as shall stay the collection of the contested Governmental Charge and prevent the imposition of a lien or the sale or forfeiture of the Property. The Developer's right to challenge real estate taxes applicable to the Property is limited as provided for in Section 8.19(c) below; provided, that such real estate taxes must be paid in full when due and may be disputed only after such payment is made. No such contest or objection shall be deemed or construed in any way as relieving, modifying or extending the Developer's covenants to pay any such Governmental Charge at the time and in the manner provided in this

Agreement unless the Developer has given prior written notice to HED of the Developer's intent to contest or object to a Governmental Charge and, unless, at HED's sole option,

(i) the Developer shall demonstrate to HED's satisfaction that legal proceedings instituted by the Developer contesting or objecting to a Governmental Charge shall conclusively operate to prevent or remove a lien against, or the sale or forfeiture of, all or any part of the Property to satisfy such Governmental Charge prior to final determination of such proceedings; and/or

(ii) the Developer shall furnish a good and sufficient bond or other security satisfactory to HED in such form and amounts as HED shall require, or a good and sufficient undertaking as may be required or permitted by law to accomplish a stay of any such sale or forfeiture of the Property during the pendency of such contest, adequate to pay fully any such contested Governmental Charge and all interest and penalties upon the adverse determination of such contest.

(b) Developer's Failure To Pay Or Discharge Lien. If the Developer fails to pay any Governmental Charge or to obtain discharge of the same, the Developer shall advise HED thereof in writing, at which time HED may, but shall not be obligated to, and without waiving or releasing any obligation or liability of the Developer under this Agreement, in HED's sole discretion, make such payment, or any part thereof, or obtain such discharge and take any other action with respect thereto which HED deems advisable. All sums so paid by HED, if any, and any expenses, if any, including reasonable attorneys' fees, court costs, expenses and other charges relating thereto, shall be promptly disbursed to HED by the Developer. Notwithstanding anything contained herein to the contrary, this paragraph shall not be construed to obligate the City to pay any such Governmental Charge. Additionally, if the Developer fails to pay any Governmental Charge, the City, in its sole discretion, may require the Developer to submit to the City audited Financial Statements at the Developer's own expense.

(c) Real Estate Taxes.

(i) Acknowledgment of Real Estate Taxes. The Developer agrees that (A) for the purpose of this Agreement, the total projected minimum assessed value of the Property ("Minimum Assessed Value") is shown on Exhibit K attached hereto and incorporated herein by reference for the years noted on Exhibit K; (B) Exhibit K sets forth the specific improvements which will generate the fair market values, assessments, equalized assessed values and taxes shown thereon; and (C) the real estate taxes anticipated to be generated and derived from the respective portions of the Property and the Project for the years shown are fairly and accurately indicated in Exhibit K.

(ii) Real Estate Tax Exemption. Except as otherwise provided in Section 8.19(c)(v) below, with respect to the Property or the Project, neither the Developer nor any agent, representative, lessee, tenant, assignee, transferee or successor in interest to the Developer shall, during the Term of this Agreement, seek, or authorize any exemption (as such term is used and defined in the Illinois Constitution, Article IX, Section 6 (1970)) for any year that the Redevelopment Plan is in effect.

(iii) No Reduction in Real Estate Taxes. Neither the Developer nor any agent, representative, lessee, tenant, assignee, transferee or successor in interest to the Developer shall, during the Term of this Agreement, directly or indirectly, initiate, seek or apply for proceedings in order to lower the assessed value of all or any portion of the Property or the

Project below the amount of the Minimum Assessed Value as shown in Exhibit K for the applicable year[; provided, however, (1) the Developer is permitted to apply for a Class 9 designation from Cook County even if such designation with respect to the Property would result in a Minimum Assessed Value below than shown in Exhibit K, and (2) the Property may be subject to 35 ILCS 200/10-235].

(iv) No Objections. Neither the Developer nor any agent, representative, lessee, tenant, assignee, transferee or successor in interest to the Developer, shall object to or in any way seek to interfere with, on procedural or any other grounds, the filing of any Underassessment Complaint or subsequent proceedings related thereto with the Cook County Assessor or with the Cook County Board of Appeals, by either the City or any taxpayer. The term "Underassessment Complaint" as used in this Agreement shall mean any complaint seeking to increase the assessed value of the Property up to (but not above) the Minimum Assessed Value as shown in Exhibit K.

(v) Covenants Running with the Land. The parties agree that the restrictions contained in this Section 8.19(c) are covenants running with the land and this Agreement shall be recorded by the Developer as a memorandum thereof, at the Developer's expense, with the Cook County Recorder of Deeds on the Closing Date. These restrictions shall be binding upon the Developer and its agents, representatives, lessees, successors, assigns and transferees from and after the date hereof, provided however, that the covenants shall be released when the Redevelopment Area is no longer in effect. The Developer agrees that any sale, lease, conveyance, or transfer of title to all or any portion of the Property or Redevelopment Area from and after the date hereof shall be made explicitly subject to such covenants and restrictions. Notwithstanding anything contained in this Section 8.19(c) to the contrary: (1) the City, in its sole discretion and by its sole action, without the joinder or concurrence of the Developer, its successors or assigns, may waive and terminate the Developer's covenants and agreements set forth in this Section 8.19(c); and (2) the Developer may pursue any property tax assessment reduction or exemption the Developer is required to so pursue in writing by the Chicago Housing Authority.

(d) Notification to the Cook County Assessor of Change in Use and Ownership. Prior to the Closing Date, the Developer shall complete a letter of notification, in accordance with 35 ILCS 200/15-20, notifying the Cook County Assessor that there has been a change in use and ownership of the Property. On the Closing Date, the Developer shall pay to the Title Company the cost of sending the notification to the Cook County Assessor via certified mail, return receipt requested. After delivery of the notification, the Developer shall forward a copy of the return receipt to HED, with a copy to the City's Corporation Counsel's office.

8.20 Affordable Housing Covenant. The Developer agrees and covenants to the City that, prior to any foreclosure of the Property by a lender providing Lender Financing, the provisions of (1) the NSP Regulatory Agreement, (2) that certain Land Use Restriction Agreement executed by the Owner and the City as of the date hereof, (3) that certain Low-Income Housing Tax Credit Regulatory Agreement executed by the Owner and the City as of the date hereof, and (4) the DTC Regulatory Agreement shall all govern the terms of the Developer's obligation to provide affordable housing. Following foreclosure, if any, and from the date of such foreclosure through the thirtieth anniversary of the issuance of a certificate of occupancy for the Project by the City (as required by Section 2-45-110(f) of the Municipal Code), the following provisions shall govern the terms of the obligation to provide affordable housing under this Agreement:

(a) Except for the community service facility and the commercial and retail space located in the parcel described in Exhibit B hereof, the Facility shall be operated and maintained solely as residential rental housing;

(b) Twenty percent of the units in the Facility shall be available for occupancy to and be occupied solely by one or more persons qualifying as Low Income Families (as defined below) upon initial occupancy; and

(c) All of the Low Income Units in the Facility shall have monthly rents not in excess of thirty percent (30%) of the maximum allowable income for a Low Income Family (with the applicable Family size for such units determined in accordance with the rules specified in Section 42(g)(2) of the Internal Revenue Code of 1986, as amended); provided, however, that for any unit occupied by a Family (as defined below) that no longer qualifies as a Low Income Family due to an increase in such Family's income since the date of its initial occupancy of such unit, the maximum monthly rent for such unit shall not exceed thirty percent (30%) of such Family's monthly income.

(d) As used in this Section 8.20, the following terms has the following meanings:

(i) "Family" shall mean one or more individuals, whether or not related by blood or marriage;

(ii) "Low Income Families" shall mean Families whose annual income does not exceed sixty percent (60%) of the Chicago-area median income, adjusted for Family size, as such annual income and Chicago-area median income are determined from time to time by the United States Department of Housing and Urban Development, and thereafter such income limits shall apply to this definition; and

(iii) "Low Income Units" shall mean residential units reserved for Low Income Families pursuant hereto.

(e) The covenants set forth in this Section 8.20 shall run with the land and be binding upon any transferee. [Such covenants shall be in addition to the covenants and restrictions set forth in the Chicago Housing Authority Regulatory and Operating Agreement with respect to public housing units in the Project.]

(f) The City and the Developer may enter into a separate agreement to implement the provisions of this Section 8.20, including upon expiration of the Term of this Agreement.

8.21 [intentionally omitted]

8.22 [intentionally omitted]

8.23 Survival of Covenants. All warranties, representations, covenants and agreements of the Developer contained in this Section 8 and elsewhere in this Agreement shall be true, accurate and complete at the time of the Developer's execution of this Agreement, and shall survive the execution, delivery and acceptance hereof by the parties hereto and (except as provided in Section 7.02 hereof upon the issuance of a Certificate) shall be in effect throughout the Term of the Agreement or longer as indicated with respect to Section 8.20 hereof.

8.24 Annual Compliance Report. Beginning with the issuance of the Certificate and continuing throughout the Term of the Agreement, the Developer shall submit to HED the Annual

Compliance Report within 30 days after the end of the calendar year to which the Annual Compliance Report relates.

8.25 Delegation of Obligations to Tenant. If the Developer delegates the performance any of its obligations hereunder to the Master Tenant pursuant to the Master Lease such delegation shall not relieve the Developer of such obligations.

SECTION 9. COVENANTS/REPRESENTATIONS/WARRANTIES OF CITY

9.01 General Covenants. The City represents that it has the authority as a home rule unit of local government to execute and deliver this Agreement and to perform its obligations hereunder.

9.02 Survival of Covenants. All warranties, representations, and covenants of the City contained in this Section 9 or elsewhere in this Agreement shall be true, accurate, and complete at the time of the City's execution of this Agreement, and shall survive the execution, delivery and acceptance hereof by the parties hereto and be in effect throughout the Term of the Agreement.

SECTION 10. DEVELOPER'S EMPLOYMENT OBLIGATIONS

10.01 Employment Opportunity. The Developer, on behalf of itself and its successors and assigns, hereby agrees, and shall contractually obligate its or their various contractors, subcontractors or any Affiliate of the Developer operating on the Property (collectively, with the Developer, the "Employers" and individually an "Employer") to agree, that for the Term of this Agreement with respect to Developer and during the period of any other party's provision of services in connection with the rehabilitation/construction of the Project or occupation of the Property:

(a) No Employer shall discriminate against any employee or applicant for employment based upon race, religion, color, sex, national origin or ancestry, age, handicap or disability, sexual orientation, military discharge status, marital status, parental status or source of income as defined in the City of Chicago Human Rights Ordinance, Chapter 2-160, Section 2-160-010 et seq., Municipal Code, except as otherwise provided by said ordinance and as amended from time to time (the "Human Rights Ordinance"). Each Employer shall take affirmative action to ensure that applicants are hired and employed without discrimination based upon race, religion, color, sex, national origin or ancestry, age, handicap or disability, sexual orientation, military discharge status, marital status, parental status or source of income and are treated in a non-discriminatory manner with regard to all job-related matters, including without limitation: employment, upgrading, demotion or transfer; recruitment or recruitment advertising; layoff or termination; rates of pay or other forms of compensation; and selection for training, including apprenticeship. Each Employer agrees to post in conspicuous places, available to employees and applicants for employment, notices to be provided by the City setting forth the provisions of this nondiscrimination clause. In addition, the Employers, in all solicitations or advertisements for employees, shall state that all qualified applicants shall receive consideration for employment without discrimination based upon race, religion, color, sex, national origin or ancestry, age, handicap or disability, sexual orientation, military discharge status, marital status, parental status or source of income.

(b) To the greatest extent feasible, each Employer is required to present opportunities for training and employment of low- and moderate-income residents of the City and preferably of the Redevelopment Area; and to provide that contracts for work in connection with the construction of the Project be awarded to business concerns that are located in, or owned in substantial part by persons residing in, the City and preferably in the Redevelopment Area.

(c) Each Employer shall comply with all federal, state and local equal employment and affirmative action statutes, rules and regulations, including but not limited to the City's Human Rights Ordinance and the Illinois Human Rights Act, 775 ILCS 5/1-101 et seq. (1993), and any subsequent amendments and regulations promulgated thereto.

(d) Each Employer, in order to demonstrate compliance with the terms of this Section, shall cooperate with and promptly and accurately respond to inquiries by the City, which has the responsibility to observe and report compliance with equal employment opportunity regulations of federal, state and municipal agencies.

(e) Each Employer shall include the foregoing provisions of subparagraphs (a) through (d) in every contract entered into in connection with the Project, and shall require inclusion of these provisions in every subcontract entered into by any subcontractors, and every agreement with any Affiliate operating on the Property, so that each such provision shall be binding upon each contractor, subcontractor or Affiliate, as the case may be.

(f) Failure to comply with the employment obligations described in this Section 10.01 shall be a basis for the City to pursue remedies under the provisions of Section 15.02 hereof.

10.02 City Resident Construction Worker Employment Requirement. The Developer shall comply with Section 19.2 of the NSP Redevelopment Agreement (wherein the Owner is known as the "Borrower"), which is hereby incorporated herein, regardless of whether the NSP Redevelopment Agreement is in effect. Although the Sponsor is not a party to the NSP Redevelopment Agreement the Sponsor hereby confirms the foregoing obligation.

10.03 MBE/WBE Commitment. The Developer shall comply with Section 19.3 of the NSP Redevelopment Agreement (wherein the Owner is known as the "Borrower"), which is hereby incorporated herein, regardless of whether the NSP Redevelopment Agreement is in effect. Although the Sponsor is not a party to the NSP Redevelopment Agreement the Sponsor hereby confirms the foregoing obligation.

10.04 Project Labor Agreement. The Developer shall cause the General Contractor to comply with that certain Settlement Agreement dated November 3, 2011, by and among the City, Chicago Regional Council of Carpenters, the Metropolitan Pier and Exposition Authority, the Public Building Commission of the City of Chicago, and the State of Illinois, because the Project budget is in excess of $25,000,000, and, therefore, is subject to the provisions of that certain City of Chicago Multi-Project Labor Agreement (the "MPLA") dated February 9, 2011, by and among the City and the labor organizations comprising the Chicago & Cook County Building & Construction Trades Council. The Developer shall cause the General Contractor to comply with the MPLA to the fullest extent legally permissible without violating other requirements applicable to the construction of the Project, including, without limitation, Sections 8.09, 10.02 and 10.03 hereof. At the direction of HED, affidavits and other supporting documentation shall be required of the Developer, the General Contractor and the subcontractors to verify or clarify compliance with the MPLA.

SECTION 11. ENVIRONMENTAL MATTERS

11.01 Phase I and II Assessments. The Developer hereby represents and warrants to the City that the Developer has performed one or more Phase I environmental site assessments of the Property and follow-up Phase II testing sufficient to conclude that the Project may be constructed, completed and operated in accordance with all Environmental Laws and this Agreement and all Exhibits attached hereto, the Scope Drawings, Plans and Specifications and all amendments

thereto, and the Redevelopment Plan. The Developer further represents and warrants that it has delivered to the City true and complete copies of all reports, surveys, field data, correspondence and analytical results prepared by or for the Developer (or otherwise obtained by the Developer) regarding the condition of the Property, including, without limitation, the SRP Documents (collectively, "Environmental Documents".) A list of all Environmental Documents delivered to the City as of the date hereof is attached hereto as Exhibit Q.

11.02 Environmental Remediation.

(a) The Developer acknowledges and agrees that (i) the Environmental Documents identify several recognized environmental conditions ("RECs") on the Apartment Property, including the presence of underground storage tanks, asbestos containing material and lead-based paint, and (ii) 2FM's environmental compliance certification for the Project, attached hereto as Exhibit R, is conditioned upon the Developer taking certain actions to address the environmental and historical conditions present at the Property. In accordance with 2FM's certification, the Developer covenants and agrees to enroll the Apartment Property in the SRP and take all necessary and proper steps to obtain a Draft NFR Letter for the Apartment Property. The Developer acknowledges and agrees that it may not commence construction on the Apartment Property, and that the City will not make any payments to the Developer of City Funds, until the IEPA issues, and 2FM approves, a Draft NFR Letter for the Apartment Property; provided, however, the Developer may perform demolition work with 2FM's prior written approval, which approval may be subject to conditions.

(b) [The Developer acknowledges and agrees that it has started but not completed its environmental investigation of the Parking Property. To the extent not delivered to and approved by 2FM prior to the date hereof, the Developer agrees to perform a Phase I environmental site assessment of all parcels comprising the Parking Property in accordance with the requirements of the ASTM E1527-05 standard. 2FM shall have the right to review and approve the sufficiency of such Phase I report(s) and any other reports prepared for the Parking Property. Upon 2FM's request, the Developer shall perform additional studies and tests for the purpose of determining whether any environmental or health risks would be associated with the development of parking facilities on the Parking Property, including, without limitation, updating or expanding the Phase I report(s) and performing initial or additional Phase II testing. If the environmental reports for the Parking Property disclose the presence of contaminants exceeding commercial remediation objectives for areas to be paved or residential remediation objectives for areas to be landscaped, the Developer shall enroll the Parking Property (or the applicable portion thereof) in the IEPA's SRP Program and take all necessary and proper steps to obtain a Draft NFR Letter for the Parking Property. Unless DOE determines that it is not necessary to enroll the Parking Property in the SRP, the Developer acknowledges and agrees that it may not commence construction on the Parking Property, and that the City will not make any payments to the Developer of City Funds, until the IEPA issues, and 2FM approves, a Draft NFR Letter for the Parking Property.]

(c) After 2FM approves the Draft NFR Letter for the Apartment Property (and the Parking Property to the extent required under Section 11.02(b) above), the Developer covenants and agrees to complete the Remediation Work and diligently pursue the Final NFR Letter for the Apartment Property (and the Parking Property to the extent required under Section 11.02(b) above) using all reasonable means. The City shall have the right to review in advance and approve all SRP Documents and any changes thereto, and the Developer's estimate of the cost to perform the Remediation Work. The Developer shall cooperate and consult with the City at all relevant times (and in all cases upon the City's request) with respect to environmental matters. The Developer shall bear sole responsibility for all aspects of the Remediation Work and any other investigative and cleanup costs associated with the Property and any improvements, facilities or operations located or

formerly located thereon, including, without limitation, the removal and disposal of all Hazardous Materials, debris and other materials excavated during the performance of the Remediation Work. The Developer shall promptly transmit to the City copies of all Environmental Documents prepared or received after the date hereof, including, without limitation, any written communications delivered to or received from the IEPA or other regulatory agencies with respect to the Remediation Work. The Developer acknowledges and agrees that the City will not issue a Certificate until the IEPA has issued, and the City has approved, a Final NFR Letter for the Apartment Property (and the Parking Property to the extent required under Section 11.02(b) above), which approval shall not be unreasonably withheld.

SECTION 12. INSURANCE

The Developer must provide and maintain, at Developer's own expense, or cause to be provided and maintained during the term of this Agreement, the insurance coverage and requirements specified below, insuring all operations related to the Agreement.

(a) Prior to execution and delivery of this Agreement.

(i) Workers Compensation and Employers Liability

Workers Compensation Insurance, as prescribed by applicable law covering all employees who are to provide work under this Agreement and Employers Liability coverage with limits of not less than $100,000 each accident, illness or disease.

(ii) Commercial General Liability (Primary and Umbrella)

Commercial General Liability Insurance or equivalent with limits of not less than $1,000,000 per occurrence for bodily injury, personal injury, and property damage liability. Coverages must include the following: All premises and operations, products/completed operations independent contractors, separation of insureds, defense, and contractual liability (with no limitation endorsement). The City of Chicago is to be named as an additional insured on a primary, non-contributory basis for any liability arising directly or indirectly from the work.

(iii) All Risk Property

All Risk Property Insurance at replacement value of the property to protect against loss of, damage to, or destruction of the building/facility. The City is to be named as an additional insured and loss payee/mortgagee if applicable.

(b) Construction. Prior to the construction of any portion of the Project, Developer will cause its architects, contractors, subcontractors, project managers and other parties constructing the Project to procure and maintain the following kinds and amounts of insurance:

(i) Workers Compensation and Employers Liability

Workers Compensation Insurance, as prescribed by applicable law covering all employees who are to provide work under this Agreement and Employers Liability coverage with limits of not less than $ 500,000 each accident, illness or disease.

(ii) Commercial General Liability (Primary and Umbrella)

Commercial General Liability Insurance or equivalent with limits of not less than $2,000,000 per occurrence for bodily injury, personal injury, and property damage liability. Coverages must include the following: All premises and operations, products/completed operations (for a minimum of two (2) years following project completion), explosion, collapse, underground, separation of insureds, defense, and contractual liability (with no limitation endorsement). The City of Chicago is to be named as an additional insured on a primary, non-contributory basis for any liability arising directly or indirectly from the work.

(iii) Automobile Liability (Primary and Umbrella)

When any motor vehicles (owned, non-owned and hired) are used in connection with work to be performed, the Automobile Liability Insurance with limits of not less than $2,000,000 per occurrence for bodily injury and property damage. The City of Chicago is to be named as an additional insured on a primary, non-contributory basis.

(iv) Railroad Protective Liability

When any work is to be done adjacent to or on railroad or transit property, Developer must provide cause to be provided with respect to the operations that Contractors perform, Railroad Protective Liability Insurance in the name of railroad or transit entity. The policy must have limits of not less than $2,000,000 per occurrence and $6,000,000 in the aggregate for losses arising out of injuries to or death of all persons, and for damage to or destruction of property, including the loss of use thereof.

(v) All Risk /Builders Risk

When Developer undertakes any construction, including improvements, betterments, and/or repairs, the Developer must provide or cause to be provided All Risk Builders Risk Insurance at replacement cost for materials, supplies, equipment, machinery and fixtures that are or will be part of the project. The City of Chicago is to be named as an additional insured and loss payee/mortgagee if applicable.

(vi) Professional Liability

When any architects, engineers, construction managers or other professional consultants perform work in connection with this Agreement, Professional Liability Insurance covering acts, errors, or omissions must be maintained with limits of not less than $ 1,000,000. Coverage must include contractual liability. When policies are renewed or replaced, the policy retroactive date must coincide with, or precede, start of work on the Contract. A claims-made policy which is not renewed or replaced must have an extended reporting period of two (2) years.

(vii) Valuable Papers

When any plans, designs, drawings, specifications and documents are produced or used under this Agreement, Valuable Papers Insurance must be maintained in an amount to insure against any loss whatsoever, and must have limits sufficient to pay for the re-creation and reconstruction of such records.

(viii) Contractors Pollution Liability

When any remediation work is performed which may cause a pollution exposure, the Developer must cause remediation contractor to provide Contractor Pollution Liability covering bodily injury, property damage and other losses caused by pollution conditions that arise from the contract scope of work with limits of not less than $1,000,000 per occurrence. Coverage must include completed operations, contractual liability, defense, excavation, environmental cleanup, remediation and disposal. When policies are renewed or replaced, the policy retroactive date must coincide with or precede, start of work on the Agreement. A claims-made policy which is not renewed or replaced must have an extended reporting period of two (2) years. The City of Chicago is to be named as an additional insured.

(c) Post Construction:

(i) All Risk Property Insurance at replacement value of the property to protect against loss of, damage to, or destruction of the building/facility. The City is to be named as an additional insured and loss payee/mortgagee if applicable.

(d) Other Requirements:

The Developer must furnish the City of Chicago, Department of Housing and Economic Development, City Hall, Room 1000, 121 North LaSalle Street 60602, original Certificates of Insurance, or such similar evidence, to be in force on the date of this Agreement, and Renewal Certificates of Insurance, or such similar evidence, if the coverages have an expiration or renewal date occurring during the term of this Agreement. The Developer must submit evidence of insurance on the City of Chicago Insurance Certificate Form (copy attached) or equivalent prior to closing. The receipt of any certificate does not constitute agreement by the City that the insurance requirements in the Agreement have been fully met or that the insurance policies indicated on the certificate are in compliance with all Agreement requirements. The failure of the City to obtain certificates or other insurance evidence from Developer is not a waiver by the City of any requirements for the Developer to obtain and maintain the specified coverages. The Developer shall advise all insurers of the Agreement provisions regarding insurance. Non-conforming insurance does not relieve Developer of the obligation to provide insurance as specified herein. Nonfulfillment of the insurance conditions may constitute a violation of the Agreement, and the City retains the right to stop work and/or terminate agreement until proper evidence of insurance is provided.

The insurance must provide for 60 days prior written notice to be given to the City in the event coverage is substantially changed, canceled, or non-renewed.

Any deductibles or self insured retentions on referenced insurance coverages must be borne by Developer and Contractors.

The Developer hereby waives and agrees to require their insurers to waive their rights of subrogation against the City of Chicago, its employees, elected officials, agents, or representatives.

The coverages and limits furnished by Developer in no way limit the Developer's liabilities and responsibilities specified within the Agreement or by law.

Any insurance or self insurance programs maintained by the City of Chicago do not contribute with insurance provided by the Developer under the Agreement.

The required insurance to be carried is not limited by any limitations expressed in the indemnification language in this Agreement or any limitation placed on the indemnity in this Agreement given as a matter of law.

If Developer is a joint venture or limited liability company, the insurance policies must name the joint venture or limited liability company as a named insured.

The Developer must require Contractor and subcontractors to provide the insurance required herein, or Developer may provide the coverages for Contractor and subcontractors. All Contractors and subcontractors are subject to the same insurance requirements of Developer unless otherwise specified in this Agreement.

If Developer, any Contractor or subcontractor desires additional coverages, the party desiring the additional coverages is responsible for the acquisition and cost.

The City of Chicago Risk Management Department maintains the right to modify, delete, alter or change these requirements.

SECTION 13. INDEMNIFICATION

13.01 General Indemnity. The Developer shall comply with and be bound by Section 5.15 of the Borrower Loan Agreement (wherein the Owner is known as the "Borrower"), which is hereby incorporated herein, regardless of whether the Borrower Loan Agreement is in effect. Although the Sponsor is not a party to the Borrower Loan Agreement the Sponsor hereby confirms the foregoing obligation.

The provisions of the undertakings and indemnification set out in this Section 13.01 shall survive the termination of this Agreement.

SECTION 14. MAINTAINING RECORDS/RIGHT TO INSPECT

14.01 Books and Records. The Developer shall keep and maintain separate, complete, accurate and detailed books and records necessary to reflect and fully disclose the total actual cost of the Project and the disposition of all funds from whatever source allocated thereto, and to monitor the Project. All such books, records and other documents, including but not limited to the Developer's loan statements, if any, General Contractors' and contractors' sworn statements, general contracts, subcontracts, purchase orders, waivers of lien, paid receipts and invoices, shall be available at the Developer's offices for inspection, copying, audit and examination by an authorized representative of the City, at the Developer's expense. The Developer shall incorporate this right to inspect, copy, audit and examine all books and records into all contracts entered into by the Developer with respect to the Project.

14.02 Inspection Rights. Upon three (3) business days' notice, any authorized representative of the City has access to all portions of the Project and the Property during normal business hours for the Term of the Agreement.

SECTION 15. DEFAULT AND REMEDIES

15.01 Events of Default. The occurrence of any one or more of the following events, subject to the provisions of Section 15.03, shall constitute an "Event of Default" by the Developer hereunder:

(a) the failure of the Developer to perform, keep or observe any of the covenants, conditions, promises, agreements or obligations of the Developer under this Agreement or any related agreement;

(b) the declaration of an event of default by a person or entity other than the City based upon the failure of the Developer to perform, keep or observe any of the covenants, conditions, promises, agreements or obligations of the Developer under any other agreement with any such person or entity, which is not cured after the expiration of all applicable notice and cure periods, if such failure may have a material adverse effect on the Developer's business, property, assets, operations or condition, financial or otherwise;

(c) the making or furnishing by the Developer to the City of any representation, warranty, certificate, schedule, report or other communication within or in connection with this Agreement or any related agreement which is untrue or misleading in any material respect;

(d) except as otherwise permitted hereunder, the creation (whether voluntary or involuntary) of, or any attempt to create, any lien or other encumbrance upon the Property, including any fixtures now or hereafter attached thereto, other than the Permitted Liens, or the making or any attempt to make any levy, seizure or attachment thereof;

(e) the commencement of any proceedings in bankruptcy by or against the Developer or for the liquidation or reorganization of the Developer, or alleging that the Developer is insolvent or unable to pay its debts as they mature, or for the readjustment or arrangement of the Developer's debts, whether under the United States Bankruptcy Code or under any other state or federal law, now or hereafter existing for the relief of debtors, or the commencement of any analogous statutory or non-statutory proceedings involving the Developer; provided, however, that if such commencement of proceedings is involuntary, such action shall not constitute an Event of Default unless such proceedings are not dismissed within sixty (60) days after the commencement of such proceedings;

(f) the appointment of a receiver or trustee for the Developer, for any substantial part of the Developer's assets or the institution of any proceedings for the dissolution, or the full or partial liquidation, or the merger or consolidation, of the Developer; provided, however, that if such appointment or commencement of proceedings is involuntary, such action shall not constitute an Event of Default unless such appointment is not revoked or such proceedings are not dismissed within sixty (60) days after the commencement thereof;

(g) the entry of any judgment or order against the Developer which remains unsatisfied or undischarged and in effect for sixty (60) days after such entry without a stay of enforcement or execution;

(h) the occurrence of an event of default under the Lender Financing, which default is not cured within any applicable cure period;

(i) the dissolution of the Developer;

(j) the institution in any court of a criminal proceeding (other than a misdemeanor) against the Developer or any natural person who owns a material interest in the Developer, which is not dismissed within thirty (30) days, or the indictment of the Developer or any natural person who owns a material interest in the Developer, for any crime (other than a misdemeanor); or

(k) prior to the issuance of the Certificate, the sale or transfer of a majority of the ownership interests of the Developer (other than a transfer, pursuant to the Owner's limited partnership agreement, of some or all of the limited partnership interest in the Owner from the Limited Partner of the Owner to an affiliate(s) thereof, so long as such transferee is bound by the terms of the Owner's limited partnership agreement, including but not limited to any obligations to contribute Equity) without the prior written consent of the City.

For purposes of Sections 15.01(i) and 15.01(j) hereof, a person with a material interest in the Developer shall be one owning in excess of 10% of the Developer's membership or partnership interests.

Until such time as all principal payments on the TIF Note are made, but not more often than once per calendar quarter, Citibank may request in writing that the City state in writing for the benefit of Citibank whether the City knows of any defaults hereunder by the Owner, General Partner and/or Managing Member and the nature of such defaults, if any; the City shall use good faith efforts to reply to such requests within 45 days.

15.02 Remedies. Subject to Section 15.04, upon the occurrence of an Event of Default, which is not cured after the expiration of all applicable notice and cure periods, the City may terminate this Agreement and any other agreements to which the City and the Developer are or shall be parties, suspend disbursement of City Funds, place a lien on the Project in the amount of City Funds paid and the value of the City Parking Property write-down, and/or seek reimbursement of any City Funds paid. Any Incremental Taxes that would have been used to make payments hereunder during any such notice and cure period shall, however, be reserved by the City pending the possible cure of such default. If such default is cured, any reserved payments of Incremental Taxes shall be released by the City and used to make payments as contemplated hereunder. The City may, in any court of competent jurisdiction by any action or proceeding at law or in equity, pursue and secure any available remedy, including but not limited to damages, injunctive relief or the specific performance of the agreements contained herein.

15.03 Curative Period. In the event the Developer shall fail to perform a monetary covenant which the Developer is required to perform under this Agreement, notwithstanding any other provision of this Agreement to the contrary, an Event of Default shall not be deemed to have occurred unless the Developer has failed to perform such monetary covenant within ten (10) days of its receipt of a written notice from the City specifying that it has failed to perform such monetary covenant. In the event the Developer shall fail to perform a non-monetary covenant which the Developer is required to perform under this Agreement, notwithstanding any other provision of this Agreement to the contrary, an Event of Default shall not be deemed to have occurred unless the Developer has failed to cure such default within thirty (30) days of its receipt of a written notice from the City specifying the nature of the default; provided, however, with respect to those non-monetary defaults which are not capable of being cured within such thirty (30) day period, the Developer shall not be deemed to have committed an Event of Default under this Agreement if it has commenced to cure the alleged default within such thirty (30) day period and thereafter diligently and continuously prosecutes the cure of such default until the same has been cured.

Upon the expiration of the cure periods specified in this Section 15.03, without the default being cured, then the cure periods specified under Section 15.04 shall apply.

15.04 Right to Cure by the Limited Partner and/or Citibank. If a default occurs under this Agreement and as a result thereof, the City intends to exercise any right or remedy available to it

that could result in termination of this Agreement and all related agreements, or the suspension, cancellation, reduction or reimbursement of City Funds disbursed hereunder, or any other remedy under this Agreement, the City shall prior to exercising such right or remedy, send notice of such intended exercise to the Limited Partner and Citibank, and the Limited Partner (including, without limitation, by exercise of management take over rights of the Owner under its partnership agreement) and Citibank shall have the right (but not the obligation) to cure such Event of Default as follows:

(a) if a monetary default exists, the Limited Partner may cause to be cured such monetary default within 90 days after the later of (and [Citibank, except as provided in Section 15.04(h) below, and] the City shall take no action during such 90 day period): (i) the expiration of the cure period, if any, granted under Section 15.03 to Developer with respect to such monetary default; or (ii) receipt by the Limited Partner and Citibank of notice of default from the City. If the Limited Partner does not cause such monetary default to be cured within such 90-day time period set forth in the preceding sentence, then Citibank may cure such monetary default in the manner set forth in Section 15.04(c); and

(b) if a non-monetary default exists (except for a Personal Developer Default, as later defined), the Limited Partner may cause to be cured such non-monetary default within 90 days after the later of (and [Citibank, except as provided in Section 15.04(h) below, and] the City shall take no action during such 90 day period): (i) the expiration of the cure period, if any, granted under Section 15.03 to Developer with respect to such non-monetary default; or (ii) receipt by the Limited Partner and Citibank of notice of default from the City. If the Limited Partner does not cause such non-monetary default to be cured within such 90-day time period set forth in the preceding sentence, then Citibank may cure such monetary default in the manner set forth in Section 15.04(d); and

(c) if a monetary default exists, Citibank may cure such monetary default within 60 days after the later of (and the non-electing party and the City shall take no action during such 60-day period): (i) the expiration of the Limited Partner's 90-day cure period; or (ii) receipt by Citibank of notice from the City that the Limited Partner has failed to cure the default within the timeframe set forth in Section 15.04(a) above; and

(d) if a non-monetary default exists (except for a Personal Developer Default), Citibank may cure such non-monetary default within 90 days after the later of (and the non-electing party and the City shall take no action during such 90-day period): (i) the expiration of the Limited Partner's 90-day cure period; or (ii) receipt by Citibank of notice from the City that the Limited Partner has failed to cure the default within the timeframe set forth in Section 15.04(b) above; provided, however, if such non-monetary default is of a nature that is not subject to cure in 90 days, the cure period will be extended for the time period needed to cure such default (including any time period required by Citibank to take control of the Project by initiating foreclosure of its mortgage and/or appointing a receiver) and the City shall forbear from exercising its remedies hereunder so long as diligent and continuous efforts are being pursued to cure such default; and

(e)(1) If such non-monetary default would be an Event of Default set forth in Section 15.01(e), (f), (g), (i) or (j) hereof (each such default being a "Personal Developer Default"), the Limited Partner or Citibank (as applicable and in that strict order as more fully provided in this Section 15.04(e) below and not otherwise, the "Electing Party"), shall provide written notice (the "Assumption Notice") to the City and the Limited Partner or Citibank (as applicable, the "Non-Electing Parties") within 30 days of receipt of notice from the City of such Personal Developer Default, as more fully provided in Section 15.04(e)(2) below. If notice is delivered within said 30-day period, the Electing Party shall, in accordance with Section 15.04(e)(2) below, either cure or cause

to be cured such Personal Developer Default by the assignment pursuant to Section 18.15 hereof of all of the Owner's rights, obligations and interests in this Agreement to the Electing Party or any other party agreed to in writing by Citibank and the City, which assumption shall be deemed to cure the Personal Developer Default.

(2) Upon receipt by the City and Citibank of an Assumption Notice from the Limited Partner pursuant to subsection (e)(1) above, the cure period shall be extended for such reasonable period of time as may be necessary to complete such assignment and assumption of the Owner's rights, obligations and interests in this Agreement (but in no event longer than 90 days without the written consent of the City and Citibank). If the Limited Partner does not (i) provide such Assumption Notice within the 30-day period specified in subsection (e)(1), or (ii) identify to the City and the Non-Electing Parties any other party (which may be an affiliate of the Limited Partner other than the Owner) to assume the Owner's rights, obligations and interests in this Agreement within 30 days from the date of the Assumption Notice, then Citibank shall have 30 days to cure such Personal Developer Default by the assignment, in accordance with the provisions of Section 18.15 hereof, of all of the Owner's rights, obligations and interests in this Agreement to Citibank, or an affiliate thereof, or any other party agreed to in writing by Citibank and the City.

(f) If such Personal Developer Default is not cured by the Limited Partner or Citibank within the timeframes set forth in Section 15.04(e), then the City shall have available all remedies set forth in this Agreement, including those in Sections 15.02.

(g) During all such times as a Personal Developer Default exists and remains uncured after the expiration of all cure periods, no payments of City Funds shall occur until such time as such Personal Developer Default is thereafter cured.

(h) The City agrees that at any time during which an Event of Default has occurred under the Lender Financing Documents, during the period that Citibank is diligently and continuously pursuing actions or remedies under the Lender Financing, with or without the Owner, which are intended to cause substantial completion of the Project, and, as part of such actions or remedies, continues to fund or make advances to pay Project costs, the City shall likewise forbear from exercising its remedies under Section 15.02.

(i) Notwithstanding anything to the contrary contained in this Agreement, including, without limitation, the continuation of any cure periods under Section 15.03 and Section 15.04, in the event Citibank initiates a foreclosure proceeding, or the Limited Partner and Citibank provide a joint notice of discontinuance of actions or remedies intending to achieve substantial completion, the City may immediately commence to exercise any and all of the remedies specified in Section 15.02 above.

SECTION 16. MORTGAGING OF THE PROJECT

All mortgages or deeds of trust in place as of the date hereof with respect to the Property or any portion thereof are listed on Exhibit G hereto (including but not limited to mortgages made prior to or on the date hereof in connection with Lender Financing) and are referred to herein as the "Existing Mortgages." Any mortgage or deed of trust that the Owner may hereafter elect to execute and record or permit to be recorded against the Property or any portion thereof is referred to herein as a "New Mortgage." Any New Mortgage that the Owner may hereafter elect to execute and record or permit to be recorded against the Property or any portion thereof with the prior written consent of the City is referred to herein as a "Permitted Mortgage." It is hereby agreed by and between the City and the Developer as follows:

(a) Subject to Section 16(b) hereof, In the event that a mortgagee or any other party shall succeed to the Owner's interest in the Property or any portion thereof pursuant to the exercise of remedies under a New Mortgage (other than a Permitted Mortgage), whether by foreclosure or deed in lieu of foreclosure, and in conjunction therewith accepts an assignment of the Developer's interest hereunder in accordance with Section 18.15 hereof, the City may, but shall not be obligated to, attorn to and recognize such party as the successor in interest to the Developer for all purposes under this Agreement and, unless so recognized by the City as the successor in interest, such party shall be entitled to no rights or benefits under this Agreement, but such party shall be bound by those provisions of this Agreement that are covenants expressly running with the land.

(b) In the event that any mortgagee or an affiliate thereof shall succeed to the Owner's interest in the Property or any portion thereof pursuant to the exercise of remedies under an Existing Mortgage or a Permitted Mortgage, whether by whether by foreclosure or deed in lieu of foreclosure, or as a result of any transfer to an affiliate of a mortgagee as aforesaid which occurs within twelve (12) months following any such foreclosure or deed in lieu of foreclosure, and in conjunction therewith accepts an assignment of the Developer's interest hereunder in accordance with Section 18.15 hereof, the City hereby agrees to attorn to and recognize such party as the successor in interest to the Developer for all purposes under this Agreement so long as such party accepts all of the obligations and liabilities of "the Developer" hereunder; provided, however, that, notwithstanding any other provision of this Agreement to the contrary, it is understood and agreed that if such party accepts an assignment of the Developer's interest under this Agreement, such party has no liability under this Agreement for any Event of Default of the Developer which accrued prior to the time such party succeeded to the interest of the Developer under this Agreement, nor shall the City have the right to record a lien against or otherwise enforce any remedies hereunder against the Project, in which case the Developer shall be solely responsible. If the City placed a lien on the Project pursuant to Section 15.02 hereof in connection with an Event of Default of the Developer which accrued prior to the time such party succeeded to the interest of the Developer under this Agreement, the City shall release such lien upon written request to do so by such succeeding mortagee. However, if such mortgagee under a Permitted Mortgage or an Existing Mortgage or an affiliate thereof does not expressly accept an assignment of the Developer's interest hereunder, such party shall be entitled to no rights and benefits under this Agreement, and such party shall be bound only by those provisions of this Agreement, if any, which are covenants expressly running with the land.

(c) Prior to the issuance by the City to the Developer of a Certificate pursuant to Section 7.01 hereof, no New Mortgage shall be executed with respect to the Property or any portion thereof without the prior written consent of the Commissioner of HED.

SECTION 17. NOTICE

Unless otherwise specified, any notice, demand or request required hereunder shall be given in writing at the addresses set forth below, by any of the following means: (a) personal service; (b) telecopy or facsimile; (c) overnight courier, or (d) registered or certified mail, return receipt requested.

If to the City: City of Chicago
Department of Housing and Economic Development
121 North LaSalle Street, Room 1000
Chicago, Illinois 60602
Attention: Commissioner

With Copies To:

City of Chicago
Department of Law
121 North LaSalle Street, Room 600
Chicago, Illinois 60602
Attention: Finance and Economic Development Division

If to the Developer:

Rosenwald Courts Apartments, LP
20 Sandstone Court
Le Claire, Iowa 52753-9250
Attention: James N. Bergman

With Copies to:

DLA Piper LLP (US)
203 North LaSalle Street
Suite 1900
Chicago, Illinois 60601
Attention: Elizabeth Friedgut

and

Citibank, N.A.
c/o Citi Community Capital
Transaction Management Group
390 Greenwich Street, 2nd Floor
New York, New York 10013
Attention: Desk Head
Loan/Transaction/File # _____
Facsimile: (212) 723-8939

and

325 East Hillcrest Drive, Suite 160
Thousand Oaks, California 91360
Attention: Operations Manager/Asset Manager
Loan/Transaction/File #[_____/ _____]
Facsimile: (805) 557 0924

and

[Account Specialist][Consult Citi to obtain the Account Specialist's notice information]
[Insert Account Specialist Address]
Attention: [_____]
Loan/Transaction/File #[_____/ _____]
Facsimile: [Insert Account Specialist Facsimile Number]

and

Citibank, N.A.
Municipal Securities Division
388 Greenwich Street
New York, New York 10013
Attention: General Counsel's Office
Loan/Transaction/File # _____
Facsimile: (212) 723-8939

and

USA Rosenwald Courts LLC
c/o The Richman Group Capital Corporation
340 Pemberwick Road
Greenwich, CT 06831
Attention: Joanne D. Flanagan, Esq.

Such addresses may be changed by notice to the other parties given in the same manner provided above. Any notice, demand, or request sent pursuant to either clause (a) or (b) hereof shall be deemed received upon such personal service or upon dispatch. Any notice, demand or request sent pursuant to clause (c) shall be deemed received on the day immediately following deposit with the overnight courier and any notices, demands or requests sent pursuant to subsection (d) shall be deemed received two (2) business days following deposit in the mail.

SECTION 18. MISCELLANEOUS

18.01 Amendment. This Agreement and the Exhibits attached hereto may not be amended or modified without the prior written consent of the parties hereto. It is agreed that no material amendment or change to this Agreement shall be made or be effective unless ratified or authorized by an ordinance duly adopted by the City Council. The term "material" for the purpose of this Section 18.01 shall be defined as any deviation from the terms of the Agreement which operates to cancel or otherwise reduce any developmental, construction or job-creating obligations of Developer (including those set forth in Sections 10.02, 10.03 and 10.04 hereof) by more than five percent (5%) or materially changes the Project site or character of the Project or any activities undertaken by Developer affecting the Project site, the Project, or both, or increases any time agreed for performance by the Developer by more than 90 days, except as may otherwise be permitted pursuant to Section 15.04 hereof.

18.02 Entire Agreement. This Agreement (including each Exhibit attached hereto, which is hereby incorporated herein by reference) constitutes the entire Agreement between the parties hereto and it supersedes all prior agreements, negotiations and discussions between the parties relative to the subject matter hereof.

18.03 Limitation of Liability. No member, official or employee of the City shall be personally liable to the Developer or any successor in interest in the event of any default or breach by the City or for any amount which may become due to the Developer from the City or any successor in interest or on any obligation under the terms of this Agreement.

18.04 Further Assurances. The Developer agrees to take such actions, including the execution and delivery of such documents, instruments, petitions and certifications as may become necessary or appropriate to carry out the terms, provisions and intent of this Agreement.

18.05 Waiver. Waiver by the City or the Developer with respect to any breach of this Agreement shall not be considered or treated as a waiver of the rights of the respective party with respect to any other default or with respect to any particular default, except to the extent specifically waived by the City or the Developer in writing. No delay or omission on the part of a party in exercising any right shall operate as a waiver of such right or any other right unless pursuant to the specific terms hereof. A waiver by a party of a provision of this Agreement shall not prejudice or constitute a waiver of such party's right otherwise to demand strict compliance with that provision or any other provision of this Agreement. No prior waiver by a party, nor any course of dealing between the parties hereto, shall constitute a waiver of any such parties' rights or of any obligations of any other party hereto as to any future transactions.

18.06 Remedies Cumulative. The remedies of a party hereunder are cumulative and the exercise of any one or more of the remedies provided for herein shall not be construed as a waiver of any other remedies of such party unless specifically so provided herein.

18.07 Disclaimer. Nothing contained in this Agreement nor any act of the City shall be deemed or construed by any of the parties, or by any third person, to create or imply any relationship of third-party beneficiary, principal or agent, limited or general partnership or joint venture, or to create or imply any association or relationship involving the City.

18.08 Headings. The paragraph and section headings contained herein are for convenience only and are not intended to limit, vary, define or expand the content thereof.

18.09 Counterparts. This Agreement may be executed in several counterparts, each of which shall be deemed an original and all of which shall constitute one and the same agreement.

18.10 Severability. If any provision in this Agreement, or any paragraph, sentence, clause, phrase, word or the application thereof, in any circumstance, is held invalid, this Agreement shall be construed as if such invalid part were never included herein and the remainder of this Agreement shall be and remain valid and enforceable to the fullest extent permitted by law.

18.11 Conflict. In the event of a conflict between any provisions of this Agreement and the provisions of the TIF Ordinances, such ordinances shall prevail and control.

18.12 Governing Law. This Agreement shall be governed by and construed in accordance with the internal laws of the State of Illinois, without regard to its conflicts of law principles.

18.13 Form of Documents. All documents required by this Agreement to be submitted, delivered or furnished to the City shall be in form and content satisfactory to the City.

18.14 Approval. Wherever this Agreement provides for the approval or consent of the City, HED or the Commissioner, or any matter is to be to the City's, HED's or the Commissioner's satisfaction, unless specifically stated to the contrary, such approval, consent or satisfaction shall be made, given or determined by the City, HED or the Commissioner in writing and in the reasonable discretion thereof. The Commissioner or other person designated by the Mayor of the City shall act for the City or HED in making all approvals, consents and determinations of satisfaction, granting the Certificate or otherwise administering this Agreement for the City.

18.15 Assignment. Except as otherwise provided in Sections 15.04 and 16 hereof, the Developer may not sell, assign or otherwise transfer its interest in this Agreement in whole or in part without the written consent of the City. Notwithstanding the foregoing, the Developer may collaterally assign its interest in this Agreement to (a) Citibank as security for the repayment of the Lender Financing provided thereby, and/or (b) the Limited Partner pursuant to the Owner's limited partnership agreement, but the City must review and approve the written form of any such collateral assignment prior to the execution thereof. Any successor in interest to the Developer under this Agreement shall certify in writing to the City its agreement to abide by all remaining executory terms of this Agreement, including but not limited to Sections 8.19 (Real Estate Provisions) and 8.23 (Survival of Covenants) hereof, for the Term of the Agreement. The Developer consents to the City's sale, transfer, assignment or other disposal of this Agreement at any time in whole or in part.

18.16 Binding Effect. This Agreement shall be binding upon the Developer, the City and their respective successors and permitted assigns (as provided herein) and shall inure to the benefit of the Developer, the City and their respective successors and permitted assigns (as provided herein). Except as otherwise provided herein, this Agreement shall not run to the benefit of, or be enforceable by, any person or entity other than a party to this Agreement and its successors and permitted assigns. This Agreement should not be deemed to confer upon third parties any remedy, claim, right of reimbursement or other right.

18.17 Force Majeure. Neither the City nor the Developer nor any successor in interest to either of them shall be considered in breach of or in default of its obligations under this Agreement in the event of any delay caused by damage or destruction by fire or other casualty, strike, shortage of material, unusually adverse weather conditions such as, by way of illustration and not limitation, severe rain storms or below freezing temperatures of abnormal degree or for an abnormal duration, tornadoes or cyclones, and other events or conditions beyond the reasonable control of the party affected which in fact interferes with the ability of such party to discharge its obligations hereunder. The individual or entity relying on this section with respect to any such delay shall, upon the occurrence of the event causing such delay, immediately give written notice to the other parties to this Agreement. The individual or entity relying on this section with respect to any such delay may rely on this section only to the extent of the actual number of days of delay effected by any such events described above.

18.18 Exhibits. All of the exhibits attached hereto are incorporated herein by reference.

18.19 Business Economic Support Act. Pursuant to the Business Economic Support Act (30 ILCS 760/1 et seq.), if the Developer is required to provide notice under the WARN Act, the Developer shall, in addition to the notice required under the WARN Act, provide at the same time a copy of the WARN Act notice to the Governor of the State, the Speaker and Minority Leader of the House of Representatives of the State, the President and minority Leader of the Senate of State, and the Mayor of each municipality where the Developer has locations in the State. Failure by the Developer to provide such notice as described above may result in the termination of all or a part of the payment or reimbursement obligations of the City set forth herein.

18.20 Venue and Consent to Jurisdiction. If there is a lawsuit under this Agreement, each party may hereto agrees to submit to the jurisdiction of the courts of Cook County, the State of Illinois and the United States District Court for the Northern District of Illinois.

18.21 Costs and Expenses. In addition to and not in limitation of the other provisions of this Agreement, Developer agrees to pay upon demand the City's out-of-pocket expenses, including

attorney's fees, incurred in connection with the enforcement of the provisions of this Agreement. This includes, subject to any limits under applicable law, attorney's fees and legal expenses, whether or not there is a lawsuit, including attorney's fees for bankruptcy proceedings (including efforts to modify or vacate any automatic stay or injunction), appeals and any anticipated post-judgment collection services. Developer also will pay any court costs, in addition to all other sums provided by law.

18.22 Business Relationships. The Developer acknowledges (A) receipt of a copy of Section 2-156-030 (b) of the Municipal Code of Chicago, (B) that Developer has read such provision and understands that pursuant to such Section 2-156-030 (b), it is illegal for any elected official of the City, or any person acting at the direction of such official, to contact, either orally or in writing, any other City official or employee with respect to any matter involving any person with whom the elected City official or employee has a business relationship that creates a "Financial Interest" (as defined in Section 2-156-010 of the Municipal Code of Chicago), or to participate in any discussion in any City Council committee hearing or in any City Council meeting or to vote on any matter involving any person with whom the elected City official or employee has a business relationship that creates a "Financial Interest" (as defined in Section 2-156-010 of the Municipal Code of Chicago), or to participate in any discussion in any City Council committee hearing or in any City Council meeting or to vote on any matter involving the person with whom an elected official has a business relationship that creates a financial interest, and (C) that a violation of Section 2-156-030 (b) by an elected official, or any person acting at the direction of such official, with respect to any transaction contemplated by this Agreement shall be grounds for termination of this Agreement and the transactions contemplated hereby. The Developer hereby represents and warrants that, to the best of its knowledge after due inquiry, no violation of Section 2-156-030 (b) has occurred with respect to this Agreement or the transactions contemplated hereby.

18.23 Prohibition On Certain Contributions - Mayoral Executive Order No. 2011-4. Consistent with the intent of Mayoral Executive Order No. 2011-4, compliance with the substance of which is intended by this Section 18.23, the Developer hereby agrees that the Developer, any person or entity who directly or indirectly has an ownership or beneficial interest in the Developer of more than 7.5 percent (collectively, "Controlling Owners"), spouses and domestic partners of such Controlling Owners, (collectively, all the preceding classes of persons and entities are hereinafter referred to as the "Ownership Parties") shall not make a contribution of any amount to the Mayor of the City ("Mayor") or to his political fundraising committee during (i) the bid or other solicitation process for this Agreement or Other Contract, including while this Agreement or any Other Contract is executory, (ii) the term of this Agreement or any Other Contract between the Developer and the City, and/or (iii) any period in which an extension of this Agreement or any Other Contract is being sought or negotiated.

The Developer hereby agrees to require that the General Contractor, any person or entity who directly or indirectly has an ownership or beneficial interest in the General Contractor of more than 7.5 percent, any subcontractor, any person or entity who directly or indirectly has an ownership or beneficial interest in any subcontractor of more than 7.5 percent (collectively, "Interested Parties"), and spouses and domestic partners of such Interested Parties (collectively, all the preceding classes of persons and entities are hereinafter referred to, together with the Ownership Parties, as the "Identified Parties") shall not make a contribution of any amount to the Mayor or to his political fundraising committee during (i) the bid or other solicitation process for this Agreement or Other Contract, including while this Agreement or any Other Contract is executory, (ii) the term of

this Agreement or any Other Contract between the Developer and the City, and/or (iii) any period in which an extension of this Agreement or any Other Contract is being sought or negotiated.

The Developer represents and warrants that as of the later of (i) the Closing Date, or (ii) the date that the City approached the Developer, or the Developer approached the City, as applicable, regarding the formulation of this Agreement, no Identified Parties have made a contribution of any amount to the Mayor or to his political fundraising committee.

The Developer agrees that it shall not and it shall require all other Identified Parties to not: (a) coerce, compel or intimidate its employees to make a contribution of any amount to the Mayor or to the Mayor's political fundraising committee; (b) reimburse its employees for a contribution of any amount made to the Mayor or to the Mayor's political fundraising committee; or (c) bundle or solicit others to bundle contributions to the Mayor or to his political fundraising committee.

The Developer agrees that it must not and it shall require all other Identified Parties to not engage in any conduct whatsoever designed to intentionally violate this provision or Mayoral Executive Order No. 2011-4 or to entice, direct or solicit others to intentionally violate this provision or Mayoral Executive Order No. 2011-4. The Developer shall impose the restrictions of this Section 18.23 in the Construction Contract and shall specifically require the General Contractor to impose the restrictions of this Section 18.23 in all subcontracts.

The Developer agrees that a violation of, non-compliance with, misrepresentation with respect to, or breach of any covenant or warranty under this provision or violation of Mayoral Executive Order No. 2011-4 constitutes a breach and default under this Agreement, and under any Other Contract for which no opportunity to cure will be granted. Such breach and default entitles the City to all remedies (including without limitation termination for default) under this Agreement, and under any Other Contract, at law and in equity. This provision amends any Other Contract and supersedes any inconsistent provision contained therein.

For purposes of this provision:

"Other Contract" means any agreement entered into between the Developer and the City that is (i) formed under the authority of Chapter 2-92 of the Municipal Code of Chicago; (ii) for the purchase or lease of real or personal property; or (iii) for materials, supplies, equipment or services which are approved or authorized by the City Council.

"Contribution" means a "political contribution" as defined in Chapter 2-156 of the Municipal Code of Chicago, as amended.

"Political fundraising committee" means a "political fundraising committee" as defined in Chapter 2-156 of the Municipal Code of Chicago, as amended.

18.24 Inspector General and Legislative Inspector General.

It is the duty of any subgrantee, bidder, proposer, contractor, subcontractor, and every

applicant for certification of eligibility for a City contract or program, and all officers, directors, agents, partners, and employees of any such subgrantee, bidder, proposer, contractor, subcontractor or such applicant to cooperate with the Inspector General in any investigation or hearing undertaken pursuant to Chapter 2-56 of the Municipal Code. The Developer represents that it understands and will abide by all provisions of Chapter 2-56 of the Municipal Code and that the Developer will inform subcontractors of this provision and require their compliance.

It is the duty of any subgrantee, bidder, proposer, contractor, subcontractor, and every applicant for certification of eligibility for a City contract or program, and all officers, directors, agents, partners, and employees of any such subgrantee, bidder, proposer, contractor, subcontractor or such applicant to cooperate with the Legislative Inspector General in any investigation undertaken pursuant to Chapter 2-55 of the Municipal Code. The Developer represents that it understands and will abide by all provisions of Chapter 2-55 of the Municipal Code and that the Developer will inform subcontractors of this provision and require their compliance.

[18.25 Developer Adherence to Building Court Case. Notwithstanding anything herein to the contrary, nothing in this Agreement shall allow the Developer to violate the terms of the Building Court Case.]

IN WITNESS WHEREOF, the parties hereto have caused this Redevelopment Agreement to be executed on or as of the day and year first above written.

ROSENWALD COURTS APARTMENTS, LP,
an Illinois limited partnership

By: Rosenwald Courts GP, LLC,
an Illinois limited liability company
Its: General Partner

By: GB Rosenwald, LLC,
an Illinois limited liability company
Its: Managing Member

By:_____
James N. Bergman
Managing Member

BURTON ROSENWALD GP, LLC,
an Illinois limited liability company

By: The Burton Foundation,
an Illinois not-for-profit corporation
Its: Sole Member

By: _____
Name: Tracey L. Manning
Its: President

CITY OF CHICAGO,
an Illinois municipal corporation,
acting by and through its
Department of Housing and Economic Development

By:_____
Andrew J. Mooney
Commissioner

STATE OF ILLINOIS)
) SS.
COUNTY OF COOK)

I, _____, a Notary Public in and for said County, in the State aforesaid, do hereby certify that Andrew J. Mooney, personally known to me to be the Commissioner of the Department of Housing and Economic Development of the City of Chicago, and personally known to me to be the same person whose name is subscribed to the foregoing instrument, appeared before me this day in person and, being first duly sworn by me, acknowledged that, as the Commissioner, he signed and delivered the foregoing instrument pursuant to authority given by the City of Chicago as his free and voluntary act and as the free and voluntary act and deed of the corporation, for the uses and purposes therein set forth.

GIVEN under my notarial seal this ____ day of _____, 2013.

_____
NOTARY PUBLIC

STATE OF ILLINOIS)
) SS.
COUNTY OF COOK)

I, _____, a Notary Public in and for said County, in the State aforesaid, do hereby certify that James N. Bergman, personally known to me to be the Managing Member of GB Rosenwald, LLC, an Illinois limited liability company, the Managing Member of Rosenwald Courts GP, LLC, an Illinois limited liability company, the General Partner of Rosenwald Courts Apartments, LP, an Illinois limited partnership, and personally known to me to be the same person whose name is subscribed to the foregoing instrument, appeared before me this day in person and, being first duly sworn by me, acknowledged that he signed and delivered the foregoing instrument pursuant to authority given by said limited partnership, as his free and voluntary act and as the free and voluntary act and deed of said limited partnership, for the uses and purposes therein set forth.

GIVEN under my notarial seal this ____ day of _____, 2013.

_____
NOTARY PUBLIC

STATE OF ILLINOIS)
) SS.
COUNTY OF COOK)

I, _____, a Notary Public in and for said County, in the State aforesaid, do hereby certify that Tracey L. Manning, personally known to me to be the President of The Burton Foundation, an Illinois not-for-profit corporation, the Sole Member of Burton Rosenwald GP, LLC, an Illinois limited liability company, and personally known to me to be the same person whose name is subscribed to the foregoing instrument, appeared before me this day in person and, being first duly sworn by me, acknowledged that she signed and delivered the foregoing instrument pursuant to authority given by said limited liability company, as her free and voluntary act and as the free and voluntary act and deed of said limited liability company, for the uses and purposes therein set forth.

GIVEN under my notarial seal this ____ day of _____, 2013.

_____
NOTARY PUBLIC

[(Sub)Exhibits "A", "B-3", "C", "D", "E", "F", "H-2", "I", "K", "N", "O", "P", "Q" and "R" referred to in this Rosenwald Courts Tax Increment Financing Redevelopment Agreement unavailable at time of printing.]

[(Sub)Exhibit "B-2" referred to in this Rosenwald Courts Tax Increment Financing Redevelopment Agreement constitutes Exhibit "F" to ordinance and printed on pages 61199 and 61200 of this *Journal*.]

(Sub)Exhibits "B-1", "G", "H-1", "J", "L" and "M" referred to in this Rosenwald Courts Tax Increment Financing Redevelopment Agreement read as follows:

(Sub)Exhibit "B".
(To Rosenwald Courts Tax Increment Financing Redevelopment Agreement)

Property.

Apartment Property.

[Subject To Survey And Title Insurance]

20-03-319-007 -- Rosenwald Building at 4600 South Michigan Avenue; and

20-03-319-008 -- Rosenwald Building at 4600 South Michigan Avenue.

(Sub)Exhibit "G".
(To Rosenwald Courts Tax Increment Financing Redevelopment Agreement)

Permitted Liens.

1. Liens or encumbrances against the Property:

   Those matters set forth as Schedule B title exceptions in the owner's title insurance policy issued by the Title Company as of the date hereof, but only so long as applicable title endorsements issued in conjunction therewith on the date hereof, if any, continue to remain in full force and effect.

2. Liens or encumbrances against the Developer or the Project, other than liens against the Property, if any:

   [To be completed by Developer's counsel, subject to City approval.]

(Sub)Exhibit "H-1".
(To Rosenwald Courts Tax Increment Financing Redevelopment Agreement)

(Draft) Project Budget.

Line Item	Amount
Building Cost	$ 11,205,152
Land Cost	200,000

Line Item	Amount
Carrying Costs	$ 194,641
Transfer Stamps	120,733
Acquisition Costs Subtotal:	$ 11,720,526
Net Construction Costs	$ 36,308,946
Surface Parking	752,356
Other Hard Costs	5,359,788
General Conditions	2,428,009
Overhead	617,347
Profit	2,400,000
Construction Costs Subtotal:	$ 47,866,446
Furniture, Fixtures, and Equipment	$ 410,000
Building Permits	257,014
Bond Premium/LOC Fees	313,262
Site Preparation	2,480,529
Other Construction	--
Contingency	5,082,813
Other Construction Subtotal:	$ 8,543,618
Electrical and Gas	$ 785,000
Public Parks and Landscaping	735,000
Other Infrastructure	140,000
Contingency	166,000
Infrastructure Subtotal:	$ 1,826,000

Line Item	Amount
Land Remediation	$ 1,750,000
Contingency	175,000
Environmental Subtotal:	$ 1,925,000
Construction	$ 8,833,148
Contingency	885,054
Legal	113,500
Accounting	30,000
Reserves	850,148
Consultants	87,433
Other Commercial	4,745,142
Commercial Subtotal:	$ 15,544,425
Architect -- Design	$ 988,670
Architect -- Supervision	300,899
Engineering Fees	64,478
PNA Report	2,500
Permit Expediter	50,000
As-Is Plats and Surveys	29,250
Accountant -- Tax Preparation	25,000
Accountant -- General	95,000
Legal -- Organizational	751,500
Legal -- Syndication	270,000
Consultant -- Historic	90,250

Line Item	Amount
Consultant -- Financial	$ 164,975
Consultant -- TIF	75,000
Appraisal	67,500
Market Study	27,500
Phase 1 Environmental Report	50,000
Title and Recording Fees	71,250
Professional Fees Subtotal:	$ 3,123,772
Tax Credit Issuer Fees	$ 94,050
Application Fees	8,750
Construction Points	557,250
Construction Inspection	47,500
Lender Legal Fees	247,000
Bond -- Rating Agency	866,511
Bond -- Trustee	10,000
Bond -- Bond Counsel	70,000
Construction Interest	5,123,300
Lender Fees Subtotal:	$ 7,024,361
Hazard Insurance	$ 608,000
Real Estate Taxes	114,000
Construction Period Subtotal:	$ 722,000
Other Marketing and Leasing	$ 191,200
Marketing and Leasing Subtotal:	191,200
Tenant Relocation Subtotal:	$ --

Line Item	Amount
Developer Fee	$ 7,280,590
Developer Fee Subtotal:	$ 7,280,590
Lease-Up Reserve	$ 624,506
ACC Reserve	396,000
Insurance Reserve	140,759
Operating Reserve	$ 1,875,000
Replacement Reserve	83,650
Other Reserves	126,000
Reserves Subtotal:	$ 3,245,915
Tenant Services Subtotal:	--
GRAND TOTAL DEVELOPMENT COSTS:	$109,013,853

(Sub)Exhibit "J".
(To Rosenwald Courts Tax Increment Financing Redevelopment Agreement)

Opinion Of Developer's Counsel.

[To Be Retyped On Developer's Counsel's Letterhead]

_____, _____.

City of Chicago
121 North LaSalle Street
Chicago, Illinois 60602

Attention: Corporation Counsel

Ladies and Gentlemen:

We have acted as counsel to _____, an [Illinois] _____ (the "Developer"), in connection with the purchase of certain land and the construction of

certain facilities thereon located in the _____ Redevelopment Project Area (the "Project"). In that capacity, we have examined, among other things, the following agreements, instruments and documents of even date herewith, hereinafter referred to as the "Documents":

(a) _____ Redevelopment Agreement (the "Agreement") of even date herewith, executed by the Developer and the City of Chicago (the "City");

[(b) the Escrow Agreement of even date herewith executed by the Developer and the City;]

(c) [insert other documents including but not limited to documents related to purchase and financing of the Property and all lender financing related to the Project]; and

(d) all other agreements, instruments and documents executed in connection with the foregoing.

In addition to the foregoing, we have examined:

(a) the original or certified, conformed or photostatic copies of the Developer's (i) Articles of Incorporation, as amended to date, (ii) qualifications to do business and certificates of good standing in all states in which the Developer is qualified to do business, (iii) Bylaws, as amended to date, and (iv) records of all corporate proceedings relating to the Project [revise if the Developer is not a corporation]; and

(b) such other documents, records and legal matters as we have deemed necessary or relevant for purposes of issuing the opinions hereinafter expressed.

In all such examinations, we have assumed the genuineness of all signatures (other than those of the Developer), the authenticity of documents submitted to us as originals and conformity to the originals of all documents submitted to us as certified, conformed or photostatic copies.

Based on the foregoing, it is our opinion that:

1. The Developer is a corporation duly organized, validly existing and in good standing under the laws of its state of [incorporation] [organization], has full power and authority to own and lease its properties and to carry on its business as presently conducted, and is in good standing and duly qualified to do business as a foreign [corporation] [entity] under the laws of every state in which the conduct of its affairs or the ownership of its assets requires such qualification, except for those states in which its failure to qualify to do business would not have a material adverse effect on it or its business.

2. The Developer has full right, power and authority to execute and deliver the Documents to which it is a party and to perform its obligations thereunder. Such execution, delivery and performance will not conflict with, or result in a breach of, the Developer's [Articles of Incorporation or Bylaws] [describe any formation documents if the Developer is

not a corporation] or result in a breach or other violation of any of the terms, conditions or provisions of any law or regulation, order, writ, injunction or decree of any court, government or regulatory authority, or, to the best of our knowledge after diligent inquiry, any of the terms, conditions or provisions of any agreement, instrument or document to which the Developer is a party or by which the Developer or its properties is bound. To the best of our knowledge after diligent inquiry, such execution, delivery and performance will not constitute grounds for acceleration of the maturity of any agreement, indenture, undertaking or other instrument to which the Developer is a party or by which it or any of its property may be bound, or result in the creation or imposition of (or the obligation to create or impose) any lien, charge or encumbrance on, or security interest in, any of its property pursuant to the provisions of any of the foregoing, other than liens or security interests in favor of the lender providing Lender Financing (as defined in the Agreement).

3. The execution and delivery of each Document and the performance of the transactions contemplated thereby have been duly authorized and approved by all requisite action on the part of the Developer.

4. Each of the Documents to which the Developer is a party has been duly executed and delivered by a duly authorized officer of the Developer, and each such Document constitutes the legal, valid and binding obligation of the Developer, enforceable in accordance with its terms, except as limited by applicable bankruptcy, reorganization, insolvency or similar laws affecting the enforcement of creditors' rights generally.

5. (Sub)Exhibit A attached hereto (a) identifies each class of capital stock of the Developer, (b) sets forth the number of issued and authorized shares of each such class, and (c) identifies the record owners of shares of each class of capital stock of the Developer and the number of shares held of record by each such holder. To the best of our knowledge after diligent inquiry, except as set forth on (Sub)Exhibit A, there are no warrants, options, rights or commitments of purchase, conversion, call or exchange or other rights or restrictions with respect to any of the capital stock of the Developer. Each outstanding share of the capital stock of the Developer is duly authorized, validly issued, fully paid and nonassessable.

6. To the best of our knowledge after diligent inquiry, no judgments are outstanding against the Developer, nor is there now pending or threatened, any litigation, contested claim or governmental proceeding by or against the Developer or affecting the Developer or its property, or seeking to restrain or enjoin the performance by the Developer of the Agreement or the transactions contemplated by the Agreement, or contesting the validity thereof. To the best of our knowledge after diligent inquiry, the Developer is not in default with respect to any order, writ, injunction or decree of any court, government or regulatory authority or in default in any respect under any law, order, regulation or demand of any governmental agency or instrumentality, a default under which would have a material adverse effect on the Developer or its business.

7. To the best of our knowledge after diligent inquiry, there is no default by the Developer or any other party under any material contract, lease, agreement, instrument or commitment to which the Developer is a party or by which the company or its properties is bound.

8. To the best of our knowledge after diligent inquiry, all of the assets of the Developer are free and clear of mortgages, liens, pledges, security interests and encumbrances except for those specifically set forth in the Documents.

9. The execution, delivery and performance of the Documents by the Developer have not and will not require the consent of any person or the giving of notice to, any exemption by, any registration, declaration or filing with or any taking of any other actions in respect of, any person, including without limitation any court, government or regulatory authority.

10. To the best of our knowledge after diligent inquiry, the Developer owns or possesses or is licensed or otherwise has the right to use all licenses, permits and other governmental approvals and authorizations, operating authorities, certificates of public convenience, goods carriers permits, authorizations and other rights that are necessary for the operation of its business.

11. A federal or state court sitting in the State of Illinois and applying the choice of law provisions of the State of Illinois would enforce the choice of law contained in the Documents and apply the law of the State of Illinois to the transactions evidenced thereby.

We are attorneys admitted to practice in the State of Illinois and we express no opinion as to any laws other than federal laws of the United States of America and the laws of the State of Illinois.

[Note: include a reference to the laws of the state of incorporation/organization of the Developer, if other than Illinois.]

This opinion is issued at the Developer's request for the benefit of the City and its counsel, and may not be disclosed to or relied upon by any other person.

Very truly yours,

_____

By: _____

Name: _____

[(Sub)Exhibit "A" referred to in this Opinion of Developer's Counsel unavailable at time of printing.]

(Sub)Exhibit "L".
(To Rosenwald Courts Tax Increment Financing Redevelopment Agreement)

Requisition Form.

State of Illinois)
) SS.
County of Cook)

The affiant, _____, _____ of _____, a _____ (the "Developer"), hereby certifies that with respect to that certain Rosenwald Courts TIF Redevelopment Agreement between the Developer and the City of Chicago dated _____, 2013 (the "Agreement"):

A. Expenditures for the Project, in the total amount of $_____, have been made.

B. This paragraph B sets forth and is a true and complete statement of all costs of TIF-Funded Improvements for the Project certified to the TIF Note by the City to date:

$_____

C. The Developer requests certification to the TIF Note for the following cost of TIF-Funded Improvements:

$_____

D. None of the costs referenced in paragraph C above have been previously certified to the TIF Note the City.

E. The Developer hereby certifies to the City that, as of the date hereof:

1. Except as described in the attached certificate, the representations and warranties contained in the Agreement are true and correct and the Developer is in compliance with all applicable covenants contained herein.

2. No Event of Default or condition or event which, with the giving of notice or passage of time or both, would constitute an Event of Default, exists or has occurred.

All capitalized terms which are not defined herein have the meanings given such terms in the Agreement.

[Developer]

By: _____

Name: _____

Title: _____

Subscribed and sworn before me this
_____ day of _____, _____

_____

My commission expires: _____

Agreed and Accepted:

_____

Name: _____

Title: _____

City of Chicago
Department of Housing and Economic
Development

(Sub)Exhibit "M".
(To Rosenwald Courts Tax Increment Financing Redevelopment Agreement)

Form Of Note.

Registered
Number R-1

Maximum Amount
$25,000,000

United States Of America

State Of Illinois

County Of Cook

City Of Chicago

Tax Increment Allocation Revenue Note
(47th And King Drive Redevelopment
Project), Taxable Series A.

Registered Owner:	Burton Rosenwald G.P. LLC, an Illinois limited liability company
Interest Rate:	Zero percent per annum
Maturity Date:	[Not later than December 31, 2026]

Know All Persons By These Presents, That the City of Chicago, Cook County, Illinois (the "City"), hereby acknowledges itself to owe and for value received promises to pay to the Registered Owner identified above, or registered assigns as hereinafter provided, on or before the Maturity Date identified above, but solely from the sources hereinafter identified, the principal amount of this Note from time to time advanced by the Registered Owner to pay costs of the Project (as hereafter defined) in accordance with the ordinance hereinafter referred to up to the principal amount of $25,000,000.

Principal of this Note from the Incremental Taxes (as defined in the hereinafter defined Redevelopment Agreement) shall be paid at such times and in such amounts as set forth in Section 4.03(b) of the Redevelopment Agreement. The principal of this Note is payable in lawful money of the United States of America, and shall be made to the Registered Owner hereof as shown on the registration books of the City maintained by the Comptroller of the City, as registrar and paying agent (the "Registrar"), at the close of business on the 15th day of the month immediately prior to the applicable payment, maturity or redemption date, and

shall be paid by check or draft of the Registrar, payable in lawful money of the United States of America, mailed to the address of such Registered Owner as it appears on such registration books or at such other address furnished in writing by such Registered Owner to the Registrar; provided, that the final installment of principal will be payable solely upon presentation of this Note at the principal office of the Registrar in Chicago, Illinois or as otherwise directed by the City. The Registered Owner of this Note shall note on the Payment Record attached hereto the amount and the date of any payment of the principal of this Note promptly upon receipt of such payment.

This Note is issued by the City in the principal amount of advances made from time to time by the Registered Owner up to $25,000,000 for the purpose of paying the costs of certain eligible redevelopment project costs incurred by Burton Rosenwald G.P. LLC, an Illinois limited liability company (the "Project"), which were [acquired], [constructed] and [installed] in connection with the development of a site in the 47th and King Drive Redevelopment Project Area (the "Project Area") in the City, all in accordance with the Constitution and the laws of the State of Illinois, and particularly the Tax Increment Allocation Redevelopment Act (65 ILCS 5/11-74.4-1, et seq.) (the "TIF Act"), the Local Government Debt Reform Act (30 ILCS 350/1, et seq.) and an ordinance adopted by the City Council of the City on _____, 2013 (the "Ordinance"), in all respects as by law required.

The City has assigned and pledged certain rights, title and interest of the City in and to certain incremental ad valorem tax revenues from the Project Area which the City is entitled to receive pursuant to the TIF Act and the Ordinance, in order to pay the principal of this Note. Reference is hereby made to the aforesaid Ordinance and the Redevelopment Agreement for a description, among others, with respect to the determination, custody and application of said revenues, the nature and extent of such security with respect to this Note and the terms and conditions under which this Note is issued and secured. This Note Is A Special Limited Obligation Of The City, And Is Payable Solely From Available Excess Incremental Taxes, And Shall Be A Valid Claim Of The Registered Owner Hereof Only Against Said Sources. This Note Shall Not Be Deemed To Constitute An Indebtedness Or A Loan Against The General Taxing Powers Or Credit Of The City, Within The Meaning Of Any Constitutional Or Statutory Provision. The Registered Owner Of This Note Shall Not Have The Right To Compel Any Exercise Of The Taxing Power Of The City, The State Of Illinois Or Any Political Subdivision Thereof To Pay The Principal Of This Note. The principal of this Note is subject to redemption on any date, as a whole or in part, at a redemption price of 100 percent of the principal amount thereof being redeemed. There shall be no prepayment penalty. Notice of any such redemption shall be sent by registered or certified mail not less than five days or more than 60 days prior to the date fixed for redemption to the registered owner of this Note at the address shown on the registration books of the City maintained by the Registrar or at such other address as is furnished in writing by such Registered Owner to the Registrar.

This Note is issued in fully registered form in the denomination of its outstanding principal amount. This Note may not be exchanged for a like aggregate principal amount of notes or other denominations.

This Note is transferable by the Registered Owner hereof in person or by its attorney duly authorized in writing at the principal office of the Registrar in Chicago, Illinois, but only in the manner and subject to the limitations provided in the Ordinance, and upon surrender and cancellation of this Note. Upon such transfer, a new Note of authorized denomination of the same maturity and for the same aggregate principal amount will be issued to the transferee in exchange herefor. The Registrar shall not be required to transfer this Note during the period beginning at the close of business on the 15th day of the month immediately prior to the maturity date of this Note nor to transfer this Note after notice calling this Note or a portion hereof for redemption has been mailed, nor during a period of five days next preceding mailing of a notice of redemption of this Note. Such transfer shall be in accordance with the form at the end of this Note.

This Note hereby authorized shall be executed and delivered as the Ordinance and the Redevelopment Agreement provide.

Pursuant to the Rosenwald Courts Redevelopment Agreement dated as of _____, 2013 among the City, Burton Rosenwald G.P. LLC, an Illinois limited liability company, and Rosenwald Courts Apartments, L.P., an Illinois limited partnership (the "Redevelopment Agreement"), the Registered Owner has agreed to construct the Project and to advance funds for the construction of certain facilities related to the Project on behalf of the City. The cost of such construction in the amount of $25,000,000 shall be deemed to be a disbursement of the proceeds of this Note.

Pursuant to Section 15.02 of the Redevelopment Agreement, the City has reserved the right to suspend or terminate payments of principal on this Note upon the occurrence of certain conditions. The City shall not be obligated to make payments under this Note if an Event of Default (as defined in the Redevelopment Agreement), or condition or event that with notice or the passage of time or both would constitute an Event of Default, has occurred. Such rights shall survive any transfer of this Note.

The City and the Registrar may deem and treat the Registered Owner hereof as the absolute owner hereof for the purpose of receiving payment of or on account of principal hereof and for all other purposes and neither the City nor the Registrar shall be affected by any notice to the contrary, unless transferred in accordance with the provisions hereof.

It is hereby certified and recited that all conditions, acts and things required by law to exist, to happen, or to be done or performed precedent to and in the issuance of this Note did exist, have happened, have been done and have been performed in regular and due form and time as required by law; that the issuance of this Note, together with all other obligations of the City, does not exceed or violate any constitutional or statutory limitation applicable to the City.

This Note shall not be valid or become obligatory for any purpose until the certificate of authentication hereon shall have been signed by the Registrar.

In Witness Whereof, The City of Chicago, Cook County, Illinois, by its City Council, has caused its official seal to be imprinted by facsimile hereon or hereunto affixed, and has caused this Note to be signed by the duly authorized signature of the Mayor and attested by the duly authorized signature of the City Clerk of the City, all as of _____, 2013.

_____
Mayor

[Seal]

Attest:

_____
City Clerk

Certificate

Of

Authentication

This Note is described in the within mentioned Ordinance and is the Tax Increment Allocation Revenue Note (47th and King Drive Redevelopment Project) Taxable Series 2013A, of the City of Chicago, Cook County, Illinois.

_____
Comptroller

Date: _____

Registrar and Paying Agent:

Comptroller of the
City of Chicago,
Cook County, Illinois

Principal Payment Record.

Date Of Payment	Principal Payment	Principal Balance Due

(Assignment)

For Value Received, The undersigned sells, assigns and transfers unto the within Note and does hereby irrevocably constitute and appoint attorney to transfer the said Note on the books kept for registration thereof with full power of substitution in the premises.

Dated: _____ _____
Registered Owner

Notice: The signature to this assignment must correspond with the name of the Registered Owner as it appears upon the face of the Note in every particular, without alteration or enlargement or any change whatever.

Signature Guaranteed: _____

Notice: Signature(s) must be guaranteed by a member of the New York Stock Exchange or a commercial bank or trust company.

Consented to by:

City of Chicago,
Department of Housing and Economic Development

By: _____

Its: _____

Certificate Of Expenditure.

(Closing Date)

To: Registered Owner

Re: City of Chicago, Cook County, Illinois (the "City")
$25,000,000 Tax Increment Allocation Revenue Note
(47th and King Drive Redevelopment Project,
Taxable Series 2013A) (the "TIF Note")

This Certificate is submitted to you, Registered Owner of the TIF Note, pursuant to the Ordinance of the City authorizing the execution of the TIF Note adopted by the City Council of the City on _____, 2013 (the "Ordinance"). All terms used herein shall have the same meaning as when used in the Ordinance.

The City hereby certifies that $_____ is advanced as principal under the TIF Note as of the date hereof. Such amount has been properly incurred, is a proper charge made or to be made in connection with the redevelopment project costs defined in the Ordinance and has not been the basis of any previous principal advance. As of the date hereof, the outstanding principal balance under the TIF Note is $_____, including the amount of this Certificate and less payment made on the TIF Note.

In Witness Whereof, The City has caused this Certificate to be signed on its behalf as of _____.

City of Chicago

By: _____
Commissioner,
Department of Housing and
Economic Development

Authenticated By:

_____
Registrar

Exhibit "E".
(To Ordinance)

Additional Financing.

1. Chicago Housing Authority ("CHA") Capital Funds Loan (The "CHA Loan").

   Amount: $17,370,000 or such amount as may be acceptable to the Authorized HED Officer.

   Term: Not to exceed 40 years plus construction period.

   Source: CHA or another entity acceptable to the Authorized HED Officer.

   Interest: 1.00 percent per annum during construction; 0.25 percent per annum during term or such interest rate as may be acceptable to the Authorized HED Officer.

   Security: Mortgage on the Property junior to the Senior Mortgage.

2. Sponsor Loans.

   Amount: $35,443,572 or such amount as may be acceptable to the Authorized HED Officer.

   Term: Not to exceed 40 years plus construction period.

   Source: Seller Financing, Incremental Taxes and IAHTC Donation Proceeds.

   Interest: 2.4 percent per annum on Seller Financing or such other interest rate acceptable to the Authorized HED Officer and 0 percent per annum on Incremental Taxes and IAHTC Proceeds (see item 5 below).

   Security: Mortgage on the Property junior to the Senior Mortgage.

3. Illinois Department Of Commerce And Economic Opportunity Grant.

   Amount: $893,800 or such amount as may be acceptable to the Authorized HED Officer; such grant may be received by the General Partner or Managing Member and then loaned, subgranted or otherwise contributed to the Owner.

4. Federal Home Loan Bank Grant.

   Amount $700,000 or such amount as may be acceptable to the Authorized HED Officer; such grant may be received by the General Partner or Managing Member and then loaned, subgranted or otherwise contributed to the Owner.

5. Low-Income Housing Tax Credit ("LIHTC"), Illinois Affordable Housing Tax Credit ("IAHTC") And Historic Tax Credit ("HTC") Proceeds.

   Amount: LIHTC Proceeds: Approximately $32,659,718 or such amount as may be acceptable to the Authorized HED Officer.

   IAHTC Proceeds: Approximately $2,805,000 or such amount as may be acceptable to the Authorized HED Officer (see item 2 above).

   HTC Proceeds: Approximately $14,600,000 or such amount as may be acceptable to the Authorized HED Officer.

   Source: To be derived from the syndication of the LIHTCs, IAHTCs and HTCs allocated to the Residential Project.

All or a portion of the LIHTC, IAHTC and/or HTC Proceeds may (1) be paid in on a delayed basis, and (2) used to repay all or a portion of the Borrower Loan and/or the CHA Loan.

6. AMA Loan.

   Amount: Such amount as may be acceptable to the Authorized HED Officer.

   Term: Such term as may be acceptable to the Authorized HED Officer.

   Source: AMA Realty Group of Illinois LLC, an Illinois limited liability company, or another entity acceptable to the Authorized HED Officer.

   Interest: Such rate as may be acceptable to the Authorized HED Officer.

   Security: Mortgage on the Property junior to the Senior Mortgage and the NSP Mortgage.

Exhibit "F".
(To Ordinance)

Legal Description Of City Property [Subject to final title and survey]:

Lot 19 in Block 4 in Winston's Subdivision of the south 34 acres of the west half of the southwest quarter of Section 3, Township 38 North, Range 14, East of the Third Principal Meridian, in Cook County, Illinois.

Commonly Known As:

4648 South Wabash Avenue
Chicago, Illinois 60653.

Permanent Index Number:

20-03-318-026-0000.

Lots 15, 16 and 17 in Block 4 in Winston's Subdivision of the south 34 acres of the west half of the southwest quarter of Section 3, Township 38 North, Range 14, East of the Third Principal Meridian, in Cook County, Illinois.

Commonly Known As:

4638 South Wabash Avenue
Chicago, Illinois 60653.

Permanent Index Number:

20-03-318-033-0000.

Lots 42, 43, 44, 45 and 46 in Block 6 in Winston's Subdivision of the south 34 acres of the west half of the southwest quarter of Section 3, Township 38 North, Range 14, East of the Third Principal Meridian, in Cook County, Illinois.

Commonly Known As:

4601, 4609 and 4611 South Wabash Avenue
Chicago, Illinois 60605.

Permanent Index Numbers:

20-03-320-001-0000 (affects Lots 44, 45 and 46);

20-03-320-002-0000 (affects Lot 43); and

20-03-320-003-0000 (affects Lot 42).

REDEVELOPMENT AGREEMENT WITH VIENNA BEEF, LTD. FOR REHABILITATION OF MANUFACTURING FACILITY AT 1000 W. PERSHING RD.
[SO2013-5993]

The Committee on Finance submitted the following report:

CHICAGO, October 16, 2013.

To the President and Members of the City Council:

Your Committee on Finance, having had under consideration a substitute ordinance authorizing the Commissioner of the Department of Housing and Economic Development to enter into and execute a redevelopment agreement with the Vienna Beef Company, having had the same under advisement, begs leave to report and recommend that Your Honorable Body *Pass* the proposed substitute ordinance transmitted herewith.

This recommendation was concurred in by a viva voce vote of the members of the committee, with no dissenting vote.

Respectfully submitted,

(Signed) EDWARD M. BURKE,
Chairman.

On motion of Alderman Burke, the said proposed substitute ordinance transmitted with the foregoing committee report was *Passed* by yeas and nays as follows:

Yeas -- Aldermen Moreno, Fioretti, Dowell, Burns, Hairston, Sawyer, Holmes, Harris, Beale, Balcer, Cárdenas, Quinn, Burke, Foulkes, Thompson, Thomas, Lane, O'Shea, Cochran, Brookins, Muñoz, Zalewski, Chandler, Solis, Maldonado, Burnett, Ervin, Graham, Reboyras, Suarez, Waguespack, Mell, Austin, Colón, Sposato, Mitts, Cullerton, Laurino, P. O'Connor, M. O'Connor, Reilly, Smith, Tunney, Arena, Cappleman, Pawar, Osterman, Moore, Silverstein -- 49.

Nays -- None.

Alderman Balcer moved to reconsider the foregoing vote. The motion was lost.

The following is said ordinance as passed:

WHEREAS, Pursuant to an ordinance adopted by the City Council ("City Council") of the City of Chicago (the "City") on January 14, 1997 and published at pages 36945 to 37308 of the *Journal of the Proceedings of the City Council of the City of Chicago* (the "*Journal*") of such date, a certain redevelopment plan and project (the "35th/Halsted Plan and Project", as amended on May 5, 2004) for the 35th/Halsted Redevelopment Project Area (the "35th/Halsted Area") was approved pursuant to the Illinois Tax Increment Allocation Redevelopment Act, as amended (65 ILCS 5/11-74.4-1, et seq.) (the "Act"); and

WHEREAS, Pursuant to an ordinance adopted by the City Council on January 14, 1997 and published at pages 37308 to 37315 of the *Journal* of such date, the 35th/Halsted Area was designated as a redevelopment project area pursuant to the Act; and

WHEREAS, Pursuant to an ordinance adopted by the City Council on January 14, 1997 (the "35th/Halsted TIF Ordinance") and published at pages 37315 to 37323 of the *Journal* of such date, tax increment allocation financing was adopted pursuant to the Act as a means of financing certain redevelopment project costs, as defined in the Act, incurred pursuant to the 35th/Halsted Plan and Project and directed that the allocation of ad valorem taxes arising from levies by taxing districts upon the taxable real property in the 35th/Halsted Area and tax rates be divided in accordance with the Act and as described in the 35th/Halsted TIF Ordinance; and

WHEREAS, Vienna Beef, Ltd., an Illinois corporation (the "Company"), plans to acquire real property located within the 35th/Halsted Area commonly known as 1000 West Pershing Road, Chicago, Illinois 60609 (the "Site") and shall commence and complete the rehabilitation of an approximately 103,445 square foot manufacturing facility on the Site to be used to relocate the Company's business manufacturing hot dogs and other food products (the "Project"); and

WHEREAS, The Company proposes to undertake the Project in accordance with the 35th/Halsted Plan and Project and pursuant to the terms and conditions of a proposed redevelopment agreement to be executed by the Company and the City, including but not limited to the completion of the Project; and

WHEREAS, Pursuant to Resolution 13-CDC-17 adopted by the Community Development Commission of the City of Chicago (the "Commission") on June 11, 2013, the Commission has recommended that the Company be designated as the developer for the Project and that the Department of Housing and Economic Development ("HED") be authorized to negotiate, execute and deliver on behalf of the City a redevelopment agreement with the Company for the Project; now, therefore,

Be It Ordained by the City Council of the City of Chicago:

SECTION 1. The above recitals are incorporated herein and made a part hereof.

SECTION 2. The Company is hereby designated as the developer for the Project pursuant to Section 5/11-74.4-4 of the Act.

SECTION 3. The Commissioner of HED (the "Commissioner") or a designee of the Commissioner are each hereby authorized, with the approval of the City's Corporation Counsel as to form and legality, to negotiate, execute and deliver a redevelopment agreement between the Company and the City in substantially the form attached hereto as Exhibit A and made a part hereof (the "Redevelopment Agreement"), and such other supporting documents as may be necessary to carry out and comply with the provisions of the Redevelopment Agreement, with such changes, deletions and insertions as shall be approved by the persons executing the Redevelopment Agreement.

SECTION 4. If any provision of this ordinance shall be held to be invalid or unenforceable for any reason, the invalidity or unenforceability of such provision shall not affect any of the other provisions of this ordinance.

SECTION 5. All ordinances, resolutions, motions or orders in conflict with this ordinance are hereby repealed to the extent of such conflict.

SECTION 6. This ordinance shall be in full force and effect immediately upon its passage.

Exhibit "A" referred to in this ordinance reads as follows:

Exhibit "A".
(To Ordinance)

Redevelopment Agreement With Vienna Beef, Ltd.

This Vienna Beef Ltd. (Pershing Road) Redevelopment Agreement (this "Agreement") is made as of this ___ day of _____, 2013, by and between the City of Chicago, an Illinois municipal corporation (the "City"), through its Department of Housing and Economic Development ("HED"), and Vienna Beef Ltd., an Illinois corporation ("Developer").

RECITALS

A. Constitutional Authority: As a home rule unit of government under Section 6(a), Article VII of the 1970 Constitution of the State of Illinois (the "State"), the City has the power to regulate for the protection of the public health, safety, morals and welfare of its inhabitants, and pursuant thereto, has the power to encourage private development in order to enhance the local tax base, create employment opportunities and to enter into contractual agreements with private parties in order to achieve these goals.

B. Statutory Authority: The City is authorized under the provisions of the Tax Increment Allocation Redevelopment Act, 65 ILCS 5/11-74.4-1 et seq., as amended from time to time (the "Act"), to finance projects that eradicate blighted conditions and conservation area factors through the use of tax increment allocation financing for redevelopment projects.

C. City Council Authority: To induce redevelopment pursuant to the Act, the City Council of the City (the "City Council") adopted the following ordinances on January 14, 1997: (1) "An Ordinance of the City of Chicago, Illinois Approving a Redevelopment Plan for the 35th/Halsted Redevelopment Project Area," as amended on May 5, 2004; (2) "An Ordinance of the City of Chicago, Illinois Designating the 35th/Halsted Redevelopment Project Area as a Redevelopment Project Area Pursuant to the Tax Increment Allocation Redevelopment Act"; and (3) "An Ordinance of the City of Chicago, Illinois Adopting Tax Increment Allocation Financing for the 35th/Halsted Redevelopment Project Area" (items(1)-(3) collectively referred to herein as the "TIF Ordinances" and the redevelopment project area referred to above is referred to herein as the "Redevelopment Area"). The 35th/Halsted Redevelopment Project Area (the "Redevelopment Area") is legally described in Exhibit A hereto.

D. The Project: The Developer has acquired (the "Acquisition") an approximately 3.6 acre redevelopment site located within the Redevelopment Area at 1000 West Pershing Road, Chicago, Illinois 60609 and legally described on Exhibit B hereto (the "Property"), and, within the time frames set forth in Section 3.01 hereof, shall commence and complete the renovation and equipping of an approximately 103,445 square foot vacant industrial facility (the "Facility") thereon. The Developer shall relocate its food manufacturing operations from its current facility located at 2501 North Damen Ave., Chicago, Illinois 60647 (the "Damen Property") to the Property. The Developer will continue to produce hot dogs and other food products at the Facility. The Facility and related improvements (including but not limited to those TIF-Funded Improvements as defined below and set forth on Exhibit C) are collectively referred to herein as the "Project."

At the Completion Date (as hereinafter defined) and during the Compliance Period (as hereinafter defined), the Developer also shall own or lease property within the geographic boundaries of the City of Chicago, occupy it as the principal office of the Developer's business and

designated it as the principal offices of the Developer's Officers (as hereinafter defined) (the "Corporate Headquarters"). The Corporate Headquarters either may remain at the Developer's Damen Property or may be relocated to another property purchased or leased by the Developer within the geographic boundaries of the City of Chicago.

Completion of the Project and establishment of the Corporate Headquarters will create a substantial public benefit through the retention or creation of approximately 250 FTE (as hereinafter defined) jobs during the Compliance Period. The Developer shall have a minimum of 180 FTEs employed at the Facility in manufacturing (not administrative) positions and a minimum of 70 FTEs employed at the Corporate Headquarters at the Closing Date (as hereinafter defined) and throughout the Compliance Period. Approximately 75 temporary construction jobs are anticipated to be created during the renovation of the Facility.

The completion of the Project would not reasonably be anticipated without the financing contemplated in this Agreement.

E. Redevelopment Plan: The Project will be carried out in accordance with this Agreement and the City of Chicago 35th/Halsted TIF Redevelopment Plan and Project (the "Redevelopment Plan") attached hereto as Exhibit D.

F. City Financing: The City agrees to use, in the amounts set forth in Section 4.03 hereof, Available Incremental Taxes (as defined below), to pay for the costs of TIF-Funded Improvements pursuant to the terms and conditions of this Agreement. The City's obligation to pay the City Funds (as defined below) shall be subordinate to other planned obligations of the City with respect to the Redevelopment Area existing as of the date of City Council approval of this Agreement, including but not limited to _____.

G. Sale of Elston Realignment Parcels. The Chicago Department of Transportation ("CDOT") is planning to improve the design of the Damen, Elston and Fullerton Avenues intersection of the City, primarily by a re-alignment of Elston Avenue. In order to implement the roadway project, the City must acquire a portion of the Damen Property. The Developer has agreed to sell a portion of the Damen Property, as identified and legally described in Exhibit A to the Real Estate Agreement (as hereinafter defined), to the City (the "Elston Realignment Parcels").

Now, therefore, in consideration of the mutual covenants and agreements contained herein, and for other good and valuable consideration, the receipt and sufficiency of which are hereby acknowledged, the parties hereto agree as follows:

SECTION 1. RECITALS

The foregoing recitals are hereby incorporated into this agreement by reference.

SECTION 2. DEFINITIONS

For purposes of this Agreement, in addition to the terms defined in the foregoing recitals, the following terms shall have the meanings set forth below:

"35th/Halsted TIF Fund" shall mean the special tax allocation fund created by the City in connection with the Redevelopment Area into which the Incremental Taxes will be deposited.

"Act" shall have the meaning set forth in the Recitals hereof.

"Actual residents of the City" shall mean persons domiciled within the City.

"Acquisition" shall have the meaning set forth in the Recitals hereof.

"Affiliate" shall mean any person or entity directly or indirectly controlling, controlled by or under common control with the Developer.

"Annual Compliance Report" shall mean a signed report from the Developer to the City submitted (1) for the period between the Completion Date and December 31 of the year in which the Certificate was issued by the March 31 of the following year and (2) for each year of the fifteen-year Compliance Period on or before the March 31 following the applicable compliance year (a) itemizing each of the Developer's obligations under this Agreement during the preceding compliance year, (b) certifying the Developer's compliance or noncompliance with such obligations, (c) attaching evidence (whether or not previously submitted to the City) of such compliance or noncompliance and (d) certifying that the Developer is not in default with respect to any provision of this Agreement, the agreements evidencing the Lender Financing, if any, or any related agreements; provided, that the obligations to be covered by the Annual Compliance Report shall include the following: (1) compliance with the employment, occupancy and use covenants (Section 8.05); (2) delivery of certified Financial Statements and unaudited financial statements (Section 8.13); (3) delivery of updated insurance certificates (Section 8.14); (4) delivery of certified employment reports for the Project; (5) delivery of certified occupancy reports for the Project; (6) delivery of evidence of payment of Non-Governmental Charges, if applicable (Section 8.15; and (7) compliance with all other executory provisions of this Agreement.

"Available Incremental Taxes" shall mean an amount equal to the Incremental Taxes currently on deposit in the 35th/Halsted TIF Fund on the Closing Date, subject to the limitations set forth in Recital F above.

"Available Project Funds" shall have the meaning set forth for such term in Section 4.08 hereof.

"Certificate" shall mean the Certificate of Completion of Renovation and Equipping described in Section 7.01 hereof.

"Change Order" shall mean any amendment or modification to the Scope Drawings, Plans and Specifications or the Project Budget as described in Section 3.03, Section 3.04 and Section 3.05, respectively.

"City Contract" shall have the meaning set forth in Section 8.01(l) hereof.

"City Council" shall have the meaning set forth in the Recitals hereof.

"City Funds" shall mean the funds paid to the Developer at Closing, pursuant to Section 4.03, hereof.

"Closing Date" shall mean the date of execution and delivery of this Agreement by all parties hereto, which shall be deemed to be the date appearing in the first paragraph of this Agreement.

"Completion Date" shall mean the date the City issues the Certificate described in Section 7.01 hereof.

"Compliance Period" shall mean the period beginning on the Completion Date and continuing until December 31 of the fifteenth full calendar year following the issuance of the Certificate.

"Contract" shall have the meaning set forth in Section 10.03 hereof.

"Contractor" shall have the meaning set forth in Section 10.03 hereof.

"Construction Contract" shall mean that certain contract, substantially in the form attached hereto as Exhibit E, to be entered into between the Developer and the General Contractor providing for construction of the Project.

"Corporate Headquarters" shall have the meaning set forth in the Recitals hereof.

"Corporation Counsel" shall mean the City's Office of Corporation Counsel.

"Damen Property" shall have the meaning set forth in the Recitals hereof.

"Elston Realignment Parcels" shall have the meaning set forth in the Recitals hereof.

"Employer(s)" shall have the meaning set forth in Section 10 hereof.

"Environmental Laws" shall mean any and all federal, state or local statutes, laws, regulations, ordinances, codes, rules, orders, licenses, judgments, decrees or requirements relating to public health and safety and the environment now or hereafter in force, as amended and hereafter amended, including but not limited to (i) the Comprehensive Environmental Response, Compensation and Liability Act (42 U.S.C. Section 9601 et seq.); (ii) any so-called "Superfund" or "Superlien" law; (iii) the Hazardous Materials Transportation Act (49 U.S.C. Section 1802 et seq.); (iv) the Resource Conservation and Recovery Act (42 U.S.C. Section 6902 et seq.); (v) the Clean Air Act (42 U.S.C. Section 7401 et seq.); (vi) the Clean Water Act (33 U.S.C. Section 1251 et seq.); (vii) the Toxic Substances Control Act (15 U.S.C. Section 2601 et seq.); (viii) the Federal Insecticide, Fungicide and Rodenticide Act (7 U.S.C. Section 136 et seq.); (ix) the Illinois Environmental Protection Act (415 ILCS 5/1 et seq.); and (x) the Municipal Code of Chicago.

"Equity" shall mean funds of the Developer (other than funds derived from Lender Financing) irrevocably available for the Project, in the amount set forth in Section 4.01 hereof, which amount may be increased pursuant to Section 4.03(b) (Sources of City Funds) or Section 4.06 (Cost Overruns).

"Escrow" shall mean the construction escrow established pursuant to the Escrow Agreement.

"Escrow Agreement" shall mean the Escrow Agreement establishing a construction escrow, to be entered into as of the date hereof by the City, the Title Company (or an affiliate of the Title Company), the Developer and the Developer's lender(s), substantially in the form of Exhibit J attached hereto.

"Event of Default" shall have the meaning set forth in Section 15 hereof.

"Facility" shall have the meaning set forth in the Recitals hereof.

"Facility Equipment" shall mean (1) Powerpack – FS- Dies; (2) Drake Loader rebuild; and (3) miscellaneous equipment for packing room.

"Financial Interest" shall have the meaning set forth for such term in Section2-156-010 of the Municipal Code of Chicago.

"Financial Statements" shall mean complete audited financial statements of the Developer prepared by a certified public accountant in accordance with generally accepted accounting principles and practices consistently applied throughout the appropriate periods.

"FTE" shall mean the following: (1) at the Completion Date, in order to determine whether the Certificate should be issued in accordance with Section 7.01 hereof, and the period between the Completion Date and the start of the first year of the Compliance Period, an employee who works for the Developer at the Property a minimum of 35 hours per week; or (2) for every successive 12-month period thereafter until the end of the Compliance Period, an employee who worked for the Developer at the Property for a minimum of 1,820 annual hours, with the calculation of the number of full-time equivalent employees being made by dividing the total hours worked for the Developer at the Facility (including part-time employees) during the applicable 12-month period by 1,820 hours.

"General Contractor" shall mean the general contractor(s) hired by the Developer pursuant to Section 6.01 hereof.

"Hazardous Materials" shall mean any toxic substance, hazardous substance, hazardous material, hazardous chemical or hazardous, toxic or dangerous waste defined or qualifying as such in (or for the purposes of) any Environmental Law, or any pollutant or contaminant, and shall include, but not be limited to, petroleum (including crude oil), any radioactive material or by-product material, polychlorinated biphenyls and asbestos in any form or condition.

"Human Rights Ordinance" shall have the meaning set forth in Section 10 hereof.

"In Balance" shall have the meaning set forth in Section 4.08(g) hereof.

"Incremental Taxes" shall mean such ad valorem taxes which, pursuant to the TIF Adoption Ordinance and Section 5/11-74.4-8(b) of the Act, are allocated to and when collected are paid to the Treasurer of the City of Chicago for deposit by the Treasurer into the 35th/Halsted TIF Fund established to pay Redevelopment Project Costs and obligations incurred in the payment thereof.

"Indemnitee" and "Indemnitees" shall have the meanings set forth in Section 13.01 hereof.

"Junior Mortgage" shall have the meaning set for in Section 7.05 hereof.

"Lender Financing" shall mean funds borrowed by the Developer from lenders and irrevocably available to pay for Costs of the Project, in the amount set forth in Section 4.01 hereof.

"Letter of Credit" shall mean the initial irrevocable, direct pay Letter of Credit naming the City as the sole beneficiary for One Million Three Hundred Sixty Thousand Dollars ($1,360,000)

delivered to the City pursuant to Sections 4.03 (b) and 4.07 hereof, and, unless the context or use indicates another or different meaning or intent, any substitute Letter of Credit delivered to the City, in form and substance satisfactory to the City in its sole and absolute discretion, and any extensions thereof.

"MBE(s)" shall mean a business identified in the Directory of Certified Minority Business Enterprises published by the City's Department of Procurement Services, or otherwise certified by the City's Department of Procurement Services as a minority-owned business enterprise, related to the Procurement Program or the Construction Program, as applicable.

"MBE/WBE Budget" shall mean the budget attached hereto as Exhibit G-2, as described in Section 10.03.

"MBE/WBE Program" shall have the meaning set forth in Section 10.03 hereof.

"Municipal Code" shall mean the Municipal Code of the City of Chicago.

"New Mortgage" shall have the meaning set forth in Article 16 hereof.

"Non-Governmental Charges" shall mean all non-governmental charges, liens, claims, or encumbrances relating to the Developer, the Property or the Project.

"Officers" shall mean the Developer's chief executive officer, chief financial officer, and senior officer-level employees performing the primary executive and financial functions for the Developer.

"Permitted Liens" shall mean those liens and encumbrances against the Property and/or the Project set forth on Exhibit F hereto.

"Permitted Mortgage" shall have the meaning set forth in Article 16 hereof.

"Planned Manufacturing District" shall mean Planned Manufacturing District (PMD) No. 8.

"Plans and Specifications" shall mean final construction documents containing a site plan and working drawings and specifications for the Project, as submitted to the City as the basis for obtaining building permits for the Project.

"Prior Expenditure(s)" shall have the meaning set forth in Section 4.05(a) hereof.

"Project" shall have the meaning set forth in the Recitals hereof.

"Project Budget" shall mean the budget attached hereto as Exhibit G-1, showing the total cost of the Project by line item, furnished by the Developer to HED, in accordance with Section 3.03 hereof.

"Property" shall have the meaning set forth in the Recitals hereof.

"Real Estate Agreement" shall mean that certain agreement between the City and the Developer executed as of August 8, 2013 providing, *inter alia*, for the sale of the Elston Realignment Parcels to the City by the Developer.

"Redevelopment Area" shall have the meaning set forth in the Recitals hereof.

"Redevelopment Plan" shall have the meaning set forth in the Recitals hereof.

"Redevelopment Project Costs" shall mean redevelopment project costs as defined in Section 5/11-74.4-3(q) of the Act that are included in the budget set forth in the Redevelopment Plan or otherwise referenced in the Redevelopment Plan.

"Scope Drawings" shall mean preliminary construction documents containing a site plan and preliminary drawings and specifications for the Project.

"Survey" shall mean a Class A plat of survey in the most recently revised form of ALTA/ACSM land title survey of the Property dated within 45 days prior to the Closing Date (or at such other time acceptable to HED), acceptable in form and content to the City and the Title Company, prepared by a surveyor registered in the State of Illinois, certified to the City and the Title Company, and indicating whether the Property is in a flood hazard area as identified by the United States Federal Emergency Management Agency (and updates thereof to reflect improvements to the Property in connection with the construction of the Facility and related improvements as required by the City or lender(s) providing Lender Financing).

"Term of the Agreement" shall mean the period of time commencing on the Closing Date and ending 180 days following the end of the Compliance Period

"TIF Adoption Ordinance" shall have the meaning set forth in the Recitals hereof.

"TIF-Funded Improvements" shall mean those improvements of the Project which (i) qualify as Redevelopment Project Costs, (ii) are eligible costs under the Redevelopment Plan and (iii) the City has agreed to pay for out of the City Funds, subject to the terms of this Agreement. Exhibit C lists the TIF-Funded Improvements for the Project.

"TIF Ordinances" shall have the meaning set forth in the Recitals hereof.

"Title Company" shall mean Wheatland Title Guaranty Company. [Developer to Confirm]

"Title Policy" shall mean a title insurance policy in the most recently revised ALTA or equivalent form, showing the Developer as the insured, noting the recording of this Agreement as an encumbrance against the Property, and a subordination agreement in favor of the City with respect to previously recorded liens against the Property related to Lender Financing, if any, issued by the Title Company.

"WARN Act" shall mean the Worker Adjustment and Retraining Notification Act (29 U.S.C. Section 2101 et seq.).

"WBE(s)" shall mean a business identified in the Directory of Certified Women Business Enterprises published by the City's Department of Procurement Services, or otherwise certified by the City's Department of Procurement Services as a women-owned business enterprise, related to the Procurement Program or the Construction Program, as applicable.

SECTION 3. THE PROJECT

3.01 The Project. With respect to the Facility, the Developer shall, pursuant to the Plans and Specifications and subject to the provisions of Section 18.17 hereof: (i) commence renovation no later than ninety (90) calendar days following the Closing Date; and (ii) complete renovation and equipping of the Facility and commence business operations therein no later than June 30, 2015. HED must be notified in writing of and approve any delays to the above Project construction dates.

3.02 Scope Drawings and Plans and Specifications. The Scope Drawings and Plans and Specifications shall at all times conform to the Redevelopment Plan and all applicable federal, state and local laws, ordinances and regulations. The Developer shall submit all necessary documents to the City's Building Department, Department of Transportation and such other City departments or governmental authorities as may be necessary to acquire building permits and other required approvals for the Project.

3.03 Project Budget. The Developer has furnished to HED, and HED has approved, a Project Budget showing total costs for the Project of Thirteen Million Seven Hundred Fifty-Eight Thousand Three Hundred Seventy-Six Dollars ($13,758,376). The Developer hereby certifies to the City that (a) in addition to the City Funds it has Lender Financing and Equity in an amount sufficient to pay for all Project costs; and (b) the Project Budget is true, correct and complete in all material respects. The Developer shall promptly deliver to HED certified copies of any Change Orders with respect to the Project Budget for approval pursuant to Section 3.04 hereof.

3.04 Change Orders. Except as provided below, all Change Orders (and documentation substantiating the need and identifying the source of funding therefor) relating to material changes to the Project must be submitted by the Developer to HED concurrently with the progress reports described in Section 3.07 hereof; provided that any Change Order relating to any of the following must be submitted by the Developer to HED for HED's prior written approval: (a) an increase or reduction in the square footage of the Facility of more than 5%; (b) a change in the use of the Property to a use other than the Project description contained in Recital D above; (c) a delay in the commencement and completion of the Project of more than 180 days; and (d) Change Orders resulting in an increase or decrease to any line item in the Project Budget or the Project Budget in aggregate of 10% or more.

The Developer shall not authorize or permit the performance of any work relating to any Change Order or the furnishing of materials in connection therewith prior to the receipt by the Developer of HED's written approval (to the extent required in this section). **The Construction Contract, and each contract between the General Contractor and any subcontractor, shall contain a provision to this effect.** An approved Change Order shall not be deemed to imply any obligation on the part of the City to increase the amount of City Funds which the City has pledged pursuant to this Agreement or provide any other additional assistance to the Developer.

3.05 HED Approval. Any approval granted by HED of the Change Orders is for the purposes of this Agreement only and does not affect or constitute any approval required by any other City department or pursuant to any City ordinance, code, regulation or any other governmental approval, nor does any approval by HED pursuant to this Agreement constitute approval of the quality, structural soundness or safety of the Property or the Project.

3.06 Other Approvals. Any HED approval under this Agreement shall have no effect upon, nor shall it operate as a waiver of, the Developer's obligations to comply with the provisions of

Section 5.03 (Other Governmental Approvals) hereof. The Developer shall not commence construction of the Project until the Developer has obtained all necessary permits and approvals and proof of the General Contractor's and each subcontractor's bonding as required hereunder.

3.07 Progress Reports and Survey Updates. The Developer shall provide HED with written quarterly progress reports detailing the status of the Project, including a revised completion date, if necessary (with any change in completion date being considered a Change Order, requiring HED's written approval pursuant to Section 3.04). The progress reports shall also include duplicates of applicable support documentation verifying the receipt and disbursement of overall Project funds, including but not limited to, invoices, canceled checks, partial and final waivers-of-lien, and other documentation that may be requested in HED's reasonable discretion.

3.08 Inspecting Agent or Architect. Siebert Engineers, Inc., or another independent agent or architect approved by HED, shall act as the inspecting agent or architect, at the Developer's expense, for the Project. The inspecting agent or architect shall perform periodic inspections with respect to the Project, providing certifications with respect thereto to HED, prior to disbursement for costs related to the Project.

3.09 Barricades. Prior to commencing any construction requiring barricades, the Developer shall install a construction barricade of a type and appearance satisfactory to the City and constructed in compliance with all applicable federal, state or City laws, ordinances and regulations. HED retains the right to approve the maintenance, appearance, color scheme, painting, nature, type, content and design of all barricades.

3.10 Signs and Public Relations. The Developer shall erect a sign of size and style approved by the City in a conspicuous location on the Property during the Project, indicating that financing has been provided by the City. The City reserves the right to include the name, photograph, artistic rendering of the Project and other pertinent information regarding the Developer, the Property and the Project in the City's promotional literature and communications.

SECTION 4. FINANCING

4.01 Total Project Cost and Sources of Funds. The cost of the Project is estimated to be $13,758,376, to be applied in the manner set forth in the Project Budget. Such costs shall be funded from the following sources:

Developer Equity	$	5,775,000
Lender Financing	$	3,013,376
City Funds	$	4,970,000
ESTIMATED TOTAL	$	13,758,376

provided, however, that if the actual total project costs upon completion of the Project are less than the estimated total Project costs itemized in the Project Budget at Exhibit H-1 then the total amount of City Funds will be reduced by $.50 for every $1.00 the actualProject costs is below the Project Budget. If the City Funds are reduced pursuant to this section, the Developer shall promptly repay such funds to the City.

4.02 Developer Funds. Equity and/or Lender Financing may be used to pay any Project cost, including but not limited to Redevelopment Project Costs.

4.03 City Funds.

(a) Uses of City Funds. City Funds may only be used to pay directly or reimburse the Developer for costs of TIF-Funded Improvements that constitute Redevelopment Project Costs. Exhibit C sets forth, by line item, the TIF-Funded Improvements for the Project, and the maximum amount of costs that may be paid by or reimbursed from City Funds for each line item therein (subject to Sections 4.03(b) and 4.05(d)), contingent upon receipt by the City of documentation satisfactory in form and substance to HED evidencing such cost and its eligibility as a Redevelopment Project Cost.

(b) Sources of City Funds. Subject to the terms and conditions of this Agreement, including but not limited to this Section 4.03 and Section 5 hereof, the City hereby agrees to provide the City Funds to the Developer on the Closing Date from the source and in the amount described directly below (the "City Funds") to pay for or reimburse the Developer for the costs of the TIF-Funded Improvements:

Source of City Funds	Maximum Amount
Available Incremental Taxes	$4,970,000

provided, however, that the $4,970,000 to be derived from Incremental Taxes shall be available to pay costs related to TIF-Funded Improvements and allocated by the City for that purpose only so long as:

(i) The amount of the Incremental Taxes deposited into the 35th/Halsted TIF Fund shall be sufficient to pay for such costs; and

(ii) The Developer certifies to the City (and the City approves such certification) that it has paid for at least $4,970,000 in TIF-eligible costs on or prior to the Closing Date.

The Developer acknowledges and agrees that the City's obligation to pay for TIF-Funded Improvements up to a maximum of $4,970,000 is contingent upon the fulfillment of the conditions set forth in parts (i) and (ii) above.

4.04 Construction Escrow. The City and the Developer hereby agree to enter into the Escrow Agreement. In case of any conflict between the terms of this Agreement and the Escrow Agreement, the terms of this Agreement shall control. The City shall make best efforts to deposit the City Funds into the Escrow account on the Closing Date. All Escrow fees shall be paid by the Developer.

(a) Disbursements. All disbursements of City Funds shall be made through the funding of draw requests with respect thereto pursuant to the Escrow Agreement and this Agreement. The City must receive copies of any draw requests and related documents submitted to the Title Company for disbursements under the Escrow Agreement. No disbursement of City Funds shall be made for any costs unless certified by HED that the costs are for TIF-Funded Improvements. The Developer shall limit the number of draw requests tothree (3) or fewer.

(b) MBE/WBE Requirements. After fully expending the Equity, the Developer shall be permitted to make three draw requests from the City Funds. Except for the first draw request, all disbursements from the Escrow shall be approved by HED to ensure continuing compliance with the

City's MBE/WBE requirements. The first draw request shall not exceed $1,000,000. The second and third draw requests shall be approximately $1,985,000 each upon showing compliance (as to the expenditure each time of a minimum of $1,985,000 in Hard Construction Costs and Soft Costs as reflected in Exhibit G-2) with the City's MBE/WBE requirements at the time of each draw request; provided, however, that once Developer has (1) expended at least $4,970,000 in Hard Construction Costs and Soft Costs (as certified by HED) and (2) has fully complied with the MBE/WBE Budget attached as Exhibit G-2, then the Developer may request reimbursement of all remaining City Funds.

(c) City residency and prevailing wage requirements. HED will review Developer's compliance with the prevailing wage and City residency requirements before the issuance of the Certificate. If the Developer is not in compliance with these requirements at the time, the Developer shall be required to take such actions necessary, including making all required payments, in order to come into compliance before the Certificate may be issued.

4.05 Treatment of Prior Expenditures and Subsequent Disbursements

(a) Prior Expenditures. Only those expenditures made by the Developer with respect to the Project prior to the Closing Date, evidenced by documentation satisfactory to HED and approved by HED as satisfying costs covered in the Project Budget, shall be considered previously contributed Equity or Lender Financing hereunder (the "Prior Expenditures"). HED shall have the right, in its sole discretion, to disallow any such expenditure as a Prior Expenditure. Exhibit H hereto sets forth the prior expenditures approved by HED as of the date hereof as Prior Expenditures. Prior Expenditures made for items other than TIF-Funded Improvements shall not be reimbursed to the Developer, but shall reduce the amount of Equity and/or Lender Financing required to be contributed by the Developer pursuant to Section 4.01 hereof.

(b) Allocation Among Line Items. Disbursements for expenditures related to TIF-Funded Improvements may be allocated to and charged against the appropriate line only, with transfers of costs and expenses from one line item to another, without the prior written consent of HED, being prohibited; provided, however, that the total amount of expenditures related to TIF-Funded Improvements shall not be less than $4,970,000.

(c) Allocation of Costs With Respect To Sources of Funds.

(i) Disbursement of Equity. Each amount paid pursuant to this Agreement, whether for TIF-Funded Improvements or otherwise, shall be charged firstto Equity.

(ii) Disbursement of City Funds. After there is no Equity remaining, each amount paid pursuant to this Agreement shall be charged to City Funds, to be used to reimburse the Developer for its previous payment for TIF-Funded Improvements, subject to the limitations set forth in Section 4.04 of this Agreement.

(iii) Disbursement of Lender Financing. After there is no Equity remaining, the Developer may use Lender Financing at any time to pay for any Project costs, whether for TIF-Funded Improvements or otherwise.

4.06 Cost Overruns. If the aggregate cost of the TIF-Funded Improvements exceeds City Funds available pursuant to Section 4.03 hereof, or if the cost of completing the Project exceeds the Project Budget, the Developer shall be solely responsible for such excess cost, and shall hold the

City harmless from any and all costs and expenses of completing the TIF-Funded Improvements in excess of City Funds and of completing the Project.

4.07 Issuance of Letter of Credit. Prior to the Developer's first request to draw City Funds from the Escrow account, or at such other time approved by HED, the Developer will post an unconditional, irrevocable Letter of Credit from an issuer acceptable to HED in its sole discretion in the amount of One Million Three Hundred Sixty Thousand Dollars ($1,360,000). The Letter of Credit will be renewed and maintained until the Developer (1) has received the Certificate and (2) provides evidence acceptable to HED that it has expended a minimum of One Million Three Hundred Sixty Thousand Dollars ($1,360,000) toward purchasing and installing the Facility Equipment and/or toward the following line items in the Project Budget in Exhibit G-1: (a) "Refrigeration Improvements"; (b) "Fire Sprinkler Install to existing building"; (c) "Purchase and Install Roll Racking"; and (d) "Purchase and Install Palletizing Conveyor." Prior to issuance, the Developer shall deliver the proposed Letter of Credit to HED for HED's approval, in its sole and absolute discretion, of its form and substance and of the identity of the issuer.

4.08 Preconditions of Disbursement. Prior to each disbursement of City Funds hereunder, the Developer shall submit documentation regarding the applicable expenditures to HED, which shall be satisfactory to HED in its sole discretion. Delivery by the Developer to HED of any request for disbursement of City Funds hereunder shall, in addition to the items therein expressly set forth, constitute a certification to the City, as of the date of such request for disbursement, that:

(a) the total amount of the disbursement request represents the actual cost of the Acquisition or the actual amount payable to the General Contractor and/or subcontractors who have performed work on the Project, and/or their payees;

(b) all amounts shown as previous payments on the current disbursement request have been paid to the parties entitled to such payment;

(c) the Developer has approved all work and materials for the current disbursement request, and such work and materials conform to the Plans and Specifications;

(d) the representations and warranties contained in this Redevelopment Agreement are true and correct and the Developer is in compliance with all covenants contained herein;

(e) the Developer has received no notice and has no knowledge of any liens or claim of lien either filed or threatened against the Property except for the Permitted Liens;

(f) no Event of Default or condition or event which, with the giving of notice or passage of time or both, would constitute an Event of Default exists or has occurred;and

(g) the Project is In Balance. The Project shall be deemed to be in balance ("In Balance") only if the total of the available Project funds equals or exceeds the aggregate of the amount necessary to pay all unpaid Project costs incurred or to be incurred in the completion of the Project. "Available Project Funds" as used herein shall mean: (i) the undisbursed City Funds; (ii) the undisbursed Lender Financing, if any; (iii) the undisbursed Equity and (iv) any other amounts deposited by the Developer pursuant to this Agreement. The Developer hereby agrees that, if the Project is not In Balance, the Developer shall, within 10 days after a written request by the City, deposit with the escrow agent or will make available (in a manner acceptable to the City), cash in an

amount that will place the Project In Balance, which deposit shall first be exhausted before any further disbursement of the City Funds shall be made

The City shall have the right, in its discretion, to require the Developer to submit further documentation as the City may require in order to verify that the matters certified to above are true and correct, and any disbursement by the City shall be subject to the City's review and approval of such documentation and its satisfaction that such certifications are true and correct; provided, however, that nothing in this sentence shall be deemed to prevent the City from relying on such certifications by the Developer. In addition, the Developer shall have satisfied all other preconditions of disbursement of City Funds for each disbursement, including but not limited to requirements set forth in the TIF Ordinances, this Agreement and/or the Escrow Agreement.

4.09 Conditional Grant. The City Funds being provided hereunder are being granted on a conditional basis, subject to the Developer's compliance with the provisions of this Agreement. The City Funds are subject to being reimbursed as provided in Section 15 hereof.

SECTION 5. CONDITIONS PRECEDENT

The following conditions have been complied with to the City's satisfaction on or prior to the Closing Date:

5.01 Project Budget. The Developer has submitted to HED, and HED has approved, a Project Budget in accordance with the provisions of Section 3.03 hereof.

5.02 Scope Drawings and Plans and Specifications. The Developer has submitted the Scope Drawings and Plans and Specifications in accordance with the provisions of Section 3.02 hereof.

5.03 Other Governmental Approvals. The Developer has secured all other necessary approvals and permits required by any state, federal, or localstatute, ordinance or regulation and has submitted evidence thereof to HED.

5.04 Financing. The Developer has furnished proof reasonably acceptable to the City that the Developer has Equity and Lender Financing in the amounts set forth in Section 4.01 hereof to complete the Project and satisfy its obligations under this Agreement, including, but not limited, to a final loan agreement. If a portion of such funds consists of Lender Financing, the Developer has furnished proof as of the Closing Date that the proceeds thereof are available to be drawn upon by the Developer as needed and are sufficient (along with other sources set forth inSection 4.01) to complete the Project. The Developer has delivered to HED a copy of the construction escrow agreement, if any, entered into by the Developer regarding the Lender Financing. Any liens against the Property in existence at the Closing Date have been subordinated to the covenants set forth in Sections 8.02, 8.06 and 8.19 pursuant to a subordination agreement, in a form acceptable to the City, executed on or prior to the Closing Date, which is to be recorded, at the expense of the Developer, with the Office of the Recorder of Deeds of Cook County.

5.05 Acquisition and Title. On the Closing Date, the Developer has furnished the City with a copy of the Title Policy for the Property, certified by the Title Company, showing the Developer as the named insured. The Title Policy is dated as of the Closing Date and contains only those title exceptions listed as Permitted Liens on Exhibit F hereto and evidences the recording of this Agreement pursuant to the provisions of Section 8.18 hereof. The Title Policy also contains such

endorsements as shall be required by Corporation Counsel, including but not limited to an owner's comprehensive endorsement and satisfactory endorsements regarding zoning (3.1 with parking), contiguity, location, access and survey. The Developer has provided to HED, on or prior to the Closing Date, documentation related to the purchase of the Property and certified copies of all easements and encumbrances of record with respect to the Property not addressed, to HED's satisfaction, by the Title Policy and any endorsements thereto.

5.06 Evidence of Clean Title. The Developer, at its own expense, has provided the City with searches under the Developer's name as follows:

Secretary of State	UCC search
Secretary of State	Federal tax search
Cook County Recorder	UCC search
Cook County Recorder	Fixtures search
Cook County Recorder	Federal tax search
Cook County Recorder	State tax search
Cook County Recorder	Memoranda of judgments search
U.S. District Court	Pending suits and judgments
Clerk of Circuit Court, Cook County	Pending suits and judgments

showing no liens against the Developer, the Property or any fixtures now or hereafter affixed thereto, except for the Permitted Liens.

5.07 Surveys. The Developer has furnished the City with three (3) copies of the Survey.

5.08 Insurance. The Developer, at its own expense, has insured the Property in accordance with Section 12 hereof, and has delivered certificates required pursuant to Section 12 hereof evidencing the required coverages to HED.

5.09 Opinion of the Developer's Counsel. On the Closing Date, the Developer has furnished the City with an opinion of counsel, substantially in the form attached hereto as Exhibit I, with such changes as required by or acceptable to Corporation Counsel. If the Developer has engaged special counsel in connection with the Project, and such special counsel is unwilling or unable to give some of the opinions set forth in Exhibit I hereto, such opinions were obtained by the Developer from its general corporate counsel.

5.10 Evidence of Prior Expenditures. The Developer has provided evidence satisfactory to HED in its sole discretion of the Prior Expenditures in accordance with the provisions of Section 4.05(a) hereof.

5.11 Financial Statements. The Developer has provided Financial Statements to HED for its three most recent fiscal years (if applicable), and audited or unaudited interim financial statements. This requirement shall also apply to any publicly-traded entities with an ownership interest in the Project.

5.12 Environmental. The Developer has provided HED with copies of any phase I environmental audit completed with respect to the Property and any phase II environmental audit with respect to the Property, if any, required by any lender. If such audit(s) have been completed,

the Developer has provided the City with a letter from the environmental engineer(s) who completed such audit(s), authorizing the City to rely on such audits.

5.14 Corporate Documents; Economic Disclosure Statement. The Developer has provided a copy of its Articles of Organization containing the original certification of the Secretary of State of its state of organization; certificates of good standing from the Secretary of State of its state of organization and all other states in which the Developer is qualified to do business; a secretary's certificate in such form and substance as the Corporation Counsel may require; operating agreement; written consent of the members; and such other documentation as the City has requested. The Developer has provided to the City an Economic Disclosure Statement, in the City's then current form, dated as of the Closing Date.

5.15 Litigation. The Developer has provided to Corporation Counsel and HED, a description of all pending or threatened litigation or administrative proceedings involving the Developer, specifying, in each case, the amount of each claim, an estimate of probable liability, the amount of any reserves taken in connection therewith and whether (and to what extent) such potential liability is covered by insurance.

5.16 Certification of TIF-Eligible Expenses. The Developer has provided such documentation as HED may require that Developer has incurred TIF-eligible expenses of at least $4,970,000, and HED has approved such documentation.

5.17 Sale of Elston Realignment Parcels. The Developer has sold the Elston Realignment Parcels to the City, pursuant to the terms stated in the Real Estate Agreement.

5.18 Letter of Credit. The Developer has provided evidence acceptable to HED that the Letter of Credit required by Sections 4.07 and 7.04 of this Agreement will be available for issuance prior to the Developer's first request to draw City Funds from the Escrow account.

SECTION 6. AGREEMENTS WITH CONTRACTORS

6.01 General Contractor and Subcontractors. The General Contractor and all subcontractors shall be qualified contractors who are eligible to do business with the City. The Developer shall submit copies of the Construction Contract to HED in accordance with Section 6.02 below. Photocopies of all subcontracts entered or to be entered into in connection with the TIF-Funded Improvements shall be provided to HED within five (5) business days of the execution thereof. The Developer shall ensure that the General Contractor shall not (and shall cause the General Contractor to ensure that the subcontractors shall not) begin work on the Project until the Plans and Specifications have been approved by HED and all requisite permits have been obtained.

6.02 Construction Contract. Prior to the execution thereof, the Developer shall deliver to HED a copy of the proposed Construction Contract with the General Contractor selected to handle the Project in accordance with Section 6.01 above, for HED's prior written approval, which shall be granted or denied within ten (10) business days after delivery thereof. Within ten (10) business days after execution of such contract by the Developer, the General Contractor and any other parties thereto, the Developer shall deliver to HED and Corporation Counsel a certified copy of such contract together with any modifications, amendments or supplements thereto.

6.03 Performance and Payment Bonds. Prior to the commencement of any portion of the Project in the public way, the Developer shall require that the contractor performing the work in the

public way be bonded for its payment by sureties having an AA rating or better using a bond in a form acceptable to HED. The City shall be named as obligee or coobligee on any such bonds.

6.04 Employment Opportunity. The Developer shall contractually obligate and cause the General Contractor and each subcontractor to agree to the provisionsof Section 10 hereof.

6.05 Other Provisions. In addition to the requirements of this Section 6, the Construction Contract and each contract with any subcontractor shall contain provisions required pursuant to Section 3.04 (Change Orders), Section 8.09 (Prevailing Wage), Section 10.01(e) (Employment Opportunity), Section 10.02 (City Resident Employment Requirement), Section 10.03 (MBE/WBE Requirements, as applicable), Section 12 (Insurance) and Section 14.01 (Books and Records) hereof. Photocopies of all contracts or subcontracts entered or to be entered into in connection with the TIF-Funded Improvements shall be provided to HED within five (5) business days of the execution thereof.

SECTION 7. COMPLETION OF CONSTRUCTION AND EQUIPPING

7.01 Certificate of Completion Of Renovation and Equipping. Upon completion of the Project in accordance with the terms of this Agreement, and upon the Developer's written request, HED shall issue to the Developer a Certificate in recordable form certifying that the Developer has fulfilled its obligation to complete the Project in accordance with the terms of this Agreement. HED shall respond to the Developer's written request for a Certificate within forty-five (45) days following written Developer request for same by issuing either a Certificate or a written statement detailing the ways in which the Project does not conform to this Agreement or has not been satisfactorily completed in accordance with this Agreement, and the measures which must be taken by the Developer in order to obtain the Certificate. In accordance with this Agreement, the Developer may resubmit a written request for a Certificate upon completion of such measures. However, Developer acknowledges and understands that the City is not obligated to issue a Certificate of Completion until the following conditions have been met:

(a) the Developer has notified the City in writing that the Project has been completed as it is defined in this Agreement by the date set forth in Section 3.01;

(b) verification in writing by the City's Monitoring and Compliance Unit that the developer is in full and complete compliance with the City's MBE/WBE, City residency and prevailing wage requirements;

(c) the Developer has satisfied all environmental requirements with respect to the matters described in **Section 11** of this Agreement;

(d) the Developer is operating the Facility and has a minimum of 180 FTEs employed at the Facility in manufacturing positions (not administrative) by the date set forth in Section 3.01; and

(e) the Developer is operating the Corporate Headquarters and has a minimum of 70 FTEs employed, including the Officers, at the Corporate Headquarters by the date set forth in Section 3.01; and

(f) the Developer provides evidence acceptable to HED that it has expended a minimum of One Million Three Hundred Sixty Thousand Dollars ($1,360,000) toward purchasing and installing the Facility Equipment and/or toward the following line items in the Project Budget in Exhibit G-1: (a)

"Refrigeration Improvements"; (b) "Fire Sprinkler Install to existing building"; (c) "Purchase and Install Roll Racking"; and (d) "Purchase and Install Palletizing Conveyor."

7.02 Effect of Issuance of Certificate; Continuing Obligations. The Certificate relates only to the construction of the Project, and upon its issuance, the City will certify that the terms of the Agreement specifically related to the Developer's obligation to complete such activities have been satisfied. After the issuance of a Certificate, however, all executory terms and conditions of this Agreement and all representations and covenants contained herein will continue to remain in full force and effect throughout the Term of the Agreement as to the parties described in the following paragraph, and the issuance of the Certificate shall not be construed as a waiver by the City of any of its rights and remedies pursuant to such executory terms.

Those covenants specifically described at Sections 8.02, 8.06 and 8.19 as covenants that run with the land are the only covenants in this Agreement intended to be binding upon any transferee of the Property (including an assignee as described in the following sentence) throughout the Term of the Agreement notwithstanding the issuance of a Certificate; provided, that upon the issuance of a Certificate, the covenants set forth in Section 8.02 shall be deemed to have been fulfilled. The other executory terms of this Agreement that remain after the issuance of a Certificate shall be binding only upon the Developer or a permitted assignee of the Developer who, pursuant to Section 18.15 of this Agreement, has contracted to take an assignment of the Developer's rights under this Agreement and assume the Developer's liabilities hereunder.

7.03 Failure to Complete. If the Developer fails to complete the Project in accordance with the terms of this Agreement, then the City has, but shall not be limited to, any of the following rights and remedies:

(a) the right to terminate this Agreement and cease all disbursementof City Funds not yet disbursed pursuant hereto;

(b) the right (but not the obligation) to complete those TIF-Funded Improvements that are public improvements and to pay for the costs of TIF-Funded Improvements (including interest costs) out of City Funds or other City monies. In the event that the aggregate cost of completing the TIF-Funded Improvements exceeds the amount of City Funds available pursuant toSection 4.01, the Developer shall reimburse the City for all reasonable costs and expenses incurred by the City in completing such TIF-Funded Improvements in excess of the available City Funds; and

(c) the right to seek reimbursement of the City Funds from the Developer.

7.04 Drawing on Letter of Credit; Termination of the Letter of Credit. The Letter of Credit will be issued prior to the Developer's first request to draw City Funds from the Escrow account and renewed and maintained until the Developer (1) has received the Certificate and (2) provides evidence acceptable to HED that it has expended a minimum of One Million Three Hundred Sixty Thousand Dollars ($1,360,000) toward purchasing and installing the Facility Equipment and/or toward the following line items in the Project Budget in Exhibit G-1: (a) "Refrigeration Improvements"; (b) "Fire Sprinkler Install to existing building"; (c) "Purchase and Install Roll Racking"; and (d) "Purchase and Install Palletizing Conveyor." The City shall be entitled to draw on the Letter of Credit if the Developer fails to receive the Certificate on or before the completion date stated in Section 3.01 of this Agreement.

7.05 Recording of Mortgage. Upon issuance of the Certificate, the Developer will provide the City with additional security for its obligations under this Agreement in the form of a subordinated mortgage of the Property to the City, as mortgagee, which mortgage shall have a term expiring 180 days following the end of the Compliance Period (the "Junior Mortgage"). The Junior Mortgage will be subordinate to all security provided for existing and later-obtained senior debt and other sources of private Project financing. The Developer shall be responsible for the recording of the Junior Mortgage, including all fees or other costs associated with the recording.

7.06 Notice of Expiration of Term of Agreement. Upon the expiration of the Term of the Agreement, HED shall provide the Developer, at the Developer's written request, with a written notice in recordable form stating that the Term of the Agreement has expired.

SECTION 8. COVENANTS/REPRESENTATIONS/WARRANTIES OF THE DEVELOPER

8.01 General. The Developer represents, warrants and covenants, as of the date of this Agreement and as of the date of each disbursement of City Funds hereunder, that:

(a) the Developer is an Illinois corporation duly organized, validly existing, qualified to do business in Illinois, and licensed to do business in any other state where, due to the nature of its activities or properties, such qualification or license is required;

(b) the Developer has the right, power and authority to enter into, execute, deliver and perform this Agreement;

(c) the execution, delivery and performance bythe Developer of this Agreement has been duly authorized by all necessary action, and does not and will not violate its Articles of Incorporation or bylaws, as amended and supplemented, any applicable provision of law, or constitute a breach of, default under or require any consent under any agreement, instrument or document to which the Developer is now a party or by whichthe Developer is now or may become bound;

(d) unless otherwise permitted or not prohibited pursuant to or under the terms of this Agreement, the Developer shall acquire and shall maintain good, indefeasible and merchantable fee simple title to the Property (and all improvements thereon) free and clear of all liens (except for the Permitted Liens, Lender Financing as disclosed in the Project Budget and non-governmental charges that the Developer is contesting in good faith pursuant toSection 8.15 hereof);

(e) the Developer is now and for the Term of the Agreement shall remain solvent and able to pay its debts as they mature;

(f) there are no actions or proceedings by or before any court, governmental commission, board, bureau or any other administrative agency pending, threatened or affecting the Developer which would impair its ability to perform under this Agreement;

(g) the Developer has and shall maintain all government permits, certificates and consents (including, without limitation, appropriate environmental approvals) necessary to conduct its business and to construct, complete and operate the Project;

(h) the Developer is not in default with respect to any indenture, loan agreement, mortgage, deed, note or any other agreement or instrument related to the borrowing of money to which the Developer is a party or by which the Developer is bound;

(i) the Financial Statements are, and when hereafter required to be submitted will be, complete, correct in all material respects and accurately present the assets, liabilities, results of operations and financial condition of the Developer, and there has been no material adverse change in the assets, liabilities, results of operations or financial condition of the Developer since the date of the Developer's most recent Financial Statements;

(j) prior to the issuance of a Certificate, the Developer shall not do any of the following without the prior written consent of HED: (1) be a party to any merger, liquidation or consolidation; (2) sell, transfer, convey, lease or otherwise dispose of all or substantially all of its assets or any portion of the Property other than leases to Project tenants (including but not limited to any fixtures or equipment now or hereafter attached thereto) except in the ordinary course of business; (3) enter into any transaction outside the ordinary course of the Developer's business; (4) assume, guarantee, endorse, or otherwise become liable in connection with the obligations of any other person or entity; or (5) enter into any transaction that would cause a material and detrimental change to the Developer's financial condition;

(k) the Developer has not incurred, and, prior to the issuance of a Certificate, shall not, without the prior written consent of the Commissioner of HED, allow the existence of any liens against the Property (or improvements thereon) other than the Permitted Liens; or incur any indebtedness, secured or to be secured by the Property (or improvements thereon) or any fixtures now or hereafter attached thereto, except Lender Financing disclosed in the Project Budget; and

(l) has not made or caused to be made, directly or indirectly, any payment, gratuity or offer of employment in connection with the Agreement or any contract paid from the City treasury or pursuant to City ordinance, for services to any City agency ("City Contract") as an inducement for the City to enter into the Agreement or any City Contract with the Developer in violation of Chapter 2-156-120 of the Municipal Code of the City; and

(m) neither the Developer nor any affiliate of the Developer is listed on any of the following lists maintained by the Office of Foreign Assets Control of the U.S. Department of the Treasury, the Bureau of Industry and Security of the U.S. Department of Commerce or their successors, or on any other list of persons or entities with which the City may not dobusiness under any applicable law, rule, regulation, order or judgment: the Specially Designated Nationals List, the Denied Persons List, the Unverified List, the Entity List and the Debarred List. For purposes of this subparagraph (m) only, the term "affiliate," when used to indicate a relationship with a specified person or entity, means a person or entity that, directly or indirectly, through one or more intermediaries, controls, is controlled by or is under common control with such specified person or entity, and a person or entity shall be deemed to be controlled by another person or entity, if controlled in any manner whatsoever that results in control in fact by that other person or entity (or that other person or entity and any persons or entities with whom that other person or entity is acting jointly or in concert), whether directly or indirectly and whether through share ownership, a trust, a contact or otherwise.

8.02 Covenant to Redevelop. Upon HED's approval of the Project Budget, the Scope Drawings and Plans and Specifications as provided in Sections 3.02 and 3.03 hereof, and the Developer's receipt of all required building permits and governmental approvals and the City Funds, the Developer shall redevelop the Property in accordance with this Agreement and all Exhibits attached hereto, the TIF Ordinances, the Scope Drawings, Plans and Specifications, Project Budget and all amendments thereto, and all federal, state and local laws, ordinances, rules, regulations, executive orders and codes applicable to the Project, the Property and/or the Developer. The

covenants set forth in this Section shall run withthe land and be binding upon any transferee, but shall be deemed satisfied upon issuance by the City of a Certificate with respect thereto.

8.03 Redevelopment Plan and Planned Manufacturing District. The Developer represents that the Project is and shall be in compliance with all of the terms of the Redevelopment Plan and the Planned Manufacturing District.

8.04 Use of City Funds. City Funds disbursed to the Developer shall be used by the Developer solely to pay for (or to reimburse the Developer for its payment for) the TIF-Funded Improvements as provided in this Agreement.

8.05 Employment; Occupancy; Permitted Uses

(a) The Developer shall maintain a minimum total of 250 FTEs at the Facility and Corporate Headquarters on the Completion Date and for each year of the Compliance Period,as follows: (1) an average minimum number of manufacturing (not administrative) FTEs at the Facility of not less than 180 FTEs and (2) an average minimum number of FTEs at the Corporate Headquarters of not less than 70. The Developer shall cause the Property, Facility and Corporate Headquarters to be used as defined in this Agreement and in accordance with the Redevelopment Plan for the entire Compliance Period. Further, the Developer covenants and agrees that it, or a successor approved by the City, will operate the Facility for the entire Compliance Period. The Developer covenants and agrees it will not sell or transfer the Property and/or the Facility or the ownership interests of the Developer without the prior written consent of the City, except to an entity wholly owned by the Developer.

(b) Evidence of compliance with this Section 8.05 shall be included in the Annual Compliance Report required by Section 8.06. The covenants contained in this Section 8.05 shall run with the land and be binding upon any transferee for the Compliance Period. Failure to meet the foregoing FTE levels or operating and use requirements shall be an Event of Default under this Agreement and shall require the immediate full repayment of the City Funds to the City, subject to the provisions of Section 15.02(b). Failure to file any Annual Compliance Report required by Section 8.06 by the required date shall be deemed an acknowledgement by the Developer that it did not comply with the covenants contained in this Section 8.05 for the previous compliance year; provided that the Developer may cure its failure to file the Annual Compliance Report in accordance with Section 15.03.

8.06 Annual Compliance Report. An Annual Compliance Report shall be submitted to HED by the March 31 of the year following the Completion Date covering the period between the Completion Date and December 31 of the year in which the Certificate was issued and thereafter for each full calendar year of the fifteen-year Compliance Period by the March 31 following the compliance year to which the Annual Compliance Report relates.

8.07 Employment Opportunity; Progress Reports

(a) The Developer covenants and agrees to abide by, and contractually obligate and use reasonable efforts to cause the General Contractor and each subcontractor to abide by the terms set forth in Section 10 hereof relating to the construction of the Project

(b) The Developer shall deliver to the City written progress reports detailing compliance with the requirements of Sections 8.09, 10.02 and 10.03 of this Agreement. The Progress reports shall include (unless otherwise agreed to by HED):

1) sub-contractor activity reports;
2) the General Contractor's certification concerning MBE/WBE, City residency and prevailing wage requirements;
3) contractor letters of understanding;
4) monthly utilization reports;
5) authorizations for payroll agent;
6) certified payrolls; and
7) evidence that MBE/WBE contractor associations have been informed of the Project, via written notice and meetings.

Such progress reports shall be delivered to the City on a monthly basis during construction. If any such reports indicate a shortfall in compliance, the Developer shall also deliver a plan to HED which shall outline, to HED's satisfaction, the manner in which the Developer shall correct any shortfall.

8.08 Employment Profile. The Developer shall submit, and contractually obligate and cause the General Contractor or any subcontractor to submit, to HED, from time to time, statements of its employment profile upon HED's request.

8.09 Wage Requirement. The Developer covenants and agrees to pay, and to contractually obligate and cause the General Contractor and each subcontractor to pay, the prevailing wage rate as ascertained by the Illinois Department of Labor (the "Department") to all Project employees. All such contracts shall list the specified rates to be paid to all laborers, workers and mechanics for each craft or type of worker or mechanic employed pursuant to such contract. If the Department revises such wage rates, the revised rates shall apply to all such contracts. Upon the City's request, the Developer shall provide the City with copies of all such contracts entered into by the Developer or the General Contractor to evidence compliance with this Section 8.09. The Developer shall deliver monthly reports to the City's monitoring staff during construction of the Project describing its efforts to achieve compliance with the prevailing wage rate requirements. The requirements of this Section 8.09 shall not apply to any work performed by employees of the Developer, up to a maximum of $1,045,000 in Project costs. Employees of the Developer performing work on this Project shall be paid in accordance with existing agreements between the Developer and its employees.

8.10 Arms-Length Transactions. Unless HED has given its prior written consent with respect thereto, no Affiliate of the Developer may receive any portion of City Funds, directly or indirectly, in payment for work done, services provided or materials supplied in connection with any TIF-Funded Improvement. The Developer shall provide information with respect to any entity to receive City Funds directly or indirectly (whether through payment to the Affiliate by the Developer and reimbursement to the Developer for such costs using City Funds, or otherwise), upon HED's request, prior to any such disbursement.

8.11 Conflict of Interest. Pursuant to Section 5/11-74.4-4(n) of the Act, the Developer represents, warrants and covenants that, to the best of its knowledge, no member, official, or employee of the City, or of any commission or committee exercising authority over the Project, the Redevelopment Area or the Redevelopment Plan, or any consultant hired by the City or the

Developer with respect thereto, owns or controls, has owned or controlled or will own or control any interest, and no such person shall represent any person, as agent or otherwise, who owns or controls, has owned or controlled, or will own or control any interest, direct or indirect, in the Developer's business, the Property or any other property in the Redevelopment Area.

8.12 Disclosure of Interest. The Developer's counsel has no direct or indirect financial ownership interest in the Developer, the Propertyor any other aspect of the Project.

8.13 Financial Statements. The Developer shall obtain and provide to HED Financial Statements for the Developer's fiscal year ended 2011 and each fiscal year thereafter until the Certificate is issued pursuant to Section 7.01. In addition, the Developer shall submit unaudited financial statements as soon as reasonably practical following the close of each fiscal year and for such other periods as HED may request until the Certificate is issued pursuant to Section 7.01.

8.14 Insurance. The Developer, at its own expense, shall comply with all provisions of Section 12 hereof.

8.15 Non-Governmental Charges.

(a) Payment of Non-Governmental Charges. Except for the Permitted Liens, the Developer agrees to pay or cause to be paid when due any Non-Governmental Charge assessed or imposed upon the Project, the Property or any fixtures that are or may become attached thereto, which creates, may create, or appears to create a lien upon all or any portion of the Propertyor Project; provided however, that if such Non-Governmental Charge may be paid in installments, the Developer may pay the same together with any accrued interest thereon in installments as they become due and before any fine, penalty, interest, or cost may be added thereto for nonpayment. The Developer shall furnish to HED, within thirty (30) days of HED's request, official receipts from the appropriate entity, or other proof satisfactory to HED, evidencing payment of the Non-Governmental Charge in question.

(b) Right to Contest. The Developer has the right, before any delinquency occurs:

(i) to contest or object in good faith to the amount or validity of any Non-Governmental Charge by appropriate legal proceedings properly and diligently instituted and prosecuted, in such manner as shall stay the collection of the contested Non-Governmental Charge, prevent the imposition of a lien or remove such lien, or prevent the sale or forfeiture of the Property (so long as no such contest or objection shall be deemed or construed to relieve, modify or extend the Developer's covenants to pay any such Non-Governmental Charge at the time and in the manner provided in this Section 8.15); or

(ii) at HED's sole option, to furnish a good and sufficient bond or other security satisfactory to HED in such form and amounts as HED shall require, or a good and sufficient undertaking as may be required or permitted by law to accomplish a stay of any such sale or forfeiture of the Property or any portion thereof or any fixtures that are or may be attached thereto, during the pendency of such contest, adequate to pay fully any such contested Non-Governmental Charge and all interest and penalties upon the adverse determination of such contest.

8.16 Developer's Liabilities. The Developer shall not enter into any transaction that would materially and adversely affect its ability to perform its obligations hereunder or to repay any material

liabilities or perform any material obligations of the Developer to any other person or entity. The Developer shall immediately notify HED of any and all events or actions which may materially affect the Developer's ability to carry on its business operations or perform its obligations under this Agreement or any other documents and agreements.

8.17 Compliance with Laws. To the best of the Developer's knowledge, after diligent inquiry, the Property and the Project are and shall be in compliance with all applicable federal, state and local laws, statutes, ordinances, rules, regulations, executive orders and codes pertaining to or affecting the Project and the Property. Upon the City's request, the Developer shall provide evidence satisfactory to the City of such compliance.

8.18 Recording and Filing. The Developer shall cause this Agreement, certain exhibits (as specified by Corporation Counsel), all amendments and supplements hereto to be recorded and filed against the Property on the date hereof in the conveyance and real property records of the county in which the Project is located. This Agreement shall be recorded prior to any mortgage made in connection with Lender Financing. However, if this Agreement is not recorded first, all existing mortgages will have to be subordinated to this Agreement. The Developer shall pay all fees and charges incurred in connection with any such recording. Upon recording, the Developer shall immediately transmit to the City an executed original of this Agreement showing the date and recording number of record.

8.19 Real Estate Provisions.

(a) Governmental Charges.

(i) Payment of Governmental Charges. The Developer agrees to pay or cause to be paid when due all Governmental Charges (as defined below) which are assessed or imposed upon the Developer, the Property or the Project, or become due and payable, and which create or may create a lien upon the Developer or all or any portion of the Property or the Project. "Governmental Charge" shall mean all federal, State, county, the City, or other governmental (or any instrumentality, division, agency, body, or department thereof) taxes, levies, assessments, charges, liens, claims or encumbrances (except for those assessed by foreign nations, states other than the State of Illinois, counties of the State other than Cook County, and municipalities other than the City) relating to the Developer, the Property or the Project including but not limited to real estate taxes.

(ii) Right to Contest. The Developer has the right before any delinquency occurs to contest or object in good faith to the amount or validity of any Governmental Charge by appropriate legal proceedings properly and diligently instituted and prosecuted in such manner as shall stay the collection of the contested Governmental Charge and prevent the imposition of a lien or the sale or forfeiture of the Property. No such contest or objection shall be deemed or construed in any way as relieving, modifying or extending the Developer's covenants to pay any such Governmental Charge at the time and in the manner provided in this Agreement unless the Developer has given prior written notice to HED of the Developer's intent to contest or object to a Governmental Charge and, unless, at HED's sole option,

(i) the Developer shall demonstrate to HED's satisfaction that legal proceedings instituted by the Developer contesting or objecting to a Governmental Charge shall conclusively operate to prevent or remove a lien against, or the sale or forfeiture of, all or any

part of the Property to satisfy such Governmental Charge prior to final determination of such proceedings; and/or

(ii) the Developer shall furnish a good and sufficient bond or other security satisfactory to HED in such form and amounts as HED shall require, or a good and sufficient undertaking as may be required or permitted by law to accomplish a stay of any such sale or forfeiture of the Property during the pendency of such contest, adequate to pay fully any such contested Governmental Charge and all interest and penalties upon the adverse determination of such contest.

(b) Developer's Failure To Pay Or Discharge Lien. If the Developer fails to pay any Governmental Charge or to obtain discharge of the same, the Developer shall advise HED thereof in writing, at which time HED may, but shall not be obligated to, and without waiving or releasing any obligation or liability of the Developer under this Agreement, in HED's sole discretion, make such payment, or any part thereof, or obtain such discharge and take any other action with respect thereto which HED deems advisable. All sums so paid by HED, if any, and any expenses, if any, including reasonable attorneys' fees, court costs, expenses and other charges relating thereto, shall be promptly disbursed to HED by the Developer. Notwithstanding anything contained herein to the contrary, this paragraph shall not be construed to obligate the City to pay any such Governmental Charge. Additionally, if the Developer fails to pay any Governmental Charge, the City, in its sole discretion, may require the Developer to submit to the City audited Financial Statements at the Developer's own expense.

(c) Real Estate Taxes.

(i) Acknowledgment of Real Estate Taxes. The Developer agrees that for the purpose of this Agreement, the base equalized assessed value of the Property at the time that the Redevelopment Area was established was $1,157,860 (the "Base EAV")

(ii) Real Estate Tax Exemption. With respect to the Property or the Project, neither the Developer nor any agent, representative, lessee, tenant, assignee, transferee or successor in interest to the Developer shall, during the Term of this Agreement, seek, or authorize any exemption (as such term is used and defined in the Illinois Constitution, Article IX, Section 6 (1970)) for any year that the Redevelopment Plan is in effect.

(iii) [Reserved]

(iv) Covenants Running with the Land. The parties agree that the restrictions contained in this Section 8.19(c) are covenants running with the land and this Agreement shall be recorded by the Developer as a memorandum thereof, at the Developer's expense, with the Cook County Recorder of Deeds on the Closing Date. These restrictions shall be binding upon the Developer and its agents, representatives, lessees, successors, assigns and transferees from and after the date hereof, provided however, that the covenants shall be released when the Redevelopment Area is no longer in effect. The Developer agrees that any sale, lease, conveyance, or transfer of title to all or any portion of the Property or Redevelopment Area from and after the date hereof shall be made explicitly subject to such covenants and restrictions. Notwithstanding anything contained in this Section 8.19(c) to the contrary, the City, in its sole discretion and by its sole action, without the joinder or concurrence of the Developer, its successors or assigns, may waive and terminate the Developer's covenants and agreements set forth in this Section 8.19(c).

8.20 Job Readiness Program. Prior to the Closing Date, the Developer and Contractor must meet with the Workforce Development unit of HED to discuss the Project. In addition, the Developer also shall make best efforts to facilitate meetings between the Workforce Development unit and other contractors.

8.21 Survival of Covenants. All warranties, representations, covenants and agreements of the Developer contained in this Section 8 and elsewhere in this Agreement shall be true, accurate and complete at the time of the Developer's execution of this Agreement, and shall survive the execution, delivery and acceptance hereof by the parties hereto and (except as provided in Section 7 hereof upon the issuance of a Certificate) shall be in effect throughout the Term of the Agreement.

SECTION 9. COVENANTS/REPRESENTATIONS/WARRANTIES OF CITY

9.01 General Covenants. The City represents that it has the authority as a home rule unit of local government to execute and deliver this Agreement and to perform its obligations hereunder.

9.02 Survival of Covenants. All warranties, representations, and covenants of the City contained in this Section 9 or elsewhere in this Agreement shall be true, accurate, and complete at the time of the City's execution of this Agreement, and shall survive the execution, delivery and acceptance hereof by the parties hereto and be in effect throughout the Term of the Agreement.

SECTION 10. DEVELOPER'S EMPLOYMENT OBLIGATIONS

10.01 Employment Opportunity. The Developer, on behalf of itself and its successors and assigns, hereby agrees, and shall contractually obligate its or their various contractors, subcontractors or any Affiliate of the Developer operating on the Property (collectively, with the Developer, the "Employers" and individually an "Employer") to agree, that for the Term of this Agreement with respect to Developer and during the period of any other party's provision of services in connection with the construction of the Project or occupation of the Property:

(a) No Employer shall discriminate against any employee or applicant for employment based upon race, religion, color, sex, national origin or ancestry, age, handicap or disability, sexual orientation, military discharge status, marital status, parental status or source of income as defined in the City of Chicago Human Rights Ordinance, Chapter 2-160, Section 2-160-010 et seq., Municipal Code, except as otherwise provided by said ordinance and as amended from time to time (the "Human Rights Ordinance"). Each Employer shall take affirmative action to ensure that applicants are hired and employed without discrimination based upon race, religion, color, sex, national origin or ancestry, age, handicap or disability, sexual orientation, military discharge status, marital status, parental status or source of income and are treated in a non-discriminatory manner with regard to all job-related matters, including without limitation: employment, upgrading, demotion or transfer; recruitment or recruitment advertising; layoff or termination; rates of pay or other forms of compensation; and selection for training, including apprenticeship. Each Employer agrees to post in conspicuous places, available to employees and applicants for employment, notices to be provided by the City setting forth the provisions of this nondiscrimination clause. In addition, the Employers, in all solicitations or advertisements for employees, shall state that all qualified applicants shall receive consideration for employment without discrimination based upon race, religion, color, sex, national origin or ancestry, age, handicap or disability, sexual orientation, military discharge status, marital status, parental status or source of income.

(b) To the greatest extent feasible, each Employer is required to present opportunities for training and employment of low- and moderate-income residents of the City and preferably of the Redevelopment Area; and to provide that contracts for work in connection with the construction of the Project be awarded to business concerns that are located in, or owned in substantial part by persons residing in, the City and preferably in the Redevelopment Area.

(c) Each Employer shall comply with all federal, state and local equal employment and affirmative action statutes, rules and regulations, including but not limited to the City's Human Rights Ordinance and the Illinois Human Rights Act, 775 ILCS 5/1-101 et seq. (1993), and any subsequent amendments and regulations promulgated thereto.

(d) Each Employer, in order to demonstrate compliance with the terms of this Section, shall cooperate with and promptly and accurately respond to inquiries by the City, which has the responsibility to observe and report compliance with equal employment opportunity regulations of federal, state and municipal agencies.

(e) Each Employer shall include the foregoing provisions of subparagraphs (a) through (d) in every contract entered into in connection with the Project, and shall require inclusion of these provisions in every subcontract entered into by any subcontractors, and every agreement with any Affiliate operating on the Property, so that each such provision shall be binding upon each contractor, subcontractor or Affiliate, as the case may be.

(f) Failure to comply with the employment obligations described in this Section 10.01 shall be a basis for the City to pursue remedies under the provisions of Section 15.02 hereof.

10.02 City Resident Construction Worker Employment Requirement. The Developer agrees for itself and its successors and assigns, and shall contractually obligate its General Contractor and shall cause the General Contractor to contractually obligate its subcontractors, as applicable, to agree, that during the construction of the Project, except for expenditures occurring prior to the Closing Date, they shall comply with the minimum percentage of total worker hours performed by actual residents of the City as specified in Section 2-92-330 of the Municipal Code of Chicago (at least 50 percent of the total worker hours worked by persons on the site of the Project shall be performed by actual residents of the City); provided, however, that in addition to complying with this percentage, the Developer, its General Contractor and each subcontractor shall be required to make good faith efforts to utilize qualified residents of the City in both unskilled and skilled labor positions.

The Developer must meet the requirements of this Section 10.02 for all contracts entered into involving construction. These requirement shall not be waived by the City. If at least 50 percent of the total worker hours worked by persons on the site of the Project shall not be performed by actual residents of the City, then the Developer shall be assessed a fine equal to 1/20th of 1% of the percentage of shortfall of the required contract amount for City resident work hours as set forth in more detail below in this Section. This fine will be paid directly by the Developer (or the General Contractor).

The requirements of this Section 10.02 shall not apply to any work performed by employees of the Developer. The obligation to have at least 50 percent of the total worker hours worked by persons on the site of the Project be performed by actual residents of the City shall only apply to the hours worked by employees of the General Contractor and its subcontractors, if any. If any employees of the Developer are also employed by the General Contractor or any of its subcontractors, such employees shall not be included in calculating resident work hours.

"Actual residents of the City" shall mean persons domiciled within the City. The domicile is an individual's one and only true, fixed and permanent home and principal establishment.

The Developer shall deliver monthly reports to HED during the construction of the Project describing its efforts to achieve compliance with the City residency employment requirements. The Developer, the General Contractor and each subcontractor shall provide for the maintenance of adequate employee residency records to show that actual Chicago residents are employed on the Project. Each Employer shall maintain copies of personal documents supportive of every Chicago employee's actual record of residence.

Weekly certified payroll reports (U.S. Department of Labor Form WH-347 or equivalent) shall be submitted to the Commissioner of HED in triplicate, which shall identify clearly the actual residence of every employee on each submitted certified payroll. The first time that an employee's name appears on a payroll, the date that the Employer hired the employee should be written in after the employee's name.

The Developer, the General Contractor and each subcontractor shall provide full access to their employment records to the Chief Procurement Officer, the Commissioner of HED, the Superintendent of the Chicago Police Department, the Inspector General or any duly authorized representative of any of them. The Developer, the General Contractor and each subcontractor shall maintain all relevant personnel data and records for a period of at least three (3) years after final acceptance of the work constituting the Project.

At the direction of HED, affidavits and other supporting documentation will be required of the Developer, the General Contractor and each subcontractor to verify or clarify an employee's actual address when doubt or lack of clarity has arisen.

Good faith efforts on the part of the Developer, the General Contractor and each subcontractor to provide utilization of actual Chicago residents (but not sufficient for the granting of a waiver request as provided for in the standards and procedures developed by the Chief Procurement Officer) shall not suffice to replace the actual, verified achievement of the requirements of this Section concerning the worker hours performed by actual Chicago residents.

When work at the Project is completed, in the event that the City has determined that the Developer has failed to ensure the fulfillment of the requirement of this Section concerning the worker hours performed by actual Chicago residents or failed to report in the manner as indicated above, the City will thereby be damaged in the failure to provide the benefit of demonstrable employment to Chicagoans to the degree stipulated in this Section. Therefore, in such a case of non-compliance, it is agreed that 1/20 of 1 percent (0.0005) of the Aggregate Hard Construction Costs (as defined on Exhibit G-1) set forth in the Project budget (the product of .0005 x such Aggregate Hard Construction Costs) (as the same shall be evidenced by approved contract value for the actual contracts) shall be surrendered by the Developer to the City in payment for each percentage of shortfall toward the stipulated residency requirement. Failure to report the residency of employees entirely and correctly shall result in the surrender of the entire liquidated damages as if no Chicago residents were employed in either of the categories. The willful falsification of statements and the certification of payroll data may subject the Developer, the General Contractor and/or the subcontractors to prosecution. Any retainage to cover contract performance that may become due to the Developer pursuant to Section 2-92-250 of the Municipal Code of Chicago may

be withheld by the City pending the Chief Procurement Officer's determination as to whether the Developer must surrender damages as provided in this paragraph.

Nothing herein provided shall be construed to be a limitation upon the "Notice of Requirements for Affirmative Action to Ensure Equal Employment Opportunity, Executive Order 11246 " and "Standard Federal Equal Employment Opportunity, Executive Order 11246," or other affirmative action required for equal opportunity under the provisions of this Agreement or related documents.

The Developer shall cause or require the provisions of this Section 10.02 to be included in all construction contracts and subcontracts related to the Project.

10.03. MBE/WBE Commitment. The Developer agrees for itself and its successors and assigns, and, if necessary to meet the requirements set forth herein, shall contractually obligate the General Contractor to agree that during the Project:

(a) Consistent with the findings which support, as applicable, (i) the Minority-Owned and Women-Owned Business Enterprise Procurement Program, Section 2-92-420 et seq., Municipal Code of Chicago (the "Procurement Program"), and (ii) the Minority- and Women-Owned Business Enterprise Construction Program, Section 2-92-650 et seq., Municipal Code of Chicago (the "Construction Program," and collectively with the Procurement Program, the "MBE/WBE Program"), and in reliance upon the provisions of the MBE/WBE Program to the extent contained in, and as qualified by, the provisions of this Section 10.03, during the course of the Project, at least the following percentages of the MBE/WBE Budget (as set forth in Exhibit G-2 hereto) shall be expended for contract participation by MBEs and by WBEs:

(1) At least 24 percent by MBEs.
(2) At least four percent by WBEs.

(b) For purposes of this Section 10.03 only, the Developer (and any party to whom a contract is let by the Developer in connection with the Project) shall be deemed a "contractor" and this Agreement (and any contract let by the Developer in connection with the Project) shall be deemed a "contract" or a "construction contract" as such terms are defined in Sections 2-92-420 and 2-92-670, Municipal Code of Chicago, as applicable.

(c) Consistent with Sections 2-92-440 and 2-92-720, Municipal Code of Chicago, the Developer's MBE/WBE commitment may be achieved in part by the Developer's status as an MBE or WBE (but only to the extent of any actual work performed on the Project by the Developer) or by a joint venture with one or more MBEs or WBEs (but only to the extent of the lesser of (i) the MBE or WBE participation in such joint venture or (ii) the amount of any actual work performed on the Project by the MBE or WBE), by the Developer utilizing a MBE or a WBE as the General Contractor (but only to the extent of any actual work performed on the Project by the General Contractor), by subcontracting or causing the General Contractor to subcontract a portion of the Project to one or more MBEs or WBEs, or by the purchase of materials or services used in the Project from one or more MBEs or WBEs, or by any combination of the foregoing. Those entities which constitute both a MBE and a WBE shall not be credited more than once with regard to the Developer's MBE/WBE commitment as described in this Section 10.03. In accordance with Section 2-92-730, Municipal Code of Chicago, the Developer shall not substitute any MBE or WBE General Contractor or subcontractor without the prior written approval of HED.

(d) The Developer shall deliver monthly reports to the City's monitoring staff during the Project describing its efforts to achieve compliance with this MBE/WBE commitment. Such reports shall include, inter alia, the name and business address of each MBE and WBE solicited by the Developer or the General Contractor to work on the Project, and the responses received from such solicitation, the name and business address of each MBE or WBE actually involved in the Project, a description of the work performed or products or services supplied, the date and amount of such work, product or service, and such other information as may assist the City's monitoring staff in determining the Developer's compliance with this MBE/WBE commitment. The Developer shall maintain records of all relevant data with respect to the utilization of MBEs and WBEs in connection with the Project for at least five years after completion of the Project, and the City's monitoring staff shall have access to all such records maintained by the Developer, on five Business Days' notice, to allow the City to review the Developer's compliance with its commitment to MBE/WBE participation and the status of any MBE or WBE performing any portion of the Project.

(e) Upon the disqualification of any MBE or WBE General Contractor or subcontractor, if such status was misrepresented by the disqualified party, the Developer shall be obligated to discharge or cause to be discharged the disqualified General Contractor or subcontractor, and, if possible, identify and engage a qualified MBE or WBE as a replacement. For purposes of this subsection (e), the disqualification procedures are further described in Sections 2-92-540 and 2-92-730, Municipal Code of Chicago, as applicable.

(f) Any reduction or waiver of the Developer's MBE/WBE commitment as described in this Section 10.03 shall be undertaken in accordance with Sections 2-92-450 and 2-92-730, Municipal Code of Chicago, as applicable.

(g) Prior to the commencement of the Project, or prior to the Closing Date, whichever occurs first, the Developer shall be required to meet with the City's monitoring staff with regard to the Developer's compliance with its obligations under this Section 10.03. The General Contractor and all major subcontractors shall be required to attend this pre-construction meeting. During said meeting, the Developer shall demonstrate to the City's monitoring staff its plan to achieve its obligations under this Section 10.03, the sufficiency of which shall be approved by the City's monitoring staff. During the Project, the Developer shall submit the documentation required by this Section 10.03 to the City's monitoring staff, including the following: (i) subcontractor's activity report; (ii) contractor's certification concerning labor standards and prevailing wage requirements; (iii) contractor letter of understanding; (iv) monthly utilization report; (v) authorization for payroll agent; (vi) certified payroll; (vii) evidence that MBE/WBE contractor associations have been informed of the Project via written notice and hearings; and (viii) evidence of compliance with job creation/job retention requirements. Failure to submit such documentation on a timely basis, or a determination by the City's monitoring staff, upon analysis of the documentation, that the Developer is not complying with its obligations under this Section 10.03, shall, upon the delivery of written notice to the Developer, be deemed an Event of Default. Upon the occurrence of any such Event of Default, in addition to any other remedies provided in this Agreement, the City may: (1) issue a written demand to the Developer to halt the Project, (2) withhold any further payment of any City Funds to the Developer or the General Contractor, or (3) seek any other remedies against the Developer available at law or in equity.

(h) The Developer shall meet the MBE/WBE commitment goals set forth in this Section 10.03 based on the total direct cost of construction of the Project, defined as construction hard costs plus construction related architecture and engineering costs that are included in the Project budget. Improvements constructed by lessees are not included in the MBE/WBE Budget. Prior to

commencement of construction, or prior to the execution of this Agreement, whichever is first, the Developer must have submitted to HED its construction contracts for review, and its MBE/WBE Utilization Plan, including Schedules C and D, for approval. Additionally, priorto the execution of this Agreement, the Developer must have submitted evidence acceptable to HED that the general contractor has met at least once with, if invited, and provided bid documents to, applicable MBE/WBE contractor associations.

SECTION 11. ENVIRONMENTAL MATTERS

The Developer hereby represents and warrants to the City that the Developer has conducted environmental studies sufficient to conclude that the Project may be constructed, completed and operated in accordance with all Environmental Laws and this Agreement and all Exhibits attached hereto, the Scope Drawings, Plans and Specifications and all amendments thereto, and the Redevelopment Plan. Developer must provide to the City all studies and any audits performed on the Property, including any Phase I environmental report for the Property, and a reliance letter from environmental consultant. If there has been a notice from an applicable government agency regarding environmental issues at the Property, then the Developer must provide written verification from the appropriate municipal, state and/or federal environmental agency that all identified environmental issues have been resolved to such agencies' satisfaction. The City reserves the right to require, at the Developer's expense, additional environmental studies if the City determines, in its reasonable discretion, that the studies are inadequate.

Without limiting any other provisions hereof, the Developer agrees to indemnify, defend and hold the City harmless from and against any and all losses, liabilities, damages, injuries, costs, expenses or claims of any kind whatsoever including, without limitation, any losses, liabilities, damages, injuries, costs, expenses or claims asserted or arising under any Environmental Laws incurred, suffered by or asserted against the City as a direct or indirect result of any of the following, regardless of whether or not caused by, or within the control of the Developer: (i) the presence of any Hazardous Material on or under, or the escape, seepage, leakage, spillage, emission, discharge or release of any Hazardous Material from (A) all or any portion of the Property or (B) any other real property in which the Developer, or any person directly or indirectly controlling, controlled by or under common control with the Developer, holds any estate or interest whatsoever (including, without limitation, any property owned by a land trust in which the beneficial interest is owned, in whole or in part, by the Developer), or (ii) any liens against the Property permitted or imposed by any Environmental Laws, or any actual or asserted liability or obligation of the City or the Developer or any of its Affiliates under any Environmental Laws relating to the Property.

SECTION 12. INSURANCE

The Developer must provide and maintain, at Developer's own expense, or cause to be provided and maintained during the term of this Agreement, the insurance coverage and requirements specified below, insuring all operations related to the Agreement.

(a) Prior to execution and delivery of this Agreement

(i) Workers Compensation and Employers Liability

Workers Compensation Insurance, as prescribed by applicable law covering all employees who are to provide work under this Agreement and Employers Liability coverage with limits of not less than $100,000 each accident, illness or disease.

(ii) Commercial General Liability (Primary and Umbrella)

Commercial General Liability Insurance or equivalent with limits of not less than $1,000,000 per occurrence for bodily injury, personal injury, and property damage liability. Coverages must include the following: All premises and operations, products/completed operations independent contractors, separation of insureds, defense, and contractual liability (with no limitation endorsement). The City of Chicago is to be named as an additional insured on a primary, non-contributory basis for any liability arising directly or indirectly from the work.

(iii) All Risk Property

All Risk Property Insurance at replacement value of the property to protect against loss of, damage to, or destruction of the building/facility. The Cityis to be named as an additional insured and loss payee/mortgagee if applicable.

(b) Construction. Prior to the construction of any portion of the Project, Developer will cause its architects, contractors, subcontractors, project managers and other parties constructing the Project to procure and maintain the following kinds and amounts of insurance:

(i) Workers Compensation and Employers Liability

Workers Compensation Insurance, as prescribed by applicable law covering all employees who are to provide work under this Agreement and Employers Liability coverage with limits of not less than $500,000 each accident, illness or disease.

(ii) Commercial General Liability (Primary and Umbrella)

Commercial General Liability Insurance or equivalent with limits of not less than $2,000,000 per occurrence for bodily injury, personal injury, andproperty damage liability. Coverages must include the following: All premises and operations, products/completed operations (for a minimum of two (2) years following project completion), explosion, collapse, underground, separation of insureds, defense, and contractual liability (with no limitation endorsement). The City of Chicago is to be named as an additional insured on a primary, non-contributory basis for any liability arising directly or indirectly from the work.

(iii) Automobile Liability (Primary and Umbrella)

When any motor vehicles (owned, non-owned and hired) are used in connection with work to be performed, the Automobile Liability Insurance with limits of not less than $2,000,000 per occurrence for bodily injury and property damage. The City of Chicago is to be named as an additional insured on a primary, non-contributory basis.

(iv) Railroad Protective Liability

When any work is to be done adjacent to or on railroad or transit property, Developer must provide cause to be provided with respect to the operations that Contractors perform, Railroad Protective Liability Insurance in the name of railroad or transit entity. The policy must have limits of not less than $2,000,000 per occurrence and $6,000,000 in the

aggregate for losses arising out of injuries to or death of all persons, and for damage to or destruction of property, including the loss of use thereof.

(v) All Risk /Builders Risk

When Developer undertakes any construction, including improvements, betterments, and/or repairs, the Developer must provide or cause to be provided All Risk Builders Risk Insurance at replacement cost for materials, supplies, equipment, machinery and fixtures that are or will be part of the project. The City of Chicago is to be named as an additional insured and loss payee/mortgagee if applicable.

(vi) Professional Liability

When any architects, engineers, construction managers orother professional consultants perform work in connection with this Agreement, Professional Liability Insurance covering acts, errors, or omissions must be maintained with limits of not less than $ 1,000,000. Coverage must include contractual liability. When policies are renewed or replaced, the policy retroactive date must coincide with, or precede, start of work on the Contract. A claims-made policy which is not renewed or replaced must have an extended reporting period of two (2) years.

(vii) Valuable Papers

When any plans, designs, drawings, specifications and documents are produced or used under this Agreement, Valuable Papers Insurance must be maintained in an amount to insure against any loss whatsoever, and must have limits sufficient to pay for the re-creation and reconstruction of such records.

(viii) Contractors Pollution Liability

When any remediation work is performed which may cause a pollution exposure, the Developer must cause remediation contractor to provide Contractor Pollution Liability covering bodily injury, property damage and other losses caused by pollution conditions that arise from the contract scope of work with limits of not less than $1,000,000 per occurrence. Coverage must include completed operations, contractual liability, defense, excavation, environmental cleanup, remediation and disposal. When policies are renewed or replaced, the policy retroactive date must coincide with or precede, start of work on the Agreement. A claims-made policy which is not renewed or replaced must have an extended reporting period of two (2) years. The City of Chicago is to be named as an additional insured.

(c) Post Construction:

(i) All Risk Property Insurance at replacement value of the property to protect against loss of, damage to, or destruction of the building/facility. The City is to be named as an additional insured and loss payee/mortgagee, if applicable.

(d) Other Requirements:

The Developer must furnish the City of Chicago, Department of Housing and Economic Development, City Hall, Room 1000, 121 North LaSalle Street 60602, original Certificates of

Insurance, or such similar evidence, to be in force on the date of this Agreement, and Renewal Certificates of Insurance, or such similar evidence, if the coverages have an expiration or renewal date occurring during the term of this Agreement. The Developer must submit evidence of insurance on the City of Chicago Insurance Certificate Form (copy attached) or equivalent prior to closing. The receipt of any certificate does not constitute agreement by the City that the insurance requirements in the Agreement have been fully met or that the insurance policies indicated on the certificate are in compliance with all Agreement requirements. The failure of the City to obtain certificates or other insurance evidence from Developer is not a waiver by the City of any requirements for the Developer to obtain and maintain the specified coverages. The Developer shall advise all insurers of the Agreement provisions regarding insurance. Non-conforming insurance does not relieve Developer of the obligation to provide insurance as specified herein. Nonfulfillment of the insurance conditions may constitute a violation of the Agreement, and the City retains the right to stop work and/or terminate agreement until proper evidence of insurance is provided.

The insurance must provide for 60 days prior written notice to be given to the City in the event coverage is substantially changed, canceled, or non-renewed.

Any deductibles or self insured retentions on referenced insurance coverages must be borne by Developer and Contractors.

The Developer hereby waives and agrees to require their insurers to waive their rights of subrogation against the City of Chicago, its employees, elected officials, agents, or representatives.

The coverages and limits furnished by Developer in no way limit the Developer's liabilities and responsibilities specified within the Agreement or by law.

Any insurance or self insurance programs maintained by the City of Chicago do not contribute with insurance provided by the Developer under the Agreement.

The required insurance to be carried is not limited by any limitations expressed in the indemnification language in this Agreement or any limitation placed on the indemnity in this Agreement given as a matter of law.

If Developer is a joint venture or limited liability company, the insurance policies must name the joint venture or limited liability company as a named insured.

The Developer must require Contractor and subcontractors to provide the insurance required herein, or Developer may provide the coverages for Contractor and subcontractors. All Contractors and subcontractors are subject to the same insurance requirements of Developer unless otherwise specified in this Agreement.

If Developer, any Contractor or subcontractor desires additional coverages, the party desiring the additional coverages is responsible for the acquisition and cost.

The City of Chicago Risk Management Department maintains the right to modify, delete, alter or change these requirements.

SECTION 13. INDEMNIFICATION

13.01 General Indemnity. Developer agrees to indemnify, pay, defend and hold the City, and its elected and appointed officials, employees, agents and affiliates (individually an "Indemnitee," and collectively the "Indemnitees") harmless from and against, any and all liabilities, obligations, losses, damages, penalties, actions, judgments, suits, claims, costs, expenses and disbursements of any kind or nature whatsoever (and including without limitation, the reasonable fees and disbursements of counsel for such Indemnitees in connection with any investigative, administrative or judicial proceeding commenced or threatened, whether or not such Indemnities shall be designated a party thereto), that may be imposed on, suffered, incurred by or asserted against the Indemnitees in any manner relating or arising out of:

(i) the Developer's failure to comply with any of the terms, covenants and conditions contained within this Agreement; or

(ii) the Developer's or any contractor's failure to pay General Contractors, subcontractors or materialmen in connection with the TIF-Funded Improvements or any other Project improvement; or

(iii) the existence of any material misrepresentation or omission in this Agreement, any offering memorandum or information statement or the Redevelopment Plan or any other document related to this Agreement that isthe result of information supplied or omitted by the Developer or any Affiliate Developer or any agents, employees, contractors or persons acting under the control or at the request of the Developer or any Affiliate of Developer; or

(iv) the Developer's failure to cure any misrepresentation in this Agreement or any other agreement relating hereto;

provided, however, that Developer shall have no obligation to an Indemnitee arising from the wanton or willful misconduct of that Indemnitee. To the extent that the preceding sentence may be unenforceable because it is violative of any law or public policy, Developer shall contribute the maximum portion that it is permitted to pay and satisfy under the applicable law, to the payment and satisfaction of all indemnified liabilities incurred by the Indemnitees or any of them. The provisions of the undertakings and indemnification set out in this Section 13.01 shall survive the termination of this Agreement.

SECTION 14. MAINTAINING RECORDS/RIGHT TO INSPECT

14.01 Books and Records. The Developer shall keep and maintain separate, complete, accurate and detailed books and records necessary to reflect and fully disclose the total actual cost of the Project and the disposition of all funds from whatever source allocated thereto, and to monitor the Project. All such books, records and other documents, including but not limited to the Developer's loan statements, if any, General Contractors' and contractors' sworn statements, general contracts, subcontracts, purchase orders, waivers of lien, paid receipts and invoices, shall be available at the Developer's offices for inspection, copying, audit and examination by an authorized representative of the City, at the Developer's expense. The Developer shall incorporate this right to inspect, copy, audit and examine all books and records into all contracts entered into by the Developer with respect to the Project.

14.02 Inspection Rights. Upon three (3) business days' notice, any authorized representative of the City has access to all portions of the Project and the Property during normal business hours for the Term of the Agreement.

SECTION 15. DEFAULT AND REMEDIES

15.01 Events of Default. The occurrence of any one or more of the following events, subject to the provisions of Section 15.03, shall constitute an "Event of Default" by the Developer hereunder:

(a) the failure of the Developer to perform, keep or observe any of the covenants, conditions, promises, agreements or obligations of the Developer under this Agreement or any related agreement;

(b) the failure of the Developer to perform, keep or observe any of the covenants, conditions, promises, agreements or obligations of the Developer under any other agreement with any person or entity if such failure may have a material adverse effect on the Developer's business, property, assets, operations or condition, financial or otherwise;

(c) the making or furnishing by the Developer to the City of any representation, warranty, certificate, schedule, report or other communication within or in connection with this Agreement or any related agreement which is untrue or misleading in any material respect;

(d) except as otherwise permitted hereunder, the creation (whether voluntary or involuntary) of, or any attempt to create, any lien or other encumbrance upon the Property, including any fixtures now or hereafter attached thereto, other than the Permitted Liens, or the making or any attempt to make any levy, seizure or attachment thereof;

(e) the commencement of any proceedings in bankruptcy by or against the Developer or for the liquidation or reorganization of the Developer, or alleging that the Developer is insolvent or unable to pay its debts as they mature, or for the readjustment or arrangement of the Developer's debts, whether under the United States Bankruptcy Code or under any other state or federal law, now or hereafter existing for the relief of debtors, or the commencement of any analogous statutory or non-statutory proceedings involving the Developer; provided, however, that if such commencement of proceedings is involuntary, such action shall not constitute an Event of Default unless such proceedings are not dismissed within sixty (60) days after the commencement of such proceedings;

(f) the appointment of a receiver or trustee for the Developer, for any substantial part of the Developer's assets or the institution of any proceedings for the dissolution, or the full or partial liquidation, or the merger or consolidation, of the Developer; provided, however, that if such appointment or commencement of proceedings is involuntary, such action shall not constitute an Event of Default unless such appointment is not revoked or such proceedings are not dismissed within sixty (60) days after the commencement thereof;

(g) the entry of any judgment or order against the Developer which remains unsatisfied or undischarged and in effect for sixty (60) days after such entry without a stay of enforcement or execution;

(h) the occurrence of an event of default under the Lender Financing, which default is not cured within any applicable cure period;

(i) the dissolution of the Developer; or

(j) the institution in any court of a criminal proceeding (other than a misdemeanor) against the Developer or any natural person who owns a material interest in the Developer, which is not dismissed within thirty (30) days, or the indictment of the Developer or any natural person who owns a material interest in the Developer, for any crime (other than a misdemeanor); or

(k) the sale or transfer of the Property and/or the Facility or of the ownership interests of the Developer without the prior written consent of the City, except to an entity wholly owned by the Developer; or

(i) using the Property, Facility or Project (including the erection signs) in any way not allowed by this Agreement, the Planned Manufacturing District, the City Zoning Ordinance and the Redevelopment Plan; or

(m) Failure to submit the reports required by Sections 8.06 and 8.07 of this Agreement; or

(n) during the period that the Developer is required to maintain the Letter of Credit, the Letter of Credit will expire within thirty (30) calendar days and the Developer has not delivered a substitute Letter of Credit, in form and substance satisfactory to the City in its sole and absolute discretion, within twenty (20) calendar days before the expiration date of the Letter of Credi

For purposes of Sections 15.01(i) and 15.01(j) hereof, a person with a material interest in the Developer shall be one owning in excess of twenty (20%) of the Developer's membership interests.

15.02 Remedies.

(a) General. Upon the occurrence of an Event of Default, the City may terminate this Agreement and any other agreements to which the City and the Developer are or shall be parties, place a lien on the Project in the amount of City Funds paid, and/or seek reimbursement of any City Funds paid. The City may, in any court of competent jurisdiction by any action or proceeding at law or in equity, pursue and secure any available remedy, including but not limited to damages, injunctive relief or the specific performance of the agreements contained herein and any remedies the City may have pursuant to the Junior Mortgage

(b) Specific Remedies for Failure to Comply with Section 8.05 Covenants. Failure by the Developer to comply with any of the covenants contained in Section 8.05 shall give the City the right to demand immediate and full repayment of all City Funds previously paid to the Developer. Upon the occurrence of an Event of Default under Section 8.05 and the failure by the Developer to repay the City Funds, the City may exercise any available remedies it may have pursuant to law or equity and exercising any remedies the City may have pursuant to the Junior Mortgage. An Event of Default under Section 8.05 shall not be subject to any notice requirement or cure period described in Section 15.03; provided, however, that the covenant in regard to maintaining FTE levels during the Compliance Period shall have a one-year cure period.

15.03 Curative Period. In the event the Developer shall fail to perform a monetary covenant which the Developer is required to perform under this Agreement, notwithstanding any other provision of this Agreement to the contrary, an Event of Default shall not be deemed to have

occurred unless the Developer has failed to perform such monetary covenant within ten (10) days of its receipt of a written notice from the City specifying that it has failed to perform such monetary covenant. In the event the Developer shall fail to perform a non-monetary covenant which the Developer is required to perform under this Agreement, notwithstanding any other provision of this Agreement to the contrary, an Event of Default shall not be deemed to have occurred unless the Developer has failed to cure such default within thirty (30) days of its receipt of a written notice from the City specifying the nature of the default; provided, however, with respect to those non-monetary defaults which are not capable of being cured within such thirty (30) day period, the Developer shall not be deemed to have committed an Event of Default under this Agreement if it has commenced to cure the alleged default within such thirty (30) day period and thereafter diligently and continuously prosecutes the cure of such default until the same has been cured. Notwithstanding any other provision of this Agreement to the contrary, there shall be no notice requirement or cure period with respect to the Event of Default described in Section 8.05 or in Section 15.01(n).

SECTION 16. MORTGAGING OF THE PROJECT

All mortgages or deeds of trust in place as of the date hereof with respect to the Property or any portion thereof are listed on Exhibit F hereto (including but not limited to mortgages made prior to or on the date hereof in connection with Lender Financing) and are referred to herein as the "Existing Mortgages." Any mortgage or deed of trust that the Developer may hereafter elect to execute and record or permit to be recorded against the Property or any portion thereof is referred to herein as a "New Mortgage." Any New Mortgage that the Developer may hereafter elect to execute and record or permit to be recorded against the Property or any portion thereof with the prior written consent of the City (including any New Mortgage recorded after the issuance of theCertificate as contemplated in Section 16(c) below) is referred to herein as a "Permitted Mortgage." It is hereby agreed by and between the City and the Developer as follows:

(a) In the event that a mortgagee or any other party shall succeed to the Developer's interest in the Property or any portion thereof pursuant to the exercise of remedies under a New Mortgage (other than a Permitted Mortgage), whether by foreclosure or deed in lieu of foreclosure, and in conjunction therewith accepts an assignment of the Developer's interest hereunder in accordance with Section 18.15 hereof, the City may, but shall not be obligated to, attorn to and recognize such party as the successor in interest to the Developer for all purposes under this Agreement and, unless so recognized by the City as the successor in interest, such party shall be entitled to no rights or benefits under this Agreement, but such party shall be bound by those provisions of this Agreement that are covenants expressly running with the land.

(b) In the event that any mortgagee shall succeed to the Developer's interest in the Property or any portion thereof pursuant to the exercise of remedies under an Existing Mortgage or a Permitted Mortgage, whether by foreclosure or deed in lieu of foreclosure, and in conjunction therewith accepts an assignment of the Developer's interest hereunder in accordance with Section 18.15 hereof, the City hereby agrees to attorn to and recognize such party as the successor in interest to the Developer for all purposes under this Agreement so long as such party accepts all of the obligations and liabilities of "the Developer" hereunder; provided, however, that, notwithstanding any other provision of this Agreement to the contrary, it is understood and agreed that if such party accepts an assignment of the Developer's interest under this Agreement, such party has no liability under this Agreement for any Event of Default of the Developer which accrued prior to the time such party succeeded to the interest of the Developer under this Agreement, in which case the Developer shall be solely responsible. However, if such mortgagee under a Permitted Mortgage or an Existing Mortgage does not expressly accept an assignment of the Developer's interest hereunder, such

party shall be entitled to no rights and benefits under this Agreement, and such party shall be bound only by those provisions of this Agreement, if any, which are covenants expressly running with the land.

(c) Prior to the issuance by the City to the Developer of a Certificate pursuant to Section 7 hereof, no New Mortgage shall be executed with respect to the Property or any portion thereof without the prior written consent of the Commissioner of HED. After issuance of the Certificate, if a mortgagee or other permitted transferee executes a subordination agreement in which it subordinates its New Mortgage to the covenants contained in Section 8.02, 8.05 and 8.19 of this Agreement, then City consent is not required for the New Mortgage.

SECTION 17. NOTICE

Unless otherwise specified, any notice, demand or request required hereunder shall be given in writing at the addresses set forth below, by any of the following means: (a) personal service; (b) telecopy, facsimile or electronic mail; (c) overnight courier, or (d) registered or certified mail, return receipt requested.

If to the City:	City of Chicago Department of Housing and Economic Development 121 North LaSalle Street, Room 1000 Chicago, Illinois 60602 Attention: Commissioner
With a Copy To:	City of Chicago Department of Law 121 North LaSalle Street, Room 600 Chicago, Illinois 60602 Attention: Finance and Economic Development Division
If to the Developer:	Vienna Beef Ltd. 2501 North Damen Ave. Chicago, Illinois 60647 Attention: John P. Bodman
With a Copy To:	Richard F. Klawiter, Esquire DLA Piper LLP (US) 203 North LaSalle Street, Suite 1900 Chicago, Illinois 60601-1293

Such addresses may be changed by notice to the other parties givenin the same manner provided above. Any notice, demand, or request sent pursuant to either clause (a) or (b) hereof shall be deemed received upon such personal service or upon dispatch. Any notice, demand or request sent pursuant to clause (c) shall be deemed received on the day immediately following deposit with the overnight courier and any notices, demands or requests sent pursuant to subsection (d) shall be deemed received two (2) business days following deposit in the mail.

SECTION 18. MISCELLANEOUS

18.01 Amendment. This Agreement and the Exhibits attached hereto may not be amended or modified without the prior written consent of the parties hereto; provided, however, that the City, in its sole discretion, may amend, modify or supplementExhibit D hereto without the consent of any party hereto. It is agreed that no material amendment or change to this Agreement shall be made or be effective unless ratified or authorized by an ordinance duly adopted by the City Council. The term "material" for the purpose of this Section 18.01 shall be defined as any deviation from the terms of the Agreement which operates to cancel or otherwise reduce any developmental, construction or job-creating obligations of Developer (including those set forth in Sections 10.02 and 10.03 hereof) by more than five percent (5%) or materially changes the Project site or character of the Project or any activities undertaken by Developer affecting the Project site, the Project, or both, or increases any time agreed for performance by theDeveloper by more than ninety (90) days.

18.02 Entire Agreement. This Agreement (including each Exhibit attached hereto, which is hereby incorporated herein by reference) constitutes the entire Agreement between the parties hereto and it supersedes all prior agreements, negotiations and discussions between the parties relative to the subject matter hereof.

18.03 Limitation of Liability. No member, official or employee of the City shall be personally liable to the Developer or any successor in interest in the event of any default or breach by the City or for any amount which may become due to the Developer from the City or any successor in interest or on any obligation under the terms of this Agreement.

18.04 Further Assurances. The Developer agrees to take such actions, including the execution and delivery of such documents, instruments, petitions and certifications as may become necessary or appropriate to carry out the terms, provisions and intent of this Agreement.

18.05 Waiver. Waiver by the City or the Developer with respect to any breach of this Agreement shall not be considered or treated as a waiver of the rights of the respective party with respect to any other default or with respect to any particular default, except to the extent specifically waived by the City or the Developer in writing. No delay or omission on the part of a party in exercising any right shall operate as a waiver of such right or any other right unless pursuant to the specific terms hereof. A waiver by a party of a provision of this Agreement shall not prejudice or constitute a waiver of such party's right otherwise to demand strict compliance with that provision or any other provision of this Agreement. No prior waiver by a party, nor any course of dealing between the parties hereto, shall constitute a waiver of any such parties' rights or of any obligations of any other party hereto as to any future transactions.

18.06 Remedies Cumulative. The remedies of a party hereunder are cumulative and the exercise of any one or more of the remedies provided for herein shall not be construed as a waiver of any other remedies of such party unless specifically so provided herein.

18.07 Disclaimer. Nothing contained in this Agreement nor any act of the City shall be deemed or construed by any of the parties, or by any third person, to create or imply any relationship of third-party beneficiary, principal or agent, limited or general partnership or joint venture, or to create or imply any association or relationship involving the City.

18.08 Headings. The paragraph and section headings contained herein are for convenience only and are not intended to limit, vary, define or expand the content thereof.

18.09 Counterparts. This Agreement may be executed in several counterparts, each of which shall be deemed an original and all of which shall constitute one and thesame agreement.

18.10 Severability. If any provision in this Agreement, or any paragraph, sentence, clause, phrase, word or the application thereof, in any circumstance, is held invalid, this Agreement shall be construed as if such invalid part were never included hereinand the remainder of this Agreement shall be and remain valid and enforceable to the fullest extent permitted by law.

18.11 Conflict. In the event of a conflict between any provisions of this Agreement and the provisions of the TIF Ordinances and/or the Bond Ordinance, if any, such ordinance(s) shall prevail and control.

18.12 Governing Law. This Agreement shall be governed by and construed in accordance with the internal laws of the State of Illinois, without regard to its conflicts of law principles.

18.13 Form of Documents. All documents required by this Agreement to be submitted, delivered or furnished to the City shall be in form and content satisfactory to the City.

18.14 Approval. Wherever this Agreement provides for the approval or consent of the City, HED or the Commissioner, or any matter is to be to the City's, HED's or the Commissioner's satisfaction, unless specifically stated to the contrary, such approval, consent or satisfaction shall be made, given or determined by the City, HED or the Commissioner in writing and in the reasonable discretion thereof. The Commissioner or other person designated by the Mayor of the City shall act for the City or HED in making all approvals, consents and determinations of satisfaction, granting the Certificate or otherwise administering this Agreement for the City.

18.15 Assignment. The Developer may not sell, assign or otherwise transfer its interest in this Agreement in whole or in part without the written consent of the City. Any successor in interest to the Developer under this Agreement shall certify in writing to the City its agreement to abide by all remaining executory terms of this Agreement, including but not limited to Sections 8.19 (Real Estate Provisions) and 8.21 (Survival of Covenants) hereof, for the Term of the Agreement. The Developer consents to the City's sale, transfer, assignment or other disposal of this Agreement at any time in whole or in part.

18.16 Binding Effect. This Agreement shall be binding upon the Developer, the City and their respective successors and permitted assigns (as provided herein) and shall inure to the benefit of the Developer, the City and their respective successors and permitted assigns (as provided herein). Except as otherwise provided herein, this Agreement shall not run to the benefit of, or be enforceable by, any person or entity other than a party to this Agreement and its successors and permitted assigns. This Agreement should not be deemed to confer upon third parties any remedy, claim, right of reimbursement or other right.

18.17 Force Majeure. Neither the City nor the Developer nor any successor in interest to either of them shall be considered in breach of or in default of its obligations under this Agreement in the event of any delay caused by damage or destruction by fire or other casualty, strike, shortage of material, unusually adverse weather conditions such as, by way of illustration and not limitation, severe rain storms or below freezing temperatures of abnormal degree or for an abnormal duration, tornadoes or cyclones, and other events or conditions beyond the reasonable control of the party affected which in fact interferes with the ability of such party to discharge its obligations hereunder.

The individual or entity relying on this section with respect to any such delay shall, upon the occurrence of the event causing such delay, immediately give written notice to the other parties to this Agreement. The individual or entity relying on this section with respect to any such delay may rely on this section only to the extent of the actual number of days of delay effected by any such events described above.

18.18 Exhibits. All of the exhibits attached hereto are incorporated herein by reference.

18.19 Business Economic Support Act. Pursuant to the Business Economic Support Act (30 ILCS 760/1 et seq.), if the Developer is required to provide notice under the WARN Act, the Developer shall, in addition to the notice required under the WARN Act, provide at the same time a copy of the WARN Act notice to the Governor of the State, the Speaker and Minority Leader of the House of Representatives of the State, the President and minority Leader of the Senate of State, and the Mayor of each municipality where the Developer has locations in the State. Failure by the Developer to provide such notice as described above may result in the termination of all or a part of the payment or reimbursement obligations of the City set forth herein.

18.20 Venue and Consent to Jurisdiction. If there is a lawsuit under this Agreement, each party may hereto agrees to submit to the jurisdiction of the courts of Cook County, the State of Illinois and the United States District Court for the Northern District of Illinois.

18.21 Costs and Expenses. In addition to and not in limitation of the other provisions of this Agreement, Developer agrees to pay upon demand the City's out-of-pocket expenses, including attorney's fees, incurred in connection with the enforcement of the provisions of this Agreement. This includes, subject to any limits under applicable law, attorney's fees and legal expenses, whether or not there is a lawsuit, including attorney's fees for bankruptcy proceedings (including efforts to modify or vacate any automatic stay or injunction), appeals and any anticipated post-judgment collection services. Developer also will pay any court costs, in addition to all other sums provided by law.

18.22 Business Relationships That Create Financial Interests. The Developer acknowledges (A) receipt of a copy of Section 2-156-030 (b) of the Municipal Code of Chicago, (B) that Developer has read such provision and understands that pursuant to such Section 2-156-030 (b), it is illegal for any elected official of the City, or any person acting at the direction of such official, to contact, either orally or in writing, any other City official or employee with respect to any matter involving any person with whom the elected City official or employee has a business relationship that creates a "Financial Interest" (as defined in Section 2-156-010 of the Municipal Code of Chicago), or to participate in any discussion in any City Council committee hearing or in any City Council meeting or to vote on any matter involving any person with whom the elected City official or employee has a business relationship that creates a "Financial Interest" (as defined in Section 2-156-010 of the Municipal Code of Chicago), or to participate in any discussion in any City Council committee hearing or in any City Council meeting or to vote on any matter involving the person with whom an elected official has a business relationship that creates a financial interest, and (C) that a violation of Section 2-156-030 (b) by an elected official, or any person acting at the direction of such official, with respect to any transaction contemplated by this Agreement shall be grounds for termination of this Agreement and the transactions contemplated hereby. The Developer hereby represents and warrants that, to the best of its knowledge after due inquiry, no violation of Section 2-156-030 (b) has occurred with respect to this Agreement or the transactions contemplated hereby.

18.23 Shakman Accord Provisions.

(a) The City is subject to the May 31, 2007 Order entitled "Agreed Settlement Order and Accord" (the "Shakman Accord") and the June 24, 2011 "City of Chicago Hiring Plan" (the "City Hiring Plan") entered in *Shakman v. Democratic Organization of Cook County*, Case No 69 C 2145 (United States District Court for the Northern District of Illinois). Among other things, the Shakman Accord and the City Hiring Plan prohibit the City from hiring persons as governmental employees in non-exempt positions on the basis of political reasons or factors.

(b) The Developer is aware that City policy prohibits City employees from directing any individual to apply for a position with the Developer, either as an employee or as a subcontractor, and from directing The Developer to hire an individual as an employee or as a subcontractor. Accordingly, the Developer must follow the Developer's own hiring and contracting procedures, without being influenced by City employees. Any and all personnel provided by the Developer under this Agreement are employees or subcontractors ofthe Developer, not employees of the City of Chicago. This Agreement is not intended to and does not constitute, create, give rise to, or otherwise recognize an employer-employee relationship of any kind between the City and any personnel provided by the Developer.

(c) The Developer will not condition, base, or knowingly prejudice or affect any term or aspect of the employment of any personnel provided under this Agreement, or offer employment to any individual to provide services under this Agreement, based upon or because of any political reason or factor, including, without limitation, any individual's political affiliation, membership in a political organization or party, political support or activity, political financial contributions, promises of such political support, activity or financial contributions, or such individual's political sponsorship or recommendation. For purposes of this Agreement, a political organization or party is an identifiable group or entity that has as its primary purpose the support of or opposition to candidates for elected public office. Individual political activities are the activities of individual persons in support of or in opposition to political organizations or parties or candidates for elected public office.

(d) In the event of any communication to the Developer by a City employee or City official in violation of paragraph (b) above, or advocating a violation of paragraph (c) above, the Developer will, as soon as is reasonably practicable, report such communication to the Hiring Oversight Section of the City's Office of the Inspector General ("IGO Hiring Oversight"), and also to the Commissioner of HED. The Developer will also cooperate with any inquiries by IGO Hiring Oversight or the Shakman Monitor's Office related to this Agreement.

IN WITNESS WHEREOF, the parties hereto have caused this Redevelopment Agreement to be executed on or as of the day and year first above written.

VIENNA BEEF LTD.,
an Illinois CORPORATION

By: _____
Name:
Its:

CITY OF CHICAGO

By:_____
Andrew J. Mooney, Commissioner
Department of Housing and Economic Development

STATE OF ILLINOIS)
) SS
COUNTY OF COOK)

I, the undersigned, a notary public in and for the said County, in the State aforesaid, DO HEREBY CERTIFY that _____, personally known to me to be the President of VIENNA BEEF LTD., an Illinois corporation, (the "Developer"), and personally known to me to be the same person whose name is subscribed to the foregoing instrument, appeared before me this day in person and acknowledged that he signed, sealed, and delivered said instrument, pursuant to the authority given to him by the directors of the Developer, as his free and voluntary act and as the free and voluntary act of the Developer, for the uses and purposes therein set forth.

GIVEN under my hand and official seal this ___ day of _____, 2013.

_____
Notary Public

My Commission Expires_____

(SEAL)

STATE OF ILLINOIS)
) SS
COUNTY OF COOK)

I, the undersigned, a notary public in and for the said County, in the State aforesaid, DO HEREBY CERTIFY that Andrew J. Mooney, personally known to me to be the Commissioner of the Department of Housing and Economic Development of the City of Chicago (the "City"), and personally known to me to be the same person whose name is subscribed to the foregoing instrument, appeared before me this day in person and acknowledged that he signed, sealed, and delivered said instrument pursuant to the authority given to him by the City, as his free and voluntary act and as the free and voluntary act of the City, for the uses and purposes therein set forth.

GIVEN under my hand and official seal this ___ day of _____, 2013.

_____
Notary Public

My Commission Expires_____

[(Sub)Exhibits "A", "B", "D","E, "H" and "J" referred to in this Redevelopment Agreement with Vienna Beef, Ltd. unavailable at time of printing.]

(Sub)Exhibits "C", "F", "G-1", "G-2" and "I" referred to in this Redevelopment Agreement with Vienna Beef, Ltd. read as follows:

(Sub)Exhibit "C".
(To Redevelopment Agreement With Vienna Beef, Ltd.)

TIF-Funded Improvements.

Property Acquisition Costs	$4,970,000
TOTAL:	$4,970,000*

(Sub)Exhibit "F".
(To Redevelopment Agreement With Vienna Beef, Ltd.)

Permitted Liens.

1. Liens or encumbrances against the Property:

   Those matters set forth as Schedule B title exceptions in the owner's title insurance policy issued by the Title Company as of the date hereof, but only so long as applicable title endorsements issued in conjunction therewith on the date hereof, if any, continue to remain in full force and effect.

2. Liens or encumbrances against the Developer or the Project, other than liens against the Property, if any: _____.

(Sub)Exhibit "G-1".
(To Redevelopment Agreement With Vienna Beef, Ltd.)

Project Budget.

Building Acquisition (with spial freezer)	$ 4,970,000
Hard Costs:	
Roofing	50,000

* Notwithstanding the total of TIF-Funded Improvements or the amount of TIF-eligible costs, the assistance to be provided by the City is limited to the amount described in Section 4.03 and shall not exceed $4,970,000.

Flooring	$ 225,000
Remodeling Interior	480,000
Facade Improvement to Existing Building	250,000
Lighting	150,000
Rear Addition to Building	1,234,000
Morgan Side Addition	1,173,000
Refrigeration Improvements	875,000
Boiler Replace and Piping	450,000
Main Power Supply Improvements	600,000
Fire Sprinkler Install to Existing Building	60,000
Install and Modify Camera System and Fire Control System	150,000
Install and Modify Existing Data Lines and Phones	95,000
Chemical Water Treatment Install	80,000
Purchase and Install Roll Racking	120,000
Purchase and Install Palletizing Conveyor	320,000
Main Equipment Transfer and Setup	550,000
Insulation	100,000
Miscellaneous Improvements	300,000
Total Renovation to Existing Building -- Hard Costs:	$7,262,000

Soft Costs:

Fees and Permits	$ 21,792
Insurance Bonds	19,068

General Administration	$	5,448
Real Estate Taxes During Construction		50,000
Accounting and Legal		75,000
Architectural and Engineering		126,000
Other Professional Fees		19,068
Target Group		50,000
Moving Fees		150,000
Construction Management		100,000
Refrigeration -- Professional Fees Related PSM Update and Correction		50,000
Food Safety Professional Fees Related to SQF, OSHA and HAS		50,000
Building Security During Construction		150,000
Total Renovation to Existing Building -- Soft Costs:	$	866,376
Total Facility Equipment Costs:	$	660,000
TOTAL COSTS:		$13,758,376

(Sub)Exhibit "G-2".
(To Redevelopment Agreement With Vienna Beef, Ltd.)

MBE/WBE Budget.

Hard Construction Costs	$5,217,000
Architectural and Engineering	126,000
MBE/WBE Project Budget:	$5,343,000
MBE Total at 24% =	$1,282,320
WBE Total at 4% =	$ 213,720

(Sub)Exhibit "I".
(To Redevelopment Agreement With
Vienna Beef, Ltd.)

Opinion Of Developer's Counsel.

(To Be Retyped On The Developer's Counsel's Letterhead)

_____, _____.

City of Chicago
121 North LaSalle Street
Chicago, Illinois 60602

Attention: Corporation Counsel

Ladies and Gentlemen:

We have acted as special counsel to Vienna Beef, Ltd., an Illinois corporation (the "Developer"), in connection with the purchase of certain land and the construction of certain facilities thereon located in the 35th/Halsted Redevelopment Project Area (the "Project"). In that capacity, we have examined, among other things, the following agreements, instruments and documents of even date herewith, hereinafter referred to as the "Documents":

(a) The Vienna Beef, Ltd. (Pershing Road) Redevelopment Agreement (the "Agreement") of even date herewith, executed by the Developer and the City of Chicago (the "City");

(b) [insert other documents including but not limited to documents related to purchase and financing of the Property and all lender financing related to the Project]; and

(c) all other agreements, instruments and documents executed in connection with the foregoing.

In addition to the foregoing, we have examined:

(a) the original or certified, conformed or photostatic copies of the Developer's (i) Articles of Organization, as amended to date, (ii) qualifications to do business and certificates of good standing in all states in which the Developer is qualified to do business, (iii) operating agreement, as amended to date, and (iv) records of all proceedings relating to the Project; and

(b) such other documents, records and legal matters as we have deemed necessary or relevant for purposes of issuing the opinions hereinafter expressed.

In all such examinations, we have assumed the genuineness of all signatures (other than those of the Developer), the authenticity of documents submitted to us as originals and conformity to the originals of all documents submitted to us as certified, conformed or photostatic copies.

Based on the foregoing, it is our opinion that:

1. The Developer is a limited liability company duly organized, validly existing and in good standing under the laws of its state of organization, has full power and authority to own and lease its properties and to carry on its business as presently conducted, and is in good standing and duly qualified to do business as a foreign entity under the laws of every state in which the conduct of its affairs or the ownership of its assets requires such qualification, except for those states in which its failure to qualify to do business would not have a material adverse effect on it or its business.

2. The Developer has full right, power and authority to execute and deliver the Documents to which it is a party and to perform its obligations thereunder. Such execution, delivery and performance will not conflict with, or result in a breach of, the Developer's Articles of Organization or result in a breach or other violation of any of the terms, conditions or provisions of any law or regulation, order, writ, injunction or decree of any court, government or regulatory authority, or, to the best of our knowledge after diligent inquiry, any of the terms, conditions or provisions of any agreement, instrument or document to which the Developer is a party or by which the Developer or its properties is bound. To the best of our knowledge after diligent inquiry, such execution, delivery and performance will not constitute grounds for acceleration of the maturity of any agreement, indenture, undertaking or other instrument to which the Developer is a party or by which it or any of its property may be bound, or result in the creation or imposition of (or the obligation to create or impose) any lien, charge or encumbrance on, or security interest in, any of its property pursuant to the provisions of any of the foregoing, other than liens or security interests in favor of the lender providing Lender Financing (as defined in the Agreement).

3. The execution and delivery of each Document and the performance of the transactions contemplated thereby have been duly authorized and approved by all requisite action on the part of the Developer.

4. Each of the Documents to which the Developer is a party has been duly executed and delivered by a duly authorized officer of the Developer, and each such Document constitutes the legal, valid and binding obligation of the Developer, enforceable in accordance with its terms, except as limited by applicable bankruptcy, reorganization, insolvency or similar laws affecting the enforcement of creditors' rights generally.

5. To the best of our knowledge after diligent inquiry, no judgments are outstanding against the Developer, nor is there now pending or threatened, any litigation, contested claim or governmental proceeding by or against the Developer or affecting the Developer or its property, or seeking to restrain or enjoin the performance by the Developer of the Agreement or the transactions contemplated by the Agreement, or contesting the validity

thereof. To the best of our knowledge after diligent inquiry, the Developer is not in default with respect to any order, writ, injunction or decree of any court, government or regulatory authority or in default in any respect under any law, order, regulation or demand of any governmental agency or instrumentality, a default under which would have a material adverse effect on the Developer or its business.

6. To the best of our knowledge after diligent inquiry, there is no default by the Developer or any other party under any material contract, lease, agreement, instrument or commitment to which the Developer is a party or by which the company or its properties is bound.

7. To the best of our knowledge after diligent inquiry, all of the assets of the Developer are free and clear of mortgages, liens, pledges, security interests and encumbrances except for those specifically set forth in the Documents.

8. The execution, delivery and performance of the Documents by the Developer have not and will not require the consent of any person or the giving of notice to, any exemption by, any registration, declaration or filing with or any taking of any other actions in respect of any person, including without limitation any court, government or regulatory authority.

9. To the best of our knowledge after diligent inquiry, the Developer owns or possesses or is licensed or otherwise has the right to use all licenses, permits and other governmental approvals and authorizations, operating authorities, certificates of public convenience, goods carriers permits, authorizations and other rights that are necessary for the operation of its business.

10. A federal or state court sitting in the State of Illinois and applying the choice of law provisions of the State of Illinois would enforce the choice of law contained in the Documents and apply the law of the State of Illinois to the transactions evidenced thereby.

We are attorneys admitted to practice in the State of Illinois and we express no opinion as to any laws other than federal laws of the United States of America and the laws of the State of Illinois.

This opinion is issued at the Developer's request for the benefit of the City and its counsel, and may not be disclosed to or relied upon by any other person.

Very truly yours,

DLA Piper LLP (US)

By: _____
Richard F. Klawiter, Esquire

SETTLEMENT AGREEMENT REGARDING CASE OF *RICHARD KEELER V. CITY OF CHICAGO, OFFICER JUAN CIFUENTES, OFFICER WILFREDO ROMAN, OFFICER MARK DIAZ, OFFICER ROBERTO RUIZ, OFFICER BRIAN BERKA AND OFFICER JOSEPH CEGLAREK.*

[Or2013-640]

The Committee on Finance submitted the following report:

CHICAGO, October 16, 2013.

To the President and Members of the City Council:

Your Committee on Finance, having had under consideration an order authorizing the Corporation Counsel to enter into and execute a settlement order for the following case: *Richard Keeler v. City of Chicago, Officer Juan Cifuentes, Officer Wilfredo Roman, Officer Mark Diaz, Officer Roberto Ruiz, Officer Brian Berka and Officer Joseph Ceglarek*, cited as 12 C 7612 in the amount of $200,000, having had the same under advisement, begs leave to report and recommend that Your Honorable Body *Pass* the proposed order transmitted herewith.

This recommendation was concurred in by a viva voce vote of the members of the committee, with no dissenting vote.

Respectfully submitted,

(Signed) EDWARD M. BURKE,
Chairman.

On motion of Alderman Burke, the said proposed order transmitted with the foregoing committee report was *Passed* by yeas and nays as follows:

Yeas -- Aldermen Moreno, Fioretti, Dowell, Burns, Hairston, Sawyer, Holmes, Harris, Beale, Balcer, Cárdenas, Quinn, Burke, Foulkes, Thompson, Thomas, Lane, O'Shea, Cochran, Brookins, Muñoz, Zalewski, Chandler, Solis, Maldonado, Burnett, Ervin, Graham, Reboyras, Suarez, Waguespack, Mell, Austin, Colón, Sposato, Mitts, Cullerton, Laurino, P. O'Connor, M. O'Connor, Reilly, Smith, Tunney, Arena, Cappleman, Pawar, Osterman, Moore, Silverstein -- 49.

Nays -- None.

Alderman Balcer moved to reconsider the foregoing vote. The motion was lost.

The following is said order as passed:

Ordered, That the Corporation Counsel is hereby authorized and directed to enter into and execute a settlement agreement in the following matter: *Richard Keeler v. City of Chicago, Officer Juan Cifuentes, Officer Wilfredo Roman, Officer Mark Diaz, Officer Roberto Ruiz, Officer Brian Berka and Officer Joseph Ceglarek*, cited as 12 C 7612 in the amount of $200,000.

SETTLEMENT AGREEMENT REGARDING CASE OF *PATTY YOUNG, DONNA SMITH AND RONDA MOONEY, INDIVIDUALLY AND ON BEHALF OF ALL PERSONS SIMILARLY SITUATED V. CITY OF CHICAGO, JOSEPH ANNUNZIO, CHERILYN HERAMB, VICTOR MORANO, TOM CARNEY, THOMAS BYRNE, TOM POWERS AND ROBERT WARE.*

[Or2013-639]

The Committee on Finance submitted the following report:

CHICAGO, October 16, 2013.

To the President and Members of the City Council:

Your Committee on Finance, having had under consideration an order authorizing the Corporation Counsel to enter into and execute a settlement order for the following case: *Patty Young, Donna Smith and Ronda Mooney, individually and on behalf of all persons similarly situated v. City of Chicago, Joseph Annunzio, Cherilyn Heramb, Victor Morano, Tom Carney, Thomas Byrne, Tom Powers and Robert Ware*, cited as 10 C 0989 in the amount of $560,000, having had the same under advisement, begs leave to report and recommend that Your Honorable Body *Pass* the proposed order transmitted herewith.

This recommendation was concurred in by a viva voce vote of the members of the committee, with no dissenting vote.

Respectfully submitted,

(Signed) EDWARD M. BURKE,
Chairman.

On motion of Alderman Burke, the said proposed order transmitted with the foregoing committee report was *Passed* by yeas and nays as follows:

Yeas -- Aldermen Moreno, Fioretti, Dowell, Burns, Hairston, Sawyer, Holmes, Harris, Beale, Balcer, Cárdenas, Quinn, Burke, Foulkes, Thompson, Thomas, Lane, O'Shea, Cochran, Brookins, Muñoz, Zalewski, Chandler, Solis, Maldonado, Burnett, Ervin, Graham, Reboyras, Suarez, Waguespack, Mell, Austin, Colón, Sposato, Mitts, Cullerton, Laurino, P. O'Connor, M. O'Connor, Reilly, Smith, Tunney, Arena, Cappleman, Pawar, Osterman, Moore, Silverstein -- 49.

Nays -- None.

Alderman Balcer moved to reconsider the foregoing vote. The motion was lost

The following is said order as passed:

Ordered, That the Corporation Counsel is hereby authorized and directed to enter into and execute a settlement agreement in the following matter: *Patty Young, Donna Smith and Ronda Mooney, individually and on behalf of all persons similarly situated v. City of Chicago, Joseph Annunzio, Cherilyn Heramb, Victor Morano, Tom Carney, Thomas Byrne, Tom Powers and Robert Ware*, cited as 10 C 0989 in the amount of $560,000.

PAYMENT OF HOSPITAL, MEDICAL AND NURSING SERVICES RENDERED CERTAIN INJURED MEMBERS OF POLICE AND FIRE DEPARTMENTS.

The Committee on Finance submitted the following report:

CHICAGO, October 16, 2013.

To the President and Members of the City Council:

Your Committee on Finance, having had under consideration four orders authorizing the payment of hospital and medical expenses of police officers and firefighters injured in the line of duty, having had the same under advisement, begs leave to report and recommend that Your Honorable Body *Pass* the proposed orders transmitted herewith.

This recommendation was concurred in by a viva voce vote of the members of the committee, with no dissenting vote.

Respectfully submitted,

(Signed) EDWARD M. BURKE,
Chairman.

On motion of Alderman Burke, the said proposed orders transmitted with the foregoing committee report were *Passed* by yeas and nays as follows:

Yeas -- Aldermen Moreno, Fioretti, Dowell, Burns, Hairston, Sawyer, Holmes, Harris, Beale, Balcer, Cárdenas, Quinn, Burke, Foulkes, Thompson, Thomas, Lane, O'Shea, Cochran, Brookins, Muñoz, Zalewski, Chandler, Solis, Maldonado, Burnett, Ervin, Graham, Reboyras, Suarez, Waguespack, Mell, Austin, Colón, Sposato, Mitts, Cullerton, Laurino, P. O'Connor, M. O'Connor, Reilly, Smith, Tunney, Arena, Cappleman, Pawar, Osterman, Moore, Silverstein -- 49.

Nays -- None.

Alderman Balcer moved to reconsider the foregoing vote. The motion was lost.

The following are said orders as passed (the italic heading in each case not being a part of the order):

Regular Orders
(Each Amount Not To Exceed $1,000.00)

[Or2013-645]

Ordered, That the City Comptroller is authorized and directed to issue payments, each in an amount not to exceed $1,000.00, in conformity with the schedule herein set forth, to physicians, hospitals, nurses or other individuals, in settlement for hospital, medical and nursing services rendered to the injured members of the Police Department and/or the Fire Department herein named. The payment of any of these bills shall not be construed as an approval of any previous claims pending or future claims for expenses or benefits on account of any alleged injury to the individuals named. The total amount of said claims is set opposite the names of the injured members of the Police Department and/or the Fire Department, and payments are to be drawn in favor of the proper claimants and charged to the following Account Numbers: 100-57-2005-0937; 610-57-4415-0937; 740-57-4415-0937; 100-59-2005-0937; 610-59-4415-0937; and 740-59-4415-0937.

[Regular orders printed on pages 61257 through 61553 of this *Journal*.]

Regular Orders.
(All Amounts)

[Or2013-643]

Ordered, That the City Comptroller is authorized and directed to issue payments, in conformity with the schedule herein set forth, to physicians, hospitals, nurses or other

(Continued on page 61554)

Police & Fire Regular Orders

Incident Date	Claimant	Rank	Unit of	Insured	Total to be Paid
Insured Name1: City Of Chicago Fire					
04/28/2003	Walz, Randall	C	00410	City Of Chicago Fire	$305.05
04/28/2003	Walz, Randall	C	00410	City Of Chicago Fire	$263.30
04/28/2003	Walz, Randall	C	00410	City Of Chicago Fire	$2.83
04/28/2003	Walz, Randall	C	00410	City Of Chicago Fire	$6.50
04/28/2003	Walz, Randall	C	00410	City Of Chicago Fire	$233.79
04/28/2003	Walz, Randall	C	00410	City Of Chicago Fire	$102.57
08/08/2013	WOJTECKI, KENNETH	8764		City Of Chicago Fire	$4.83
08/08/2013	WOJTECKI, KENNETH	8764		City Of Chicago Fire	$0.98
08/08/2013	WOJTECKI, KENNETH	8764		City Of Chicago Fire	$6.50
08/08/2013	WOJTECKI, KENNETH	8764		City Of Chicago Fire	$80.60
08/08/2013	WOJTECKI, KENNETH	8764		City Of Chicago Fire	$25.01
08/08/2013	WOJTECKI, KENNETH	8764		City Of Chicago Fire	$6.50
08/08/2013	WOJTECKI, KENNETH	8764		City Of Chicago Fire	$978.63
08/08/2013	WOJTECKI, KENNETH	8764		City Of Chicago Fire	$4.12
08/08/2013	WOJTECKI, KENNETH	8764		City Of Chicago Fire	$6.50
08/08/2013	WOJTECKI, KENNETH	8764		City Of Chicago Fire	$206.06
08/08/2013	WOJTECKI, KENNETH	8764		City Of Chicago Fire	$4.88
08/08/2013	WOJTECKI, KENNETH	8764		City Of Chicago Fire	$6.50
08/08/2013	WOJTECKI, KENNETH	8764		City Of Chicago Fire	$241.91
08/08/2013	WOJTECKI, KENNETH	8764		City Of Chicago Fire	$6.50
08/08/2013	WOJTECKI, KENNETH	8764		City Of Chicago Fire	$4.83
08/08/2013	WOJTECKI, KENNETH	8764		City Of Chicago Fire	$200.35
08/08/2013	WOJTECKI, KENNETH	8764		City Of Chicago Fire	$6.50
08/08/2013	WOJTECKI, KENNETH	8764		City Of Chicago Fire	$4.00
08/08/2013	WOJTECKI, KENNETH	8764		City Of Chicago Fire	$200.35
08/08/2013	WOJTECKI, KENNETH	8764		City Of Chicago Fire	$6.50
08/08/2013	WOJTECKI, KENNETH	8764		City Of Chicago Fire	$4.00
08/08/2013	WOJTECKI, KENNETH	8764		City Of Chicago Fire	$241.91
08/08/2013	WOJTECKI, KENNETH	8764		City Of Chicago Fire	$6.50

Incident Date	Claimant	Rank	Unit of	Insured	Total to be Paid
08/08/2013	WOJTECKI, KENNETH	8764		City Of Chicago Fire	$849.68
08/08/2013	WOJTECKI, KENNETH	8764		City Of Chicago Fire	$6.50
08/08/2013	WOJTECKI, KENNETH	8764		City Of Chicago Fire	$10.29
08/08/2013	WOJTECKI, KENNETH	8764		City Of Chicago Fire	$243.90
08/08/2013	WOJTECKI, KENNETH	8764		City Of Chicago Fire	$6.50
08/08/2013	WOJTECKI, KENNETH	8764		City Of Chicago Fire	$4.88
08/08/2013	WOJTECKI, KENNETH	8764		City Of Chicago Fire	$243.90
08/08/2013	WOJTECKI, KENNETH	8764		City Of Chicago Fire	$6.50
08/08/2013	WOJTECKI, KENNETH	8764		City Of Chicago Fire	$4.88
08/08/2013	WOJTECKI, KENNETH	8764		City Of Chicago Fire	$206.06
08/08/2013	WOJTECKI, KENNETH	8764		City Of Chicago Fire	$6.50
08/08/2013	WOJTECKI, KENNETH	8764		City Of Chicago Fire	$4.12
08/08/2013	WOJTECKI, KENNETH	8764		City Of Chicago Fire	$164.50
08/08/2013	WOJTECKI, KENNETH	8764		City Of Chicago Fire	$6.50
08/08/2013	WOJTECKI, KENNETH	8764		City Of Chicago Fire	$3.29
08/08/2013	WOJTECKI, KENNETH	8764		City Of Chicago Fire	$206.06
08/08/2013	WOJTECKI, KENNETH	8764		City Of Chicago Fire	$6.50
08/08/2013	WOJTECKI, KENNETH	8764		City Of Chicago Fire	$4.12
08/08/2013	WOJTECKI, KENNETH	8764		City Of Chicago Fire	$243.90
07/25/2013	WILSON, EDWARD	8750		City Of Chicago Fire	$947.40
07/25/2013	WILSON, EDWARD	8750		City Of Chicago Fire	$6.50
07/25/2013	WILSON, EDWARD	8750		City Of Chicago Fire	$2.74
07/25/2013	WILSON, EDWARD	8750		City Of Chicago Fire	$226.68
07/25/2013	WILSON, EDWARD	8750		City Of Chicago Fire	$6.50
07/25/2013	WILSON, EDWARD	8750		City Of Chicago Fire	$54.48
07/24/2013	WHITEHEAD, RICHARD	8801		City Of Chicago Fire	$326.17
07/24/2013	WHITEHEAD, RICHARD	8801		City Of Chicago Fire	$6.50
07/24/2013	WHITEHEAD, RICHARD	8801		City Of Chicago Fire	$3.95
07/24/2013	WHITEHEAD, RICHARD	8801		City Of Chicago Fire	$728.81
07/24/2013	WHITEHEAD, RICHARD	8801		City Of Chicago Fire	$6.50
07/24/2013	WHITEHEAD, RICHARD	8801		City Of Chicago Fire	$8.82
04/16/2009	WHITE, DAVID	8801		City Of Chicago Fire	$6.50
04/16/2009	WHITE, DAVID	8801		City Of Chicago Fire	$51.13

Incident Date	Claimant	Rank	Unit of	Insured	Total to be Paid
04/16/2009	WHITE, DAVID	8801		City Of Chicago Fire	$2.99
04/16/2009	WHITE, DAVID	8801		City Of Chicago Fire	$6.50
04/16/2009	WHITE, DAVID	8801		City Of Chicago Fire	$73.59
04/16/2009	WHITE, DAVID	8801		City Of Chicago Fire	$5.12
04/16/2009	WHITE, DAVID	8801		City Of Chicago Fire	$6.50
04/16/2009	WHITE, DAVID	8801		City Of Chicago Fire	$126.32
04/16/2009	WHITE, DAVID	8801		City Of Chicago Fire	$0.82
04/16/2009	WHITE, DAVID	8801		City Of Chicago Fire	$6.50
04/16/2009	WHITE, DAVID	8801		City Of Chicago Fire	$31.79
04/16/2009	WHITE, DAVID	8801		City Of Chicago Fire	$16.42
04/16/2009	WHITE, DAVID	8801		City Of Chicago Fire	$6.50
04/16/2009	WHITE, DAVID	8801		City Of Chicago Fire	$642.11
04/16/2009	WHITE, DAVID	8801		City Of Chicago Fire	$0.40
04/16/2009	WHITE, DAVID	8801		City Of Chicago Fire	$6.50
04/16/2009	WHITE, DAVID	8801		City Of Chicago Fire	$15.88
04/16/2009	WHITE, DAVID	8801		City Of Chicago Fire	$40.11
04/16/2009	WHITE, DAVID	8801		City Of Chicago Fire	$6.50
04/16/2009	WHITE, DAVID	8801		City Of Chicago Fire	$120.13
04/16/2009	WHITE, DAVID	8801		City Of Chicago Fire	$6.50
04/16/2009	WHITE, DAVID	8801		City Of Chicago Fire	$138.75
04/16/2009	WHITE, DAVID	8801		City Of Chicago Fire	$3.05
04/16/2009	WHITE, DAVID	8801		City Of Chicago Fire	$6.50
04/16/2009	WHITE, DAVID	8801		City Of Chicago Fire	$75.26
04/16/2009	WHITE, DAVID	8801		City Of Chicago Fire	$4.35
04/16/2009	WHITE, DAVID	8801		City Of Chicago Fire	$6.50
04/16/2009	WHITE, DAVID	8801		City Of Chicago Fire	$107.31
04/16/2009	WHITE, DAVID	8801		City Of Chicago Fire	$6.10
04/16/2009	WHITE, DAVID	8801		City Of Chicago Fire	$6.50
04/16/2009	WHITE, DAVID	8801		City Of Chicago Fire	$150.45
04/16/2009	WHITE, DAVID	8801		City Of Chicago Fire	$2.07
01/04/2013	WESLANDER, KENNETH	8750		City Of Chicago Fire	$6.50
01/04/2013	WESLANDER, KENNETH	8750		City Of Chicago Fire	$1.03
01/04/2013	WESLANDER, KENNETH	8750		City Of Chicago Fire	$599.03

Incident Date	Claimant	Rank	Unit of	Insured	Total to be Paid
01/04/2013	WESLANDER, KENNETH	8750		City Of Chicago Fire	$6.50
01/04/2013	WESLANDER, KENNETH	8750		City Of Chicago Fire	$1.12
01/04/2013	WESLANDER, KENNETH	8750		City Of Chicago Fire	$310.09
01/04/2013	WESLANDER, KENNETH	8750		City Of Chicago Fire	$6.50
01/04/2013	WESLANDER, KENNETH	8750		City Of Chicago Fire	$66.25
01/04/2013	WESLANDER, KENNETH	8750		City Of Chicago Fire	$6.50
01/04/2013	WESLANDER, KENNETH	8750		City Of Chicago Fire	$0.80
01/04/2013	WESLANDER, KENNETH	8750		City Of Chicago Fire	$299.52
01/04/2013	WESLANDER, KENNETH	8750		City Of Chicago Fire	$6.50
01/04/2013	WESLANDER, KENNETH	8750		City Of Chicago Fire	$0.56
01/04/2013	WESLANDER, KENNETH	8750		City Of Chicago Fire	$6.50
01/04/2013	WESLANDER, KENNETH	8750		City Of Chicago Fire	$1.90
01/04/2013	WESLANDER, KENNETH	8750		City Of Chicago Fire	$552.08
01/04/2013	WESLANDER, KENNETH	8750		City Of Chicago Fire	$0.58
09/11/2013	WELLS, LAWRENCE	8731		City Of Chicago Fire	$61.20
09/11/2013	WELLS, LAWRENCE	8731		City Of Chicago Fire	$6.50
09/11/2013	WELLS, LAWRENCE	8731		City Of Chicago Fire	$34.28
09/11/2013	WELLS, LAWRENCE	8731		City Of Chicago Fire	$6.50
09/11/2013	WELLS, LAWRENCE	8731		City Of Chicago Fire	$905.50
09/11/2013	WELLS, LAWRENCE	8731		City Of Chicago Fire	$6.50
09/11/2013	WELLS, LAWRENCE	8731		City Of Chicago Fire	$23.14
05/31/2013	WEEK, DAVID	8749		City Of Chicago Fire	$6.50
05/31/2013	WEEK, DAVID	8749		City Of Chicago Fire	$183.63
07/17/2010	WALSH, KEVIN	8731		City Of Chicago Fire	$303.06
08/02/2013	WADE, MARSHALL	8801		City Of Chicago Fire	$6.50
08/02/2013	WADE, MARSHALL	8801		City Of Chicago Fire	$23.89
08/02/2013	WADE, MARSHALL	8801		City Of Chicago Fire	$934.71
08/10/2013	WACH, THOMAS	8801		City Of Chicago Fire	$6.50
08/10/2013	WACH, THOMAS	8801		City Of Chicago Fire	$41.81
08/10/2013	WACH, THOMAS	8801		City Of Chicago Fire	$6.50
08/10/2013	WACH, THOMAS	8801		City Of Chicago Fire	$272.17
08/10/2013	WACH, THOMAS	8801		City Of Chicago Fire	$6.50
08/10/2013	WACH, THOMAS	8801		City Of Chicago Fire	$6.50

Incident Date	Claimant	Rank	Unit of	Insured	Total to be Paid
08/10/2013	WACH, THOMAS	8801		City Of Chicago Fire	$114.69
08/10/2013	WACH, THOMAS	8801		City Of Chicago Fire	$6.50
08/10/2013	WACH, THOMAS	8801		City Of Chicago Fire	$1.39
08/10/2013	WACH, THOMAS	8801		City Of Chicago Fire	$35.96
08/10/2013	WACH, THOMAS	8801		City Of Chicago Fire	$5.58
08/10/2013	WACH, THOMAS	8801		City Of Chicago Fire	$6.50
08/10/2013	WACH, THOMAS	8801		City Of Chicago Fire	$460.07
08/10/2013	WACH, THOMAS	8801		City Of Chicago Fire	$8.00
09/29/2005	Venegas, Roy J	F	00457	City Of Chicago Fire	$6.50
09/29/2005	Venegas, Roy J	F	00457	City Of Chicago Fire	$301.16
08/22/2012	VOGWILL, DAVID	8801		City Of Chicago Fire	$1.20
08/22/2012	VOGWILL, DAVID	8801		City Of Chicago Fire	$649.89
08/22/2012	VOGWILL, DAVID	8801		City Of Chicago Fire	$6.50
07/16/2013	VILLANUEVA, JOSE	8801		City Of Chicago Fire	$6.50
07/16/2013	VILLANUEVA, JOSE	8801		City Of Chicago Fire	$183.63
07/08/2013	VELLER, CARL	8801		City Of Chicago Fire	$156.82
07/08/2013	VELLER, CARL	8801		City Of Chicago Fire	$0.80
07/08/2013	VELLER, CARL	8801		City Of Chicago Fire	$6.50
07/08/2013	VELLER, CARL	8801		City Of Chicago Fire	$66.25
07/08/2013	VELLER, CARL	8801		City Of Chicago Fire	$2.37
07/08/2013	VELLER, CARL	8801		City Of Chicago Fire	$6.50
07/08/2013	VELLER, CARL	8801		City Of Chicago Fire	$118.72
07/08/2013	VELLER, CARL	8801		City Of Chicago Fire	$3.20
07/08/2013	VELLER, CARL	8801		City Of Chicago Fire	$6.50
07/08/2013	VELLER, CARL	8801		City Of Chicago Fire	$160.28
07/08/2013	VELLER, CARL	8801		City Of Chicago Fire	$3.17
07/08/2013	VELLER, CARL	8801		City Of Chicago Fire	$6.50
07/08/2013	VELLER, CARL	8801		City Of Chicago Fire	$6.50
07/08/2013	VELLER, CARL	8801		City Of Chicago Fire	$158.55
07/08/2013	VELLER, CARL	8801		City Of Chicago Fire	$3.13
02/27/2013	TWEEDT, ERIK	8750		City Of Chicago Fire	$24.98
02/27/2013	TWEEDT, ERIK	8750		City Of Chicago Fire	$151.48
02/27/2013	TWEEDT, ERIK	8750		City Of Chicago Fire	$6.50

Incident Date	Claimant	Rank	Unit of	Insured	Total to be Paid
02/27/2013	TWEEDT, ERIK	8750		City Of Chicago Fire	$10.86
02/27/2013	TWEEDT, ERIK	8750		City Of Chicago Fire	$6.50
02/27/2013	TWEEDT, ERIK	8750		City Of Chicago Fire	$6.50
02/27/2013	TWEEDT, ERIK	8750		City Of Chicago Fire	$6.50
02/27/2013	TWEEDT, ERIK	8750		City Of Chicago Fire	$45.17
02/27/2013	TWEEDT, ERIK	8750		City Of Chicago Fire	$24.98
02/27/2013	TWEEDT, ERIK	8750		City Of Chicago Fire	$151.48
02/27/2013	TWEEDT, ERIK	8750		City Of Chicago Fire	$0.54
02/27/2013	TWEEDT, ERIK	8750		City Of Chicago Fire	$6.50
02/27/2013	TWEEDT, ERIK	8750		City Of Chicago Fire	$285.77
02/27/2013	TWEEDT, ERIK	8750		City Of Chicago Fire	$0.59
02/27/2013	TWEEDT, ERIK	8750		City Of Chicago Fire	$6.50
02/27/2013	TWEEDT, ERIK	8750		City Of Chicago Fire	$314.10
02/27/2013	TWEEDT, ERIK	8750		City Of Chicago Fire	$0.48
02/27/2013	TWEEDT, ERIK	8750		City Of Chicago Fire	$6.50
02/27/2013	TWEEDT, ERIK	8750		City Of Chicago Fire	$256.57
02/27/2013	TWEEDT, ERIK	8750		City Of Chicago Fire	$0.56
02/27/2013	TWEEDT, ERIK	8750		City Of Chicago Fire	$6.50
02/27/2013	TWEEDT, ERIK	8750		City Of Chicago Fire	$299.52
02/27/2013	TWEEDT, ERIK	8750		City Of Chicago Fire	$0.90
02/27/2013	TWEEDT, ERIK	8750		City Of Chicago Fire	$6.50
02/27/2013	TWEEDT, ERIK	8750		City Of Chicago Fire	$479.29
02/27/2013	TWEEDT, ERIK	8750		City Of Chicago Fire	$0.81
02/27/2013	TWEEDT, ERIK	8750		City Of Chicago Fire	$6.50
02/27/2013	TWEEDT, ERIK	8750		City Of Chicago Fire	$429.93
02/27/2013	TWEEDT, ERIK	8750		City Of Chicago Fire	$6.50
02/27/2013	TWEEDT, ERIK	8750		City Of Chicago Fire	$6.50
02/27/2013	TWEEDT, ERIK	8750		City Of Chicago Fire	$34.33
02/27/2013	TWEEDT, ERIK	8750		City Of Chicago Fire	$6.50
02/27/2013	TWEEDT, ERIK	8750		City Of Chicago Fire	$26.16
02/27/2013	TWEEDT, ERIK	8750		City Of Chicago Fire	$12.05
01/08/2012	TURNER, LYDARA	8801		City Of Chicago Fire	$0.78
01/08/2012	TURNER, LYDARA	8801		City Of Chicago Fire	$30.60

Incident Date	Claimant	Rank	Unit of	Insured	Total to be Paid
01/08/2012	TURNER, LYDARA	8801		City Of Chicago Fire	$6.50
01/08/2012	TURNER, LYDARA	8801		City Of Chicago Fire	$891.05
06/09/2013	TUMPICH, JOHN	8811		City Of Chicago Fire	$6.50
06/09/2013	TUMPICH, JOHN	8811		City Of Chicago Fire	$117.50
06/09/2013	TUMPICH, JOHN	8811		City Of Chicago Fire	$6.50
06/09/2013	TUMPICH, JOHN	8811		City Of Chicago Fire	$3.35
06/09/2013	TUMPICH, JOHN	8811		City Of Chicago Fire	$6.50
06/09/2013	TUMPICH, JOHN	8811		City Of Chicago Fire	$33.96
06/09/2013	TUMPICH, JOHN	8811		City Of Chicago Fire	$3.68
06/09/2013	TUMPICH, JOHN	8811		City Of Chicago Fire	$6.50
06/09/2013	TUMPICH, JOHN	8811		City Of Chicago Fire	$90.62
06/09/2013	TUMPICH, JOHN	8811		City Of Chicago Fire	$6.50
06/09/2013	TUMPICH, JOHN	8811		City Of Chicago Fire	$6.50
06/09/2013	TUMPICH, JOHN	8811		City Of Chicago Fire	$4.28
06/09/2013	TUMPICH, JOHN	8811		City Of Chicago Fire	$6.50
06/09/2013	TUMPICH, JOHN	8811		City Of Chicago Fire	$177.95
06/09/2013	TUMPICH, JOHN	8811		City Of Chicago Fire	$6.50
06/09/2013	TUMPICH, JOHN	8811		City Of Chicago Fire	$6.00
06/09/2013	TUMPICH, JOHN	8811		City Of Chicago Fire	$4.51
06/09/2013	TUMPICH, JOHN	8811		City Of Chicago Fire	$6.50
06/09/2013	TUMPICH, JOHN	8811		City Of Chicago Fire	$372.85
06/09/2013	TUMPICH, JOHN	8811		City Of Chicago Fire	$4.75
06/09/2013	TUMPICH, JOHN	8811		City Of Chicago Fire	$6.50
06/09/2013	TUMPICH, JOHN	8811		City Of Chicago Fire	$47.85
06/09/2013	TUMPICH, JOHN	8811		City Of Chicago Fire	$4.77
06/09/2013	TUMPICH, JOHN	8811		City Of Chicago Fire	$6.50
06/09/2013	TUMPICH, JOHN	8811		City Of Chicago Fire	$117.50
06/09/2013	TUMPICH, JOHN	8811		City Of Chicago Fire	$2.41
06/09/2013	TUMPICH, JOHN	8811		City Of Chicago Fire	$6.50
06/09/2013	TUMPICH, JOHN	8811		City Of Chicago Fire	$59.28
06/09/2013	TUMPICH, JOHN	8811		City Of Chicago Fire	$4.77
07/09/2013	TORRES, JUAN			City Of Chicago Fire	$22.72
07/09/2013	TORRES, JUAN			City Of Chicago Fire	$84.85

Incident Date	Claimant	Rank	Unit of	Insured	Total to be Paid
07/09/2013	TORRES, JUAN			City Of Chicago Fire	$6.50
07/20/2013	TOMAN, ANTHONY	8750		City Of Chicago Fire	$24.62
07/20/2013	TOMAN, ANTHONY	8750		City Of Chicago Fire	$76.60
07/20/2013	TOMAN, ANTHONY	8750		City Of Chicago Fire	$6.50
04/21/2013	TAYLOR, KENNETH			City Of Chicago Fire	$6.50
04/21/2013	TAYLOR, KENNETH			City Of Chicago Fire	$556.36
04/21/2013	TAYLOR, KENNETH			City Of Chicago Fire	$6.50
11/30/1994	Sutton, David	M	00615	City Of Chicago Fire	$206.40
11/30/1994	Sutton, David	M	00615	City Of Chicago Fire	$6.50
11/30/1994	Sutton, David	M	00615	City Of Chicago Fire	$10.74
11/30/1994	Sutton, David	M	00615	City Of Chicago Fire	$261.61
11/30/1994	Sutton, David	M	00615	City Of Chicago Fire	$6.50
11/30/1994	Sutton, David	M	00615	City Of Chicago Fire	$1.97
04/10/1990	Strickler, Bernard	F	00320	City Of Chicago Fire	$52.34
04/10/1990	Strickler, Bernard	F	00320	City Of Chicago Fire	$6.50
04/10/1990	Strickler, Bernard	F	00320	City Of Chicago Fire	$162.74
04/10/1990	Strickler, Bernard	F	00320	City Of Chicago Fire	$216.99
04/10/1990	Strickler, Bernard	F	00320	City Of Chicago Fire	$173.73
04/10/1990	Strickler, Bernard	F	00320	City Of Chicago Fire	$173.73
04/10/1990	Strickler, Bernard	F	00320	City Of Chicago Fire	$162.74
04/10/1990	Strickler, Bernard	F	00320	City Of Chicago Fire	$423.00
04/10/1990	Strickler, Bernard	F	00320	City Of Chicago Fire	$6.50
04/10/1990	Strickler, Bernard	F	00320	City Of Chicago Fire	$6.50
04/10/1990	Strickler, Bernard	F	00320	City Of Chicago Fire	$52.34
04/10/1990	Strickler, Bernard	F	00320	City Of Chicago Fire	$6.50
04/10/1990	Strickler, Bernard	F	00320	City Of Chicago Fire	$423.00
10/10/2005	Spencer, John	F	00488	City Of Chicago Fire	$275.33
10/10/2005	Spencer, John	F	00488	City Of Chicago Fire	$0.29
10/10/2005	Spencer, John	F	00488	City Of Chicago Fire	$11.30
10/25/2001	Sorrentino, Nicholas	F	00367	City Of Chicago Fire	$23.74
10/25/2001	Sorrentino, Nicholas	F	00367	City Of Chicago Fire	$194.46
10/25/2001	Sorrentino, Nicholas	F	00367	City Of Chicago Fire	$151.27
10/25/2001	Sorrentino, Nicholas	F	00367	City Of Chicago Fire	$286.90

Incident Date	Claimant	Rank	Unit of	Insured	Total to be Paid
10/25/2001	Sorrentino, Nicholas	F	00367	City Of Chicago Fire	$962.27
10/25/2001	Sorrentino, Nicholas	F	00367	City Of Chicago Fire	$194.46
10/04/2001	Sopko, Andrew	E	00357	City Of Chicago Fire	$30.24
12/03/2000	Sinopoli, Enzo	M	09999	City Of Chicago Fire	$6.50
12/03/2000	Sinopoli, Enzo	M	09999	City Of Chicago Fire	$6.50
12/03/2000	Sinopoli, Enzo	M	09999	City Of Chicago Fire	$6.50
12/03/2000	Sinopoli, Enzo	M	09999	City Of Chicago Fire	$106.61
01/06/2004	Seebauer, Thomas	M	09999	City Of Chicago Fire	$95.27
08/28/2013	SUSTR, JAMES	8801		City Of Chicago Fire	$798.00
08/28/2013	SUSTR, JAMES	8801		City Of Chicago Fire	$6.50
05/13/2013	SUAREZ, ANTONIO	8750		City Of Chicago Fire	$6.50
05/13/2013	SUAREZ, ANTONIO	8750		City Of Chicago Fire	$177.37
05/13/2013	SUAREZ, ANTONIO	8750		City Of Chicago Fire	$0.33
05/13/2013	SUAREZ, ANTONIO	8750		City Of Chicago Fire	$6.50
05/13/2013	SUAREZ, ANTONIO	8750		City Of Chicago Fire	$177.37
05/13/2013	SUAREZ, ANTONIO	8750		City Of Chicago Fire	$1.60
05/13/2013	SUAREZ, ANTONIO	8750		City Of Chicago Fire	$6.50
05/13/2013	SUAREZ, ANTONIO	8750		City Of Chicago Fire	$62.77
05/13/2013	SUAREZ, ANTONIO	8750		City Of Chicago Fire	$0.33
05/13/2013	SUAREZ, ANTONIO	8750		City Of Chicago Fire	$6.50
05/13/2013	SUAREZ, ANTONIO	8750		City Of Chicago Fire	$175.23
05/13/2013	SUAREZ, ANTONIO	8750		City Of Chicago Fire	$0.33
01/27/2013	STEWART, GORDON	8801		City Of Chicago Fire	$33.02
01/27/2013	STEWART, GORDON	8801		City Of Chicago Fire	$649.26
12/04/2012	SOTO, CARLOS	8749		City Of Chicago Fire	$314.25
12/04/2012	SOTO, CARLOS	8749		City Of Chicago Fire	$0.62
12/04/2012	SOTO, CARLOS	8749		City Of Chicago Fire	$1.81

Incident Date	Claimant	Rank	Unit of	Insured	Total to be Paid
12/04/2012	SOTO, CARLOS	8749		City Of Chicago Fire	$427.57
12/04/2012	SOTO, CARLOS	8749		City Of Chicago Fire	$6.50
12/04/2012	SOTO, CARLOS	8749		City Of Chicago Fire	$1.81
12/04/2012	SOTO, CARLOS	8749		City Of Chicago Fire	$314.25
12/04/2012	SOTO, CARLOS	8749		City Of Chicago Fire	$6.50
12/04/2012	SOTO, CARLOS	8749		City Of Chicago Fire	$1.81
12/04/2012	SOTO, CARLOS	8749		City Of Chicago Fire	$314.25
12/04/2012	SOTO, CARLOS	8749		City Of Chicago Fire	$6.50
12/04/2012	SOTO, CARLOS	8749		City Of Chicago Fire	$1.81
12/04/2012	SOTO, CARLOS	8749		City Of Chicago Fire	$330.36
12/04/2012	SOTO, CARLOS	8749		City Of Chicago Fire	$145.78
12/04/2012	SOTO, CARLOS	8749		City Of Chicago Fire	$6.50
12/04/2012	SOTO, CARLOS	8749		City Of Chicago Fire	$14.52
12/04/2012	SOTO, CARLOS	8749		City Of Chicago Fire	$153.14
12/04/2012	SOTO, CARLOS	8749		City Of Chicago Fire	$6.50
12/04/2012	SOTO, CARLOS	8749		City Of Chicago Fire	$21.29
12/04/2012	SOTO, CARLOS	8749		City Of Chicago Fire	$163.09
12/04/2012	SOTO, CARLOS	8749		City Of Chicago Fire	$6.50
12/04/2012	SOTO, CARLOS	8749		City Of Chicago Fire	$30.45
12/04/2012	SOTO, CARLOS	8749		City Of Chicago Fire	$156.57
12/04/2012	SOTO, CARLOS	8749		City Of Chicago Fire	$6.50
12/04/2012	SOTO, CARLOS	8749		City Of Chicago Fire	$24.44
12/04/2012	SOTO, CARLOS	8749		City Of Chicago Fire	$154.44
12/04/2012	SOTO, CARLOS	8749		City Of Chicago Fire	$6.50
12/04/2012	SOTO, CARLOS	8749		City Of Chicago Fire	$22.48
12/04/2012	SOTO, CARLOS	8749		City Of Chicago Fire	$156.52
12/04/2012	SOTO, CARLOS	8749		City Of Chicago Fire	$6.50
12/04/2012	SOTO, CARLOS	8749		City Of Chicago Fire	$24.40
12/04/2012	SOTO, CARLOS	8749		City Of Chicago Fire	$51.41
12/04/2012	SOTO, CARLOS	8749		City Of Chicago Fire	$6.50
12/04/2012	SOTO, CARLOS	8749		City Of Chicago Fire	$6.50
05/23/2013	SMITH, ROBERT	8731		City Of Chicago Fire	$144.15
05/23/2013	SMITH, ROBERT	8731		City Of Chicago Fire	$6.50

Incident Date	Claimant	Rank	Unit of	Insured	Total to be Paid
05/23/2013	SMITH, ROBERT	8731		City Of Chicago Fire	$13.02
05/23/2013	SMITH, ROBERT	8731		City Of Chicago Fire	$142.85
05/23/2013	SMITH, ROBERT	8731		City Of Chicago Fire	$6.50
05/23/2013	SMITH, ROBERT	8731		City Of Chicago Fire	$11.82
05/23/2013	SMITH, ROBERT	8731		City Of Chicago Fire	$157.92
05/23/2013	SMITH, ROBERT	8731		City Of Chicago Fire	$6.50
05/23/2013	SMITH, ROBERT	8731		City Of Chicago Fire	$25.68
05/23/2013	SMITH, ROBERT	8731		City Of Chicago Fire	$137.23
05/23/2013	SMITH, ROBERT	8731		City Of Chicago Fire	$6.50
05/23/2013	SMITH, ROBERT	8731		City Of Chicago Fire	$6.65
05/23/2013	SMITH, ROBERT	8731		City Of Chicago Fire	$38.65
05/23/2013	SMITH, ROBERT	8731		City Of Chicago Fire	$6.50
05/23/2013	SMITH, ROBERT	8731		City Of Chicago Fire	$272.17
05/23/2013	SMITH, ROBERT	8731		City Of Chicago Fire	$6.50
12/25/2012	SMILEY, REGINALD	8735		City Of Chicago Fire	$259.36
12/25/2012	SMILEY, REGINALD	8735		City Of Chicago Fire	$168.82
12/25/2012	SMILEY, REGINALD	8735		City Of Chicago Fire	$6.50
12/25/2012	SMILEY, REGINALD	8735		City Of Chicago Fire	$66.25
12/25/2012	SMILEY, REGINALD	8735		City Of Chicago Fire	$1.39
12/25/2012	SMILEY, REGINALD	8735		City Of Chicago Fire	$6.50
12/25/2012	SMILEY, REGINALD	8735		City Of Chicago Fire	$732.81
12/25/2012	SMILEY, REGINALD	8735		City Of Chicago Fire	$0.69
12/25/2012	SMILEY, REGINALD	8735		City Of Chicago Fire	$6.50
12/25/2012	SMILEY, REGINALD	8735		City Of Chicago Fire	$366.15
12/25/2012	SMILEY, REGINALD	8735		City Of Chicago Fire	$0.32
12/25/2012	SMILEY, REGINALD	8735		City Of Chicago Fire	$6.50
12/25/2012	SMILEY, REGINALD	8735		City Of Chicago Fire	$168.82
12/25/2012	SMILEY, REGINALD	8735		City Of Chicago Fire	$0.32
12/25/2012	SMILEY, REGINALD	8735		City Of Chicago Fire	$6.50
12/25/2012	SMILEY, REGINALD	8735		City Of Chicago Fire	$168.82
12/25/2012	SMILEY, REGINALD	8735		City Of Chicago Fire	$0.32
12/25/2012	SMILEY, REGINALD	8735		City Of Chicago Fire	$6.50
12/25/2012	SMILEY, REGINALD	8735		City Of Chicago Fire	$0.80

Incident Date	Claimant	Rank	Unit of	Insured	Total to be Paid
01/21/2013	SIMON, RONALD	8728		City Of Chicago Fire	$6.50
01/21/2013	SIMON, RONALD	8728		City Of Chicago Fire	$388.76
01/21/2013	SIMON, RONALD	8728		City Of Chicago Fire	$1.60
01/21/2013	SIMON, RONALD	8728		City Of Chicago Fire	$285.55
01/21/2013	SIMON, RONALD	8728		City Of Chicago Fire	$62.77
01/21/2013	SIMON, RONALD	8728		City Of Chicago Fire	$7.30
01/21/2013	SIMON, RONALD	8728		City Of Chicago Fire	$6.50
01/21/2013	SIMON, RONALD	8728		City Of Chicago Fire	$6.50
06/17/2013	SHERIDAN, JOHN	8801		City Of Chicago Fire	$101.07
06/17/2013	SHERIDAN, JOHN	8801		City Of Chicago Fire	$336.00
06/17/2013	SHERIDAN, JOHN	8801		City Of Chicago Fire	$6.50
01/22/2013	SHELBY, KURT	8801		City Of Chicago Fire	$6.50
01/22/2013	SHELBY, KURT	8801		City Of Chicago Fire	$0.41
01/22/2013	SHELBY, KURT	8801		City Of Chicago Fire	$309.93
01/22/2013	SHELBY, KURT	8801		City Of Chicago Fire	$6.50
01/22/2013	SHELBY, KURT	8801		City Of Chicago Fire	$0.58
01/22/2013	SHELBY, KURT	8801		City Of Chicago Fire	$289.92
01/22/2013	SHELBY, KURT	8801		City Of Chicago Fire	$6.50
01/22/2013	SHELBY, KURT	8801		City Of Chicago Fire	$0.54
01/22/2013	SHELBY, KURT	8801		City Of Chicago Fire	$1.07
01/22/2013	SHELBY, KURT	8801		City Of Chicago Fire	$6.50
01/22/2013	SHELBY, KURT	8801		City Of Chicago Fire	$0.58
01/22/2013	SHELBY, KURT	8801		City Of Chicago Fire	$773.37
01/22/2013	SHELBY, KURT	8801		City Of Chicago Fire	$6.50
01/22/2013	SHELBY, KURT	8801		City Of Chicago Fire	$1.44
01/22/2013	SHELBY, KURT	8801		City Of Chicago Fire	$795.36
01/22/2013	SHELBY, KURT	8801		City Of Chicago Fire	$6.50
01/22/2013	SHELBY, KURT	8801		City Of Chicago Fire	$1.47
01/22/2013	SHELBY, KURT	8801		City Of Chicago Fire	$705.76
01/22/2013	SHELBY, KURT	8801		City Of Chicago Fire	$6.50
01/22/2013	SHELBY, KURT	8801		City Of Chicago Fire	$1.31
01/22/2013	SHELBY, KURT	8801		City Of Chicago Fire	$575.05
01/22/2013	SHELBY, KURT	8801		City Of Chicago Fire	$6.50

Incident Date	Claimant	Rank	Unit of	Insured	Total to be Paid
01/22/2013	SHELBY, KURT	8801		City Of Chicago Fire	$220.32
01/22/2013	SHELBY, KURT	8801		City Of Chicago Fire	$2.48
01/22/2013	SHELBY, KURT	8801		City Of Chicago Fire	$6.50
01/22/2013	SHELBY, KURT	8801		City Of Chicago Fire	$309.93
05/14/2013	SERRANO, ROY	8731		City Of Chicago Fire	$1.55
05/14/2013	SERRANO, ROY	8731		City Of Chicago Fire	$827.24
05/14/2013	SERRANO, ROY	8731		City Of Chicago Fire	$6.50
03/18/2013	SENNETT, NEIL	8749		City Of Chicago Fire	$6.50
08/24/2013	SCHNOOR, PATRICK	8801		City Of Chicago Fire	$6.79
08/24/2013	SCHNOOR, PATRICK	8801		City Of Chicago Fire	$6.50
08/24/2013	SCHNOOR, PATRICK	8801		City Of Chicago Fire	$265.78
08/24/2013	SCHNOOR, PATRICK	8801		City Of Chicago Fire	$6.50
07/08/2012	SCANLON, MICHAEL	8811		City Of Chicago Fire	$29.24
07/08/2012	SCANLON, MICHAEL	8811		City Of Chicago Fire	$29.24
07/08/2012	SCANLON, MICHAEL	8811		City Of Chicago Fire	$464.06
06/14/2013	SANTIAGO, DANIEL	8801		City Of Chicago Fire	$6.50
06/14/2013	SANTIAGO, DANIEL	8801		City Of Chicago Fire	$6.50
06/14/2013	SANTIAGO, DANIEL	8801		City Of Chicago Fire	$136.40
06/14/2013	SANTIAGO, DANIEL	8801		City Of Chicago Fire	$145.06
06/14/2013	SANTIAGO, DANIEL	8801		City Of Chicago Fire	$13.86
06/14/2013	SANTIAGO, DANIEL	8801		City Of Chicago Fire	$6.50
06/14/2013	SANTIAGO, DANIEL	8801		City Of Chicago Fire	$145.06
06/14/2013	SANTIAGO, DANIEL	8801		City Of Chicago Fire	$13.86
06/14/2013	SANTIAGO, DANIEL	8801		City Of Chicago Fire	$6.50
06/14/2013	SANTIAGO, DANIEL	8801		City Of Chicago Fire	$145.06
06/14/2013	SANTIAGO, DANIEL	8801		City Of Chicago Fire	$24.54
06/14/2013	SANTIAGO, DANIEL	8801		City Of Chicago Fire	$6.50
06/14/2013	SANTIAGO, DANIEL	8801		City Of Chicago Fire	$156.66
06/14/2013	SANTIAGO, DANIEL	8801		City Of Chicago Fire	$13.86
06/14/2013	SANTIAGO, DANIEL	8801		City Of Chicago Fire	$6.50
06/14/2013	SANTIAGO, DANIEL	8801		City Of Chicago Fire	$145.06
06/14/2013	SANTIAGO, DANIEL	8801		City Of Chicago Fire	$0.60
06/14/2013	SANTIAGO, DANIEL	8801		City Of Chicago Fire	$6.50

Incident Date	Claimant	Rank	Unit of	Insured	Total to be Paid
06/14/2013	SANTIAGO, DANIEL	8801		City Of Chicago Fire	$49.40
06/14/2013	SANTIAGO, DANIEL	8801		City Of Chicago Fire	$5.89
06/14/2013	SANTIAGO, DANIEL	8801		City Of Chicago Fire	$6.50
06/14/2013	SANTIAGO, DANIEL	8801		City Of Chicago Fire	$136.40
06/14/2013	SANTIAGO, DANIEL	8801		City Of Chicago Fire	$5.89
06/14/2013	SANTIAGO, DANIEL	8801		City Of Chicago Fire	$6.50
06/14/2013	SANTIAGO, DANIEL	8801		City Of Chicago Fire	$136.40
06/14/2013	SANTIAGO, DANIEL	8801		City Of Chicago Fire	$13.86
06/14/2013	SANTIAGO, DANIEL	8801		City Of Chicago Fire	$6.50
06/14/2013	SANTIAGO, DANIEL	8801		City Of Chicago Fire	$145.06
06/14/2013	SANTIAGO, DANIEL	8801		City Of Chicago Fire	$5.89
06/14/2013	SANTIAGO, DANIEL	8801		City Of Chicago Fire	$13.86
08/24/2010	SANICKI, BRADLEY	8811		City Of Chicago Fire	$145.41
08/24/2010	SANICKI, BRADLEY	8811		City Of Chicago Fire	$263.99
08/24/2010	SANICKI, BRADLEY	8811		City Of Chicago Fire	$145.41
08/24/2010	SANICKI, BRADLEY	8811		City Of Chicago Fire	$220.67
08/07/2013	SANCHEZ JR, JULIO	8801		City Of Chicago Fire	$120.73
08/07/2013	SANCHEZ JR, JULIO	8801		City Of Chicago Fire	$6.50
12/06/2003	Rogus, Andrew	F	00432	City Of Chicago Fire	$280.80
12/06/2003	Rogus, Andrew	F	00432	City Of Chicago Fire	$993.86
12/06/2003	Rogus, Andrew	F	00432	City Of Chicago Fire	$239.88
06/08/1994	Robinson, Joyce	M	00642	City Of Chicago Fire	$6.50
06/08/1994	Robinson, Joyce	M	00642	City Of Chicago Fire	$477.71
06/08/1994	Robinson, Joyce	M	00642	City Of Chicago Fire	$270.40
12/27/1996	Rickert, Jerome	F	00483	City Of Chicago Fire	$6.50
12/27/1996	Rickert, Jerome	F	00483	City Of Chicago Fire	$6.50
12/27/1996	Rickert, Jerome	F	00483	City Of Chicago Fire	$6.50
03/31/2013	RUIZ, NOEL	8731		City Of Chicago Fire	$183.63
03/31/2013	RUIZ, NOEL	8731		City Of Chicago Fire	$6.50
07/30/2012	ROWAND, DEBRA	8750		City Of Chicago Fire	$6.50
04/18/2013	ROSE, DON	8731		City Of Chicago Fire	$8.12
04/18/2013	ROSE, DON	8731		City Of Chicago Fire	$190.66
04/18/2013	ROSE, DON	8731		City Of Chicago Fire	$6.50

Incident Date	Claimant	Rank	Unit of	Insured	Total to be Paid
04/18/2013	ROSE, DON	8731		City Of Chicago Fire	$138.83
04/18/2013	ROSE, DON	8731		City Of Chicago Fire	$6.50
04/18/2013	ROSE, DON	8731		City Of Chicago Fire	$8.12
04/18/2013	ROSE, DON	8731		City Of Chicago Fire	$101.00
04/18/2013	ROSE, DON	8731		City Of Chicago Fire	$6.50
04/18/2013	ROSE, DON	8731		City Of Chicago Fire	$101.00
04/18/2013	ROSE, DON	8731		City Of Chicago Fire	$6.50
04/18/2013	ROSE, DON	8731		City Of Chicago Fire	$131.10
04/18/2013	ROSE, DON	8731		City Of Chicago Fire	$6.50
04/18/2013	ROSE, DON	8731		City Of Chicago Fire	$1.01
04/18/2013	ROSE, DON	8731		City Of Chicago Fire	$134.30
04/18/2013	ROSE, DON	8731		City Of Chicago Fire	$6.50
04/18/2013	ROSE, DON	8731		City Of Chicago Fire	$3.96
04/18/2013	ROSE, DON	8731		City Of Chicago Fire	$101.00
04/18/2013	ROSE, DON	8731		City Of Chicago Fire	$6.50
04/18/2013	ROSE, DON	8731		City Of Chicago Fire	$101.00
04/18/2013	ROSE, DON	8731		City Of Chicago Fire	$6.50
04/18/2013	ROSE, DON	8731		City Of Chicago Fire	$128.97
04/18/2013	ROSE, DON	8731		City Of Chicago Fire	$6.50
04/18/2013	ROSE, DON	8731		City Of Chicago Fire	$128.97
04/18/2013	ROSE, DON	8731		City Of Chicago Fire	$6.50
04/18/2013	ROSE, DON	8731		City Of Chicago Fire	$127.09
04/18/2013	ROSE, DON	8731		City Of Chicago Fire	$6.50
04/18/2013	ROSE, DON	8731		City Of Chicago Fire	$156.99
04/18/2013	ROSE, DON	8731		City Of Chicago Fire	$6.50
04/18/2013	ROSE, DON	8731		City Of Chicago Fire	$1.90
04/18/2013	ROSE, DON	8731		City Of Chicago Fire	$66.25
04/18/2013	ROSE, DON	8731		City Of Chicago Fire	$6.50
04/18/2013	ROSE, DON	8731		City Of Chicago Fire	$0.80
04/18/2013	ROSE, DON	8731		City Of Chicago Fire	$131.10
04/18/2013	ROSE, DON	8731		City Of Chicago Fire	$6.50
04/18/2013	ROSE, DON	8731		City Of Chicago Fire	$1.01
04/18/2013	ROSE, DON	8731		City Of Chicago Fire	$101.00

Incident Date	Claimant	Rank	Unit of	Insured	Total to be Paid
04/18/2013	ROSE, DON	8731		City Of Chicago Fire	$6.50
04/18/2013	ROSE, DON	8731		City Of Chicago Fire	$139.76
04/18/2013	ROSE, DON	8731		City Of Chicago Fire	$6.50
04/18/2013	ROSE, DON	8731		City Of Chicago Fire	$8.98
04/18/2013	ROSE, DON	8731		City Of Chicago Fire	$147.49
04/18/2013	ROSE, DON	8731		City Of Chicago Fire	$6.50
04/18/2013	ROSE, DON	8731		City Of Chicago Fire	$16.09
04/18/2013	ROSE, DON	8731		City Of Chicago Fire	$138.83
04/18/2013	ROSE, DON	8731		City Of Chicago Fire	$6.50
04/18/2013	ROSE, DON	8731		City Of Chicago Fire	$8.12
04/18/2013	ROSE, DON	8731		City Of Chicago Fire	$101.00
04/18/2013	ROSE, DON	8731		City Of Chicago Fire	$6.50
04/18/2013	ROSE, DON	8731		City Of Chicago Fire	$138.83
04/18/2013	ROSE, DON	8731		City Of Chicago Fire	$6.50
07/09/2013	ROLLINS, LARREACE	8731		City Of Chicago Fire	$66.25
07/09/2013	ROLLINS, LARREACE	8731		City Of Chicago Fire	$6.50
07/09/2013	ROLLINS, LARREACE	8731		City Of Chicago Fire	$0.80
07/09/2013	ROLLINS, LARREACE	8731		City Of Chicago Fire	$6.50
07/09/2013	ROLLINS, LARREACE	8731		City Of Chicago Fire	$14.31
07/09/2013	ROLLINS, LARREACE	8731		City Of Chicago Fire	$200.11
07/09/2013	ROLLINS, LARREACE	8731		City Of Chicago Fire	$200.11
07/09/2013	ROLLINS, LARREACE	8731		City Of Chicago Fire	$4.00
07/09/2013	ROLLINS, LARREACE	8731		City Of Chicago Fire	$6.50
07/09/2013	ROLLINS, LARREACE	8731		City Of Chicago Fire	$2.04
07/09/2013	ROLLINS, LARREACE	8731		City Of Chicago Fire	$286.03
07/09/2013	ROLLINS, LARREACE	8731		City Of Chicago Fire	$4.00
07/09/2013	ROLLINS, LARREACE	8731		City Of Chicago Fire	$6.50
07/09/2013	ROLLINS, LARREACE	8731		City Of Chicago Fire	$6.50
07/11/2013	RODRIGUEZ, EFRAIN	8731		City Of Chicago Fire	$15.09
07/11/2013	RODRIGUEZ, EFRAIN	8731		City Of Chicago Fire	$6.50
07/11/2013	RODRIGUEZ, EFRAIN	8731		City Of Chicago Fire	$69.74
07/11/2013	RODRIGUEZ, EFRAIN	8731		City Of Chicago Fire	$6.50
07/11/2013	RODRIGUEZ, EFRAIN	8731		City Of Chicago Fire	$179.23

Incident Date	Claimant	Rank	Unit of	Insured	Total to be Paid
07/11/2013	RODRIGUEZ, EFRAIN	8731		City Of Chicago Fire	$6.50
07/11/2013	RODRIGUEZ, EFRAIN	8731		City Of Chicago Fire	$0.33
07/11/2013	RODRIGUEZ, EFRAIN	8731		City Of Chicago Fire	$6.50
07/11/2013	RODRIGUEZ, EFRAIN	8731		City Of Chicago Fire	$3.67
05/01/2013	ROCHE, THOMAS	8819		City Of Chicago Fire	$6.50
04/09/2012	ROCCASALVA, ROCCO	8811		City Of Chicago Fire	$11.96
04/09/2012	ROCCASALVA, ROCCO	8811		City Of Chicago Fire	$160.31
04/09/2012	ROCCASALVA, ROCCO	8811		City Of Chicago Fire	$6.50
04/09/2012	ROCCASALVA, ROCCO	8811		City Of Chicago Fire	$27.90
04/09/2012	ROCCASALVA, ROCCO	8811		City Of Chicago Fire	$849.07
04/09/2012	ROCCASALVA, ROCCO	8811		City Of Chicago Fire	$6.50
04/09/2012	ROCCASALVA, ROCCO	8811		City Of Chicago Fire	$48.82
04/09/2012	ROCCASALVA, ROCCO	8811		City Of Chicago Fire	$254.87
04/09/2012	ROCCASALVA, ROCCO	8811		City Of Chicago Fire	$6.50
04/09/2012	ROCCASALVA, ROCCO	8811		City Of Chicago Fire	$114.87
04/09/2012	ROCCASALVA, ROCCO	8811		City Of Chicago Fire	$172.93
04/09/2012	ROCCASALVA, ROCCO	8811		City Of Chicago Fire	$6.50
04/09/2012	ROCCASALVA, ROCCO	8811		City Of Chicago Fire	$39.49
04/09/2012	ROCCASALVA, ROCCO	8811		City Of Chicago Fire	$6.50
04/09/2012	ROCCASALVA, ROCCO	8811		City Of Chicago Fire	$143.00
03/22/2013	ROCCASALVA, ROCCO	8811		City Of Chicago Fire	$6.50
03/22/2013	ROCCASALVA, ROCCO	8811		City Of Chicago Fire	$711.69
03/22/2013	ROCCASALVA, ROCCO	8811		City Of Chicago Fire	$7.89
03/22/2013	ROCCASALVA, ROCCO	8811		City Of Chicago Fire	$6.50
03/22/2013	ROCCASALVA, ROCCO	8811		City Of Chicago Fire	$138.58
03/22/2013	ROCCASALVA, ROCCO	8811		City Of Chicago Fire	$16.20
03/22/2013	ROCCASALVA, ROCCO	8811		City Of Chicago Fire	$6.50
03/22/2013	ROCCASALVA, ROCCO	8811		City Of Chicago Fire	$261.97
03/22/2013	ROCCASALVA, ROCCO	8811		City Of Chicago Fire	$6.50
03/22/2013	ROCCASALVA, ROCCO	8811		City Of Chicago Fire	$69.74
03/22/2013	ROCCASALVA, ROCCO	8811		City Of Chicago Fire	$25.09
03/22/2013	ROCCASALVA, ROCCO	8811		City Of Chicago Fire	$6.50
03/22/2013	ROCCASALVA, ROCCO	8811		City Of Chicago Fire	$49.68

Incident Date	Claimant	Rank	Unit of	Insured	Total to be Paid
03/22/2013	ROCCASALVA, ROCCO	8811		City Of Chicago Fire	$6.50
03/22/2013	ROCCASALVA, ROCCO	8811		City Of Chicago Fire	$364.12
03/22/2013	ROCCASALVA, ROCCO	8811		City Of Chicago Fire	$32.03
03/22/2013	ROCCASALVA, ROCCO	8811		City Of Chicago Fire	$6.50
03/22/2013	ROCCASALVA, ROCCO	8811		City Of Chicago Fire	$179.80
03/22/2013	ROCCASALVA, ROCCO	8811		City Of Chicago Fire	$11.69
03/22/2013	ROCCASALVA, ROCCO	8811		City Of Chicago Fire	$6.50
03/22/2013	ROCCASALVA, ROCCO	8811		City Of Chicago Fire	$88.87
03/22/2013	ROCCASALVA, ROCCO	8811		City Of Chicago Fire	$11.69
03/22/2013	ROCCASALVA, ROCCO	8811		City Of Chicago Fire	$6.50
03/22/2013	ROCCASALVA, ROCCO	8811		City Of Chicago Fire	$42.12
03/22/2013	ROCCASALVA, ROCCO	8811		City Of Chicago Fire	$0.62
03/22/2013	ROCCASALVA, ROCCO	8811		City Of Chicago Fire	$6.50
03/22/2013	ROCCASALVA, ROCCO	8811		City Of Chicago Fire	$51.41
03/22/2013	ROCCASALVA, ROCCO	8811		City Of Chicago Fire	$76.08
03/03/2013	ROBINSON, DONALD	8735		City Of Chicago Fire	$0.32
03/03/2013	ROBINSON, DONALD	8735		City Of Chicago Fire	$139.01
03/03/2013	ROBINSON, DONALD	8735		City Of Chicago Fire	$243.67
03/03/2013	ROBINSON, DONALD	8735		City Of Chicago Fire	$2.59
03/03/2013	ROBINSON, DONALD	8735		City Of Chicago Fire	$6.50
03/03/2013	ROBINSON, DONALD	8735		City Of Chicago Fire	$214.02
03/03/2013	ROBINSON, DONALD	8735		City Of Chicago Fire	$16.15
03/03/2013	ROBINSON, DONALD	8735		City Of Chicago Fire	$6.50
03/03/2013	ROBINSON, DONALD	8735		City Of Chicago Fire	$147.55
03/03/2013	ROBINSON, DONALD	8735		City Of Chicago Fire	$7.84
03/03/2013	ROBINSON, DONALD	8735		City Of Chicago Fire	$6.50
03/03/2013	ROBINSON, DONALD	8735		City Of Chicago Fire	$138.52
03/03/2013	ROBINSON, DONALD	8735		City Of Chicago Fire	$7.84
03/03/2013	ROBINSON, DONALD	8735		City Of Chicago Fire	$6.50
03/03/2013	ROBINSON, DONALD	8735		City Of Chicago Fire	$138.52
03/03/2013	ROBINSON, DONALD	8735		City Of Chicago Fire	$16.15
03/03/2013	ROBINSON, DONALD	8735		City Of Chicago Fire	$6.50
03/03/2013	ROBINSON, DONALD	8735		City Of Chicago Fire	$147.55

Incident Date	Claimant	Rank	Unit of	Insured	Total to be Paid
03/03/2013	ROBINSON, DONALD	8735		City Of Chicago Fire	$16.15
03/03/2013	ROBINSON, DONALD	8735		City Of Chicago Fire	$6.50
03/03/2013	ROBINSON, DONALD	8735		City Of Chicago Fire	$147.55
03/03/2013	ROBINSON, DONALD	8735		City Of Chicago Fire	$22.04
03/03/2013	ROBINSON, DONALD	8735		City Of Chicago Fire	$6.50
03/03/2013	ROBINSON, DONALD	8735		City Of Chicago Fire	$153.96
03/03/2013	ROBINSON, DONALD	8735		City Of Chicago Fire	$22.53
03/03/2013	ROBINSON, DONALD	8735		City Of Chicago Fire	$6.50
03/03/2013	ROBINSON, DONALD	8735		City Of Chicago Fire	$154.49
03/03/2013	ROBINSON, DONALD	8735		City Of Chicago Fire	$16.15
03/03/2013	ROBINSON, DONALD	8735		City Of Chicago Fire	$6.50
03/03/2013	ROBINSON, DONALD	8735		City Of Chicago Fire	$147.55
03/03/2013	ROBINSON, DONALD	8735		City Of Chicago Fire	$15.41
03/03/2013	ROBINSON, DONALD	8735		City Of Chicago Fire	$6.50
03/03/2013	ROBINSON, DONALD	8735		City Of Chicago Fire	$146.75
03/03/2013	ROBINSON, DONALD	8735		City Of Chicago Fire	$8.29
03/03/2013	ROBINSON, DONALD	8735		City Of Chicago Fire	$6.50
03/03/2013	ROBINSON, DONALD	8735		City Of Chicago Fire	$6.50
07/02/2012	RICH, JEFFREY	8819		City Of Chicago Fire	$164.25
07/02/2012	RICH, JEFFREY	8819		City Of Chicago Fire	$6.50
03/17/2013	REYES, JUAN	8764		City Of Chicago Fire	$69.74
03/17/2013	REYES, JUAN	8764		City Of Chicago Fire	$38.22
03/17/2013	REYES, JUAN	8764		City Of Chicago Fire	$189.47
03/17/2013	REYES, JUAN	8764		City Of Chicago Fire	$6.50
03/17/2013	REYES, JUAN	8764		City Of Chicago Fire	$6.50
03/17/2013	REYES, JUAN	8764		City Of Chicago Fire	$6.50
03/17/2013	REYES, JUAN	8764		City Of Chicago Fire	$69.74
03/17/2013	REYES, JUAN	8764		City Of Chicago Fire	$6.50
08/14/2013	REYES, JOSE	8750		City Of Chicago Fire	$32.10
08/14/2013	REYES, JOSE	8750		City Of Chicago Fire	$6.50
06/17/2013	REITZ, ANTHONY	8801		City Of Chicago Fire	$6.50
06/17/2013	REITZ, ANTHONY	8801		City Of Chicago Fire	$183.63
06/17/2013	REITZ, ANTHONY	8801		City Of Chicago Fire	$635.84

Incident Date	Claimant	Rank	Unit of	Insured	Total to be Paid
06/17/2013	REITZ, ANTHONY	8801		City Of Chicago Fire	$6.50
06/17/2013	REITZ, ANTHONY	8801		City Of Chicago Fire	$6.50
06/17/2013	REITZ, ANTHONY	8801		City Of Chicago Fire	$388.78
06/17/2013	REITZ, ANTHONY	8801		City Of Chicago Fire	$6.50
01/15/2009	REILLY, REED			City Of Chicago Fire	$9.70
01/15/2009	REILLY, REED			City Of Chicago Fire	$60.04
01/15/2009	REILLY, REED			City Of Chicago Fire	$9.70
01/15/2009	REILLY, REED			City Of Chicago Fire	$171.48
01/15/2009	REILLY, REED			City Of Chicago Fire	$6.50
09/05/2012	REIDY, DANIEL	8731		City Of Chicago Fire	$209.20
09/05/2012	REIDY, DANIEL	8731		City Of Chicago Fire	$6.50
06/13/2013	RANNOCHIO, STEVEN	8731		City Of Chicago Fire	$5.93
06/13/2013	RANNOCHIO, STEVEN	8731		City Of Chicago Fire	$6.50
06/13/2013	RANNOCHIO, STEVEN	8731		City Of Chicago Fire	$4.66
06/13/2013	RANNOCHIO, STEVEN	8731		City Of Chicago Fire	$233.19
06/13/2013	RANNOCHIO, STEVEN	8731		City Of Chicago Fire	$6.50
06/13/2013	RANNOCHIO, STEVEN	8731		City Of Chicago Fire	$4.66
06/13/2013	RANNOCHIO, STEVEN	8731		City Of Chicago Fire	$233.19
06/13/2013	RANNOCHIO, STEVEN	8731		City Of Chicago Fire	$6.50
06/13/2013	RANNOCHIO, STEVEN	8731		City Of Chicago Fire	$4.66
06/13/2013	RANNOCHIO, STEVEN	8731		City Of Chicago Fire	$296.34
06/13/2013	RANNOCHIO, STEVEN	8731		City Of Chicago Fire	$233.19
06/13/2013	RANNOCHIO, STEVEN	8731		City Of Chicago Fire	$6.50
09/13/2013	RAINES, CLAUDE	8731		City Of Chicago Fire	$6.50
09/13/2013	RAINES, CLAUDE	8731		City Of Chicago Fire	$6.50
09/13/2013	RAINES, CLAUDE	8731		City Of Chicago Fire	$85.80
09/13/2013	RAINES, CLAUDE	8731		City Of Chicago Fire	$76.53
05/21/2013	RADDATZ, TIMOTHY	8801		City Of Chicago Fire	$6.50
05/21/2013	RADDATZ, TIMOTHY	8801		City Of Chicago Fire	$6.50
05/21/2013	RADDATZ, TIMOTHY	8801		City Of Chicago Fire	$4.51
05/21/2013	RADDATZ, TIMOTHY	8801		City Of Chicago Fire	$6.50
05/21/2013	RADDATZ, TIMOTHY	8801		City Of Chicago Fire	$338.92
05/21/2013	RADDATZ, TIMOTHY	8801		City Of Chicago Fire	$372.85

Incident Date	Claimant	Rank	Unit of	Insured	Total to be Paid
07/13/2013	QUINN, CHRISTOPHER	8811		City Of Chicago Fire	$6.50
07/13/2013	QUINN, CHRISTOPHER	8811		City Of Chicago Fire	$6.50
07/13/2013	QUINN, CHRISTOPHER	8811		City Of Chicago Fire	$6.50
07/13/2013	QUINN, CHRISTOPHER	8811		City Of Chicago Fire	$204.10
07/13/2013	QUINN, CHRISTOPHER	8811		City Of Chicago Fire	$6.50
07/13/2013	QUINN, CHRISTOPHER	8811		City Of Chicago Fire	$232.49
07/13/2013	QUINN, CHRISTOPHER	8811		City Of Chicago Fire	$6.50
07/13/2013	QUINN, CHRISTOPHER	8811		City Of Chicago Fire	$232.49
07/13/2013	QUINN, CHRISTOPHER	8811		City Of Chicago Fire	$6.50
07/13/2013	QUINN, CHRISTOPHER	8811		City Of Chicago Fire	$193.78
07/13/2013	QUINN, CHRISTOPHER	8811		City Of Chicago Fire	$200.73
07/13/2013	QUINN, CHRISTOPHER	8811		City Of Chicago Fire	$6.50
07/13/2013	QUINN, CHRISTOPHER	8811		City Of Chicago Fire	$205.31
07/13/2013	QUINN, CHRISTOPHER	8811		City Of Chicago Fire	$6.50
07/13/2013	QUINN, CHRISTOPHER	8811		City Of Chicago Fire	$198.85
07/13/2013	QUINN, CHRISTOPHER	8811		City Of Chicago Fire	$6.50
07/13/2013	QUINN, CHRISTOPHER	8811		City Of Chicago Fire	$200.73
07/13/2013	QUINN, CHRISTOPHER	8811		City Of Chicago Fire	$6.50
07/13/2013	QUINN, CHRISTOPHER	8811		City Of Chicago Fire	$352.11
07/13/2013	QUINN, CHRISTOPHER	8811		City Of Chicago Fire	$6.50
07/13/2013	QUINN, CHRISTOPHER	8811		City Of Chicago Fire	$4.27
07/13/2013	QUINN, CHRISTOPHER	8811		City Of Chicago Fire	$977.82
07/13/2013	QUINN, CHRISTOPHER	8811		City Of Chicago Fire	$6.50
07/13/2013	QUINN, CHRISTOPHER	8811		City Of Chicago Fire	$225.73
07/13/2013	QUINN, CHRISTOPHER	8811		City Of Chicago Fire	$81.96
07/13/2013	QUINN, CHRISTOPHER	8811		City Of Chicago Fire	$6.50
07/13/2013	QUINN, CHRISTOPHER	8811		City Of Chicago Fire	$193.78
04/02/2008	Paylor, Gene	F	00512	City Of Chicago Fire	$6.50
08/23/2013	PUGH, DONALD	8811		City Of Chicago Fire	$99.75
08/23/2013	PUGH, DONALD	8811		City Of Chicago Fire	$6.50
08/23/2013	PUGH, DONALD	8811		City Of Chicago Fire	$2.55
08/23/2013	PUGH, DONALD	8811		City Of Chicago Fire	$5.52
08/23/2013	PUGH, DONALD	8811		City Of Chicago Fire	$10.75

Incident Date	Claimant	Rank	Unit of	Insured	Total to be Paid
08/23/2013	PUGH, DONALD	8811		City Of Chicago Fire	$6.50
08/23/2013	PUGH, DONALD	8811		City Of Chicago Fire	$3.30
08/23/2013	PUGH, DONALD	8811		City Of Chicago Fire	$168.26
08/23/2013	PUGH, DONALD	8811		City Of Chicago Fire	$6.50
08/23/2013	PUGH, DONALD	8811		City Of Chicago Fire	$4.30
08/23/2013	PUGH, DONALD	8811		City Of Chicago Fire	$80.94
08/23/2013	PUGH, DONALD	8811		City Of Chicago Fire	$6.50
08/23/2013	PUGH, DONALD	8811		City Of Chicago Fire	$5.15
07/13/2013	PRICE, STEPHEN	8801		City Of Chicago Fire	$128.47
07/13/2013	PRICE, STEPHEN	8801		City Of Chicago Fire	$11.04
07/13/2013	PRICE, STEPHEN	8801		City Of Chicago Fire	$6.50
07/13/2013	PRICE, STEPHEN	8801		City Of Chicago Fire	$5.08
07/13/2013	PRICE, STEPHEN	8801		City Of Chicago Fire	$208.78
07/13/2013	PRICE, STEPHEN	8801		City Of Chicago Fire	$6.50
07/13/2013	PRICE, STEPHEN	8801		City Of Chicago Fire	$749.90
07/13/2013	PRICE, STEPHEN	8801		City Of Chicago Fire	$6.50
07/13/2013	PRICE, STEPHEN	8801		City Of Chicago Fire	$30.43
07/13/2013	PRICE, STEPHEN	8801		City Of Chicago Fire	$106.61
09/14/2011	PRAZUCH, DAVID	8733		City Of Chicago Fire	$244.47
09/14/2011	PRAZUCH, DAVID	8733		City Of Chicago Fire	$0.41
09/14/2011	PRAZUCH, DAVID	8733		City Of Chicago Fire	$6.50
09/14/2011	PRAZUCH, DAVID	8733		City Of Chicago Fire	$220.32
09/14/2011	PRAZUCH, DAVID	8733		City Of Chicago Fire	$0.41
09/14/2011	PRAZUCH, DAVID	8733		City Of Chicago Fire	$6.50
09/14/2011	PRAZUCH, DAVID	8733		City Of Chicago Fire	$220.32
09/14/2011	PRAZUCH, DAVID	8733		City Of Chicago Fire	$6.50
09/14/2011	PRAZUCH, DAVID	8733		City Of Chicago Fire	$0.46
09/14/2011	PRAZUCH, DAVID	8733		City Of Chicago Fire	$66.25
09/14/2011	PRAZUCH, DAVID	8733		City Of Chicago Fire	$6.50
09/14/2011	PRAZUCH, DAVID	8733		City Of Chicago Fire	$0.80
09/14/2011	PRAZUCH, DAVID	8733		City Of Chicago Fire	$99.33
09/14/2011	PRAZUCH, DAVID	8733		City Of Chicago Fire	$6.50
09/14/2011	PRAZUCH, DAVID	8733		City Of Chicago Fire	$1.20

Incident Date	Claimant	Rank	Unit of	Insured	Total to be Paid
09/14/2011	PRAZUCH, DAVID	8733		City Of Chicago Fire	$220.32
09/14/2011	PRAZUCH, DAVID	8733		City Of Chicago Fire	$0.41
09/14/2011	PRAZUCH, DAVID	8733		City Of Chicago Fire	$6.50
07/02/2013	POWERS, CHRISTOPHER	8749		City Of Chicago Fire	$6.50
07/02/2013	POWERS, CHRISTOPHER	8749		City Of Chicago Fire	$183.63
07/02/2013	POWERS, CHRISTOPHER	8749		City Of Chicago Fire	$258.40
07/02/2013	POWERS, CHRISTOPHER	8749		City Of Chicago Fire	$6.50
07/02/2013	POWERS, CHRISTOPHER	8749		City Of Chicago Fire	$3.13
05/05/2012	POWER, JOHN	8735		City Of Chicago Fire	$113.75
06/01/2013	POWELL, JASON	8728		City Of Chicago Fire	$6.50
07/10/2013	POPJOY III, ROBERT	8801		City Of Chicago Fire	$378.64
07/10/2013	POPJOY III, ROBERT	8801		City Of Chicago Fire	$6.50
07/10/2013	POPJOY III, ROBERT	8801		City Of Chicago Fire	$0.72
07/10/2013	POPJOY III, ROBERT	8801		City Of Chicago Fire	$6.50
07/10/2013	POPJOY III, ROBERT	8801		City Of Chicago Fire	$2.16
04/12/2013	PINKSTON, SHERRY	8731		City Of Chicago Fire	$0.83
04/12/2013	PINKSTON, SHERRY	8731		City Of Chicago Fire	$64.43
04/12/2013	PINKSTON, SHERRY	8731		City Of Chicago Fire	$6.50
04/12/2013	PINKSTON, SHERRY	8731		City Of Chicago Fire	$116.96
04/12/2013	PINKSTON, SHERRY	8731		City Of Chicago Fire	$0.66
04/12/2013	PINKSTON, SHERRY	8731		City Of Chicago Fire	$6.50
04/12/2013	PINKSTON, SHERRY	8731		City Of Chicago Fire	$354.74
04/12/2013	PINKSTON, SHERRY	8731		City Of Chicago Fire	$0.66
04/12/2013	PINKSTON, SHERRY	8731		City Of Chicago Fire	$6.50
04/12/2013	PINKSTON, SHERRY	8731		City Of Chicago Fire	$6.50
04/12/2013	PINKSTON, SHERRY	8731		City Of Chicago Fire	$0.46
04/12/2013	PINKSTON, SHERRY	8731		City Of Chicago Fire	$155.35
04/12/2013	PINKSTON, SHERRY	8731		City Of Chicago Fire	$6.50
04/12/2013	PINKSTON, SHERRY	8731		City Of Chicago Fire	$0.29
04/12/2013	PINKSTON, SHERRY	8731		City Of Chicago Fire	$233.37
04/12/2013	PINKSTON, SHERRY	8731		City Of Chicago Fire	$6.50
04/12/2013	PINKSTON, SHERRY	8731		City Of Chicago Fire	$366.36
04/12/2013	PINKSTON, SHERRY	8731		City Of Chicago Fire	$6.50

Incident Date	Claimant	Rank	Unit of	Insured	Total to be Paid
04/12/2013	PINKSTON, SHERRY	8731		City Of Chicago Fire	$354.74
04/12/2013	PINKSTON, SHERRY	8731		City Of Chicago Fire	$6.50
04/12/2013	PINKSTON, SHERRY	8731		City Of Chicago Fire	$0.66
04/12/2013	PINKSTON, SHERRY	8731		City Of Chicago Fire	$6.50
04/12/2013	PINKSTON, SHERRY	8731		City Of Chicago Fire	$2.22
04/12/2013	PINKSTON, SHERRY	8731		City Of Chicago Fire	$354.74
04/12/2013	PINKSTON, SHERRY	8731		City Of Chicago Fire	$6.50
04/12/2013	PINKSTON, SHERRY	8731		City Of Chicago Fire	$0.66
04/12/2013	PINKSTON, SHERRY	8731		City Of Chicago Fire	$274.03
04/12/2013	PINKSTON, SHERRY	8731		City Of Chicago Fire	$6.50
04/12/2013	PINKSTON, SHERRY	8731		City Of Chicago Fire	$89.68
04/12/2013	PINKSTON, SHERRY	8731		City Of Chicago Fire	$6.50
04/12/2013	PINKSTON, SHERRY	8731		City Of Chicago Fire	$1.09
04/12/2013	PINKSTON, SHERRY	8731		City Of Chicago Fire	$354.74
04/12/2013	PINKSTON, SHERRY	8731		City Of Chicago Fire	$6.50
04/12/2013	PINKSTON, SHERRY	8731		City Of Chicago Fire	$0.66
04/12/2013	PINKSTON, SHERRY	8731		City Of Chicago Fire	$354.74
07/02/2012	PINCSAK, ANDREW	8733		City Of Chicago Fire	$867.37
07/02/2012	PINCSAK, ANDREW	8733		City Of Chicago Fire	$22.18
07/02/2012	PINCSAK, ANDREW	8733		City Of Chicago Fire	$6.50
07/02/2012	PINCSAK, ANDREW	8733		City Of Chicago Fire	$0.30
07/02/2012	PINCSAK, ANDREW	8733		City Of Chicago Fire	$176.26
07/02/2012	PINCSAK, ANDREW	8733		City Of Chicago Fire	$6.50
07/02/2012	PINCSAK, ANDREW	8733		City Of Chicago Fire	$0.33
07/02/2012	PINCSAK, ANDREW	8733		City Of Chicago Fire	$159.89
10/11/2012	PHILLIPS, LEROY	8749		City Of Chicago Fire	$77.20
10/11/2012	PHILLIPS, LEROY	8749		City Of Chicago Fire	$137.09
10/11/2012	PHILLIPS, LEROY	8749		City Of Chicago Fire	$6.50
05/29/2013	PETRUZZI, CHARLES	8731		City Of Chicago Fire	$1.74
05/29/2013	PETRUZZI, CHARLES	8731		City Of Chicago Fire	$90.34
05/29/2013	PETRUZZI, CHARLES	8731		City Of Chicago Fire	$143.38
05/29/2013	PETRUZZI, CHARLES	8731		City Of Chicago Fire	$23.23
05/29/2013	PETRUZZI, CHARLES	8731		City Of Chicago Fire	$18.04

Incident Date	Claimant	Rank	Unit of	Insured	Total to be Paid
05/29/2013	PETRUZZI, CHARLES	8731		City Of Chicago Fire	$6.50
05/29/2013	PETRUZZI, CHARLES	8731		City Of Chicago Fire	$706.39
05/29/2013	PETRUZZI, CHARLES	8731		City Of Chicago Fire	$6.50
05/29/2013	PETRUZZI, CHARLES	8731		City Of Chicago Fire	$272.17
05/29/2013	PETRUZZI, CHARLES	8731		City Of Chicago Fire	$0.92
05/29/2013	PETRUZZI, CHARLES	8731		City Of Chicago Fire	$6.50
05/29/2013	PETRUZZI, CHARLES	8731		City Of Chicago Fire	$76.00
05/29/2013	PETRUZZI, CHARLES	8731		City Of Chicago Fire	$6.50
05/29/2013	PETRUZZI, CHARLES	8731		City Of Chicago Fire	$6.50
05/29/2013	PETRUZZI, CHARLES	8731		City Of Chicago Fire	$0.96
05/29/2013	PETRUZZI, CHARLES	8731		City Of Chicago Fire	$6.50
05/29/2013	PETRUZZI, CHARLES	8731		City Of Chicago Fire	$77.82
05/29/2013	PETRUZZI, CHARLES	8731		City Of Chicago Fire	$2.66
05/29/2013	PETRUZZI, CHARLES	8731		City Of Chicago Fire	$6.50
05/29/2013	PETRUZZI, CHARLES	8731		City Of Chicago Fire	$219.73
05/29/2013	PETRUZZI, CHARLES	8731		City Of Chicago Fire	$6.67
05/29/2013	PETRUZZI, CHARLES	8731		City Of Chicago Fire	$6.50
05/29/2013	PETRUZZI, CHARLES	8731		City Of Chicago Fire	$550.25
05/29/2013	PETRUZZI, CHARLES	8731		City Of Chicago Fire	$6.50
05/29/2013	PETRUZZI, CHARLES	8731		City Of Chicago Fire	$6.50
05/29/2013	PETRUZZI, CHARLES	8731		City Of Chicago Fire	$1.09
05/29/2013	PETRUZZI, CHARLES	8731		City Of Chicago Fire	$6.50
05/29/2013	PETRUZZI, CHARLES	8731		City Of Chicago Fire	$30.40
05/29/2013	PETRUZZI, CHARLES	8731		City Of Chicago Fire	$6.50
05/29/2013	PETRUZZI, CHARLES	8731		City Of Chicago Fire	$0.38
05/29/2013	PETRUZZI, CHARLES	8731		City Of Chicago Fire	$6.50
05/29/2013	PETRUZZI, CHARLES	8731		City Of Chicago Fire	$30.83
05/29/2013	PETRUZZI, CHARLES	8731		City Of Chicago Fire	$8.23
05/29/2013	PETRUZZI, CHARLES	8731		City Of Chicago Fire	$6.50
05/29/2013	PETRUZZI, CHARLES	8731		City Of Chicago Fire	$679.55
05/29/2013	PETRUZZI, CHARLES	8731		City Of Chicago Fire	$0.76
05/29/2013	PETRUZZI, CHARLES	8731		City Of Chicago Fire	$6.50
05/29/2013	PETRUZZI, CHARLES	8731		City Of Chicago Fire	$62.70

Incident Date	Claimant	Rank	Unit of	Insured	Total to be Paid
05/29/2013	PETRUZZI, CHARLES	8731		City Of Chicago Fire	$0.37
03/24/2013	PETERSON, ERIC	8731		City Of Chicago Fire	$82.21
03/24/2013	PETERSON, ERIC	8731		City Of Chicago Fire	$6.50
03/24/2013	PETERSON, ERIC	8731		City Of Chicago Fire	$0.15
09/02/2011	PETERS, KEVIN	8811		City Of Chicago Fire	$6.50
09/02/2011	PETERS, KEVIN	8811		City Of Chicago Fire	$66.02
09/02/2011	PETERS, KEVIN	8811		City Of Chicago Fire	$6.50
07/07/2013	PEACE, BRUCE	8811		City Of Chicago Fire	$6.50
07/07/2013	PEACE, BRUCE	8811		City Of Chicago Fire	$114.69
07/07/2013	PEACE, BRUCE	8811		City Of Chicago Fire	$65.23
07/07/2013	PEACE, BRUCE	8811		City Of Chicago Fire	$6.50
07/07/2013	PEACE, BRUCE	8811		City Of Chicago Fire	$850.79
07/07/2013	PEACE, BRUCE	8811		City Of Chicago Fire	$2.06
07/07/2013	PEACE, BRUCE	8811		City Of Chicago Fire	$6.50
07/07/2013	PEACE, BRUCE	8811		City Of Chicago Fire	$170.42
07/07/2013	PEACE, BRUCE	8811		City Of Chicago Fire	$0.45
07/07/2013	PEACE, BRUCE	8811		City Of Chicago Fire	$6.50
07/07/2013	PEACE, BRUCE	8811		City Of Chicago Fire	$243.93
07/07/2013	PEACE, BRUCE	8811		City Of Chicago Fire	$0.52
07/07/2013	PEACE, BRUCE	8811		City Of Chicago Fire	$6.50
07/07/2013	PEACE, BRUCE	8811		City Of Chicago Fire	$282.59
07/07/2013	PEACE, BRUCE	8811		City Of Chicago Fire	$1.91
07/07/2013	PEACE, BRUCE	8811		City Of Chicago Fire	$6.50
07/07/2013	PEACE, BRUCE	8811		City Of Chicago Fire	$0.80
07/07/2013	PEACE, BRUCE	8811		City Of Chicago Fire	$6.50
07/07/2013	PEACE, BRUCE	8811		City Of Chicago Fire	$66.25
07/07/2013	PEACE, BRUCE	8811		City Of Chicago Fire	$0.45
07/07/2013	PEACE, BRUCE	8811		City Of Chicago Fire	$6.50
07/07/2013	PEACE, BRUCE	8811		City Of Chicago Fire	$243.93
07/07/2013	PEACE, BRUCE	8811		City Of Chicago Fire	$0.56
07/07/2013	PEACE, BRUCE	8811		City Of Chicago Fire	$6.50
07/07/2013	PEACE, BRUCE	8811		City Of Chicago Fire	$301.46
07/07/2013	PEACE, BRUCE	8811		City Of Chicago Fire	$1.06

Incident Date	Claimant	Rank	Unit of	Insured	Total to be Paid
07/07/2013	PEACE, BRUCE	8811		City Of Chicago Fire	$6.50
07/07/2013	PEACE, BRUCE	8811		City Of Chicago Fire	$569.46
07/07/2013	PEACE, BRUCE	8811		City Of Chicago Fire	$0.80
07/07/2013	PEACE, BRUCE	8811		City Of Chicago Fire	$6.50
07/07/2013	PEACE, BRUCE	8811		City Of Chicago Fire	$66.25
07/07/2013	PEACE, BRUCE	8811		City Of Chicago Fire	$0.80
07/07/2013	PEACE, BRUCE	8811		City Of Chicago Fire	$6.50
07/07/2013	PEACE, BRUCE	8811		City Of Chicago Fire	$66.50
07/07/2013	PEACE, BRUCE	8811		City Of Chicago Fire	$1.39
09/05/2013	PATTON, JOHN	8731		City Of Chicago Fire	$6.50
09/05/2013	PATTON, JOHN	8731		City Of Chicago Fire	$6.50
09/05/2013	PATTON, JOHN	8731		City Of Chicago Fire	$6.50
09/05/2013	PATTON, JOHN	8731		City Of Chicago Fire	$6.50
04/14/2013	PASSMORE, WILLIAM	8819		City Of Chicago Fire	$4.12
04/14/2013	PASSMORE, WILLIAM	8819		City Of Chicago Fire	$6.50
04/14/2013	PASSMORE, WILLIAM	8819		City Of Chicago Fire	$206.06
04/14/2013	PASSMORE, WILLIAM	8819		City Of Chicago Fire	$4.12
04/14/2013	PASSMORE, WILLIAM	8819		City Of Chicago Fire	$6.50
04/14/2013	PASSMORE, WILLIAM	8819		City Of Chicago Fire	$206.06
04/14/2013	PASSMORE, WILLIAM	8819		City Of Chicago Fire	$6.50
04/14/2013	PASSMORE, WILLIAM	8819		City Of Chicago Fire	$226.88
04/14/2013	PASSMORE, WILLIAM	8819		City Of Chicago Fire	$4.12
04/14/2013	PASSMORE, WILLIAM	8819		City Of Chicago Fire	$6.50
04/14/2013	PASSMORE, WILLIAM	8819		City Of Chicago Fire	$206.06
04/14/2013	PASSMORE, WILLIAM	8819		City Of Chicago Fire	$4.12
04/14/2013	PASSMORE, WILLIAM	8819		City Of Chicago Fire	$6.50
04/14/2013	PASSMORE, WILLIAM	8819		City Of Chicago Fire	$206.06
04/14/2013	PASSMORE, WILLIAM	8819		City Of Chicago Fire	$4.12
04/14/2013	PASSMORE, WILLIAM	8819		City Of Chicago Fire	$6.50
04/14/2013	PASSMORE, WILLIAM	8819		City Of Chicago Fire	$206.06
04/14/2013	PASSMORE, WILLIAM	8819		City Of Chicago Fire	$4.16
04/14/2013	PASSMORE, WILLIAM	8819		City Of Chicago Fire	$6.50
04/14/2013	PASSMORE, WILLIAM	8819		City Of Chicago Fire	$207.78

Incident Date	Claimant	Rank	Unit of	Insured	Total to be Paid
04/14/2013	PASSMORE, WILLIAM	8819		City Of Chicago Fire	$0.52
04/14/2013	PASSMORE, WILLIAM	8819		City Of Chicago Fire	$6.50
04/14/2013	PASSMORE, WILLIAM	8819		City Of Chicago Fire	$20.38
04/14/2013	PASSMORE, WILLIAM	8819		City Of Chicago Fire	$3.32
04/14/2013	PASSMORE, WILLIAM	8819		City Of Chicago Fire	$6.50
04/14/2013	PASSMORE, WILLIAM	8819		City Of Chicago Fire	$166.23
04/14/2013	PASSMORE, WILLIAM	8819		City Of Chicago Fire	$4.12
04/14/2013	PASSMORE, WILLIAM	8819		City Of Chicago Fire	$6.50
04/14/2013	PASSMORE, WILLIAM	8819		City Of Chicago Fire	$206.06
04/14/2013	PASSMORE, WILLIAM	8819		City Of Chicago Fire	$3.32
04/14/2013	PASSMORE, WILLIAM	8819		City Of Chicago Fire	$206.06
04/14/2013	PASSMORE, WILLIAM	8819		City Of Chicago Fire	$6.50
04/14/2013	PASSMORE, WILLIAM	8819		City Of Chicago Fire	$4.12
04/14/2013	PASSMORE, WILLIAM	8819		City Of Chicago Fire	$166.23
04/14/2013	PASSMORE, WILLIAM	8819		City Of Chicago Fire	$6.50
04/04/2012	PALOMINOS, GABRIEL	PM		City Of Chicago Fire	$6.50
04/04/2012	PALOMINOS, GABRIEL	PM		City Of Chicago Fire	$6.50
04/04/2012	PALOMINOS, GABRIEL	PM		City Of Chicago Fire	$3.99
04/04/2012	PALOMINOS, GABRIEL	PM		City Of Chicago Fire	$29.90
04/04/2012	PALOMINOS, GABRIEL	PM		City Of Chicago Fire	$155.78
04/04/2012	PALOMINOS, GABRIEL	PM		City Of Chicago Fire	$0.76
12/22/2010	PAGE, BRODERICK	8735		City Of Chicago Fire	$0.13
12/22/2010	PAGE, BRODERICK	8735		City Of Chicago Fire	$66.96
02/23/2012	PACK, JAMES	8801		City Of Chicago Fire	$25.20
02/23/2012	PACK, JAMES	8801		City Of Chicago Fire	$0.05
09/03/2013	PACINI, DOMINIC	8750		City Of Chicago Fire	$381.34
09/03/2013	PACINI, DOMINIC	8750		City Of Chicago Fire	$6.50
09/03/2013	PACINI, DOMINIC	8750		City Of Chicago Fire	$9.74
09/20/1979	Owcarz, Gene	F	00439	City Of Chicago Fire	$197.39
09/20/1979	Owcarz, Gene	F	00439	City Of Chicago Fire	$6.50
09/20/1979	Owcarz, Gene	F	00439	City Of Chicago Fire	$149.54
09/20/1979	Owcarz, Gene	F	00439	City Of Chicago Fire	$6.50
09/20/1979	Owcarz, Gene	F	00439	City Of Chicago Fire	$220.35

Incident Date	Claimant	Rank	Unit of	Insured	Total to be Paid
09/20/1979	Owcarz, Gene	F	00439	City Of Chicago Fire	$6.50
09/20/1979	Owcarz, Gene	F	00439	City Of Chicago Fire	$90.00
09/20/1979	Owcarz, Gene	F	00439	City Of Chicago Fire	$6.50
09/20/1979	Owcarz, Gene	F	00439	City Of Chicago Fire	$30.87
09/20/1979	Owcarz, Gene	F	00439	City Of Chicago Fire	$6.50
09/20/1979	Owcarz, Gene	F	00439	City Of Chicago Fire	$6.50
09/20/1979	Owcarz, Gene	F	00439	City Of Chicago Fire	$317.38
09/20/1979	Owcarz, Gene	F	00439	City Of Chicago Fire	$6.50
09/20/1979	Owcarz, Gene	F	00439	City Of Chicago Fire	$220.35
09/20/1979	Owcarz, Gene	F	00439	City Of Chicago Fire	$6.50
09/20/1979	Owcarz, Gene	F	00439	City Of Chicago Fire	$110.80
09/20/1979	Owcarz, Gene	F	00439	City Of Chicago Fire	$6.50
09/20/1979	Owcarz, Gene	F	00439	City Of Chicago Fire	$6.50
09/20/1979	Owcarz, Gene	F	00439	City Of Chicago Fire	$97.96
09/20/1979	Owcarz, Gene	F	00439	City Of Chicago Fire	$411.72
09/20/1979	Owcarz, Gene	F	00439	City Of Chicago Fire	$21.49
09/20/1979	Owcarz, Gene	F	00439	City Of Chicago Fire	$6.50
09/20/1979	Owcarz, Gene	F	00439	City Of Chicago Fire	$6.50
09/20/1979	Owcarz, Gene	F	00439	City Of Chicago Fire	$6.50
09/20/1979	Owcarz, Gene	F	00439	City Of Chicago Fire	$6.50
09/20/1979	Owcarz, Gene	F	00439	City Of Chicago Fire	$6.50
09/20/1979	Owcarz, Gene	F	00439	City Of Chicago Fire	$409.08
09/20/1979	Owcarz, Gene	F	00439	City Of Chicago Fire	$6.50
09/20/1979	Owcarz, Gene	F	00439	City Of Chicago Fire	$471.97
09/20/1979	Owcarz, Gene	F	00439	City Of Chicago Fire	$6.50
09/20/1979	Owcarz, Gene	F	00439	City Of Chicago Fire	$6.50
09/20/1979	Owcarz, Gene	F	00439	City Of Chicago Fire	$102.98
09/20/1979	Owcarz, Gene	F	00439	City Of Chicago Fire	$6.50
09/20/1979	Owcarz, Gene	F	00439	City Of Chicago Fire	$30.87
09/20/1979	Owcarz, Gene	F	00439	City Of Chicago Fire	$6.50
09/20/1979	Owcarz, Gene	F	00439	City Of Chicago Fire	$30.87
09/20/1979	Owcarz, Gene	F	00439	City Of Chicago Fire	$6.50
09/20/1979	Owcarz, Gene	F	00439	City Of Chicago Fire	$6.50

Incident Date	Claimant	Rank	Unit of	Insured	Total to be Paid
09/20/1979	Owcarz, Gene	F	00439	City Of Chicago Fire	$208.02
09/20/1979	Owcarz, Gene	F	00439	City Of Chicago Fire	$6.50
09/20/1979	Owcarz, Gene	F	00439	City Of Chicago Fire	$220.35
09/20/1979	Owcarz, Gene	F	00439	City Of Chicago Fire	$6.50
09/20/1979	Owcarz, Gene	F	00439	City Of Chicago Fire	$30.87
09/20/1979	Owcarz, Gene	F	00439	City Of Chicago Fire	$6.50
09/20/1979	Owcarz, Gene	F	00439	City Of Chicago Fire	$30.87
09/20/1979	Owcarz, Gene	F	00439	City Of Chicago Fire	$6.50
09/20/1979	Owcarz, Gene	F	00439	City Of Chicago Fire	$212.03
09/20/1979	Owcarz, Gene	F	00439	City Of Chicago Fire	$6.50
09/20/1979	Owcarz, Gene	F	00439	City Of Chicago Fire	$9.10
09/20/1979	Owcarz, Gene	F	00439	City Of Chicago Fire	$6.50
09/20/1979	Owcarz, Gene	F	00439	City Of Chicago Fire	$6.50
09/20/1979	Owcarz, Gene	F	00439	City Of Chicago Fire	$220.35
09/20/1979	Owcarz, Gene	F	00439	City Of Chicago Fire	$6.50
09/20/1979	Owcarz, Gene	F	00439	City Of Chicago Fire	$220.35
09/20/1979	Owcarz, Gene	F	00439	City Of Chicago Fire	$6.50
09/20/1979	Owcarz, Gene	F	00439	City Of Chicago Fire	$149.54
09/20/1979	Owcarz, Gene	F	00439	City Of Chicago Fire	$6.50
09/20/1979	Owcarz, Gene	F	00439	City Of Chicago Fire	$6.50
09/20/1979	Owcarz, Gene	F	00439	City Of Chicago Fire	$295.84
09/20/1979	Owcarz, Gene	F	00439	City Of Chicago Fire	$6.50
09/20/1979	Owcarz, Gene	F	00439	City Of Chicago Fire	$23.12
09/20/1979	Owcarz, Gene	F	00439	City Of Chicago Fire	$6.50
07/10/2013	OWSIANIAK, DAVID	8819		City Of Chicago Fire	$6.50
07/10/2013	OWSIANIAK, DAVID	8819		City Of Chicago Fire	$21.32
07/10/2013	OWSIANIAK, DAVID	8819		City Of Chicago Fire	$6.50
07/10/2013	OWSIANIAK, DAVID	8819		City Of Chicago Fire	$6.50
07/10/2013	OWSIANIAK, DAVID	8819		City Of Chicago Fire	$250.00
07/10/2013	OWSIANIAK, DAVID	8819		City Of Chicago Fire	$147.62
07/10/2013	OWSIANIAK, DAVID	8819		City Of Chicago Fire	$6.50
07/10/2013	OWSIANIAK, DAVID	8819		City Of Chicago Fire	$29.64
07/10/2013	OWSIANIAK, DAVID	8819		City Of Chicago Fire	$6.50

Incident Date	Claimant	Rank	Unit of	Insured	Total to be Paid
07/10/2013	OWSIANIAK, DAVID	8819		City Of Chicago Fire	$162.21
07/10/2013	OWSIANIAK, DAVID	8819		City Of Chicago Fire	$29.64
07/10/2013	OWSIANIAK, DAVID	8819		City Of Chicago Fire	$6.50
07/10/2013	OWSIANIAK, DAVID	8819		City Of Chicago Fire	$162.21
07/10/2013	OWSIANIAK, DAVID	8819		City Of Chicago Fire	$26.77
07/10/2013	OWSIANIAK, DAVID	8819		City Of Chicago Fire	$6.50
07/10/2013	OWSIANIAK, DAVID	8819		City Of Chicago Fire	$159.10
07/10/2013	OWSIANIAK, DAVID	8819		City Of Chicago Fire	$17.13
07/10/2013	OWSIANIAK, DAVID	8819		City Of Chicago Fire	$6.50
07/10/2013	OWSIANIAK, DAVID	8819		City Of Chicago Fire	$29.64
07/10/2013	OWSIANIAK, DAVID	8819		City Of Chicago Fire	$6.50
07/10/2013	OWSIANIAK, DAVID	8819		City Of Chicago Fire	$162.21
07/10/2013	OWSIANIAK, DAVID	8819		City Of Chicago Fire	$17.85
07/10/2013	OWSIANIAK, DAVID	8819		City Of Chicago Fire	$6.50
07/10/2013	OWSIANIAK, DAVID	8819		City Of Chicago Fire	$6.50
07/10/2013	OWSIANIAK, DAVID	8819		City Of Chicago Fire	$250.00
07/10/2013	OWSIANIAK, DAVID	8819		City Of Chicago Fire	$6.50
07/10/2013	OWSIANIAK, DAVID	8819		City Of Chicago Fire	$21.32
07/10/2013	OWSIANIAK, DAVID	8819		City Of Chicago Fire	$6.50
07/10/2013	OWSIANIAK, DAVID	8819		City Of Chicago Fire	$153.18
07/10/2013	OWSIANIAK, DAVID	8819		City Of Chicago Fire	$6.50
07/10/2013	OWSIANIAK, DAVID	8819		City Of Chicago Fire	$197.20
07/10/2013	OWSIANIAK, DAVID	8819		City Of Chicago Fire	$29.64
07/10/2013	OWSIANIAK, DAVID	8819		City Of Chicago Fire	$6.50
07/10/2013	OWSIANIAK, DAVID	8819		City Of Chicago Fire	$162.21
07/10/2013	OWSIANIAK, DAVID	8819		City Of Chicago Fire	$0.37
07/10/2013	OWSIANIAK, DAVID	8819		City Of Chicago Fire	$6.50
07/10/2013	OWSIANIAK, DAVID	8819		City Of Chicago Fire	$30.31
07/10/2013	OWSIANIAK, DAVID	8819		City Of Chicago Fire	$29.64
07/10/2013	OWSIANIAK, DAVID	8819		City Of Chicago Fire	$6.50
07/10/2013	OWSIANIAK, DAVID	8819		City Of Chicago Fire	$162.21
07/10/2013	OWSIANIAK, DAVID	8819		City Of Chicago Fire	$29.64
07/10/2013	OWSIANIAK, DAVID	8819		City Of Chicago Fire	$6.50

Incident Date	Claimant	Rank	Unit of	Insured	Total to be Paid
07/10/2013	OWSIANIAK, DAVID	8819		City Of Chicago Fire	$162.21
07/10/2013	OWSIANIAK, DAVID	8819		City Of Chicago Fire	$153.18
07/07/2012	OSBORNE, ERIC	8750		City Of Chicago Fire	$90.49
07/07/2012	OSBORNE, ERIC	8750		City Of Chicago Fire	$41.23
07/07/2012	OSBORNE, ERIC	8750		City Of Chicago Fire	$6.50
11/25/2010	OLMSTEAD, ROBERT	8749		City Of Chicago Fire	$1.18
11/25/2010	OLMSTEAD, ROBERT	8749		City Of Chicago Fire	$6.50
11/25/2010	OLMSTEAD, ROBERT	8749		City Of Chicago Fire	$295.14
11/25/2010	OLMSTEAD, ROBERT	8749		City Of Chicago Fire	$0.55
11/25/2010	OLMSTEAD, ROBERT	8749		City Of Chicago Fire	$6.50
11/25/2010	OLMSTEAD, ROBERT	8749		City Of Chicago Fire	$622.81
11/17/2012	O SHEA, KAREN	8750		City Of Chicago Fire	$314.25
11/17/2012	O SHEA, KAREN	8750		City Of Chicago Fire	$6.50
11/17/2012	O SHEA, KAREN	8750		City Of Chicago Fire	$1.81
01/21/2013	O CONNOR, JAMES	8731		City Of Chicago Fire	$1.23
01/21/2013	O CONNOR, JAMES	8731		City Of Chicago Fire	$6.50
01/21/2013	O CONNOR, JAMES	8731		City Of Chicago Fire	$66.50
01/21/2013	O CONNOR, JAMES	8731		City Of Chicago Fire	$0.80
01/21/2013	O CONNOR, JAMES	8731		City Of Chicago Fire	$666.51
01/21/2013	O CONNOR, JAMES	8731		City Of Chicago Fire	$6.50
01/21/2013	O CONNOR, JAMES	8731		City Of Chicago Fire	$1.23
01/21/2013	O CONNOR, JAMES	8731		City Of Chicago Fire	$666.51
01/21/2013	O CONNOR, JAMES	8731		City Of Chicago Fire	$6.50
01/21/2013	O CONNOR, JAMES	8731		City Of Chicago Fire	$0.33
01/21/2013	O CONNOR, JAMES	8731		City Of Chicago Fire	$666.51
01/21/2013	O CONNOR, JAMES	8731		City Of Chicago Fire	$6.50
01/21/2013	O CONNOR, JAMES	8731		City Of Chicago Fire	$1.23
01/21/2013	O CONNOR, JAMES	8731		City Of Chicago Fire	$200.56
01/21/2013	O CONNOR, JAMES	8731		City Of Chicago Fire	$6.50
01/21/2013	O CONNOR, JAMES	8731		City Of Chicago Fire	$16.04
01/21/2013	O CONNOR, JAMES	8731		City Of Chicago Fire	$888.68
01/21/2013	O CONNOR, JAMES	8731		City Of Chicago Fire	$6.50
01/21/2013	O CONNOR, JAMES	8731		City Of Chicago Fire	$1.64

Incident Date	Claimant	Rank	Unit of	Insured	Total to be Paid
01/21/2013	O CONNOR, JAMES	8731		City Of Chicago Fire	$179.23
01/29/2013	O BRIEN, GARY	8731		City Of Chicago Fire	$6.50
01/29/2013	O BRIEN, GARY	8731		City Of Chicago Fire	$987.65
07/05/2013	NUNEZ, JUAN	8801		City Of Chicago Fire	$6.50
07/05/2013	NUNEZ, JUAN	8801		City Of Chicago Fire	$305.15
07/05/2013	NUNEZ, JUAN	8801		City Of Chicago Fire	$6.50
07/05/2013	NUNEZ, JUAN	8801		City Of Chicago Fire	$39.10
07/05/2013	NUNEZ, JUAN	8801		City Of Chicago Fire	$0.62
06/24/2013	NORWOOD, JOHN	8731		City Of Chicago Fire	$25.45
06/24/2013	NORWOOD, JOHN	8731		City Of Chicago Fire	$6.50
06/24/2013	NORWOOD, JOHN	8731		City Of Chicago Fire	$161.51
02/26/2013	NAVARRO JR, DAVID			City Of Chicago Fire	$6.50
02/26/2013	NAVARRO JR, DAVID			City Of Chicago Fire	$6.50
03/31/2004	Muscare, Tina	F	00375	City Of Chicago Fire	$426.19
10/08/2002	Minogue, Kathleen	M	09999	City Of Chicago Fire	$106.61
10/08/2002	Minogue, Kathleen	M	09999	City Of Chicago Fire	$6.50
05/06/1998	Mcmahon, Patrick	E	00432	City Of Chicago Fire	$19.50
05/06/1998	Mcmahon, Patrick	E	00432	City Of Chicago Fire	$6.50
05/06/1998	Mcmahon, Patrick	E	00432	City Of Chicago Fire	$1.50
05/28/1999	Mcmahon, James P	F	00492	City Of Chicago Fire	$406.09
05/28/1999	Mcmahon, James P	F	00492	City Of Chicago Fire	$54.15
03/06/2004	Mckinnis, Michael	C	00614	City Of Chicago Fire	$7.01
03/06/2004	Mckinnis, Michael	C	00614	City Of Chicago Fire	$6.50
03/06/2004	Mckinnis, Michael	C	00614	City Of Chicago Fire	$71.16
12/19/2001	Martin, Brookie	L	00506	City Of Chicago Fire	$461.28
12/19/2001	Martin, Brookie	L	00506	City Of Chicago Fire	$333.37
12/19/2001	Martin, Brookie	L	00506	City Of Chicago Fire	$687.51
12/19/2001	Martin, Brookie	L	00506	City Of Chicago Fire	$14.42
12/19/2001	Martin, Brookie	L	00506	City Of Chicago Fire	$236.10
12/19/2001	Martin, Brookie	L	00506	City Of Chicago Fire	$564.26
12/19/2001	Martin, Brookie	L	00506	City Of Chicago Fire	$9.58
12/19/2001	Martin, Brookie	L	00506	City Of Chicago Fire	$6.50
12/19/2001	Martin, Brookie	L	00506	City Of Chicago Fire	$6.50

Incident Date	Claimant	Rank	Unit of	Insured	Total to be Paid
05/14/2013	MYERS, DANIEL	8801		City Of Chicago Fire	$403.58
05/14/2013	MYERS, DANIEL	8801		City Of Chicago Fire	$4.89
05/14/2013	MYERS, DANIEL	8801		City Of Chicago Fire	$6.50
12/20/2012	MUSE, BbARBARA	8801		City Of Chicago Fire	$1.57
12/20/2012	MUSE, BbARBARA	8801		City Of Chicago Fire	$0.80
12/20/2012	MUSE, BbARBARA	8801		City Of Chicago Fire	$6.50
12/20/2012	MUSE, BbARBARA	8801		City Of Chicago Fire	$0.92
12/20/2012	MUSE, BbARBARA	8801		City Of Chicago Fire	$66.25
12/20/2012	MUSE, BbARBARA	8801		City Of Chicago Fire	$6.50
12/20/2012	MUSE, BbARBARA	8801		City Of Chicago Fire	$498.71
12/20/2012	MUSE, BbARBARA	8801		City Of Chicago Fire	$6.50
12/20/2012	MUSE, BbARBARA	8801		City Of Chicago Fire	$844.90
12/20/2012	MUSE, BbARBARA	8801		City Of Chicago Fire	$6.50
12/20/2012	MUSE, BbARBARA	8801		City Of Chicago Fire	$211.76
12/20/2012	MUSE, BbARBARA	8801		City Of Chicago Fire	$0.40
12/20/2012	MUSE, BbARBARA	8801		City Of Chicago Fire	$0.40
12/20/2012	MUSE, BbARBARA	8801		City Of Chicago Fire	$6.50
12/20/2012	MUSE, BbARBARA	8801		City Of Chicago Fire	$211.76
01/06/2012	MUSE, BARBARA	8801		City Of Chicago Fire	$135.30
08/10/2010	MURAWSKI, CHRISTOPHE	8749		City Of Chicago Fire	$114.80
08/10/2010	MURAWSKI, CHRISTOPHE	8749		City Of Chicago Fire	$171.27
08/10/2010	MURAWSKI, CHRISTOPHE	8749		City Of Chicago Fire	$149.48
08/10/2010	MURAWSKI, CHRISTOPHE	8749		City Of Chicago Fire	$6.50
08/10/2010	MURAWSKI, CHRISTOPHE	8749		City Of Chicago Fire	$1.06
08/10/2010	MURAWSKI, CHRISTOPHE	8749		City Of Chicago Fire	$48.71
08/10/2010	MURAWSKI, CHRISTOPHE	8749		City Of Chicago Fire	$1.24
08/10/2010	MURAWSKI, CHRISTOPHE	8749		City Of Chicago Fire	$6.50
08/14/2013	MULLEN, JOHN	8807		City Of Chicago Fire	$6.50
08/14/2013	MULLEN, JOHN	8807		City Of Chicago Fire	$640.37
08/14/2013	MULLEN, JOHN	8807		City Of Chicago Fire	$24.62
08/14/2013	MULLEN, JOHN	8807		City Of Chicago Fire	$76.60
08/14/2013	MULLEN, JOHN	8807		City Of Chicago Fire	$7.75
08/14/2013	MULLEN, JOHN	8807		City Of Chicago Fire	$6.50

Incident Date	Claimant	Rank	Unit of	Insured	Total to be Paid
11/24/2009	MUELLER, ERNST	8811		City Of Chicago Fire	$0.80
11/24/2009	MUELLER, ERNST	8811		City Of Chicago Fire	$66.25
11/24/2009	MUELLER, ERNST	8811		City Of Chicago Fire	$6.50
02/01/2012	MROZEK, MARTIN	8731		City Of Chicago Fire	$6.50
02/01/2012	MROZEK, MARTIN	8731		City Of Chicago Fire	$80.17
02/01/2012	MROZEK, MARTIN	8731		City Of Chicago Fire	$10.37
02/01/2012	MROZEK, MARTIN	8731		City Of Chicago Fire	$856.40
02/01/2012	MROZEK, MARTIN	8731		City Of Chicago Fire	$6.50
02/01/2012	MROZEK, MARTIN	8731		City Of Chicago Fire	$205.21
02/01/2012	MROZEK, MARTIN	8731		City Of Chicago Fire	$6.50
02/01/2012	MROZEK, MARTIN	8731		City Of Chicago Fire	$941.43
02/01/2012	MROZEK, MARTIN	8731		City Of Chicago Fire	$9.90
02/01/2012	MROZEK, MARTIN	8731		City Of Chicago Fire	$6.50
02/01/2012	MROZEK, MARTIN	8731		City Of Chicago Fire	$388.16
02/01/2012	MROZEK, MARTIN	8731		City Of Chicago Fire	$17.44
02/01/2012	MROZEK, MARTIN	8731		City Of Chicago Fire	$6.50
02/01/2012	MROZEK, MARTIN	8731		City Of Chicago Fire	$6.50
02/01/2012	MROZEK, MARTIN	8731		City Of Chicago Fire	$520.04
02/01/2012	MROZEK, MARTIN	8731		City Of Chicago Fire	$0.80
02/01/2012	MROZEK, MARTIN	8731		City Of Chicago Fire	$6.50
02/01/2012	MROZEK, MARTIN	8731		City Of Chicago Fire	$66.25
02/01/2012	MROZEK, MARTIN	8731		City Of Chicago Fire	$18.48
02/01/2012	MROZEK, MARTIN	8731		City Of Chicago Fire	$422.72
04/14/2013	MORENO, JOSE	8817		City Of Chicago Fire	$553.16
04/14/2013	MORENO, JOSE	8817		City Of Chicago Fire	$6.50
04/14/2013	MORENO, JOSE	8817		City Of Chicago Fire	$130.73
06/13/2013	MORDAN, DAN	8731		City Of Chicago Fire	$392.47
06/13/2013	MORDAN, DAN	8731		City Of Chicago Fire	$6.50
06/13/2013	MORDAN, DAN	8731		City Of Chicago Fire	$95.09
06/13/2013	MORDAN, DAN	8731		City Of Chicago Fire	$6.50
03/30/2012	MOORE, TIMOTHY	8807		City Of Chicago Fire	$451.15
03/30/2012	MOORE, TIMOTHY	8807		City Of Chicago Fire	$6.50
03/30/2012	MOORE, TIMOTHY	8807		City Of Chicago Fire	$6.50

Incident Date	Claimant	Rank	Unit of	Insured	Total to be Paid
07/15/2013	MOGAN, JOHN	8801		City Of Chicago Fire	$165.27
07/15/2013	MOGAN, JOHN	8801		City Of Chicago Fire	$6.50
07/15/2013	MOGAN, JOHN	8801		City Of Chicago Fire	$4.22
07/15/2013	MITCHELL, KEVIN	8731		City Of Chicago Fire	$83.99
07/15/2013	MITCHELL, KEVIN	8731		City Of Chicago Fire	$6.50
07/15/2013	MITCHELL, KEVIN	8731		City Of Chicago Fire	$8.92
07/15/2013	MITCHELL, KEVIN	8731		City Of Chicago Fire	$319.29
07/15/2013	MITCHELL, KEVIN	8731		City Of Chicago Fire	$6.50
07/15/2013	MITCHELL, KEVIN	8731		City Of Chicago Fire	$3.86
07/15/2013	MITCHELL, KEVIN	8731		City Of Chicago Fire	$503.24
07/15/2013	MITCHELL, KEVIN	8731		City Of Chicago Fire	$0.39
07/15/2013	MITCHELL, KEVIN	8731		City Of Chicago Fire	$6.50
07/15/2013	MITCHELL, KEVIN	8731		City Of Chicago Fire	$736.70
07/15/2013	MITCHELL, KEVIN	8731		City Of Chicago Fire	$6.09
07/15/2013	MITCHELL, KEVIN	8731		City Of Chicago Fire	$6.50
01/02/2013	MINASOLA, THOMAS	8733		City Of Chicago Fire	$35.11
01/02/2013	MINASOLA, THOMAS	8733		City Of Chicago Fire	$6.50
04/19/2012	MILLER III, CHARLES	8731		City Of Chicago Fire	$6.50
09/14/2013	MIAKUSH, DANIEL	8801		City Of Chicago Fire	$6.50
09/14/2013	MIAKUSH, DANIEL	8801		City Of Chicago Fire	$33.35
09/14/2013	MIAKUSH, DANIEL	8801		City Of Chicago Fire	$34.28
09/14/2013	MIAKUSH, DANIEL	8801		City Of Chicago Fire	$6.50
07/01/2013	METCALF, WESLEY	8749		City Of Chicago Fire	$15.16
07/01/2013	METCALF, WESLEY	8749		City Of Chicago Fire	$7.03
07/01/2013	METCALF, WESLEY	8749		City Of Chicago Fire	$6.50
07/01/2013	METCALF, WESLEY	8749		City Of Chicago Fire	$275.15
07/01/2013	METCALF, WESLEY	8749		City Of Chicago Fire	$33.37
07/01/2013	METCALF, WESLEY	8749		City Of Chicago Fire	$6.50
07/01/2013	METCALF, WESLEY	8749		City Of Chicago Fire	$822.01
07/01/2013	METCALF, WESLEY	8749		City Of Chicago Fire	$0.80
07/01/2013	METCALF, WESLEY	8749		City Of Chicago Fire	$6.50
07/01/2013	METCALF, WESLEY	8749		City Of Chicago Fire	$66.25
07/01/2013	METCALF, WESLEY	8749		City Of Chicago Fire	$0.20

Incident Date	Claimant	Rank	Unit of	Insured	Total to be Paid
07/01/2013	METCALF, WESLEY	8749		City Of Chicago Fire	$6.50
07/01/2013	METCALF, WESLEY	8749		City Of Chicago Fire	$28.29
07/01/2013	METCALF, WESLEY	8749		City Of Chicago Fire	$5.57
07/01/2013	METCALF, WESLEY	8749		City Of Chicago Fire	$6.50
07/01/2013	METCALF, WESLEY	8749		City Of Chicago Fire	$460.33
07/01/2013	METCALF, WESLEY	8749		City Of Chicago Fire	$3.12
07/01/2013	METCALF, WESLEY	8749		City Of Chicago Fire	$6.50
07/01/2013	METCALF, WESLEY	8749		City Of Chicago Fire	$257.33
07/01/2013	METCALF, WESLEY	8749		City Of Chicago Fire	$0.18
07/01/2013	METCALF, WESLEY	8749		City Of Chicago Fire	$6.50
04/18/2013	MENDEZ, JOSE	8731		City Of Chicago Fire	$6.50
04/18/2013	MENDEZ, JOSE	8731		City Of Chicago Fire	$6.50
10/15/2012	MCKAY, LEE ANN	8801		City Of Chicago Fire	$0.80
10/15/2012	MCKAY, LEE ANN	8801		City Of Chicago Fire	$6.50
10/15/2012	MCKAY, LEE ANN	8801		City Of Chicago Fire	$66.25
10/15/2012	MCKAY, LEE ANN	8801		City Of Chicago Fire	$6.50
02/20/2012	MC SHANE, SCOTT	8701		City Of Chicago Fire	$6.50
02/20/2012	MC SHANE, SCOTT	8701		City Of Chicago Fire	$4.25
02/20/2012	MC SHANE, SCOTT	8701		City Of Chicago Fire	$186.63
02/20/2012	MC SHANE, SCOTT	8701		City Of Chicago Fire	$6.50
02/20/2012	MC SHANE, SCOTT	8701		City Of Chicago Fire	$2.26
02/20/2012	MC SHANE, SCOTT	8701		City Of Chicago Fire	$176.57
02/20/2012	MC SHANE, SCOTT	8701		City Of Chicago Fire	$6.50
02/20/2012	MC SHANE, SCOTT	8701		City Of Chicago Fire	$2.13
02/20/2012	MC SHANE, SCOTT	8701		City Of Chicago Fire	$6.50
02/20/2012	MC SHANE, SCOTT	8701		City Of Chicago Fire	$180.01
02/20/2012	MC SHANE, SCOTT	8701		City Of Chicago Fire	$2.18
02/20/2012	MC SHANE, SCOTT	8701		City Of Chicago Fire	$6.50
02/20/2012	MC SHANE, SCOTT	8701		City Of Chicago Fire	$79.96
02/20/2012	MC SHANE, SCOTT	8701		City Of Chicago Fire	$6.50
02/20/2012	MC SHANE, SCOTT	8701		City Of Chicago Fire	$6.13
02/20/2012	MC SHANE, SCOTT	8701		City Of Chicago Fire	$863.78
02/20/2012	MC SHANE, SCOTT	8701		City Of Chicago Fire	$6.50

Incident Date	Claimant	Rank	Unit of	Insured	Total to be Paid
02/20/2012	MC SHANE, SCOTT	8701		City Of Chicago Fire	$10.45
02/20/2012	MC SHANE, SCOTT	8701		City Of Chicago Fire	$112.17
02/20/2012	MC SHANE, SCOTT	8701		City Of Chicago Fire	$6.50
02/20/2012	MC SHANE, SCOTT	8701		City Of Chicago Fire	$8.61
02/20/2012	MC SHANE, SCOTT	8701		City Of Chicago Fire	$351.07
02/20/2012	MC SHANE, SCOTT	8701		City Of Chicago Fire	$6.50
08/27/2012	MC SHANE, SCOTT	8701		City Of Chicago Fire	$242.61
08/27/2012	MC SHANE, SCOTT	8701		City Of Chicago Fire	$6.50
08/27/2012	MC SHANE, SCOTT	8701		City Of Chicago Fire	$6.50
08/27/2012	MC SHANE, SCOTT	8701		City Of Chicago Fire	$69.74
08/27/2012	MC SHANE, SCOTT	8701		City Of Chicago Fire	$43.14
08/27/2012	MC SHANE, SCOTT	8701		City Of Chicago Fire	$150.29
07/04/2013	MC MEEL, BARRY	8801		City Of Chicago Fire	$75.51
07/04/2013	MC MEEL, BARRY	8801		City Of Chicago Fire	$183.63
07/04/2013	MC MEEL, BARRY	8801		City Of Chicago Fire	$6.50
07/04/2013	MC MEEL, BARRY	8801		City Of Chicago Fire	$28.89
07/04/2013	MC MEEL, BARRY	8801		City Of Chicago Fire	$6.50
07/04/2013	MC MEEL, BARRY	8801		City Of Chicago Fire	$3.06
07/04/2013	MC MEEL, BARRY	8801		City Of Chicago Fire	$6.50
10/01/2012	MC MANUS, MATTHEW	8731		City Of Chicago Fire	$386.80
10/01/2012	MC MANUS, MATTHEW	8731		City Of Chicago Fire	$1.88
10/01/2012	MC MANUS, MATTHEW	8731		City Of Chicago Fire	$6.50
10/01/2012	MC MANUS, MATTHEW	8731		City Of Chicago Fire	$155.60
02/11/2013	MC ANDREW, GUY	8701		City Of Chicago Fire	$416.42
02/11/2013	MC ANDREW, GUY	8701		City Of Chicago Fire	$6.50
02/11/2013	MC ANDREW, GUY	8701		City Of Chicago Fire	$10.65
02/11/2013	MC ANDREW, GUY	8701		City Of Chicago Fire	$26.90
02/11/2013	MC ANDREW, GUY	8701		City Of Chicago Fire	$156.93
02/11/2013	MC ANDREW, GUY	8701		City Of Chicago Fire	$161.37
01/15/2013	MATKOVICH, JAMES	8811		City Of Chicago Fire	$34.72
01/15/2013	MATKOVICH, JAMES	8811		City Of Chicago Fire	$6.50
01/15/2013	MATKOVICH, JAMES	8811		City Of Chicago Fire	$241.74
01/15/2013	MATKOVICH, JAMES	8811		City Of Chicago Fire	$9.60

Incident Date	Claimant	Rank	Unit of	Insured	Total to be Paid
01/15/2013	MATKOVICH, JAMES	8811		City Of Chicago Fire	$6.50
01/15/2013	MATKOVICH, JAMES	8811		City Of Chicago Fire	$214.44
01/15/2013	MATKOVICH, JAMES	8811		City Of Chicago Fire	$9.60
01/15/2013	MATKOVICH, JAMES	8811		City Of Chicago Fire	$6.50
01/15/2013	MATKOVICH JAMES	8811		City Of Chicago Fire	$214.44
01/15/2013	MATKOVICH, JAMES	8811		City Of Chicago Fire	$6.50
01/15/2013	MATKOVICH, JAMES	8811		City Of Chicago Fire	$287.54
01/15/2013	MATKOVICH, JAMES	8811		City Of Chicago Fire	$24.74
01/15/2013	MATKOVICH, JAMES	8811		City Of Chicago Fire	$6.50
01/15/2013	MATKOVICH, JAMES	8811		City Of Chicago Fire	$230.90
01/15/2013	MATKOVICH, JAMES	8811		City Of Chicago Fire	$24.74
01/15/2013	MATKOVICH, JAMES	8811		City Of Chicago Fire	$6.50
01/15/2013	MATKOVICH, JAMES	8811		City Of Chicago Fire	$230.90
01/15/2013	MATKOVICH, JAMES	8811		City Of Chicago Fire	$24.74
01/15/2013	MATKOVICH, JAMES	8811		City Of Chicago Fire	$6.50
01/15/2013	MATKOVICH, JAMES	8811		City Of Chicago Fire	$230.90
01/15/2013	MATKOVICH, JAMES	8811		City Of Chicago Fire	$35.41
01/15/2013	MATKOVICH, JAMES	8811		City Of Chicago Fire	$6.50
01/15/2013	MATKOVICH, JAMES	8811		City Of Chicago Fire	$242.49
01/15/2013	MATKOVICH, JAMES	8811		City Of Chicago Fire	$16.44
01/15/2013	MATKOVICH, JAMES	8811		City Of Chicago Fire	$6.50
01/15/2013	MATKOVICH, JAMES	8811		City Of Chicago Fire	$221.86
01/15/2013	MATKOVICH, JAMES	8811		City Of Chicago Fire	$16.44
01/15/2013	MATKOVICH, JAMES	8811		City Of Chicago Fire	$6.50
01/15/2013	MATKOVICH, JAMES	8811		City Of Chicago Fire	$221.86
01/15/2013	MATKOVICH, JAMES	8811		City Of Chicago Fire	$16.44
01/15/2013	MATKOVICH, JAMES	8811		City Of Chicago Fire	$6.50
01/15/2013	MATKOVICH, JAMES	8811		City Of Chicago Fire	$221.86
01/15/2013	MATKOVICH, JAMES	8811		City Of Chicago Fire	$16.44
01/15/2013	MATKOVICH, JAMES	8811		City Of Chicago Fire	$6.50
01/15/2013	MATKOVICH, JAMES	8811		City Of Chicago Fire	$221.86
01/15/2013	MATKOVICH, JAMES	8811		City Of Chicago Fire	$16.44
01/15/2013	MATKOVICH, JAMES	8811		City Of Chicago Fire	$6.50

Incident Date	Claimant	Rank	Unit of	Insured	Total to be Paid
01/15/2013	MATKOVICH, JAMES	8811		City Of Chicago Fire	$221.86
01/15/2013	MATKOVICH, JAMES	8811		City Of Chicago Fire	$9.60
01/15/2013	MATKOVICH, JAMES	8811		City Of Chicago Fire	$6.50
01/15/2013	MATKOVICH, JAMES	8811		City Of Chicago Fire	$214.44
01/15/2013	MATKOVICH, JAMES	8811		City Of Chicago Fire	$1.89
01/15/2013	MATKOVICH, JAMES	8811		City Of Chicago Fire	$6.50
01/15/2013	MATKOVICH, JAMES	8811		City Of Chicago Fire	$155.93
01/15/2013	MATKOVICH, JAMES	8811		City Of Chicago Fire	$1.89
01/15/2013	MATKOVICH, JAMES	8811		City Of Chicago Fire	$6.50
01/15/2013	MATKOVICH, JAMES	8811		City Of Chicago Fire	$155.93
01/15/2013	MATKOVICH, JAMES	8811		City Of Chicago Fire	$35.41
01/15/2013	MATKOVICH, JAMES	8811		City Of Chicago Fire	$6.50
01/15/2013	MATKOVICH, JAMES	8811		City Of Chicago Fire	$242.49
01/15/2013	MATKOVICH, JAMES	8811		City Of Chicago Fire	$17.18
01/15/2013	MATKOVICH, JAMES	8811		City Of Chicago Fire	$6.50
01/15/2013	MATKOVICH, JAMES	8811		City Of Chicago Fire	$222.67
01/15/2013	MATKOVICH, JAMES	8811		City Of Chicago Fire	$24.74
01/15/2013	MATKOVICH, JAMES	8811		City Of Chicago Fire	$6.50
01/15/2013	MATKOVICH, JAMES	8811		City Of Chicago Fire	$230.90
01/15/2013	MATKOVICH, JAMES	8811		City Of Chicago Fire	$24.74
01/15/2013	MATKOVICH, JAMES	8811		City Of Chicago Fire	$6.50
01/15/2013	MATKOVICH, JAMES	8811		City Of Chicago Fire	$230.90
01/15/2013	MATKOVICH, JAMES	8811		City Of Chicago Fire	$16.44
01/15/2013	MATKOVICH, JAMES	8811		City Of Chicago Fire	$6.50
01/15/2013	MATKOVICH, JAMES	8811		City Of Chicago Fire	$221.86
04/05/2013	MARX, PHILIP	8731		City Of Chicago Fire	$39.27
04/05/2013	MARX, PHILIP	8731		City Of Chicago Fire	$145.70
04/05/2013	MARX, PHILIP	8731		City Of Chicago Fire	$6.50
04/05/2013	MARX, PHILIP	8731		City Of Chicago Fire	$14.45
04/05/2013	MARX, PHILIP	8731		City Of Chicago Fire	$6.50
07/23/2013	MARTINEZ, RICHARD	8731		City Of Chicago Fire	$2.39
07/23/2013	MARTINEZ, RICHARD	8731		City Of Chicago Fire	$5.32
07/23/2013	MARTINEZ, RICHARD	8731		City Of Chicago Fire	$69.74

Incident Date	Claimant	Rank	Unit of	Insured	Total to be Paid
07/23/2013	MARTINEZ, RICHARD	8731		City Of Chicago Fire	$6.50
07/23/2013	MARTINEZ, RICHARD	8731		City Of Chicago Fire	$69.74
07/23/2013	MARTINEZ, RICHARD	8731		City Of Chicago Fire	$6.50
07/23/2013	MARTINEZ, RICHARD	8731		City Of Chicago Fire	$35.10
07/23/2013	MARTINEZ, RICHARD	8731		City Of Chicago Fire	$111.34
07/23/2013	MARTINEZ, RICHARD	8731		City Of Chicago Fire	$6.50
09/08/2012	MARTINEZ, ISRAEL	8801		City Of Chicago Fire	$45.86
09/08/2012	MARTINEZ, ISRAEL	8801		City Of Chicago Fire	$35.19
09/08/2012	MARTINEZ, ISRAEL	8801		City Of Chicago Fire	$6.50
09/08/2012	MARTINEZ, ISRAEL	8801		City Of Chicago Fire	$805.12
09/08/2012	MARTINEZ, ISRAEL	8801		City Of Chicago Fire	$6.50
09/08/2012	MARTINEZ, ISRAEL	8801		City Of Chicago Fire	$27.71
09/08/2012	MARTINEZ, ISRAEL	8801		City Of Chicago Fire	$158.17
09/08/2012	MARTINEZ, ISRAEL	8801		City Of Chicago Fire	$168.25
09/08/2012	MARTINEZ, ISRAEL	8801		City Of Chicago Fire	$6.50
09/08/2012	MARTINEZ, ISRAEL	8801		City Of Chicago Fire	$179.85
09/08/2012	MARTINEZ, ISRAEL	8801		City Of Chicago Fire	$25.92
09/08/2012	MARTINEZ, ISRAEL	8801		City Of Chicago Fire	$6.50
03/27/2013	MANDA, IONUT	8801		City Of Chicago Fire	$0.62
03/27/2013	MANDA, IONUT	8801		City Of Chicago Fire	$51.41
03/27/2013	MANDA, IONUT	8801		City Of Chicago Fire	$6.50
07/18/2013	MALONE, PATRICK	8811		City Of Chicago Fire	$183.63
07/18/2013	MALONE, PATRICK	8811		City Of Chicago Fire	$6.50
02/01/1985	Lasco, Samuel	F	00388	City Of Chicago Fire	$218.28
08/01/2013	LIETZ, DAVID	8731		City Of Chicago Fire	$179.96
08/01/2013	LIETZ, DAVID	8731		City Of Chicago Fire	$6.50
08/01/2013	LIETZ, DAVID	8731		City Of Chicago Fire	$0.84
12/09/2008	LESCH, ROBERT			City Of Chicago Fire	$47.18
12/09/2008	LESCH, ROBERT			City Of Chicago Fire	$124.56
12/09/2008	LESCH, ROBERT			City Of Chicago Fire	$6.50
12/09/2008	LESCH, ROBERT			City Of Chicago Fire	$53.75
12/09/2008	LESCH, ROBERT			City Of Chicago Fire	$67.94
12/09/2008	LESCH, ROBERT			City Of Chicago Fire	$6.50

Incident Date	Claimant	Rank	Unit of	Insured	Total to be Paid
12/09/2008	LESCH, ROBERT			City Of Chicago Fire	$6.50
12/09/2008	LESCH, ROBERT			City Of Chicago Fire	$67.94
12/09/2008	LESCH, ROBERT			City Of Chicago Fire	$47.18
07/29/2013	LEONARD, THOMAS	8811		City Of Chicago Fire	$1.32
07/29/2013	LEONARD, THOMAS	8811		City Of Chicago Fire	$6.50
07/29/2013	LEONARD, THOMAS	8811		City Of Chicago Fire	$32.56
11/19/2011	LEHNER, JOHN	8811		City Of Chicago Fire	$257.40
02/04/2013	LEE, JESSE	8731		City Of Chicago Fire	$167.58
02/04/2013	LEE, JESSE	8731		City Of Chicago Fire	$6.50
07/22/2013	KREIMES, JUSTIN	8801		City Of Chicago Fire	$6.50
07/22/2013	KREIMES, JUSTIN	8801		City Of Chicago Fire	$6.50
10/12/2011	KRAWCZYK, FRANK	8728		City Of Chicago Fire	$129.36
10/12/2011	KRAWCZYK, FRANK	8728		City Of Chicago Fire	$71.42
11/06/2012	KOWALSKI, MARK	8731		City Of Chicago Fire	$2.09
11/06/2012	KOWALSKI, MARK	8731		City Of Chicago Fire	$6.50
11/06/2012	KOWALSKI, MARK	8731		City Of Chicago Fire	$172.36
11/06/2012	KOWALSKI, MARK	8731		City Of Chicago Fire	$96.69
11/06/2012	KOWALSKI, MARK	8731		City Of Chicago Fire	$1.12
11/06/2012	KOWALSKI, MARK	8731		City Of Chicago Fire	$6.50
11/06/2012	KOWALSKI, MARK	8731		City Of Chicago Fire	$599.04
11/06/2012	KOWALSKI, MARK	8731		City Of Chicago Fire	$6.50
11/06/2012	KOWALSKI, MARK	8731		City Of Chicago Fire	$23.60
11/06/2012	KOWALSKI, MARK	8731		City Of Chicago Fire	$6.50
11/06/2012	KOWALSKI, MARK	8731		City Of Chicago Fire	$69.74
11/06/2012	KOWALSKI, MARK	8731		City Of Chicago Fire	$6.50
11/06/2012	KOWALSKI, MARK	8731		City Of Chicago Fire	$636.76
11/06/2012	KOWALSKI, MARK	8731		City Of Chicago Fire	$6.50
11/06/2012	KOWALSKI, MARK	8731		City Of Chicago Fire	$238.61
11/06/2012	KOWALSKI, MARK	8731		City Of Chicago Fire	$3.68
11/06/2012	KOWALSKI, MARK	8731		City Of Chicago Fire	$6.50
11/06/2012	KOWALSKI, MARK	8731		City Of Chicago Fire	$90.62
11/06/2012	KOWALSKI, MARK	8731		City Of Chicago Fire	$1.23
11/06/2012	KOWALSKI, MARK	8731		City Of Chicago Fire	$6.50

Incident Date	Claimant	Rank	Unit of	Insured	Total to be Paid
11/06/2012	KOWALSKI, MARK	8731		City Of Chicago Fire	$101.28
11/06/2012	KOWALSKI, MARK	8731		City Of Chicago Fire	$677.14
11/06/2012	KOWALSKI, MARK	8731		City Of Chicago Fire	$911.26
09/08/2013	KORANDA III, EDWARD	8801		City Of Chicago Fire	$217.21
09/08/2013	KORANDA III, EDWARD	8801		City Of Chicago Fire	$6.50
09/08/2013	KORANDA III, EDWARD	8801		City Of Chicago Fire	$18.95
01/22/2012	KING, ANTHONY	8701		City Of Chicago Fire	$35.40
05/24/2013	KELLY, JOSEPH	8728		City Of Chicago Fire	$106.61
05/24/2013	KELLY, JOSEPH	8728		City Of Chicago Fire	$54.19
05/24/2013	KELLY, JOSEPH	8728		City Of Chicago Fire	$6.50
05/24/2013	KELLY, JOSEPH	8728		City Of Chicago Fire	$106.61
05/24/2013	KELLY, JOSEPH	8728		City Of Chicago Fire	$238.61
05/24/2013	KELLY, JOSEPH	8728		City Of Chicago Fire	$1.17
05/24/2013	KELLY, JOSEPH	8728		City Of Chicago Fire	$6.50
05/24/2013	KELLY, JOSEPH	8728		City Of Chicago Fire	$150.00
05/24/2013	KELLY, JOSEPH	8728		City Of Chicago Fire	$6.50
05/24/2013	KELLY, JOSEPH	8728		City Of Chicago Fire	$94.32
05/24/2013	KELLY, JOSEPH	8728		City Of Chicago Fire	$355.35
05/24/2013	KELLY, JOSEPH	8728		City Of Chicago Fire	$458.52
05/24/2013	KELLY, JOSEPH	8728		City Of Chicago Fire	$200.61
05/24/2013	KELLY, JOSEPH	8728		City Of Chicago Fire	$3.24
05/24/2013	KELLY, JOSEPH	8728		City Of Chicago Fire	$6.50
05/24/2013	KELLY, JOSEPH	8728		City Of Chicago Fire	$267.67
05/24/2013	KELLY, JOSEPH	8728		City Of Chicago Fire	$4.54
05/24/2013	KELLY, JOSEPH	8728		City Of Chicago Fire	$6.50
05/24/2013	KELLY, JOSEPH	8728		City Of Chicago Fire	$375.38
05/24/2013	KELLY, JOSEPH	8728		City Of Chicago Fire	$139.10
05/24/2013	KELLY, JOSEPH	8728		City Of Chicago Fire	$6.50
05/24/2013	KELLY, JOSEPH	8728		City Of Chicago Fire	$236.36
05/24/2013	KELLY, JOSEPH	8728		City Of Chicago Fire	$2.45
05/24/2013	KELLY, JOSEPH	8728		City Of Chicago Fire	$6.50
05/24/2013	KELLY, JOSEPH	8728		City Of Chicago Fire	$202.16
05/24/2013	KELLY, JOSEPH	8728		City Of Chicago Fire	$10.26

Incident Date	Claimant	Rank	Unit of	Insured	Total to be Paid
05/24/2013	KELLY, JOSEPH	8728		City Of Chicago Fire	$6.50
05/24/2013	KELLY, JOSEPH	8728		City Of Chicago Fire	$847.26
05/24/2013	KELLY, JOSEPH	8728		City Of Chicago Fire	$0.38
05/24/2013	KELLY, JOSEPH	8728		City Of Chicago Fire	$6.50
05/24/2013	KELLY, JOSEPH	8728		City Of Chicago Fire	$31.47
05/24/2013	KELLY, JOSEPH	8728		City Of Chicago Fire	$0.38
05/24/2013	KELLY, JOSEPH	8728		City Of Chicago Fire	$6.50
05/24/2013	KELLY, JOSEPH	8728		City Of Chicago Fire	$31.47
05/24/2013	KELLY, JOSEPH	8728		City Of Chicago Fire	$0.38
05/24/2013	KELLY, JOSEPH	8728		City Of Chicago Fire	$6.50
05/24/2013	KELLY, JOSEPH	8728		City Of Chicago Fire	$31.47
05/24/2013	KELLY, JOSEPH	8728		City Of Chicago Fire	$0.49
05/24/2013	KELLY, JOSEPH	8728		City Of Chicago Fire	$6.50
05/24/2013	KELLY, JOSEPH	8728		City Of Chicago Fire	$40.54
05/24/2013	KELLY, JOSEPH	8728		City Of Chicago Fire	$35.67
05/24/2013	KELLY, JOSEPH	8728		City Of Chicago Fire	$6.50
05/24/2013	KELLY, JOSEPH	8728		City Of Chicago Fire	$6.50
05/24/2013	KELLY, JOSEPH	8728		City Of Chicago Fire	$106.61
05/24/2013	KELLY, JOSEPH	8728		City Of Chicago Fire	$254.10
05/24/2013	KELLY, JOSEPH	8728		City Of Chicago Fire	$432.40
05/24/2013	KELLY, JOSEPH	8728		City Of Chicago Fire	$6.50
05/24/2013	KELLY, JOSEPH	8728		City Of Chicago Fire	$6.50
05/24/2013	KELLY, JOSEPH	8728		City Of Chicago Fire	$206.40
05/24/2013	KELLY, JOSEPH	8728		City Of Chicago Fire	$6.50
05/24/2013	KELLY, JOSEPH	8728		City Of Chicago Fire	$4.23
05/24/2013	KELLY, JOSEPH	8728		City Of Chicago Fire	$2.86
04/07/2011	JOHNSON, THADDEUS	8819		City Of Chicago Fire	$6.50
04/07/2011	JOHNSON, THADDEUS	8819		City Of Chicago Fire	$116.60
04/07/2011	JOHNSON, THADDEUS	8819		City Of Chicago Fire	$6.50
04/07/2011	JOHNSON, THADDEUS	8819		City Of Chicago Fire	$10.91
04/07/2011	JOHNSON, THADDEUS	8819		City Of Chicago Fire	$121.67
04/07/2011	JOHNSON, THADDEUS	8819		City Of Chicago Fire	$6.50
09/08/2013	JOHNSON, EDTISMOND	8801		City Of Chicago Fire	$41.81

Incident Date	Claimant	Rank	Unit of	Insured	Total to be Paid
09/08/2013	JOHNSON, EDTISMOND	8801		City Of Chicago Fire	$6.50
09/08/2013	JOHNSON, EDTISMOND	8801		City Of Chicago Fire	$45.89
09/08/2013	JOHNSON, EDTISMOND	8801		City Of Chicago Fire	$6.50
07/14/2013	JEZIOR, MICHAEL	8808		City Of Chicago Fire	$6.50
08/10/2013	JAMES, TIMOTHY	8801		City Of Chicago Fire	$6.50
08/10/2013	JAMES, TIMOTHY	8801		City Of Chicago Fire	$34.28
08/10/2013	JAMES, TIMOTHY	8801		City Of Chicago Fire	$6.50
08/10/2013	JAMES, TIMOTHY	8801		City Of Chicago Fire	$183.63
08/10/2013	JAMES, TIMOTHY	8801		City Of Chicago Fire	$6.50
08/10/2013	JAMES, TIMOTHY	8801		City Of Chicago Fire	$974.91
07/05/2013	IRVING, ANDREW	8801		City Of Chicago Fire	$0.39
07/05/2013	IRVING, ANDREW	8801		City Of Chicago Fire	$6.50
07/05/2013	IRVING, ANDREW	8801		City Of Chicago Fire	$208.88
07/05/2013	IRVING, ANDREW	8801		City Of Chicago Fire	$6.50
07/05/2013	IRVING, ANDREW	8801		City Of Chicago Fire	$344.63
07/05/2013	IRVING, ANDREW	8801		City Of Chicago Fire	$6.50
07/05/2013	IRVING, ANDREW	8801		City Of Chicago Fire	$52.02
07/07/2013	IRELAND, JAMES	8811		City Of Chicago Fire	$69.74
07/07/2013	IRELAND, JAMES	8811		City Of Chicago Fire	$6.50
07/04/2009	INENDINO, SAM			City Of Chicago Fire	$847.32
10/08/1994	Hoeh, John	M	09999	City Of Chicago Fire	$726.85
07/28/2007	Hannon, Sean	F	09999	City Of Chicago Fire	$6.50
07/28/2007	Hannon, Sean	F	09999	City Of Chicago Fire	$5.02
07/28/2007	Hannon, Sean	F	09999	City Of Chicago Fire	$3.98
07/28/2007	Hannon, Sean	F	09999	City Of Chicago Fire	$6.50
07/28/2007	Hannon, Sean	F	09999	City Of Chicago Fire	$327.44
07/28/2007	Hannon, Sean	F	09999	City Of Chicago Fire	$5.59
07/28/2007	Hannon, Sean	F	09999	City Of Chicago Fire	$6.50
07/28/2007	Hannon, Sean	F	09999	City Of Chicago Fire	$460.53
07/28/2007	Hannon, Sean	F	09999	City Of Chicago Fire	$1.54
07/28/2007	Hannon, Sean	F	09999	City Of Chicago Fire	$6.50
07/28/2007	Hannon, Sean	F	09999	City Of Chicago Fire	$126.95
07/28/2007	Hannon, Sean	F	09999	City Of Chicago Fire	$1.54

Incident Date	Claimant	Rank	Unit of	Insured	Total to be Paid
07/28/2007	Hannon, Sean	F	09999	City Of Chicago Fire	$6.50
07/28/2007	Hannon, Sean	F	09999	City Of Chicago Fire	$126.95
07/28/2007	Hannon, Sean	F	09999	City Of Chicago Fire	$2.51
07/28/2007	Hannon, Sean	F	09999	City Of Chicago Fire	$6.50
07/28/2007	Hannon, Sean	F	09999	City Of Chicago Fire	$206.63
07/28/2007	Hannon, Sean	F	09999	City Of Chicago Fire	$0.98
07/28/2007	Hannon, Sean	F	09999	City Of Chicago Fire	$6.50
07/28/2007	Hannon, Sean	F	09999	City Of Chicago Fire	$80.60
07/28/2007	Hannon, Sean	F	09999	City Of Chicago Fire	$2.51
07/28/2007	Hannon, Sean	F	09999	City Of Chicago Fire	$6.50
07/28/2007	Hannon, Sean	F	09999	City Of Chicago Fire	$206.63
07/28/2007	Hannon, Sean	F	09999	City Of Chicago Fire	$413.26
07/28/2007	Hannon, Sean	F	09999	City Of Chicago Fire	$5.51
07/28/2007	Hannon, Sean	F	09999	City Of Chicago Fire	$6.50
07/28/2007	Hannon, Sean	F	09999	City Of Chicago Fire	$454.63
07/28/2007	Hannon, Sean	F	09999	City Of Chicago Fire	$2.39
07/28/2007	Hannon, Sean	F	09999	City Of Chicago Fire	$6.50
07/28/2007	Hannon, Sean	F	09999	City Of Chicago Fire	$196.83
05/31/2005	Halloran, Michael	F	00326	City Of Chicago Fire	$6.50
08/28/2013	HUGUETH, FREIDA	8749		City Of Chicago Fire	$6.50
08/28/2013	HUGUETH, FREIDA	8749		City Of Chicago Fire	$69.00
07/02/2013	HUGHES, GERALD	8817		City Of Chicago Fire	$6.50
07/02/2013	HUGHES, GERALD	8817		City Of Chicago Fire	$82.00
07/02/2013	HUGHES, GERALD	8817		City Of Chicago Fire	$6.50
07/02/2013	HUGHES, GERALD	8817		City Of Chicago Fire	$82.00
07/02/2013	HUGHES, GERALD	8817		City Of Chicago Fire	$6.50
07/02/2013	HUGHES, GERALD	8817		City Of Chicago Fire	$82.00
07/02/2013	HUGHES, GERALD	8817		City Of Chicago Fire	$82.00
07/02/2013	HUGHES, GERALD	8817		City Of Chicago Fire	$6.50
08/10/2013	HUBER, MICHAEL	8801		City Of Chicago Fire	$24.62
08/10/2013	HUBER, MICHAEL	8801		City Of Chicago Fire	$6.50
08/10/2013	HUBER, MICHAEL	8801		City Of Chicago Fire	$76.60
08/10/2013	HUBER, MICHAEL	8801		City Of Chicago Fire	$6.50

Incident Date	Claimant	Rank	Unit of	Insured	Total to be Paid
08/10/2013	HUBER, MICHAEL	8801		City Of Chicago Fire	$76.39
08/10/2013	HUBER, MICHAEL	8801		City Of Chicago Fire	$14.49
08/10/2013	HUBER, MICHAEL	8801		City Of Chicago Fire	$6.50
05/03/2013	HOFFELT, MICHAEL	8812		City Of Chicago Fire	$1.36
05/03/2013	HOFFELT, MICHAEL	8812		City Of Chicago Fire	$6.50
05/03/2013	HOFFELT, MICHAEL	8812		City Of Chicago Fire	$757.78
05/03/2013	HOFFELT, MICHAEL	8812		City Of Chicago Fire	$6.50
05/03/2013	HOFFELT, MICHAEL	8812		City Of Chicago Fire	$727.47
05/03/2013	HOFFELT, MICHAEL	8812		City Of Chicago Fire	$0.52
05/03/2013	HOFFELT, MICHAEL	8812		City Of Chicago Fire	$6.50
05/03/2013	HOFFELT, MICHAEL	8812		City Of Chicago Fire	$275.70
05/03/2013	HOFFELT, MICHAEL	8812		City Of Chicago Fire	$44.70
05/03/2013	HOFFELT, MICHAEL	8812		City Of Chicago Fire	$0.92
05/03/2013	HOFFELT, MICHAEL	8812		City Of Chicago Fire	$6.50
05/03/2013	HOFFELT, MICHAEL	8812		City Of Chicago Fire	$492.66
05/03/2013	HOFFELT, MICHAEL	8812		City Of Chicago Fire	$1.83
05/03/2013	HOFFELT, MICHAEL	8812		City Of Chicago Fire	$6.50
05/03/2013	HOFFELT, MICHAEL	8812		City Of Chicago Fire	$988.59
05/03/2013	HOFFELT, MICHAEL	8812		City Of Chicago Fire	$20.97
05/03/2013	HOFFELT, MICHAEL	8812		City Of Chicago Fire	$0.61
05/03/2013	HOFFELT, MICHAEL	8812		City Of Chicago Fire	$6.50
05/03/2013	HOFFELT, MICHAEL	8812		City Of Chicago Fire	$329.53
05/03/2013	HOFFELT, MICHAEL	8812		City Of Chicago Fire	$0.65
05/03/2013	HOFFELT, MICHAEL	8812		City Of Chicago Fire	$6.50
05/03/2013	HOFFELT, MICHAEL	8812		City Of Chicago Fire	$348.66
05/03/2013	HOFFELT, MICHAEL	8812		City Of Chicago Fire	$0.53
05/03/2013	HOFFELT, MICHAEL	8812		City Of Chicago Fire	$6.50
05/03/2013	HOFFELT, MICHAEL	8812		City Of Chicago Fire	$288.73
05/03/2013	HOFFELT, MICHAEL	8812		City Of Chicago Fire	$1.41
06/18/2013	HODGEN, WESLEY	8731		City Of Chicago Fire	$6.50
06/18/2013	HODGEN, WESLEY	8731		City Of Chicago Fire	$32.85
06/18/2013	HODGEN, WESLEY	8731		City Of Chicago Fire	$1.33
07/29/2013	HIPPS GLENN, DENISE	8750		City Of Chicago Fire	$13.27

Incident Date	Claimant	Rank	Unit of	Insured	Total to be Paid
07/29/2013	HIPPS GLENN, DENISE	8750		City Of Chicago Fire	$6.50
06/14/2013	HILL, CAVELL	8801		City Of Chicago Fire	$220.32
06/14/2013	HILL, CAVELL	8801		City Of Chicago Fire	$0.49
06/14/2013	HILL, CAVELL	8801		City Of Chicago Fire	$6.50
06/14/2013	HILL, CAVELL	8801		City Of Chicago Fire	$108.66
06/14/2013	HILL, CAVELL	8801		City Of Chicago Fire	$6.98
06/14/2013	HILL, CAVELL	8801		City Of Chicago Fire	$6.50
06/14/2013	HILL, CAVELL	8801		City Of Chicago Fire	$575.06
06/14/2013	HILL, CAVELL	8801		City Of Chicago Fire	$6.50
06/14/2013	HILL, CAVELL	8801		City Of Chicago Fire	$101.75
06/14/2013	HILL, CAVELL	8801		City Of Chicago Fire	$1.32
06/14/2013	HILL, CAVELL	8801		City Of Chicago Fire	$6.50
06/14/2013	HILL, CAVELL	8801		City Of Chicago Fire	$6.50
06/14/2013	HILL, CAVELL	8801		City Of Chicago Fire	$0.41
06/14/2013	HILL, CAVELL	8801		City Of Chicago Fire	$265.12
08/19/2011	HICKS, KEVIN	8817		City Of Chicago Fire	$0.66
08/19/2011	HICKS, KEVIN	8817		City Of Chicago Fire	$6.50
08/19/2011	HICKS, KEVIN	8817		City Of Chicago Fire	$354.74
08/19/2011	HICKS, KEVIN	8817		City Of Chicago Fire	$0.08
08/19/2011	HICKS, KEVIN	8817		City Of Chicago Fire	$41.52
08/19/2011	HICKS, KEVIN	8817		City Of Chicago Fire	$0.08
08/19/2011	HICKS, KEVIN	8817		City Of Chicago Fire	$42.23
08/19/2011	HICKS, KEVIN	8817		City Of Chicago Fire	$0.21
08/19/2011	HICKS, KEVIN	8817		City Of Chicago Fire	$6.50
08/19/2011	HICKS, KEVIN	8817		City Of Chicago Fire	$112.41
08/19/2011	HICKS, KEVIN	8817		City Of Chicago Fire	$0.16
08/19/2011	HICKS, KEVIN	8817		City Of Chicago Fire	$86.30
01/29/2013	HESSBERGER, LOUIS	8731		City Of Chicago Fire	$33.13
01/29/2013	HESSBERGER, LOUIS	8731		City Of Chicago Fire	$6.50
01/29/2013	HESSBERGER, LOUIS	8731		City Of Chicago Fire	$6.50
01/29/2013	HESSBERGER, LOUIS	8731		City Of Chicago Fire	$174.10
01/29/2013	HESSBERGER, LOUIS	8731		City Of Chicago Fire	$10.81
01/29/2013	HESSBERGER, LOUIS	8731		City Of Chicago Fire	$7.07

Incident Date	Claimant	Rank	Unit of	Insured	Total to be Paid
01/29/2013	HESSBERGER, LOUIS	8731		City Of Chicago Fire	$427.58
01/29/2013	HESSBERGER, LOUIS	8731		City Of Chicago Fire	$6.50
01/29/2013	HESSBERGER, LOUIS	8731		City Of Chicago Fire	$188.00
01/29/2013	HESSBERGER, LOUIS	8731		City Of Chicago Fire	$6.50
09/01/2011	HENEGHAN, PATRICK	8801		City Of Chicago Fire	$9.63
07/20/2013	HEINRICH, THOMAS	8749		City Of Chicago Fire	$0.62
07/20/2013	HEINRICH, THOMAS	8749		City Of Chicago Fire	$14.57
07/20/2013	HEINRICH, THOMAS	8749		City Of Chicago Fire	$6.50
07/20/2013	HEINRICH, THOMAS	8749		City Of Chicago Fire	$145.83
07/20/2013	HEINRICH, THOMAS	8749		City Of Chicago Fire	$6.50
07/20/2013	HEINRICH, THOMAS	8749		City Of Chicago Fire	$240.49
07/20/2013	HEINRICH, THOMAS	8749		City Of Chicago Fire	$3.01
07/20/2013	HEINRICH, THOMAS	8749		City Of Chicago Fire	$6.50
07/20/2013	HEINRICH, THOMAS	8749		City Of Chicago Fire	$248.36
07/20/2013	HEINRICH, THOMAS	8749		City Of Chicago Fire	$14.57
07/20/2013	HEINRICH, THOMAS	8749		City Of Chicago Fire	$6.50
07/20/2013	HEINRICH, THOMAS	8749		City Of Chicago Fire	$145.83
07/20/2013	HEINRICH, THOMAS	8749		City Of Chicago Fire	$321.36
07/20/2013	HEINRICH, THOMAS	8749		City Of Chicago Fire	$6.50
07/20/2013	HEINRICH, THOMAS	8749		City Of Chicago Fire	$6.50
07/20/2013	HEINRICH, THOMAS	8749		City Of Chicago Fire	$51.41
03/28/2013	HEDLUND, DAWN	8749		City Of Chicago Fire	$42.67
03/28/2013	HEDLUND, DAWN	8749		City Of Chicago Fire	$6.50
12/25/2012	HARVEY, JAMES	8750		City Of Chicago Fire	$198.15
07/16/2013	HAMPTON, RONALD	8801		City Of Chicago Fire	$244.97
07/16/2013	HAMPTON, RONALD	8801		City Of Chicago Fire	$6.50
07/16/2013	HAMPTON, RONALD	8801		City Of Chicago Fire	$6.50
07/16/2013	HAMPTON, RONALD	8801		City Of Chicago Fire	$465.93
07/16/2013	HAMPTON, RONALD	8801		City Of Chicago Fire	$1.18
07/16/2013	HAMPTON, RONALD	8801		City Of Chicago Fire	$6.50
07/16/2013	HAMPTON, RONALD	8801		City Of Chicago Fire	$634.74
07/16/2013	HAMPTON, RONALD	8801		City Of Chicago Fire	$0.50
07/16/2013	HAMPTON, RONALD	8801		City Of Chicago Fire	$6.50

Incident Date	Claimant	Rank	Unit of	Insured	Total to be Paid
07/16/2013	HAMPTON, RONALD	8801		City Of Chicago Fire	$264.75
07/16/2013	HAMPTON, RONALD	8801		City Of Chicago Fire	$0.46
07/16/2013	HAMPTON, RONALD	8801		City Of Chicago Fire	$707.70
07/16/2013	HAMPTON, RONALD	8801		City Of Chicago Fire	$6.50
07/16/2013	HAMPTON, RONALD	8801		City Of Chicago Fire	$121.51
07/16/2013	HAMPTON, RONALD	8801		City Of Chicago Fire	$0.87
07/29/1997	Gutierrez-Ogar, Bernadette	M	00665	City Of Chicago Fire	$74.55
07/30/1997	Grassmuck, Sharisse	M	00642	City Of Chicago Fire	$37.83
07/30/1997	Grassmuck, Sharisse	M	00642	City Of Chicago Fire	$6.50
08/16/2005	Gloude, Joseph	F	00321	City Of Chicago Fire	$6.50
08/16/2005	Gloude, Joseph	F	00321	City Of Chicago Fire	$69.74
08/16/2005	Gloude, Joseph	F	00321	City Of Chicago Fire	$76.16
08/16/2005	Gloude, Joseph	F	00321	City Of Chicago Fire	$6.50
08/16/2005	Gloude, Joseph	F	00321	City Of Chicago Fire	$0.54
06/24/2013	GUTIERREZ, DARCIE	8749		City Of Chicago Fire	$0.33
06/24/2013	GUTIERREZ, DARCIE	8749		City Of Chicago Fire	$6.50
06/24/2013	GUTIERREZ, DARCIE	8749		City Of Chicago Fire	$179.23
06/24/2013	GUTIERREZ, DARCIE	8749		City Of Chicago Fire	$6.50
06/24/2013	GUTIERREZ, DARCIE	8749		City Of Chicago Fire	$68.74
06/24/2013	GUTIERREZ, DARCIE	8749		City Of Chicago Fire	$3.35
06/24/2013	GUTIERREZ, DARCIE	8749		City Of Chicago Fire	$6.50
09/15/2013	GRUBER, RANDY	8749		City Of Chicago Fire	$26.49
09/10/2013	GRIFFIN, EDWARD	8807		City Of Chicago Fire	$16.03
09/10/2013	GRIFFIN, EDWARD	8807		City Of Chicago Fire	$6.50
09/10/2013	GRIFFIN, EDWARD	8807		City Of Chicago Fire	$47.15
09/10/2013	GRIFFIN, EDWARD	8807		City Of Chicago Fire	$6.50
09/10/2013	GRIFFIN, EDWARD	8807		City Of Chicago Fire	$627.43
03/23/2013	GREEN-HARRIS, MARCIA	8807		City Of Chicago Fire	$6.50
03/07/2013	GREEN, LAWRENCE	8731		City Of Chicago Fire	$6.50
03/07/2013	GREEN, LAWRENCE	8731		City Of Chicago Fire	$0.94
03/07/2013	GREEN, LAWRENCE	8731		City Of Chicago Fire	$251.44
03/07/2013	GREEN, LAWRENCE	8731		City Of Chicago Fire	$6.50
03/07/2013	GREEN, LAWRENCE	8731		City Of Chicago Fire	$0.47

Incident Date	Claimant	Rank	Unit of	Insured	Total to be Paid
03/07/2013	GREEN, LAWRENCE	8731		City Of Chicago Fire	$251.44
03/07/2013	GREEN, LAWRENCE	8731		City Of Chicago Fire	$6.50
03/07/2013	GREEN, LAWRENCE	8731		City Of Chicago Fire	$0.47
03/07/2013	GREEN, LAWRENCE	8731		City Of Chicago Fire	$251.44
03/07/2013	GREEN, LAWRENCE	8731		City Of Chicago Fire	$6.50
03/07/2013	GREEN, LAWRENCE	8731		City Of Chicago Fire	$0.47
03/07/2013	GREEN, LAWRENCE	8731		City Of Chicago Fire	$251.44
03/07/2013	GREEN, LAWRENCE	8731		City Of Chicago Fire	$6.50
03/07/2013	GREEN, LAWRENCE	8731		City Of Chicago Fire	$0.47
03/07/2013	GREEN, LAWRENCE	8731		City Of Chicago Fire	$251.44
03/07/2013	GREEN, LAWRENCE	8731		City Of Chicago Fire	$6.50
03/07/2013	GREEN, LAWRENCE	8731		City Of Chicago Fire	$0.47
03/07/2013	GREEN, LAWRENCE	8731		City Of Chicago Fire	$6.50
03/07/2013	GREEN, LAWRENCE	8731		City Of Chicago Fire	$14.31
03/07/2013	GREEN, LAWRENCE	8731		City Of Chicago Fire	$66.25
03/07/2013	GREEN, LAWRENCE	8731		City Of Chicago Fire	$6.50
03/07/2013	GREEN, LAWRENCE	8731		City Of Chicago Fire	$0.80
03/07/2013	GREEN, LAWRENCE	8731		City Of Chicago Fire	$502.88
03/07/2013	GREEN, LAWRENCE	8731		City Of Chicago Fire	$6.50
05/30/2013	GRAVES, KEVIN	8811		City Of Chicago Fire	$6.50
05/30/2013	GRAVES, KEVIN	8811		City Of Chicago Fire	$0.31
05/30/2013	GRAVES, KEVIN	8811		City Of Chicago Fire	$168.82
05/30/2013	GRAVES, KEVIN	8811		City Of Chicago Fire	$6.50
05/30/2013	GRAVES, KEVIN	8811		City Of Chicago Fire	$0.32
05/30/2013	GRAVES, KEVIN	8811		City Of Chicago Fire	$168.82
05/30/2013	GRAVES, KEVIN	8811		City Of Chicago Fire	$6.50
05/30/2013	GRAVES, KEVIN	8811		City Of Chicago Fire	$0.32
05/30/2013	GRAVES, KEVIN	8811		City Of Chicago Fire	$168.82
05/30/2013	GRAVES, KEVIN	8811		City Of Chicago Fire	$6.50
05/30/2013	GRAVES, KEVIN	8811		City Of Chicago Fire	$0.32
05/30/2013	GRAVES, KEVIN	8811		City Of Chicago Fire	$166.42
05/30/2013	GRAVES, KEVIN	8811		City Of Chicago Fire	$6.50
05/30/2013	GRAVES, KEVIN	8811		City Of Chicago Fire	$0.32

Incident Date	Claimant	Rank	Unit of	Insured	Total to be Paid
05/30/2013	GRAVES, KEVIN	8811		City Of Chicago Fire	$166.42
05/30/2013	GRAVES, KEVIN	8811		City Of Chicago Fire	$168.82
05/30/2013	GRAVES, KEVIN	8811		City Of Chicago Fire	$0.32
05/30/2013	GRAVES, KEVIN	8811		City Of Chicago Fire	$6.50
05/30/2013	GRAVES, KEVIN	8811		City Of Chicago Fire	$172.83
05/30/2013	GRAVES, KEVIN	8811		City Of Chicago Fire	$0.31
05/30/2013	GRAVES, KEVIN	8811		City Of Chicago Fire	$6.50
08/09/2013	GRAHAM, CHARLES	8749		City Of Chicago Fire	$272.17
08/09/2013	GRAHAM, CHARLES	8749		City Of Chicago Fire	$6.50
06/04/2013	GRABOWSKI, STEPHEN	8812		City Of Chicago Fire	$621.91
06/04/2013	GRABOWSKI, STEPHEN	8812		City Of Chicago Fire	$0.45
06/04/2013	GRABOWSKI, STEPHEN	8812		City Of Chicago Fire	$6.50
06/04/2013	GRABOWSKI, STEPHEN	8812		City Of Chicago Fire	$246.15
06/04/2013	GRABOWSKI, STEPHEN	8812		City Of Chicago Fire	$0.46
06/04/2013	GRABOWSKI, STEPHEN	8812		City Of Chicago Fire	$6.50
06/04/2013	GRABOWSKI, STEPHEN	8812		City Of Chicago Fire	$248.30
06/04/2013	GRABOWSKI, STEPHEN	8812		City Of Chicago Fire	$6.50
06/04/2013	GRABOWSKI, STEPHEN	8812		City Of Chicago Fire	$305.83
06/04/2013	GRABOWSKI, STEPHEN	8812		City Of Chicago Fire	$0.87
06/04/2013	GRABOWSKI, STEPHEN	8812		City Of Chicago Fire	$6.50
06/04/2013	GRABOWSKI, STEPHEN	8812		City Of Chicago Fire	$4.29
06/04/2013	GRABOWSKI, STEPHEN	8812		City Of Chicago Fire	$0.57
06/04/2013	GRABOWSKI, STEPHEN	8812		City Of Chicago Fire	$464.32
06/04/2013	GRABOWSKI, STEPHEN	8812		City Of Chicago Fire	$6.50
06/04/2013	GRABOWSKI, STEPHEN	8812		City Of Chicago Fire	$1.16
06/04/2013	GRABOWSKI, STEPHEN	8812		City Of Chicago Fire	$205.35
06/04/2013	GRABOWSKI, STEPHEN	8812		City Of Chicago Fire	$6.50
06/04/2013	GRABOWSKI, STEPHEN	8812		City Of Chicago Fire	$0.38
06/04/2013	GRABOWSKI, STEPHEN	8812		City Of Chicago Fire	$496.60
06/04/2013	GRABOWSKI, STEPHEN	8812		City Of Chicago Fire	$6.50
06/04/2013	GRABOWSKI, STEPHEN	8812		City Of Chicago Fire	$0.92
06/04/2013	GRABOWSKI, STEPHEN	8812		City Of Chicago Fire	$197.26
06/04/2013	GRABOWSKI, STEPHEN	8812		City Of Chicago Fire	$6.50

Incident Date	Claimant	Rank	Unit of	Insured	Total to be Paid
06/04/2013	GRABOWSKI, STEPHEN	8812		City Of Chicago Fire	$0.36
06/04/2013	GRABOWSKI, STEPHEN	8812		City Of Chicago Fire	$168.07
06/04/2013	GRABOWSKI, STEPHEN	8812		City Of Chicago Fire	$6.50
05/31/2011	GRABER, JOHN	8728		City Of Chicago Fire	$396.48
08/15/2013	GRABER, JOHN	8728		City Of Chicago Fire	$136.37
08/15/2013	GRABER, JOHN	8728		City Of Chicago Fire	$6.31
08/15/2013	GRABER, JOHN	8728		City Of Chicago Fire	$6.50
08/15/2013	GRABER, JOHN	8728		City Of Chicago Fire	$136.85
08/15/2013	GRABER, JOHN	8728		City Of Chicago Fire	$6.50
08/15/2013	GRABER, JOHN	8728		City Of Chicago Fire	$120.71
08/15/2013	GRABER, JOHN	8728		City Of Chicago Fire	$6.50
08/15/2013	GRABER, JOHN	8728		City Of Chicago Fire	$240.49
08/15/2013	GRABER, JOHN	8728		City Of Chicago Fire	$27.99
08/15/2013	GRABER, JOHN	8728		City Of Chicago Fire	$6.50
08/15/2013	GRABER, JOHN	8728		City Of Chicago Fire	$50.69
08/15/2013	GRABER, JOHN	8728		City Of Chicago Fire	$5.39
08/15/2013	GRABER, JOHN	8728		City Of Chicago Fire	$6.50
08/15/2013	GRABER, JOHN	8728		City Of Chicago Fire	$83.16
08/15/2013	GRABER, JOHN	8728		City Of Chicago Fire	$16.98
08/15/2013	GRABER, JOHN	8728		City Of Chicago Fire	$6.50
08/15/2013	GRABER, JOHN	8728		City Of Chicago Fire	$148.45
08/15/2013	GRABER, JOHN	8728		City Of Chicago Fire	$6.31
08/15/2013	GRABER, JOHN	8728		City Of Chicago Fire	$6.50
08/15/2013	GRABER, JOHN	8728		City Of Chicago Fire	$136.85
08/15/2013	GRABER, JOHN	8728		City Of Chicago Fire	$3.53
08/15/2013	GRABER, JOHN	8728		City Of Chicago Fire	$6.50
08/15/2013	GRABER, JOHN	8728		City Of Chicago Fire	$54.40
08/15/2013	GRABER, JOHN	8728		City Of Chicago Fire	$5.86
08/15/2013	GRABER, JOHN	8728		City Of Chicago Fire	$6.50
08/15/2013	GRABER, JOHN	8728		City Of Chicago Fire	$136.37
08/15/2013	GRABER, JOHN	8728		City Of Chicago Fire	$5.86
08/15/2013	GRABER, JOHN	8728		City Of Chicago Fire	$6.50
08/15/2013	GRABER, ALLEN	8750		City Of Chicago Fire	$4.96

Incident Date	Claimant	Rank	Unit of	Insured	Total to be Paid
08/15/2013	GRABER, ALLEN	8750		City Of Chicago Fire	$6.50
08/15/2013	GRABER, ALLEN	8750		City Of Chicago Fire	$429.48
08/15/2013	GRABER, ALLEN	8750		City Of Chicago Fire	$6.50
08/15/2013	GRABER, ALLEN	8750		City Of Chicago Fire	$17.09
01/24/2013	GOMEZ, SCOTT	8749		City Of Chicago Fire	$6.50
01/24/2013	GOMEZ, SCOTT	8749		City Of Chicago Fire	$8.15
08/12/2012	GLENN, DARRELL	8801		City Of Chicago Fire	$348.85
08/12/2012	GLENN, DARRELL	8801		City Of Chicago Fire	$0.65
08/12/2012	GLENN, DARRELL	8801		City Of Chicago Fire	$6.50
06/01/2012	GIUFFRE, PHILIP	FF/P		City Of Chicago Fire	$78.43
06/01/2012	GIUFFRE, PHILIP	FF/P		City Of Chicago Fire	$221.52
06/01/2012	GIUFFRE, PHILIP	FF/P		City Of Chicago Fire	$6.50
06/01/2012	GIUFFRE, PHILIP	FF/P		City Of Chicago Fire	$5.66
06/01/2012	GIUFFRE, PHILIP	FF/P		City Of Chicago Fire	$600.00
06/01/2012	GIUFFRE, PHILIP	FF/P		City Of Chicago Fire	$6.50
06/01/2012	GIUFFRE, PHILIP	FF/P		City Of Chicago Fire	$80.50
06/01/2012	GIUFFRE, PHILIP	FF/P		City Of Chicago Fire	$197.52
06/01/2012	GIUFFRE, PHILIP	FF/P		City Of Chicago Fire	$34.84
06/01/2012	GIUFFRE, PHILIP	FF/P		City Of Chicago Fire	$6.50
06/01/2012	GIUFFRE, PHILIP	FF/P		City Of Chicago Fire	$0.89
06/01/2012	GIUFFRE, PHILIP	FF/P		City Of Chicago Fire	$6.50
06/21/2013	GILCHRIST, VINCENT	8801		City Of Chicago Fire	$19.44
06/21/2013	GILCHRIST, VINCENT	8801		City Of Chicago Fire	$6.50
06/21/2013	GILCHRIST, VINCENT	8801		City Of Chicago Fire	$151.13
06/21/2013	GILCHRIST, VINCENT	8801		City Of Chicago Fire	$19.44
06/21/2013	GILCHRIST, VINCENT	8801		City Of Chicago Fire	$6.50
06/21/2013	GILCHRIST, VINCENT	8801		City Of Chicago Fire	$151.13
06/21/2013	GILCHRIST, VINCENT	8801		City Of Chicago Fire	$11.82
06/21/2013	GILCHRIST, VINCENT	8801		City Of Chicago Fire	$6.50
06/21/2013	GILCHRIST, VINCENT	8801		City Of Chicago Fire	$142.85
06/21/2013	GILCHRIST, VINCENT	8801		City Of Chicago Fire	$4.71
06/21/2013	GILCHRIST, VINCENT	8801		City Of Chicago Fire	$6.50
06/21/2013	GILCHRIST, VINCENT	8801		City Of Chicago Fire	$135.11

Incident Date	Claimant	Rank	Unit of	Insured	Total to be Paid
06/21/2013	GILCHRIST, VINCENT	8801		City Of Chicago Fire	$134.74
06/21/2013	GILCHRIST, VINCENT	8801		City Of Chicago Fire	$45.73
06/21/2013	GILCHRIST, VINCENT	8801		City Of Chicago Fire	$6.50
06/21/2013	GILCHRIST, VINCENT	8801		City Of Chicago Fire	$65.03
06/21/2013	GILCHRIST, VINCENT	8801		City Of Chicago Fire	$6.50
06/21/2013	GILCHRIST, VINCENT	8801		City Of Chicago Fire	$19.79
06/21/2013	GILCHRIST, VINCENT	8801		City Of Chicago Fire	$6.50
06/21/2013	GILCHRIST, VINCENT	8801		City Of Chicago Fire	$151.51
06/21/2013	GILCHRIST, VINCENT	8801		City Of Chicago Fire	$4.35
06/21/2013	GILCHRIST, VINCENT	8801		City Of Chicago Fire	$6.50
09/21/2009	GERICH, ROBERT	8801		City Of Chicago Fire	$309.89
07/31/2013	GDOWSKI, SCOTT	8750		City Of Chicago Fire	$29.47
07/31/2013	GDOWSKI, SCOTT	8750		City Of Chicago Fire	$512.59
07/31/2013	GDOWSKI, SCOTT	8750		City Of Chicago Fire	$6.50
10/07/2012	GARR, KEITH	8750		City Of Chicago Fire	$6.50
10/07/2012	GARR, KEITH	8750		City Of Chicago Fire	$66.25
10/07/2012	GARR, KEITH	8750		City Of Chicago Fire	$0.80
10/07/2012	GARR, KEITH	8750		City Of Chicago Fire	$6.50
10/07/2012	GARR, KEITH	8750		City Of Chicago Fire	$66.25
10/07/2012	GARR, KEITH	8750		City Of Chicago Fire	$1.81
10/07/2012	GARR, KEITH	8750		City Of Chicago Fire	$6.50
10/07/2012	GARR, KEITH	8750		City Of Chicago Fire	$314.25
10/07/2012	GARR, KEITH	8750		City Of Chicago Fire	$1.81
10/07/2012	GARR, KEITH	8750		City Of Chicago Fire	$6.50
10/07/2012	GARR, KEITH	8750		City Of Chicago Fire	$314.25
10/07/2012	GARR, KEITH	8750		City Of Chicago Fire	$1.23
10/07/2012	GARR, KEITH	8750		City Of Chicago Fire	$6.50
10/07/2012	GARR, KEITH	8750		City Of Chicago Fire	$101.28
10/07/2012	GARR, KEITH	8750		City Of Chicago Fire	$1.81
10/07/2012	GARR, KEITH	8750		City Of Chicago Fire	$6.50
10/07/2012	GARR, KEITH	8750		City Of Chicago Fire	$314.25
10/07/2012	GARR, KEITH	8750		City Of Chicago Fire	$1.81
10/07/2012	GARR, KEITH	8750		City Of Chicago Fire	$6.50

Incident Date	Claimant	Rank	Unit of	Insured	Total to be Paid
10/07/2012	GARR, KEITH	8750		City Of Chicago Fire	$314.25
10/07/2012	GARR, KEITH	8750		City Of Chicago Fire	$1.81
10/07/2012	GARR, KEITH	8750		City Of Chicago Fire	$6.50
10/07/2012	GARR, KEITH	8750		City Of Chicago Fire	$427.57
10/07/2012	GARR, KEITH	8750		City Of Chicago Fire	$0.80
10/07/2012	GARR, KEITH	8750		City Of Chicago Fire	$314.25
10/07/2012	GARR, KEITH	8750		City Of Chicago Fire	$6.50
10/07/2012	GARR, KEITH	8750		City Of Chicago Fire	$615.00
10/07/2012	GARR, KEITH	8750		City Of Chicago Fire	$1.81
10/07/2012	GARR, KEITH	8750		City Of Chicago Fire	$6.50
10/07/2012	GARR, KEITH	8750		City Of Chicago Fire	$116.51
07/25/2013	GARCIA, RONALD	8731		City Of Chicago Fire	$226.37
07/25/2013	GARCIA, RONALD	8731		City Of Chicago Fire	$2.74
07/25/2013	GARCIA, RONALD	8731		City Of Chicago Fire	$1.08
07/25/2013	GARCIA, RONALD	8731		City Of Chicago Fire	$6.50
07/25/2013	GARCIA, RONALD	8731		City Of Chicago Fire	$42.44
07/25/2013	GARCIA, RONALD	8731		City Of Chicago Fire	$2.74
07/25/2013	GARCIA, RONALD	8731		City Of Chicago Fire	$6.50
07/25/2013	GARCIA, RONALD	8731		City Of Chicago Fire	$6.50
07/25/2013	GARCIA, RONALD	8731		City Of Chicago Fire	$4.22
07/25/2013	GARCIA, RONALD	8731		City Of Chicago Fire	$6.50
07/25/2013	GARCIA, RONALD	8731		City Of Chicago Fire	$12.90
07/25/2013	GARCIA, RONALD	8731		City Of Chicago Fire	$742.01
07/25/2013	GARCIA, RONALD	8731		City Of Chicago Fire	$6.50
07/25/2013	GARCIA, RONALD	8731		City Of Chicago Fire	$18.97
07/25/2013	GARCIA, RONALD	8731		City Of Chicago Fire	$226.69
07/25/2013	GARCIA, RONALD	8731		City Of Chicago Fire	$6.50
07/25/2013	GARCIA, RONALD	8731		City Of Chicago Fire	$165.27
06/08/2012	GALLAS, CHRISTOPHE	8731		City Of Chicago Fire	$0.63
06/08/2012	GALLAS, CHRISTOPHE	8731		City Of Chicago Fire	$336.59
06/08/2012	GALLAS, CHRISTOPHE	8731		City Of Chicago Fire	$6.50
08/29/2013	GALEHER, DANIEL	8801		City Of Chicago Fire	$6.50
08/29/2013	GALEHER, DANIEL	8801		City Of Chicago Fire	$11.83

Incident Date	Claimant	Rank	Unit of	Insured	Total to be Paid
08/29/2013	GALEHER, DANIEL	8801		City Of Chicago Fire	$298.47
08/29/2013	GALEHER, DANIEL	8801		City Of Chicago Fire	$6.50
08/29/2013	GALEHER, DANIEL	8801		City Of Chicago Fire	$463.16
08/29/2013	GALEHER, DANIEL	8801		City Of Chicago Fire	$61.14
01/11/2013	FRITTS, DANIEL	8728		City Of Chicago Fire	$6.50
01/11/2013	FRITTS, DANIEL	8728		City Of Chicago Fire	$6.50
01/11/2013	FRITTS, DANIEL	8728		City Of Chicago Fire	$4.31
01/11/2013	FRITTS, DANIEL	8728		City Of Chicago Fire	$21.13
01/11/2013	FRITTS, DANIEL	8728		City Of Chicago Fire	$14.40
01/11/2013	FRITTS, DANIEL	8728		City Of Chicago Fire	$66.78
07/17/2013	FOSTER, TIMOTHY	8731		City Of Chicago Fire	$6.50
04/22/2013	FOLEY, CORNELIUS	8801		City Of Chicago Fire	$6.50
03/28/2012	FLOWERS, DEREK	8748		City Of Chicago Fire	$78.16
04/20/2013	FLORES, DAVID	8731		City Of Chicago Fire	$6.50
04/20/2013	FLORES, DAVID	8731		City Of Chicago Fire	$154.87
04/20/2013	FLORES, DAVID	8731		City Of Chicago Fire	$22.88
04/20/2013	FLORES, DAVID	8731		City Of Chicago Fire	$6.50
04/20/2013	FLORES, DAVID	8731		City Of Chicago Fire	$154.87
04/20/2013	FLORES, DAVID	8731		City Of Chicago Fire	$38.32
04/20/2013	FLORES, DAVID	8731		City Of Chicago Fire	$6.50
04/20/2013	FLORES, DAVID	8731		City Of Chicago Fire	$171.66
04/20/2013	FLORES, DAVID	8731		City Of Chicago Fire	$18.12
04/20/2013	FLORES, DAVID	8731		City Of Chicago Fire	$6.50
04/20/2013	FLORES, DAVID	8731		City Of Chicago Fire	$149.69
04/20/2013	FLORES, DAVID	8731		City Of Chicago Fire	$15.41
04/20/2013	FLORES, DAVID	8731		City Of Chicago Fire	$6.50
04/20/2013	FLORES, DAVID	8731		City Of Chicago Fire	$146.75
04/20/2013	FLORES, DAVID	8731		City Of Chicago Fire	$14.92
04/20/2013	FLORES, DAVID	8731		City Of Chicago Fire	$6.50
04/20/2013	FLORES, DAVID	8731		City Of Chicago Fire	$66.12
04/20/2013	FLORES, DAVID	8731		City Of Chicago Fire	$36.41
04/20/2013	FLORES, DAVID	8731		City Of Chicago Fire	$6.50
04/20/2013	FLORES, DAVID	8731		City Of Chicago Fire	$169.58

Incident Date	Claimant	Rank	Unit of	Insured	Total to be Paid
04/20/2013	FLORES, DAVID	8731		City Of Chicago Fire	$35.68
04/20/2013	FLORES, DAVID	8731		City Of Chicago Fire	$6.50
04/20/2013	FLORES, DAVID	8731		City Of Chicago Fire	$168.77
04/20/2013	FLORES, DAVID	8731		City Of Chicago Fire	$39.11
04/20/2013	FLORES, DAVID	8731		City Of Chicago Fire	$6.50
04/20/2013	FLORES, DAVID	8731		City Of Chicago Fire	$172.50
04/20/2013	FLORES, DAVID	8731		City Of Chicago Fire	$0.80
04/20/2013	FLORES, DAVID	8731		City Of Chicago Fire	$6.50
04/20/2013	FLORES, DAVID	8731		City Of Chicago Fire	$66.25
04/20/2013	FLORES, DAVID	8731		City Of Chicago Fire	$55.04
04/20/2013	FLORES, DAVID	8731		City Of Chicago Fire	$6.50
04/20/2013	FLORES, DAVID	8731		City Of Chicago Fire	$189.82
04/20/2013	FLORES, DAVID	8731		City Of Chicago Fire	$55.04
04/20/2013	FLORES, DAVID	8731		City Of Chicago Fire	$6.50
04/20/2013	FLORES, DAVID	8731		City Of Chicago Fire	$189.82
04/20/2013	FLORES, DAVID	8731		City Of Chicago Fire	$24.41
04/20/2013	FLORES, DAVID	8731		City Of Chicago Fire	$6.50
04/20/2013	FLORES, DAVID	8731		City Of Chicago Fire	$156.54
04/20/2013	FLORES, DAVID	8731		City Of Chicago Fire	$38.77
04/20/2013	FLORES, DAVID	8731		City Of Chicago Fire	$6.50
04/20/2013	FLORES, DAVID	8731		City Of Chicago Fire	$172.14
04/20/2013	FLORES, DAVID	8731		City Of Chicago Fire	$28.10
04/20/2013	FLORES, DAVID	8731		City Of Chicago Fire	$6.50
04/20/2013	FLORES, DAVID	8731		City Of Chicago Fire	$160.55
04/20/2013	FLORES, DAVID	8731		City Of Chicago Fire	$47.06
04/20/2013	FLORES, DAVID	8731		City Of Chicago Fire	$6.50
04/20/2013	FLORES, DAVID	8731		City Of Chicago Fire	$181.16
04/20/2013	FLORES, DAVID	8731		City Of Chicago Fire	$31.19
04/20/2013	FLORES, DAVID	8731		City Of Chicago Fire	$6.50
04/20/2013	FLORES, DAVID	8731		City Of Chicago Fire	$163.90
04/20/2013	FLORES, DAVID	8731		City Of Chicago Fire	$22.88
04/20/2013	FLORES, DAVID	8731		City Of Chicago Fire	$6.50
04/20/2013	FLORES, DAVID	8731		City Of Chicago Fire	$154.87

Incident Date	Claimant	Rank	Unit of	Insured	Total to be Paid
04/20/2013	FLORES, DAVID	8731		City Of Chicago Fire	$31.19
04/20/2013	FLORES, DAVID	8731		City Of Chicago Fire	$6.50
04/20/2013	FLORES, DAVID	8731		City Of Chicago Fire	$163.90
04/20/2013	FLORES, DAVID	8731		City Of Chicago Fire	$22.88
08/21/2013	FIC, CHRISTOPHE	8731		City Of Chicago Fire	$2.04
08/21/2013	FIC, CHRISTOPHE	8731		City Of Chicago Fire	$6.50
08/21/2013	FIC, CHRISTOPHE	8731		City Of Chicago Fire	$188.63
08/21/2013	FIC, CHRISTOPHE	8731		City Of Chicago Fire	$6.50
08/21/2013	FIC, CHRISTOPHE	8731		City Of Chicago Fire	$3.77
08/21/2013	FIC, CHRISTOPHE	8731		City Of Chicago Fire	$232.18
08/21/2013	FIC, CHRISTOPHE	8731		City Of Chicago Fire	$6.50
08/21/2013	FIC, CHRISTOPHE	8731		City Of Chicago Fire	$4.64
08/21/2013	FIC, CHRISTOPHE	8731		City Of Chicago Fire	$253.31
08/21/2013	FIC, CHRISTOPHE	8731		City Of Chicago Fire	$6.50
08/21/2013	FIC, CHRISTOPHE	8731		City Of Chicago Fire	$5.07
08/21/2013	FIC, CHRISTOPHE	8731		City Of Chicago Fire	$801.19
08/21/2013	FIC, CHRISTOPHE	8731		City Of Chicago Fire	$6.50
08/21/2013	FIC, CHRISTOPHE	8731		City Of Chicago Fire	$272.17
08/21/2013	FIC, CHRISTOPHE	8731		City Of Chicago Fire	$6.50
08/21/2013	FIC, CHRISTOPHE	8731		City Of Chicago Fire	$286.03
09/06/2010	FERNANDEZ, JOHN	8731		City Of Chicago Fire	$96.02
09/06/2010	FERNANDEZ, JOHN	8731		City Of Chicago Fire	$50.28
09/06/2010	FERNANDEZ, JOHN	8731		City Of Chicago Fire	$159.41
12/17/2012	FARIAS, FRANCISCO	8801		City Of Chicago Fire	$18.72
12/17/2012	FARIAS, FRANCISCO	8801		City Of Chicago Fire	$45.61
12/17/2012	FARIAS, FRANCISCO	8801		City Of Chicago Fire	$63.25
12/17/2012	FARIAS, FRANCISCO	8801		City Of Chicago Fire	$15.56
12/17/2012	FARIAS, FRANCISCO	8801		City Of Chicago Fire	$6.50
12/17/2012	FARIAS, FRANCISCO	8801		City Of Chicago Fire	$668.28
12/17/2012	FARIAS, FRANCISCO	8801		City Of Chicago Fire	$6.50
12/17/2012	FARIAS, FRANCISCO	8801		City Of Chicago Fire	$4.75
12/17/2012	FARIAS, FRANCISCO	8801		City Of Chicago Fire	$705.64
12/17/2012	FARIAS, FRANCISCO	8801		City Of Chicago Fire	$6.50

Incident Date	Claimant	Rank	Unit of	Insured	Total to be Paid
12/17/2012	FARIAS, FRANCISCO	8801		City Of Chicago Fire	$8.54
12/17/2012	FARIAS, FRANCISCO	8801		City Of Chicago Fire	$66.25
12/17/2012	FARIAS, FRANCISCO	8801		City Of Chicago Fire	$6.50
12/17/2012	FARIAS, FRANCISCO	8801		City Of Chicago Fire	$0.80
12/17/2012	FARIAS, FRANCISCO	8801		City Of Chicago Fire	$6.50
07/02/2012	ETHELL, MARK	8731		City Of Chicago Fire	$32.91
07/02/2012	ETHELL, MARK	8731		City Of Chicago Fire	$165.77
07/02/2012	ETHELL, MARK	8731		City Of Chicago Fire	$6.50
08/12/2012	ESTEY JR, JAMES	8731		City Of Chicago Fire	$6.50
07/06/2012	ERONCIG, DANIEL	8750		City Of Chicago Fire	$146.82
07/06/2012	ERONCIG, DANIEL	8750		City Of Chicago Fire	$246.36
07/06/2012	ERONCIG, DANIEL	8750		City Of Chicago Fire	$6.50
07/15/2013	EARLS JR, AUBREY	8801		City Of Chicago Fire	$517.27
07/15/2013	EARLS JR, AUBREY	8801		City Of Chicago Fire	$6.50
07/15/2013	EARLS JR, AUBREY	8801		City Of Chicago Fire	$29.75
05/06/2013	DYER, BRANDON	8811		City Of Chicago Fire	$6.50
06/20/2012	DURHAM, MARIO	8801		City Of Chicago Fire	$299.52
06/20/2012	DURHAM, MARIO	8801		City Of Chicago Fire	$0.56
08/08/2013	DURAN, NORA	8750		City Of Chicago Fire	$300.21
08/08/2013	DURAN, NORA	8750		City Of Chicago Fire	$6.50
08/08/2013	DURAN, NORA	8750		City Of Chicago Fire	$3.63
09/05/2013	DURAN, NORA	8750		City Of Chicago Fire	$6.50
09/05/2013	DURAN, NORA	8750		City Of Chicago Fire	$16.39
09/05/2013	DURAN, NORA	8750		City Of Chicago Fire	$92.22
08/15/2009	DUNAGAN, BRIDGETTE	8811		City Of Chicago Fire	$0.25
08/15/2009	DUNAGAN, BRIDGETTE	8811		City Of Chicago Fire	$36.56
08/15/2009	DUNAGAN, BRIDGETTE	8811		City Of Chicago Fire	$6.50
08/15/2009	DUNAGAN, BRIDGETTE	8811		City Of Chicago Fire	$1.55
08/15/2009	DUNAGAN, BRIDGETTE	8811		City Of Chicago Fire	$89.68
08/15/2009	DUNAGAN, BRIDGETTE	8811		City Of Chicago Fire	$6.50
08/15/2009	DUNAGAN, BRIDGETTE	8811		City Of Chicago Fire	$1.09
08/15/2009	DUNAGAN, BRIDGETTE	8811		City Of Chicago Fire	$6.50
08/15/2009	DUNAGAN, BRIDGETTE	8811		City Of Chicago Fire	$208.09

Incident Date	Claimant	Rank	Unit of	Insured	Total to be Paid
08/15/2009	DUNAGAN, BRIDGETTE	8811		City Of Chicago Fire	$6.50
08/15/2009	DUNAGAN, BRIDGETTE	8811		City Of Chicago Fire	$327.11
08/15/2009	DUNAGAN, BRIDGETTE	8811		City Of Chicago Fire	$51.41
08/15/2009	DUNAGAN, BRIDGETTE	8811		City Of Chicago Fire	$6.50
08/15/2009	DUNAGAN, BRIDGETTE	8811		City Of Chicago Fire	$0.62
08/15/2009	DUNAGAN, BRIDGETTE	8811		City Of Chicago Fire	$6.50
08/15/2009	DUNAGAN, BRIDGETTE	8811		City Of Chicago Fire	$31.22
08/15/2009	DUNAGAN, BRIDGETTE	8811		City Of Chicago Fire	$6.50
08/15/2009	DUNAGAN, BRIDGETTE	8811		City Of Chicago Fire	$6.50
08/15/2009	DUNAGAN, BRIDGETTE	8811		City Of Chicago Fire	$6.50
08/15/2009	DUNAGAN, BRIDGETTE	8811		City Of Chicago Fire	$35.60
08/15/2009	DUNAGAN, BRIDGETTE	8811		City Of Chicago Fire	$8.87
08/15/2009	DUNAGAN, BRIDGETTE	8811		City Of Chicago Fire	$6.50
08/15/2009	DUNAGAN, BRIDGETTE	8811		City Of Chicago Fire	$732.56
08/15/2009	DUNAGAN, BRIDGETTE	8811		City Of Chicago Fire	$11.33
08/15/2009	DUNAGAN, BRIDGETTE	8811		City Of Chicago Fire	$6.50
08/15/2009	DUNAGAN, BRIDGETTE	8811		City Of Chicago Fire	$934.99
08/15/2009	DUNAGAN, BRIDGETTE	8811		City Of Chicago Fire	$217.66
01/22/2013	DORGAN, JAMES	8790		City Of Chicago Fire	$55.50
07/04/2013	DOBSON, ANTWAN	8731		City Of Chicago Fire	$183.63
07/04/2013	DOBSON, ANTWAN	8731		City Of Chicago Fire	$33.93
07/04/2013	DOBSON, ANTWAN	8731		City Of Chicago Fire	$3.06
07/04/2013	DOBSON, ANTWAN	8731		City Of Chicago Fire	$6.50
07/04/2013	DOBSON, ANTWAN	8731		City Of Chicago Fire	$75.51
07/04/2013	DOBSON, ANTWAN	8731		City Of Chicago Fire	$6.50
07/04/2013	DOBSON, ANTWAN	8731		City Of Chicago Fire	$6.50
04/13/2013	DIVER, ELIZABETH	8801		City Of Chicago Fire	$6.50
04/13/2013	DIVER, ELIZABETH	8801		City Of Chicago Fire	$3.20
04/13/2013	DIVER, ELIZABETH	8801		City Of Chicago Fire	$251.44
04/13/2013	DIVER, ELIZABETH	8801		City Of Chicago Fire	$6.50
04/13/2013	DIVER, ELIZABETH	8801		City Of Chicago Fire	$251.44
04/13/2013	DIVER, ELIZABETH	8801		City Of Chicago Fire	$6.50
04/13/2013	DIVER, ELIZABETH	8801		City Of Chicago Fire	$0.47

Incident Date	Claimant	Rank	Unit of	Insured	Total to be Paid
04/13/2013	DIVER, ELIZABETH	8801		City Of Chicago Fire	$6.50
04/13/2013	DIVER, ELIZABETH	8801		City Of Chicago Fire	$0.47
04/13/2013	DIVER, ELIZABETH	8801		City Of Chicago Fire	$243.65
08/19/2009	DIETZ, STEPHEN	8735		City Of Chicago Fire	$6.50
08/19/2009	DIETZ, STEPHEN	8735		City Of Chicago Fire	$4.38
08/19/2009	DIETZ, STEPHEN	8735		City Of Chicago Fire	$66.25
08/19/2009	DIETZ, STEPHEN	8735		City Of Chicago Fire	$6.50
08/19/2009	DIETZ, STEPHEN	8735		City Of Chicago Fire	$0.80
08/19/2009	DIETZ, STEPHEN	8735		City Of Chicago Fire	$66.50
08/19/2009	DIETZ, STEPHEN	8735		City Of Chicago Fire	$6.50
08/19/2009	DIETZ, STEPHEN	8735		City Of Chicago Fire	$361.16
08/19/2009	DIETZ, STEPHEN	8735		City Of Chicago Fire	$0.80
06/22/2013	DIAZ, ROCCO	8731		City Of Chicago Fire	$6.50
06/22/2013	DIAZ, ROCCO	8731		City Of Chicago Fire	$239.57
06/29/2013	DIAZ, JASON	8811		City Of Chicago Fire	$102.62
06/29/2013	DIAZ, JASON	8811		City Of Chicago Fire	$6.50
06/29/2013	DIAZ, JASON	8811		City Of Chicago Fire	$4.17
06/29/2013	DIAZ, JASON	8811		City Of Chicago Fire	$718.20
06/29/2013	DIAZ, JASON	8811		City Of Chicago Fire	$6.50
06/29/2013	DIAZ, JASON	8811		City Of Chicago Fire	$18.35
06/29/2013	DIAZ, JASON	8811		City Of Chicago Fire	$6.50
06/29/2013	DIAZ, JASON	8811		City Of Chicago Fire	$402.88
06/15/2013	DIAZ, FERNANDO	8801		City Of Chicago Fire	$69.74
06/15/2013	DIAZ, FERNANDO	8801		City Of Chicago Fire	$6.50
02/28/2013	DEMPSEY, ROBERT	8749		City Of Chicago Fire	$6.50
02/28/2013	DEMPSEY, ROBERT	8749		City Of Chicago Fire	$170.96
02/28/2013	DEMPSEY, ROBERT	8749		City Of Chicago Fire	$177.37
02/28/2013	DEMPSEY, ROBERT	8749		City Of Chicago Fire	$6.50
02/28/2013	DEMPSEY, ROBERT	8749		City Of Chicago Fire	$0.33
02/28/2013	DEMPSEY, ROBERT	8749		City Of Chicago Fire	$177.37
02/28/2013	DEMPSEY, ROBERT	8749		City Of Chicago Fire	$6.50
02/28/2013	DEMPSEY, ROBERT	8749		City Of Chicago Fire	$0.33
02/28/2013	DEMPSEY, ROBERT	8749		City Of Chicago Fire	$172.83

Incident Date	Claimant	Rank	Unit of	Insured	Total to be Paid
02/28/2013	DEMPSEY, ROBERT	8749		City Of Chicago Fire	$6.50
02/28/2013	DEMPSEY, ROBERT	8749		City Of Chicago Fire	$0.32
02/28/2013	DEMPSEY, ROBERT	8749		City Of Chicago Fire	$215.77
02/28/2013	DEMPSEY, ROBERT	8749		City Of Chicago Fire	$6.50
02/28/2013	DEMPSEY, ROBERT	8749		City Of Chicago Fire	$0.40
02/28/2013	DEMPSEY, ROBERT	8749		City Of Chicago Fire	$166.42
02/28/2013	DEMPSEY, ROBERT	8749		City Of Chicago Fire	$6.50
02/28/2013	DEMPSEY, ROBERT	8749		City Of Chicago Fire	$0.31
02/28/2013	DEMPSEY, ROBERT	8749		City Of Chicago Fire	$213.91
02/28/2013	DEMPSEY, ROBERT	8749		City Of Chicago Fire	$6.50
02/28/2013	DEMPSEY, ROBERT	8749		City Of Chicago Fire	$0.40
02/28/2013	DEMPSEY, ROBERT	8749		City Of Chicago Fire	$166.42
02/28/2013	DEMPSEY, ROBERT	8749		City Of Chicago Fire	$6.50
02/28/2013	DEMPSEY, ROBERT	8749		City Of Chicago Fire	$0.31
02/28/2013	DEMPSEY, ROBERT	8749		City Of Chicago Fire	$211.23
02/28/2013	DEMPSEY, ROBERT	8749		City Of Chicago Fire	$6.50
02/28/2013	DEMPSEY, ROBERT	8749		City Of Chicago Fire	$0.39
02/28/2013	DEMPSEY, ROBERT	8749		City Of Chicago Fire	$170.96
02/28/2013	DEMPSEY, ROBERT	8749		City Of Chicago Fire	$6.50
02/28/2013	DEMPSEY, ROBERT	8749		City Of Chicago Fire	$0.32
02/28/2013	DEMPSEY, ROBERT	8749		City Of Chicago Fire	$215.77
02/28/2013	DEMPSEY, ROBERT	8749		City Of Chicago Fire	$6.50
02/28/2013	DEMPSEY, ROBERT	8749		City Of Chicago Fire	$0.40
02/28/2013	DEMPSEY, ROBERT	8749		City Of Chicago Fire	$0.32
08/24/2011	DELANA, TIMOTHY	8812		City Of Chicago Fire	$0.33
08/24/2011	DELANA, TIMOTHY	8812		City Of Chicago Fire	$6.50
08/24/2011	DELANA, TIMOTHY	8812		City Of Chicago Fire	$177.37
08/24/2011	DELANA, TIMOTHY	8812		City Of Chicago Fire	$0.99
08/24/2011	DELANA, TIMOTHY	8812		City Of Chicago Fire	$6.50
08/24/2011	DELANA, TIMOTHY	8812		City Of Chicago Fire	$532.11
08/24/2011	DELANA, TIMOTHY	8812		City Of Chicago Fire	$0.66
08/24/2011	DELANA, TIMOTHY	8812		City Of Chicago Fire	$6.50
08/24/2011	DELANA, TIMOTHY	8812		City Of Chicago Fire	$354.74

Incident Date	Claimant	Rank	Unit of	Insured	Total to be Paid
08/24/2011	DELANA, TIMOTHY	8812		City Of Chicago Fire	$0.33
08/24/2011	DELANA, TIMOTHY	8812		City Of Chicago Fire	$6.50
08/24/2011	DELANA, TIMOTHY	8812		City Of Chicago Fire	$177.37
07/23/2013	DEGUTIS, NICHOLAS	8801		City Of Chicago Fire	$65.80
07/23/2013	DEGUTIS, NICHOLAS	8801		City Of Chicago Fire	$195.01
07/23/2013	DEGUTIS, NICHOLAS	8801		City Of Chicago Fire	$6.50
07/21/2013	DANIELS, SABRINA	8801		City Of Chicago Fire	$6.50
07/21/2013	DANIELS, SABRINA	8801		City Of Chicago Fire	$6.38
07/21/2013	DANIELS, SABRINA	8801		City Of Chicago Fire	$2.11
07/21/2013	DANIELS, SABRINA	8801		City Of Chicago Fire	$174.45
07/21/2013	DANIELS, SABRINA	8801		City Of Chicago Fire	$13.63
07/21/2013	DANIELS, SABRINA	8801		City Of Chicago Fire	$6.50
07/21/2013	DANIELS, SABRINA	8801		City Of Chicago Fire	$0.37
07/21/2013	DANIELS, SABRINA	8801		City Of Chicago Fire	$6.50
12/04/2012	DALY, DANIEL	8819		City Of Chicago Fire	$395.00
12/02/2011	DALTON, JAMES T	FF		City Of Chicago Fire	$89.62
12/02/2011	DALTON, JAMES	FF		City Of Chicago Fire	$0.17
07/04/2011	DAHM, BRUCE	8731		City Of Chicago Fire	$321.92
07/04/2011	DAHM, BRUCE	8731		City Of Chicago Fire	$15.65
07/04/2011	DAHM, BRUCE	8731		City Of Chicago Fire	$6.50
07/04/2011	DAHM, BRUCE	8731		City Of Chicago Fire	$65.56
07/04/2011	DAHM, BRUCE	8731		City Of Chicago Fire	$6.50
07/04/2011	DAHM, BRUCE	8731		City Of Chicago Fire	$0.96
07/04/2011	DAHM, BRUCE	8731		City Of Chicago Fire	$6.50
07/04/2011	DAHM, BRUCE	8731		City Of Chicago Fire	$4.72
08/05/2003	Cordt, Robert	F	09999	City Of Chicago Fire	$58.43
08/05/2003	Cordt, Robert	F	09999	City Of Chicago Fire	$137.45
12/06/2004	Collins, John	F	00320	City Of Chicago Fire	$6.50
03/24/2008	Ciara, Michael	P	00003	City Of Chicago Fire	$16.55
03/24/2008	Ciara, Michael	P	00003	City Of Chicago Fire	$6.50
03/24/2008	Ciara, Michael	P	00003	City Of Chicago Fire	$648.01
03/24/2008	Ciara, Michael	P	00003	City Of Chicago Fire	$0.78
03/24/2008	Ciara, Michael	P	00003	City Of Chicago Fire	$6.50

Incident Date	Claimant	Rank	Unit of	Insured	Total to be Paid
03/24/2008	Ciara, Michael	P	00003	City Of Chicago Fire	$103.23
03/24/2008	Ciara, Michael	P	00003	City Of Chicago Fire	$87.68
03/24/2008	Ciara, Michael	P	00003	City Of Chicago Fire	$6.50
03/24/2008	Ciara, Michael	P	00003	City Of Chicago Fire	$6.50
10/19/2005	Chavarria, Gary	F	00375	City Of Chicago Fire	$142.85
10/19/2005	Chavarria, Gary	F	00375	City Of Chicago Fire	$11.82
10/19/2005	Chavarria, Gary	F	00375	City Of Chicago Fire	$6.50
04/09/1983	Cales, David	F	00322	City Of Chicago Fire	$975.00
07/27/2013	CURTIN, WILLIAM	8728		City Of Chicago Fire	$6.50
07/27/2013	CURTIN, WILLIAM	8728		City Of Chicago Fire	$29.84
07/27/2013	CURTIN, WILLIAM	8728		City Of Chicago Fire	$13.54
07/27/2013	CURTIN, WILLIAM	8728		City Of Chicago Fire	$6.50
07/27/2013	CURTIN, WILLIAM	8728		City Of Chicago Fire	$333.60
07/27/2013	CURTIN, WILLIAM	8728		City Of Chicago Fire	$205.18
07/27/2013	CURTIN, WILLIAM	8728		City Of Chicago Fire	$1.21
08/19/2012	CUNNINGHAM, JEFFREY	8735		City Of Chicago Fire	$6.50
08/19/2012	CUNNINGHAM, JEFFREY	8735		City Of Chicago Fire	$370.87
08/19/2012	CUNNINGHAM, JEFFREY	8735		City Of Chicago Fire	$4.49
08/19/2012	CUNNINGHAM, JEFFREY	8735		City Of Chicago Fire	$36.56
08/19/2012	CUNNINGHAM, JEFFREY	8735		City Of Chicago Fire	$66.25
08/19/2012	CUNNINGHAM, JEFFREY	8735		City Of Chicago Fire	$6.50
08/19/2012	CUNNINGHAM, JEFFREY	8735		City Of Chicago Fire	$0.80
08/19/2012	CUNNINGHAM, JEFFREY	8735		City Of Chicago Fire	$64.43
08/19/2012	CUNNINGHAM, JEFFREY	8735		City Of Chicago Fire	$0.46
08/19/2012	CUNNINGHAM, JEFFREY	8735		City Of Chicago Fire	$6.50
05/14/2013	COSGROVE, TIMOTHY	8801		City Of Chicago Fire	$59.28
05/14/2013	COSGROVE, TIMOTHY	8801		City Of Chicago Fire	$6.50
05/14/2013	COSGROVE, TIMOTHY	8801		City Of Chicago Fire	$2.41
07/12/2013	CORNELL, ARNETT	8811		City Of Chicago Fire	$6.50
07/12/2013	CORNELL, ARNETT	8811		City Of Chicago Fire	$924.57
07/12/2013	CORNELL, ARNETT	8811		City Of Chicago Fire	$15.35
07/12/2013	CORNELL, ARNETT	8811		City Of Chicago Fire	$6.50
07/12/2013	CORNELL, ARNETT	8811		City Of Chicago Fire	$1.71

Incident Date	Claimant	Rank	Unit of	Insured	Total to be Paid
07/20/2013	COOPER, JAMAL	8801		City Of Chicago Fire	$6.50
07/20/2013	COOPER, JAMAL	8801		City Of Chicago Fire	$154.75
07/20/2013	COOPER, JAMAL	8801		City Of Chicago Fire	$0.93
07/20/2013	COOPER, JAMAL	8801		City Of Chicago Fire	$6.50
07/20/2013	COOPER, JAMAL	8801		City Of Chicago Fire	$22.88
07/20/2013	COOPER, JAMAL	8801		City Of Chicago Fire	$20.07
07/20/2013	COOPER, JAMAL	8801		City Of Chicago Fire	$183.63
07/20/2013	COOPER, JAMAL	8801		City Of Chicago Fire	$6.50
07/20/2013	COOPER, JAMAL	8801		City Of Chicago Fire	$6.50
07/20/2013	COOPER, JAMAL	8801		City Of Chicago Fire	$25.59
06/26/2013	COLLINS, JOHN	8749		City Of Chicago Fire	$6.50
06/26/2013	COLLINS, JOHN	8749		City Of Chicago Fire	$173.63
06/26/2013	COLLINS, JOHN	8749		City Of Chicago Fire	$139.38
06/26/2013	COLLINS, JOHN	8749		City Of Chicago Fire	$6.50
07/16/2013	COLLINS, JOHN	8749		City Of Chicago Fire	$2.11
07/16/2013	COLLINS, JOHN	8749		City Of Chicago Fire	$38.22
07/16/2013	COLLINS, JOHN	8749		City Of Chicago Fire	$6.50
07/16/2013	COLLINS, JOHN	8749		City Of Chicago Fire	$6.50
07/16/2013	COLLINS, JOHN	8749		City Of Chicago Fire	$174.45
07/16/2013	COLLINS, JOHN	8749		City Of Chicago Fire	$15.50
07/16/2013	COLLINS, JOHN	8749		City Of Chicago Fire	$6.50
02/04/2013	COLEMAN, JAMES	8801		City Of Chicago Fire	$6.50
02/04/2013	COLEMAN, JAMES	8801		City Of Chicago Fire	$251.44
02/04/2013	COLEMAN, JAMES	8801		City Of Chicago Fire	$0.47
02/04/2013	COLEMAN, JAMES	8801		City Of Chicago Fire	$6.50
02/04/2013	COLEMAN, JAMES	8801		City Of Chicago Fire	$251.44
02/04/2013	COLEMAN, JAMES	8801		City Of Chicago Fire	$6.50

Incident Date	Claimant	Rank	Unit of	Insured	Total to be Paid
02/04/2013	COLEMAN, JAMES	8801		City Of Chicago Fire	$69.74
02/04/2013	COLEMAN, JAMES	8801		City Of Chicago Fire	$2.35
02/04/2013	COLEMAN, JAMES	8801		City Of Chicago Fire	$6.50
02/04/2013	COLEMAN, JAMES	8801		City Of Chicago Fire	$0.47
03/08/2012	COLEMAN, FRANKLIN	8801		City Of Chicago Fire	$6.50
03/08/2012	COLEMAN, FRANKLIN	8801		City Of Chicago Fire	$0.97
03/08/2012	COLEMAN, FRANKLIN	8801		City Of Chicago Fire	$37.80
06/22/2013	COLBY, RICHARD	8811		City Of Chicago Fire	$6.50
06/22/2013	COLBY, RICHARD	8811		City Of Chicago Fire	$265.12
06/22/2013	COLBY, RICHARD	8811		City Of Chicago Fire	$0.58
06/22/2013	COLBY, RICHARD	8811		City Of Chicago Fire	$6.50
06/22/2013	COLBY, RICHARD	8811		City Of Chicago Fire	$309.93
06/22/2013	COLBY, RICHARD	8811		City Of Chicago Fire	$1.47
06/22/2013	COLBY, RICHARD	8811		City Of Chicago Fire	$6.50
06/22/2013	COLBY, RICHARD	8811		City Of Chicago Fire	$795.36
06/22/2013	COLBY, RICHARD	8811		City Of Chicago Fire	$0.58
06/22/2013	COLBY, RICHARD	8811		City Of Chicago Fire	$6.50
06/22/2013	COLBY, RICHARD	8811		City Of Chicago Fire	$309.93
06/22/2013	COLBY, RICHARD	8811		City Of Chicago Fire	$6.50
06/22/2013	COLBY, RICHARD	8811		City Of Chicago Fire	$1.45
06/22/2013	COLBY, RICHARD	8811		City Of Chicago Fire	$6.50
06/22/2013	COLBY, RICHARD	8811		City Of Chicago Fire	$777.08
06/22/2013	COLBY, RICHARD	8811		City Of Chicago Fire	$6.50
06/22/2013	COLBY, RICHARD	8811		City Of Chicago Fire	$0.58
06/22/2013	COLBY, RICHARD	8811		City Of Chicago Fire	$6.50
06/22/2013	COLBY, RICHARD	8811		City Of Chicago Fire	$309.93
06/22/2013	COLBY, RICHARD	8811		City Of Chicago Fire	$0.49
06/22/2013	COLBY, RICHARD	8811		City Of Chicago Fire	$6.50
06/22/2013	COLBY, RICHARD	8811		City Of Chicago Fire	$265.12
06/22/2013	COLBY, RICHARD	8811		City Of Chicago Fire	$0.41
06/22/2013	COLBY, RICHARD	8811		City Of Chicago Fire	$0.49
06/22/2013	COLBY, RICHARD	8811		City Of Chicago Fire	$6.50
06/22/2013	COLBY, RICHARD	8811		City Of Chicago Fire	$6.50

Incident Date	Claimant	Rank	Unit of	Insured	Total to be Paid
06/22/2013	COLBY, RICHARD	8811		City Of Chicago Fire	$220.32
08/29/2013	CLARK, GRADY	8801		City Of Chicago Fire	$6.50
08/29/2013	CLARK, GRADY	8801		City Of Chicago Fire	$6.50
08/29/2013	CLARK, GRADY	8801		City Of Chicago Fire	$47.15
06/03/2013	CISMESIA, JAMES	8733		City Of Chicago Fire	$6.50
07/05/2013	CHVAL, MELISSA	8801		City Of Chicago Fire	$550.01
07/05/2013	CHVAL, MELISSA	8801		City Of Chicago Fire	$6.50
07/05/2013	CHVAL, MELISSA	8801		City Of Chicago Fire	$158.68
07/05/2013	CHVAL, MELISSA	8801		City Of Chicago Fire	$46.38
07/05/2013	CHVAL, MELISSA	8801		City Of Chicago Fire	$301.16
07/05/2013	CHVAL, MELISSA	8801		City Of Chicago Fire	$1.23
07/05/2013	CHVAL, MELISSA	8801		City Of Chicago Fire	$6.50
07/05/2013	CHVAL, MELISSA	8801		City Of Chicago Fire	$101.28
07/05/2013	CHVAL, MELISSA	8801		City Of Chicago Fire	$1.03
07/05/2013	CHVAL, MELISSA	8801		City Of Chicago Fire	$6.50
07/05/2013	CHVAL, MELISSA	8801		City Of Chicago Fire	$1.92
05/11/2013	CHIKEROTIS, STEVE	8764		City Of Chicago Fire	$6.50
05/11/2013	CHIKEROTIS, STEVE	8764		City Of Chicago Fire	$131.56
03/28/2013	CHAVERS, JEFFREY	8801		City Of Chicago Fire	$251.44
03/28/2013	CHAVERS, JEFFREY	8801		City Of Chicago Fire	$6.50
03/28/2013	CHAVERS, JEFFREY	8801		City Of Chicago Fire	$251.44
03/28/2013	CHAVERS, JEFFREY	8801		City Of Chicago Fire	$0.47
03/28/2013	CHAVERS, JEFFREY	8801		City Of Chicago Fire	$6.50
03/28/2013	CHAVERS, JEFFREY	8801		City Of Chicago Fire	$6.50
03/28/2013	CHAVERS, JEFFREY	8801		City Of Chicago Fire	$1.88
03/28/2013	CHAVERS, JEFFREY	8801		City Of Chicago Fire	$0.47
08/05/2013	CERRITO, BRANDON	8819		City Of Chicago Fire	$6.50
08/05/2013	CERRITO, BRANDON	8819		City Of Chicago Fire	$6.50
08/05/2013	CERRITO, BRANDON	8819		City Of Chicago Fire	$6.50
08/05/2013	CERRITO, BRANDON	8819		City Of Chicago Fire	$6.50
08/05/2013	CERRITO, BRANDON	8819		City Of Chicago Fire	$6.50
08/05/2013	CERRITO, BRANDON	8819		City Of Chicago Fire	$6.50
08/05/2013	CERRITO, BRANDON	8819		City Of Chicago Fire	$6.50

Incident Date	Claimant	Rank	Unit of	Insured	Total to be Paid
08/05/2013	CERRITO, BRANDON	8819		City Of Chicago Fire	$6.50
08/05/2013	CERRITO, BRANDON	8819		City Of Chicago Fire	$6.50
08/05/2013	CERRITO, BRANDON	8819		City Of Chicago Fire	$6.50
08/05/2013	CERRITO, BRANDON	8819		City Of Chicago Fire	$6.50
08/05/2013	CERRITO, BRANDON	8819		City Of Chicago Fire	$1.01
08/05/2013	CERRITO, BRANDON	8819		City Of Chicago Fire	$6.50
08/05/2013	CERRITO, BRANDON	8819		City Of Chicago Fire	$39.55
08/05/2013	CERRITO, BRANDON	8819		City Of Chicago Fire	$6.50
08/05/2013	CERRITO, BRANDON	8819		City Of Chicago Fire	$6.50
08/05/2013	CERRITO, BRANDON	8819		City Of Chicago Fire	$6.50
08/05/2013	CERRITO, BRANDON	8819		City Of Chicago Fire	$25.65
08/05/2013	CERRITO, BRANDON	8819		City Of Chicago Fire	$6.50
01/30/2013	CEGIELSKI, JOHN	8807		City Of Chicago Fire	$280.72
01/30/2013	CEGIELSKI, JOHN	8807		City Of Chicago Fire	$6.50
01/30/2013	CEGIELSKI, JOHN	8807		City Of Chicago Fire	$0.52
01/30/2013	CEGIELSKI, JOHN	8807		City Of Chicago Fire	$543.52
01/30/2013	CEGIELSKI, JOHN	8807		City Of Chicago Fire	$6.50
01/30/2013	CEGIELSKI, JOHN	8807		City Of Chicago Fire	$1.01
01/30/2013	CEGIELSKI, JOHN	8807		City Of Chicago Fire	$436.90
01/30/2013	CEGIELSKI, JOHN	8807		City Of Chicago Fire	$6.50
01/30/2013	CEGIELSKI, JOHN	8807		City Of Chicago Fire	$0.81
01/30/2013	CEGIELSKI, JOHN	8807		City Of Chicago Fire	$319.12
01/30/2013	CEGIELSKI, JOHN	8807		City Of Chicago Fire	$6.50
01/30/2013	CEGIELSKI, JOHN	8807		City Of Chicago Fire	$0.59
01/30/2013	CEGIELSKI, JOHN	8807		City Of Chicago Fire	$6.50
01/30/2013	CEGIELSKI, JOHN	8807		City Of Chicago Fire	$2.22
01/30/2013	CEGIELSKI, JOHN	8807		City Of Chicago Fire	$243.93
01/30/2013	CEGIELSKI, JOHN	8807		City Of Chicago Fire	$6.50
01/30/2013	CEGIELSKI, JOHN	8807		City Of Chicago Fire	$0.45
01/30/2013	CEGIELSKI, JOHN	8807		City Of Chicago Fire	$290.96
01/30/2013	CEGIELSKI, JOHN	8807		City Of Chicago Fire	$6.50
01/30/2013	CEGIELSKI, JOHN	8807		City Of Chicago Fire	$0.54
01/30/2013	CEGIELSKI, JOHN	8807		City Of Chicago Fire	$319.12

Incident Date	Claimant	Rank	Unit of	Insured	Total to be Paid
01/30/2013	CEGIELSKI, JOHN	8807		City Of Chicago Fire	$6.50
01/30/2013	CEGIELSKI, JOHN	8807		City Of Chicago Fire	$0.59
01/30/2013	CEGIELSKI, JOHN	8807		City Of Chicago Fire	$319.12
01/30/2013	CEGIELSKI, JOHN	8807		City Of Chicago Fire	$6.50
01/30/2013	CEGIELSKI, JOHN	8807		City Of Chicago Fire	$0.59
01/30/2013	CEGIELSKI, JOHN	8807		City Of Chicago Fire	$581.92
01/30/2013	CEGIELSKI, JOHN	8807		City Of Chicago Fire	$6.50
01/30/2013	CEGIELSKI, JOHN	8807		City Of Chicago Fire	$1.08
01/30/2013	CEGIELSKI, JOHN	8807		City Of Chicago Fire	$290.96
01/30/2013	CEGIELSKI, JOHN	8807		City Of Chicago Fire	$6.50
01/30/2013	CEGIELSKI, JOHN	8807		City Of Chicago Fire	$0.54
01/30/2013	CEGIELSKI, JOHN	8807		City Of Chicago Fire	$319.12
01/30/2013	CEGIELSKI, JOHN	8807		City Of Chicago Fire	$6.50
01/30/2013	CEGIELSKI, JOHN	8807		City Of Chicago Fire	$0.59
01/30/2013	CEGIELSKI, JOHN	8807		City Of Chicago Fire	$880.56
01/30/2013	CEGIELSKI, JOHN	8807		City Of Chicago Fire	$6.50
01/30/2013	CEGIELSKI, JOHN	8807		City Of Chicago Fire	$1.63
01/30/2013	CEGIELSKI, JOHN	8807		City Of Chicago Fire	$199.12
01/30/2013	CEGIELSKI, JOHN	8807		City Of Chicago Fire	$6.50
01/30/2013	CEGIELSKI, JOHN	8807		City Of Chicago Fire	$0.37
08/19/2013	CASTRO, JANET	8750		City Of Chicago Fire	$6.50
08/19/2013	CASTRO, JANET	8750		City Of Chicago Fire	$1.47
08/19/2013	CASTRO, JANET	8750		City Of Chicago Fire	$655.40
08/19/2013	CASTRO, JANET	8750		City Of Chicago Fire	$6.50
08/19/2013	CASTRO, JANET	8750		City Of Chicago Fire	$7.93
08/19/2013	CASTRO, JANET	8750		City Of Chicago Fire	$6.50
08/19/2013	CASTRO, JANET	8750		City Of Chicago Fire	$100.21
08/19/2013	CASTRO, JANET	8750		City Of Chicago Fire	$65.56
08/19/2013	CASTRO, JANET	8750		City Of Chicago Fire	$6.50
08/19/2013	CASTRO, JANET	8750		City Of Chicago Fire	$0.96
08/19/2013	CASTRO, JANET	8750		City Of Chicago Fire	$147.84
08/19/2013	CASTRO, JANET	8750		City Of Chicago Fire	$6.50
08/19/2013	CASTRO, JANET	8750		City Of Chicago Fire	$28.60

Incident Date	Claimant	Rank	Unit of	Insured	Total to be Paid
08/19/2013	CASTRO, JANET	8750		City Of Chicago Fire	$15.48
01/12/2010	CARBONNEAU, THOMAS	8735		City Of Chicago Fire	$6.50
01/12/2010	CARBONNEAU, THOMAS	8735		City Of Chicago Fire	$0.48
01/12/2010	CARBONNEAU, THOMAS	8735		City Of Chicago Fire	$6.50
01/12/2010	CARBONNEAU, THOMAS	8735		City Of Chicago Fire	$255.21
01/12/2010	CARBONNEAU, THOMAS	8735		City Of Chicago Fire	$200.07
01/12/2010	CARBONNEAU, THOMAS	8735		City Of Chicago Fire	$0.48
01/12/2010	CARBONNEAU, THOMAS	8735		City Of Chicago Fire	$6.50
01/12/2010	CARBONNEAU, THOMAS	8735		City Of Chicago Fire	$255.21
01/12/2010	CARBONNEAU, THOMAS	8735		City Of Chicago Fire	$0.21
01/12/2010	CARBONNEAU, THOMAS	8735		City Of Chicago Fire	$6.50
01/12/2010	CARBONNEAU, THOMAS	8735		City Of Chicago Fire	$112.41
01/12/2010	CARBONNEAU, THOMAS	8735		City Of Chicago Fire	$66.20
01/12/2010	CARBONNEAU, THOMAS	8735		City Of Chicago Fire	$295.61
01/12/2010	CARBONNEAU, THOMAS	8735		City Of Chicago Fire	$6.50
01/12/2010	CARBONNEAU, THOMAS	8735		City Of Chicago Fire	$371.11
01/12/2010	CARBONNEAU, THOMAS	8735		City Of Chicago Fire	$6.50
01/12/2010	CARBONNEAU, THOMAS	8735		City Of Chicago Fire	$72.30
01/12/2010	CARBONNEAU, THOMAS	8735		City Of Chicago Fire	$1.65
01/12/2010	CARBONNEAU, THOMAS	8735		City Of Chicago Fire	$6.50
01/12/2010	CARBONNEAU, THOMAS	8735		City Of Chicago Fire	$886.41
01/12/2010	CARBONNEAU, THOMAS	8735		City Of Chicago Fire	$26.17
01/12/2010	CARBONNEAU, THOMAS	8735		City Of Chicago Fire	$268.78
01/12/2010	CARBONNEAU, THOMAS	8735		City Of Chicago Fire	$0.49
01/12/2010	CARBONNEAU, THOMAS	8735		City Of Chicago Fire	$6.50
01/12/2010	CARBONNEAU, THOMAS	8735		City Of Chicago Fire	$265.12
01/12/2010	CARBONNEAU, THOMAS	8735		City Of Chicago Fire	$35.07
01/12/2010	CARBONNEAU, THOMAS	8735		City Of Chicago Fire	$255.21
01/12/2010	CARBONNEAU, THOMAS	8735		City Of Chicago Fire	$6.50
01/12/2010	CARBONNEAU, THOMAS	8735		City Of Chicago Fire	$0.48
01/12/2010	CARBONNEAU, THOMAS	8735		City Of Chicago Fire	$6.50
01/12/2010	CARBONNEAU, THOMAS	8735		City Of Chicago Fire	$144.87
01/12/2010	CARBONNEAU, THOMAS	8735		City Of Chicago Fire	$6.50

Incident Date	Claimant	Rank	Unit of	Insured	Total to be Paid
01/12/2010	CARBONNEAU, THOMAS	8735		City Of Chicago Fire	$1.75
01/12/2010	CARBONNEAU, THOMAS	8735		City Of Chicago Fire	$301.22
01/12/2010	CARBONNEAU, THOMAS	8735		City Of Chicago Fire	$6.50
01/12/2010	CARBONNEAU, THOMAS	8735		City Of Chicago Fire	$3.65
01/12/2010	CARBONNEAU, THOMAS	8735		City Of Chicago Fire	$264.97
01/12/2010	CARBONNEAU, THOMAS	8735		City Of Chicago Fire	$454.12
01/12/2010	CARBONNEAU, THOMAS	8735		City Of Chicago Fire	$18.43
01/12/2010	CARBONNEAU, THOMAS	8735		City Of Chicago Fire	$6.50
11/14/2012	CADER, WILLIAM	8807		City Of Chicago Fire	$6.50
11/14/2012	CADER, WILLIAM	8807		City Of Chicago Fire	$0.66
11/14/2012	CADER, WILLIAM	8807		City Of Chicago Fire	$6.50
11/14/2012	CADER, WILLIAM	8807		City Of Chicago Fire	$1.09
11/14/2012	CADER, WILLIAM	8807		City Of Chicago Fire	$354.74
11/14/2012	CADER, WILLIAM	8807		City Of Chicago Fire	$6.50
11/14/2012	CADER, WILLIAM	8807		City Of Chicago Fire	$0.66
11/14/2012	CADER, WILLIAM	8807		City Of Chicago Fire	$354.74
11/14/2012	CADER, WILLIAM	8807		City Of Chicago Fire	$6.50
11/14/2012	CADER, WILLIAM	8807		City Of Chicago Fire	$0.66
11/14/2012	CADER, WILLIAM	8807		City Of Chicago Fire	$6.50
11/14/2012	CADER, WILLIAM	8807		City Of Chicago Fire	$89.68
11/14/2012	CADER, WILLIAM	8807		City Of Chicago Fire	$821.89
11/14/2012	CADER, WILLIAM	8807		City Of Chicago Fire	$6.50
11/14/2012	CADER, WILLIAM	8807		City Of Chicago Fire	$1.53
11/14/2012	CADER, WILLIAM	8807		City Of Chicago Fire	$354.74
11/14/2012	CADER, WILLIAM	8807		City Of Chicago Fire	$6.50
11/14/2012	CADER, WILLIAM	8807		City Of Chicago Fire	$0.66
11/14/2012	CADER, WILLIAM	8807		City Of Chicago Fire	$354.74
11/14/2012	CADER, WILLIAM	8807		City Of Chicago Fire	$6.50
11/14/2012	CADER, WILLIAM	8807		City Of Chicago Fire	$0.66
11/14/2012	CADER, WILLIAM	8807		City Of Chicago Fire	$354.74
01/12/2011	BRNE, BERNARD	8731		City Of Chicago Fire	$282.06
01/12/2011	BRNE, BERNARD	8731		City Of Chicago Fire	$298.43
10/05/2009	BRANNIGAN, MICHAEL	8733		City Of Chicago Fire	$295.66

Incident Date	Claimant	Rank	Unit of	Insured	Total to be Paid
10/05/2009	BRANNIGAN, MICHAEL	8733		City Of Chicago Fire	$134.31
10/05/2009	BRANNIGAN, MICHAEL	8733		City Of Chicago Fire	$161.35
08/05/2013	BRADY, MATTHEW	8811		City Of Chicago Fire	$6.50
08/05/2013	BRADY, MATTHEW	8811		City Of Chicago Fire	$89.10
08/05/2013	BRADY, MATTHEW	8811		City Of Chicago Fire	$6.50
08/05/2013	BRADY, MATTHEW	8811		City Of Chicago Fire	$79.96
08/05/2013	BRADY, MATTHEW	8811		City Of Chicago Fire	$6.50
08/05/2013	BRADY, MATTHEW	8811		City Of Chicago Fire	$115.34
08/05/2013	BRADY, MATTHEW	8811		City Of Chicago Fire	$0.76
08/05/2013	BRADY, MATTHEW	8811		City Of Chicago Fire	$6.50
08/05/2013	BRADY, MATTHEW	8811		City Of Chicago Fire	$63.40
08/05/2013	BRADY, MATTHEW	8811		City Of Chicago Fire	$6.50
08/05/2013	BRADY, MATTHEW	8811		City Of Chicago Fire	$14.44
08/05/2013	BRADY, MATTHEW	8811		City Of Chicago Fire	$297.33
08/05/2013	BRADY, MATTHEW	8811		City Of Chicago Fire	$6.50
08/05/2013	BRADY, MATTHEW	8811		City Of Chicago Fire	$467.25
08/05/2013	BRADY, MATTHEW	8811		City Of Chicago Fire	$6.50
08/05/2013	BRADY, MATTHEW	8811		City Of Chicago Fire	$297.33
07/15/2013	BOUBEL, DANIEL	8731		City Of Chicago Fire	$45.28
07/15/2013	BOUBEL, DANIEL	8731		City Of Chicago Fire	$787.55
07/15/2013	BOUBEL, DANIEL	8731		City Of Chicago Fire	$6.50
08/09/2013	BONGIORNO, JAMIE	8750		City Of Chicago Fire	$6.50
08/09/2013	BONGIORNO, JAMIE	8750		City Of Chicago Fire	$45.90
08/09/2013	BONGIORNO, JAMIE	8750		City Of Chicago Fire	$298.77
08/09/2013	BONGIORNO, JAMIE	8750		City Of Chicago Fire	$6.50
08/09/2013	BONGIORNO, JAMIE	8750		City Of Chicago Fire	$45.23
05/10/2013	BOLDEN, CHRITOPHER	8801		City Of Chicago Fire	$66.25
05/10/2013	BOLDEN, CHRITOPHER	8801		City Of Chicago Fire	$0.16
05/10/2013	BOLDEN, CHRITOPHER	8801		City Of Chicago Fire	$6.50
05/10/2013	BOLDEN, CHRITOPHER	8801		City Of Chicago Fire	$85.89
05/10/2013	BOLDEN, CHRITOPHER	8801		City Of Chicago Fire	$0.60
05/10/2013	BOLDEN, CHRITOPHER	8801		City Of Chicago Fire	$6.50
05/10/2013	BOLDEN, CHRITOPHER	8801		City Of Chicago Fire	$323.67

Incident Date	Claimant	Rank	Unit of	Insured	Total to be Paid
05/10/2013	BOLDEN, CHRITOPHER	8801		City Of Chicago Fire	$12.98
05/10/2013	BOLDEN, CHRITOPHER	8801		City Of Chicago Fire	$6.50
05/10/2013	BOLDEN, CHRITOPHER	8801		City Of Chicago Fire	$0.59
05/10/2013	BOLDEN, CHRITOPHER	8801		City Of Chicago Fire	$6.50
05/10/2013	BOLDEN, CHRITOPHER	8801		City Of Chicago Fire	$319.53
05/10/2013	BOLDEN, CHRITOPHER	8801		City Of Chicago Fire	$1.02
05/10/2013	BOLDEN, CHRITOPHER	8801		City Of Chicago Fire	$6.50
05/10/2013	BOLDEN, CHRITOPHER	8801		City Of Chicago Fire	$548.07
05/10/2013	BOLDEN, CHRITOPHER	8801		City Of Chicago Fire	$0.80
05/10/2013	BOLDEN, CHRITOPHER	8801		City Of Chicago Fire	$6.50
05/10/2013	BOLDEN, CHRITOPHER	8801		City Of Chicago Fire	$66.25
05/10/2013	BOLDEN, CHRITOPHER	8801		City Of Chicago Fire	$2.36
05/10/2013	BOLDEN, CHRITOPHER	8801		City Of Chicago Fire	$6.50
05/10/2013	BOLDEN, CHRITOPHER	8801		City Of Chicago Fire	$0.80
05/10/2013	BOLDEN, CHRITOPHER	8801		City Of Chicago Fire	$704.87
05/10/2013	BOLDEN, CHRITOPHER	8801		City Of Chicago Fire	$6.50
05/10/2013	BOLDEN, CHRITOPHER	8801		City Of Chicago Fire	$1.31
05/10/2013	BOLDEN, CHRITOPHER	8801		City Of Chicago Fire	$319.53
05/10/2013	BOLDEN, CHRITOPHER	8801		City Of Chicago Fire	$6.50
05/10/2013	BOLDEN, CHRITOPHER	8801		City Of Chicago Fire	$6.50
05/10/2013	BOLDEN, CHRITOPHER	8801		City Of Chicago Fire	$0.59
12/25/2012	BIRRUETA, VICTOR	8801		City Of Chicago Fire	$74.55
12/25/2012	BIRRUETA, VICTOR	8801		City Of Chicago Fire	$74.55
12/25/2012	BIRRUETA, VICTOR	8801		City Of Chicago Fire	$74.55
02/28/2013	BILLINGHAM, THOMAS	8731		City Of Chicago Fire	$6.50
02/28/2013	BILLINGHAM, THOMAS	8731		City Of Chicago Fire	$6.50
02/07/2013	BIFANO, VINCENT	8731		City Of Chicago Fire	$0.38
02/07/2013	BIFANO, VINCENT	8731		City Of Chicago Fire	$6.50
02/07/2013	BIFANO, VINCENT	8731		City Of Chicago Fire	$290.80
02/07/2013	BIFANO, VINCENT	8731		City Of Chicago Fire	$0.38
02/07/2013	BIFANO, VINCENT	8731		City Of Chicago Fire	$6.50
02/07/2013	BIFANO, VINCENT	8731		City Of Chicago Fire	$204.34
02/07/2013	BIFANO, VINCENT	8731		City Of Chicago Fire	$213.63

Incident Date	Claimant	Rank	Unit of	Insured	Total to be Paid
02/07/2013	BIFANO, VINCENT	8731		City Of Chicago Fire	$6.50
02/07/2013	BIFANO, VINCENT	8731		City Of Chicago Fire	$0.40
02/07/2013	BIFANO, VINCENT	8731		City Of Chicago Fire	$213.63
02/07/2013	BIFANO, VINCENT	8731		City Of Chicago Fire	$6.50
02/07/2013	BIFANO, VINCENT	8731		City Of Chicago Fire	$0.40
02/07/2013	BIFANO, VINCENT	8731		City Of Chicago Fire	$215.77
02/07/2013	BIFANO, VINCENT	8731		City Of Chicago Fire	$6.50
02/07/2013	BIFANO, VINCENT	8731		City Of Chicago Fire	$0.40
02/07/2013	BIFANO, VINCENT	8731		City Of Chicago Fire	$213.63
02/07/2013	BIFANO, VINCENT	8731		City Of Chicago Fire	$6.50
02/07/2013	BIFANO, VINCENT	8731		City Of Chicago Fire	$0.40
02/07/2013	BIFANO, VINCENT	8731		City Of Chicago Fire	$204.34
02/07/2013	BIFANO, VINCENT	8731		City Of Chicago Fire	$6.50
02/07/2013	BIFANO, VINCENT	8731		City Of Chicago Fire	$0.54
02/07/2013	BIFANO, VINCENT	8731		City Of Chicago Fire	$204.34
02/07/2013	BIFANO, VINCENT	8731		City Of Chicago Fire	$6.50
02/07/2013	BIFANO, VINCENT	8731		City Of Chicago Fire	$0.38
02/07/2013	BIFANO, VINCENT	8731		City Of Chicago Fire	$249.14
02/07/2013	BIFANO, VINCENT	8731		City Of Chicago Fire	$6.50
02/07/2013	BIFANO, VINCENT	8731		City Of Chicago Fire	$0.46
02/07/2013	BIFANO, VINCENT	8731		City Of Chicago Fire	$249.14
02/07/2013	BIFANO, VINCENT	8731		City Of Chicago Fire	$6.50
02/07/2013	BIFANO, VINCENT	8731		City Of Chicago Fire	$0.46
02/07/2013	BIFANO, VINCENT	8731		City Of Chicago Fire	$170.96
02/07/2013	BIFANO, VINCENT	8731		City Of Chicago Fire	$6.50
02/07/2013	BIFANO, VINCENT	8731		City Of Chicago Fire	$0.32
02/07/2013	BIFANO, VINCENT	8731		City Of Chicago Fire	$106.61
02/07/2013	BIFANO, VINCENT	8731		City Of Chicago Fire	$6.50
01/18/2013	BIERWIRTH, THOMAS	8801		City Of Chicago Fire	$1.81
01/18/2013	BIERWIRTH, THOMAS	8801		City Of Chicago Fire	$6.50
01/18/2013	BIERWIRTH, THOMAS	8801		City Of Chicago Fire	$245.61
01/18/2013	BIERWIRTH, THOMAS	8801		City Of Chicago Fire	$314.25
01/18/2013	BIERWIRTH, THOMAS	8801		City Of Chicago Fire	$6.50

Incident Date	Claimant	Rank	Unit of	Insured	Total to be Paid
01/18/2013	BIERWIRTH, THOMAS	8801		City Of Chicago Fire	$1.81
04/29/2010	BERGQUIST, BRADLEY	8750		City Of Chicago Fire	$207.59
04/29/2010	BERGQUIST, BRADLEY	8750		City Of Chicago Fire	$6.50
07/30/2013	BERGQUIST, BRADLEY	8749		City Of Chicago Fire	$6.50
07/30/2013	BERGQUIST, BRADLEY	8749		City Of Chicago Fire	$76.60
07/30/2013	BERGQUIST, BRADLEY	8749		City Of Chicago Fire	$24.62
12/02/2012	BENUZZI, JOHN	8817		City Of Chicago Fire	$6.50
12/02/2012	BENUZZI, JOHN	8817		City Of Chicago Fire	$224.31
05/29/2013	BATKA JR, BRADLEY	8801		City Of Chicago Fire	$6.50
05/29/2013	BATKA JR, BRADLEY	8801		City Of Chicago Fire	$121.65
05/29/2013	BATKA JR, BRADLEY	8801		City Of Chicago Fire	$66.25
05/29/2013	BATKA JR, BRADLEY	8801		City Of Chicago Fire	$6.50
05/29/2013	BATKA JR, BRADLEY	8801		City Of Chicago Fire	$0.80
05/29/2013	BATKA JR, BRADLEY	8801		City Of Chicago Fire	$440.25
05/29/2013	BATKA JR, BRADLEY	8801		City Of Chicago Fire	$6.50
05/29/2013	BATKA JR, BRADLEY	8801		City Of Chicago Fire	$0.83
05/29/2013	BATKA JR, BRADLEY	8801		City Of Chicago Fire	$66.25
05/29/2013	BATKA JR, BRADLEY	8801		City Of Chicago Fire	$0.80
05/29/2013	BATKA JR, BRADLEY	8801		City Of Chicago Fire	$521.53
05/29/2013	BATKA JR, BRADLEY	8801		City Of Chicago Fire	$6.50
05/29/2013	BATKA JR, BRADLEY	8801		City Of Chicago Fire	$423.52
05/29/2013	BATKA JR, BRADLEY	8801		City Of Chicago Fire	$6.50
05/29/2013	BATKA JR, BRADLEY	8801		City Of Chicago Fire	$0.80
05/29/2013	BATKA JR, BRADLEY	8801		City Of Chicago Fire	$211.76
05/29/2013	BATKA JR, BRADLEY	8801		City Of Chicago Fire	$0.40
05/29/2013	BATKA JR, BRADLEY	8801		City Of Chicago Fire	$6.50
05/29/2013	BATKA JR, BRADLEY	8801		City Of Chicago Fire	$211.76
05/29/2013	BATKA JR, BRADLEY	8801		City Of Chicago Fire	$0.40
05/29/2013	BATKA JR, BRADLEY	8801		City Of Chicago Fire	$6.50
05/29/2013	BATKA JR, BRADLEY	8801		City Of Chicago Fire	$211.76
05/29/2013	BATKA JR, BRADLEY	8801		City Of Chicago Fire	$0.40
05/29/2013	BATKA JR, BRADLEY	8801		City Of Chicago Fire	$6.50
07/08/2013	BARTECKI, MITCHELL	8745		City Of Chicago Fire	$6.50

Incident Date	Claimant	Rank	Unit of	Insured	Total to be Paid
07/08/2013	BARTECKI, MITCHELL	8745		City Of Chicago Fire	$731.08
07/08/2013	BARTECKI, MITCHELL	8745		City Of Chicago Fire	$42.03
08/28/2013	BAILEY, PATRICK	8801		City Of Chicago Fire	$28.60
08/28/2013	BAILEY, PATRICK	8801		City Of Chicago Fire	$6.50
08/28/2013	BAILEY, PATRICK	8801		City Of Chicago Fire	$147.84
08/28/2013	BAILEY, PATRICK	8801		City Of Chicago Fire	$6.50
08/28/2013	BAILEY, PATRICK	8801		City Of Chicago Fire	$272.17
08/28/2013	BAILEY, PATRICK	8801		City Of Chicago Fire	$6.50
08/28/2013	BAILEY, PATRICK	8801		City Of Chicago Fire	$8.67
08/28/2013	BAILEY, PATRICK	8801		City Of Chicago Fire	$6.50
08/28/2013	BAILEY, PATRICK	8801		City Of Chicago Fire	$444.76
08/28/2013	BAILEY, PATRICK	8801		City Of Chicago Fire	$715.70
08/28/2013	BAILEY, PATRICK	8801		City Of Chicago Fire	$6.50
08/28/2013	BAILEY, PATRICK	8801		City Of Chicago Fire	$6.50
08/28/2013	BAILEY, PATRICK	8801		City Of Chicago Fire	$50.08
10/04/2002	Anselmini, Gerald	F	00375	City Of Chicago Fire	$497.41
10/04/2002	Anselmini, Gerald	F	00375	City Of Chicago Fire	$67.00
10/04/2002	Anselmini, Gerald	F	00375	City Of Chicago Fire	$6.50
10/04/2002	Anselmini, Gerald	F	00375	City Of Chicago Fire	$84.00
12/08/2007	Adamczyk, Lawrence	F	00491	City Of Chicago Fire	$0.32
12/08/2007	Adamczyk, Lawrence	F	00491	City Of Chicago Fire	$68.35
12/08/2007	Adamczyk, Lawrence	F	00491	City Of Chicago Fire	$6.50
04/14/2013	ARTIS, ANTONIO	8801		City Of Chicago Fire	$0.47
04/14/2013	ARTIS, ANTONIO	8801		City Of Chicago Fire	$136.18
04/14/2013	ARTIS, ANTONIO	8801		City Of Chicago Fire	$251.44
04/14/2013	ARTIS, ANTONIO	8801		City Of Chicago Fire	$0.59
04/14/2013	ARTIS, ANTONIO	8801		City Of Chicago Fire	$6.50
04/14/2013	ARTIS, ANTONIO	8801		City Of Chicago Fire	$319.53
04/14/2013	ARTIS, ANTONIO	8801		City Of Chicago Fire	$0.59
04/14/2013	ARTIS, ANTONIO	8801		City Of Chicago Fire	$6.50
04/14/2013	ARTIS, ANTONIO	8801		City Of Chicago Fire	$319.53
04/14/2013	ARTIS, ANTONIO	8801		City Of Chicago Fire	$0.59
04/14/2013	ARTIS, ANTONIO	8801		City Of Chicago Fire	$6.50

Incident Date	Claimant	Rank	Unit of	Insured	Total to be Paid
04/14/2013	ARTIS, ANTONIO	8801		City Of Chicago Fire	$319.53
04/14/2013	ARTIS, ANTONIO	8801		City Of Chicago Fire	$6.50
04/14/2013	ARTIS, ANTONIO	8801		City Of Chicago Fire	$0.38
04/14/2013	ARTIS, ANTONIO	8801		City Of Chicago Fire	$6.50
04/14/2013	ARTIS, ANTONIO	8801		City Of Chicago Fire	$204.27
04/14/2013	ARTIS, ANTONIO	8801		City Of Chicago Fire	$0.25
04/14/2013	ARTIS, ANTONIO	8801		City Of Chicago Fire	$6.50
04/14/2013	ARTIS, ANTONIO	8801		City Of Chicago Fire	$6.50
09/02/2013	ANDERSON, TODD	8745		City Of Chicago Fire	$1.39
09/02/2013	ANDERSON, TODD	8745		City Of Chicago Fire	$6.50
09/02/2013	ANDERSON, TODD	8745		City Of Chicago Fire	$114.69
09/02/2013	ANDERSON, TODD	8745		City Of Chicago Fire	$0.96
09/02/2013	ANDERSON, TODD	8745		City Of Chicago Fire	$6.50
09/02/2013	ANDERSON, TODD	8745		City Of Chicago Fire	$37.63
09/09/2013	ANDERSON, JOE	8801		City Of Chicago Fire	$6.50
09/09/2013	ANDERSON, JOE	8801		City Of Chicago Fire	$35.79
09/09/2013	ANDERSON, JOE	8801		City Of Chicago Fire	$20.46
09/09/2013	ANDERSON, JOE	8801		City Of Chicago Fire	$6.50
09/09/2013	ANDERSON, JOE	8801		City Of Chicago Fire	$800.51
06/28/2013	ALVARADO, RAUL	8731		City Of Chicago Fire	$69.74
06/28/2013	ALVARADO, RAUL	8731		City Of Chicago Fire	$4.52
06/28/2013	ALVARADO, RAUL	8731		City Of Chicago Fire	$179.23
06/28/2013	ALVARADO, RAUL	8731		City Of Chicago Fire	$6.50
06/28/2013	ALVARADO, RAUL	8731		City Of Chicago Fire	$0.33
06/28/2013	ALVARADO, RAUL	8731		City Of Chicago Fire	$17.56
06/28/2013	ALVARADO, RAUL	8731		City Of Chicago Fire	$6.50
06/28/2013	ALVARADO, RAUL	8731		City Of Chicago Fire	$90.62
06/28/2013	ALVARADO, RAUL	8731		City Of Chicago Fire	$6.50
06/28/2013	ALVARADO, RAUL	8731		City Of Chicago Fire	$3.68
06/28/2013	ALVARADO, RAUL	8731		City Of Chicago Fire	$6.50
06/28/2013	ALVARADO, RAUL	8731		City Of Chicago Fire	$76.65
06/28/2013	ALVARADO, RAUL	8731		City Of Chicago Fire	$47.15
06/28/2013	ALVARADO, RAUL	8731		City Of Chicago Fire	$6.50

Incident Date	Claimant	Rank	Unit of	Insured	Total to be Paid
06/28/2013	ALVARADO, RAUL	8731		City Of Chicago Fire	$202.03
06/28/2013	ALVARADO, RAUL	8731		City Of Chicago Fire	$6.50
06/28/2013	ALVARADO, RAUL	8731		City Of Chicago Fire	$0.38
06/28/2013	ALVARADO, RAUL	8731		City Of Chicago Fire	$851.35
06/28/2013	ALVARADO, RAUL	8731		City Of Chicago Fire	$6.50
06/28/2013	ALVARADO, RAUL	8731		City Of Chicago Fire	$1.57
06/28/2013	ALVARADO, RAUL	8731		City Of Chicago Fire	$918.95
06/28/2013	ALVARADO, RAUL	8731		City Of Chicago Fire	$6.50
06/28/2013	ALVARADO, RAUL	8731		City Of Chicago Fire	$1.70
06/28/2013	ALVARADO, RAUL	8731		City Of Chicago Fire	$715.32
06/28/2013	ALVARADO, RAUL	8731		City Of Chicago Fire	$6.50
06/28/2013	ALVARADO, RAUL	8731		City Of Chicago Fire	$372.80
06/28/2013	ALVARADO, RAUL	8731		City Of Chicago Fire	$6.50
06/28/2013	ALVARADO, RAUL	8731		City Of Chicago Fire	$6.50
04/18/2013	ALAMO, ROBERTO	8731		City Of Chicago Fire	$0.37
04/18/2013	ALAMO, ROBERTO	8731		City Of Chicago Fire	$6.50
04/18/2013	ALAMO, ROBERTO	8731		City Of Chicago Fire	$199.12
04/18/2013	ALAMO, ROBERTO	8731		City Of Chicago Fire	$0.90
04/18/2013	ALAMO, ROBERTO	8731		City Of Chicago Fire	$6.50
04/18/2013	ALAMO, ROBERTO	8731		City Of Chicago Fire	$479.84
04/18/2013	ALAMO, ROBERTO	8731		City Of Chicago Fire	$0.45
04/18/2013	ALAMO, ROBERTO	8731		City Of Chicago Fire	$6.50
04/18/2013	ALAMO, ROBERTO	8731		City Of Chicago Fire	$239.92
04/18/2013	ALAMO, ROBERTO	8731		City Of Chicago Fire	$5.91
04/18/2013	ALAMO, ROBERTO	8731		City Of Chicago Fire	$6.50
04/18/2013	ALAMO, ROBERTO	8731		City Of Chicago Fire	$0.57
04/18/2013	ALAMO, ROBERTO	8731		City Of Chicago Fire	$6.50
04/18/2013	ALAMO, ROBERTO	8731		City Of Chicago Fire	$303.86
04/18/2013	ALAMO, ROBERTO	8731		City Of Chicago Fire	$0.46
04/18/2013	ALAMO, ROBERTO	8731		City Of Chicago Fire	$6.50
04/18/2013	ALAMO, ROBERTO	8731		City Of Chicago Fire	$246.33
04/18/2013	ALAMO, ROBERTO	8731		City Of Chicago Fire	$0.46
04/18/2013	ALAMO, ROBERTO	8731		City Of Chicago Fire	$6.50

	Incident Date	Claimant	Rank	Unit of	Insured	Total to be Paid
	04/18/2013	ALAMO, ROBERTO	8731		City Of Chicago Fire	$246.33
	Number	Amount				
Total:	2604	$243,095.18				
Insured Name1: City Of Chicago Police						
	01/05/2005	Zoldan, Anton	P	00015	City Of Chicago Police	$100.91
	01/04/2012	ZARAGOZA, ANGEL	9161	010	City Of Chicago Police	$52.30
	01/04/2012	ZARAGOZA, ANGEL	9161	010	City Of Chicago Police	$3.01
	01/04/2012	ZARAGOZA, ANGEL	9161	010	City Of Chicago Police	$6.50
	05/04/2013	YUKAWA, LAURA			City Of Chicago Police	$6.50
	05/04/2013	YUKAWA, LAURA			City Of Chicago Police	$170.96
	05/04/2013	YUKAWA, LAURA			City Of Chicago Police	$0.32
	05/04/2013	YUKAWA, LAURA			City Of Chicago Police	$6.50
	05/04/2013	YUKAWA, LAURA			City Of Chicago Police	$170.96
	05/04/2013	YUKAWA, LAURA			City Of Chicago Police	$0.32
	03/14/2012	YAU, ALICE	9161		City Of Chicago Police	$1.24
	03/14/2012	YAU, ALICE	9161		City Of Chicago Police	$671.21
	03/14/2012	YAU, ALICE	9161		City Of Chicago Police	$6.50
	08/22/2013	YANEZ, ARNULFO	9161		City Of Chicago Police	$30.35
	08/22/2013	YANEZ, ARNULFO	9161		City Of Chicago Police	$165.27
	08/22/2013	YANEZ, ARNULFO	9161		City Of Chicago Police	$6.50
	08/22/2013	YANEZ, ARNULFO	9161		City Of Chicago Police	$4.22
	08/22/2013	YANEZ, ARNULFO	9161		City Of Chicago Police	$6.50
	08/22/2013	YANEZ, ARNULFO	9161		City Of Chicago Police	$0.78
	07/17/2012	YAMICH, ELENI	9161		City Of Chicago Police	$2.96
	07/17/2012	YAMICH, ELENI	9161		City Of Chicago Police	$72.80
	07/17/2012	YAMICH, ELENI	9161		City Of Chicago Police	$6.50
	08/01/2012	YAMICH, ELENI	9161		City Of Chicago Police	$6.50
	08/01/2012	YAMICH, ELENI	9161		City Of Chicago Police	$436.77
	09/08/1997	Wright-Krygowski, Tammi L	P	00022	City Of Chicago Police	$6.50
	09/08/1997	Wright-Krygowski, Tammi L	P	00022	City Of Chicago Police	$6.50
	09/08/1997	Wright-Krygowski, Tammi L	P	00022	City Of Chicago Police	$10.80
	09/08/1997	Wright-Krygowski, Tammi L	P	00022	City Of Chicago Police	$6.50
	09/08/1997	Wright-Krygowski, Tammi L	P	00022	City Of Chicago Police	$10.11

Incident Date	Claimant	Rank	Unit of	Insured	Total to be Paid
09/08/1997	Wright-Krygowski, Tammi L	P	00022	City Of Chicago Police	$6.50
09/08/1997	Wright-Krygowski, Tammi L	P	00022	City Of Chicago Police	$3.68
09/08/1997	Wright-Krygowski, Tammi L	P	00022	City Of Chicago Police	$413.58
09/08/1997	Wright-Krygowski, Tammi L	P	00022	City Of Chicago Police	$6.50
09/08/1997	Wright-Krygowski, Tammi L	P	00022	City Of Chicago Police	$9.82
09/08/1997	Wright-Krygowski, Tammi L	P	00022	City Of Chicago Police	$185.86
09/08/1997	Wright-Krygowski, Tammi L	P	00022	City Of Chicago Police	$6.50
09/08/1997	Wright-Krygowski, Tammi L	P	00022	City Of Chicago Police	$1.94
09/08/1997	Wright-Krygowski, Tammi L	P	00022	City Of Chicago Police	$499.25
09/08/1997	Wright-Krygowski, Tammi L	P	00022	City Of Chicago Police	$6.50
09/08/1997	Wright-Krygowski, Tammi L	P	00022	City Of Chicago Police	$10.80
09/08/1997	Wright-Krygowski, Tammi L	P	00022	City Of Chicago Police	$6.50
09/08/1997	Wright-Krygowski, Tammi L	P	00022	City Of Chicago Police	$0.23
09/08/1997	Wright-Krygowski, Tammi L	P	00022	City Of Chicago Police	$6.50
09/08/1997	Wright-Krygowski, Tammi L	P	00022	City Of Chicago Police	$8.73
09/08/1997	Wright-Krygowski, Tammi L	P	00022	City Of Chicago Police	$6.50
09/08/1997	Wright-Krygowski, Tammi L	P	00022	City Of Chicago Police	$6.50
09/08/1997	Wright-Krygowski, Tammi L	P	00022	City Of Chicago Police	$69.75
09/08/1997	Wright-Krygowski, Tammi L	P	00022	City Of Chicago Police	$6.50
09/08/1997	Wright-Krygowski, Tammi L	P	00022	City Of Chicago Police	$3.62
09/08/1997	Wright-Krygowski, Tammi L	P	00022	City Of Chicago Police	$6.50
09/08/1997	Wright-Krygowski, Tammi L	P	00022	City Of Chicago Police	$4.20
09/08/1997	Wright-Krygowski, Tammi L	P	00022	City Of Chicago Police	$6.50
09/08/1997	Wright-Krygowski, Tammi L	P	00022	City Of Chicago Police	$3.62
09/08/1997	Wright-Krygowski, Tammi L	P	00022	City Of Chicago Police	$6.50
09/08/1997	Wright-Krygowski, Tammi L	P	00022	City Of Chicago Police	$3.62
09/08/1997	Wright-Krygowski, Tammi L	P	00022	City Of Chicago Police	$6.50
09/08/1997	Wright-Krygowski, Tammi L	P	00022	City Of Chicago Police	$1.97
09/08/1997	Wright-Krygowski, Tammi L	P	00022	City Of Chicago Police	$6.50
09/08/1997	Wright-Krygowski, Tammi L	P	00022	City Of Chicago Police	$1.30
09/08/1997	Wright-Krygowski, Tammi L	P	00022	City Of Chicago Police	$6.50
01/08/2007	Woznicki, Robert A	P	00016	City Of Chicago Police	$96.80
01/08/2007	Woznicki, Robert A	P	00016	City Of Chicago Police	$6.50

Incident Date	Claimant	Rank	Unit of	Insured	Total to be Paid
01/08/2007	Woznicki, Robert A	P	00016	City Of Chicago Police	$134.52
01/08/2007	Woznicki, Robert A	P	00016	City Of Chicago Police	$486.17
08/16/2012	WROBEL, MICHAEL	9161	044	City Of Chicago Police	$558.20
08/16/2012	WROBEL, MICHAEL	9161	044	City Of Chicago Police	$6.50
03/19/2012	WOOLEY, DESEAN	9161	044	City Of Chicago Police	$198.13
03/19/2012	WOOLEY, DESEAN	9161	044	City Of Chicago Police	$31.32
03/19/2012	WOOLEY, DESEAN	9161	044	City Of Chicago Police	$6.50
07/02/2013	WITULSKI, TODD	9161		City Of Chicago Police	$6.50
07/02/2013	WITULSKI, TODD	9161		City Of Chicago Police	$109.63
07/02/2013	WITULSKI, TODD	9161		City Of Chicago Police	$6.50
07/08/2013	WINSTEAD, EDWARD	9161	007	City Of Chicago Police	$515.51
07/08/2013	WINSTEAD, EDWARD	9161	007	City Of Chicago Police	$6.24
07/08/2013	WINSTEAD, EDWARD	9161	007	City Of Chicago Police	$6.50
07/11/2012	WILSON, STEVEN	9171	153	City Of Chicago Police	$74.55
07/11/2012	WILSON, STEVEN	9171	153	City Of Chicago Police	$74.55
07/11/2012	WILSON, STEVEN	9171	153	City Of Chicago Police	$74.55
07/11/2012	WILSON, STEVEN	9171	153	City Of Chicago Police	$85.47
07/11/2012	WILSON, STEVEN	9171	153	City Of Chicago Police	$6.50
07/11/2012	WILSON, STEVEN	9171	153	City Of Chicago Police	$3.47
07/19/2012	WILSON, AUDREY	9161		City Of Chicago Police	$6.50
07/19/2012	WILSON, AUDREY	9161		City Of Chicago Police	$0.80
07/19/2012	WILSON, AUDREY	9161		City Of Chicago Police	$2.96
07/19/2012	WILSON, AUDREY	9161		City Of Chicago Police	$2.96
07/19/2012	WILSON, AUDREY	9161		City Of Chicago Police	$6.50
07/19/2012	WILSON, AUDREY	9161		City Of Chicago Police	$72.80
07/19/2012	WILSON, AUDREY	9161		City Of Chicago Police	$2.96
07/19/2012	WILSON, AUDREY	9161		City Of Chicago Police	$6.50
07/19/2012	WILSON, AUDREY	9161		City Of Chicago Police	$72.80
07/19/2012	WILSON, AUDREY	9161		City Of Chicago Police	$72.80
07/19/2012	WILSON, AUDREY	9161		City Of Chicago Police	$2.96
07/19/2012	WILSON, AUDREY	9161		City Of Chicago Police	$6.50
07/19/2012	WILSON, AUDREY	9161		City Of Chicago Police	$66.25
07/19/2012	WILSON, AUDREY	9161		City Of Chicago Police	$6.50

Incident Date	Claimant	Rank	Unit of	Insured	Total to be Paid
07/19/2012	WILSON, AUDREY	9161		City Of Chicago Police	$72.80
08/12/2012	WILLIAMS, KELLI	9161		City Of Chicago Police	$6.50
08/12/2012	WILLIAMS, KELLI	9161		City Of Chicago Police	$188.99
08/12/2012	WILLIAMS, KELLI	9161		City Of Chicago Police	$8.69
08/12/2012	WILLIAMS, KELLI	9161		City Of Chicago Police	$6.50
08/12/2012	WILLIAMS, KELLI	9161		City Of Chicago Police	$264.41
08/12/2012	WILLIAMS, KELLI	9161		City Of Chicago Police	$74.55
08/12/2012	WILLIAMS, KELLI	9161		City Of Chicago Police	$19.99
08/12/2012	WILLIAMS, KELLI	9161		City Of Chicago Police	$492.45
08/12/2012	WILLIAMS, KELLI	9161		City Of Chicago Police	$9.70
08/12/2012	WILLIAMS, KELLI	9161		City Of Chicago Police	$295.13
08/12/2012	WILLIAMS, KELLI	9161		City Of Chicago Police	$6.19
08/12/2012	WILLIAMS, KELLI	9161		City Of Chicago Police	$6.50
08/12/2012	WILLIAMS, KELLI	9161		City Of Chicago Police	$152.43
08/12/2012	WILLIAMS, KELLI	9161		City Of Chicago Police	$1.30
08/12/2012	WILLIAMS, KELLI	9161		City Of Chicago Police	$6.50
08/12/2012	WILLIAMS, KELLI	9161		City Of Chicago Police	$689.73
08/12/2012	WILLIAMS, KELLI	9161		City Of Chicago Police	$3.59
08/12/2012	WILLIAMS, KELLI	9161		City Of Chicago Police	$6.50
08/12/2012	WILLIAMS, KELLI	9161		City Of Chicago Police	$2.86
08/12/2012	WILLIAMS, KELLI	9161		City Of Chicago Police	$6.50
08/12/2012	WILLIAMS, KELLI	9161		City Of Chicago Police	$6.14
08/12/2012	WILLIAMS, KELLI	9161		City Of Chicago Police	$6.50
08/12/2012	WILLIAMS, KELLI	9161		City Of Chicago Police	$151.26
08/12/2012	WILLIAMS, KELLI	9161		City Of Chicago Police	$74.55
08/12/2012	WILLIAMS, KELLI	9161		City Of Chicago Police	$0.53
08/12/2012	WILLIAMS, KELLI	9161		City Of Chicago Police	$6.50
08/12/2012	WILLIAMS, KELLI	9161		City Of Chicago Police	$282.87
08/12/2012	WILLIAMS, KELLI	9161		City Of Chicago Police	$0.59
08/12/2012	WILLIAMS, KELLI	9161		City Of Chicago Police	$6.50
08/12/2012	WILLIAMS, KELLI	9161		City Of Chicago Police	$312.24
08/12/2012	WILLIAMS, KELLI	9161		City Of Chicago Police	$1.07
08/12/2012	WILLIAMS, KELLI	9161		City Of Chicago Police	$6.50

Incident Date	Claimant	Rank	Unit of	Insured	Total to be Paid
08/12/2012	WILLIAMS, KELLI	9161		City Of Chicago Police	$572.15
08/12/2012	WILLIAMS, KELLI	9161		City Of Chicago Police	$0.80
08/12/2012	WILLIAMS, KELLI	9161		City Of Chicago Police	$6.50
08/12/2012	WILLIAMS, KELLI	9161		City Of Chicago Police	$428.61
08/12/2012	WILLIAMS, KELLI	9161		City Of Chicago Police	$3.88
08/12/2012	WILLIAMS, KELLI	9161		City Of Chicago Police	$6.50
08/12/2012	WILLIAMS, KELLI	9161		City Of Chicago Police	$118.24
08/12/2012	WILLIAMS, KELLI	9161		City Of Chicago Police	$26.60
08/12/2012	WILLIAMS, KELLI	9161		City Of Chicago Police	$809.72
08/12/2012	WILLIAMS, KELLI	9161		City Of Chicago Police	$13.43
08/12/2012	WILLIAMS, KELLI	9161		City Of Chicago Police	$6.50
08/12/2012	WILLIAMS, KELLI	9161		City Of Chicago Police	$408.64
08/12/2012	WILLIAMS, KELLI	9161		City Of Chicago Police	$6.21
04/17/2012	WILLIAMS, ELIZABETH	9161	008	City Of Chicago Police	$1.87
04/17/2012	WILLIAMS, ELIZABETH	9161	008	City Of Chicago Police	$6.50
04/17/2012	WILLIAMS, ELIZABETH	9161	008	City Of Chicago Police	$46.00
04/17/2012	WILLIAMS, ELIZABETH	9161	008	City Of Chicago Police	$6.50
04/17/2012	WILLIAMS, ELIZABETH	9161	008	City Of Chicago Police	$1.20
04/17/2012	WILLIAMS, ELIZABETH	9161	008	City Of Chicago Police	$6.50
04/17/2012	WILLIAMS, ELIZABETH	9161	008	City Of Chicago Police	$647.31
04/17/2012	WILLIAMS, ELIZABETH	9161	008	City Of Chicago Police	$209.72
04/17/2012	WILLIAMS, ELIZABETH	9161	008	City Of Chicago Police	$0.80
04/17/2012	WILLIAMS, ELIZABETH	9161	008	City Of Chicago Police	$6.50
04/17/2012	WILLIAMS, ELIZABETH	9161	008	City Of Chicago Police	$431.54
04/17/2012	WILLIAMS, ELIZABETH	9161	008	City Of Chicago Police	$0.72
04/17/2012	WILLIAMS, ELIZABETH	9161	008	City Of Chicago Police	$6.50
04/17/2012	WILLIAMS, ELIZABETH	9161	008	City Of Chicago Police	$388.60
05/21/2010	WILKOSZ, ROBERT	9161	009	City Of Chicago Police	$57.44
03/20/2012	WHITESIDE, PERRY	9161		City Of Chicago Police	$6.50
03/20/2012	WHITESIDE, PERRY	9161		City Of Chicago Police	$50.73
03/20/2012	WHITESIDE, PERRY	9161		City Of Chicago Police	$5.91
03/20/2012	WHITESIDE, PERRY	9161		City Of Chicago Police	$6.50
03/20/2012	WHITESIDE, PERRY	9161		City Of Chicago Police	$231.40

Incident Date	Claimant	Rank	Unit of	Insured	Total to be Paid
03/20/2012	WHITESIDE, PERRY	9161		City Of Chicago Police	$59.69
03/20/2012	WHITESIDE, PERRY	9161		City Of Chicago Police	$6.50
03/20/2012	WHITESIDE, PERRY	9161		City Of Chicago Police	$906.13
03/20/2012	WHITESIDE, PERRY	9161		City Of Chicago Police	$650.51
03/20/2012	WHITESIDE, PERRY	9161		City Of Chicago Police	$6.50
03/20/2012	WHITESIDE, PERRY	9161		City Of Chicago Police	$10.97
04/14/2013	WHITE, HARRIET	9161		City Of Chicago Police	$6.50
04/14/2013	WHITE, HARRIET	9161		City Of Chicago Police	$180.64
04/14/2013	WHITE, HARRIET	9161		City Of Chicago Police	$1.15
04/14/2013	WHITE, HARRIET	9161		City Of Chicago Police	$6.50
04/14/2013	WHITE, HARRIET	9161		City Of Chicago Police	$618.14
04/14/2013	WHITE, HARRIET	9161		City Of Chicago Police	$0.47
04/14/2013	WHITE, HARRIET	9161		City Of Chicago Police	$6.50
04/14/2013	WHITE, HARRIET	9161		City Of Chicago Police	$251.44
04/14/2013	WHITE, HARRIET	9161		City Of Chicago Police	$0.34
04/14/2013	WHITE, HARRIET	9161		City Of Chicago Police	$6.50
04/14/2013	WHITE, HARRIET	9161		City Of Chicago Police	$183.35
04/14/2013	WHITE, HARRIET	9161		City Of Chicago Police	$1.88
04/14/2013	WHITE, HARRIET	9161		City Of Chicago Police	$6.50
04/14/2013	WHITE, HARRIET	9161		City Of Chicago Police	$0.34
04/14/2013	WHITE, HARRIET	9161		City Of Chicago Police	$6.50
04/14/2013	WHITE, HARRIET	9161		City Of Chicago Police	$183.35
04/14/2013	WHITE, HARRIET	9161		City Of Chicago Police	$1.28
04/14/2013	WHITE, HARRIET	9161		City Of Chicago Police	$69.74
04/14/2013	WHITE, HARRIET	9161		City Of Chicago Police	$6.50
04/14/2013	WHITE, HARRIET	9161		City Of Chicago Police	$251.44
04/14/2013	WHITE, HARRIET	9161		City Of Chicago Police	$6.50
04/14/2013	WHITE, HARRIET	9161		City Of Chicago Police	$0.47
04/14/2013	WHITE, HARRIET	9161		City Of Chicago Police	$251.44
04/14/2013	WHITE, HARRIET	9161		City Of Chicago Police	$6.50
04/14/2013	WHITE, HARRIET	9161		City Of Chicago Police	$0.47
04/14/2013	WHITE, HARRIET	9161		City Of Chicago Police	$251.44
04/14/2013	WHITE, HARRIET	9161		City Of Chicago Police	$0.47

Incident Date	Claimant	Rank	Unit of	Insured	Total to be Paid
04/14/2013	WHITE, HARRIET	9161		City Of Chicago Police	$6.50
06/08/2011	WETZEL, DAVID	9161		City Of Chicago Police	$6.50
06/08/2011	WETZEL, DAVID	9161		City Of Chicago Police	$62.72
06/08/2011	WETZEL, DAVID	9161		City Of Chicago Police	$0.76
08/11/2011	WEBB, MICHAEL	9161		City Of Chicago Police	$253.38
08/11/2011	WEBB, MICHAEL	9161		City Of Chicago Police	$6.50
08/11/2011	WEBB, MICHAEL	9161		City Of Chicago Police	$6.50
08/11/2011	WEBB, MICHAEL	9161		City Of Chicago Police	$6.50
08/11/2011	WEBB, MICHAEL	9161		City Of Chicago Police	$481.59
08/11/2011	WEBB, MICHAEL	9161		City Of Chicago Police	$6.50
08/11/2011	WEBB, MICHAEL	9161		City Of Chicago Police	$130.02
08/11/2011	WEBB, MICHAEL	9161		City Of Chicago Police	$947.78
08/11/2011	WEBB, MICHAEL	9161		City Of Chicago Police	$6.50
08/11/2011	WEBB, MICHAEL	9161		City Of Chicago Police	$571.37
08/24/2012	WASZAK, JOSEPH	9161	022	City Of Chicago Police	$171.10
02/23/2011	WARNER, BRIAN	3286	018	City Of Chicago Police	$787.36
02/23/2011	WARNER, BRIAN	3286	018	City Of Chicago Police	$6.50
06/25/2013	WARD, JOHN	9171	610	City Of Chicago Police	$0.96
06/25/2013	WARD, JOHN	9171	610	City Of Chicago Police	$231.23
06/25/2013	WARD, JOHN	9171	610	City Of Chicago Police	$6.50
06/25/2013	WARD, JOHN	9171	610	City Of Chicago Police	$0.43
06/25/2013	WARD, JOHN	9171	610	City Of Chicago Police	$10.00
06/25/2013	WARD, JOHN	9171	610	City Of Chicago Police	$200.61
06/25/2013	WARD, JOHN	9171	610	City Of Chicago Police	$204.18
06/25/2013	WARD, JOHN	9171	610	City Of Chicago Police	$6.50
06/25/2013	WARD, JOHN	9171	610	City Of Chicago Police	$0.38
06/25/2013	WARD, JOHN	9171	610	City Of Chicago Police	$162.59
06/25/2013	WARD, JOHN	9171	610	City Of Chicago Police	$6.50
06/25/2013	WARD, JOHN	9171	610	City Of Chicago Police	$0.30
06/25/2013	WARD, JOHN	9171	610	City Of Chicago Police	$220.83
06/25/2013	WARD, JOHN	9171	610	City Of Chicago Police	$6.50
06/25/2013	WARD, JOHN	9171	610	City Of Chicago Police	$0.42
06/25/2013	WARD, JOHN	9171	610	City Of Chicago Police	$204.18

Incident Date	Claimant	Rank	Unit of	Insured	Total to be Paid
06/25/2013	WARD, JOHN	9171	610	City Of Chicago Police	$6.50
06/25/2013	WARD, JOHN	9171	610	City Of Chicago Police	$0.38
06/25/2013	WARD, JOHN	9171	610	City Of Chicago Police	$65.56
06/25/2013	WARD, JOHN	9171	610	City Of Chicago Police	$6.50
05/27/2013	WALTHALL, MARKUS	9161	044	City Of Chicago Police	$77.57
05/27/2013	WALTHALL, MARKUS	9161	044	City Of Chicago Police	$6.50
05/27/2013	WALTHALL, MARKUS	9161	044	City Of Chicago Police	$864.32
05/27/2013	WALTHALL, MARKUS	9161	044	City Of Chicago Police	$19.89
05/27/2013	WALTHALL, MARKUS	9161	044	City Of Chicago Police	$6.50
05/27/2013	WALTHALL, MARKUS	9161	044	City Of Chicago Police	$73.20
05/27/2013	WALTHALL, MARKUS	9161	044	City Of Chicago Police	$557.57
05/27/2013	WALTHALL, MARKUS	9161	044	City Of Chicago Police	$6.50
05/27/2013	WALTHALL, MARKUS	9161	044	City Of Chicago Police	$35.43
05/27/2013	WALTHALL, MARKUS	9161	044	City Of Chicago Police	$859.57
05/27/2013	WALTHALL, MARKUS	9161	044	City Of Chicago Police	$6.50
05/27/2013	WALTHALL, MARKUS	9161	044	City Of Chicago Police	$490.09
08/20/2013	WALLACE, JOSHUA	9171	006	City Of Chicago Police	$47.15
08/20/2013	WALLACE, JOSHUA	9171	006	City Of Chicago Police	$16.03
08/20/2013	WALLACE, JOSHUA	9171	006	City Of Chicago Police	$6.50
08/20/2013	WALLACE, JOSHUA	9171	006	City Of Chicago Police	$627.43
08/20/2013	WALLACE, JOSHUA	9171	006	City Of Chicago Police	$6.50
08/20/2013	WALLACE, JOSHUA	9171	006	City Of Chicago Police	$6.50
08/20/2013	WALLACE, JOSHUA	9171	006	City Of Chicago Police	$268.39
06/09/2013	WALLACE, JLYNN	9161		City Of Chicago Police	$854.19
06/09/2013	WALLACE, JLYNN	9161		City Of Chicago Police	$1.59
06/09/2013	WALLACE, JLYNN	9161		City Of Chicago Police	$6.50
03/16/2013	WALKER, PARTIECE	9161	044	City Of Chicago Police	$6.50
03/16/2013	WALKER, PARTIECE	9161	044	City Of Chicago Police	$14.48
03/16/2013	WALKER, PARTIECE	9161	044	City Of Chicago Police	$6.50
03/16/2013	WALKER, PARTIECE	9161	044	City Of Chicago Police	$315.23
03/16/2013	WALKER, PARTIECE	9161	044	City Of Chicago Police	$0.83
03/16/2013	WALKER, PARTIECE	9161	044	City Of Chicago Police	$592.98
03/16/2013	WALKER, PARTIECE	9161	044	City Of Chicago Police	$14.40

Incident Date	Claimant	Rank	Unit of	Insured	Total to be Paid
03/16/2013	WALKER, PARTIECE	9161	044	City Of Chicago Police	$8.05
03/16/2013	WALKER, PARTIECE	9161	044	City Of Chicago Police	$6.50
03/01/2013	WALKER, DONNELL	9161	005	City Of Chicago Police	$641.60
03/01/2013	WALKER, DONNELL	9161	005	City Of Chicago Police	$6.50
11/14/2012	WALKER, DARICE	9161	044	City Of Chicago Police	$280.28
11/14/2012	WALKER, DARICE	9161	044	City Of Chicago Police	$6.50
11/14/2012	WALKER, DARICE	9161	044	City Of Chicago Police	$797.47
11/14/2012	WALKER, DARICE	9161	044	City Of Chicago Police	$11.42
11/14/2012	WALKER, DARICE	9161	044	City Of Chicago Police	$6.50
11/14/2012	WALKER, DARICE	9161	044	City Of Chicago Police	$347.53
11/14/2012	WALKER, DARICE	9161	044	City Of Chicago Police	$6.50
11/14/2012	WALKER, DARICE	9161	044	City Of Chicago Police	$905.00
11/14/2012	WALKER, DARICE	9161	044	City Of Chicago Police	$6.50
11/14/2012	WALKER, DARICE	9161	044	City Of Chicago Police	$265.00
11/14/2012	WALKER, DARICE	9161	044	City Of Chicago Police	$35.27
11/14/2012	WALKER, DARICE	9161	044	City Of Chicago Police	$6.50
11/14/2012	WALKER, DARICE	9161	044	City Of Chicago Police	$18.64
11/14/2012	WALKER, DARICE	9161	044	City Of Chicago Police	$6.50
07/10/2013	WALKER, ANDREA	9161	192	City Of Chicago Police	$336.08
07/10/2013	WALKER, ANDREA	9161	192	City Of Chicago Police	$6.50
07/10/2013	WALKER, ANDREA	9161	192	City Of Chicago Police	$6.50
07/10/2013	WALKER, ANDREA	9161	192	City Of Chicago Police	$4.76
07/10/2013	WALKER, ANDREA	9161	192	City Of Chicago Police	$56.56
07/10/2013	WALKER, ANDREA	9161	192	City Of Chicago Police	$6.50
07/10/2013	WALKER, ANDREA	9161	192	City Of Chicago Police	$3.03
07/10/2013	WALKER, ANDREA	9161	192	City Of Chicago Police	$252.86
07/10/2013	WALKER, ANDREA	9161	192	City Of Chicago Police	$6.50
07/10/2013	WALKER, ANDREA	9161	192	City Of Chicago Police	$10.17
07/10/2013	WALKER, ANDREA	9161	192	City Of Chicago Police	$392.98
07/10/2013	WALKER, ANDREA	9161	192	City Of Chicago Police	$167.03
08/01/2013	WALDBUESSER, THERESA	9161		City Of Chicago Police	$0.41
08/01/2013	WALDBUESSER, THERESA	9161		City Of Chicago Police	$216.31
08/01/2013	WALDBUESSER, THERESA	9161		City Of Chicago Police	$6.50

Incident Date	Claimant	Rank	Unit of	Insured	Total to be Paid
08/01/2013	WALDBUESSER, THERESA	9161		City Of Chicago Police	$0.40
08/01/2013	WALDBUESSER, THERESA	9161		City Of Chicago Police	$174.45
08/01/2013	WALDBUESSER, THERESA	9161		City Of Chicago Police	$6.50
08/01/2013	WALDBUESSER, THERESA	9161		City Of Chicago Police	$2.11
08/01/2013	WALDBUESSER, THERESA	9161		City Of Chicago Police	$65.56
08/01/2013	WALDBUESSER, THERESA	9161		City Of Chicago Police	$6.50
08/01/2013	WALDBUESSER, THERESA	9161		City Of Chicago Police	$0.96
08/01/2013	WALDBUESSER, THERESA	9161		City Of Chicago Police	$211.78
08/01/2013	WALDBUESSER, THERESA	9161		City Of Chicago Police	$6.50
08/01/2013	WALDBUESSER, THERESA	9161		City Of Chicago Police	$3.11
08/01/2013	WALDBUESSER, THERESA	9161		City Of Chicago Police	$216.31
08/01/2013	WALDBUESSER, THERESA	9161		City Of Chicago Police	$6.50
08/01/2013	WALDBUESSER, THERESA	9161		City Of Chicago Police	$0.41
08/01/2013	WALDBUESSER, THERESA	9161		City Of Chicago Police	$283.91
08/01/2013	WALDBUESSER, THERESA	9161		City Of Chicago Police	$6.50
08/01/2013	WALDBUESSER, THERESA	9161		City Of Chicago Police	$0.53
08/01/2013	WALDBUESSER, THERESA	9161		City Of Chicago Police	$615.00
08/01/2013	WALDBUESSER, THERESA	9161		City Of Chicago Police	$6.50
08/01/2013	WALDBUESSER, THERESA	9161		City Of Chicago Police	$119.46
08/01/2013	WALDBUESSER, THERESA	9161		City Of Chicago Police	$6.50
08/01/2013	WALDBUESSER, THERESA	9161		City Of Chicago Police	$211.76
06/22/2012	WAKEFIELD, KENNETH	9161	701	City Of Chicago Police	$6.50
06/22/2012	WAKEFIELD, KENNETH	9161	701	City Of Chicago Police	$66.25
06/22/2012	WAKEFIELD, KENNETH	9161	701	City Of Chicago Police	$0.80
06/22/2012	WAKEFIELD, KENNETH	9161	701	City Of Chicago Police	$6.50
06/22/2012	WAKEFIELD, KENNETH	9161	701	City Of Chicago Police	$66.25
06/22/2012	WAKEFIELD, KENNETH	9161	701	City Of Chicago Police	$2.50
06/22/2012	WAKEFIELD, KENNETH	9161	701	City Of Chicago Police	$6.50
06/22/2012	WAKEFIELD, KENNETH	9161	701	City Of Chicago Police	$206.19
06/22/2012	WAKEFIELD, KENNETH	9161	701	City Of Chicago Police	$0.80
06/22/2012	WAKEFIELD, KENNETH	9161	701	City Of Chicago Police	$6.50
06/22/2012	WAKEFIELD, KENNETH	9161	701	City Of Chicago Police	$66.25
06/22/2012	WAKEFIELD, KENNETH	9161	701	City Of Chicago Police	$0.80

Incident Date	Claimant	Rank	Unit of	Insured	Total to be Paid
06/22/2012	WAKEFIELD, KENNETH	9161	701	City Of Chicago Police	$6.50
06/22/2012	WAKEFIELD, KENNETH	9161	701	City Of Chicago Police	$66.25
06/22/2012	WAKEFIELD, KENNETH	9161	701	City Of Chicago Police	$0.80
06/22/2012	WAKEFIELD, KENNETH	9161	701	City Of Chicago Police	$6.50
06/22/2012	WAKEFIELD, KENNETH	9161	701	City Of Chicago Police	$29.17
09/12/2013	WAGNER, WILLIAM	9161		City Of Chicago Police	$12.14
09/12/2013	WAGNER, WILLIAM	9161		City Of Chicago Police	$475.45
09/12/2013	WAGNER, WILLIAM	9161		City Of Chicago Police	$6.50
07/22/2013	WAGNER, MATTHEW	9161		City Of Chicago Police	$0.30
07/22/2013	WAGNER, MATTHEW	9161		City Of Chicago Police	$183.51
07/22/2013	WAGNER, MATTHEW	9161		City Of Chicago Police	$6.50
07/22/2013	WAGNER, MATTHEW	9161		City Of Chicago Police	$0.34
07/22/2013	WAGNER, MATTHEW	9161		City Of Chicago Police	$8.38
07/22/2013	WAGNER, MATTHEW	9161		City Of Chicago Police	$6.50
07/22/2013	WAGNER, MATTHEW	9161		City Of Chicago Police	$0.96
07/22/2013	WAGNER, MATTHEW	9161		City Of Chicago Police	$6.50
07/22/2013	WAGNER, MATTHEW	9161		City Of Chicago Police	$14.05
07/22/2013	WAGNER, MATTHEW	9161		City Of Chicago Police	$69.74
07/22/2013	WAGNER, MATTHEW	9161		City Of Chicago Police	$6.50
07/22/2013	WAGNER, MATTHEW	9161		City Of Chicago Police	$71.10
07/22/2013	WAGNER, MATTHEW	9161		City Of Chicago Police	$6.50
07/22/2013	WAGNER, MATTHEW	9161		City Of Chicago Police	$0.13
07/22/2013	WAGNER, MATTHEW	9161		City Of Chicago Police	$160.72
07/22/2013	WAGNER, MATTHEW	9161		City Of Chicago Police	$6.50
07/22/2013	WAGNER, MATTHEW	9161		City Of Chicago Police	$8.38
07/22/2013	WAGNER, MATTHEW	9161		City Of Chicago Police	$65.56
06/04/2013	WADE, MARCUS	9161		City Of Chicago Police	$6.50
06/04/2013	WADE, MARCUS	9161		City Of Chicago Police	$121.21
06/04/2013	WADE, MARCUS	9161		City Of Chicago Police	$0.86
06/04/2013	WADE, MARCUS	9161		City Of Chicago Police	$6.50
06/04/2013	WADE, MARCUS	9161		City Of Chicago Police	$466.26
06/04/2013	WADE, MARCUS	9161		City Of Chicago Police	$0.80
06/04/2013	WADE, MARCUS	9161		City Of Chicago Police	$6.50

Incident Date	Claimant	Rank	Unit of	Insured	Total to be Paid
06/04/2013	WADE, MARCUS	9161		City Of Chicago Police	$66.25
06/04/2013	WADE, MARCUS	9161		City Of Chicago Police	$2.53
06/04/2013	WADE, MARCUS	9161		City Of Chicago Police	$6.50
06/04/2013	WADE, MARCUS	9161		City Of Chicago Police	$2.60
06/04/2013	WADE, MARCUS	9161		City Of Chicago Police	$6.50
06/04/2013	WADE, MARCUS	9161		City Of Chicago Police	$0.80
06/04/2013	WADE, MARCUS	9161		City Of Chicago Police	$6.50
06/04/2013	WADE, MARCUS	9161		City Of Chicago Police	$66.25
06/04/2013	WADE, MARCUS	9161		City Of Chicago Police	$6.50
06/04/2013	WADE, MARCUS	9161		City Of Chicago Police	$272.17
06/04/2013	WADE, MARCUS	9161		City Of Chicago Police	$615.00
01/09/1997	Vanvegten, Andre H	P	09999	City Of Chicago Police	$23.04
01/09/1997	Vanvegten, Andre H	P	09999	City Of Chicago Police	$17.75
01/09/1997	Vanvegten, Andre H	P	09999	City Of Chicago Police	$50.34
01/09/1997	Vanvegten, Andre H	P	09999	City Of Chicago Police	$6.50
01/09/1997	Vanvegten, Andre H	P	09999	City Of Chicago Police	$513.97
01/09/1997	Vanvegten, Andre H	P	09999	City Of Chicago Police	$6.50
01/09/1997	Vanvegten, Andre H	P	09999	City Of Chicago Police	$40.38
01/09/1997	Vanvegten, Andre H	P	09999	City Of Chicago Police	$6.50
01/09/1997	Vanvegten, Andre H	P	09999	City Of Chicago Police	$994.84
01/09/1997	Vanvegten, Andre H	P	09999	City Of Chicago Police	$27.60
01/09/1997	Vanvegten, Andre H	P	09999	City Of Chicago Police	$6.50
01/09/1997	Vanvegten, Andre H	P	09999	City Of Chicago Police	$76.66
01/09/1997	Vanvegten, Andre H	P	09999	City Of Chicago Police	$19.18
01/09/1997	Vanvegten, Andre H	P	09999	City Of Chicago Police	$6.50
01/09/1997	Vanvegten, Andre H	P	09999	City Of Chicago Police	$394.70
07/02/2008	Valenti, Ross	P	00019	City Of Chicago Police	$0.38
07/02/2008	Valenti, Ross	P	00019	City Of Chicago Police	$6.50
07/02/2008	Valenti, Ross	P	00019	City Of Chicago Police	$31.35
07/02/2008	Valenti, Ross	P	00019	City Of Chicago Police	$0.80
07/02/2008	Valenti, Ross	P	00019	City Of Chicago Police	$6.50
07/02/2008	Valenti, Ross	P	00019	City Of Chicago Police	$66.25
06/24/2013	VOULGARIS, ELIAS	9752		City Of Chicago Police	$6.50

Incident Date	Claimant	Rank	Unit of	Insured	Total to be Paid
06/24/2013	VOULGARIS, ELIAS	9752		City Of Chicago Police	$38.22
06/24/2013	VOULGARIS, ELIAS	9752		City Of Chicago Police	$0.97
06/24/2013	VOULGARIS, ELIAS	9752		City Of Chicago Police	$67.31
06/24/2013	VOULGARIS, ELIAS	9752		City Of Chicago Police	$80.25
06/24/2013	VOULGARIS, ELIAS	9752		City Of Chicago Police	$0.81
06/24/2013	VOULGARIS, ELIAS	9752		City Of Chicago Police	$6.50
06/24/2013	VOULGARIS, ELIAS	9752		City Of Chicago Police	$6.50
04/03/2013	VIVERITO, VINCENT	9171		City Of Chicago Police	$6.50
05/16/2013	VIVERITO, VINCENT	9171		City Of Chicago Police	$6.50
05/16/2013	VIVERITO, VINCENT	9171		City Of Chicago Police	$54.12
05/16/2013	VIVERITO, VINCENT	9171		City Of Chicago Police	$6.50
05/16/2013	VIVERITO, VINCENT	9171		City Of Chicago Police	$69.74
08/27/2013	VITCA, FELICIAN	9161		City Of Chicago Police	$6.50
08/27/2013	VITCA, FELICIAN	9161		City Of Chicago Police	$18.79
08/27/2013	VITCA, FELICIAN	9161		City Of Chicago Police	$18.73
08/27/2013	VITCA, FELICIAN	9161		City Of Chicago Police	$6.50
08/27/2013	VITCA, FELICIAN	9161		City Of Chicago Police	$1.08
03/24/2013	VILLANUEVA, SUSANA	9161	012	City Of Chicago Police	$252.56
03/24/2013	VILLANUEVA, SUSANA	9161	012	City Of Chicago Police	$6.50
03/24/2013	VILLANUEVA, SUSANA	9161	012	City Of Chicago Police	$6.50
03/24/2013	VILLANUEVA, SUSANA	9161	012	City Of Chicago Police	$252.56
03/24/2013	VILLANUEVA, SUSANA	9161	012	City Of Chicago Police	$0.38
03/24/2013	VILLANUEVA, SUSANA	9161	012	City Of Chicago Police	$6.50
03/24/2013	VILLANUEVA, SUSANA	9161	012	City Of Chicago Police	$207.75
03/24/2013	VILLANUEVA, SUSANA	9161	012	City Of Chicago Police	$0.59
03/24/2013	VILLANUEVA, SUSANA	9161	012	City Of Chicago Police	$6.50
03/24/2013	VILLANUEVA, SUSANA	9161	012	City Of Chicago Police	$315.13
03/24/2013	VILLANUEVA, SUSANA	9161	012	City Of Chicago Police	$0.96
03/24/2013	VILLANUEVA, SUSANA	9161	012	City Of Chicago Police	$6.50
03/24/2013	VILLANUEVA, SUSANA	9161	012	City Of Chicago Police	$65.56
03/24/2013	VILLANUEVA, SUSANA	9161	012	City Of Chicago Police	$0.45
03/24/2013	VILLANUEVA, SUSANA	9161	012	City Of Chicago Police	$6.50
03/24/2013	VILLANUEVA, SUSANA	9161	012	City Of Chicago Police	$246.15

Incident Date	Claimant	Rank	Unit of	Insured	Total to be Paid
03/24/2013	VILLANUEVA, SUSANA	9161	012	City Of Chicago Police	$0.96
03/24/2013	VILLANUEVA, SUSANA	9161	012	City Of Chicago Police	$0.47
03/24/2013	VILLANUEVA, SUSANA	9161	012	City Of Chicago Police	$517.44
03/24/2013	VILLANUEVA, SUSANA	9161	012	City Of Chicago Police	$6.50
03/24/2013	VILLANUEVA, SUSANA	9161	012	City Of Chicago Police	$0.47
09/29/2011	VILLA, JOSE	9161		City Of Chicago Police	$293.36
09/29/2011	VILLA, JOSE	9161		City Of Chicago Police	$0.55
09/29/2011	VILLA, JOSE	9161		City Of Chicago Police	$6.50
09/29/2011	VILLA, JOSE	9161		City Of Chicago Police	$293.36
09/29/2011	VILLA, JOSE	9161		City Of Chicago Police	$1.20
09/29/2011	VILLA, JOSE	9161		City Of Chicago Police	$6.50
09/29/2011	VILLA, JOSE	9161		City Of Chicago Police	$645.81
09/29/2011	VILLA, JOSE	9161		City Of Chicago Police	$0.30
09/29/2011	VILLA, JOSE	9161		City Of Chicago Police	$6.50
09/29/2011	VILLA, JOSE	9161		City Of Chicago Police	$164.81
09/29/2011	VILLA, JOSE	9161		City Of Chicago Police	$0.80
09/29/2011	VILLA, JOSE	9161		City Of Chicago Police	$6.50
09/29/2011	VILLA, JOSE	9161		City Of Chicago Police	$66.25
09/29/2011	VILLA, JOSE	9161		City Of Chicago Police	$0.66
09/29/2011	VILLA, JOSE	9161		City Of Chicago Police	$6.50
09/29/2011	VILLA, JOSE	9161		City Of Chicago Police	$357.04
09/29/2011	VILLA, JOSE	9161		City Of Chicago Police	$0.46
09/29/2011	VILLA, JOSE	9161		City Of Chicago Police	$6.50
09/29/2011	VILLA, JOSE	9161		City Of Chicago Police	$248.55
09/29/2011	VILLA, JOSE	9161		City Of Chicago Police	$0.66
09/29/2011	VILLA, JOSE	9161		City Of Chicago Police	$6.50
09/29/2011	VILLA, JOSE	9161		City Of Chicago Police	$357.04
09/29/2011	VILLA, JOSE	9161		City Of Chicago Police	$0.54
09/29/2011	VILLA, JOSE	9161		City Of Chicago Police	$6.50
09/29/2011	VILLA, JOSE	9161		City Of Chicago Police	$293.44
09/29/2011	VILLA, JOSE	9161		City Of Chicago Police	$0.62
09/29/2011	VILLA, JOSE	9161		City Of Chicago Police	$6.50
09/29/2011	VILLA, JOSE	9161		City Of Chicago Police	$51.41

Incident Date	Claimant	Rank	Unit of	Insured	Total to be Paid
09/29/2011	VILLA, JOSE	9161		City Of Chicago Police	$0.55
09/29/2011	VILLA, JOSE	9161		City Of Chicago Police	$6.50
04/11/2013	VILLA, JOHN	9165	184	City Of Chicago Police	$6.50
04/11/2013	VILLA, JOHN	9165	184	City Of Chicago Police	$0.72
04/11/2013	VILLA, JOHN	9165	184	City Of Chicago Police	$388.12
11/30/2011	VIDALES, MICHAEL	9161	019	City Of Chicago Police	$59.58
11/30/2011	VIDALES, MICHAEL	9161	019	City Of Chicago Police	$6.50
11/30/2011	VIDALES, MICHAEL	9161	019	City Of Chicago Police	$3.43
06/11/2013	VIA, MARY	9161	013	City Of Chicago Police	$0.33
06/11/2013	VIA, MARY	9161	013	City Of Chicago Police	$6.50
06/11/2013	VIA, MARY	9161	013	City Of Chicago Police	$177.37
06/11/2013	VIA, MARY	9161	013	City Of Chicago Police	$0.96
06/11/2013	VIA, MARY	9161	013	City Of Chicago Police	$6.50
06/11/2013	VIA, MARY	9161	013	City Of Chicago Police	$65.56
06/11/2013	VIA, MARY	9161	013	City Of Chicago Police	$0.33
06/11/2013	VIA, MARY	9161	013	City Of Chicago Police	$177.37
06/11/2013	VIA, MARY	9161	013	City Of Chicago Police	$116.51
06/11/2013	VIA, MARY	9161	013	City Of Chicago Police	$177.37
06/11/2013	VIA, MARY	9161	013	City Of Chicago Police	$6.50
06/11/2013	VIA, MARY	9161	013	City Of Chicago Police	$0.33
06/11/2013	VIA, MARY	9161	013	City Of Chicago Police	$177.37
06/11/2013	VIA, MARY	9161	013	City Of Chicago Police	$6.50
06/11/2013	VIA, MARY	9161	013	City Of Chicago Police	$0.33
06/11/2013	VIA, MARY	9161	013	City Of Chicago Police	$6.50
06/11/2013	VIA, MARY	9161	013	City Of Chicago Police	$6.50
06/11/2013	VIA, MARY	9161	013	City Of Chicago Police	$615.00
06/11/2013	VIA, MARY	9161	013	City Of Chicago Police	$0.33
06/11/2013	VIA, MARY	9161	013	City Of Chicago Police	$6.50
06/11/2013	VIA, MARY	9161	013	City Of Chicago Police	$177.37
06/11/2013	VIA, MARY	9161	013	City Of Chicago Police	$0.33
06/11/2013	VIA, MARY	9161	013	City Of Chicago Police	$6.50
06/11/2013	VIA, MARY	9161	013	City Of Chicago Police	$177.37
06/11/2013	VIA, MARY	9161	013	City Of Chicago Police	$0.38

Incident Date	Claimant	Rank	Unit of	Insured	Total to be Paid
06/11/2013	VIA, MARY	9161	013	City Of Chicago Police	$6.50
06/11/2013	VIA, MARY	9161	013	City Of Chicago Police	$202.03
07/15/2013	VIA, MARY	9161		City Of Chicago Police	$55.08
08/02/2011	VENCES, SERGIO	9161	011	City Of Chicago Police	$98.26
05/02/2012	VARGAS JR, RODOLFO	9171	08	City Of Chicago Police	$312.84
05/02/2012	VARGAS JR, RODOLFO	9171	08	City Of Chicago Police	$6.50
05/02/2012	VARGAS JR, RODOLFO	9171	08	City Of Chicago Police	$3.79
05/02/2012	VARGAS JR, RODOLFO	9171	08	City Of Chicago Police	$895.36
05/02/2012	VARGAS JR, RODOLFO	9171	08	City Of Chicago Police	$6.50
05/02/2012	VARGAS JR, RODOLFO	9171	08	City Of Chicago Police	$81.42
05/02/2012	VARGAS JR, RODOLFO	9171	08	City Of Chicago Police	$6.50
05/02/2012	VARGAS JR, RODOLFO	9171	08	City Of Chicago Police	$0.98
05/02/2012	VARGAS JR, RODOLFO	9171	08	City Of Chicago Police	$572.26
05/02/2012	VARGAS JR, RODOLFO	9171	08	City Of Chicago Police	$6.50
05/02/2012	VARGAS JR, RODOLFO	9171	08	City Of Chicago Police	$14.62
05/02/2012	VARGAS JR, RODOLFO	9171	08	City Of Chicago Police	$11.39
05/02/2012	VARGAS JR, RODOLFO	9171	08	City Of Chicago Police	$6.50
05/02/2012	VARGAS JR, RODOLFO	9171	08	City Of Chicago Police	$0.29
05/02/2012	VARGAS JR, RODOLFO	9171	08	City Of Chicago Police	$312.84
05/02/2012	VARGAS JR, RODOLFO	9171	08	City Of Chicago Police	$6.50
05/02/2012	VARGAS JR, RODOLFO	9171	08	City Of Chicago Police	$3.79
05/02/2012	VARGAS JR, RODOLFO	9171	08	City Of Chicago Police	$40.11
05/02/2012	VARGAS JR, RODOLFO	9171	08	City Of Chicago Police	$6.50
05/02/2012	VARGAS JR, RODOLFO	9171	08	City Of Chicago Police	$0.29
01/21/2013	VARGAS JR, RODOLFO	9171		City Of Chicago Police	$156.54
01/21/2013	VARGAS JR, RODOLFO	9171		City Of Chicago Police	$6.50
01/21/2013	VARGAS JR, RODOLFO	9171		City Of Chicago Police	$24.41
01/21/2013	VARGAS JR, RODOLFO	9171		City Of Chicago Police	$156.54
01/21/2013	VARGAS JR, RODOLFO	9171		City Of Chicago Police	$6.50
01/21/2013	VARGAS JR, RODOLFO	9171		City Of Chicago Police	$24.41
01/21/2013	VARGAS JR, RODOLFO	9171		City Of Chicago Police	$24.41
01/21/2013	VARGAS JR, RODOLFO	9171		City Of Chicago Police	$6.50
01/21/2013	VARGAS JR, RODOLFO	9171		City Of Chicago Police	$21.83

Incident Date	Claimant	Rank	Unit of	Insured	Total to be Paid
01/21/2013	VARGAS JR, RODOLFO	9171		City Of Chicago Police	$54.12
01/21/2013	VARGAS JR, RODOLFO	9171		City Of Chicago Police	$6.50
01/21/2013	VARGAS JR, RODOLFO	9171		City Of Chicago Police	$156.54
01/21/2013	VARGAS JR, RODOLFO	9171		City Of Chicago Police	$6.50
01/21/2013	VARGAS JR, RODOLFO	9171		City Of Chicago Police	$54.12
03/01/2011	VALENZUELA, RUTH	3286	003	City Of Chicago Police	$54.95
03/01/2011	VALENZUELA, RUTH	3286	003	City Of Chicago Police	$42.46
06/28/2013	VALENTINE, NIGEL	9161	044	City Of Chicago Police	$615.00
06/28/2013	VALENTINE, NIGEL	9161	044	City Of Chicago Police	$116.51
06/28/2013	VALENTINE, NIGEL	9161	044	City Of Chicago Police	$6.50
05/27/2013	VALENTIN, ANTONIO	9161	313	City Of Chicago Police	$210.50
05/27/2013	VALENTIN, ANTONIO	9161	313	City Of Chicago Police	$6.50
05/27/2013	VALENTIN, ANTONIO	9161	313	City Of Chicago Police	$2.07
05/27/2013	VALENTIN, ANTONIO	9161	313	City Of Chicago Police	$210.50
05/27/2013	VALENTIN, ANTONIO	9161	313	City Of Chicago Police	$6.50
05/27/2013	VALENTIN, ANTONIO	9161	313	City Of Chicago Police	$6.50
05/27/2013	VALENTIN, ANTONIO	9161	313	City Of Chicago Police	$2.05
05/27/2013	VALENTIN, ANTONIO	9161	313	City Of Chicago Police	$14.03
05/27/2013	VALENTIN, ANTONIO	9161	313	City Of Chicago Police	$6.50
05/27/2013	VALENTIN, ANTONIO	9161	313	City Of Chicago Police	$921.20
05/27/2013	VALENTIN, ANTONIO	9161	313	City Of Chicago Police	$6.50
08/25/2010	URBAN, ANETA	9161	044	City Of Chicago Police	$6.50
08/25/2010	URBAN, ANETA	9161	044	City Of Chicago Police	$6.50
08/25/2010	URBAN, ANETA	9161	044	City Of Chicago Police	$0.42
08/25/2010	URBAN, ANETA	9161	044	City Of Chicago Police	$0.28
08/25/2010	URBAN, ANETA	9161	044	City Of Chicago Police	$223.35
08/25/2010	URBAN, ANETA	9161	044	City Of Chicago Police	$148.90
10/08/2011	UGARTE, RENE	9161		City Of Chicago Police	$74.55
10/08/2011	UGARTE, RENE	9161		City Of Chicago Police	$74.55
10/08/2011	UGARTE, RENE	9161		City Of Chicago Police	$74.55
07/26/2013	TURNER, SPENCER	9161	022	City Of Chicago Police	$0.80
07/26/2013	TURNER, SPENCER	9161	022	City Of Chicago Police	$6.50
07/26/2013	TURNER, SPENCER	9161	022	City Of Chicago Police	$66.25

Incident Date	Claimant	Rank	Unit of	Insured	Total to be Paid
07/26/2013	TURNER, SPENCER	9161	022	City Of Chicago Police	$615.00
07/26/2013	TURNER, SPENCER	9161	022	City Of Chicago Police	$6.50
07/26/2013	TURNER, SPENCER	9161	022	City Of Chicago Police	$66.25
07/26/2013	TURNER, SPENCER	9161	022	City Of Chicago Police	$6.50
07/26/2013	TURNER, SPENCER	9161	022	City Of Chicago Police	$0.80
09/14/2013	TROTTER, ROBERT	9161		City Of Chicago Police	$561.22
09/14/2013	TROTTER, ROBERT	9161		City Of Chicago Police	$6.50
09/14/2013	TROTTER, ROBERT	9161		City Of Chicago Police	$6.80
09/14/2013	TROTTER, ROBERT	9161		City Of Chicago Police	$127.47
12/24/2012	TREVINO JR, HERIBERTO	9161		City Of Chicago Police	$861 39
12/24/2012	TREVINO JR, HERIBERTO	9161		City Of Chicago Police	$1.06
12/24/2012	TREVINO JR, HERIBERTO	9161		City Of Chicago Police	$6.50
12/24/2012	TREVINO JR, HERIBERTO	9161		City Of Chicago Police	$574.26
12/24/2012	TREVINO JR, HERIBERTO	9161		City Of Chicago Police	$0.71
12/24/2012	TREVINO JR, HERIBERTO	9161		City Of Chicago Police	$6.50
12/24/2012	TREVINO JR, HERIBERTO	9161		City Of Chicago Police	$383.06
12/24/2012	TREVINO JR, HERIBERTO	9161		City Of Chicago Police	$2.41
12/24/2012	TREVINO JR, HERIBERTO	9161		City Of Chicago Police	$6.50
12/24/2012	TREVINO JR, HERIBERTO	9161		City Of Chicago Police	$59.28
12/24/2012	TREVINO JR, HERIBERTO	9161		City Of Chicago Police	$1.20
12/24/2012	TREVINO JR, HERIBERTO	9161		City Of Chicago Police	$6.50
12/24/2012	TREVINO JR, HERIBERTO	9161		City Of Chicago Police	$651.06
12/24/2012	TREVINO JR, HERIBERTO	9161		City Of Chicago Police	$0.55
12/24/2012	TREVINO JR, HERIBERTO	9161		City Of Chicago Police	$6.50
12/24/2012	TREVINO JR, HERIBERTO	9161		City Of Chicago Police	$297.37
12/24/2012	TREVINO JR, HERIBERTO	9161		City Of Chicago Police	$0.60
12/24/2012	TREVINO JR, HERIBERTO	9161		City Of Chicago Police	$6.50
12/24/2012	TREVINO JR, HERIBERTO	9161		City Of Chicago Police	$325.53
12/24/2012	TREVINO JR, HERIBERTO	9161		City Of Chicago Police	$6.50
12/24/2012	TREVINO JR, HERIBERTO	9161		City Of Chicago Police	$1.59
12/24/2012	TREVINO JR, HERIBERTO	9161		City Of Chicago Police	$0.53
12/24/2012	TREVINO JR, HERIBERTO	9161		City Of Chicago Police	$6.50
12/24/2012	TREVINO JR, HERIBERTO	9161		City Of Chicago Police	$287 13

Incident Date	Claimant	Rank	Unit of	Insured	Total to be Paid
06/07/2013	TOWNSEND, SHELLEY	9161		City Of Chicago Police	$94.73
06/07/2013	TOWNSEND, SHELLEY	9161		City Of Chicago Police	$6.50
06/07/2013	TOWNSEND, SHELLEY	9161		City Of Chicago Police	$6.50
06/07/2013	TOWNSEND, SHELLEY	9161		City Of Chicago Police	$2.74
06/07/2013	TOWNSEND, SHELLEY	9161		City Of Chicago Police	$6.50
06/07/2013	TOWNSEND, SHELLEY	9161		City Of Chicago Police	$1.08
06/07/2013	TOWNSEND, SHELLEY	9161		City Of Chicago Police	$6.50
06/07/2013	TOWNSEND, SHELLEY	9161		City Of Chicago Police	$575.96
06/07/2013	TOWNSEND, SHELLEY	9161		City Of Chicago Police	$2.41
06/07/2013	TOWNSEND, SHELLEY	9161		City Of Chicago Police	$6.50
06/07/2013	TOWNSEND, SHELLEY	9161		City Of Chicago Police	$59.28
06/07/2013	TOWNSEND, SHELLEY	9161		City Of Chicago Police	$1.98
06/07/2013	TOWNSEND, SHELLEY	9161		City Of Chicago Police	$6.50
06/07/2013	TOWNSEND, SHELLEY	9161		City Of Chicago Police	$0.58
06/07/2013	TOWNSEND, SHELLEY	9161		City Of Chicago Police	$545.66
06/07/2013	TOWNSEND, SHELLEY	9161		City Of Chicago Police	$6.50
06/07/2013	TOWNSEND, SHELLEY	9161		City Of Chicago Police	$309.93
06/07/2013	TOWNSEND, SHELLEY	9161		City Of Chicago Police	$0.66
06/07/2013	TOWNSEND, SHELLEY	9161		City Of Chicago Police	$6.50
06/07/2013	TOWNSEND, SHELLEY	9161		City Of Chicago Police	$354.74
06/07/2013	TOWNSEND, SHELLEY	9161		City Of Chicago Police	$69.74
06/07/2013	TOWNSEND, SHELLEY	9161		City Of Chicago Police	$1.98
02/28/2013	TOVAR, RIGOBERTO	9161	044	City Of Chicago Police	$6.50
02/28/2013	TOVAR, RIGOBERTO	9161	044	City Of Chicago Police	$415.68
02/28/2013	TOVAR, RIGOBERTO	9161	044	City Of Chicago Police	$0.78
02/28/2013	TOVAR, RIGOBERTO	9161	044	City Of Chicago Police	$207.84
02/28/2013	TOVAR, RIGOBERTO	9161	044	City Of Chicago Police	$6.50
02/28/2013	TOVAR, RIGOBERTO	9161	044	City Of Chicago Police	$0.39
02/28/2013	TOVAR, RIGOBERTO	9161	044	City Of Chicago Police	$334.08
02/28/2013	TOVAR, RIGOBERTO	9161	044	City Of Chicago Police	$6.50
02/28/2013	TOVAR, RIGOBERTO	9161	044	City Of Chicago Police	$0.62
09/18/2013	TORRES, MARCO	9161		City Of Chicago Police	$6.50
09/18/2013	TORRES, MARCO	9161		City Of Chicago Police	$3.84

Incident Date	Claimant	Rank	Unit of	Insured	Total to be Paid
09/18/2013	TORRES, MARCO	9161		City Of Chicago Police	$150.33
01/28/2013	TOBIAS, ADELA	9161		City Of Chicago Police	$27.26
04/14/2013	TOBIAS, ADELA	9161	018	City Of Chicago Police	$6.50
04/14/2013	TOBIAS, ADELA	9161	018	City Of Chicago Police	$0.55
04/14/2013	TOBIAS, ADELA	9161	018	City Of Chicago Police	$6.50
04/14/2013	TOBIAS, ADELA	9161	018	City Of Chicago Police	$0.80
04/14/2013	TOBIAS, ADELA	9161	018	City Of Chicago Police	$66.25
04/14/2013	TOBIAS, ADELA	9161	018	City Of Chicago Police	$6.50
04/14/2013	TOBIAS, ADELA	9161	018	City Of Chicago Police	$0.80
04/14/2013	TOBIAS, ADELA	9161	018	City Of Chicago Police	$298.97
04/14/2013	TOBIAS, ADELA	9161	018	City Of Chicago Police	$6.50
04/14/2013	TOBIAS, ADELA	9161	018	City Of Chicago Police	$0.55
04/14/2013	TOBIAS, ADELA	9161	018	City Of Chicago Police	$6.50
04/14/2013	TOBIAS, ADELA	9161	018	City Of Chicago Police	$1.92
04/14/2013	TOBIAS, ADELA	9161	018	City Of Chicago Police	$299.23
04/14/2013	TOBIAS, ADELA	9161	018	City Of Chicago Police	$2.13
04/14/2013	TOBIAS, ADELA	9161	018	City Of Chicago Police	$6.50
04/14/2013	TOBIAS, ADELA	9161	018	City Of Chicago Police	$66.25
01/12/2013	TIERNEY, KERRY	9161	017	City Of Chicago Police	$163.73
01/12/2013	TIERNEY, KERRY	9161	017	City Of Chicago Police	$6.50
01/12/2013	TIERNEY, KERRY	9161	017	City Of Chicago Police	$6.50
01/12/2013	TIERNEY, KERRY	9161	017	City Of Chicago Police	$163.73
01/12/2013	TIERNEY, KERRY	9161	017	City Of Chicago Police	$0.31
01/12/2013	TIERNEY, KERRY	9161	017	City Of Chicago Police	$6.50
01/12/2013	TIERNEY, KERRY	9161	017	City Of Chicago Police	$163.73
01/12/2013	TIERNEY, KERRY	9161	017	City Of Chicago Police	$255.29
01/12/2013	TIERNEY, KERRY	9161	017	City Of Chicago Police	$0.31
01/12/2013	TIERNEY, KERRY	9161	017	City Of Chicago Police	$6.50
01/12/2013	TIERNEY, KERRY	9161	017	City Of Chicago Police	$163.73
01/12/2013	TIERNEY, KERRY	9161	017	City Of Chicago Police	$0.31
01/12/2013	TIERNEY, KERRY	9161	017	City Of Chicago Police	$6.50
01/12/2013	TIERNEY, KERRY	9161	017	City Of Chicago Police	$163.73
01/12/2013	TIERNEY, KERRY	9161	017	City Of Chicago Police	$0.31

Incident Date	Claimant	Rank	Unit of	Insured	Total to be Paid
01/12/2013	TIERNEY, KERRY	9161	017	City Of Chicago Police	$0.31
07/25/2013	THREATT, KEITH	9161	001	City Of Chicago Police	$0.46
07/25/2013	THREATT, KEITH	9161	001	City Of Chicago Police	$6.50
07/25/2013	THREATT, KEITH	9161	001	City Of Chicago Police	$247.28
07/25/2013	THREATT, KEITH	9161	001	City Of Chicago Police	$6.50
07/25/2013	THREATT, KEITH	9161	001	City Of Chicago Police	$37.18
07/25/2013	THREATT, KEITH	9161	001	City Of Chicago Police	$0.38
07/25/2013	THREATT, KEITH	9161	001	City Of Chicago Police	$6.50
07/25/2013	THREATT, KEITH	9161	001	City Of Chicago Police	$204.34
07/25/2013	THREATT, KEITH	9161	001	City Of Chicago Police	$0.46
07/25/2013	THREATT, KEITH	9161	001	City Of Chicago Police	$6.50
07/25/2013	THREATT, KEITH	9161	001	City Of Chicago Police	$243.27
07/25/2013	THREATT, KEITH	9161	001	City Of Chicago Police	$0.46
07/25/2013	THREATT, KEITH	9161	001	City Of Chicago Police	$6.50
07/25/2013	THREATT, KEITH	9161	001	City Of Chicago Police	$243.27
07/25/2013	THREATT, KEITH	9161	001	City Of Chicago Police	$0.31
07/25/2013	THREATT, KEITH	9161	001	City Of Chicago Police	$6.50
07/25/2013	THREATT, KEITH	9161	001	City Of Chicago Police	$164.07
07/25/2013	THREATT, KEITH	9161	001	City Of Chicago Police	$0.46
07/25/2013	THREATT, KEITH	9161	001	City Of Chicago Police	$6.50
07/25/2013	THREATT, KEITH	9161	001	City Of Chicago Police	$247.28
07/25/2013	THREATT, KEITH	9161	001	City Of Chicago Police	$6.50
07/25/2013	THREATT, KEITH	9161	001	City Of Chicago Police	$183.63
07/25/2013	THREATT, KEITH	9161	001	City Of Chicago Police	$0.29
07/25/2013	THREATT, KEITH	9161	001	City Of Chicago Police	$6.50
07/25/2013	THREATT, KEITH	9161	001	City Of Chicago Police	$157.22
05/14/2013	THOMAS, TRINA	9161	019	City Of Chicago Police	$161.51
05/14/2013	THOMAS, TRINA	9161	019	City Of Chicago Police	$25.45
05/14/2013	THOMAS, TRINA	9161	019	City Of Chicago Police	$6.50
05/11/2012	THOMAS, HERMAN	9161	002	City Of Chicago Police	$3.48
05/11/2012	THOMAS, HERMAN	9161	002	City Of Chicago Police	$6.50
05/11/2012	THOMAS, HERMAN	9161	002	City Of Chicago Police	$6.50
05/11/2012	THOMAS, HERMAN	9161	002	City Of Chicago Police	$822.94

Incident Date	Claimant	Rank	Unit of	Insured	Total to be Paid
05/11/2012	THOMAS, HERMAN	9161	002	City Of Chicago Police	$2.96
05/11/2012	THOMAS, HERMAN	9161	002	City Of Chicago Police	$286.57
05/11/2012	THOMAS, HERMAN	9161	002	City Of Chicago Police	$243.65
05/11/2012	THOMAS, HERMAN	9161	002	City Of Chicago Police	$6.50
05/11/2012	THOMAS, HERMAN	9161	002	City Of Chicago Police	$9.99
05/09/2013	THOMAS, GIJO	9161	044	City Of Chicago Police	$0.40
05/09/2013	THOMAS, GIJO	9161	044	City Of Chicago Police	$6.50
05/09/2013	THOMAS, GIJO	9161	044	City Of Chicago Police	$217.63
05/09/2013	THOMAS, GIJO	9161	044	City Of Chicago Police	$0.32
05/09/2013	THOMAS, GIJO	9161	044	City Of Chicago Police	$6.50
05/09/2013	THOMAS, GIJO	9161	044	City Of Chicago Police	$172.83
05/09/2013	THOMAS, GIJO	9161	044	City Of Chicago Police	$0.32
05/09/2013	THOMAS, GIJO	9161	044	City Of Chicago Police	$6.50
05/09/2013	THOMAS, GIJO	9161	044	City Of Chicago Police	$172.83
05/09/2013	THOMAS, GIJO	9161	044	City Of Chicago Police	$0.40
05/09/2013	THOMAS, GIJO	9161	044	City Of Chicago Police	$6.50
05/09/2013	THOMAS, GIJO	9161	044	City Of Chicago Police	$217.63
05/09/2013	THOMAS, GIJO	9161	044	City Of Chicago Police	$0.38
05/09/2013	THOMAS, GIJO	9161	044	City Of Chicago Police	$6.50
05/09/2013	THOMAS, GIJO	9161	044	City Of Chicago Police	$2.30
05/09/2013	THOMAS, GIJO	9161	044	City Of Chicago Police	$6.50
05/09/2013	THOMAS, GIJO	9161	044	City Of Chicago Police	$156.64
05/09/2013	THOMAS, GIJO	9161	044	City Of Chicago Police	$0.32
05/09/2013	THOMAS, GIJO	9161	044	City Of Chicago Police	$6.50
05/09/2013	THOMAS, GIJO	9161	044	City Of Chicago Police	$172.83
05/09/2013	THOMAS, GIJO	9161	044	City Of Chicago Police	$0.25
05/09/2013	THOMAS, GIJO	9161	044	City Of Chicago Police	$6.50
05/09/2013	THOMAS, GIJO	9161	044	City Of Chicago Police	$134.43
05/09/2013	THOMAS, GIJO	9161	044	City Of Chicago Police	$217.63
05/09/2013	THOMAS, GIJO	9161	044	City Of Chicago Police	$6.50
05/09/2013	THOMAS, GIJO	9161	044	City Of Chicago Police	$0.40
05/09/2013	THOMAS, GIJO	9161	044	City Of Chicago Police	$217.63
05/09/2013	THOMAS, GIJO	9161	044	City Of Chicago Police	$6.50

Incident Date	Claimant	Rank	Unit of	Insured	Total to be Paid
05/09/2013	THOMAS, GIJO	9161	044	City Of Chicago Police	$0.40
05/09/2013	THOMAS, GIJO	9161	044	City Of Chicago Police	$172.83
05/09/2013	THOMAS, GIJO	9161	044	City Of Chicago Police	$6.50
05/09/2013	THOMAS, GIJO	9161	044	City Of Chicago Police	$0.32
05/09/2013	THOMAS, GIJO	9161	044	City Of Chicago Police	$172.83
05/09/2013	THOMAS, GIJO	9161	044	City Of Chicago Police	$6.50
05/09/2013	THOMAS, GIJO	9161	044	City Of Chicago Police	$0.32
05/09/2013	THOMAS, GIJO	9161	044	City Of Chicago Police	$202.03
12/04/2012	THOMAS WILSON, CHRISTINA	9161		City Of Chicago Police	$6.50
12/04/2012	THOMAS WILSON, CHRISTINA	9161		City Of Chicago Police	$479.81
12/04/2012	THOMAS WILSON, CHRISTINA	9161		City Of Chicago Police	$121.41
12/04/2012	THOMAS WILSON, CHRISTINA	9161		City Of Chicago Police	$69.74
12/04/2012	THOMAS WILSON, CHRISTINA	9161		City Of Chicago Police	$6.50
12/04/2012	THOMAS WILSON, CHRISTINA	9161		City Of Chicago Police	$0.89
12/04/2012	THOMAS WILSON, CHRISTINA	9161		City Of Chicago Police	$6.50
12/04/2012	THOMAS WILSON, CHRISTINA	9161		City Of Chicago Police	$0.53
12/04/2012	THOMAS WILSON, CHRISTINA	9161		City Of Chicago Police	$69.74
12/04/2012	THOMAS WILSON, CHRISTINA	9161		City Of Chicago Police	$6.50
12/04/2012	THOMAS WILSON, CHRISTINA	9161		City Of Chicago Police	$15.56
12/04/2012	THOMAS WILSON, CHRISTINA	9161		City Of Chicago Police	$281.58
08/31/2013	TERNAND, BRANDON	9161		City Of Chicago Police	$34.28
08/31/2013	TERNAND, BRANDON	9161		City Of Chicago Police	$6.50
08/31/2013	TERNAND, BRANDON	9161		City Of Chicago Police	$164.33
08/31/2013	TERNAND, BRANDON	9161		City Of Chicago Police	$6.50
08/31/2013	TERNAND, BRANDON	9161		City Of Chicago Police	$6.50
08/31/2013	TERNAND, BRANDON	9161		City Of Chicago Police	$6.50
08/31/2013	TERNAND, BRANDON	9161		City Of Chicago Police	$69.74
08/31/2013	TERNAND, BRANDON	9161		City Of Chicago Police	$6.50
08/31/2013	TERNAND, BRANDON	9161		City Of Chicago Police	$120.73
08/31/2013	TERNAND, BRANDON	9161		City Of Chicago Police	$24.80
07/28/2013	TELLEZ, NORA	9161		City Of Chicago Police	$6.50
07/28/2013	TELLEZ, NORA	9161		City Of Chicago Police	$0.38
07/28/2013	TELLEZ, NORA	9161		City Of Chicago Police	$117.78

Incident Date	Claimant	Rank	Unit of	Insured	Total to be Paid
07/28/2013	TELLEZ, NORA	9161		City Of Chicago Police	$6.50
07/28/2013	TELLEZ, NORA	9161		City Of Chicago Police	$0.22
07/28/2013	TELLEZ, NORA	9161		City Of Chicago Police	$207.39
07/28/2013	TELLEZ, NORA	9161		City Of Chicago Police	$134.43
07/28/2013	TELLEZ, NORA	9161		City Of Chicago Police	$6.50
07/28/2013	TELLEZ, NORA	9161		City Of Chicago Police	$0.25
07/28/2013	TELLEZ, NORA	9161		City Of Chicago Police	$162.59
07/28/2013	TELLEZ, NORA	9161		City Of Chicago Police	$6.50
07/28/2013	TELLEZ, NORA	9161		City Of Chicago Police	$0.30
07/28/2013	TELLEZ, NORA	9161		City Of Chicago Police	$119.46
07/28/2013	TELLEZ, NORA	9161		City Of Chicago Police	$6.50
07/28/2013	TELLEZ, NORA	9161		City Of Chicago Police	$615.00
08/07/2013	TELLEZ, GUILLEMO	9161		City Of Chicago Police	$6.50
08/07/2013	TELLEZ, GUILLEMO	9161		City Of Chicago Police	$244.95
08/07/2013	TELLEZ, GUILLEMO	9161		City Of Chicago Police	$0.88
08/07/2013	TELLEZ, GUILLEMO	9161		City Of Chicago Police	$6.50
08/07/2013	TELLEZ, GUILLEMO	9161		City Of Chicago Police	$34.40
08/07/2013	TELLEZ, GUILLEMO	9161		City Of Chicago Police	$6.26
03/23/2012	TEAHAN, TERENCE	9161	021	City Of Chicago Police	$1.61
07/14/2011	TARASIUK, JOHNNY	9161	013	City Of Chicago Police	$198.50
07/14/2011	TARASIUK, JOHNNY	9161	013	City Of Chicago Police	$2.91
07/14/2011	TARASIUK, JOHNNY	9161	013	City Of Chicago Police	$6.50
09/08/2012	TANTILLO, TIMOTHY	9161		City Of Chicago Police	$6.50
09/08/2012	TANTILLO, TIMOTHY	9161		City Of Chicago Police	$0.55
09/08/2012	TANTILLO, TIMOTHY	9161		City Of Chicago Police	$305.83
09/08/2012	TANTILLO, TIMOTHY	9161		City Of Chicago Police	$6.50
09/08/2012	TANTILLO, TIMOTHY	9161		City Of Chicago Police	$0.57
09/08/2012	TANTILLO, TIMOTHY	9161		City Of Chicago Police	$582.45
09/08/2012	TANTILLO, TIMOTHY	9161		City Of Chicago Police	$6.50
09/08/2012	TANTILLO, TIMOTHY	9161		City Of Chicago Police	$1.07
09/08/2012	TANTILLO, TIMOTHY	9161		City Of Chicago Police	$41.34
09/08/2012	TANTILLO, TIMOTHY	9161		City Of Chicago Police	$293.11
09/08/2012	TANTILLO, TIMOTHY	9161		City Of Chicago Police	$0.47

Incident Date	Claimant	Rank	Unit of	Insured	Total to be Paid
09/08/2012	TANTILLO, TIMOTHY	9161		City Of Chicago Police	$252.31
09/08/2012	TANTILLO, TIMOTHY	9161		City Of Chicago Police	$6.50
05/14/2013	TANG, WILLIAM	9161	024	City Of Chicago Police	$254.71
05/14/2013	TANG, WILLIAM	9161	024	City Of Chicago Police	$0.48
05/14/2013	TANG, WILLIAM	9161	024	City Of Chicago Police	$6.50
06/08/2013	TAMEZ, VERONICA	9161		City Of Chicago Police	$6.50
06/08/2013	TAMEZ, VERONICA	9161		City Of Chicago Police	$0.45
06/08/2013	TAMEZ, VERONICA	9161		City Of Chicago Police	$242.00
11/27/2012	TAITT, JOHN	9161	003	City Of Chicago Police	$16.63
11/27/2012	TAITT, JOHN	9161	003	City Of Chicago Police	$6.50
11/27/2012	TAITT, JOHN	9161	003	City Of Chicago Police	$14.37
11/27/2012	TAITT, JOHN	9161	003	City Of Chicago Police	$217.63
11/27/2012	TAITT, JOHN	9161	003	City Of Chicago Police	$6.50
11/27/2012	TAITT, JOHN	9161	003	City Of Chicago Police	$0.40
11/27/2012	TAITT, JOHN	9161	003	City Of Chicago Police	$9.04
11/27/2012	TAITT, JOHN	9161	003	City Of Chicago Police	$6.50
11/27/2012	TAITT, JOHN	9161	003	City Of Chicago Police	$110.00
11/27/2012	TAITT, JOHN	9161	003	City Of Chicago Police	$0.33
11/27/2012	TAITT, JOHN	9161	003	City Of Chicago Police	$6.50
11/27/2012	TAITT, JOHN	9161	003	City Of Chicago Police	$175.23
11/27/2012	TAITT, JOHN	9161	003	City Of Chicago Police	$0.42
11/27/2012	TAITT, JOHN	9161	003	City Of Chicago Police	$6.50
11/27/2012	TAITT, JOHN	9161	003	City Of Chicago Police	$224.05
11/27/2012	TAITT, JOHN	9161	003	City Of Chicago Police	$0.37
11/27/2012	TAITT, JOHN	9161	003	City Of Chicago Police	$6.50
11/27/2012	TAITT, JOHN	9161	003	City Of Chicago Police	$101.28
11/27/2012	TAITT, JOHN	9161	003	City Of Chicago Police	$6.50
11/27/2012	TAITT, JOHN	9161	003	City Of Chicago Police	$1.23
03/30/2007	Stapleton, John R	P	00018	City Of Chicago Police	$1.78
03/30/2007	Stapleton, John R	P	00018	City Of Chicago Police	$147.67
03/30/2007	Stapleton, John R	P	00018	City Of Chicago Police	$6.50
02/19/2008	Schwab, John J	P	00153	City Of Chicago Police	$6.50
02/19/2008	Schwab, John J	P	00153	City Of Chicago Police	$227.72

Incident Date	Claimant	Rank	Unit of	Insured	Total to be Paid
02/19/2008	Schwab, John J	P	00153	City Of Chicago Police	$0.43
02/19/2008	Schwab, John J	P	00153	City Of Chicago Police	$6.50
02/19/2008	Schwab, John J	P	00153	City Of Chicago Police	$227.72
02/19/2008	Schwab, John J	P	00153	City Of Chicago Police	$0.43
02/19/2008	Schwab, John J	P	00153	City Of Chicago Police	$6.50
02/19/2008	Schwab, John J	P	00153	City Of Chicago Police	$238.56
02/19/2008	Schwab, John J	P	00153	City Of Chicago Police	$0.82
02/19/2008	Schwab, John J	P	00153	City Of Chicago Police	$6.50
02/19/2008	Schwab, John J	P	00153	City Of Chicago Police	$441.19
02/19/2008	Schwab, John J	P	00153	City Of Chicago Police	$0.44
02/27/2008	Saladino, Michael V	P	00006	City Of Chicago Police	$1.58
02/27/2008	Saladino, Michael V	P	00006	City Of Chicago Police	$6.50
02/27/2008	Saladino, Michael V	P	00006	City Of Chicago Police	$16.95
02/27/2008	Saladino, Michael V	P	00006	City Of Chicago Police	$200.61
02/27/2008	Saladino, Michael V	P	00006	City Of Chicago Police	$42.27
02/27/2008	Saladino, Michael V	P	00006	City Of Chicago Police	$130.13
07/29/2013	SZWED, ERIC	9201	277	City Of Chicago Police	$175.87
07/29/2013	SZWED, ERIC	9201	277	City Of Chicago Police	$6.50
07/29/2013	SZWED, ERIC	9201	277	City Of Chicago Police	$6.50
07/29/2013	SZWED, ERIC	9201	277	City Of Chicago Police	$738.58
07/29/2013	SZWED, ERIC	9201	277	City Of Chicago Police	$2.13
05/13/2013	SWOBODA, JANET	9161	050	City Of Chicago Police	$0.88
05/13/2013	SWOBODA, JANET	9161	050	City Of Chicago Police	$6.50
05/13/2013	SWOBODA, JANET	9161	050	City Of Chicago Police	$272.19
05/13/2013	SWOBODA, JANET	9161	050	City Of Chicago Police	$6.50
05/13/2013	SWOBODA, JANET	9161	050	City Of Chicago Police	$0.51
05/13/2013	SWOBODA, JANET	9161	050	City Of Chicago Police	$6.50
05/13/2013	SWOBODA, JANET	9161	050	City Of Chicago Police	$2.56
05/13/2013	SWOBODA, JANET	9161	050	City Of Chicago Police	$243.27
05/13/2013	SWOBODA, JANET	9161	050	City Of Chicago Police	$6.50
05/13/2013	SWOBODA, JANET	9161	050	City Of Chicago Police	$0.46
05/13/2013	SWOBODA, JANET	9161	050	City Of Chicago Police	$468.33
05/16/2011	SWIATKOWSKI, BRIAN	9161		City Of Chicago Police	$6.50

Incident Date	Claimant	Rank	Unit of	Insured	Total to be Paid
05/16/2011	SWIATKOWSKI, BRIAN	9161		City Of Chicago Police	$964.27
05/16/2011	SWIATKOWSKI, BRIAN	9161		City Of Chicago Police	$136.85
05/16/2011	SWIATKOWSKI, BRIAN	9161		City Of Chicago Police	$356.66
05/16/2011	SWIATKOWSKI, BRIAN	9161		City Of Chicago Police	$349.36
05/16/2011	SWIATKOWSKI, BRIAN	9161		City Of Chicago Police	$253.38
05/16/2011	SWIATKOWSKI, BRIAN	9161		City Of Chicago Police	$6.50
08/31/2013	SWAIN, JENNIFER	9152		City Of Chicago Police	$6.50
08/31/2013	SWAIN, JENNIFER	9152		City Of Chicago Police	$11.61
08/31/2013	SWAIN, JENNIFER	9152		City Of Chicago Police	$22.00
12/07/2012	SULLINS, EDWARD	9171	610	City Of Chicago Police	$0.39
12/07/2012	SULLINS, EDWARD	9171	610	City Of Chicago Police	$204.87
12/07/2012	SULLINS, EDWARD	9171	610	City Of Chicago Police	$6.50
07/20/2012	STRELCZYK, GREGORY	9161	021	City Of Chicago Police	$1.21
07/20/2012	STRELCZYK, GREGORY	9161	021	City Of Chicago Police	$6.50
07/20/2012	STRELCZYK, GREGORY	9161	021	City Of Chicago Police	$387.60
07/20/2012	STRELCZYK, GREGORY	9161	021	City Of Chicago Police	$4.69
07/20/2012	STRELCZYK, GREGORY	9161	021	City Of Chicago Police	$6.50
07/20/2012	STRELCZYK, GREGORY	9161	021	City Of Chicago Police	$60.74
04/02/2013	STOYIAS, THOMAS	9161		City Of Chicago Police	$6.50
04/02/2013	STOYIAS, THOMAS	9161		City Of Chicago Police	$6.50
04/02/2013	STOYIAS, THOMAS	9161		City Of Chicago Police	$120.73
04/02/2013	STOYIAS, THOMAS	9161		City Of Chicago Police	$6.50
04/02/2013	STOYIAS, THOMAS	9161		City Of Chicago Police	$135.20
04/02/2013	STOYIAS, THOMAS	9161		City Of Chicago Police	$6.50
04/02/2013	STOYIAS, THOMAS	9161		City Of Chicago Police	$146.73
04/02/2013	STOYIAS, THOMAS	9161		City Of Chicago Police	$6.50
04/02/2013	STOYIAS, THOMAS	9161		City Of Chicago Police	$6.50
04/02/2013	STOYIAS, THOMAS	9161		City Of Chicago Police	$92.55
04/02/2013	STOYIAS, THOMAS	9161		City Of Chicago Police	$6.50
04/02/2013	STOYIAS, THOMAS	9161		City Of Chicago Police	$102.87
04/02/2013	STOYIAS, THOMAS	9161		City Of Chicago Police	$137.08
04/02/2013	STOYIAS, THOMAS	9161		City Of Chicago Police	$6.50
04/02/2013	STOYIAS, THOMAS	9161		City Of Chicago Police	$608.02

Incident Date	Claimant	Rank	Unit of	Insured	Total to be Paid
04/02/2013	STOYIAS, THOMAS	9161		City Of Chicago Police	$6.50
04/02/2013	STOYIAS, THOMAS	9161		City Of Chicago Police	$24.68
04/02/2013	STOYIAS, THOMAS	9161		City Of Chicago Police	$6.50
04/02/2013	STOYIAS, THOMAS	9161		City Of Chicago Police	$6.50
04/02/2013	STOYIAS, THOMAS	9161		City Of Chicago Police	$148.61
04/02/2013	STOYIAS, THOMAS	9161		City Of Chicago Police	$6.50
04/02/2013	STOYIAS, THOMAS	9161		City Of Chicago Police	$193.78
04/02/2013	STOYIAS, THOMAS	9161		City Of Chicago Police	$69.74
04/02/2013	STOYIAS, THOMAS	9161		City Of Chicago Police	$135.20
04/02/2013	STOYIAS, THOMAS	9161		City Of Chicago Police	$6.50
04/02/2013	STOYIAS, THOMAS	9161		City Of Chicago Police	$480.96
04/02/2013	STOYIAS, THOMAS	9161		City Of Chicago Police	$151.98
08/02/2013	STOVER, DENNIS	9161		City Of Chicago Police	$6.50
08/02/2013	STOVER, DENNIS	9161		City Of Chicago Police	$6.50
07/31/2013	STOPPA, SANDRA	9161	025	City Of Chicago Police	$6.50
07/31/2013	STOPPA, SANDRA	9161	025	City Of Chicago Police	$6.50
07/31/2013	STOPPA, SANDRA	9161	025	City Of Chicago Police	$34.28
07/31/2013	STOPPA, SANDRA	9161	025	City Of Chicago Police	$0.96
07/31/2013	STOPPA, SANDRA	9161	025	City Of Chicago Police	$6.50
07/31/2013	STOPPA, SANDRA	9161	025	City Of Chicago Police	$247.83
07/31/2013	STOPPA, SANDRA	9161	025	City Of Chicago Police	$0.38
07/31/2013	STOPPA, SANDRA	9161	025	City Of Chicago Police	$6.50
07/31/2013	STOPPA, SANDRA	9161	025	City Of Chicago Police	$26.00
07/31/2013	STOPPA, SANDRA	9161	025	City Of Chicago Police	$6.50
07/31/2013	STOPPA, SANDRA	9161	025	City Of Chicago Police	$183.63
07/31/2013	STOPPA, SANDRA	9161	025	City Of Chicago Police	$6.50
07/31/2013	STOPPA, SANDRA	9161	025	City Of Chicago Police	$549.31
07/31/2013	STOPPA, SANDRA	9161	025	City Of Chicago Police	$200.61
07/31/2013	STOPPA, SANDRA	9161	025	City Of Chicago Police	$65.56
07/31/2013	STOPPA, SANDRA	9161	025	City Of Chicago Police	$3.64
01/29/2012	STEVENS, MATTHEW	9161		City Of Chicago Police	$0.48
01/29/2012	STEVENS, MATTHEW	9161		City Of Chicago Police	$337.64
01/29/2012	STEVENS, MATTHEW	9161		City Of Chicago Police	$256.04

Incident Date	Claimant	Rank	Unit of	Insured	Total to be Paid
01/29/2012	STEVENS, MATTHEW	9161		City Of Chicago Police	$0.80
01/29/2012	STEVENS, MATTHEW	9161		City Of Chicago Police	$6.50
01/29/2012	STEVENS, MATTHEW	9161		City Of Chicago Police	$66.25
01/29/2012	STEVENS, MATTHEW	9161		City Of Chicago Police	$6.50
01/29/2012	STEVENS, MATTHEW	9161		City Of Chicago Police	$943.66
01/29/2012	STEVENS, MATTHEW	9161		City Of Chicago Police	$1.60
01/29/2012	STEVENS, MATTHEW	9161		City Of Chicago Police	$6.50
01/29/2012	STEVENS, MATTHEW	9161		City Of Chicago Police	$844.10
01/29/2012	STEVENS, MATTHEW	9161		City Of Chicago Police	$6.50
01/29/2012	STEVENS, MATTHEW	9161		City Of Chicago Police	$1.52
01/29/2012	STEVENS, MATTHEW	9161		City Of Chicago Police	$6.50
01/29/2012	STEVENS, MATTHEW	9161		City Of Chicago Police	$809.71
01/29/2012	STEVENS, MATTHEW	9161		City Of Chicago Police	$934.78
01/29/2012	STEVENS, MATTHEW	9161		City Of Chicago Police	$0.40
01/29/2012	STEVENS, MATTHEW	9161		City Of Chicago Police	$6.50
01/29/2012	STEVENS, MATTHEW	9161		City Of Chicago Police	$463.65
01/29/2012	STEVENS, MATTHEW	9161		City Of Chicago Police	$6.50
01/29/2012	STEVENS, MATTHEW	9161		City Of Chicago Police	$767.02
01/29/2012	STEVENS, MATTHEW	9161		City Of Chicago Police	$1.61
01/29/2012	STEVENS, MATTHEW	9161		City Of Chicago Police	$6.50
01/29/2012	STEVENS, MATTHEW	9161		City Of Chicago Police	$850.51
01/29/2012	STEVENS, MATTHEW	9161		City Of Chicago Police	$0.32
01/29/2012	STEVENS, MATTHEW	9161		City Of Chicago Police	$6.50
01/29/2012	STEVENS, MATTHEW	9161		City Of Chicago Police	$168.82
01/29/2012	STEVENS, MATTHEW	9161		City Of Chicago Police	$0.64
01/29/2012	STEVENS, MATTHEW	9161		City Of Chicago Police	$6.50
01/29/2012	STEVENS, MATTHEW	9161		City Of Chicago Police	$6.50
02/02/2010	STEPHANY, RAYMOND		008	City Of Chicago Police	$6.50
02/02/2010	STEPHANY, RAYMOND		008	City Of Chicago Police	$67.46
02/02/2010	STEPHANY, RAYMOND		008	City Of Chicago Police	$6.50
02/02/2010	STEPHANY, RAYMOND		008	City Of Chicago Police	$38.65
02/02/2010	STEPHANY, RAYMOND		008	City Of Chicago Police	$19.91
02/02/2010	STEPHANY, RAYMOND		008	City Of Chicago Police	$6.50

Incident Date	Claimant	Rank	Unit of	Insured	Total to be Paid
02/02/2010	STEPHANY, RAYMOND		008	City Of Chicago Police	$74.55
02/02/2010	STEPHANY, RAYMOND		008	City Of Chicago Police	$0.96
02/02/2010	STEPHANY, RAYMOND		008	City Of Chicago Police	$6.50
02/02/2010	STEPHANY, RAYMOND		008	City Of Chicago Police	$201.50
02/02/2010	STEPHANY, RAYMOND		008	City Of Chicago Police	$6.50
02/02/2010	STEPHANY, RAYMOND		008	City Of Chicago Police	$69.74
02/02/2010	STEPHANY, RAYMOND		008	City Of Chicago Police	$6.50
02/02/2010	STEPHANY, RAYMOND		008	City Of Chicago Police	$69.74
08/29/2012	STEPHANS, KEVIN	9161	002	City Of Chicago Police	$1.35
08/29/2012	STEPHANS, KEVIN	9161	002	City Of Chicago Police	$6.50
08/29/2012	STEPHANS, KEVIN	9161	002	City Of Chicago Police	$722.96
06/03/2012	STELLING, BRIAN	9161	044	City Of Chicago Police	$200.61
02/07/2013	STEHLIK, SCOTT	9161	701	City Of Chicago Police	$67.29
02/07/2013	STEHLIK, SCOTT	9161	701	City Of Chicago Police	$6.50
02/07/2013	STEHLIK, SCOTT	9161	701	City Of Chicago Police	$69.74
02/07/2013	STEHLIK, SCOTT	9161	701	City Of Chicago Police	$6.50
02/07/2013	STEHLIK, SCOTT	9161	701	City Of Chicago Police	$69.74
02/07/2013	STEHLIK, SCOTT	9161	701	City Of Chicago Police	$6.50
02/07/2013	STEHLIK, SCOTT	9161	701	City Of Chicago Police	$442.50
02/07/2013	STEHLIK, SCOTT	9161	701	City Of Chicago Police	$6.50
02/07/2013	STEHLIK, SCOTT	9161	701	City Of Chicago Police	$5.76
02/07/2013	STEHLIK, SCOTT	9161	701	City Of Chicago Police	$178.70
02/07/2013	STEHLIK, SCOTT	9161	701	City Of Chicago Police	$6.50
02/07/2013	STEHLIK, SCOTT	9161	701	City Of Chicago Police	$145.20
02/07/2013	STEHLIK, SCOTT	9161	701	City Of Chicago Police	$525.50
02/07/2013	STEHLIK, SCOTT	9161	701	City Of Chicago Police	$6.50
02/07/2013	STEHLIK, SCOTT	9161	701	City Of Chicago Police	$35.10
04/30/2012	STEELE, ROBERTA	9171	005	City Of Chicago Police	$6.50
04/30/2012	STEELE, ROBERTA	9171	005	City Of Chicago Police	$865.50
09/18/2013	STARK, ADAM			City Of Chicago Police	$14.67
09/18/2013	STARK, ADAM			City Of Chicago Police	$6.50
09/18/2013	STARK, ADAM			City Of Chicago Police	$574.03
05/24/2013	STAPLETON, KEVIN	9161	044	City Of Chicago Police	$6.50

Incident Date	Claimant	Rank	Unit of	Insured	Total to be Paid
05/24/2013	STAPLETON, KEVIN	9161	044	City Of Chicago Police	$314.25
05/24/2013	STAPLETON, KEVIN	9161	044	City Of Chicago Police	$1.81
05/24/2013	STAPLETON, KEVIN	9161	044	City Of Chicago Police	$6.50
05/24/2013	STAPLETON, KEVIN	9161	044	City Of Chicago Police	$428.61
05/24/2013	STAPLETON, KEVIN	9161	044	City Of Chicago Police	$6.50
05/24/2013	STAPLETON, KEVIN	9161	044	City Of Chicago Police	$69.74
05/24/2013	STAPLETON, KEVIN	9161	044	City Of Chicago Police	$6.50
05/24/2013	STAPLETON, KEVIN	9161	044	City Of Chicago Police	$69.74
05/24/2013	STAPLETON, KEVIN	9161	044	City Of Chicago Police	$1.81
05/24/2013	STAPLETON, KEVIN	9161	044	City Of Chicago Police	$6.50
05/24/2013	STAPLETON, KEVIN	9161	044	City Of Chicago Police	$314.25
05/24/2013	STAPLETON, KEVIN	9161	044	City Of Chicago Police	$19.44
05/24/2013	STAPLETON, KEVIN	9161	044	City Of Chicago Police	$6.50
05/24/2013	STAPLETON, KEVIN	9161	044	City Of Chicago Police	$151.13
05/24/2013	STAPLETON, KEVIN	9161	044	City Of Chicago Police	$1.81
05/24/2013	STAPLETON, KEVIN	9161	044	City Of Chicago Police	$6.50
05/24/2013	STAPLETON, KEVIN	9161	044	City Of Chicago Police	$2.11
05/24/2013	STAPLETON, KEVIN	9161	044	City Of Chicago Police	$6.50
05/24/2013	STAPLETON, KEVIN	9161	044	City Of Chicago Police	$174.45
05/24/2013	STAPLETON, KEVIN	9161	044	City Of Chicago Police	$23.72
05/24/2013	STAPLETON, KEVIN	9161	044	City Of Chicago Police	$6.50
05/24/2013	STAPLETON, KEVIN	9161	044	City Of Chicago Police	$155.78
05/24/2013	STAPLETON, KEVIN	9161	044	City Of Chicago Police	$1.81
05/24/2013	STAPLETON, KEVIN	9161	044	City Of Chicago Police	$314.25
09/06/2013	STANULA, JOSEPH	9161	044	City Of Chicago Police	$165.27
09/06/2013	STANULA, JOSEPH	9161	044	City Of Chicago Police	$6.50
09/06/2013	STANULA, JOSEPH	9161	044	City Of Chicago Police	$4.22
11/06/2010	STAGEN, JAMES			City Of Chicago Police	$1.02
11/06/2010	STAGEN, JAMES			City Of Chicago Police	$6.50
11/06/2010	STAGEN, JAMES			City Of Chicago Police	$0.92
11/06/2010	STAGEN, JAMES			City Of Chicago Police	$6.50
11/06/2010	STAGEN, JAMES			City Of Chicago Police	$491.12
11/06/2010	STAGEN, JAMES			City Of Chicago Police	$514.96

Incident Date	Claimant	Rank	Unit of	Insured	Total to be Paid
11/06/2010	STAGEN, JAMES			City Of Chicago Police	$6.50
11/06/2010	STAGEN, JAMES			City Of Chicago Police	$0.97
11/06/2010	STAGEN, JAMES			City Of Chicago Police	$540.93
04/14/2012	SPEARS, JUNE	9161		City Of Chicago Police	$657.39
04/14/2012	SPEARS, JUNE	9161		City Of Chicago Police	$6.50
04/14/2012	SPEARS, JUNE	9161		City Of Chicago Police	$902.72
04/14/2012	SPEARS, JUNE	9161		City Of Chicago Police	$1.22
04/14/2012	SPEARS, JUNE	9161		City Of Chicago Police	$6.50
04/14/2012	SPEARS, JUNE	9161		City Of Chicago Police	$834.38
04/14/2012	SPEARS, JUNE	9161		City Of Chicago Police	$1.68
04/14/2012	SPEARS, JUNE	9161		City Of Chicago Police	$6.50
09/01/2013	SPEARS, JUNE	9161		City Of Chicago Police	$3.11
09/01/2013	SPEARS, JUNE	9161		City Of Chicago Police	$256.72
09/01/2013	SPEARS, JUNE	9161		City Of Chicago Police	$6.50
06/30/2013	SOTO, RICARDO	9161		City Of Chicago Police	$628.99
06/30/2013	SOTO, RICARDO	9161		City Of Chicago Police	$6.50
06/30/2013	SOTO, RICARDO	9161		City Of Chicago Police	$6.50
06/30/2013	SOTO, RICARDO	9161		City Of Chicago Police	$363.71
06/30/2013	SOTO, RICARDO	9161		City Of Chicago Police	$25.05
06/30/2013	SOTO, RICARDO	9161		City Of Chicago Police	$6.50
06/30/2013	SOTO, RICARDO	9161		City Of Chicago Police	$336.00
06/30/2013	SOTO, RICARDO	9161		City Of Chicago Police	$0.55
06/30/2013	SOTO, RICARDO	9161		City Of Chicago Police	$6.50
06/30/2013	SOTO, RICARDO	9161		City Of Chicago Police	$21.60
06/30/2013	SOTO, RICARDO	9161		City Of Chicago Police	$3.84
06/30/2013	SOTO, RICARDO	9161		City Of Chicago Police	$9.29
06/30/2013	SOTO, RICARDO	9161		City Of Chicago Police	$1.18
06/30/2013	SOTO, RICARDO	9161		City Of Chicago Police	$290.48
06/30/2013	SOTO, RICARDO	9161		City Of Chicago Police	$6.50
06/30/2013	SOTO, RICARDO	9161		City Of Chicago Police	$0.54
06/30/2013	SOTO, RICARDO	9161		City Of Chicago Police	$150.30
06/30/2013	SOTO, RICARDO	9161		City Of Chicago Police	$6.50
05/21/2013	SORIA, SANDRA	9171	017	City Of Chicago Police	$6.50

Incident Date	Claimant	Rank	Unit of	Insured	Total to be Paid
05/21/2013	SORIA, SANDRA	9171	017	City Of Chicago Police	$175.51
05/21/2013	SORIA, SANDRA	9171	017	City Of Chicago Police	$0.33
05/21/2013	SORIA, SANDRA	9171	017	City Of Chicago Police	$6.50
05/21/2013	SORIA, SANDRA	9171	017	City Of Chicago Police	$175.51
05/21/2013	SORIA, SANDRA	9171	017	City Of Chicago Police	$0.33
04/24/2013	SOLIS, MANUEL			City Of Chicago Police	$128.81
04/24/2013	SOLIS, MANUEL			City Of Chicago Police	$2.97
04/24/2013	SOLIS, MANUEL			City Of Chicago Police	$6.50
04/24/2013	SOLIS, MANUEL			City Of Chicago Police	$202.53
04/24/2013	SOLIS, MANUEL			City Of Chicago Police	$1.89
04/24/2013	SOLIS, MANUEL			City Of Chicago Police	$6.50
04/24/2013	SOLIS, MANUEL			City Of Chicago Police	$1.89
04/24/2013	SOLIS, MANUEL			City Of Chicago Police	$125.52
04/24/2013	SOLIS, MANUEL			City Of Chicago Police	$6.50
04/24/2013	SOLIS, MANUEL			City Of Chicago Police	$1.84
04/24/2013	SOLIS, MANUEL			City Of Chicago Police	$6.50
04/24/2013	SOLIS, MANUEL			City Of Chicago Police	$128.81
06/19/2013	SNYDER, ANTHONY	9161	021	City Of Chicago Police	$0.80
06/19/2013	SNYDER, ANTHONY	9161	021	City Of Chicago Police	$6.50
06/19/2013	SNYDER, ANTHONY	9161	021	City Of Chicago Police	$66.25
06/19/2013	SNYDER, ANTHONY	9161	021	City Of Chicago Police	$1.81
06/19/2013	SNYDER, ANTHONY	9161	021	City Of Chicago Police	$6.50
06/19/2013	SNYDER, ANTHONY	9161	021	City Of Chicago Police	$961.52
06/19/2013	SNYDER, ANTHONY	9161	021	City Of Chicago Police	$1.58
06/19/2013	SNYDER, ANTHONY	9161	021	City Of Chicago Police	$6.50
06/19/2013	SNYDER, ANTHONY	9161	021	City Of Chicago Police	$842.43
06/19/2013	SNYDER, ANTHONY	9161	021	City Of Chicago Police	$1.44
06/19/2013	SNYDER, ANTHONY	9161	021	City Of Chicago Police	$6.50
06/19/2013	SNYDER, ANTHONY	9161	021	City Of Chicago Police	$769.71
06/19/2013	SNYDER, ANTHONY	9161	021	City Of Chicago Police	$1.23
06/19/2013	SNYDER, ANTHONY	9161	021	City Of Chicago Police	$6.50
06/19/2013	SNYDER, ANTHONY	9161	021	City Of Chicago Police	$101.28
06/19/2013	SNYDER, ANTHONY	9161	021	City Of Chicago Police	$0.66

Incident Date	Claimant	Rank	Unit of	Insured	Total to be Paid
06/19/2013	SNYDER, ANTHONY	9161	021	City Of Chicago Police	$6.50
06/19/2013	SNYDER, ANTHONY	9161	021	City Of Chicago Police	$354.90
06/19/2013	SNYDER, ANTHONY	9161	021	City Of Chicago Police	$0.48
06/19/2013	SNYDER, ANTHONY	9161	021	City Of Chicago Police	$6.50
06/19/2013	SNYDER, ANTHONY	9161	021	City Of Chicago Police	$256.57
08/15/2013	SNIEZEK, ZBIGNIEW	9161	018	City Of Chicago Police	$116.51
08/15/2013	SNIEZEK, ZBIGNIEW	9161	018	City Of Chicago Police	$6.50
08/15/2013	SNIEZEK, ZBIGNIEW	9161	018	City Of Chicago Police	$211.03
08/15/2013	SNIEZEK, ZBIGNIEW	9161	018	City Of Chicago Police	$3.10
08/15/2013	SNIEZEK, ZBIGNIEW	9161	018	City Of Chicago Police	$6.50
08/15/2013	SNIEZEK, ZBIGNIEW	9161	018	City Of Chicago Police	$615.00
08/06/2013	SMITH, WILLIAM	9161	019	City Of Chicago Police	$6.54
08/06/2013	SMITH, WILLIAM	9161	019	City Of Chicago Police	$540.76
08/06/2013	SMITH, WILLIAM	9161	019	City Of Chicago Police	$6.50
07/11/2013	SMITH, KEVIN	9161	002	City Of Chicago Police	$156.09
07/11/2013	SMITH, KEVIN	9161	002	City Of Chicago Police	$6.50
07/11/2013	SMITH, KEVIN	9161	002	City Of Chicago Police	$178.48
07/11/2013	SMITH, KEVIN	9161	002	City Of Chicago Police	$222.77
07/11/2013	SMITH, KEVIN	9161	002	City Of Chicago Police	$6.50
07/11/2013	SMITH, KEVIN	9161	002	City Of Chicago Police	$2.70
07/11/2013	SMITH, KEVIN	9161	002	City Of Chicago Police	$6.50
07/11/2013	SMITH, KEVIN	9161	002	City Of Chicago Police	$33.95
07/11/2013	SMITH, KEVIN	9161	002	City Of Chicago Police	$2.16
07/11/2013	SMITH, KEVIN	9161	002	City Of Chicago Police	$6.50
07/11/2013	SMITH, KEVIN	9161	002	City Of Chicago Police	$0.80
07/11/2013	SMITH, KEVIN	9161	002	City Of Chicago Police	$6.50
07/11/2013	SMITH, KEVIN	9161	002	City Of Chicago Police	$66.25
07/11/2013	SMITH, KEVIN	9161	002	City Of Chicago Police	$6.33
04/15/2013	SMITH, KELLY	9161	015	City Of Chicago Police	$183.63
04/15/2013	SMITH, KELLY	9161	015	City Of Chicago Police	$6.50
04/15/2013	SMITH, KELLY	9161	015	City Of Chicago Police	$0.73
04/15/2013	SMITH, KELLY	9161	015	City Of Chicago Police	$6.50
04/15/2013	SMITH, KELLY	9161	015	City Of Chicago Police	$34.00

Incident Date	Claimant	Rank	Unit of	Insured	Total to be Paid
11/01/2011	SMITH, JOSEPH	9168	059	City Of Chicago Police	$6.50
11/01/2011	SMITH, JOSEPH	9168	059	City Of Chicago Police	$51.87
11/01/2011	SMITH, JOSEPH	9168	059	City Of Chicago Police	$6.50
11/01/2011	SMITH, JOSEPH	9168	059	City Of Chicago Police	$294.00
11/01/2011	SMITH, JOSEPH	9168	059	City Of Chicago Police	$6.50
11/01/2011	SMITH, JOSEPH	9168	059	City Of Chicago Police	$223.97
11/01/2011	SMITH, JOSEPH	9168	059	City Of Chicago Police	$671.91
11/01/2011	SMITH, JOSEPH	9168	059	City Of Chicago Police	$6.50
11/01/2011	SMITH, JOSEPH	9168	059	City Of Chicago Police	$446.37
11/01/2011	SMITH, JOSEPH	9168	059	City Of Chicago Police	$118.43
11/01/2011	SMITH, JOSEPH	9168	059	City Of Chicago Police	$13.66
11/01/2011	SMITH, JOSEPH	9168	059	City Of Chicago Police	$150.15
11/01/2011	SMITH, JOSEPH	9168	059	City Of Chicago Police	$3.84
11/01/2011	SMITH, JOSEPH	9168	059	City Of Chicago Police	$6.50
12/20/2012	SMITH, JONATH	9161	012	City Of Chicago Police	$178.57
12/20/2012	SMITH, JONATH	9161	012	City Of Chicago Police	$6.50
12/20/2012	SMITH, JONATH	9161	012	City Of Chicago Police	$105.44
07/24/2013	SMITH, HODGES	9161		City Of Chicago Police	$59.28
07/24/2013	SMITH, HODGES	9161		City Of Chicago Police	$6.50
07/24/2013	SMITH, HODGES	9161		City Of Chicago Police	$2.41
12/04/2012	SLOWIK, MICHAEL	9161		City Of Chicago Police	$6.50
12/04/2012	SLOWIK, MICHAEL	9161		City Of Chicago Police	$23.68
12/04/2012	SLOWIK, MICHAEL	9161		City Of Chicago Police	$0.60
12/04/2012	SLOWIK, MICHAEL	9161		City Of Chicago Police	$6.50
12/04/2012	SLOWIK, MICHAEL	9161		City Of Chicago Police	$178.86
12/04/2012	SLOWIK, MICHAEL	9161		City Of Chicago Police	$4.57
05/08/2013	SIVICEK, JAMES	9161		City Of Chicago Police	$6.50
08/18/2013	SIMPSON, MARK	9161	023	City Of Chicago Police	$32.57
08/18/2013	SIMPSON, MARK	9161	023	City Of Chicago Police	$0.39
08/18/2013	SIMPSON, MARK	9161	023	City Of Chicago Police	$6.50
06/20/2013	SIMONS, DANIEL	9161	015	City Of Chicago Police	$183.63
06/20/2013	SIMONS, DANIEL	9161	015	City Of Chicago Police	$6.50
06/11/2010	SIMMONS, KAREN	9161	023	City Of Chicago Police	$136.94

Incident Date	Claimant	Rank	Unit of	Insured	Total to be Paid
06/11/2010	SIMMONS, KAREN	9161	023	City Of Chicago Police	$6.50
06/11/2010	SIMMONS, KAREN	9161	023	City Of Chicago Police	$6.50
06/11/2010	SIMMONS, KAREN	9161	023	City Of Chicago Police	$3.50
06/11/2010	SIMMONS, KAREN	9161	023	City Of Chicago Police	$106.61
03/17/2011	SIMMONS, BEVERLY	9161	192	City Of Chicago Police	$6.50
03/17/2011	SIMMONS, BEVERLY	9161	192	City Of Chicago Police	$1.23
03/17/2011	SIMMONS, BEVERLY	9161	192	City Of Chicago Police	$101.28
07/05/2013	SILVA, ANTONIO	9161	010	City Of Chicago Police	$1.02
07/05/2013	SILVA, ANTONIO	9161	010	City Of Chicago Police	$626.42
07/05/2013	SILVA, ANTONIO	9161	010	City Of Chicago Police	$543.38
07/05/2013	SILVA, ANTONIO	9161	010	City Of Chicago Police	$445.74
07/05/2013	SILVA, ANTONIO	9161	010	City Of Chicago Police	$6.50
07/05/2013	SILVA, ANTONIO	9161	010	City Of Chicago Police	$6.50
07/05/2013	SILVA, ANTONIO	9161	010	City Of Chicago Police	$151.72
07/05/2013	SILVA, ANTONIO	9161	010	City Of Chicago Police	$0.07
07/05/2013	SILVA, ANTONIO	9161	010	City Of Chicago Police	$6.50
07/05/2013	SILVA, ANTONIO	9161	010	City Of Chicago Police	$5.56
07/05/2013	SILVA, ANTONIO	9161	010	City Of Chicago Police	$0.84
07/05/2013	SILVA, ANTONIO	9161	010	City Of Chicago Police	$6.50
04/18/2013	SILAS JR, NATHAN	9171		City Of Chicago Police	$0.74
04/18/2013	SILAS JR, NATHAN	9171		City Of Chicago Police	$2.78
04/18/2013	SILAS JR, NATHAN	9171		City Of Chicago Police	$397.68
04/18/2013	SILAS JR, NATHAN	9171		City Of Chicago Police	$0.62
04/18/2013	SILAS JR, NATHAN	9171		City Of Chicago Police	$6.50
04/18/2013	SILAS JR, NATHAN	9171		City Of Chicago Police	$332.86
04/18/2013	SILAS JR, NATHAN	9171		City Of Chicago Police	$110.00
04/18/2013	SILAS JR, NATHAN	9171		City Of Chicago Police	$6.50
04/18/2013	SILAS JR, NATHAN	9171		City Of Chicago Police	$6.50
04/18/2013	SILAS JR, NATHAN	9171		City Of Chicago Police	$0.54
04/18/2013	SILAS JR, NATHAN	9171		City Of Chicago Police	$6.50
04/18/2013	SILAS JR, NATHAN	9171		City Of Chicago Police	$289.92
04/18/2013	SILAS JR, NATHAN	9171		City Of Chicago Police	$0.29
04/18/2013	SILAS JR, NATHAN	9171		City Of Chicago Police	$6.50

Incident Date	Claimant	Rank	Unit of	Insured	Total to be Paid
04/18/2013	SILAS JR, NATHAN	9171		City Of Chicago Police	$155.35
01/30/2012	SIEJA, THOMAS	9161	044	City Of Chicago Police	$6.50
01/30/2012	SIEJA, THOMAS	9161	044	City Of Chicago Police	$417.62
01/30/2012	SIEJA, THOMAS	9161	044	City Of Chicago Police	$5.07
01/30/2012	SIEJA, THOMAS	9161	044	City Of Chicago Police	$69.74
01/30/2012	SIEJA, THOMAS	9161	044	City Of Chicago Police	$6.50
01/30/2012	SIEJA, THOMAS	9161	044	City Of Chicago Police	$509.20
01/30/2012	SIEJA, THOMAS	9161	044	City Of Chicago Police	$6.50
01/30/2012	SIEJA, THOMAS	9161	044	City Of Chicago Police	$33.84
01/30/2012	SIEJA, THOMAS	9161	044	City Of Chicago Police	$45.17
01/30/2012	SIEJA, THOMAS	9161	044	City Of Chicago Police	$6.50
08/29/2013	SHVARTSER, LEONID	9161	044	City Of Chicago Police	$446.01
06/18/2009	SHAVERS JR, ISAAC	9161	018	City Of Chicago Police	$198.02
08/26/2012	SHARP, DAVID	9161		City Of Chicago Police	$35.41
12/10/2012	SHAMAH, MOHAMMAD	9161		City Of Chicago Police	$453.60
12/10/2012	SHAMAH, MOHAMMAD	9161		City Of Chicago Police	$1.91
12/10/2012	SHAMAH, MOHAMMAD	9161		City Of Chicago Police	$6.50
12/10/2012	SHAMAH, MOHAMMAD	9161		City Of Chicago Police	$482.80
12/10/2012	SHAMAH, MOHAMMAD	9161		City Of Chicago Police	$0.68
12/10/2012	SHAMAH, MOHAMMAD	9161		City Of Chicago Police	$367.20
12/10/2012	SHAMAH, MOHAMMAD	9161		City Of Chicago Police	$18.92
12/10/2012	SHAMAH, MOHAMMAD	9161		City Of Chicago Police	$6.50
12/10/2012	SHAMAH, MOHAMMAD	9161		City Of Chicago Police	$452.40
12/10/2012	SHAMAH, MOHAMMAD	9161		City Of Chicago Police	$1.01
12/10/2012	SHAMAH, MOHAMMAD	9161		City Of Chicago Police	$6.50
12/10/2012	SHAMAH, MOHAMMAD	9161		City Of Chicago Police	$83.39
12/10/2012	SHAMAH, MOHAMMAD	9161		City Of Chicago Police	$12.37
12/10/2012	SHAMAH, MOHAMMAD	9161		City Of Chicago Police	$209.57
12/10/2012	SHAMAH, MOHAMMAD	9161		City Of Chicago Police	$6.50
12/10/2012	SHAMAH, MOHAMMAD	9161		City Of Chicago Police	$9.18
12/10/2012	SHAMAH, MOHAMMAD	9161		City Of Chicago Police	$123.39
12/10/2012	SHAMAH, MOHAMMAD	9161		City Of Chicago Police	$6.50
03/21/2012	SERVIN, DANTE	9165		City Of Chicago Police	$326.57

Incident Date	Claimant	Rank	Unit of	Insured	Total to be Paid
01/01/2012	SERAFINI, JOHN	9173	001	City Of Chicago Police	$153.03
01/01/2012	SERAFINI, JOHN	9173	001	City Of Chicago Police	$6.50
09/12/2013	SEDORY, MATTHEW	9161		City Of Chicago Police	$6.50
09/12/2013	SEDORY, MATTHEW	9161		City Of Chicago Police	$16.03
09/12/2013	SEDORY, MATTHEW	9161		City Of Chicago Police	$6.50
09/12/2013	SEDORY, MATTHEW	9161		City Of Chicago Police	$627.43
09/12/2013	SEDORY, MATTHEW	9161		City Of Chicago Police	$47.15
04/20/2013	SCHULER, JOHN	9171		City Of Chicago Police	$6.50
04/20/2013	SCHULER, JOHN	9171		City Of Chicago Police	$26.92
09/12/2013	SCHREIBER, ERIC	9161	044	City Of Chicago Police	$16.03
09/12/2013	SCHREIBER, ERIC	9161	044	City Of Chicago Police	$6.50
09/12/2013	SCHREIBER, ERIC	9161	044	City Of Chicago Police	$6.50
09/12/2013	SCHREIBER, ERIC	9161	044	City Of Chicago Police	$627.43
09/12/2013	SCHREIBER, ERIC	9161	044	City Of Chicago Police	$47.15
08/16/2013	SCHNIER, BRIAN	9171		City Of Chicago Police	$6.50
08/16/2013	SCHNIER, BRIAN	9171		City Of Chicago Police	$4.22
08/16/2013	SCHNIER, BRIAN	9171		City Of Chicago Police	$165.27
07/17/2013	SCHMIDT, RICHARD	9161		City Of Chicago Police	$1.13
07/17/2013	SCHMIDT, RICHARD	9161		City Of Chicago Police	$6.50
07/17/2013	SCHMIDT, RICHARD	9161		City Of Chicago Police	$609.90
07/17/2013	SCHMIDT, RICHARD	9161		City Of Chicago Police	$8.64
07/17/2013	SCHMIDT, RICHARD	9161		City Of Chicago Police	$6.50
07/17/2013	SCHMIDT, RICHARD	9161		City Of Chicago Police	$129.91
07/17/2013	SCHMIDT, RICHARD	9161		City Of Chicago Police	$6.14
07/17/2013	SCHMIDT, RICHARD	9161		City Of Chicago Police	$6.50
07/17/2013	SCHMIDT, RICHARD	9161		City Of Chicago Police	$11.80
07/17/2013	SCHMIDT, RICHARD	9161		City Of Chicago Police	$33.16
07/17/2013	SCHMIDT, RICHARD	9161		City Of Chicago Police	$6.50
07/17/2013	SCHMIDT, RICHARD	9161		City Of Chicago Police	$275.28
07/17/2013	SCHMIDT, RICHARD	9161		City Of Chicago Police	$0.69
07/17/2013	SCHMIDT, RICHARD	9161		City Of Chicago Police	$6.50
07/17/2013	SCHMIDT, RICHARD	9161		City Of Chicago Police	$372.46
07/17/2013	SCHMIDT, RICHARD	9161		City Of Chicago Police	$6.50

Incident Date	Claimant	Rank	Unit of	Insured	Total to be Paid
07/17/2013	SCHMIDT, RICHARD	9161		City Of Chicago Police	$217.81
07/17/2013	SCHMIDT, RICHARD	9161		City Of Chicago Police	$6.50
08/06/2012	SCHERER, KARL	9171	023	City Of Chicago Police	$35.44
06/18/2013	SCHERER, KARL	9161	016	City Of Chicago Police	$65.56
06/18/2013	SCHERER, KARL	9161	016	City Of Chicago Police	$0.43
06/18/2013	SCHERER, KARL	9161	016	City Of Chicago Police	$6.50
06/18/2013	SCHERER, KARL	9161	016	City Of Chicago Police	$232.71
06/18/2013	SCHERER, KARL	9161	016	City Of Chicago Police	$0.31
06/18/2013	SCHERER, KARL	9161	016	City Of Chicago Police	$6.50
06/18/2013	SCHERER, KARL	9161	016	City Of Chicago Police	$164.07
06/18/2013	SCHERER, KARL	9161	016	City Of Chicago Police	$0.20
06/18/2013	SCHERER, KARL	9161	016	City Of Chicago Police	$6.50
06/18/2013	SCHERER, KARL	9161	016	City Of Chicago Police	$113.15
06/18/2013	SCHERER, KARL	9161	016	City Of Chicago Police	$0.31
06/18/2013	SCHERER, KARL	9161	016	City Of Chicago Police	$6.50
06/18/2013	SCHERER, KARL	9161	016	City Of Chicago Police	$164.07
06/18/2013	SCHERER, KARL	9161	016	City Of Chicago Police	$0.31
06/18/2013	SCHERER, KARL	9161	016	City Of Chicago Police	$6.50
06/18/2013	SCHERER, KARL	9161	016	City Of Chicago Police	$164.07
06/18/2013	SCHERER, KARL	9161	016	City Of Chicago Police	$6.50
06/18/2013	SCHERER, KARL	9161	016	City Of Chicago Police	$0.96
06/18/2013	SCHERER, KARL	9161	016	City Of Chicago Police	$179.23
06/18/2013	SCHERER, KARL	9161	016	City Of Chicago Police	$6.50
06/18/2013	SCHERER, KARL	9161	016	City Of Chicago Police	$0.33
06/18/2013	SCHERER, KARL	9161	016	City Of Chicago Police	$165.94
06/18/2013	SCHERER, KARL	9161	016	City Of Chicago Police	$6.50
06/18/2013	SCHERER, KARL	9161	016	City Of Chicago Police	$0.31
06/18/2013	SCHERER, KARL	9161	016	City Of Chicago Police	$152.64
06/18/2013	SCHERER, KARL	9161	016	City Of Chicago Police	$6.50
06/18/2013	SCHERER, KARL	9161	016	City Of Chicago Police	$0.29
06/18/2013	SCHERER, KARL	9161	016	City Of Chicago Police	$164.07
06/18/2013	SCHERER, KARL	9161	016	City Of Chicago Police	$6.50
06/18/2013	SCHERER, KARL	9161	016	City Of Chicago Police	$0.31

Incident Date	Claimant	Rank	Unit of	Insured	Total to be Paid
06/18/2013	SCHERER, KARL	9161	016	City Of Chicago Police	$183.70
06/18/2013	SCHERER, KARL	9161	016	City Of Chicago Police	$6.50
06/18/2013	SCHERER, KARL	9161	016	City Of Chicago Police	$0.35
06/18/2013	SCHERER, KARL	9161	016	City Of Chicago Police	$164.07
06/18/2013	SCHERER, KARL	9161	016	City Of Chicago Police	$0.31
06/18/2013	SCHERER, KARL	9161	016	City Of Chicago Police	$6.50
02/08/2012	SCAPARDINE, MICHAEL	9161	008	City Of Chicago Police	$96.55
01/01/2012	SAUCEDO, MARISA	9161	001	City Of Chicago Police	$6.50
01/01/2012	SAUCEDO, MARISA	9161	001	City Of Chicago Police	$6.50
01/01/2012	SAUCEDO, MARISA	9161	001	City Of Chicago Police	$164.25
01/01/2012	SAUCEDO, MARISA	9161	001	City Of Chicago Police	$314.52
11/01/2012	SARLO, DOMINIC	9206	018	City Of Chicago Police	$23.61
11/01/2012	SARLO, DOMINIC	9206	018	City Of Chicago Police	$23.61
01/19/2013	SANTOS, JORGE	9161	044	City Of Chicago Police	$6.50
01/19/2013	SANTOS, JORGE	9161	044	City Of Chicago Police	$106.61
01/19/2013	SANTOS, JORGE	9161	044	City Of Chicago Police	$209.12
01/19/2013	SANTOS, JORGE	9161	044	City Of Chicago Police	$6.50
06/29/2013	SANCHEZ, NICOLAS	9161	024	City Of Chicago Police	$0.80
06/29/2013	SANCHEZ, NICOLAS	9161	024	City Of Chicago Police	$6.50
06/29/2013	SANCHEZ, NICOLAS	9161	024	City Of Chicago Police	$66.25
06/29/2013	SANCHEZ, NICOLAS	9161	024	City Of Chicago Police	$2.11
06/29/2013	SANCHEZ, NICOLAS	9161	024	City Of Chicago Police	$6.50
06/29/2013	SANCHEZ, NICOLAS	9161	024	City Of Chicago Police	$174.45
06/29/2013	SANCHEZ, NICOLAS	9161	024	City Of Chicago Police	$3.80
06/29/2013	SANCHEZ, NICOLAS	9161	024	City Of Chicago Police	$6.50
06/29/2013	SANCHEZ, NICOLAS	9161	024	City Of Chicago Police	$313.92
06/29/2013	SANCHEZ, NICOLAS	9161	024	City Of Chicago Police	$6.07
06/29/2013	SANCHEZ, NICOLAS	9161	024	City Of Chicago Police	$6.50
06/29/2013	SANCHEZ, NICOLAS	9161	024	City Of Chicago Police	$501.35
03/03/2013	SANCHEZ, JOSE	9161	015	City Of Chicago Police	$140.29
03/03/2013	SANCHEZ, JOSE	9161	015	City Of Chicago Police	$6.50
03/03/2013	SANCHEZ, JOSE	9161	015	City Of Chicago Police	$3.59
09/18/2013	SANCHEZ, JOSE	9161	015	City Of Chicago Police	$113.75

Incident Date	Claimant	Rank	Unit of	Insured	Total to be Paid
07/26/2013	SANCHEZ, GUADALUPE	9161	044	City Of Chicago Police	$6.50
07/26/2013	SANCHEZ, GUADALUPE	9161	044	City Of Chicago Police	$1.23
07/26/2013	SANCHEZ, GUADALUPE	9161	044	City Of Chicago Police	$66.25
07/26/2013	SANCHEZ, GUADALUPE	9161	044	City Of Chicago Police	$101.28
07/26/2013	SANCHEZ, GUADALUPE	9161	044	City Of Chicago Police	$0.80
07/26/2013	SANCHEZ, GUADALUPE	9161	044	City Of Chicago Police	$6.50
07/25/2013	SALVADOR, RICHARD	9161		City Of Chicago Police	$6.50
07/25/2013	SALVADOR, RICHARD	9161		City Of Chicago Police	$112.50
07/25/2013	SALVADOR, RICHARD	9161		City Of Chicago Police	$6.50
07/25/2013	SALVADOR, RICHARD	9161		City Of Chicago Police	$6.50
07/25/2013	SALVADOR, RICHARD	9161		City Of Chicago Police	$268.39
07/25/2013	SALVADOR, RICHARD	9161		City Of Chicago Police	$306.28
07/25/2013	SALVADOR, RICHARD	9161		City Of Chicago Police	$2.88
08/09/2013	SALGADO, CLAUDIO	9161	044	City Of Chicago Police	$0.59
08/09/2013	SALGADO, CLAUDIO	9161	044	City Of Chicago Police	$101.28
08/09/2013	SALGADO, CLAUDIO	9161	044	City Of Chicago Police	$314.10
08/09/2013	SALGADO, CLAUDIO	9161	044	City Of Chicago Police	$1.23
08/09/2013	SALGADO, CLAUDIO	9161	044	City Of Chicago Police	$6.50
08/09/2013	SALGADO, CLAUDIO	9161	044	City Of Chicago Police	$101.28
08/09/2013	SALGADO, CLAUDIO	9161	044	City Of Chicago Police	$6.50
08/09/2013	SALGADO, CLAUDIO	9161	044	City Of Chicago Police	$0.48
08/09/2013	SALGADO, CLAUDIO	9161	044	City Of Chicago Police	$6.50
08/09/2013	SALGADO, CLAUDIO	9161	044	City Of Chicago Police	$256.57
08/09/2013	SALGADO, CLAUDIO	9161	044	City Of Chicago Police	$1.23
08/09/2013	SALGADO, CLAUDIO	9161	044	City Of Chicago Police	$6.50
08/09/2013	SALGADO, CLAUDIO	9161	044	City Of Chicago Police	$101.28
08/09/2013	SALGADO, CLAUDIO	9161	044	City Of Chicago Police	$0.48
08/09/2013	SALGADO, CLAUDIO	9161	044	City Of Chicago Police	$6.50
08/09/2013	SALGADO, CLAUDIO	9161	044	City Of Chicago Police	$254.71
08/09/2013	SALGADO, CLAUDIO	9161	044	City Of Chicago Police	$1.57
08/09/2013	SALGADO, CLAUDIO	9161	044	City Of Chicago Police	$6.50
08/09/2013	SALGADO, CLAUDIO	9161	044	City Of Chicago Police	$6.50
08/09/2013	SALGADO, CLAUDIO	9161	044	City Of Chicago Police	$6.50

Incident Date	Claimant	Rank	Unit of	Insured	Total to be Paid
08/09/2013	SALGADO, CLAUDIO	9161	044	City Of Chicago Police	$1.23
08/09/2013	SALGADO, CLAUDIO	9161	044	City Of Chicago Police	$835.45
08/09/2013	SALGADO, CLAUDIO	9161	044	City Of Chicago Police	$1.23
08/09/2013	SALGADO, CLAUDIO	9161	044	City Of Chicago Police	$6.50
08/09/2013	SALGADO, CLAUDIO	9161	044	City Of Chicago Police	$101.28
08/09/2013	SALGADO, CLAUDIO	9161	044	City Of Chicago Police	$2.04
08/09/2013	SALGADO, CLAUDIO	9161	044	City Of Chicago Police	$6.50
08/09/2013	SALGADO, CLAUDIO	9161	044	City Of Chicago Police	$168.44
08/09/2013	SALGADO, CLAUDIO	9161	044	City Of Chicago Police	$6.50
08/09/2013	SALGADO, CLAUDIO	9161	044	City Of Chicago Police	$207.70
08/09/2013	SALGADO, CLAUDIO	9161	044	City Of Chicago Police	$6.50
08/09/2013	SALGADO, CLAUDIO	9161	044	City Of Chicago Police	$34.28
08/09/2013	SALGADO, CLAUDIO	9161	044	City Of Chicago Police	$6.50
08/09/2013	SALGADO, CLAUDIO	9161	044	City Of Chicago Police	$272.17
04/26/2013	SALAZAR, CARLOS	9161	004	City Of Chicago Police	$25.57
04/26/2013	SALAZAR, CARLOS	9161	004	City Of Chicago Police	$6.50
04/26/2013	SALAZAR, CARLOS	9161	004	City Of Chicago Police	$0.31
11/21/2010	SAID, WASIM	9161	044	City Of Chicago Police	$6.50
11/21/2010	SAID, WASIM	9161	044	City Of Chicago Police	$250.00
11/21/2010	SAID, WASIM	9161	044	City Of Chicago Police	$6.50
06/14/2012	SAID, WASIM	9161	044	City Of Chicago Police	$6.50
06/14/2012	SAID, WASIM	9161	044	City Of Chicago Police	$154.49
06/14/2012	SAID, WASIM	9161	044	City Of Chicago Police	$15.40
06/14/2012	SAID, WASIM	9161	044	City Of Chicago Police	$6.50
06/14/2012	SAID, WASIM	9161	044	City Of Chicago Police	$146.75
06/14/2012	SAID, WASIM	9161	044	City Of Chicago Police	$1.30
06/14/2012	SAID, WASIM	9161	044	City Of Chicago Police	$6.50
06/14/2012	SAID, WASIM	9161	044	City Of Chicago Police	$50.79
06/14/2012	SAID, WASIM	9161	044	City Of Chicago Police	$17.32
06/14/2012	SAID, WASIM	9161	044	City Of Chicago Police	$143.01
06/14/2012	SAID, WASIM	9161	044	City Of Chicago Police	$148.83
06/14/2012	SAID, WASIM	9161	044	City Of Chicago Police	$6.65
06/14/2012	SAID, WASIM	9161	044	City Of Chicago Police	$6.50

Incident Date	Claimant	Rank	Unit of	Insured	Total to be Paid
06/14/2012	SAID, WASIM	9161	044	City Of Chicago Police	$137.23
06/14/2012	SAID, WASIM	9161	044	City Of Chicago Police	$4.80
06/14/2012	SAID, WASIM	9161	044	City Of Chicago Police	$6.50
06/14/2012	SAID, WASIM	9161	044	City Of Chicago Police	$135.22
06/14/2012	SAID, WASIM	9161	044	City Of Chicago Police	$20.24
06/14/2012	SAID, WASIM	9161	044	City Of Chicago Police	$6.50
06/14/2012	SAID, WASIM	9161	044	City Of Chicago Police	$152.00
06/14/2012	SAID, WASIM	9161	044	City Of Chicago Police	$3.56
06/14/2012	SAID, WASIM	9161	044	City Of Chicago Police	$6.50
06/14/2012	SAID, WASIM	9161	044	City Of Chicago Police	$133.87
06/14/2012	SAID, WASIM	9161	044	City Of Chicago Police	$11.97
06/14/2012	SAID, WASIM	9161	044	City Of Chicago Police	$6.50
06/14/2012	SAID, WASIM	9161	044	City Of Chicago Police	$22.52
06/14/2012	SAID, WASIM	9161	044	City Of Chicago Police	$107.36
06/14/2012	SAID, WASIM	9161	044	City Of Chicago Police	$6.50
06/14/2012	SAID, WASIM	9161	044	City Of Chicago Police	$6.50
04/27/1995	Rycraw, Cheryl L	P	00006	City Of Chicago Police	$203.66
04/27/1995	Rycraw, Cheryl L	P	00006	City Of Chicago Police	$4.29
04/27/1995	Rycraw, Cheryl L	P	00006	City Of Chicago Police	$66.18
04/27/1995	Rycraw, Cheryl L	P	00006	City Of Chicago Police	$6.50
04/27/1995	Rycraw, Cheryl L	P	00006	City Of Chicago Police	$6.74
04/27/1995	Rycraw, Cheryl L	P	00006	City Of Chicago Police	$6.50
04/27/1995	Rycraw, Cheryl L	P	00006	City Of Chicago Police	$87.92
04/27/1995	Rycraw, Cheryl L	P	00006	City Of Chicago Police	$6.50
04/27/1995	Rycraw, Cheryl L	P	00006	City Of Chicago Police	$90.34
04/27/1995	Rycraw, Cheryl L	P	00006	City Of Chicago Police	$6.50
04/27/1995	Rycraw, Cheryl L	P	00006	City Of Chicago Police	$329.78
04/27/1995	Rycraw, Cheryl L	P	00006	City Of Chicago Police	$6.50
04/27/1995	Rycraw, Cheryl L	P	00006	City Of Chicago Police	$157.44
04/27/1995	Rycraw, Cheryl L	P	00006	City Of Chicago Police	$7.50
04/27/1995	Rycraw, Cheryl L	P	00006	City Of Chicago Police	$6.50
04/27/1995	Rycraw, Cheryl L	P	00006	City Of Chicago Police	$618.56
04/27/1995	Rycraw, Cheryl L	P	00006	City Of Chicago Police	$6.50

Incident Date	Claimant	Rank	Unit of	Insured	Total to be Paid
04/27/1995	Rihani, Steven J	P	00017	City Of Chicago Police	$6.50
04/27/1995	Rihani, Steven J	P	00017	City Of Chicago Police	$465.00
04/27/1995	Rihani, Steven J	P	00017	City Of Chicago Police	$35.65
06/19/2006	Reed, Larry	P	00153	City Of Chicago Police	$48.76
10/21/1992	Rak, John	P	00015	City Of Chicago Police	$2.46
10/21/1992	Rak, John	P	00015	City Of Chicago Police	$6.50
10/21/1992	Rak, John	P	00015	City Of Chicago Police	$202.64
08/13/2013	RUZAK, BRADLEY	9161	312	City Of Chicago Police	$0.58
08/13/2013	RUZAK, BRADLEY	9161	312	City Of Chicago Police	$6.50
08/13/2013	RUZAK, BRADLEY	9161	312	City Of Chicago Police	$310.90
08/13/2013	RUZAK, BRADLEY	9161	312	City Of Chicago Police	$0.69
08/13/2013	RUZAK, BRADLEY	9161	312	City Of Chicago Police	$6.50
08/13/2013	RUZAK, BRADLEY	9161	312	City Of Chicago Police	$27.00
08/13/2013	RUZAK, BRADLEY	9161	312	City Of Chicago Police	$3.12
08/13/2013	RUZAK, BRADLEY	9161	312	City Of Chicago Police	$6.50
08/13/2013	RUZAK, BRADLEY	9161	312	City Of Chicago Police	$257.33
08/13/2013	RUZAK, BRADLEY	9161	312	City Of Chicago Police	$4.22
08/13/2013	RUZAK, BRADLEY	9161	312	City Of Chicago Police	$6.50
08/13/2013	RUZAK, BRADLEY	9161	312	City Of Chicago Police	$165.27
08/13/2013	RUZAK, BRADLEY	9161	312	City Of Chicago Police	$0.28
08/13/2013	RUZAK, BRADLEY	9161	312	City Of Chicago Police	$6.50
08/13/2013	RUZAK, BRADLEY	9161	312	City Of Chicago Police	$155.07
06/27/2012	RUTKOWSKI, KIRK	9161		City Of Chicago Police	$6.50
06/27/2012	RUTKOWSKI, KIRK	9161		City Of Chicago Police	$6.50
06/27/2012	RUTKOWSKI, KIRK	9161		City Of Chicago Police	$267.32
06/27/2012	RUTKOWSKI, KIRK	9161		City Of Chicago Police	$30.85
06/27/2012	RUTKOWSKI, KIRK	9161		City Of Chicago Police	$6.50
06/27/2012	RUTKOWSKI, KIRK	9161		City Of Chicago Police	$522.05
06/10/2013	RUHL, WILLIAM	9161	022	City Of Chicago Police	$3.16
06/10/2013	RUHL, WILLIAM	9161	022	City Of Chicago Police	$6.50
06/10/2013	RUHL, WILLIAM	9161	022	City Of Chicago Police	$261.11
06/10/2013	RUHL, WILLIAM	9161	022	City Of Chicago Police	$6.50
09/26/2012	RUCK, WILLIAM	9165	640	City Of Chicago Police	$6.50

Incident Date	Claimant	Rank	Unit of	Insured	Total to be Paid
03/21/2013	ROTKVICH, ANTHONY	9161	004	City Of Chicago Police	$0.53
03/21/2013	ROTKVICH, ANTHONY	9161	004	City Of Chicago Police	$230.19
03/21/2013	ROTKVICH, ANTHONY	9161	004	City Of Chicago Police	$6.50
03/21/2013	ROTKVICH, ANTHONY	9161	004	City Of Chicago Police	$0.43
03/21/2013	ROTKVICH, ANTHONY	9161	004	City Of Chicago Police	$820.00
03/21/2013	ROTKVICH, ANTHONY	9161	004	City Of Chicago Police	$6.50
03/21/2013	ROTKVICH, ANTHONY	9161	004	City Of Chicago Police	$69.36
03/21/2013	ROTKVICH, ANTHONY	9161	004	City Of Chicago Police	$6.50
03/21/2013	ROTKVICH, ANTHONY	9161	004	City Of Chicago Police	$6.50
03/21/2013	ROTKVICH, ANTHONY	9161	004	City Of Chicago Police	$284.73
07/08/2013	ROSALES JR, RAUL	9161		City Of Chicago Police	$6.50
07/08/2013	ROSALES JR, RAUL	9161		City Of Chicago Police	$886.31
07/08/2013	ROSALES JR, RAUL	9161		City Of Chicago Police	$6.50
07/08/2013	ROSALES JR, RAUL	9161		City Of Chicago Police	$328.32
07/08/2013	ROSALES JR, RAUL	9161		City Of Chicago Police	$6.50
07/08/2013	ROSALES JR, RAUL	9161		City Of Chicago Police	$250.00
07/08/2013	ROSALES JR, RAUL	9161		City Of Chicago Police	$265.54
07/08/2013	ROSALES JR, RAUL	9161		City Of Chicago Police	$6.50
07/08/2013	ROSALES JR, RAUL	9161		City Of Chicago Police	$14.83
07/08/2013	ROSALES JR, RAUL	9161		City Of Chicago Police	$6.50
07/08/2013	ROSALES JR, RAUL	9161		City Of Chicago Police	$8.16
07/08/2013	ROSALES JR, RAUL	9161		City Of Chicago Police	$6.50
07/08/2013	ROSALES JR, RAUL	9161		City Of Chicago Police	$673.69
07/08/2013	ROSALES JR, RAUL	9161		City Of Chicago Police	$6.50
07/08/2013	ROSALES JR, RAUL	9161		City Of Chicago Police	$6.50
07/08/2013	ROSALES JR, RAUL	9161		City Of Chicago Police	$29.80
07/08/2013	ROSALES JR, RAUL	9161		City Of Chicago Police	$69.74
08/26/2012	ROQUE, ROEL	9161		City Of Chicago Police	$223.97
08/26/2012	ROQUE, ROEL	9161		City Of Chicago Police	$6.50
08/26/2012	ROQUE, ROEL	9161		City Of Chicago Police	$45.17
08/26/2012	ROQUE, ROEL	9161		City Of Chicago Police	$6.10
08/26/2012	ROQUE, ROEL	9161		City Of Chicago Police	$6.50
08/26/2012	ROQUE, ROEL	9161		City Of Chicago Police	$242.63

Incident Date	Claimant	Rank	Unit of	Insured	Total to be Paid
08/26/2012	ROQUE, ROEL	9161		City Of Chicago Police	$6.50
08/26/2012	ROQUE, ROEL	9161		City Of Chicago Police	$223.97
08/26/2012	ROQUE, ROEL	9161		City Of Chicago Police	$6.50
08/26/2012	ROQUE, ROEL	9161		City Of Chicago Police	$178.80
08/26/2012	ROQUE, ROEL	9161		City Of Chicago Police	$6.50
08/26/2012	ROQUE, ROEL	9161		City Of Chicago Police	$135.51
08/26/2012	ROQUE, ROEL	9161		City Of Chicago Police	$6.50
08/26/2012	ROQUE, ROEL	9161		City Of Chicago Police	$178.80
08/26/2012	ROQUE, ROEL	9161		City Of Chicago Police	$45.05
08/26/2012	ROQUE, ROEL	9161		City Of Chicago Police	$6.50
08/26/2012	ROQUE, ROEL	9161		City Of Chicago Police	$6.50
08/26/2012	ROQUE, ROEL	9161		City Of Chicago Police	$627.83
08/26/2012	ROQUE, ROEL	9161		City Of Chicago Police	$6.50
08/26/2012	ROQUE, ROEL	9161		City Of Chicago Police	$468.74
08/26/2012	ROQUE, ROEL	9161		City Of Chicago Police	$6.50
08/26/2012	ROQUE, ROEL	9161		City Of Chicago Police	$178.80
08/26/2012	ROQUE, ROEL	9161		City Of Chicago Police	$6.50
08/26/2012	ROQUE, ROEL	9161		City Of Chicago Police	$178.80
08/26/2012	ROQUE, ROEL	9161		City Of Chicago Police	$6.50
08/26/2012	ROQUE, ROEL	9161		City Of Chicago Police	$178.80
08/26/2012	ROQUE, ROEL	9161		City Of Chicago Police	$6.50
03/28/2011	RONAN, RUTH	9171		City Of Chicago Police	$6.50
03/28/2011	RONAN, RUTH	9171		City Of Chicago Police	$2.37
03/28/2011	RONAN, RUTH	9171		City Of Chicago Police	$58.29
01/04/2012	ROMERO, MIGUEL	9161		City Of Chicago Police	$40.26
01/04/2012	ROMERO, MIGUEL	9161		City Of Chicago Police	$6.50
01/04/2012	ROMERO, MIGUEL	9161		City Of Chicago Police	$325.00
07/01/2013	RODRIGUEZ, PEDRO	9161	014	City Of Chicago Police	$6.50
07/01/2013	RODRIGUEZ, PEDRO	9161	014	City Of Chicago Police	$3.65
07/01/2013	RODRIGUEZ, PEDRO	9161	014	City Of Chicago Police	$66.25
07/01/2013	RODRIGUEZ, PEDRO	9161	014	City Of Chicago Police	$0.80
07/01/2013	RODRIGUEZ, PEDRO	9161	014	City Of Chicago Police	$161.51
07/01/2013	RODRIGUEZ, PEDRO	9161	014	City Of Chicago Police	$6.50

Incident Date	Claimant	Rank	Unit of	Insured	Total to be Paid
07/01/2013	RODRIGUEZ, PEDRO	9161	014	City Of Chicago Police	$25.45
07/01/2013	RODRIGUEZ, PEDRO	9161	014	City Of Chicago Police	$301.12
07/01/2013	RODRIGUEZ, PEDRO	9161	014	City Of Chicago Police	$6.50
05/23/2013	RODRIGUEZ, MIGUEL	9161		City Of Chicago Police	$13.33
05/23/2013	RODRIGUEZ, MIGUEL	9161		City Of Chicago Police	$6.39
06/26/2013	RODRIGUEZ, LYDIA	9161		City Of Chicago Police	$12.01
06/26/2013	RODRIGUEZ, LYDIA	9161		City Of Chicago Police	$6.50
06/26/2013	RODRIGUEZ, LYDIA	9161		City Of Chicago Police	$992.47
09/07/2013	RODRIGUEZ, LYDIA	9161	192	City Of Chicago Police	$35.13
09/07/2013	RODRIGUEZ, LYDIA	9161	192	City Of Chicago Police	$119.41
09/07/2013	RODRIGUEZ, LYDIA	9161	192	City Of Chicago Police	$6.50
03/17/2010	RODRIGUEZ, JOSEPH	9161		City Of Chicago Police	$6.50
03/17/2010	RODRIGUEZ, JOSEPH	9161		City Of Chicago Police	$54.12
01/23/2012	RODRIGUEZ, JOE	9161		City Of Chicago Police	$87.45
01/23/2012	RODRIGUEZ, JOE	9161		City Of Chicago Police	$6.50
01/23/2012	RODRIGUEZ, JOE	9161		City Of Chicago Police	$9.08
07/12/2013	RODRIGUEZ JR, FRANCISCO			City Of Chicago Police	$36.56
07/12/2013	RODRIGUEZ JR, FRANCISCO			City Of Chicago Police	$6.50
07/12/2013	RODRIGUEZ JR, FRANCISCO			City Of Chicago Police	$51.41
07/12/2013	RODRIGUEZ JR, FRANCISCO			City Of Chicago Police	$6.50
07/12/2013	RODRIGUEZ JR, FRANCISCO			City Of Chicago Police	$0.62
01/28/2013	ROCCO-PIGNATO, LISA	9161	009	City Of Chicago Police	$153.18
01/28/2013	ROCCO-PIGNATO, LISA	9161	009	City Of Chicago Police	$6.50
01/28/2013	ROCCO-PIGNATO, LISA	9161	009	City Of Chicago Police	$6.50
01/28/2013	ROCCO-PIGNATO, LISA	9161	009	City Of Chicago Police	$144.15
01/28/2013	ROCCO-PIGNATO, LISA	9161	009	City Of Chicago Police	$21.32
01/28/2013	ROCCO-PIGNATO, LISA	9161	009	City Of Chicago Police	$6.50
01/28/2013	ROCCO-PIGNATO, LISA	9161	009	City Of Chicago Police	$153.18
01/28/2013	ROCCO-PIGNATO, LISA	9161	009	City Of Chicago Police	$13.02
01/28/2013	ROCCO-PIGNATO, LISA	9161	009	City Of Chicago Police	$6.50
01/28/2013	ROCCO-PIGNATO, LISA	9161	009	City Of Chicago Police	$144.15
01/28/2013	ROCCO-PIGNATO, LISA	9161	009	City Of Chicago Police	$13.02
01/28/2013	ROCCO-PIGNATO, LISA	9161	009	City Of Chicago Police	$6.50

Incident Date	Claimant	Rank	Unit of	Insured	Total to be Paid
01/28/2013	ROCCO-PIGNATO, LISA	9161	009	City Of Chicago Police	$144.15
01/28/2013	ROCCO-PIGNATO, LISA	9161	009	City Of Chicago Police	$10.97
01/28/2013	ROCCO-PIGNATO, LISA	9161	009	City Of Chicago Police	$6.50
01/28/2013	ROCCO-PIGNATO, LISA	9161	009	City Of Chicago Police	$906.66
01/28/2013	ROCCO-PIGNATO, LISA	9161	009	City Of Chicago Police	$13.02
01/28/2013	ROCCO-PIGNATO, LISA	9161	009	City Of Chicago Police	$6.50
01/28/2013	ROCCO-PIGNATO, LISA	9161	009	City Of Chicago Police	$144.15
01/28/2013	ROCCO-PIGNATO, LISA	9161	009	City Of Chicago Police	$21.32
01/28/2013	ROCCO-PIGNATO, LISA	9161	009	City Of Chicago Police	$93.53
01/28/2013	ROCCO-PIGNATO, LISA	9161	009	City Of Chicago Police	$13.02
12/02/2011	ROBLES, ROBERT	9161	013	City Of Chicago Police	$6.50
12/02/2011	ROBLES, ROBERT	9161	013	City Of Chicago Police	$162.50
12/02/2011	ROBLES, ROBERT	9161	013	City Of Chicago Police	$6.50
12/02/2011	ROBLES, ROBERT	9161	013	City Of Chicago Police	$20.13
12/02/2011	ROBLES, ROBERT	9161	013	City Of Chicago Police	$72.80
08/16/2013	ROBERTS, BRENDAN	9161		City Of Chicago Police	$454.35
08/16/2013	ROBERTS, BRENDAN	9161		City Of Chicago Police	$6.50
08/16/2013	ROBERTS, BRENDAN	9161		City Of Chicago Police	$5.50
04/19/2013	ROBERTS JR, ALONZO	9161	5	City Of Chicago Police	$44.81
04/19/2013	ROBERTS JR, ALONZO	9161	5	City Of Chicago Police	$6.50
04/19/2013	ROBERTS JR, ALONZO	9161	5	City Of Chicago Police	$183.94
04/19/2013	ROBERTS JR, ALONZO	9161	5	City Of Chicago Police	$17.54
04/19/2013	ROBERTS JR, ALONZO	9161	5	City Of Chicago Police	$0.08
04/19/2013	ROBERTS JR, ALONZO	9161	5	City Of Chicago Police	$6.50
04/19/2013	ROBERTS JR, ALONZO	9161	5	City Of Chicago Police	$561.44
04/19/2013	ROBERTS JR, ALONZO	9161	5	City Of Chicago Police	$6.50
04/19/2013	ROBERTS JR, ALONZO	9161	5	City Of Chicago Police	$1.04
04/19/2013	ROBERTS JR, ALONZO	9161	5	City Of Chicago Police	$0.34
06/18/2013	RIVERA, ROBINSON	PO	012	City Of Chicago Police	$177.37
06/18/2013	RIVERA, ROBINSON	PO	012	City Of Chicago Police	$0.33
06/18/2013	RIVERA, ROBINSON	PO	012	City Of Chicago Police	$6.50
06/20/2013	RIVERA, MARY	9161	044	City Of Chicago Police	$271.59
06/20/2013	RIVERA, MARY	9161	044	City Of Chicago Police	$6.50

Incident Date	Claimant	Rank	Unit of	Insured	Total to be Paid
06/20/2013	RIVERA, MARY	9161	044	City Of Chicago Police	$1.87
06/20/2013	RIVERA, MARY	9161	044	City Of Chicago Police	$6.50
06/20/2013	RIVERA, MARY	9161	044	City Of Chicago Police	$46.00
06/20/2013	RIVERA, MARY	9161	044	City Of Chicago Police	$0.48
06/20/2013	RIVERA, MARY	9161	044	City Of Chicago Police	$6.50
06/20/2013	RIVERA, MARY	9161	044	City Of Chicago Police	$258.72
06/20/2013	RIVERA, MARY	9161	044	City Of Chicago Police	$0.83
06/20/2013	RIVERA, MARY	9161	044	City Of Chicago Police	$6.50
06/20/2013	RIVERA, MARY	9161	044	City Of Chicago Police	$4.51
06/20/2013	RIVERA, MARY	9161	044	City Of Chicago Police	$442.40
06/20/2013	RIVERA, MARY	9161	044	City Of Chicago Police	$372.85
06/20/2013	RIVERA, MARY	9161	044	City Of Chicago Police	$6.50
02/01/2013	RIGAN, KRISTOPHER	9171		City Of Chicago Police	$1.59
02/01/2013	RIGAN, KRISTOPHER	9171		City Of Chicago Police	$0.53
02/01/2013	RIGAN, KRISTOPHER	9171		City Of Chicago Police	$6.50
02/01/2013	RIGAN, KRISTOPHER	9171		City Of Chicago Police	$801.06
02/01/2013	RIGAN, KRISTOPHER	9171		City Of Chicago Police	$6.50
02/01/2013	RIGAN, KRISTOPHER	9171		City Of Chicago Police	$1.47
02/01/2013	RIGAN, KRISTOPHER	9171		City Of Chicago Police	$6.50
02/01/2013	RIGAN, KRISTOPHER	9171		City Of Chicago Police	$2.65
02/01/2013	RIGAN, KRISTOPHER	9171		City Of Chicago Police	$62.06
02/01/2013	RIGAN, KRISTOPHER	9171		City Of Chicago Police	$286.74
02/01/2013	RIGAN, KRISTOPHER	9171		City Of Chicago Police	$6.50
02/01/2013	RIGAN, KRISTOPHER	9171		City Of Chicago Police	$6.50
02/01/2013	RIGAN, KRISTOPHER	9171		City Of Chicago Police	$860.22
02/01/2013	RIGAN, KRISTOPHER	9171		City Of Chicago Police	$2.21
02/01/2013	RIGAN, KRISTOPHER	9171		City Of Chicago Police	$6.50
02/01/2013	RIGAN, KRISTOPHER	9171		City Of Chicago Police	$0.91
02/01/2013	RIGAN, KRISTOPHER	9171		City Of Chicago Police	$6.50
04/07/2010	RIGAN, KEITH	9161	001	City Of Chicago Police	$6.50
04/07/2010	RIGAN, KEITH	9161	001	City Of Chicago Police	$380.89
04/07/2010	RIGAN, KEITH	9161	001	City Of Chicago Police	$0.72
07/23/2013	RIGA JR, WILLIAM	9161		City Of Chicago Police	$5.57

Incident Date	Claimant	Rank	Unit of	Insured	Total to be Paid
07/23/2013	RIGA JR, WILLIAM	9161		City Of Chicago Police	$6.50
07/23/2013	RIGA JR, WILLIAM	9161		City Of Chicago Police	$6.50
07/23/2013	RIGA JR, WILLIAM	9161		City Of Chicago Police	$460.33
07/23/2013	RIGA JR, WILLIAM	9161		City Of Chicago Police	$0.80
07/23/2013	RIGA JR, WILLIAM	9161		City Of Chicago Police	$66.25
12/11/2012	RICHARDSON, ROBYN	9161	044	City Of Chicago Police	$460.31
12/11/2012	RICHARDSON, ROBYN	9161	044	City Of Chicago Police	$6.50
12/11/2012	RICHARDSON, ROBYN	9161	044	City Of Chicago Police	$0.85
12/11/2012	RICHARDSON, ROBYN	9161	044	City Of Chicago Police	$269.29
12/11/2012	RICHARDSON, ROBYN	9161	044	City Of Chicago Police	$6.50
12/11/2012	RICHARDSON, ROBYN	9161	044	City Of Chicago Police	$0.51
12/11/2012	RICHARDSON, ROBYN	9161	044	City Of Chicago Police	$6.50
12/11/2012	RICHARDSON, ROBYN	9161	044	City Of Chicago Police	$252.56
12/11/2012	RICHARDSON, ROBYN	9161	044	City Of Chicago Police	$6.50
12/11/2012	RICHARDSON, ROBYN	9161	044	City Of Chicago Police	$0.47
06/25/2012	RICHARDS, WARREN	9171	051	City Of Chicago Police	$0.33
06/25/2012	RICHARDS, WARREN	9171	051	City Of Chicago Police	$128.55
06/25/2012	RICHARDS, WARREN	9171	051	City Of Chicago Police	$173.36
06/25/2012	RICHARDS, WARREN	9171	051	City Of Chicago Police	$0.41
06/25/2012	RICHARDS, WARREN	9171	051	City Of Chicago Police	$6.50
06/25/2012	RICHARDS, WARREN	9171	051	City Of Chicago Police	$216.31
06/25/2012	RICHARDS, WARREN	9171	051	City Of Chicago Police	$6.50
06/25/2012	RICHARDS, WARREN	9171	051	City Of Chicago Police	$204.63
06/25/2012	RICHARDS, WARREN	9171	051	City Of Chicago Police	$6.50
06/25/2012	RICHARDS, WARREN	9171	051	City Of Chicago Police	$0.49
06/25/2012	RICHARDS, WARREN	9171	051	City Of Chicago Police	$6.50
06/25/2012	RICHARDS, WARREN	9171	051	City Of Chicago Police	$262.97
06/25/2012	RICHARDS, WARREN	9171	051	City Of Chicago Police	$0.49
06/25/2012	RICHARDS, WARREN	9171	051	City Of Chicago Police	$6.50
06/25/2012	RICHARDS, WARREN	9171	051	City Of Chicago Police	$265.12
06/25/2012	RICHARDS, WARREN	9171	051	City Of Chicago Police	$0.33
06/25/2012	RICHARDS, WARREN	9171	051	City Of Chicago Police	$6.50
06/25/2012	RICHARDS, WARREN	9171	051	City Of Chicago Police	$179.23

Incident Date	Claimant	Rank	Unit of	Insured	Total to be Paid
06/25/2012	RICHARDS, WARREN	9171	051	City Of Chicago Police	$0.49
06/25/2012	RICHARDS, WARREN	9171	051	City Of Chicago Police	$6.50
06/25/2012	RICHARDS, WARREN	9171	051	City Of Chicago Police	$262.97
06/25/2012	RICHARDS, WARREN	9171	051	City Of Chicago Police	$0.49
06/25/2012	RICHARDS, WARREN	9171	051	City Of Chicago Police	$6.50
06/25/2012	RICHARDS, WARREN	9171	051	City Of Chicago Police	$262.97
06/25/2012	RICHARDS, WARREN	9171	051	City Of Chicago Police	$0.24
06/25/2012	RICHARDS, WARREN	9171	051	City Of Chicago Police	$6.50
06/25/2012	RICHARDS, WARREN	9171	051	City Of Chicago Police	$6.50
05/17/2013	RHEIN, CHARLES	9171	353	City Of Chicago Police	$654.51
05/17/2013	RHEIN, CHARLES	9171	353	City Of Chicago Police	$6.50
05/17/2013	RHEIN, CHARLES	9171	353	City Of Chicago Police	$0.53
05/17/2013	RHEIN, CHARLES	9171	353	City Of Chicago Police	$280.74
05/17/2013	RHEIN, CHARLES	9171	353	City Of Chicago Police	$6.50
05/17/2013	RHEIN, CHARLES	9171	353	City Of Chicago Police	$1.23
12/31/2012	REYES, CHRISTOPHER	9161	044	City Of Chicago Police	$6.50
12/31/2012	REYES, CHRISTOPHER	9161	044	City Of Chicago Police	$6.50
12/31/2012	REYES, CHRISTOPHER	9161	044	City Of Chicago Police	$179.23
12/31/2012	REYES, CHRISTOPHER	9161	044	City Of Chicago Police	$0.33
12/31/2012	REYES, CHRISTOPHER	9161	044	City Of Chicago Police	$179.23
12/31/2012	REYES, CHRISTOPHER	9161	044	City Of Chicago Police	$6.50
12/31/2012	REYES, CHRISTOPHER	9161	044	City Of Chicago Police	$0.33
12/31/2012	REYES, CHRISTOPHER	9161	044	City Of Chicago Police	$6.50
12/31/2012	REYES, CHRISTOPHER	9161	044	City Of Chicago Police	$6.50
12/31/2012	REYES, CHRISTOPHER	9161	044	City Of Chicago Police	$6.50
12/31/2012	REYES, CHRISTOPHER	9161	044	City Of Chicago Police	$0.33
12/31/2012	REYES, CHRISTOPHER	9161	044	City Of Chicago Police	$6.50
12/31/2012	REYES, CHRISTOPHER	9161	044	City Of Chicago Police	$177.37
12/31/2012	REYES, CHRISTOPHER	9161	044	City Of Chicago Police	$0.66
12/31/2012	REYES, CHRISTOPHER	9161	044	City Of Chicago Police	$6.50
12/31/2012	REYES, CHRISTOPHER	9161	044	City Of Chicago Police	$354.74
12/31/2012	REYES, CHRISTOPHER	9161	044	City Of Chicago Police	$1.32
12/31/2012	REYES, CHRISTOPHER	9161	044	City Of Chicago Police	$6.50

Incident Date	Claimant	Rank	Unit of	Insured	Total to be Paid
12/31/2012	REYES, CHRISTOPHER	9161	044	City Of Chicago Police	$715.06
12/31/2012	REYES, CHRISTOPHER	9161	044	City Of Chicago Police	$6.50
12/31/2012	REYES, CHRISTOPHER	9161	044	City Of Chicago Police	$635.84
12/31/2012	REYES, CHRISTOPHER	9161	044	City Of Chicago Police	$18.97
12/31/2012	REYES, CHRISTOPHER	9161	044	City Of Chicago Police	$6.50
08/09/2011	REINA, SALVATORE	9171	014	City Of Chicago Police	$358.46
08/09/2011	REINA, SALVATORE	9171	014	City Of Chicago Police	$6.50
08/09/2011	REINA, SALVATORE	9171	014	City Of Chicago Police	$0.66
08/09/2011	REINA, SALVATORE	9171	014	City Of Chicago Police	$6.50
08/09/2011	REINA, SALVATORE	9171	014	City Of Chicago Police	$1.98
08/06/2013	REILLY, DAWN	9171	004	City Of Chicago Police	$6.50
08/06/2013	REILLY, DAWN	9171	004	City Of Chicago Police	$9.26
08/06/2013	REILLY, DAWN	9171	004	City Of Chicago Police	$7.39
08/06/2013	REILLY, DAWN	9171	004	City Of Chicago Police	$6.50
08/06/2013	REILLY, DAWN	9171	004	City Of Chicago Police	$289.13
08/06/2013	REILLY, DAWN	9171	004	City Of Chicago Police	$6.52
03/26/2013	REDD, DEANDRE	9165	620	City Of Chicago Police	$6.50
03/26/2013	REDD, DEANDRE	9165	620	City Of Chicago Police	$587.02
06/03/2013	RANGEL, MICHAEL	9161		City Of Chicago Police	$239.92
06/03/2013	RANGEL, MICHAEL	9161		City Of Chicago Police	$0.45
06/03/2013	RANGEL, MICHAEL	9161		City Of Chicago Police	$0.45
06/03/2013	RANGEL, MICHAEL	9161		City Of Chicago Police	$735.76
06/03/2013	RANGEL, MICHAEL	9161		City Of Chicago Police	$6.50
06/03/2013	RANGEL, MICHAEL	9161		City Of Chicago Police	$1.39
06/03/2013	RANGEL, MICHAEL	9161		City Of Chicago Police	$509.42
06/03/2013	RANGEL, MICHAEL	9161		City Of Chicago Police	$6.50
06/03/2013	RANGEL, MICHAEL	9161		City Of Chicago Police	$0.96
06/03/2013	RANGEL, MICHAEL	9161		City Of Chicago Police	$479.84
06/03/2013	RANGEL, MICHAEL	9161		City Of Chicago Police	$6.50
06/03/2013	RANGEL, MICHAEL	9161		City Of Chicago Police	$0.90
06/03/2013	RANGEL, MICHAEL	9161		City Of Chicago Police	$173.36
06/03/2013	RANGEL, MICHAEL	9161		City Of Chicago Police	$6.50
06/03/2013	RANGEL, MICHAEL	9161		City Of Chicago Police	$0.33

Incident Date	Claimant	Rank	Unit of	Insured	Total to be Paid
06/03/2013	RANGEL, MICHAEL	9161		City Of Chicago Police	$6.50
06/03/2013	RANGEL, MICHAEL	9161		City Of Chicago Police	$55.63
06/03/2013	RANGEL, MICHAEL	9161		City Of Chicago Police	$211.76
06/03/2013	RANGEL, MICHAEL	9161		City Of Chicago Police	$6.50
06/03/2013	RANGEL, MICHAEL	9161		City Of Chicago Police	$0.40
06/03/2013	RANGEL, MICHAEL	9161		City Of Chicago Police	$239.92
06/03/2013	RANGEL, MICHAEL	9161		City Of Chicago Police	$6.50
06/03/2013	RANGEL, MICHAEL	9161		City Of Chicago Police	$6.50
04/26/2013	RAMIREZ, JOSEPH	9161	171	City Of Chicago Police	$4.12
04/26/2013	RAMIREZ, JOSEPH	9161	171	City Of Chicago Police	$6.50
04/26/2013	RAMIREZ, JOSEPH	9161	171	City Of Chicago Police	$340.05
04/26/2013	RAMIREZ, JOSEPH	9161	171	City Of Chicago Police	$1.10
04/26/2013	RAMIREZ, JOSEPH	9161	171	City Of Chicago Police	$6.50
04/26/2013	RAMIREZ, JOSEPH	9161	171	City Of Chicago Police	$90.74
04/26/2013	RAMIREZ, JOSEPH	9161	171	City Of Chicago Police	$336.20
04/26/2013	RAMIREZ, JOSEPH	9161	171	City Of Chicago Police	$6.50
04/26/2013	RAMIREZ, JOSEPH	9161	171	City Of Chicago Police	$4.07
04/26/2013	RAMIREZ, JOSEPH	9161	171	City Of Chicago Police	$254.22
04/26/2013	RAMIREZ, JOSEPH	9161	171	City Of Chicago Police	$6.50
04/26/2013	RAMIREZ, JOSEPH	9161	171	City Of Chicago Police	$3.08
04/26/2013	RAMIREZ, JOSEPH	9161	171	City Of Chicago Police	$333.90
04/26/2013	RAMIREZ, JOSEPH	9161	171	City Of Chicago Police	$6.50
04/26/2013	RAMIREZ, JOSEPH	9161	171	City Of Chicago Police	$4.05
04/26/2013	RAMIREZ, JOSEPH	9161	171	City Of Chicago Police	$290.99
04/26/2013	RAMIREZ, JOSEPH	9161	171	City Of Chicago Police	$6.50
04/26/2013	RAMIREZ, JOSEPH	9161	171	City Of Chicago Police	$3.53
04/26/2013	RAMIREZ, JOSEPH	9161	171	City Of Chicago Police	$340.05
04/26/2013	RAMIREZ, JOSEPH	9161	171	City Of Chicago Police	$6.50
04/26/2013	RAMIREZ, JOSEPH	9161	171	City Of Chicago Police	$4.12
04/26/2013	RAMIREZ, JOSEPH	9161	171	City Of Chicago Police	$243.41
04/26/2013	RAMIREZ, JOSEPH	9161	171	City Of Chicago Police	$6.50
04/26/2013	RAMIREZ, JOSEPH	9161	171	City Of Chicago Police	$2.95
04/26/2013	RAMIREZ, JOSEPH	9161	171	City Of Chicago Police	$200.50

Incident Date	Claimant	Rank	Unit of	Insured	Total to be Paid
04/26/2013	RAMIREZ, JOSEPH	9161	171	City Of Chicago Police	$6.50
04/26/2013	RAMIREZ, JOSEPH	9161	171	City Of Chicago Police	$2.43
04/26/2013	RAMIREZ, JOSEPH	9161	171	City Of Chicago Police	$3.40
04/26/2013	RAMIREZ, JOSEPH	9161	171	City Of Chicago Police	$6.50
04/26/2013	RAMIREZ, JOSEPH	9161	171	City Of Chicago Police	$280.18
07/23/2013	RAMAGLIA, FRANK	9171	189	City Of Chicago Police	$6.50
07/23/2013	RAMAGLIA, FRANK	9171	189	City Of Chicago Police	$529.68
07/23/2013	RAMAGLIA, FRANK	9171	189	City Of Chicago Police	$6.75
07/23/2013	RAMAGLIA, FRANK	9171	189	City Of Chicago Police	$6.50
07/23/2013	RAMAGLIA, FRANK	9171	189	City Of Chicago Police	$180.25
07/23/2013	RAMAGLIA, FRANK	9171	189	City Of Chicago Police	$2.24
07/23/2013	RAMAGLIA, FRANK	9171	189	City Of Chicago Police	$6.50
07/23/2013	RAMAGLIA, FRANK	9171	189	City Of Chicago Police	$59.98
07/23/2013	RAMAGLIA, FRANK	9171	189	City Of Chicago Police	$6.50
07/23/2013	RAMAGLIA, FRANK	9171	189	City Of Chicago Police	$183.63
07/23/2013	RAMAGLIA, FRANK	9171	189	City Of Chicago Police	$25.04
07/23/2013	RAMAGLIA, FRANK	9171	189	City Of Chicago Police	$6.50
07/23/2013	RAMAGLIA, FRANK	9171	189	City Of Chicago Police	$435.29
07/23/2013	RAMAGLIA, FRANK	9171	189	City Of Chicago Police	$6.50
07/23/2013	RAMAGLIA, FRANK	9171	189	City Of Chicago Police	$38.74
07/23/2013	RAMAGLIA, FRANK	9171	189	City Of Chicago Police	$3.43
07/23/2013	RAMAGLIA, FRANK	9171	189	City Of Chicago Police	$6.50
07/23/2013	RAMAGLIA, FRANK	9171	189	City Of Chicago Police	$91.68
07/23/2013	RAMAGLIA, FRANK	9171	189	City Of Chicago Police	$0.98
01/27/2013	RAKE, KEVIN	9161		City Of Chicago Police	$401.53
01/27/2013	RAKE, KEVIN	9161		City Of Chicago Police	$2.49
01/27/2013	RAKE, KEVIN	9161		City Of Chicago Police	$186.50
01/27/2013	RAKE, KEVIN	9161		City Of Chicago Police	$6.50
01/27/2013	RAKE, KEVIN	9161		City Of Chicago Police	$0.34
01/27/2013	RAKE, KEVIN	9161		City Of Chicago Police	$43.30
01/27/2013	RAKE, KEVIN	9161		City Of Chicago Police	$354.74
01/27/2013	RAKE, KEVIN	9161		City Of Chicago Police	$6.50
01/27/2013	RAKE, KEVIN	9161		City Of Chicago Police	$2.03

Incident Date	Claimant	Rank	Unit of	Insured	Total to be Paid
01/27/2013	RAKE, KEVIN	9161		City Of Chicago Police	$6.50
01/27/2013	RAKE, KEVIN	9161		City Of Chicago Police	$0.66
01/27/2013	RAKE, KEVIN	9161		City Of Chicago Police	$166.91
01/27/2013	RAKE, KEVIN	9161		City Of Chicago Police	$309.93
01/27/2013	RAKE, KEVIN	9161		City Of Chicago Police	$6.50
01/27/2013	RAKE, KEVIN	9161		City Of Chicago Police	$0.58
01/27/2013	RAKE, KEVIN	9161		City Of Chicago Police	$6.50
01/27/2013	RAKE, KEVIN	9161		City Of Chicago Police	$6.50
02/09/2013	RAINEY, TAMICA	9161		City Of Chicago Police	$6.50
02/09/2013	RAINEY, TAMICA	9161		City Of Chicago Police	$93.11
02/09/2013	RAINEY, TAMICA	9161		City Of Chicago Police	$11.12
02/09/2013	RAINEY, TAMICA	9161		City Of Chicago Police	$6.50
02/09/2013	RAINEY, TAMICA	9161		City Of Chicago Police	$273.80
02/09/2013	RAINEY, TAMICA	9161		City Of Chicago Police	$11.12
02/09/2013	RAINEY, TAMICA	9161		City Of Chicago Police	$6.50
02/09/2013	RAINEY, TAMICA	9161		City Of Chicago Police	$273.80
02/09/2013	RAINEY, TAMICA	9161		City Of Chicago Police	$11.12
02/09/2013	RAINEY, TAMICA	9161		City Of Chicago Police	$6.50
02/09/2013	RAINEY, TAMICA	9161		City Of Chicago Police	$273.80
02/09/2013	RAINEY, TAMICA	9161		City Of Chicago Police	$22.24
02/09/2013	RAINEY, TAMICA	9161		City Of Chicago Police	$6.50
02/09/2013	RAINEY, TAMICA	9161		City Of Chicago Police	$547.60
02/09/2013	RAINEY, TAMICA	9161		City Of Chicago Police	$22.24
02/09/2013	RAINEY, TAMICA	9161		City Of Chicago Police	$6.50
02/09/2013	RAINEY, TAMICA	9161		City Of Chicago Police	$547.60
02/09/2013	RAINEY, TAMICA	9161		City Of Chicago Police	$2.41
02/09/2013	RAINEY, TAMICA	9161		City Of Chicago Police	$11.12
02/09/2013	RAINEY, TAMICA	9161		City Of Chicago Police	$6.50
02/09/2013	RAINEY, TAMICA	9161		City Of Chicago Police	$273.80
02/09/2013	RAINEY, TAMICA	9161		City Of Chicago Police	$11.18
02/09/2013	RAINEY, TAMICA	9161		City Of Chicago Police	$6.50
02/09/2013	RAINEY, TAMICA	9161		City Of Chicago Police	$275.51
02/09/2013	RAINEY, TAMICA	9161		City Of Chicago Police	$6.57

Incident Date	Claimant	Rank	Unit of	Insured	Total to be Paid
02/09/2013	RAINEY, TAMICA	9161		City Of Chicago Police	$6.50
02/09/2013	RAINEY, TAMICA	9161		City Of Chicago Police	$161.92
02/09/2013	RAINEY, TAMICA	9161		City Of Chicago Police	$11.12
02/09/2013	RAINEY, TAMICA	9161		City Of Chicago Police	$6.50
02/09/2013	RAINEY, TAMICA	9161		City Of Chicago Police	$273.80
02/09/2013	RAINEY, TAMICA	9161		City Of Chicago Police	$11.12
02/09/2013	RAINEY, TAMICA	9161		City Of Chicago Police	$6.50
02/09/2013	RAINEY, TAMICA	9161		City Of Chicago Police	$273.80
02/09/2013	RAINEY, TAMICA	9161		City Of Chicago Police	$33.42
02/09/2013	RAINEY, TAMICA	9161		City Of Chicago Police	$9.69
02/09/2013	RAINEY, TAMICA	9161		City Of Chicago Police	$6.50
02/09/2013	RAINEY, TAMICA	9161		City Of Chicago Police	$238.71
02/09/2013	RAINEY, TAMICA	9161		City Of Chicago Police	$18.22
02/09/2013	RAINEY, TAMICA	9161		City Of Chicago Police	$6.50
02/09/2013	RAINEY, TAMICA	9161		City Of Chicago Police	$448.75
02/09/2013	RAINEY, TAMICA	9161		City Of Chicago Police	$19.38
02/09/2013	RAINEY, TAMICA	9161		City Of Chicago Police	$6.50
02/09/2013	RAINEY, TAMICA	9161		City Of Chicago Police	$477.42
02/09/2013	RAINEY, TAMICA	9161		City Of Chicago Police	$23.18
02/09/2013	RAINEY, TAMICA	9161		City Of Chicago Police	$6.50
02/09/2013	RAINEY, TAMICA	9161		City Of Chicago Police	$570.92
02/09/2013	RAINEY, TAMICA	9161		City Of Chicago Police	$90.62
02/09/2013	RAINEY, TAMICA	9161		City Of Chicago Police	$8.19
02/09/2013	RAINEY, TAMICA	9161		City Of Chicago Police	$6.50
02/09/2013	RAINEY, TAMICA	9161		City Of Chicago Police	$201.84
02/09/2013	RAINEY, TAMICA	9161		City Of Chicago Police	$7.47
02/09/2013	RAINEY, TAMICA	9161		City Of Chicago Police	$6.50
02/09/2013	RAINEY, TAMICA	9161		City Of Chicago Police	$184.10
02/09/2013	RAINEY, TAMICA	9161		City Of Chicago Police	$10.99
02/09/2013	RAINEY, TAMICA	9161		City Of Chicago Police	$6.50
02/09/2013	RAINEY, TAMICA	9161		City Of Chicago Police	$270.76
02/09/2013	RAINEY, TAMICA	9161		City Of Chicago Police	$3.68
02/09/2013	RAINEY, TAMICA	9161		City Of Chicago Police	$6.50

Incident Date	Claimant	Rank	Unit of	Insured	Total to be Paid
02/09/2013	RAINEY, TAMICA	9161		City Of Chicago Police	$6.50
02/09/2013	RAINEY, TAMICA	9161		City Of Chicago Police	$59.28
02/09/2013	RAINEY, TAMICA	9161		City Of Chicago Police	$143.87
02/09/2013	RAINEY, TAMICA	9161		City Of Chicago Police	$15.10
02/09/2013	RAINEY, TAMICA	9161		City Of Chicago Police	$6.50
02/09/2013	RAINEY, TAMICA	9161		City Of Chicago Police	$371.96
06/24/2013	RAINES, THOMAS	9161	213	City Of Chicago Police	$12.87
06/24/2013	RAINES, THOMAS	9161	213	City Of Chicago Police	$6.50
06/24/2013	RAINES, THOMAS	9161	213	City Of Chicago Police	$503.70
06/24/2013	RAINES, THOMAS	9161	213	City Of Chicago Police	$111.13
06/24/2013	RAINES, THOMAS	9161	213	City Of Chicago Police	$6.50
06/24/2013	RAINES, THOMAS	9161	213	City Of Chicago Police	$2.84
01/22/2011	RAICA, KRISTEN	3286		City Of Chicago Police	$6.50
01/22/2011	RAICA, KRISTEN	3286		City Of Chicago Police	$0.82
01/22/2011	RAICA, KRISTEN	3286		City Of Chicago Police	$67.63
08/18/2013	RAETHER, JUSTIN	9161		City Of Chicago Police	$11.82
08/18/2013	RAETHER, JUSTIN	9161		City Of Chicago Police	$6.50
08/18/2013	RAETHER, JUSTIN	9161		City Of Chicago Police	$139.09
11/11/2012	RACHUY, DEANNA	9161		City Of Chicago Police	$0.96
11/11/2012	RACHUY, DEANNA	9161		City Of Chicago Police	$6.50
11/11/2012	RACHUY, DEANNA	9161		City Of Chicago Police	$65.56
05/30/2013	QUINT, STEVE	9161		City Of Chicago Police	$290.48
05/30/2013	QUINT, STEVE	9161		City Of Chicago Police	$6.50
05/30/2013	QUINT, STEVE	9161		City Of Chicago Police	$6.50
05/30/2013	QUINT, STEVE	9161		City Of Chicago Police	$0.54
05/30/2013	QUINT, STEVE	9161		City Of Chicago Police	$216.03
05/30/2013	QUINT, STEVE	9161		City Of Chicago Police	$6.50
05/30/2013	QUINT, STEVE	9161		City Of Chicago Police	$0.40
05/30/2013	QUINT, STEVE	9161		City Of Chicago Police	$245.67
05/30/2013	QUINT, STEVE	9161		City Of Chicago Police	$6.50
05/30/2013	QUINT, STEVE	9161		City Of Chicago Police	$0.46
05/30/2013	QUINT, STEVE	9161		City Of Chicago Police	$491.34
05/30/2013	QUINT, STEVE	9161		City Of Chicago Police	$6.50

Incident Date	Claimant	Rank	Unit of	Insured	Total to be Paid
05/30/2013	QUINT, STEVE	9161		City Of Chicago Police	$0.92
05/30/2013	QUINT, STEVE	9161		City Of Chicago Police	$210.41
05/30/2013	QUINT, STEVE	9161		City Of Chicago Police	$6.50
05/30/2013	QUINT, STEVE	9161		City Of Chicago Police	$278.60
05/30/2013	QUINT, STEVE	9161		City Of Chicago Police	$0.52
12/14/2009	QUINN MUNOZ, ERIN			City Of Chicago Police	$6.50
12/14/2009	QUINN MUNOZ, ERIN			City Of Chicago Police	$6.50
12/14/2009	QUINN MUNOZ, ERIN			City Of Chicago Police	$843.92
08/24/2012	QUINN III, FRANK	9161	022	City Of Chicago Police	$6.50
08/24/2012	QUINN III, FRANK	9161	022	City Of Chicago Police	$100.00
03/23/2013	QUAID, RENEE	9161		City Of Chicago Police	$175.23
03/23/2013	QUAID, RENEE	9161		City Of Chicago Police	$6.50
03/23/2013	QUAID, RENEE	9161		City Of Chicago Police	$0.40
03/23/2013	QUAID, RENEE	9161		City Of Chicago Police	$244.19
03/23/2013	QUAID, RENEE	9161		City Of Chicago Police	$6.50
03/23/2013	QUAID, RENEE	9161		City Of Chicago Police	$0.45
03/23/2013	QUAID, RENEE	9161		City Of Chicago Police	$244.19
03/23/2013	QUAID, RENEE	9161		City Of Chicago Police	$6.50
03/23/2013	QUAID, RENEE	9161		City Of Chicago Police	$0.45
03/23/2013	QUAID, RENEE	9161		City Of Chicago Police	$220.03
03/23/2013	QUAID, RENEE	9161		City Of Chicago Police	$6.50
03/23/2013	QUAID, RENEE	9161		City Of Chicago Police	$0.41
03/23/2013	QUAID, RENEE	9161		City Of Chicago Police	$273.56
03/23/2013	QUAID, RENEE	9161		City Of Chicago Police	$6.50
03/23/2013	QUAID, RENEE	9161		City Of Chicago Police	$0.51
03/23/2013	QUAID, RENEE	9161		City Of Chicago Police	$216.03
03/23/2013	QUAID, RENEE	9161		City Of Chicago Police	$0.33
03/23/2013	QUAID, RENEE	9161		City Of Chicago Police	$6.50
11/27/2007	Podlo, Frank W	P	00018	City Of Chicago Police	$104.14
11/27/2007	Podlo, Frank W	P	00018	City Of Chicago Police	$6.50
11/27/2007	Podlo, Frank W	P	00018	City Of Chicago Police	$612.79
11/27/2007	Podlo, Frank W	P	00018	City Of Chicago Police	$6.50
11/27/2007	Podlo, Frank W	P	00018	City Of Chicago Police	$6.42

Incident Date	Claimant	Rank	Unit of	Insured	Total to be Paid
11/27/2007	Podlo, Frank W	P	00018	City Of Chicago Police	$6.50
11/27/2007	Podlo, Frank W	P	00018	City Of Chicago Police	$611.47
11/27/2007	Podlo, Frank W	P	00018	City Of Chicago Police	$6.50
11/27/2007	Podlo, Frank W	P	00018	City Of Chicago Police	$51.73
08/18/2008	Philp, Danielle	P	00005	City Of Chicago Police	$441.46
08/18/2008	Philp, Danielle	P	00005	City Of Chicago Police	$292.23
08/18/2008	Philp, Danielle	P	00005	City Of Chicago Police	$200.61
08/18/2008	Philp, Danielle	P	00005	City Of Chicago Police	$315.05
08/18/2008	Philp, Danielle	P	00005	City Of Chicago Police	$6.50
08/18/2008	Philp, Danielle	P	00005	City Of Chicago Police	$106.61
08/18/2008	Philp, Danielle	P	00005	City Of Chicago Police	$136.27
08/18/2008	Philp, Danielle	P	00005	City Of Chicago Police	$6.50
08/18/2008	Philp, Danielle	P	00005	City Of Chicago Police	$163.21
08/18/2008	Philp, Danielle	P	00005	City Of Chicago Police	$6.50
08/18/2008	Philp, Danielle	P	00005	City Of Chicago Police	$6.50
08/18/2008	Philp, Danielle	P	00005	City Of Chicago Police	$468.96
08/18/2008	Philp, Danielle	P	00005	City Of Chicago Police	$6.50
08/18/2008	Philp, Danielle	P	00005	City Of Chicago Police	$556.36
08/18/2008	Philp, Danielle	P	00005	City Of Chicago Police	$467.02
08/14/2013	PULIA, DANIEL	9161	044	City Of Chicago Police	$114.69
08/14/2013	PULIA, DANIEL	9161	044	City Of Chicago Police	$6.50
08/14/2013	PULIA, DANIEL	9161	044	City Of Chicago Police	$1.39
08/14/2013	PULIA, DANIEL	9161	044	City Of Chicago Police	$6.50
08/14/2013	PULIA, DANIEL	9161	044	City Of Chicago Police	$6.50
08/14/2013	PULIA, DANIEL	9161	044	City Of Chicago Police	$71.46
08/14/2013	PULIA, DANIEL	9161	044	City Of Chicago Police	$305.72
01/13/2013	PRILL, JOSEPH	9161	014	City Of Chicago Police	$3.68
01/13/2013	PRILL, JOSEPH	9161	014	City Of Chicago Police	$6.50
01/13/2013	PRILL, JOSEPH	9161	014	City Of Chicago Police	$84.18
01/13/2013	PRILL, JOSEPH	9161	014	City Of Chicago Police	$3.41
01/13/2013	PRILL, JOSEPH	9161	014	City Of Chicago Police	$90.62
08/21/2013	POWELL WARD, DINA	9161	002	City Of Chicago Police	$6.50
09/24/2012	POSTRELKO, BRIAN	9161	017	City Of Chicago Police	$272.53

Incident Date	Claimant	Rank	Unit of	Insured	Total to be Paid
09/24/2012	POSTRELKO, BRIAN	9161	017	City Of Chicago Police	$6.50
09/24/2012	POSTRELKO, BRIAN	9161	017	City Of Chicago Police	$272.53
09/24/2012	POSTRELKO, BRIAN	9161	017	City Of Chicago Police	$6.50
09/24/2012	POSTRELKO, BRIAN	9161	017	City Of Chicago Police	$227.36
09/24/2012	POSTRELKO, BRIAN	9161	017	City Of Chicago Police	$6.50
09/24/2012	POSTRELKO, BRIAN	9161	017	City Of Chicago Police	$272.53
09/24/2012	POSTRELKO, BRIAN	9161	017	City Of Chicago Police	$6.50
09/24/2012	POSTRELKO, BRIAN	9161	017	City Of Chicago Police	$272.53
09/24/2012	POSTRELKO, BRIAN	9161	017	City Of Chicago Police	$6.50
09/24/2012	POSTRELKO, BRIAN	9161	017	City Of Chicago Police	$6.50
09/24/2012	POSTRELKO, BRIAN	9161	017	City Of Chicago Police	$272.53
09/24/2012	POSTRELKO, BRIAN	9161	017	City Of Chicago Police	$6.50
09/24/2012	POSTRELKO, BRIAN	9161	017	City Of Chicago Police	$272.53
03/02/2012	PORTIS, VICTOR	9161		City Of Chicago Police	$6.50
03/02/2012	PORTIS, VICTOR	9161		City Of Chicago Police	$5.39
03/02/2012	PORTIS, VICTOR	9161		City Of Chicago Police	$83.16
08/19/2013	POLOVINA, NED	9161		City Of Chicago Police	$40.54
08/19/2013	POLOVINA, NED	9161		City Of Chicago Police	$6.50
08/19/2013	POLOVINA, NED	9161		City Of Chicago Police	$0.49
08/19/2013	POLOVINA, NED	9161		City Of Chicago Police	$615.00
08/19/2013	POLOVINA, NED	9161		City Of Chicago Police	$6.50
08/19/2013	POLOVINA, NED	9161		City Of Chicago Police	$9.60
08/19/2013	POLOVINA, NED	9161		City Of Chicago Police	$689.97
08/19/2013	POLOVINA, NED	9161		City Of Chicago Police	$6.50
08/19/2013	POLOVINA, NED	9161		City Of Chicago Police	$8.36
08/19/2013	POLOVINA, NED	9161		City Of Chicago Police	$125.27
08/19/2013	POLOVINA, NED	9161		City Of Chicago Police	$6.50
08/19/2013	POLOVINA, NED	9161		City Of Chicago Police	$144.67
01/25/2012	PIGOTT, JOHN	9161		City Of Chicago Police	$24.14
01/25/2012	PIGOTT, JOHN	9161		City Of Chicago Police	$6.50
01/25/2012	PIGOTT, JOHN	9161		City Of Chicago Police	$76.31
01/25/2012	PIGOTT, JOHN	9161		City Of Chicago Police	$6.50
01/25/2012	PIGOTT, JOHN	9161		City Of Chicago Police	$6.50

Incident Date	Claimant	Rank	Unit of	Insured	Total to be Paid
01/25/2012	PIGOTT, JOHN	9161		City Of Chicago Police	$143.91
01/25/2012	PIGOTT, JOHN	9161		City Of Chicago Police	$6.50
01/25/2012	PIGOTT, JOHN	9161		City Of Chicago Police	$74.17
01/25/2012	PIGOTT, JOHN	9161		City Of Chicago Police	$6.50
01/25/2012	PIGOTT, JOHN	9161		City Of Chicago Police	$65.13
01/25/2012	PIGOTT, JOHN	9161		City Of Chicago Police	$6.50
01/25/2012	PIGOTT, JOHN	9161		City Of Chicago Police	$74.17
11/04/2012	PIGOTT, JOHN	9161		City Of Chicago Police	$1.04
11/04/2012	PIGOTT, JOHN	9161		City Of Chicago Police	$6.50
11/04/2012	PIGOTT, JOHN	9161		City Of Chicago Police	$556.09
11/04/2012	PIGOTT, JOHN	9161		City Of Chicago Police	$6.50
11/04/2012	PIGOTT, JOHN	9161		City Of Chicago Police	$192.67
11/04/2012	PIGOTT, JOHN	9161		City Of Chicago Police	$0.88
11/04/2012	PIGOTT, JOHN	9161		City Of Chicago Police	$6.50
11/04/2012	PIGOTT, JOHN	9161		City Of Chicago Police	$466.47
11/04/2012	PIGOTT, JOHN	9161		City Of Chicago Police	$0.88
11/04/2012	PIGOTT, JOHN	9161		City Of Chicago Police	$6.50
11/04/2012	PIGOTT, JOHN	9161		City Of Chicago Police	$466.47
11/04/2012	PIGOTT, JOHN	9161		City Of Chicago Police	$1.23
11/04/2012	PIGOTT, JOHN	9161		City Of Chicago Police	$6.50
11/04/2012	PIGOTT, JOHN	9161		City Of Chicago Police	$656.57
11/04/2012	PIGOTT, JOHN	9161		City Of Chicago Police	$0.96
11/04/2012	PIGOTT, JOHN	9161		City Of Chicago Police	$6.50
11/04/2012	PIGOTT, JOHN	9161		City Of Chicago Police	$511.28
09/08/2011	PIETROWSKI, ARLEN	9165	071	City Of Chicago Police	$19.95
09/08/2011	PIETROWSKI, ARLEN	9165	071	City Of Chicago Police	$152.21
09/08/2011	PIETROWSKI, ARLEN	9165	071	City Of Chicago Police	$28.37
09/08/2011	PIETROWSKI, ARLEN	9165	071	City Of Chicago Police	$6.50
03/17/2013	PIESIEWICZ, ARTHUR	9161	005	City Of Chicago Police	$0.55
03/17/2013	PIESIEWICZ, ARTHUR	9161	005	City Of Chicago Police	$884.91
03/17/2013	PIESIEWICZ, ARTHUR	9161	005	City Of Chicago Police	$6.50
03/17/2013	PIESIEWICZ, ARTHUR	9161	005	City Of Chicago Police	$1.65
03/17/2013	PIESIEWICZ, ARTHUR	9161	005	City Of Chicago Police	$294.97

Incident Date	Claimant	Rank	Unit of	Insured	Total to be Paid
03/17/2013	PIESIEWICZ, ARTHUR	9161	005	City Of Chicago Police	$6.50
03/17/2013	PIESIEWICZ, ARTHUR	9161	005	City Of Chicago Police	$0.55
03/17/2013	PIESIEWICZ, ARTHUR	9161	005	City Of Chicago Police	$294.97
03/17/2013	PIESIEWICZ, ARTHUR	9161	005	City Of Chicago Police	$6.50
03/17/2013	PIESIEWICZ, ARTHUR	9161	005	City Of Chicago Police	$0.55
03/17/2013	PIESIEWICZ, ARTHUR	9161	005	City Of Chicago Police	$633.22
03/17/2013	PIESIEWICZ, ARTHUR	9161	005	City Of Chicago Police	$6.50
03/17/2013	PIESIEWICZ, ARTHUR	9161	005	City Of Chicago Police	$1.18
03/17/2013	PIESIEWICZ, ARTHUR	9161	005	City Of Chicago Police	$66.25
03/17/2013	PIESIEWICZ, ARTHUR	9161	005	City Of Chicago Police	$6.50
03/17/2013	PIESIEWICZ, ARTHUR	9161	005	City Of Chicago Police	$0.80
03/17/2013	PIESIEWICZ, ARTHUR	9161	005	City Of Chicago Police	$6.50
03/17/2013	PIESIEWICZ, ARTHUR	9161	005	City Of Chicago Police	$294.97
03/17/2013	PIESIEWICZ, ARTHUR	9161	005	City Of Chicago Police	$0.55
03/17/2013	PIESIEWICZ, ARTHUR	9161	005	City Of Chicago Police	$294.97
03/17/2013	PIESIEWICZ, ARTHUR	9161	005	City Of Chicago Police	$6.50
06/13/2013	PIENTA, GEOFF	9171	002	City Of Chicago Police	$0.62
06/13/2013	PIENTA, GEOFF	9171	002	City Of Chicago Police	$156.99
06/13/2013	PIENTA, GEOFF	9171	002	City Of Chicago Police	$6.50
06/13/2013	PIENTA, GEOFF	9171	002	City Of Chicago Police	$1.90
06/13/2013	PIENTA, GEOFF	9171	002	City Of Chicago Police	$578.88
06/13/2013	PIENTA, GEOFF	9171	002	City Of Chicago Police	$6.50
06/13/2013	PIENTA, GEOFF	9171	002	City Of Chicago Police	$1.09
06/13/2013	PIENTA, GEOFF	9171	002	City Of Chicago Police	$254.71
06/13/2013	PIENTA, GEOFF	9171	002	City Of Chicago Police	$6.50
06/13/2013	PIENTA, GEOFF	9171	002	City Of Chicago Police	$0.48
06/13/2013	PIENTA, GEOFF	9171	002	City Of Chicago Police	$65.30
06/13/2013	PIENTA, GEOFF	9171	002	City Of Chicago Police	$6.50
06/13/2013	PIENTA, GEOFF	9171	002	City Of Chicago Police	$0.79
06/13/2013	PIENTA, GEOFF	9171	002	City Of Chicago Police	$156.99
06/13/2013	PIENTA, GEOFF	9171	002	City Of Cnicago Police	$6.50
06/13/2013	PIENTA, GEOFF	9171	002	City Of Chicago Police	$1.90
06/13/2013	PIENTA, GEOFF	9171	002	City Of Chicago Police	$254.71

Incident Date	Claimant	Rank	Unit of	Insured	Total to be Paid
06/13/2013	PIENTA, GEOFF	9171	002	City Of Chicago Police	$6.50
06/13/2013	PIENTA, GEOFF	9171	002	City Of Chicago Police	$0.48
06/13/2013	PIENTA, GEOFF	9171	002	City Of Chicago Police	$848.81
06/13/2013	PIENTA, GEOFF	9171	002	City Of Chicago Police	$6.50
06/13/2013	PIENTA, GEOFF	9171	002	City Of Chicago Police	$1.59
06/13/2013	PIENTA, GEOFF	9171	002	City Of Chicago Police	$6.50
06/13/2013	PIENTA, GEOFF	9171	002	City Of Chicago Police	$51.41
08/24/2013	PETTIS, MICHAEL	9161	005	City Of Chicago Police	$615.00
08/24/2013	PETTIS, MICHAEL	9161	005	City Of Chicago Police	$6.50
08/24/2013	PETTIS, MICHAEL	9161	005	City Of Chicago Police	$116.51
10/18/2012	PETERS, MAUREEN	9161		City Of Chicago Police	$106.61
10/18/2012	PETERS, MAUREEN	9161		City Of Chicago Police	$6.50
10/18/2012	PETERS, MAUREEN	9161		City Of Chicago Police	$20.85
08/15/2009	PERILLI, TINA	9161	009	City Of Chicago Police	$6.50
08/15/2009	PERILLI, TINA	9161	009	City Of Chicago Police	$69.74
03/24/2013	PEREZ, MONICA	9161	012	City Of Chicago Police	$6.50
03/24/2013	PEREZ, MONICA	9161	012	City Of Chicago Police	$0.96
03/24/2013	PEREZ, MONICA	9161	012	City Of Chicago Police	$65.56
03/24/2013	PEREZ, MONICA	9161	012	City Of Chicago Police	$0.45
03/24/2013	PEREZ, MONICA	9161	012	City Of Chicago Police	$6.50
03/24/2013	PEREZ, MONICA	9161	012	City Of Chicago Police	$235.93
03/24/2013	PEREZ, MONICA	9161	012	City Of Chicago Police	$37.25
03/24/2013	PEREZ, MONICA	9161	012	City Of Chicago Police	$6.50
03/24/2013	PEREZ, MONICA	9161	012	City Of Chicago Police	$6.50
03/24/2013	PEREZ, MONICA	9161	012	City Of Chicago Police	$14.36
06/11/2009	PEREZ, EVELYN	9161		City Of Chicago Police	$108.44
06/11/2009	PEREZ, EVELYN	9161		City Of Chicago Police	$10.00
06/11/2009	PEREZ, EVELYN	9161		City Of Chicago Police	$134.44
06/11/2009	PEREZ, EVELYN	9161		City Of Chicago Police	$2.56
06/11/2009	PEREZ, EVELYN	9161		City Of Chicago Police	$6.50
06/11/2009	PEREZ, EVELYN	9161		City Of Chicago Police	$203.68
06/11/2009	PEREZ, EVELYN	9161		City Of Chicago Police	$6.50
06/11/2009	PEREZ, EVELYN	9161		City Of Chicago Police	$6.50

Incident Date	Claimant	Rank	Unit of	Insured	Total to be Paid
06/11/2009	PEREZ, EVELYN	9161		City Of Chicago Police	$101.84
06/11/2009	PEREZ, EVELYN	9161		City Of Chicago Police	$6.50
06/11/2009	PEREZ, EVELYN	9161		City Of Chicago Police	$6.50
06/11/2009	PEREZ, EVELYN	9161		City Of Chicago Police	$2.02
06/11/2009	PEREZ, EVELYN	9161		City Of Chicago Police	$6.50
06/11/2009	PEREZ, EVELYN	9161		City Of Chicago Police	$3.54
06/11/2009	PEREZ, EVELYN	9161		City Of Chicago Police	$6.50
06/11/2009	PEREZ, EVELYN	9161		City Of Chicago Police	$2.36
06/11/2009	PEREZ, EVELYN	9161		City Of Chicago Police	$6.50
06/24/2013	PEREZ, ANGELA	9161	025	City Of Chicago Police	$147.67
06/24/2013	PEREZ, ANGELA	9161	025	City Of Chicago Police	$6.50
06/24/2013	PEREZ, ANGELA	9161	025	City Of Chicago Police	$1.78
06/24/2013	PEREZ, ANGELA	9161	025	City Of Chicago Police	$169.05
06/24/2013	PEREZ, ANGELA	9161	025	City Of Chicago Police	$6.50
06/24/2013	PEREZ, ANGELA	9161	025	City Of Chicago Police	$2.05
08/18/2013	PEREZ JR, ROSALI	9161		City Of Chicago Police	$239.53
08/18/2013	PEREZ JR, ROSALI	9161		City Of Chicago Police	$6.50
08/18/2013	PEREZ JR, ROSALI	9161		City Of Chicago Police	$15.54
08/18/2013	PEREZ JR, ROSALI	9161		City Of Chicago Police	$820.00
08/18/2013	PEREZ JR, ROSALI	9161		City Of Chicago Police	$6.50
08/18/2013	PEREZ JR, ROSALI	9161		City Of Chicago Police	$72.31
10/23/2011	PAYNE, GREGORY	9161	015	City Of Chicago Police	$6.50
12/26/2010	PARKINSON, MICHELLE	9161		City Of Chicago Police	$108.82
09/01/2013	PAREDES JR, VICENTE	9161		City Of Chicago Police	$206.92
09/01/2013	PAREDES JR, VICENTE	9161		City Of Chicago Police	$6.50
09/01/2013	PAREDES JR, VICENTE	9161		City Of Chicago Police	$2.50
05/30/2013	PAPAIOANNOU, CHRISTOPHE	9171		City Of Chicago Police	$3.13
05/30/2013	PAPAIOANNOU, CHRISTOPHE	9171		City Of Chicago Police	$258.56
05/30/2013	PAPAIOANNOU, CHRISTOPHE	9171		City Of Chicago Police	$6.50
02/12/2013	PALMER, MELISSA	9161		City Of Chicago Police	$299.49
02/12/2013	PALMER, MELISSA	9161		City Of Chicago Police	$6.50
02/12/2013	PALMER, MELISSA	9161		City Of Chicago Police	$7.65
12/28/2012	PALAZZOLO, MARK	9161		City Of Chicago Police	$6.50

Incident Date	Claimant	Rank	Unit of	Insured	Total to be Paid
12/28/2012	PALAZZOLO, MARK	9161		City Of Chicago Police	$342.56
12/28/2012	PALAZZOLO, MARK	9161		City Of Chicago Police	$6.50
12/28/2012	PALAZZOLO, MARK	9161		City Of Chicago Police	$36.41
12/28/2012	PALAZZOLO, MARK	9161		City Of Chicago Police	$342.56
12/28/2012	PALAZZOLO, MARK	9161		City Of Chicago Police	$6.50
12/28/2012	PALAZZOLO, MARK	9161		City Of Chicago Police	$738.39
08/19/2013	PALAZZOLO, MARK	9161		City Of Chicago Police	$742.81
08/19/2013	PALAZZOLO, MARK	9161		City Of Chicago Police	$101.40
08/19/2013	PALAZZOLO, MARK	9161		City Of Chicago Police	$6.50
08/19/2013	PALAZZOLO, MARK	9161		City Of Chicago Police	$637.00
08/19/2013	PALAZZOLO, MARK	9161		City Of Chicago Police	$6.50
07/21/2013	PAKULA JR, EDWARD	9161	012	City Of Chicago Police	$0.62
07/21/2013	PAKULA JR, EDWARD	9161	012	City Of Chicago Police	$670.25
07/21/2013	PAKULA JR, EDWARD	9161	012	City Of Chicago Police	$6.50
07/21/2013	PAKULA JR, EDWARD	9161	012	City Of Chicago Police	$334.59
07/21/2013	PAKULA JR, EDWARD	9161	012	City Of Chicago Police	$2.80
07/21/2013	PAKULA JR, EDWARD	9161	012	City Of Chicago Police	$6.50
07/21/2013	PAKULA JR, EDWARD	9161	012	City Of Chicago Police	$231.83
07/21/2013	PAKULA JR, EDWARD	9161	012	City Of Chicago Police	$0.86
07/21/2013	PAKULA JR, EDWARD	9161	012	City Of Chicago Police	$6.50
07/21/2013	PAKULA JR, EDWARD	9161	012	City Of Chicago Police	$467.36
07/21/2013	PAKULA JR, EDWARD	9161	012	City Of Chicago Police	$0.79
07/21/2013	PAKULA JR, EDWARD	9161	012	City Of Chicago Police	$6.50
07/21/2013	PAKULA JR, EDWARD	9161	012	City Of Chicago Police	$424.20
07/21/2013	PAKULA JR, EDWARD	9161	012	City Of Chicago Police	$0.28
07/21/2013	PAKULA JR, EDWARD	9161	012	City Of Chicago Police	$6.50
07/21/2013	PAKULA JR, EDWARD	9161	012	City Of Chicago Police	$150.29
07/21/2013	PAKULA JR, EDWARD	9161	012	City Of Chicago Police	$6.50
07/21/2013	PAKULA JR, EDWARD	9161	012	City Of Chicago Police	$394.23
07/21/2013	PAKULA JR, EDWARD	9161	012	City Of Chicago Police	$116.51
07/21/2013	PAKULA JR, EDWARD	9161	012	City Of Chicago Police	$6.50
07/21/2013	PAKULA JR, EDWARD	9161	012	City Of Chicago Police	$615.00
07/21/2013	PAKULA JR, EDWARD	9161	012	City Of Chicago Police	$1.25

Incident Date	Claimant	Rank	Unit of	Insured	Total to be Paid
07/21/2013	PAKULA JR, EDWARD	9161	012	City Of Chicago Police	$6.50
07/21/2013	PAKULA JR, EDWARD	9161	012	City Of Chicago Police	$4.77
08/22/2012	PACHECO, ERWIN	9161		City Of Chicago Police	$63.09
08/22/2012	PACHECO, ERWIN	9161		City Of Chicago Police	$6.50
08/22/2012	PACHECO, ERWIN	9161		City Of Chicago Police	$1.26
08/27/2013	OZMINA, WAYNE	9161	044	City Of Chicago Police	$6.50
08/27/2013	OZMINA, WAYNE	9161	044	City Of Chicago Police	$183.63
08/27/2013	OZMINA, WAYNE	9161	044	City Of Chicago Police	$6.50
08/27/2013	OZMINA, WAYNE	9161	044	City Of Chicago Police	$591.38
08/27/2013	OZMINA, WAYNE	9161	044	City Of Chicago Police	$15.11
08/27/2013	OZMINA, WAYNE	9161	044	City Of Chicago Police	$6.50
08/27/2013	OZMINA, WAYNE	9161	044	City Of Chicago Police	$34.28
09/20/2010	OWENS, MESHAY			City Of Chicago Police	$70.21
09/20/2010	OWENS, MESHAY			City Of Chicago Police	$965.36
09/20/2010	OWENS, MESHAY			City Of Chicago Police	$320.00
09/20/2010	OWENS, MESHAY			City Of Chicago Police	$15.65
09/20/2010	OWENS, MESHAY			City Of Chicago Police	$27.40
09/20/2010	OWENS, MESHAY			City Of Chicago Police	$14.85
09/20/2010	OWENS, MESHAY			City Of Chicago Police	$6.50
09/20/2010	OWENS, MESHAY			City Of Chicago Police	$580.63
09/20/2010	OWENS, MESHAY			City Of Chicago Police	$0.32
09/20/2010	OWENS, MESHAY			City Of Chicago Police	$6.50
09/20/2010	OWENS, MESHAY			City Of Chicago Police	$12.39
09/20/2010	OWENS, MESHAY			City Of Chicago Police	$3.68
09/20/2010	OWENS, MESHAY			City Of Chicago Police	$6.50
09/20/2010	OWENS, MESHAY			City Of Chicago Police	$90.62
09/20/2010	OWENS, MESHAY			City Of Chicago Police	$39.18
09/20/2010	OWENS, MESHAY			City Of Chicago Police	$6.50
09/20/2010	OWENS, MESHAY			City Of Chicago Police	$6.50
10/25/2012	OTERO, DANIEL	9161		City Of Chicago Police	$83.62
10/25/2012	OTERO, DANIEL	9161		City Of Chicago Police	$6.50
01/01/2012	OSBORN, DAVID	9161	018	City Of Chicago Police	$0.47
01/01/2012	OSBORN, DAVID	9161	018	City Of Chicago Police	$6.50

Incident Date	Claimant	Rank	Unit of	Insured	Total to be Paid
01/01/2012	OSBORN, DAVID	9161	018	City Of Chicago Police	$251.44
01/01/2012	OSBORN, DAVID	9161	018	City Of Chicago Police	$6.50
01/01/2012	OSBORN, DAVID	9161	018	City Of Chicago Police	$251.44
01/01/2012	OSBORN, DAVID	9161	018	City Of Chicago Police	$0.47
01/01/2012	OSBORN, DAVID	9161	018	City Of Chicago Police	$6.50
01/01/2012	OSBORN, DAVID	9161	018	City Of Chicago Police	$251.44
01/01/2012	OSBORN, DAVID	9161	018	City Of Chicago Police	$0.47
01/01/2012	OSBORN, DAVID	9161	018	City Of Chicago Police	$6.50
01/01/2012	OSBORN, DAVID	9161	018	City Of Chicago Police	$251.44
01/01/2012	OSBORN, DAVID	9161	018	City Of Chicago Police	$0.47
01/01/2012	OSBORN, DAVID	9161	018	City Of Chicago Police	$6.50
01/01/2012	OSBORN, DAVID	9161	018	City Of Chicago Police	$251.44
01/01/2012	OSBORN, DAVID	9161	018	City Of Chicago Police	$0.47
01/01/2012	OSBORN, DAVID	9161	018	City Of Chicago Police	$6.50
01/01/2012	OSBORN, DAVID	9161	018	City Of Chicago Police	$251.44
01/01/2012	OSBORN, DAVID	9161	018	City Of Chicago Police	$0.47
01/01/2012	OSBORN, DAVID	9161	018	City Of Chicago Police	$6.50
01/01/2012	OSBORN, DAVID	9161	018	City Of Chicago Police	$251.44
01/01/2012	OSBORN, DAVID	9161	018	City Of Chicago Police	$0.47
01/01/2012	OSBORN, DAVID	9161	018	City Of Chicago Police	$6.50
01/01/2012	OSBORN, DAVID	9161	018	City Of Chicago Police	$251.44
01/01/2012	OSBORN, DAVID	9161	018	City Of Chicago Police	$0.47
01/01/2012	OSBORN, DAVID	9161	018	City Of Chicago Police	$6.50
01/01/2012	OSBORN, DAVID	9161	018	City Of Chicago Police	$251.44
01/01/2012	OSBORN, DAVID	9161	018	City Of Chicago Police	$0.47
06/17/2012	OSBORN, DAVID	9161	018	City Of Chicago Police	$6.50
06/17/2012	OSBORN, DAVID	9161	018	City Of Chicago Police	$251.44
06/17/2012	OSBORN, DAVID	9161	018	City Of Chicago Police	$0.47
08/03/2013	ORTIZ, PEDRO	9161		City Of Chicago Police	$303.71
08/03/2013	ORTIZ, PEDRO	9161		City Of Chicago Police	$5.54
08/03/2013	ORTIZ, PEDRO	9161		City Of Chicago Police	$6.50
08/03/2013	ORTIZ, PEDRO	9161		City Of Chicago Police	$457.80
08/03/2013	ORTIZ, PEDRO	9161		City Of Chicago Police	$6.50
05/07/2013	ORTIZ CLAUDIO, SUSIE	9161		City Of Chicago Police	$155.36
05/07/2013	ORTIZ CLAUDIO, SUSIE	9161		City Of Chicago Police	$6.50
05/07/2013	ORTIZ CLAUDIO, SUSIE	9161		City Of Chicago Police	$51.95

Incident Date	Claimant	Rank	Unit of	Insured	Total to be Paid
05/07/2013	ORTIZ CLAUDIO, SUSIE	9161		City Of Chicago Police	$6.50
05/07/2013	ORTIZ CLAUDIO, SUSIE	9161		City Of Chicago Police	$11.91
05/07/2013	ORTIZ CLAUDIO, SUSIE	9161		City Of Chicago Police	$83.87
05/07/2013	ORTIZ CLAUDIO, SUSIE	9161		City Of Chicago Police	$6.50
05/07/2013	ORTIZ CLAUDIO, SUSIE	9161		City Of Chicago Police	$6.43
05/07/2013	ORTIZ CLAUDIO, SUSIE	9161		City Of Chicago Police	$3.98
03/12/2013	ORTA JR, RUBEN	9161	189	City Of Chicago Police	$17.96
03/12/2013	ORTA JR, RUBEN	9161	189	City Of Chicago Police	$6.50
03/12/2013	ORTA JR, RUBEN	9161	189	City Of Chicago Police	$279.52
03/12/2013	ORTA JR, RUBEN	9161	189	City Of Chicago Police	$8.98
03/12/2013	ORTA JR, RUBEN	9161	189	City Of Chicago Police	$6.50
03/12/2013	ORTA JR, RUBEN	9161	189	City Of Chicago Police	$139.76
03/12/2013	ORTA JR, RUBEN	9161	189	City Of Chicago Police	$17.96
03/12/2013	ORTA JR, RUBEN	9161	189	City Of Chicago Police	$6.50
03/12/2013	ORTA JR, RUBEN	9161	189	City Of Chicago Police	$279.52
03/12/2013	ORTA JR, RUBEN	9161	189	City Of Chicago Police	$17.96
03/12/2013	ORTA JR, RUBEN	9161	189	City Of Chicago Police	$6.50
03/12/2013	ORTA JR, RUBEN	9161	189	City Of Chicago Police	$279.52
03/12/2013	ORTA JR, RUBEN	9161	189	City Of Chicago Police	$17.96
03/12/2013	ORTA JR, RUBEN	9161	189	City Of Chicago Police	$6.50
03/12/2013	ORTA JR, RUBEN	9161	189	City Of Chicago Police	$279.52
03/12/2013	ORTA JR, RUBEN	9161	189	City Of Chicago Police	$17.96
03/12/2013	ORTA JR, RUBEN	9161	189	City Of Chicago Police	$6.50
03/12/2013	ORTA JR, RUBEN	9161	189	City Of Chicago Police	$279.52
03/12/2013	ORTA JR, RUBEN	9161	189	City Of Chicago Police	$6.50
03/12/2013	ORTA JR, RUBEN	9161	189	City Of Chicago Police	$69.74
02/10/2012	OPALINSKI, MILDRED	9161		City Of Chicago Police	$6.50
02/10/2012	OPALINSKI, MILDRED	9161		City Of Chicago Police	$17.32
02/10/2012	OPALINSKI, MILDRED	9161		City Of Chicago Police	$429.19
02/10/2012	OPALINSKI, MILDRED	9161		City Of Chicago Police	$6.50
02/10/2012	OPALINSKI, MILDRED	9161		City Of Chicago Police	$10.97
02/10/2012	OPALINSKI, MILDRED	9161		City Of Chicago Police	$34.84
02/10/2012	OPALINSKI, MILDRED	9161		City Of Chicago Police	$6.50
02/10/2012	OPALINSKI, MILDRED	9161		City Of Chicago Police	$0.89
02/10/2012	OPALINSKI, MILDRED	9161		City Of Chicago Police	$387.55
02/10/2012	OPALINSKI, MILDRED	9161		City Of Chicago Police	$6.50

Incident Date	Claimant	Rank	Unit of	Insured	Total to be Paid
02/10/2012	OPALINSKI, MILDRED	9161		City Of Chicago Police	$2.75
02/10/2012	OPALINSKI, MILDRED	9161		City Of Chicago Police	$72.80
02/10/2012	OPALINSKI, MILDRED	9161		City Of Chicago Police	$6.50
02/10/2012	OPALINSKI, MILDRED	9161		City Of Chicago Police	$28.09
02/10/2012	OPALINSKI, MILDRED	9161		City Of Chicago Police	$466.98
02/10/2012	OPALINSKI, MILDRED	9161		City Of Chicago Police	$6.50
02/10/2012	OPALINSKI, MILDRED	9161		City Of Chicago Police	$11.93
02/10/2012	OPALINSKI, MILDRED	9161		City Of Chicago Police	$301.74
01/07/2011	OLSON, ERIC	9171		City Of Chicago Police	$53.22
01/07/2011	OLSON, ERIC	9171		City Of Chicago Police	$202.24
01/07/2011	OLSON, ERIC	9171		City Of Chicago Police	$152.49
10/18/2012	OLSON, ERIC	9171	010	City Of Chicago Police	$0.69
10/18/2012	OLSON, ERIC	9171	010	City Of Chicago Police	$12.00
10/18/2012	OLSON, ERIC	9171	010	City Of Chicago Police	$223.20
10/18/2012	OLSON, ERIC	9171	010	City Of Chicago Police	$6.50
10/18/2012	OLSON, ERIC	9171	010	City Of Chicago Police	$5.70
10/18/2012	OLSON, ERIC	9171	010	City Of Chicago Police	$6.50
02/10/2013	OLSON, ERIC	9171	017	City Of Chicago Police	$21.60
02/10/2013	OLSON, ERIC	9171	017	City Of Chicago Police	$6.50
02/10/2013	OLSON, ERIC	9171	017	City Of Chicago Police	$0.55
02/10/2013	OLSON, ERIC	9171	017	City Of Chicago Police	$104.80
02/10/2013	OLSON, ERIC	9171	017	City Of Chicago Police	$6.50
02/10/2013	OLSON, ERIC	9171	017	City Of Chicago Police	$77.40
02/10/2013	OLSON, ERIC	9171	017	City Of Chicago Police	$6.50
02/10/2013	OLSON, ERIC	9171	017	City Of Chicago Police	$6.03
02/10/2013	OLSON, ERIC	9171	017	City Of Chicago Police	$1.98
05/16/2013	OLSON, ERIC	9171		City Of Chicago Police	$127.62
05/16/2013	OLSON, ERIC	9171		City Of Chicago Police	$6.50
05/16/2013	OLSON, ERIC	9171		City Of Chicago Police	$9.26
05/16/2013	OLSON, ERIC	9171		City Of Chicago Police	$2.47
05/16/2013	OLSON, ERIC	9171		City Of Chicago Police	$27.69
05/16/2013	OLSON, ERIC	9171		City Of Chicago Police	$6.50
08/17/2013	OLSON, ERIC	9171	017	City Of Chicago Police	$6.50

Incident Date	Claimant	Rank	Unit of	Insured	Total to be Paid
08/17/2013	OLSON, ERIC	9171	017	City Of Chicago Police	$200.56
03/21/2012	OLSEN, TODD	9161		City Of Chicago Police	$54.12
03/21/2012	OLSEN, TODD	9161		City Of Chicago Police	$6.50
06/19/2013	OLSEN, TODD	9161	010	City Of Chicago Police	$6.50
06/19/2013	OLSEN, TODD	9161	010	City Of Chicago Police	$0.43
06/19/2013	OLSEN, TODD	9161	010	City Of Chicago Police	$206.74
06/19/2013	OLSEN, TODD	9161	010	City Of Chicago Police	$6.50
06/19/2013	OLSEN, TODD	9161	010	City Of Chicago Police	$0.39
06/19/2013	OLSEN, TODD	9161	010	City Of Chicago Police	$249.68
06/19/2013	OLSEN, TODD	9161	010	City Of Chicago Police	$6.50
06/19/2013	OLSEN, TODD	9161	010	City Of Chicago Police	$0.47
06/19/2013	OLSEN, TODD	9161	010	City Of Chicago Police	$290.48
06/19/2013	OLSEN, TODD	9161	010	City Of Chicago Police	$6.50
06/19/2013	OLSEN, TODD	9161	010	City Of Chicago Police	$0.54
06/19/2013	OLSEN, TODD	9161	010	City Of Chicago Police	$245.67
06/19/2013	OLSEN, TODD	9161	010	City Of Chicago Police	$6.50
06/19/2013	OLSEN, TODD	9161	010	City Of Chicago Police	$0.46
06/19/2013	OLSEN, TODD	9161	010	City Of Chicago Police	$579.68
06/19/2013	OLSEN, TODD	9161	010	City Of Chicago Police	$6.50
06/19/2013	OLSEN, TODD	9161	010	City Of Chicago Police	$47.94
06/19/2013	OLSEN, TODD	9161	010	City Of Chicago Police	$204.87
06/19/2013	OLSEN, TODD	9161	010	City Of Chicago Police	$6.50
06/19/2013	OLSEN, TODD	9161	010	City Of Chicago Police	$232.71
06/19/2013	OLSEN, TODD	9161	010	City Of Chicago Police	$0.39
09/16/2013	OLIVER, TIMOTHY	9161	011	City Of Chicago Police	$56.56
09/16/2013	OLIVER, TIMOTHY	9161	011	City Of Chicago Police	$32.50
09/16/2013	OLIVER, TIMOTHY	9161	011	City Of Chicago Police	$235.10
09/16/2013	OLIVER, TIMOTHY	9161	011	City Of Chicago Police	$3.03
09/16/2013	OLIVER, TIMOTHY	9161	011	City Of Chicago Police	$6.50
09/16/2013	OLIVER, TIMOTHY	9161	011	City Of Chicago Police	$104.66
09/16/2013	OLIVER, TIMOTHY	9161	011	City Of Chicago Police	$6.50
01/18/2012	OLIVARES, GLORIA	9161	044	City Of Chicago Police	$8.20
01/18/2012	OLIVARES, GLORIA	9161	044	City Of Chicago Police	$256.45

Incident Date	Claimant	Rank	Unit of	Insured	Total to be Paid
01/18/2012	OLIVARES, GLORIA	9161	044	City Of Chicago Police	$6.50
09/01/2012	OLIVARES, DAVID			City Of Chicago Police	$6.50
09/01/2012	OLIVARES, DAVID			City Of Chicago Police	$102.00
09/01/2012	OLIVARES, DAVID			City Of Chicago Police	$6.50
09/01/2012	OLIVARES, DAVID			City Of Chicago Police	$180.58
08/11/2012	OLEN, JOHN	9161		City Of Chicago Police	$0.59
08/11/2012	OLEN, JOHN	9161		City Of Chicago Police	$6.50
08/11/2012	OLEN, JOHN	9161		City Of Chicago Police	$319.53
07/10/2013	OLBRICH, MICHAEL	9161		City Of Chicago Police	$54.12
07/10/2013	OLBRICH, MICHAEL	9161		City Of Chicago Police	$6.50
07/26/2013	OHLSON, ANDREW	9161	044	City Of Chicago Police	$4.19
07/26/2013	OHLSON, ANDREW	9161	044	City Of Chicago Police	$345.61
07/26/2013	OHLSON, ANDREW	9161	044	City Of Chicago Police	$6.50
08/07/2013	OCHONICKI, JOCELYN	9161	044	City Of Chicago Police	$28.60
08/07/2013	OCHONICKI, JOCELYN	9161	044	City Of Chicago Police	$147.84
08/07/2013	OCHONICKI, JOCELYN	9161	044	City Of Chicago Police	$6.50
06/18/2012	O SHAUGHNESSY, THOMAS	PO	010	City Of Chicago Police	$6.50
02/12/2012	O MARA, KEVIN	9161	006	City Of Chicago Police	$0.25
02/12/2012	O MARA, KEVIN	9161	006	City Of Chicago Police	$133.92
09/29/2011	O CONNOR, DANIEL	P O.		City Of Chicago Police	$0.05
09/29/2011	O CONNOR, DANIEL	P.O.		City Of Chicago Police	$26.79
10/28/2012	O CONNOR, DANIEL	9171	003	City Of Chicago Police	$6.50
10/28/2012	O CONNOR, DANIEL	9171	003	City Of Chicago Police	$45.00
10/28/2012	O CONNOR, DANIEL	9171	003	City Of Chicago Police	$6.50
10/28/2012	O CONNOR, DANIEL	9171	003	City Of Chicago Police	$267.65
10/29/1987	Nowak, Phillip	P	00022	City Of Chicago Police	$183.71
08/16/2013	NUNEZ, DANIEL	9161	012	City Of Chicago Police	$56.56
08/16/2013	NUNEZ, DANIEL	9161	012	City Of Chicago Police	$6.50
08/16/2013	NUNEZ, DANIEL	9161	012	City Of Chicago Police	$47.30
08/16/2013	NUNEZ, DANIEL	9161	012	City Of Chicago Police	$6.50
08/16/2013	NUNEZ, DANIEL	9161	012	City Of Chicago Police	$3.03
08/07/2009	NOVAK, MAUREEN			City Of Chicago Police	$6.50
08/07/2009	NOVAK, MAUREEN			City Of Chicago Police	$6.50

Incident Date	Claimant	Rank	Unit of	Insured	Total to be Paid
08/07/2009	NOVAK, MAUREEN			City Of Chicago Police	$177.37
08/07/2009	NOVAK, MAUREEN			City Of Chicago Police	$6.50
08/07/2009	NOVAK, MAUREEN			City Of Chicago Police	$0.33
08/07/2009	NOVAK, MAUREEN			City Of Chicago Police	$177.37
08/07/2009	NOVAK, MAUREEN			City Of Chicago Police	$6.50
08/07/2009	NOVAK, MAUREEN			City Of Chicago Police	$0.33
08/07/2009	NOVAK, MAUREEN			City Of Chicago Police	$177.37
08/07/2009	NOVAK, MAUREEN			City Of Chicago Police	$6.50
08/07/2009	NOVAK, MAUREEN			City Of Chicago Police	$0.33
08/07/2009	NOVAK, MAUREEN			City Of Chicago Police	$177.37
08/07/2009	NOVAK, MAUREEN			City Of Chicago Police	$6.50
08/07/2009	NOVAK, MAUREEN			City Of Chicago Police	$0.33
08/07/2009	NOVAK, MAUREEN			City Of Chicago Police	$177.37
08/07/2009	NOVAK, MAUREEN			City Of Chicago Police	$6.50
08/07/2009	NOVAK, MAUREEN			City Of Chicago Police	$0.33
08/07/2009	NOVAK, MAUREEN			City Of Chicago Police	$158.26
08/07/2009	NOVAK, MAUREEN			City Of Chicago Police	$177.37
08/07/2009	NOVAK, MAUREEN			City Of Chicago Police	$0.33
08/07/2009	NOVAK, MAUREEN			City Of Chicago Police	$6.50
08/07/2009	NOVAK, MAUREEN			City Of Chicago Police	$177.37
08/07/2009	NOVAK, MAUREEN			City Of Chicago Police	$0.96
08/07/2009	NOVAK, MAUREEN			City Of Chicago Police	$6.50
08/07/2009	NOVAK, MAUREEN			City Of Chicago Police	$65.56
08/07/2009	NOVAK, MAUREEN			City Of Chicago Police	$0.29
08/07/2009	NOVAK, MAUREEN			City Of Chicago Police	$0.33
06/09/2013	NORWOOD II, JAMES	9161		City Of Chicago Police	$0.80
06/09/2013	NORWOOD II, JAMES	9161		City Of Chicago Police	$539.71
06/09/2013	NORWOOD II, JAMES	9161		City Of Chicago Police	$6.50
06/09/2013	NORWOOD II, JAMES	9161		City Of Chicago Police	$1.00
06/09/2013	NORWOOD II, JAMES	9161		City Of Chicago Police	$66.25
06/09/2013	NORWOOD II, JAMES	9161		City Of Chicago Police	$6.50
06/09/2013	NORWOOD II, JAMES	9161		City Of Chicago Police	$0.80
06/09/2013	NORWOOD II, JAMES	9161		City Of Chicago Police	$574.69

Incident Date	Claimant	Rank	Unit of	Insured	Total to be Paid
06/09/2013	NORWOOD II, JAMES	9161		City Of Chicago Police	$66.25
06/09/2013	NORWOOD II, JAMES	9161		City Of Chicago Police	$1.07
06/09/2013	NORWOOD II, JAMES	9161		City Of Chicago Police	$965.67
06/09/2013	NORWOOD II, JAMES	9161		City Of Chicago Police	$6.50
06/09/2013	NORWOOD II, JAMES	9161		City Of Chicago Police	$1.80
06/09/2013	NORWOOD II, JAMES	9161		City Of Chicago Police	$615.00
06/09/2013	NORWOOD II, JAMES	9161		City Of Chicago Police	$6.50
06/09/2013	NORWOOD II, JAMES	9161		City Of Chicago Police	$77.05
06/09/2013	NORWOOD II, JAMES	9161		City Of Chicago Police	$769.23
06/09/2013	NORWOOD II, JAMES	9161		City Of Chicago Police	$6.50
06/09/2013	NORWOOD II, JAMES	9161		City Of Chicago Police	$6.50
06/09/2013	NORWOOD II, JAMES	9161		City Of Chicago Police	$6.50
09/10/2012	NODAL, EDUARDO	PO	012	City Of Chicago Police	$6.50
09/10/2012	NODAL, EDUARDO	PO	012	City Of Chicago Police	$84.42
09/10/2012	NODAL, EDUARDO	PO	012	City Of Chicago Police	$6.50
09/10/2012	NODAL, EDUARDO	PO	012	City Of Chicago Police	$2.16
09/10/2012	NODAL, EDUARDO	PO	012	City Of Chicago Police	$5.61
09/10/2012	NODAL, EDUARDO	PO	012	City Of Chicago Police	$6.50
09/10/2012	NODAL, EDUARDO	PO	012	City Of Chicago Police	$47.51
09/10/2012	NODAL, EDUARDO	PO	012	City Of Chicago Police	$7.47
09/10/2012	NODAL, EDUARDO	PO	012	City Of Chicago Police	$6.50
09/10/2012	NODAL, EDUARDO	PO	012	City Of Chicago Police	$0.70
07/03/2013	NOCEDA, ROBERT	9161		City Of Chicago Police	$6.50
07/03/2013	NOCEDA, ROBERT	9161		City Of Chicago Police	$6.50
07/03/2013	NOCEDA, ROBERT	9161		City Of Chicago Police	$140.22
07/03/2013	NOCEDA, ROBERT	9161		City Of Chicago Police	$6.50
07/03/2013	NOCEDA, ROBERT	9161		City Of Chicago Police	$183.63
05/14/2013	NIKSIC, CAMIL	9161	016	City Of Chicago Police	$161.51
05/14/2013	NIKSIC, CAMIL	9161	016	City Of Chicago Police	$6.50
05/14/2013	NIKSIC, CAMIL	9161	016	City Of Chicago Police	$25.45
08/28/2013	NICOL, EDWARD	9171	022	City Of Chicago Police	$6.50
08/28/2013	NICOL, EDWARD	9171	022	City Of Chicago Police	$26.92
08/28/2013	NICOL, EDWARD	9171	022	City Of Chicago Police	$6.50

Incident Date	Claimant	Rank	Unit of	Insured	Total to be Paid
08/28/2013	NICOL, EDWARD	9171	022	City Of Chicago Police	$283.84
08/28/2013	NICOL, EDWARD	9171	022	City Of Chicago Police	$6.50
02/21/2013	NICKEAS, SAMANTHA	9161		City Of Chicago Police	$6.50
02/21/2013	NICKEAS, SAMANTHA	9161		City Of Chicago Police	$175.23
02/21/2013	NICKEAS, SAMANTHA	9161		City Of Chicago Police	$0.96
02/21/2013	NICKEAS, SAMANTHA	9161		City Of Chicago Police	$6.50
02/21/2013	NICKEAS, SAMANTHA	9161		City Of Chicago Police	$65.56
02/21/2013	NICKEAS, SAMANTHA	9161		City Of Chicago Police	$0.33
02/21/2013	NICKEAS, SAMANTHA	9161		City Of Chicago Police	$6.50
02/21/2013	NICKEAS, SAMANTHA	9161		City Of Chicago Police	$0.33
02/21/2013	NICKEAS, SAMANTHA	9161		City Of Chicago Police	$175.23
01/08/2013	NELSON, TAMIKA	9161	002	City Of Chicago Police	$6.50
01/08/2013	NELSON, TAMIKA	9161	002	City Of Chicago Police	$153.95
01/08/2013	NELSON, TAMIKA	9161	002	City Of Chicago Police	$6.95
01/08/2013	NELSON, TAMIKA	9161	002	City Of Chicago Police	$6.50
01/08/2013	NELSON, TAMIKA	9161	002	City Of Chicago Police	$137.55
01/08/2013	NELSON, TAMIKA	9161	002	City Of Chicago Police	$12.88
01/08/2013	NELSON, TAMIKA	9161	002	City Of Chicago Police	$6.50
01/08/2013	NELSON, TAMIKA	9161	002	City Of Chicago Police	$144.00
01/08/2013	NELSON, TAMIKA	9161	002	City Of Chicago Police	$10.64
01/08/2013	NELSON, TAMIKA	9161	002	City Of Chicago Police	$6.50
01/08/2013	NELSON, TAMIKA	9161	002	City Of Chicago Police	$141.56
01/08/2013	NELSON, TAMIKA	9161	002	City Of Chicago Police	$22.84
01/08/2013	NELSON, TAMIKA	9161	002	City Of Chicago Police	$6.50
01/08/2013	NELSON, TAMIKA	9161	002	City Of Chicago Police	$154.81
01/08/2013	NELSON, TAMIKA	9161	002	City Of Chicago Police	$6.50
01/08/2013	NELSON, TAMIKA	9161	002	City Of Chicago Police	$155.30
01/08/2013	NELSON, TAMIKA	9161	002	City Of Chicago Police	$23.27
01/08/2013	NELSON, TAMIKA	9161	002	City Of Chicago Police	$6.50
01/08/2013	NELSON, TAMIKA	9161	002	City Of Chicago Police	$155.30
01/08/2013	NELSON, TAMIKA	9161	002	City Of Chicago Police	$23.27
01/08/2013	NELSON, TAMIKA	9161	002	City Of Chicago Police	$14.52
01/08/2013	NELSON, TAMIKA	9161	002	City Of Chicago Police	$6.50

Incident Date	Claimant	Rank	Unit of	Insured	Total to be Paid
01/08/2013	NELSON, TAMIKA	9161	002	City Of Chicago Police	$145.78
01/08/2013	NELSON, TAMIKA	9161	002	City Of Chicago Police	$14.96
01/08/2013	NELSON, TAMIKA	9161	002	City Of Chicago Police	$6.50
01/08/2013	NELSON, TAMIKA	9161	002	City Of Chicago Police	$146.26
01/08/2013	NELSON, TAMIKA	9161	002	City Of Chicago Police	$14.96
01/08/2013	NELSON, TAMIKA	9161	002	City Of Chicago Police	$6.50
01/08/2013	NELSON, TAMIKA	9161	002	City Of Chicago Police	$146.26
01/08/2013	NELSON, TAMIKA	9161	002	City Of Chicago Police	$1.87
01/08/2013	NELSON, TAMIKA	9161	002	City Of Chicago Police	$6.50
01/08/2013	NELSON, TAMIKA	9161	002	City Of Chicago Police	$73.26
01/08/2013	NELSON, TAMIKA	9161	002	City Of Chicago Police	$22.03
09/13/2013	NELSON, MATTHEW	9161	009	City Of Chicago Police	$139.08
06/04/2013	NELSON, KIMBERLY	9161		City Of Chicago Police	$725.37
06/04/2013	NELSON, KIMBERLY	9161		City Of Chicago Police	$0.40
06/04/2013	NELSON, KIMBERLY	9161		City Of Chicago Police	$6.50
06/04/2013	NELSON, KIMBERLY	9161		City Of Chicago Police	$213.63
06/04/2013	NELSON, KIMBERLY	9161		City Of Chicago Police	$0.45
06/04/2013	NELSON, KIMBERLY	9161		City Of Chicago Police	$6.50
06/04/2013	NELSON, KIMBERLY	9161		City Of Chicago Police	$241.79
06/04/2013	NELSON, KIMBERLY	9161		City Of Chicago Police	$0.45
06/04/2013	NELSON, KIMBERLY	9161		City Of Chicago Police	$6.50
06/04/2013	NELSON, KIMBERLY	9161		City Of Chicago Police	$241.79
06/04/2013	NELSON, KIMBERLY	9161		City Of Chicago Police	$213.63
06/04/2013	NELSON, KIMBERLY	9161		City Of Chicago Police	$6.50
06/04/2013	NELSON, KIMBERLY	9161		City Of Chicago Police	$0.40
06/04/2013	NELSON, KIMBERLY	9161		City Of Chicago Police	$213.63
06/04/2013	NELSON, KIMBERLY	9161		City Of Chicago Police	$6.50
06/04/2013	NELSON, KIMBERLY	9161		City Of Chicago Police	$0.40
06/04/2013	NELSON, KIMBERLY	9161		City Of Chicago Police	$1.35
06/04/2013	NELSON, KIMBERLY	9161		City Of Chicago Police	$6.50
06/04/2013	NELSON, KIMBERLY	9161		City Of Chicago Police	$54.40
06/04/2013	NELSON, KIMBERLY	9161		City Of Chicago Police	$6.50
06/04/2013	NELSON, KIMBERLY	9161		City Of Chicago Police	$3.53

Incident Date	Claimant	Rank	Unit of	Insured	Total to be Paid
06/04/2013	NELSON, KIMBERLY	9161		City Of Chicago Police	$710.12
06/04/2013	NELSON, KIMBERLY	9161		City Of Chicago Police	$6.50
06/04/2013	NELSON, KIMBERLY	9161		City Of Chicago Police	$1.33
06/20/2011	NELSON JONES, NEDRA	9171	715	City Of Chicago Police	$74.55
06/20/2011	NELSON JONES, NEDRA	9171	715	City Of Chicago Police	$74.55
06/29/2013	NEITA, TANYA	9161	019	City Of Chicago Police	$1.42
06/29/2013	NEITA, TANYA	9161	019	City Of Chicago Police	$6.50
06/29/2013	NEITA, TANYA	9161	019	City Of Chicago Police	$1.09
06/29/2013	NEITA, TANYA	9161	019	City Of Chicago Police	$6.50
06/29/2013	NEITA, TANYA	9161	019	City Of Chicago Police	$117.31
06/29/2013	NEITA, TANYA	9161	019	City Of Chicago Police	$577.29
06/28/2013	NAVARRETE JR, ANTONIO	9171	650	City Of Chicago Police	$6.50
06/28/2013	NAVARRETE JR, ANTONIO	9171	650	City Of Chicago Police	$113.51
08/24/2007	Murphy-Webb, Margaret C	P	00023	City Of Chicago Police	$828.12
08/24/2007	Murphy-Webb, Margaret C	P	00023	City Of Chicago Police	$133.42
10/17/1996	Mullen, James	P	00024	City Of Chicago Police	$829.80
10/17/1996	Mullen, James	P	00024	City Of Chicago Police	$12.70
10/17/1996	Mullen, James	P	00024	City Of Chicago Police	$62.70
10/17/1996	Mullen, James	P	00024	City Of Chicago Police	$6.50
10/17/1996	Mullen, James	P	00024	City Of Chicago Police	$6.50
10/17/1996	Mullen, James	P	00024	City Of Chicago Police	$6.50
10/17/1996	Mullen, James	P	00024	City Of Chicago Police	$6.50
10/17/1996	Mullen, James	P	00024	City Of Chicago Police	$6.50
10/17/1996	Mullen, James	P	00024	City Of Chicago Police	$225.66
10/17/1996	Mullen, James	P	00024	City Of Chicago Police	$6.50
10/17/1996	Mullen, James	P	00024	City Of Chicago Police	$6.50
10/17/1996	Mullen, James	P	00024	City Of Chicago Police	$6.50
10/17/1996	Mullen, James	P	00024	City Of Chicago Police	$6.50
06/19/2006	Morris-Tillery, Mary	P	00022	City Of Chicago Police	$70.39
06/19/2006	Morris-Tillery, Mary	P	00022	City Of Chicago Police	$203.63
06/19/2006	Morris-Tillery, Mary	P	00022	City Of Chicago Police	$6.50
06/19/2006	Morris-Tillery, Mary	P	00022	City Of Chicago Police	$11.95
06/19/2006	Morris-Tillery, Mary	P	00022	City Of Chicago Police	$220.29

Incident Date	Claimant	Rank	Unit of	Insured	Total to be Paid
06/19/2006	Morris-Tillery, Mary	P	00022	City Of Chicago Police	$6.50
06/19/2006	Morris-Tillery, Mary	P	00022	City Of Chicago Police	$7.40
06/19/2006	Morris-Tillery, Mary	P	00022	City Of Chicago Police	$70.39
06/19/2006	Morris-Tillery, Mary	P	00022	City Of Chicago Police	$6.50
06/19/2006	Morris-Tillery, Mary	P	00022	City Of Chicago Police	$6.50
06/19/2006	Morris-Tillery, Mary	P	00022	City Of Chicago Police	$102.15
06/19/2006	Morris-Tillery, Mary	P	00022	City Of Chicago Police	$6.50
06/19/2006	Morris-Tillery, Mary	P	00022	City Of Chicago Police	$106.61
06/19/2006	Morris-Tillery, Mary	P	00022	City Of Chicago Police	$207.85
06/19/2006	Morris-Tillery, Mary	P	00022	City Of Chicago Police	$6.50
06/19/2006	Morris-Tillery, Mary	P	00022	City Of Chicago Police	$70.39
06/19/2006	Morris-Tillery, Mary	P	00022	City Of Chicago Police	$16.48
06/19/2006	Morris-Tillery, Mary	P	00022	City Of Chicago Police	$6.50
06/19/2006	Morris-Tillery, Mary	P	00022	City Of Chicago Police	$286.55
06/19/2006	Morris-Tillery, Mary	P	00022	City Of Chicago Police	$53.07
06/19/2006	Morris-Tillery, Mary	P	00022	City Of Chicago Police	$6.50
06/19/2006	Morris-Tillery, Mary	P	00022	City Of Chicago Police	$72.80
06/19/2006	Morris-Tillery, Mary	P	00022	City Of Chicago Police	$0.37
06/19/2006	Morris-Tillery, Mary	P	00022	City Of Chicago Police	$6.50
06/19/2006	Morris-Tillery, Mary	P	00022	City Of Chicago Police	$6.50
07/05/2008	Morris, Bobby R	P	00018	City Of Chicago Police	$6.50
07/05/2008	Morris, Bobby R	P	00018	City Of Chicago Police	$615.00
07/05/2008	Morris, Bobby R	P	00018	City Of Chicago Police	$6.50
07/05/2008	Morris, Bobby R	P	00018	City Of Chicago Police	$144.67
07/05/2008	Morris, Bobby R	P	00018	City Of Chicago Police	$393.68
07/05/2008	Morris, Bobby R	P	00018	City Of Chicago Police	$6.50
07/05/2008	Morris, Bobby R	P	00018	City Of Chicago Police	$0.80
07/05/2008	Morris, Bobby R	P	00018	City Of Chicago Police	$54.12
07/05/2008	Morris, Bobby R	P	00018	City Of Chicago Police	$6.50
07/05/2008	Morris, Bobby R	P	00018	City Of Chicago Police	$66.25
07/24/2008	Miller, Eugenia	P	00012	City Of Chicago Police	$6.50
07/24/2008	Miller, Eugenia	P	00012	City Of Chicago Police	$233.02
07/24/2008	Miller, Eugenia	P	00012	City Of Chicago Police	$6.50

Incident Date	Claimant	Rank	Unit of	Insured	Total to be Paid
07/24/2008	Miller, Eugenia	P	00012	City Of Chicago Police	$0.84
07/24/2008	Miller, Eugenia	P	00012	City Of Chicago Police	$6.50
07/24/2008	Miller, Eugenia	P	00012	City Of Chicago Police	$45.41
07/24/2008	Miller, Eugenia	P	00012	City Of Chicago Police	$821.49
07/24/2008	Miller, Eugenia	P	00012	City Of Chicago Police	$522.75
07/24/2008	Miller, Eugenia	P	00012	City Of Chicago Police	$6.50
07/24/2008	Miller, Eugenia	P	00012	City Of Chicago Police	$0.97
07/24/2008	Miller, Eugenia	P	00012	City Of Chicago Police	$150.29
07/24/2008	Miller, Eugenia	P	00012	City Of Chicago Police	$6.50
07/24/2008	Miller, Eugenia	P	00012	City Of Chicago Police	$0.28
07/24/2008	Miller, Eugenia	P	00012	City Of Chicago Police	$450.87
07/24/2008	Miller, Eugenia	P	00012	City Of Chicago Police	$6.50
01/26/2008	Michael, Linda	P	00006	City Of Chicago Police	$147.95
01/26/2008	Michael, Linda	P	00006	City Of Chicago Police	$4.28
01/26/2008	Michael, Linda	P	00006	City Of Chicago Police	$6.50
01/26/2008	Michael, Linda	P	00006	City Of Chicago Police	$59.28
01/26/2008	Michael, Linda	P	00006	City Of Chicago Police	$74.55
01/26/2008	Michael, Linda	P	00006	City Of Chicago Police	$5.31
01/26/2008	Michael, Linda	P	00006	City Of Chicago Police	$6.50
01/26/2008	Michael, Linda	P	00006	City Of Chicago Police	$149.07
01/26/2008	Michael, Linda	P	00006	City Of Chicago Police	$5.31
01/26/2008	Michael, Linda	P	00006	City Of Chicago Police	$6.50
01/26/2008	Michael, Linda	P	00006	City Of Chicago Police	$149.07
01/26/2008	Michael, Linda	P	00006	City Of Chicago Police	$6.50
01/26/2008	Michael, Linda	P	00006	City Of Chicago Police	$126.98
01/26/2008	Michael, Linda	P	00006	City Of Chicago Police	$74.55
01/26/2008	Michael, Linda	P	00006	City Of Chicago Police	$4.28
01/26/2008	Michael, Linda	P	00006	City Of Chicago Police	$6.50
01/26/2008	Michael, Linda	P	00006	City Of Chicago Police	$147.95
01/26/2008	Michael, Linda	P	00006	City Of Chicago Police	$6.50
01/26/2008	Michael, Linda	P	00006	City Of Chicago Police	$2.41
06/20/1993	Mcclory, Kathleen	P	00024	City Of Chicago Police	$605.00
06/20/1993	Mcclory, Kathleen	P	00024	City Of Chicago Police	$642.60

Incident Date	Claimant	Rank	Unit of	Insured	Total to be Paid
05/03/2008	Mack, Richard	P	00019	City Of Chicago Police	$2.42
05/03/2008	Mack, Richard	P	00019	City Of Chicago Police	$6.50
07/17/2013	MYSLIWIEC, MICHAEL	9161	044	City Of Chicago Police	$6.50
07/17/2013	MYSLIWIEC, MICHAEL	9161	044	City Of Chicago Police	$0.96
07/17/2013	MYSLIWIEC, MICHAEL	9161	044	City Of Chicago Police	$177.37
07/17/2013	MYSLIWIEC, MICHAEL	9161	044	City Of Chicago Police	$6.50
07/17/2013	MYSLIWIEC, MICHAEL	9161	044	City Of Chicago Police	$0.33
07/17/2013	MYSLIWIEC, MICHAEL	9161	044	City Of Chicago Police	$65.56
05/26/2013	MYERS, PATRICK	9161		City Of Chicago Police	$383.60
05/26/2013	MYERS, PATRICK	9161		City Of Chicago Police	$6.50
05/26/2013	MYERS, PATRICK	9161		City Of Chicago Police	$69.74
05/26/2013	MYERS, PATRICK	9161		City Of Chicago Police	$0.43
05/26/2013	MYERS, PATRICK	9161		City Of Chicago Police	$6.50
05/26/2013	MYERS, PATRICK	9161		City Of Chicago Police	$230.19
05/26/2013	MYERS, PATRICK	9161		City Of Chicago Police	$0.35
05/26/2013	MYERS, PATRICK	9161		City Of Chicago Police	$6.50
05/26/2013	MYERS, PATRICK	9161		City Of Chicago Police	$190.37
05/26/2013	MYERS, PATRICK	9161		City Of Chicago Police	$0.35
05/26/2013	MYERS, PATRICK	9161		City Of Chicago Police	$6.50
05/26/2013	MYERS, PATRICK	9161		City Of Chicago Police	$190.37
05/26/2013	MYERS, PATRICK	9161		City Of Chicago Police	$0.52
05/26/2013	MYERS, PATRICK	9161		City Of Chicago Police	$6.50
05/26/2013	MYERS, PATRICK	9161		City Of Chicago Police	$281.84
05/26/2013	MYERS, PATRICK	9161		City Of Chicago Police	$0.44
05/26/2013	MYERS, PATRICK	9161		City Of Chicago Police	$6.50
05/26/2013	MYERS, PATRICK	9161		City Of Chicago Police	$235.18
05/26/2013	MYERS, PATRICK	9161		City Of Chicago Police	$0.35
05/26/2013	MYERS, PATRICK	9161		City Of Chicago Police	$6.50
05/26/2013	MYERS, PATRICK	9161		City Of Chicago Police	$190.37
05/26/2013	MYERS, PATRICK	9161		City Of Chicago Police	$0.44
05/26/2013	MYERS, PATRICK	9161		City Of Chicago Police	$6.50
05/26/2013	MYERS, PATRICK	9161		City Of Chicago Police	$238.90
05/26/2013	MYERS, PATRICK	9161		City Of Chicago Police	$6.50

Incident Date	Claimant	Rank	Unit of	Insured	Total to be Paid
05/26/2013	MYERS, PATRICK	9161		City Of Chicago Police	$190.37
05/26/2013	MYERS, PATRICK	9161		City Of Chicago Police	$6.50
05/26/2013	MYERS, PATRICK	9161		City Of Chicago Police	$198.41
05/26/2013	MYERS, PATRICK	9161		City Of Chicago Police	$6.50
05/26/2013	MYERS, PATRICK	9161		City Of Chicago Police	$5.07
05/26/2013	MYERS, PATRICK	9161		City Of Chicago Police	$69.74
05/26/2013	MYERS, PATRICK	9161		City Of Chicago Police	$0.35
05/26/2013	MYERS, PATRICK	9161		City Of Chicago Police	$6.50
07/03/2013	MURPHY, WILLIAM	9161		City Of Chicago Police	$6.50
07/03/2013	MURPHY, WILLIAM	9161		City Of Chicago Police	$276.39
07/03/2013	MURPHY, WILLIAM	9161		City Of Chicago Police	$6.50
07/03/2013	MURPHY, WILLIAM	9161		City Of Chicago Police	$402.88
07/03/2013	MURPHY, WILLIAM	9161		City Of Chicago Police	$6.50
07/03/2013	MURPHY, WILLIAM	9161		City Of Chicago Police	$65.56
07/03/2013	MURPHY, WILLIAM	9161		City Of Chicago Police	$0.96
08/29/2013	MURPHY, THOMAS	9161	015	City Of Chicago Police	$12.05
08/29/2013	MURPHY, THOMAS	9161	015	City Of Chicago Police	$227.74
08/29/2013	MURPHY, THOMAS	9161	015	City Of Chicago Police	$6.50
08/29/2013	MURPHY, THOMAS	9161	015	City Of Chicago Police	$31.00
08/29/2013	MURPHY, THOMAS	9161	015	City Of Chicago Police	$6.50
08/05/2013	MURPHY, LOREAL	9161		City Of Chicago Police	$0.43
08/05/2013	MURPHY, LOREAL	9161		City Of Chicago Police	$6.50
08/05/2013	MURPHY, LOREAL	9161		City Of Chicago Police	$288.08
08/05/2013	MURPHY, LOREAL	9161		City Of Chicago Police	$6.50
08/05/2013	MURPHY, LOREAL	9161		City Of Chicago Police	$0.54
08/05/2013	MURPHY, LOREAL	9161		City Of Chicago Police	$284.07
08/05/2013	MURPHY, LOREAL	9161		City Of Chicago Police	$6.50
08/05/2013	MURPHY, LOREAL	9161		City Of Chicago Police	$0.53
08/05/2013	MURPHY, LOREAL	9161		City Of Chicago Police	$243.27
08/05/2013	MURPHY, LOREAL	9161		City Of Chicago Police	$6.50
08/05/2013	MURPHY, LOREAL	9161		City Of Chicago Police	$0.46
08/05/2013	MURPHY, LOREAL	9161		City Of Chicago Police	$204.87
08/05/2013	MURPHY, LOREAL	9161		City Of Chicago Police	$230.19

Incident Date	Claimant	Rank	Unit of	Insured	Total to be Paid
08/05/2013	MURPHY, LOREAL	9161		City Of Chicago Police	$0.39
08/05/2013	MURPHY, LOREAL	9161		City Of Chicago Police	$6.50
12/04/2012	MURPHY, JOHN	9206	189	City Of Chicago Police	$48.82
12/04/2012	MURPHY, JOHN	9206	189	City Of Chicago Police	$6.50
12/04/2012	MURPHY, JOHN	9206	189	City Of Chicago Police	$6.50
12/04/2012	MURPHY, JOHN	9206	189	City Of Chicago Police	$6.50
12/04/2012	MURPHY, JOHN	9206	189	City Of Chicago Police	$6.50
12/04/2012	MURPHY, JOHN	9206	189	City Of Chicago Police	$6.50
12/04/2012	MURPHY, JOHN	9206	189	City Of Chicago Police	$6.50
12/04/2012	MURPHY, JOHN	9206	189	City Of Chicago Police	$6.50
12/04/2012	MURPHY, JOHN	9206	189	City Of Chicago Police	$150.97
12/04/2012	MURPHY, JOHN	9206	189	City Of Chicago Police	$6.50
12/04/2012	MURPHY, JOHN	9206	189	City Of Chicago Police	$12.93
12/04/2012	MURPHY, JOHN	9206	189	City Of Chicago Police	$133.77
12/04/2012	MURPHY, JOHN	9206	189	City Of Chicago Police	$6.50
12/04/2012	MURPHY, JOHN	9206	189	City Of Chicago Police	$10.36
12/04/2012	MURPHY, JOHN	9206	189	City Of Chicago Police	$150.97
12/04/2012	MURPHY, JOHN	9206	189	City Of Chicago Police	$6.50
12/04/2012	MURPHY, JOHN	9206	189	City Of Chicago Police	$12.93
12/04/2012	MURPHY, JOHN	9206	189	City Of Chicago Police	$133.77
12/04/2012	MURPHY, JOHN	9206	189	City Of Chicago Police	$6.50
12/04/2012	MURPHY, JOHN	9206	189	City Of Chicago Police	$10.36
12/04/2012	MURPHY, JOHN	9206	189	City Of Chicago Police	$133.77
12/04/2012	MURPHY, JOHN	9206	189	City Of Chicago Police	$6.50
12/04/2012	MURPHY, JOHN	9206	189	City Of Chicago Police	$10.36
12/04/2012	MURPHY, JOHN	9206	189	City Of Chicago Police	$133.77
12/04/2012	MURPHY, JOHN	9206	189	City Of Chicago Police	$6.50
12/04/2012	MURPHY, JOHN	9206	189	City Of Chicago Police	$10.36
12/04/2012	MURPHY, JOHN	9206	189	City Of Chicago Police	$174.38
12/04/2012	MURPHY, JOHN	9206	189	City Of Chicago Police	$6.50
12/04/2012	MURPHY, JOHN	9206	189	City Of Chicago Police	$13.30
12/04/2012	MURPHY, JOHN	9206	189	City Of Chicago Police	$335.92
12/04/2012	MURPHY, JOHN	9206	189	City Of Chicago Police	$6.50

Incident Date	Claimant	Rank	Unit of	Insured	Total to be Paid
12/04/2012	MURPHY, JOHN	9206	189	City Of Chicago Police	$28.43
12/04/2012	MURPHY, JOHN	9206	189	City Of Chicago Police	$849.07
12/18/2012	MUNNO, MARYANN	9161	765	City Of Chicago Police	$6.50
12/18/2012	MUNNO, MARYANN	9161	765	City Of Chicago Police	$54.12
12/18/2012	MUNNO, MARYANN	9161	765	City Of Chicago Police	$3.53
12/18/2012	MUNNO, MARYANN	9161	765	City Of Chicago Police	$6.50
12/18/2012	MUNNO, MARYANN	9161	765	City Of Chicago Police	$54.40
12/18/2012	MUNNO, MARYANN	9161	765	City Of Chicago Police	$846.00
12/18/2012	MUNNO, MARYANN	9161	765	City Of Chicago Police	$198.72
12/18/2012	MUNNO, MARYANN	9161	765	City Of Chicago Police	$6.50
04/05/2013	MUDD, MARCUS	9161		City Of Chicago Police	$6.50
04/05/2013	MUDD, MARCUS	9161		City Of Chicago Police	$69.74
03/25/2012	MOYNIHAN, DANIEL	9161		City Of Chicago Police	$6.50
03/25/2012	MOYNIHAN, DANIEL	9161		City Of Chicago Police	$0.49
03/25/2012	MOYNIHAN, DANIEL	9161		City Of Chicago Police	$6.50
03/25/2012	MOYNIHAN, DANIEL	9161		City Of Chicago Police	$0.38
03/25/2012	MOYNIHAN, DANIEL	9161		City Of Chicago Police	$265.28
03/25/2012	MOYNIHAN, DANIEL	9161		City Of Chicago Police	$207.75
03/25/2012	MOYNIHAN, DANIEL	9161		City Of Chicago Police	$757.68
03/25/2012	MOYNIHAN, DANIEL	9161		City Of Chicago Police	$6.50
03/25/2012	MOYNIHAN, DANIEL	9161		City Of Chicago Police	$1.41
03/25/2012	MOYNIHAN, DANIEL	9161		City Of Chicago Police	$66.25
03/25/2012	MOYNIHAN, DANIEL	9161		City Of Chicago Police	$6.50
03/25/2012	MOYNIHAN, DANIEL	9161		City Of Chicago Police	$0.80
06/13/2012	MOY, JOANNE	9161	002	City Of Chicago Police	$10.15
10/13/2012	MOY, JOANNE	9161	044	City Of Chicago Police	$219.00
10/13/2012	MOY, JOANNE	9161	044	City Of Chicago Police	$452.40
10/13/2012	MOY, JOANNE	9161	044	City Of Chicago Police	$255.30
07/17/2013	MOY, ANDY	9161	701	City Of Chicago Police	$77.17
07/17/2013	MOY, ANDY	9161	701	City Of Chicago Police	$6.50
07/17/2013	MOY, ANDY	9161	701	City Of Chicago Police	$34.13
05/13/2013	MORSI, MICHELLE	9161		City Of Chicago Police	$6.50
05/13/2013	MORSI, MICHELLE	9161		City Of Chicago Police	$70.92

Incident Date	Claimant	Rank	Unit of	Insured	Total to be Paid
08/12/2013	MORSI, MICHELLE	9161		City Of Chicago Police	$51.07
08/12/2013	MORSI, MICHELLE	9161		City Of Chicago Police	$13.03
08/12/2013	MORSI, MICHELLE	9161		City Of Chicago Police	$6.50
08/12/2013	MORSI, MICHELLE	9161		City Of Chicago Police	$6.50
05/21/2013	MORRISON, HENRY	9161	044	City Of Chicago Police	$6.50
05/21/2013	MORRISON, HENRY	9161	044	City Of Chicago Police	$9.29
05/21/2013	MORRISON, HENRY	9161	044	City Of Chicago Police	$363.61
02/21/2013	MORRIS, TERRENCE	9161		City Of Chicago Police	$6.50
02/21/2013	MORRIS, TERRENCE	9161		City Of Chicago Police	$6.50
02/21/2013	MORRIS, TERRENCE	9161		City Of Chicago Police	$6.50
02/21/2013	MORRIS, TERRENCE	9161		City Of Chicago Police	$6.50
02/21/2013	MORRIS, TERRENCE	9161		City Of Chicago Police	$6.50
02/21/2013	MORRIS, TERRENCE	9161		City Of Chicago Police	$6.50
02/21/2013	MORRIS, TERRENCE	9161		City Of Chicago Police	$6.50
02/21/2013	MORRIS, TERRENCE	9161		City Of Chicago Police	$6.50
01/04/2010	MOORE, LATANYA	9161		City Of Chicago Police	$6.50
08/27/2009	MOORE, GEORGE			City Of Chicago Police	$82.97
08/27/2009	MOORE, GEORGE			City Of Chicago Police	$6.50
08/27/2009	MOORE, GEORGE			City Of Chicago Police	$0.45
08/08/2013	MOORE, ANTOINETTE	9161	011	City Of Chicago Police	$6.50
08/08/2013	MOORE, ANTOINETTE	9161	011	City Of Chicago Police	$0.62
08/08/2013	MOORE, ANTOINETTE	9161	011	City Of Chicago Police	$272.17
08/08/2013	MOORE, ANTOINETTE	9161	011	City Of Chicago Police	$260.04
08/08/2013	MOORE, ANTOINETTE	9161	011	City Of Chicago Police	$6.50
08/08/2013	MOORE, ANTOINETTE	9161	011	City Of Chicago Police	$3.15
08/08/2013	MOORE, ANTOINETTE	9161	011	City Of Chicago Police	$51.41
08/08/2013	MOORE, ANTOINETTE	9161	011	City Of Chicago Police	$0.80
08/08/2013	MOORE, ANTOINETTE	9161	011	City Of Chicago Police	$6.50
08/08/2013	MOORE, ANTOINETTE	9161	011	City Of Chicago Police	$11.49
08/08/2013	MOORE, ANTOINETTE	9161	011	City Of Chicago Police	$6.50
08/08/2013	MOORE, ANTOINETTE	9161	011	City Of Chicago Police	$66.25
08/08/2013	MOORE, ANTOINETTE	9161	011	City Of Chicago Police	$6.50
08/08/2013	MOORE, ANTOINETTE	9161	011	City Of Chicago Police	$142.48

Incident Date	Claimant	Rank	Unit of	Insured	Total to be Paid
07/31/2013	MONTESDEOCA, JOSEPH	9161		City Of Chicago Police	$6.50
07/31/2013	MONTESDEOCA, JOSEPH	9161		City Of Chicago Police	$80.44
07/31/2013	MONTESDEOCA, JOSEPH	9161		City Of Chicago Police	$6.50
07/31/2013	MONTESDEOCA, JOSEPH	9161		City Of Chicago Police	$2.06
07/31/2013	MONTESDEOCA, JOSEPH	9161		City Of Chicago Police	$105.00
05/02/2013	MONTANARO, JOSEPH	9161		City Of Chicago Police	$6.50
05/02/2013	MONTANARO, JOSEPH	9161		City Of Chicago Police	$45.15
05/02/2013	MONTANARO, JOSEPH	9161		City Of Chicago Police	$6.50
05/02/2013	MONTANARO, JOSEPH	9161		City Of Chicago Police	$1.15
07/05/2013	MOCKOVAK, MICHAEL	9161		City Of Chicago Police	$6.50
07/05/2013	MOCKOVAK, MICHAEL	9161		City Of Chicago Police	$4.22
07/05/2013	MOCKOVAK, MICHAEL	9161		City Of Chicago Police	$165.27
03/26/2013	MIUCIN, ZORAN	9161	011	City Of Chicago Police	$13.22
03/26/2013	MIUCIN, ZORAN	9161	011	City Of Chicago Police	$6.50
03/26/2013	MIUCIN, ZORAN	9161	011	City Of Chicago Police	$250.37
03/26/2013	MIUCIN, ZORAN	9161	011	City Of Chicago Police	$4.51
03/26/2013	MIUCIN, ZORAN	9161	011	City Of Chicago Police	$6.50
03/26/2013	MIUCIN, ZORAN	9161	011	City Of Chicago Police	$240.90
03/26/2013	MIUCIN, ZORAN	9161	011	City Of Chicago Police	$5.26
03/26/2013	MIUCIN, ZORAN	9161	011	City Of Chicago Police	$6.50
03/26/2013	MIUCIN, ZORAN	9161	011	City Of Chicago Police	$241.71
03/26/2013	MIUCIN, ZORAN	9161	011	City Of Chicago Police	$5.26
03/26/2013	MIUCIN, ZORAN	9161	011	City Of Chicago Police	$6.50
03/26/2013	MIUCIN, ZORAN	9161	011	City Of Chicago Police	$241.71
03/26/2013	MIUCIN, ZORAN	9161	011	City Of Chicago Police	$21.14
03/26/2013	MIUCIN, ZORAN	9161	011	City Of Chicago Police	$6.50
03/26/2013	MIUCIN, ZORAN	9161	011	City Of Chicago Police	$258.97
03/26/2013	MIUCIN, ZORAN	9161	011	City Of Chicago Police	$6.50
03/26/2013	MIUCIN, ZORAN	9161	011	City Of Chicago Police	$219.39
03/26/2013	MIUCIN, ZORAN	9161	011	City Of Chicago Police	$6.50
03/26/2013	MIUCIN, ZORAN	9161	011	City Of Chicago Police	$219.39
03/26/2013	MIUCIN, ZORAN	9161	011	City Of Chicago Police	$6.50
03/26/2013	MIUCIN, ZORAN	9161	011	City Of Chicago Police	$219.39

Incident Date	Claimant	Rank	Unit of	Insured	Total to be Paid
03/26/2013	MIUCIN, ZORAN	9161	011	City Of Chicago Police	$6.50
03/26/2013	MIUCIN, ZORAN	9161	011	City Of Chicago Police	$219.39
03/26/2013	MIUCIN, ZORAN	9161	011	City Of Chicago Police	$5.26
03/26/2013	MIUCIN, ZORAN	9161	011	City Of Chicago Police	$6.50
03/26/2013	MIUCIN, ZORAN	9161	011	City Of Chicago Police	$241.71
03/26/2013	MIUCIN, ZORAN	9161	011	City Of Chicago Police	$6.50
03/26/2013	MIUCIN, ZORAN	9161	011	City Of Chicago Police	$1.45
03/26/2013	MIUCIN, ZORAN	9161	011	City Of Chicago Police	$6.50
01/01/2013	MISHLER, ELIZABETH	9171		City Of Chicago Police	$6.50
01/01/2013	MISHLER, ELIZABETH	9171		City Of Chicago Police	$106.61
01/01/2013	MISHLER, ELIZABETH	9171		City Of Chicago Police	$0.47
01/01/2013	MISHLER, ELIZABETH	9171		City Of Chicago Police	$6.50
01/01/2013	MISHLER, ELIZABETH	9171		City Of Chicago Police	$254.43
01/01/2013	MISHLER, ELIZABETH	9171		City Of Chicago Police	$1.02
01/01/2013	MISHLER, ELIZABETH	9171		City Of Chicago Police	$6.50
01/01/2013	MISHLER, ELIZABETH	9171		City Of Chicago Police	$551.80
01/01/2013	MISHLER, ELIZABETH	9171		City Of Chicago Police	$1.11
01/01/2013	MISHLER, ELIZABETH	9171		City Of Chicago Police	$6.50
01/01/2013	MISHLER, ELIZABETH	9171		City Of Chicago Police	$592.07
01/01/2013	MISHLER, ELIZABETH	9171		City Of Chicago Police	$0.47
01/01/2013	MISHLER, ELIZABETH	9171		City Of Chicago Police	$6.50
01/01/2013	MISHLER, ELIZABETH	9171		City Of Chicago Police	$254.43
01/01/2013	MISHLER, ELIZABETH	9171		City Of Chicago Police	$0.47
01/01/2013	MISHLER, ELIZABETH	9171		City Of Chicago Police	$6.50
01/01/2013	MISHLER, ELIZABETH	9171		City Of Chicago Police	$254.43
01/01/2013	MISHLER, ELIZABETH	9171		City Of Chicago Police	$0.47
01/01/2013	MISHLER, ELIZABETH	9171		City Of Chicago Police	$6.50
01/01/2013	MISHLER, ELIZABETH	9171		City Of Chicago Police	$254.43
01/01/2013	MISHLER, ELIZABETH	9171		City Of Chicago Police	$0.47
01/01/2013	MISHLER, ELIZABETH	9171		City Of Chicago Police	$6.50
01/01/2013	MISHLER, ELIZABETH	9171		City Of Chicago Police	$254.43
01/01/2013	MISHLER, ELIZABETH	9171		City Of Chicago Police	$0.40
01/01/2013	MISHLER, ELIZABETH	9171		City Of Chicago Police	$6.50

Incident Date	Claimant	Rank	Unit of	Insured	Total to be Paid
01/01/2013	MISHLER, ELIZABETH	9171		City Of Chicago Police	$216.03
01/01/2013	MISHLER, ELIZABETH	9171		City Of Chicago Police	$0.47
01/01/2013	MISHLER, ELIZABETH	9171		City Of Chicago Police	$6.50
01/01/2013	MISHLER, ELIZABETH	9171		City Of Chicago Police	$254.43
04/10/2013	MILLSAPS, SCOTT	9161	044	City Of Chicago Police	$0.46
04/10/2013	MILLSAPS, SCOTT	9161	044	City Of Chicago Police	$6.50
04/10/2013	MILLSAPS, SCOTT	9161	044	City Of Chicago Police	$248.02
04/10/2013	MILLSAPS, SCOTT	9161	044	City Of Chicago Police	$0.58
04/10/2013	MILLSAPS, SCOTT	9161	044	City Of Chicago Police	$843.18
04/10/2013	MILLSAPS, SCOTT	9161	044	City Of Chicago Police	$307.95
04/10/2013	MILLSAPS, SCOTT	9161	044	City Of Chicago Police	$1.57
04/10/2013	MILLSAPS, SCOTT	9161	044	City Of Chicago Police	$6.50
04/10/2013	MILLSAPS, SCOTT	9161	044	City Of Chicago Police	$6.50
01/28/2009	MILLER, JOHN			City Of Chicago Police	$92.82
01/28/2009	MILLER, JOHN			City Of Chicago Police	$6.50
01/28/2009	MILLER, JOHN			City Of Chicago Police	$12.00
01/28/2009	MILLER, JOHN			City Of Chicago Police	$33.93
01/28/2009	MILLER, JOHN			City Of Chicago Police	$6.50
02/08/2013	MICHNA, JUSTIN	9161		City Of Chicago Police	$2.43
02/08/2013	MICHNA, JUSTIN	9161		City Of Chicago Police	$94.66
02/08/2013	MICHNA, JUSTIN	9161		City Of Chicago Police	$6.50
07/31/2013	MESSINA, FRANK	9161	192	City Of Chicago Police	$29.24
07/31/2013	MESSINA, FRANK	9161	192	City Of Chicago Police	$6.50
07/31/2013	MESSINA, FRANK	9161	192	City Of Chicago Police	$4.01
07/31/2013	MESSINA, FRANK	9161	192	City Of Chicago Police	$6.50
07/31/2013	MESSINA, FRANK	9161	192	City Of Chicago Police	$52.30
07/31/2013	MESSINA, FRANK	9161	192	City Of Chicago Police	$225.79
07/31/2013	MESSINA, FRANK	9161	192	City Of Chicago Police	$6.50
07/31/2013	MESSINA, FRANK	9161	192	City Of Chicago Police	$183.63
07/31/2013	MESSINA, FRANK	9161	192	City Of Chicago Police	$202.03
07/31/2013	MESSINA, FRANK	9161	192	City Of Chicago Police	$6.50
07/31/2013	MESSINA, FRANK	9161	192	City Of Chicago Police	$0.38
07/31/2013	MESSINA, FRANK	9161	192	City Of Chicago Police	$479.50

Incident Date	Claimant	Rank	Unit of	Insured	Total to be Paid
07/31/2013	MESSINA, FRANK	9161	192	City Of Chicago Police	$6.50
07/10/2013	MEROLA, DOMINIC	9161		City Of Chicago Police	$1.92
07/10/2013	MEROLA, DOMINIC	9161		City Of Chicago Police	$158.68
07/10/2013	MEROLA, DOMINIC	9161		City Of Chicago Police	$6.50
08/29/2012	MEREDITH, NYLS			City Of Chicago Police	$10.15
01/21/2013	MERCADO, KAREN	9161		City Of Chicago Police	$265.12
01/21/2013	MERCADO, KAREN	9161		City Of Chicago Police	$6.50
01/21/2013	MERCADO, KAREN	9161		City Of Chicago Police	$1.24
01/21/2013	MERCADO, KAREN	9161		City Of Chicago Police	$670.26
01/21/2013	MERCADO, KAREN	9161		City Of Chicago Police	$6.50
01/21/2013	MERCADO, KAREN	9161		City Of Chicago Police	$0.50
01/21/2013	MERCADO, KAREN	9161		City Of Chicago Police	$177.37
01/21/2013	MERCADO, KAREN	9161		City Of Chicago Police	$0.25
01/21/2013	MERCADO, KAREN	9161		City Of Chicago Police	$6.50
01/21/2013	MERCADO, KAREN	9161		City Of Chicago Police	$134.43
01/21/2013	MERCADO, KAREN	9161		City Of Chicago Police	$6.50
01/21/2013	MERCADO, KAREN	9161		City Of Chicago Police	$69.74
01/21/2013	MERCADO, KAREN	9161		City Of Chicago Police	$116.51
01/21/2013	MERCADO, KAREN	9161		City Of Chicago Police	$6.50
01/21/2013	MERCADO, KAREN	9161		City Of Chicago Police	$615.00
01/21/2013	MERCADO, KAREN	9161		City Of Chicago Police	$1.07
01/21/2013	MERCADO, KAREN	9161		City Of Chicago Police	$6.50
01/21/2013	MERCADO, KAREN	9161		City Of Chicago Police	$575.05
01/21/2013	MERCADO, KAREN	9161		City Of Chicago Police	$0.33
01/21/2013	MERCADO, KAREN	9161		City Of Chicago Police	$6.50
03/31/2012	MENDEZ JR, JORGE	9161	044	City Of Chicago Police	$445.82
03/31/2012	MENDEZ JR, JORGE	9161	044	City Of Chicago Police	$6.50
12/04/2011	MEERBREY, KENNETH	9161	024	City Of Chicago Police	$6.50
12/04/2011	MEERBREY, KENNETH	9161	024	City Of Chicago Police	$29.89
12/04/2011	MEERBREY, KENNETH	9161	024	City Of Chicago Police	$218.06
12/04/2011	MEERBREY, KENNETH	9161	024	City Of Chicago Police	$6.50
12/04/2011	MEERBREY, KENNETH	9161	024	City Of Chicago Police	$121.13
12/04/2011	MEERBREY, KENNETH	9161	024	City Of Chicago Police	$473.84

Incident Date	Claimant	Rank	Unit of	Insured	Total to be Paid
12/04/2011	MEERBREY, KENNETH	9161	024	City Of Chicago Police	$6.50
12/04/2011	MEERBREY, KENNETH	9161	024	City Of Chicago Police	$13.66
12/04/2011	MEERBREY, KENNETH	9161	024	City Of Chicago Police	$4.25
07/05/2013	MEEKS, DEMENYON	9161		City Of Chicago Police	$15.82
07/05/2013	MEEKS, DEMENYON	9161		City Of Chicago Police	$6.50
07/05/2013	MEEKS, DEMENYON	9161		City Of Chicago Police	$389.72
05/13/2013	MEDINA, PETER	9161	010	City Of Chicago Police	$151.92
05/13/2013	MEDINA, PETER	9161	010	City Of Chicago Police	$358.47
05/13/2013	MEDINA, PETER	9161	010	City Of Chicago Police	$6.50
05/13/2013	MEDINA, PETER	9161	010	City Of Chicago Police	$0.66
05/13/2013	MEDINA, PETER	9161	010	City Of Chicago Police	$179.23
05/13/2013	MEDINA, PETER	9161	010	City Of Chicago Police	$6.50
05/13/2013	MEDINA, PETER	9161	010	City Of Chicago Police	$3.85
05/13/2013	MEDINA, PETER	9161	010	City Of Chicago Police	$809.78
05/13/2013	MEDINA, PETER	9161	010	City Of Chicago Police	$6.50
05/13/2013	MEDINA, PETER	9161	010	City Of Chicago Police	$6.50
05/13/2013	MEDINA, PETER	9161	010	City Of Chicago Police	$192.78
05/13/2013	MEDINA, PETER	9161	010	City Of Chicago Police	$5.51
05/13/2013	MEDINA, PETER	9161	010	City Of Chicago Police	$6.50
05/13/2013	MEDINA, PETER	9161	010	City Of Chicago Police	$275.89
05/13/2013	MEDINA, PETER	9161	010	City Of Chicago Police	$5.51
05/13/2013	MEDINA, PETER	9161	010	City Of Chicago Police	$6.50
05/13/2013	MEDINA, PETER	9161	010	City Of Chicago Police	$275.89
05/13/2013	MEDINA, PETER	9161	010	City Of Chicago Police	$6.50
05/13/2013	MEDINA, PETER	9161	010	City Of Chicago Police	$0.33
05/13/2013	MEDINA, PETER	9161	010	City Of Chicago Police	$112.41
05/13/2013	MEDINA, PETER	9161	010	City Of Chicago Police	$6.50
05/13/2013	MEDINA, PETER	9161	010	City Of Chicago Police	$0.21
05/13/2013	MEDINA, PETER	9161	010	City Of Chicago Police	$275.89
05/13/2013	MEDINA, PETER	9161	010	City Of Chicago Police	$6.50
05/13/2013	MEDINA, PETER	9161	010	City Of Chicago Police	$5.51
05/13/2013	MEDINA, PETER	9161	010	City Of Chicago Police	$359.00
05/13/2013	MEDINA, PETER	9161	010	City Of Chicago Police	$6.50

Incident Date	Claimant	Rank	Unit of	Insured	Total to be Paid
05/13/2013	MEDINA, PETER	9161	010	City Of Chicago Police	$7.18
05/13/2013	MEDINA, PETER	9161	010	City Of Chicago Police	$275.89
05/13/2013	MEDINA, PETER	9161	010	City Of Chicago Police	$6.50
05/13/2013	MEDINA, PETER	9161	010	City Of Chicago Police	$5.51
12/01/2011	MEDINA, CARLOS	9169	055	City Of Chicago Police	$6.50
12/01/2011	MEDINA, CARLOS	9169	055	City Of Chicago Police	$0.07
12/01/2011	MEDINA, CARLOS	9169	055	City Of Chicago Police	$6.50
12/01/2011	MEDINA, CARLOS	9169	055	City Of Chicago Police	$10.81
12/01/2011	MEDINA, CARLOS	9169	055	City Of Chicago Police	$40.13
12/01/2011	MEDINA, CARLOS	9169	055	City Of Chicago Police	$618.76
08/25/2010	MEDINA, ANITA			City Of Chicago Police	$0.28
08/25/2010	MEDINA, ANITA			City Of Chicago Police	$148.90
08/25/2010	MEDINA, ANITA			City Of Chicago Police	$6.50
07/25/2012	MCWILLIAMS, SCOTT	9161	005	City Of Chicago Police	$25.00
07/25/2012	MCWILLIAMS, SCOTT	9161	005	City Of Chicago Police	$0.91
07/25/2012	MCWILLIAMS, SCOTT	9161	005	City Of Chicago Police	$6.50
07/25/2012	MCWILLIAMS, SCOTT	9161	005	City Of Chicago Police	$487.30
07/25/2012	MCWILLIAMS, SCOTT	9161	005	City Of Chicago Police	$155.34
07/25/2012	MCWILLIAMS, SCOTT	9161	005	City Of Chicago Police	$6.50
07/25/2012	MCWILLIAMS, SCOTT	9161	005	City Of Chicago Police	$750.56
07/25/2012	MCWILLIAMS, SCOTT	9161	005	City Of Chicago Police	$0.83
07/25/2012	MCWILLIAMS, SCOTT	9161	005	City Of Chicago Police	$6.50
07/25/2012	MCWILLIAMS, SCOTT	9161	005	City Of Chicago Police	$1.39
07/24/2013	MCQUARTER, KIMBERLY	9161		City Of Chicago Police	$6.50
07/24/2013	MCQUARTER, KIMBERLY	9161		City Of Chicago Police	$45.28
09/16/2011	MCNAMEE, SHANNON	9161	765	City Of Chicago Police	$35.10
09/16/2011	MCNAMEE, SHANNON	9161	765	City Of Chicago Police	$222.17
09/16/2011	MCNAMEE, SHANNON	9161	765	City Of Chicago Police	$6.50
09/16/2011	MCNAMEE, SHANNON	9161	765	City Of Chicago Police	$0.41
09/16/2011	MCNAMEE, SHANNON	9161	765	City Of Chicago Police	$177.37
09/16/2011	MCNAMEE, SHANNON	9161	765	City Of Chicago Police	$144.17
09/16/2011	MCNAMEE, SHANNON	9161	765	City Of Chicago Police	$0.33
09/16/2011	MCNAMEE, SHANNON	9161	765	City Of Chicago Police	$35.10

Incident Date	Claimant	Rank	Unit of	Insured	Total to be Paid
09/16/2011	MCNAMEE, SHANNON	9161	765	City Of Chicago Police	$177.37
09/16/2011	MCNAMEE, SHANNON	9161	765	City Of Chicago Police	$6.50
09/16/2011	MCNAMEE, SHANNON	9161	765	City Of Chicago Police	$0.33
09/16/2011	MCNAMEE, SHANNON	9161	765	City Of Chicago Police	$6.50
10/04/2012	MCNAMARA IV, DANIEL	9161	044	City Of Chicago Police	$0.59
10/04/2012	MCNAMARA IV, DANIEL	9161	044	City Of Chicago Police	$6.50
10/04/2012	MCNAMARA IV, DANIEL	9161	044	City Of Chicago Police	$319.53
10/04/2012	MCNAMARA IV, DANIEL	9161	044	City Of Chicago Police	$0.59
10/04/2012	MCNAMARA IV, DANIEL	9161	044	City Of Chicago Police	$6.50
10/04/2012	MCNAMARA IV, DANIEL	9161	044	City Of Chicago Police	$319.53
10/04/2012	MCNAMARA IV, DANIEL	9161	044	City Of Chicago Police	$1.06
10/04/2012	MCNAMARA IV, DANIEL	9161	044	City Of Chicago Police	$6.50
10/04/2012	MCNAMARA IV, DANIEL	9161	044	City Of Chicago Police	$569.46
10/04/2012	MCNAMARA IV, DANIEL	9161	044	City Of Chicago Police	$0.64
10/04/2012	MCNAMARA IV, DANIEL	9161	044	City Of Chicago Police	$6.50
10/04/2012	MCNAMARA IV, DANIEL	9161	044	City Of Chicago Police	$342.26
10/04/2012	MCNAMARA IV, DANIEL	9161	044	City Of Chicago Police	$0.53
10/04/2012	MCNAMARA IV, DANIEL	9161	044	City Of Chicago Police	$6.50
10/04/2012	MCNAMARA IV, DANIEL	9161	044	City Of Chicago Police	$284.73
10/04/2012	MCNAMARA IV, DANIEL	9161	044	City Of Chicago Police	$66.02
10/04/2012	MCNAMARA IV, DANIEL	9161	044	City Of Chicago Police	$344.32
10/04/2012	MCNAMARA IV, DANIEL	9161	044	City Of Chicago Police	$6.50
10/04/2012	MCNAMARA IV, DANIEL	9161	044	City Of Chicago Police	$0.64
10/04/2012	MCNAMARA IV, DANIEL	9161	044	City Of Chicago Police	$319.53
10/04/2012	MCNAMARA IV, DANIEL	9161	044	City Of Chicago Police	$6.50
10/04/2012	MCNAMARA IV, DANIEL	9161	044	City Of Chicago Police	$0.59
10/04/2012	MCNAMARA IV, DANIEL	9161	044	City Of Chicago Police	$319.53
10/04/2012	MCNAMARA IV, DANIEL	9161	044	City Of Chicago Police	$6.50
10/04/2012	MCNAMARA IV, DANIEL	9161	044	City Of Chicago Police	$0.59
10/04/2012	MCNAMARA IV, DANIEL	9161	044	City Of Chicago Police	$66.25
10/04/2012	MCNAMARA IV, DANIEL	9161	044	City Of Chicago Police	$6.50
10/04/2012	MCNAMARA IV, DANIEL	9161	044	City Of Chicago Police	$0.80
10/04/2012	MCNAMARA IV, DANIEL	9161	044	City Of Chicago Police	$6.50

Incident Date	Claimant	Rank	Unit of	Insured	Total to be Paid
06/14/2013	MCMILLER JR, KEITH	9161	044	City Of Chicago Police	$139.01
06/14/2013	MCMILLER JR, KEITH	9161	044	City Of Chicago Police	$6.50
06/14/2013	MCMILLER JR, KEITH	9161	044	City Of Chicago Police	$6.50
06/14/2013	MCMILLER JR, KEITH	9161	044	City Of Chicago Police	$148.04
06/14/2013	MCMILLER JR, KEITH	9161	044	City Of Chicago Police	$16.60
06/14/2013	MCMILLER JR, KEITH	9161	044	City Of Chicago Police	$6.50
06/14/2013	MCMILLER JR, KEITH	9161	044	City Of Chicago Police	$148.04
06/14/2013	MCMILLER JR, KEITH	9161	044	City Of Chicago Police	$0.32
06/14/2013	MCMILLER JR, KEITH	9161	044	City Of Chicago Police	$6.50
06/14/2013	MCMILLER JR, KEITH	9161	044	City Of Chicago Police	$130.35
06/14/2013	MCMILLER JR, KEITH	9161	044	City Of Chicago Police	$15.76
06/14/2013	MCMILLER JR, KEITH	9161	044	City Of Chicago Police	$6.50
06/14/2013	MCMILLER JR, KEITH	9161	044	City Of Chicago Police	$147.13
06/14/2013	MCMILLER JR, KEITH	9161	044	City Of Chicago Police	$8.29
06/14/2013	MCMILLER JR, KEITH	9161	044	City Of Chicago Police	$6.50
06/14/2013	MCMILLER JR, KEITH	9161	044	City Of Chicago Police	$139.01
06/14/2013	MCMILLER JR, KEITH	9161	044	City Of Chicago Police	$8.29
06/14/2013	MCMILLER JR, KEITH	9161	044	City Of Chicago Police	$16.60
07/28/2011	MCGOVERN, SEAN	9161	019	City Of Chicago Police	$4.62
07/28/2011	MCGOVERN, SEAN	9161	019	City Of Chicago Police	$6.50
07/28/2011	MCGOVERN, SEAN	9161	019	City Of Chicago Police	$83.04
07/28/2011	MCGOVERN, SEAN	9161	019	City Of Chicago Police	$41.38
07/28/2011	MCGOVERN, SEAN	9161	019	City Of Chicago Police	$6.50
07/28/2011	MCGOVERN, SEAN	9161	019	City Of Chicago Police	$382.68
02/13/2013	MCDONOUGH, TIMOTHY	9161		City Of Chicago Police	$6.50
02/13/2013	MCDONOUGH, TIMOTHY	9161		City Of Chicago Police	$233.68
02/13/2013	MCDONOUGH, TIMOTHY	9161		City Of Chicago Police	$90.33
02/13/2013	MCDONOUGH, TIMOTHY	9161		City Of Chicago Police	$6.50
02/13/2013	MCDONOUGH, TIMOTHY	9161		City Of Chicago Police	$506.20
02/13/2013	MCDONOUGH, TIMOTHY	9161		City Of Chicago Police	$43.15
02/13/2013	MCDONOUGH, TIMOTHY	9161		City Of Chicago Police	$6.50
02/13/2013	MCDONOUGH, TIMOTHY	9161		City Of Chicago Police	$250.89
02/13/2013	MCDONOUGH, TIMOTHY	9161		City Of Chicago Police	$33.80

Incident Date	Claimant	Rank	Unit of	Insured	Total to be Paid
02/13/2013	MCDONOUGH, TIMOTHY	9161		City Of Chicago Police	$6.50
02/13/2013	MCDONOUGH, TIMOTHY	9161		City Of Chicago Police	$415.50
02/13/2013	MCDONOUGH, TIMOTHY	9161		City Of Chicago Police	$16.44
02/13/2013	MCDONOUGH, TIMOTHY	9161		City Of Chicago Police	$6.50
02/13/2013	MCDONOUGH, TIMOTHY	9161		City Of Chicago Police	$28.54
02/13/2013	MCDONOUGH, TIMOTHY	9161		City Of Chicago Police	$6.50
02/13/2013	MCDONOUGH, TIMOTHY	9161		City Of Chicago Police	$163.72
02/13/2013	MCDONOUGH, TIMOTHY	9161		City Of Chicago Police	$6.50
02/13/2013	MCDONOUGH, TIMOTHY	9161		City Of Chicago Police	$513.00
02/13/2013	MCDONOUGH, TIMOTHY	9161		City Of Chicago Police	$13.34
02/13/2013	MCDONOUGH, TIMOTHY	9161		City Of Chicago Police	$6.50
02/13/2013	MCDONOUGH, TIMOTHY	9161		City Of Chicago Police	$218.51
02/13/2013	MCDONOUGH, TIMOTHY	9161		City Of Chicago Police	$28.32
02/13/2013	MCDONOUGH, TIMOTHY	9161		City Of Chicago Police	$6.50
02/13/2013	MCDONOUGH, TIMOTHY	9161		City Of Chicago Police	$642.80
02/13/2013	MCDONOUGH, TIMOTHY	9161		City Of Chicago Police	$5.56
02/13/2013	MCDONOUGH, TIMOTHY	9161		City Of Chicago Police	$6.50
02/13/2013	MCDONOUGH, TIMOTHY	9161		City Of Chicago Police	$210.05
02/13/2013	MCDONOUGH, TIMOTHY	9161		City Of Chicago Police	$27.30
12/08/2010	MCCURTY, JAMES	9161		City Of Chicago Police	$150.33
12/08/2010	MCCURTY, JAMES	9161		City Of Chicago Police	$3.84
12/08/2010	MCCURTY, JAMES	9161		City Of Chicago Police	$6.50
03/09/2013	MCCARRON, JAMES			City Of Chicago Police	$0.32
03/09/2013	MCCARRON, JAMES			City Of Chicago Police	$42.94
03/09/2013	MCCARRON, JAMES			City Of Chicago Police	$6.50
03/09/2013	MCCARRON, JAMES			City Of Chicago Police	$0.08
03/09/2013	MCCARRON, JAMES			City Of Chicago Police	$69.74
03/09/2013	MCCARRON, JAMES			City Of Chicago Police	$6.50
03/09/2013	MCCARRON, JAMES			City Of Chicago Police	$228.49
03/09/2013	MCCARRON, JAMES			City Of Chicago Police	$6.50
03/09/2013	MCCARRON, JAMES			City Of Chicago Police	$0.43
03/09/2013	MCCARRON, JAMES			City Of Chicago Police	$209.36
03/09/2013	MCCARRON, JAMES			City Of Chicago Police	$6.50

Incident Date	Claimant	Rank	Unit of	Insured	Total to be Paid
03/09/2013	MCCARRON, JAMES			City Of Chicago Police	$0.39
03/09/2013	MCCARRON, JAMES			City Of Chicago Police	$213.91
03/09/2013	MCCARRON, JAMES			City Of Chicago Police	$6.50
03/09/2013	MCCARRON, JAMES			City Of Chicago Police	$6.50
03/09/2013	MCCARRON, JAMES			City Of Chicago Police	$0.40
03/09/2013	MCCARRON, JAMES			City Of Chicago Police	$172.83
07/09/2013	MCCANN, RAYMOND	9161	008	City Of Chicago Police	$354.74
07/09/2013	MCCANN, RAYMOND	9161	008	City Of Chicago Police	$6.50
07/09/2013	MCCANN, RAYMOND	9161	008	City Of Chicago Police	$0.66
07/09/2013	MCCANN, RAYMOND	9161	008	City Of Chicago Police	$186.50
07/09/2013	MCCANN, RAYMOND	9161	008	City Of Chicago Police	$6.50
07/09/2013	MCCANN, RAYMOND	9161	008	City Of Chicago Police	$0.34
07/09/2013	MCCANN, RAYMOND	9161	008	City Of Chicago Police	$211.30
07/09/2013	MCCANN, RAYMOND	9161	008	City Of Chicago Police	$6.50
07/09/2013	MCCANN, RAYMOND	9161	008	City Of Chicago Police	$0.39
07/09/2013	MCCANN, RAYMOND	9161	008	City Of Chicago Police	$6.50
07/09/2013	MCCANN, RAYMOND	9161	008	City Of Chicago Police	$352.87
07/09/2013	MCCANN, RAYMOND	9161	008	City Of Chicago Police	$0.62
07/09/2013	MCCANN, RAYMOND	9161	008	City Of Chicago Police	$6.50
07/09/2013	MCCANN, RAYMOND	9161	008	City Of Chicago Police	$332.86
07/09/2013	MCCANN, RAYMOND	9161	008	City Of Chicago Police	$0.21
07/09/2013	MCCANN, RAYMOND	9161	008	City Of Chicago Police	$6.50
07/09/2013	MCCANN, RAYMOND	9161	008	City Of Chicago Police	$112.41
07/09/2013	MCCANN, RAYMOND	9161	008	City Of Chicago Police	$0.49
07/09/2013	MCCANN, RAYMOND	9161	008	City Of Chicago Police	$0.66
07/09/2013	MCCANN, RAYMOND	9161	008	City Of Chicago Police	$265.12
07/09/2013	MCCANN, RAYMOND	9161	008	City Of Chicago Police	$6.50
11/28/2012	MC VEY, BRIAN	9161	311	City Of Chicago Police	$6.50
11/28/2012	MC VEY, BRIAN	9161	311	City Of Chicago Police	$66.02
05/21/2013	MC MURRAY JR, GEORGE	9171		City Of Chicago Police	$6.50
05/21/2013	MC MURRAY JR, GEORGE	9171		City Of Chicago Police	$203.08
03/01/2013	MC KEITHEN, GRADY	9171		City Of Chicago Police	$6.50
03/01/2013	MC KEITHEN, GRADY	9171		City Of Chicago Police	$502.88

Incident Date	Claimant	Rank	Unit of	Insured	Total to be Paid
03/01/2013	MC KEITHEN, GRADY	9171		City Of Chicago Police	$958.59
03/01/2013	MC KEITHEN, GRADY	9171		City Of Chicago Police	$7.67
03/01/2013	MC KEITHEN, GRADY	9171		City Of Chicago Police	$6.50
03/01/2013	MC KEITHEN, GRADY	9171		City Of Chicago Police	$0.93
03/01/2013	MC KEITHEN, GRADY	9171		City Of Chicago Police	$6.50
03/01/2013	MC KEITHEN, GRADY	9171		City Of Chicago Police	$1.77
03/07/2013	MC GHEE, ROBIN	9161	044	City Of Chicago Police	$6.50
03/07/2013	MC GHEE, ROBIN	9161	044	City Of Chicago Police	$165.26
03/07/2013	MC GHEE, ROBIN	9161	044	City Of Chicago Police	$6.50
11/28/2012	MC GEE, DWAYNE	9161	311	City Of Chicago Police	$1.01
11/28/2012	MC GEE, DWAYNE	9161	311	City Of Chicago Police	$6.50
11/28/2012	MC GEE, DWAYNE	9161	311	City Of Chicago Police	$545.47
11/28/2012	MC GEE, DWAYNE	9161	311	City Of Chicago Police	$0.62
11/28/2012	MC GEE, DWAYNE	9161	311	City Of Chicago Police	$6.50
11/28/2012	MC GEE, DWAYNE	9161	311	City Of Chicago Police	$334.08
11/28/2012	MC GEE, DWAYNE	9161	311	City Of Chicago Police	$0.54
11/28/2012	MC GEE, DWAYNE	9161	311	City Of Chicago Police	$6.50
11/28/2012	MC GEE, DWAYNE	9161	311	City Of Chicago Police	$291.13
11/28/2012	MC GEE, DWAYNE	9161	311	City Of Chicago Police	$0.54
11/28/2012	MC GEE, DWAYNE	9161	311	City Of Chicago Police	$6.50
11/28/2012	MC GEE, DWAYNE	9161	311	City Of Chicago Police	$291.13
11/28/2012	MC GEE, DWAYNE	9161	311	City Of Chicago Police	$1.38
11/28/2012	MC GEE, DWAYNE	9161	311	City Of Chicago Police	$6.50
11/28/2012	MC GEE, DWAYNE	9161	311	City Of Chicago Police	$750.99
11/28/2012	MC GEE, DWAYNE	9161	311	City Of Chicago Police	$0.55
11/28/2012	MC GEE, DWAYNE	9161	311	City Of Chicago Police	$6.50
11/28/2012	MC GEE, DWAYNE	9161	311	City Of Chicago Police	$295.14
11/28/2012	MC GEE, DWAYNE	9161	311	City Of Chicago Police	$1.38
11/28/2012	MC GEE, DWAYNE	9161	311	City Of Chicago Police	$6.50
11/28/2012	MC GEE, DWAYNE	9161	311	City Of Chicago Police	$750.99
11/28/2012	MC GEE, DWAYNE	9161	311	City Of Chicago Police	$0.66
11/28/2012	MC GEE, DWAYNE	9161	311	City Of Chicago Police	$6.50
11/28/2012	MC GEE, DWAYNE	9161	311	City Of Chicago Police	$352.67

Incident Date	Claimant	Rank	Unit of	Insured	Total to be Paid
11/28/2012	MC GEE, DWAYNE	9161	311	City Of Chicago Police	$0.92
11/28/2012	MC GEE, DWAYNE	9161	311	City Of Chicago Police	$6.50
11/28/2012	MC GEE, DWAYNE	9161	311	City Of Chicago Police	$500.66
04/19/2012	MC GEE JR, JOHN	9171	312	City Of Chicago Police	$6.50
04/19/2012	MC GEE JR, JOHN	9171	312	City Of Chicago Police	$476.96
04/19/2012	MC GEE JR, JOHN	9171	312	City Of Chicago Police	$3.71
04/19/2012	MC GEE JR, JOHN	9171	312	City Of Chicago Police	$6.50
04/19/2012	MC GEE JR, JOHN	9171	312	City Of Chicago Police	$306.86
04/19/2012	MC GEE JR, JOHN	9171	312	City Of Chicago Police	$0.73
04/19/2012	MC GEE JR, JOHN	9171	312	City Of Chicago Police	$6.50
04/19/2012	MC GEE JR, JOHN	9171	312	City Of Chicago Police	$395.36
04/19/2012	MC GEE JR, JOHN	9171	312	City Of Chicago Police	$0.88
04/19/2012	MC GEE JR, JOHN	9171	312	City Of Chicago Police	$6.50
04/19/2012	MC GEE JR, JOHN	9171	312	City Of Chicago Police	$476.96
04/19/2012	MC GEE JR, JOHN	9171	312	City Of Chicago Police	$0.96
04/19/2012	MC GEE JR, JOHN	9171	312	City Of Chicago Police	$6.50
04/19/2012	MC GEE JR, JOHN	9171	312	City Of Chicago Police	$519.91
04/19/2012	MC GEE JR, JOHN	9171	312	City Of Chicago Police	$0.88
04/19/2012	MC GEE JR, JOHN	9171	312	City Of Chicago Police	$6.50
04/19/2012	MC GEE JR, JOHN	9171	312	City Of Chicago Police	$476.96
04/19/2012	MC GEE JR, JOHN	9171	312	City Of Chicago Police	$0.73
04/19/2012	MC GEE JR, JOHN	9171	312	City Of Chicago Police	$6.50
04/19/2012	MC GEE JR, JOHN	9171	312	City Of Chicago Police	$395.36
04/19/2012	MC GEE JR, JOHN	9171	312	City Of Chicago Police	$0.88
04/19/2012	MC GEE JR, JOHN	9171	312	City Of Chicago Police	$6.50
04/19/2012	MC GEE JR, JOHN	9171	312	City Of Chicago Police	$476.96
04/19/2012	MC GEE JR, JOHN	9171	312	City Of Chicago Police	$2.14
04/19/2012	MC GEE JR, JOHN	9171	312	City Of Chicago Police	$6.50
04/19/2012	MC GEE JR, JOHN	9171	312	City Of Chicago Police	$0.97
04/19/2012	MC GEE JR, JOHN	9171	312	City Of Chicago Police	$6.50
04/19/2012	MC GEE JR, JOHN	9171	312	City Of Chicago Police	$521.77
04/19/2012	MC GEE JR, JOHN	9171	312	City Of Chicago Police	$0.97
04/19/2012	MC GEE JR, JOHN	9171	312	City Of Chicago Police	$6.50

Incident Date	Claimant	Rank	Unit of	Insured	Total to be Paid
04/19/2012	MC GEE JR, JOHN	9171	312	City Of Chicago Police	$521.77
04/19/2012	MC GEE JR, JOHN	9171	312	City Of Chicago Police	$0.97
04/19/2012	MC GEE JR, JOHN	9171	312	City Of Chicago Police	$6.50
04/19/2012	MC GEE JR, JOHN	9171	312	City Of Chicago Police	$521.77
04/19/2012	MC GEE JR, JOHN	9171	312	City Of Chicago Police	$0.99
04/19/2012	MC GEE JR, JOHN	9171	312	City Of Chicago Police	$6.50
04/19/2012	MC GEE JR, JOHN	9171	312	City Of Chicago Police	$534.49
04/19/2012	MC GEE JR, JOHN	9171	312	City Of Chicago Police	$0.76
04/19/2012	MC GEE JR, JOHN	9171	312	City Of Chicago Police	$6.50
04/19/2012	MC GEE JR, JOHN	9171	312	City Of Chicago Police	$406.11
04/19/2012	MC GEE JR, JOHN	9171	312	City Of Chicago Police	$0.05
04/19/2012	MC GEE JR, JOHN	9171	312	City Of Chicago Police	$6.50
04/19/2012	MC GEE JR, JOHN	9171	312	City Of Chicago Police	$28.16
04/19/2012	MC GEE JR, JOHN	9171	312	City Of Chicago Police	$0.88
02/03/2013	MC GANN, TIM	9153	050	City Of Chicago Police	$6.50
08/05/2013	MC DONALD, DERRICK	9161		City Of Chicago Police	$3.22
08/05/2013	MC DONALD, DERRICK	9161		City Of Chicago Police	$6.50
08/05/2013	MC DONALD, DERRICK	9161		City Of Chicago Police	$126.20
08/05/2013	MC DONALD, DERRICK	9161		City Of Chicago Police	$4.37
08/05/2013	MC DONALD, DERRICK	9161		City Of Chicago Police	$62.77
08/05/2013	MC DONALD, DERRICK	9161		City Of Chicago Police	$6.50
08/05/2013	MC DONALD, DERRICK	9161		City Of Chicago Police	$1.60
08/05/2013	MC DONALD, DERRICK	9161		City Of Chicago Police	$170.93
08/05/2013	MC DONALD, DERRICK	9161		City Of Chicago Police	$1.60
08/05/2013	MC DONALD, DERRICK	9161		City Of Chicago Police	$6.50
08/05/2013	MC DONALD, DERRICK	9161		City Of Chicago Police	$6.50
08/05/2013	MC DONALD, DERRICK	9161		City Of Chicago Police	$62.77
06/10/2013	MC DONALD, CHARLES	9161		City Of Chicago Police	$137.18
06/10/2013	MC DONALD, CHARLES	9161		City Of Chicago Police	$24.40
06/10/2013	MC DONALD, CHARLES	9161		City Of Chicago Police	$6.50
06/10/2013	MC DONALD, CHARLES	9161		City Of Chicago Police	$156.52
06/10/2013	MC DONALD, CHARLES	9161		City Of Chicago Police	$20.85
06/10/2013	MC DONALD, CHARLES	9161		City Of Chicago Police	$6.50

Incident Date	Claimant	Rank	Unit of	Insured	Total to be Paid
06/10/2013	MC DONALD, CHARLES	9161		City Of Chicago Police	$152.66
06/10/2013	MC DONALD, CHARLES	9161		City Of Chicago Police	$13.72
06/10/2013	MC DONALD, CHARLES	9161		City Of Chicago Police	$6.50
06/10/2013	MC DONALD, CHARLES	9161		City Of Chicago Police	$6.60
06/10/2013	MC DONALD, CHARLES	9161		City Of Chicago Police	$144.92
06/10/2013	MC DONALD, CHARLES	9161		City Of Chicago Police	$6.50
06/10/2013	MC DONALD, CHARLES	9161		City Of Chicago Police	$12.88
06/10/2013	MC DONALD, CHARLES	9161		City Of Chicago Police	$6.50
06/10/2013	MC DONALD, CHARLES	9161		City Of Chicago Police	$144.00
06/10/2013	MC DONALD, CHARLES	9161		City Of Chicago Police	$7.49
06/10/2013	MC DONALD, CHARLES	9161		City Of Chicago Police	$6.50
06/10/2013	MC DONALD, CHARLES	9161		City Of Chicago Police	$138.14
06/10/2013	MC DONALD, CHARLES	9161		City Of Chicago Police	$15.80
06/10/2013	MC DONALD, CHARLES	9161		City Of Chicago Police	$6.50
06/10/2013	MC DONALD, CHARLES	9161		City Of Chicago Police	$147.18
07/16/2013	MC DERMOTT, DOUGLAS	9161	044	City Of Chicago Police	$542.29
07/16/2013	MC DERMOTT, DOUGLAS	9161	044	City Of Chicago Police	$6.50
07/16/2013	MC DERMOTT, DOUGLAS	9161	044	City Of Chicago Police	$6.57
10/28/2011	MC COURT, JOSEPH	9161	008	City Of Chicago Police	$6.50
10/28/2011	MC COURT, JOSEPH	9161	008	City Of Chicago Police	$4.92
10/28/2011	MC COURT, JOSEPH	9161	008	City Of Chicago Police	$280.68
10/28/2011	MC COURT, JOSEPH	9161	008	City Of Chicago Police	$6.50
10/28/2011	MC COURT, JOSEPH	9161	008	City Of Chicago Police	$3.39
10/28/2011	MC COURT, JOSEPH	9161	008	City Of Chicago Police	$62.29
10/28/2011	MC COURT, JOSEPH	9161	008	City Of Chicago Police	$6.50
10/28/2011	MC COURT, JOSEPH	9161	008	City Of Chicago Police	$0.44
10/28/2011	MC COURT, JOSEPH	9161	008	City Of Chicago Police	$245.62
05/11/2011	MC CLAIN, RODERIQUE	9161	153	City Of Chicago Police	$6.50
05/11/2011	MC CLAIN, RODERIQUE	9161	153	City Of Chicago Police	$8.38
05/11/2011	MC CLAIN, RODERIQUE	9161	153	City Of Chicago Police	$173.22
06/10/2013	MAXWELL, LLOYD	9161	011	City Of Chicago Police	$346.28
06/10/2013	MAXWELL, LLOYD	9161	011	City Of Chicago Police	$6.50
06/10/2013	MAXWELL, LLOYD	9161	011	City Of Chicago Police	$4.20

Incident Date	Claimant	Rank	Unit of	Insured	Total to be Paid
03/06/2013	MATURA, GREGORY	9161	009	City Of Chicago Police	$6.50
03/06/2013	MATURA, GREGORY	9161	009	City Of Chicago Police	$110.00
03/06/2013	MATURA, GREGORY	9161	009	City Of Chicago Police	$47.30
03/02/2013	MATLOB, KENNETH	9161		City Of Chicago Police	$6.50
03/02/2013	MATLOB, KENNETH	9161		City Of Chicago Police	$1.41
03/02/2013	MATLOB, KENNETH	9161		City Of Chicago Police	$116.24
03/02/2013	MATLOB, KENNETH	9161		City Of Chicago Police	$919.13
03/02/2013	MATLOB, KENNETH	9161		City Of Chicago Police	$6.50
03/02/2013	MATLOB, KENNETH	9161		City Of Chicago Police	$11.12
07/15/2013	MATICH, JOHNATHAN	9161	009	City Of Chicago Police	$0.52
07/15/2013	MATICH, JOHNATHAN	9161	009	City Of Chicago Police	$6.50
07/15/2013	MATICH, JOHNATHAN	9161	009	City Of Chicago Police	$278.32
07/15/2013	MATICH, JOHNATHAN	9161	009	City Of Chicago Police	$0.80
07/15/2013	MATICH, JOHNATHAN	9161	009	City Of Chicago Police	$6.50
07/15/2013	MATICH, JOHNATHAN	9161	009	City Of Chicago Police	$66.25
07/15/2013	MATICH, JOHNATHAN	9161	009	City Of Chicago Police	$1.25
07/15/2013	MATICH, JOHNATHAN	9161	009	City Of Chicago Police	$6.50
07/15/2013	MATICH, JOHNATHAN	9161	009	City Of Chicago Police	$278.32
07/15/2013	MATICH, JOHNATHAN	9161	009	City Of Chicago Police	$6.50
07/15/2013	MATICH, JOHNATHAN	9161	009	City Of Chicago Police	$0.52
07/15/2013	MATICH, JOHNATHAN	9161	009	City Of Chicago Police	$280.47
07/15/2013	MATICH, JOHNATHAN	9161	009	City Of Chicago Police	$6.50
07/15/2013	MATICH, JOHNATHAN	9161	009	City Of Chicago Police	$0.52
07/15/2013	MATICH, JOHNATHAN	9161	009	City Of Chicago Police	$66.25
07/15/2013	MATICH, JOHNATHAN	9161	009	City Of Chicago Police	$6.50
07/15/2013	MATICH, JOHNATHAN	9161	009	City Of Chicago Police	$0.80
07/15/2013	MATICH, JOHNATHAN	9161	009	City Of Chicago Police	$0.80
07/15/2013	MATICH, JOHNATHAN	9161	009	City Of Chicago Police	$265.14
07/15/2013	MATICH, JOHNATHAN	9161	009	City Of Chicago Police	$66.25
07/15/2013	MATICH, JOHNATHAN	9161	009	City Of Chicago Police	$6.50
05/24/2013	MARTINO, PATRICK	9161	015	City Of Chicago Police	$6.50
05/24/2013	MARTINO, PATRICK	9161	015	City Of Chicago Police	$32.30
05/24/2013	MARTINO, PATRICK	9161	015	City Of Chicago Police	$1.31

Incident Date	Claimant	Rank	Unit of	Insured	Total to be Paid
05/24/2013	MARTINO, PATRICK	9161	015	City Of Chicago Police	$700.38
05/24/2013	MARTINO, PATRICK	9161	015	City Of Chicago Police	$6.50
05/24/2013	MARTINO, PATRICK	9161	015	City Of Chicago Police	$1.32
05/24/2013	MARTINO, PATRICK	9161	015	City Of Chicago Police	$50.87
05/24/2013	MARTINO, PATRICK	9161	015	City Of Chicago Police	$6.50
05/24/2013	MARTINO, PATRICK	9161	015	City Of Chicago Police	$0.75
05/24/2012	MARTINEZ, JUAN	9161	017	City Of Chicago Police	$6.50
05/24/2012	MARTINEZ, JUAN	9161	017	City Of Chicago Police	$55.83
05/24/2012	MARTINEZ, JUAN	9161	017	City Of Chicago Police	$1.43
03/16/2013	MARTINEZ, JUAN	9161		City Of Chicago Police	$177.17
03/16/2013	MARTINEZ, JUAN	9161		City Of Chicago Police	$4.53
03/16/2013	MARTINEZ, JUAN	9161		City Of Chicago Police	$6.50
03/16/2013	MARTINEZ, JUAN	9161		City Of Chicago Police	$177.17
03/16/2013	MARTINEZ, JUAN	9161		City Of Chicago Police	$4.53
03/16/2013	MARTINEZ, JUAN	9161		City Of Chicago Police	$6.50
05/31/2012	MARTINEZ, DANIEL	9161	010	City Of Chicago Police	$131.75
05/31/2012	MARTINEZ, DANIEL	9161	010	City Of Chicago Police	$13.96
05/31/2012	MARTINEZ, DANIEL	9161	010	City Of Chicago Police	$519.41
03/31/2010	MARLO, MICHAEL			City Of Chicago Police	$945.67
01/25/2013	MANNING, GARRIAN	9169		City Of Chicago Police	$6.13
01/25/2013	MANNING, GARRIAN	9169		City Of Chicago Police	$6.50
01/25/2013	MANNING, GARRIAN	9169		City Of Chicago Police	$79.96
07/24/2013	MANKER, SWAZILA	9161	044	City Of Chicago Police	$66.25
07/24/2013	MANKER, SWAZILA	9161	044	City Of Chicago Police	$6.50
07/24/2013	MANKER, SWAZILA	9161	044	City Of Chicago Police	$0.80
07/24/2013	MANKER, SWAZILA	9161	044	City Of Chicago Police	$297.12
07/24/2013	MANKER, SWAZILA	9161	044	City Of Chicago Police	$6.50
07/24/2013	MANKER, SWAZILA	9161	044	City Of Chicago Police	$0.55
07/24/2013	MANKER, SWAZILA	9161	044	City Of Chicago Police	$66.25
07/24/2013	MANKER, SWAZILA	9161	044	City Of Chicago Police	$6.50
07/24/2013	MANKER, SWAZILA	9161	044	City Of Chicago Police	$0.80
07/24/2013	MANKER, SWAZILA	9161	044	City Of Chicago Police	$106.78
07/24/2013	MANKER, SWAZILA	9161	044	City Of Chicago Police	$6.50

Incident Date	Claimant	Rank	Unit of	Insured	Total to be Paid
07/24/2013	MANKER, SWAZILA	9161	044	City Of Chicago Police	$1.30
07/24/2013	MANKER, SWAZILA	9161	044	City Of Chicago Police	$101.28
07/24/2013	MANKER, SWAZILA	9161	044	City Of Chicago Police	$6.50
07/24/2013	MANKER, SWAZILA	9161	044	City Of Chicago Police	$1.23
07/24/2013	MANKER, SWAZILA	9161	044	City Of Chicago Police	$66.25
07/24/2013	MANKER, SWAZILA	9161	044	City Of Chicago Police	$6.50
07/24/2013	MANKER, SWAZILA	9161	044	City Of Chicago Police	$0.80
07/24/2013	MANKER, SWAZILA	9161	044	City Of Chicago Police	$794.65
07/24/2013	MANKER, SWAZILA	9161	044	City Of Chicago Police	$6.50
07/24/2013	MANKER, SWAZILA	9161	044	City Of Chicago Police	$1.49
07/24/2013	MANKER, SWAZILA	9161	044	City Of Chicago Police	$137.01
07/24/2013	MANKER, SWAZILA	9161	044	City Of Chicago Police	$6.50
07/24/2013	MANKER, SWAZILA	9161	044	City Of Chicago Police	$1.66
09/30/2010	MALONEY, JAMES	9173	160	City Of Chicago Police	$200.61
07/01/2013	MALONE, REGINALD	9161	005	City Of Chicago Police	$6.50
07/01/2013	MALONE, REGINALD	9161	005	City Of Chicago Police	$17.01
07/01/2013	MALONE, REGINALD	9161	005	City Of Chicago Police	$272.51
07/01/2013	MALONE, REGINALD	9161	005	City Of Chicago Police	$122.59
07/01/2013	MALONE, REGINALD	9161	005	City Of Chicago Police	$6.50
07/01/2013	MALONE, REGINALD	9161	005	City Of Chicago Police	$615.00
07/01/2013	MALONE, REGINALD	9161	005	City Of Chicago Police	$521.80
07/01/2013	MALONE, REGINALD	9161	005	City Of Chicago Police	$17.01
07/01/2013	MALONE, REGINALD	9161	005	City Of Chicago Police	$6.50
07/01/2013	MALONE, REGINALD	9161	005	City Of Chicago Police	$408.48
07/01/2013	MALONE, REGINALD	9161	005	City Of Chicago Police	$17.01
07/01/2013	MALONE, REGINALD	9161	005	City Of Chicago Police	$6.50
07/01/2013	MALONE, REGINALD	9161	005	City Of Chicago Police	$408.48
07/01/2013	MALONE, REGINALD	9161	005	City Of Chicago Police	$3.03
07/01/2013	MALONE, REGINALD	9161	005	City Of Chicago Police	$6.50
07/01/2013	MALONE, REGINALD	9161	005	City Of Chicago Police	$56.56
07/01/2013	MALONE, REGINALD	9161	005	City Of Chicago Police	$22.68
07/01/2013	MALONE, REGINALD	9161	005	City Of Chicago Police	$6.50
07/01/2013	MALONE, REGINALD	9161	005	City Of Chicago Police	$544.64

Incident Date	Claimant	Rank	Unit of	Insured	Total to be Paid
07/01/2013	MALONE, REGINALD	9161	005	City Of Chicago Police	$6.50
09/03/2013	MALDONADO, OSWALDO	9161	313	City Of Chicago Police	$6.50
04/12/2013	MAKROPOULOS, MARINA	9161	044	City Of Chicago Police	$6.50
04/12/2013	MAKROPOULOS, MARINA	9161	044	City Of Chicago Police	$177.95
02/11/2013	MAJERCZYK, GERARD	9171	010	City Of Chicago Police	$314.31
02/11/2013	MAJERCZYK, GERARD	9171	010	City Of Chicago Police	$6.50
02/11/2013	MAJERCZYK, GERARD	9171	010	City Of Chicago Police	$641.32
02/11/2013	MAJERCZYK, GERARD	9171	010	City Of Chicago Police	$6.50
02/11/2013	MAJERCZYK, GERARD	9171	010	City Of Chicago Police	$1.19
02/11/2013	MAJERCZYK, GERARD	9171	010	City Of Chicago Police	$329.52
02/11/2013	MAJERCZYK, GERARD	9171	010	City Of Chicago Police	$6.50
02/11/2013	MAJERCZYK, GERARD	9171	010	City Of Chicago Police	$0.61
02/11/2013	MAJERCZYK, GERARD	9171	010	City Of Chicago Police	$479.81
02/11/2013	MAJERCZYK, GERARD	9171	010	City Of Chicago Police	$6.50
02/11/2013	MAJERCZYK, GERARD	9171	010	City Of Chicago Police	$0.89
02/11/2013	MAJERCZYK, GERARD	9171	010	City Of Chicago Police	$537.69
02/11/2013	MAJERCZYK, GERARD	9171	010	City Of Chicago Police	$6.50
02/11/2013	MAJERCZYK, GERARD	9171	010	City Of Chicago Police	$45.17
02/11/2013	MAJERCZYK, GERARD	9171	010	City Of Chicago Police	$6.50
02/11/2013	MAJERCZYK, GERARD	9171	010	City Of Chicago Police	$33.57
02/11/2013	MAJERCZYK, GERARD	9171	010	City Of Chicago Police	$657.18
02/11/2013	MAJERCZYK, GERARD	9171	010	City Of Chicago Police	$6.50
02/11/2013	MAJERCZYK, GERARD	9171	010	City Of Chicago Police	$1.22
02/11/2013	MAJERCZYK, GERARD	9171	010	City Of Chicago Police	$462.09
02/11/2013	MAJERCZYK, GERARD	9171	010	City Of Chicago Police	$6.50
02/11/2013	MAJERCZYK, GERARD	9171	010	City Of Chicago Police	$0.86
02/11/2013	MAJERCZYK, GERARD	9171	010	City Of Chicago Police	$38.36
02/11/2013	MAJERCZYK, GERARD	9171	010	City Of Chicago Police	$6.50
02/11/2013	MAJERCZYK, GERARD	9171	010	City Of Chicago Police	$0.99
06/01/2013	MACK, RICHARD	9161		City Of Chicago Police	$3.21
06/01/2013	MACK, RICHARD	9161		City Of Chicago Police	$6.50
06/01/2013	MACK, RICHARD	9161		City Of Chicago Police	$55.79
06/01/2013	MACK, RICHARD	9161		City Of Chicago Police	$6.50

Incident Date	Claimant	Rank	Unit of	Insured	Total to be Paid
06/01/2013	MACK, RICHARD	9161		City Of Chicago Police	$55.79
06/01/2013	MACK, RICHARD	9161		City Of Chicago Police	$382.09
06/01/2013	MACK, RICHARD	9161		City Of Chicago Police	$6.50
06/01/2013	MACK, RICHARD	9161		City Of Chicago Police	$4.62
06/01/2013	MACK, RICHARD	9161		City Of Chicago Police	$3.21
01/05/2001	Lloyd, Kimberly D	P	00007	City Of Chicago Police	$10.74
01/05/2001	Lloyd, Kimberly D	P	00007	City Of Chicago Police	$6.50
01/05/2001	Lloyd, Kimberly D	P	00007	City Of Chicago Police	$229.07
01/05/2001	Lloyd, Kimberly D	P	00007	City Of Chicago Police	$6.50
01/05/2001	Lloyd, Kimberly D	P	00007	City Of Chicago Police	$2.19
12/14/2005	Lisula, Nancy J	P	00006	City Of Chicago Police	$35.10
03/07/2003	Lange, Jimmie	P	00701	City Of Chicago Police	$169.82
03/07/2003	Lange, Jimmie	P	00701	City Of Chicago Police	$788.20
08/28/2006	Laduzinsky, Mark J	P	00153	City Of Chicago Police	$155.35
08/28/2006	Laduzinsky, Mark J	P	00153	City Of Chicago Police	$6.50
08/28/2006	Laduzinsky, Mark J	P	00153	City Of Chicago Police	$46.51
08/28/2006	Laduzinsky, Mark J	P	00153	City Of Chicago Police	$2.28
08/22/2013	LYNCH, JAMES	9161		City Of Chicago Police	$84.58
08/22/2013	LYNCH, JAMES	9161		City Of Chicago Police	$168.44
08/22/2013	LYNCH, JAMES	9161		City Of Chicago Police	$6.50
08/22/2013	LYNCH, JAMES	9161		City Of Chicago Police	$2.04
11/01/2012	LUERA, FRANCISCO	9171		City Of Chicago Police	$341.65
11/01/2012	LUERA, FRANCISCO	9171		City Of Chicago Police	$6.50
11/01/2012	LUERA, FRANCISCO	9171		City Of Chicago Police	$6.50
11/01/2012	LUERA, FRANCISCO	9171		City Of Chicago Police	$233.53
11/01/2012	LUERA, FRANCISCO	9171		City Of Chicago Police	$0.35
11/01/2012	LUERA, FRANCISCO	9171		City Of Chicago Police	$6.50
11/01/2012	LUERA, FRANCISCO	9171		City Of Chicago Police	$185.55
11/01/2012	LUERA, FRANCISCO	9171		City Of Chicago Police	$1.10
11/01/2012	LUERA, FRANCISCO	9171		City Of Chicago Police	$0.64
05/03/2013	LUCKI, MATTHEW	9161	044	City Of Chicago Police	$0.98
05/03/2013	LUCKI, MATTHEW	9161	044	City Of Chicago Police	$654.96
05/03/2013	LUCKI, MATTHEW	9161	044	City Of Chicago Police	$6.50

Incident Date	Claimant	Rank	Unit of	Insured	Total to be Paid
05/03/2013	LUCKI, MATTHEW	9161	044	City Of Chicago Police	$18.96
05/03/2013	LUCKI, MATTHEW	9161	044	City Of Chicago Police	$81.42
05/03/2013	LUCKI, MATTHEW	9161	044	City Of Chicago Police	$6.50
05/03/2013	LUCKI, MATTHEW	9161	044	City Of Chicago Police	$3.35
05/03/2013	LUCKI, MATTHEW	9161	044	City Of Chicago Police	$6.50
05/03/2013	LUCKI, MATTHEW	9161	044	City Of Chicago Police	$653.65
08/13/2013	LOUGHRAN, SEAN	9173		City Of Chicago Police	$6.50
08/13/2013	LOUGHRAN, SEAN	9173		City Of Chicago Police	$195.03
09/10/2013	LOUGHNEY, JAMES	9161	044	City Of Chicago Police	$729.36
09/10/2013	LOUGHNEY, JAMES	9161	044	City Of Chicago Police	$6.50
09/10/2013	LOUGHNEY, JAMES	9161	044	City Of Chicago Police	$74.01
09/10/2013	LOUGHNEY, JAMES	9161	044	City Of Chicago Police	$18.64
09/10/2013	LOUGHNEY, JAMES	9161	044	City Of Chicago Police	$6.50
09/07/2013	LOUGHNEY, CHRISTINA	9161	008	City Of Chicago Police	$6.50
09/07/2013	LOUGHNEY, CHRISTINA	9161	008	City Of Chicago Police	$10.25
09/07/2013	LOUGHNEY, CHRISTINA	9161	008	City Of Chicago Police	$846.28
06/19/2013	LOPEZ, SYLVIA	9161	014	City Of Chicago Police	$6.50
06/19/2013	LOPEZ, SYLVIA	9161	014	City Of Chicago Police	$65.56
06/19/2013	LOPEZ, SYLVIA	9161	014	City Of Chicago Police	$0.96
01/29/2012	LOPEZ, IVAN	9161		City Of Chicago Police	$6.50
01/29/2012	LOPEZ, IVAN	9161		City Of Chicago Police	$95.47
01/29/2012	LOPEZ, IVAN	9161		City Of Chicago Police	$162.50
01/29/2012	LOPEZ, IVAN	9161		City Of Chicago Police	$6.50
01/29/2012	LOPEZ, IVAN	9161		City Of Chicago Police	$20.13
01/29/2012	LOPEZ, IVAN	9161		City Of Chicago Police	$8.26
09/29/2011	LOPEZ MALAVE, IRMA	9164		City Of Chicago Police	$6.50
09/29/2011	LOPEZ MALAVE, IRMA	9164		City Of Chicago Police	$122.36
09/29/2011	LOPEZ MALAVE, IRMA	9164		City Of Chicago Police	$6.50
09/29/2011	LOPEZ MALAVE, IRMA	9164		City Of Chicago Police	$392.61
09/29/2011	LOPEZ MALAVE, IRMA	9164		City Of Chicago Police	$6.50
09/29/2011	LOPEZ MALAVE, IRMA	9164		City Of Chicago Police	$122.36
09/29/2011	LOPEZ MALAVE, IRMA	9164		City Of Chicago Police	$6.50
09/29/2011	LOPEZ MALAVE, IRMA	9164		City Of Chicago Police	$222.91

Incident Date	Claimant	Rank	Unit of	Insured	Total to be Paid
05/08/2013	LONG, MARSHALL	9161	189	City Of Chicago Police	$138.47
05/08/2013	LONG, MARSHALL	9161	189	City Of Chicago Police	$6.50
05/08/2013	LONG, MARSHALL	9161	189	City Of Chicago Police	$7.79
05/08/2013	LONG, MARSHALL	9161	189	City Of Chicago Police	$138.47
05/08/2013	LONG, MARSHALL	9161	189	City Of Chicago Police	$156.89
05/08/2013	LONG, MARSHALL	9161	189	City Of Chicago Police	$7.79
05/08/2013	LONG, MARSHALL	9161	189	City Of Chicago Police	$152.23
05/08/2013	LONG, MARSHALL	9161	189	City Of Chicago Police	$6.50
05/08/2013	LONG, MARSHALL	9161	189	City Of Chicago Police	$20.45
05/08/2013	LONG, MARSHALL	9161	189	City Of Chicago Police	$144.00
05/08/2013	LONG, MARSHALL	9161	189	City Of Chicago Police	$6.50
05/08/2013	LONG, MARSHALL	9161	189	City Of Chicago Police	$12.88
05/08/2013	LONG, MARSHALL	9161	189	City Of Chicago Police	$83.16
05/08/2013	LONG, MARSHALL	9161	189	City Of Chicago Police	$6.50
05/08/2013	LONG, MARSHALL	9161	189	City Of Chicago Police	$5.39
05/08/2013	LONG, MARSHALL	9161	189	City Of Chicago Police	$6.50
05/08/2013	LONG, MARSHALL	9161	189	City Of Chicago Police	$6.50
05/08/2013	LONG, MARSHALL	9161	189	City Of Chicago Police	$24.74
05/08/2013	LONG, MARSHALL	9161	189	City Of Chicago Police	$144.00
05/08/2013	LONG, MARSHALL	9161	189	City Of Chicago Police	$6.50
05/08/2013	LONG, MARSHALL	9161	189	City Of Chicago Police	$12.88
05/08/2013	LONG, MARSHALL	9161	189	City Of Chicago Police	$145.29
05/08/2013	LONG, MARSHALL	9161	189	City Of Chicago Police	$6.50
05/08/2013	LONG, MARSHALL	9161	189	City Of Chicago Police	$14.07
06/28/2013	LOHSE, WILLIAM	9164		City Of Chicago Police	$4.83
06/28/2013	LOHSE, WILLIAM	9164		City Of Chicago Police	$6.50
06/28/2013	LOHSE, WILLIAM	9164		City Of Chicago Police	$189.21
06/28/2013	LOHSE, WILLIAM	9164		City Of Chicago Police	$20.76
06/28/2013	LOHSE, WILLIAM	9164		City Of Chicago Police	$6.50
06/28/2013	LOHSE, WILLIAM	9164		City Of Chicago Police	$511.53
07/08/2013	LOBIANCO, ROBERT	9161	044	City Of Chicago Police	$183.63
07/08/2013	LOBIANCO, ROBERT	9161	044	City Of Chicago Police	$6.50
08/26/2013	LITTLE, PATRICIA	9161		City Of Chicago Police	$6.50

Incident Date	Claimant	Rank	Unit of	Insured	Total to be Paid
07/25/2013	LITTLE, MERCEDES	9161		City Of Chicago Police	$174.45
07/25/2013	LITTLE, MERCEDES	9161		City Of Chicago Police	$6.50
07/25/2013	LITTLE, MERCEDES	9161		City Of Chicago Police	$2.11
07/25/2013	LITTLE, MERCEDES	9161		City Of Chicago Police	$553.41
07/25/2013	LITTLE, MERCEDES	9161		City Of Chicago Police	$6.50
07/25/2013	LITTLE, MERCEDES	9161		City Of Chicago Police	$6.70
12/11/2012	LIFONTI, ROBERT			City Of Chicago Police	$6.50
12/11/2012	LIFONTI, ROBERT			City Of Chicago Police	$62.77
12/11/2012	LIFONTI, ROBERT			City Of Chicago Police	$1.60
12/11/2012	LIFONTI, ROBERT			City Of Chicago Police	$69.74
12/11/2012	LIFONTI, ROBERT			City Of Chicago Police	$6.50
12/11/2012	LIFONTI, ROBERT			City Of Chicago Police	$69.74
12/11/2012	LIFONTI, ROBERT			City Of Chicago Police	$6.50
01/01/2013	LICHAY, KENNETH	9161		City Of Chicago Police	$1.15
01/01/2013	LICHAY, KENNETH	9161		City Of Chicago Police	$506.03
01/01/2013	LICHAY, KENNETH	9161		City Of Chicago Police	$6.50
01/01/2013	LICHAY, KENNETH	9161		City Of Chicago Police	$609.70
01/01/2013	LICHAY, KENNETH	9161		City Of Chicago Police	$6.50
01/01/2013	LICHAY, KENNETH	9161		City Of Chicago Police	$6.50
01/01/2013	LICHAY, KENNETH	9161		City Of Chicago Police	$530.24
01/01/2013	LICHAY, KENNETH	9161		City Of Chicago Police	$0.95
01/01/2013	LICHAY, KENNETH	9161		City Of Chicago Police	$1.00
02/07/2013	LIBOY, NORELL	9161	016	City Of Chicago Police	$0.47
02/07/2013	LIBOY, NORELL	9161	016	City Of Chicago Police	$6.50
02/07/2013	LIBOY, NORELL	9161	016	City Of Chicago Police	$250.16
02/07/2013	LIBOY, NORELL	9161	016	City Of Chicago Police	$1.67
02/07/2013	LIBOY, NORELL	9161	016	City Of Chicago Police	$6.50
02/07/2013	LIBOY, NORELL	9161	016	City Of Chicago Police	$885.44
02/07/2013	LIBOY, NORELL	9161	016	City Of Chicago Police	$1.31
02/07/2013	LIBOY, NORELL	9161	016	City Of Chicago Police	$6.50
02/07/2013	LIBOY, NORELL	9161	016	City Of Chicago Police	$694.96
02/07/2013	LIBOY, NORELL	9161	016	City Of Chicago Police	$0.40
02/07/2013	LIBOY, NORELL	9161	016	City Of Chicago Police	$6.50

Incident Date	Claimant	Rank	Unit of	Insured	Total to be Paid
02/07/2013	LIBOY, NORELL	9161	016	City Of Chicago Police	$213.91
02/07/2013	LIBOY, NORELL	9161	016	City Of Chicago Police	$0.32
02/07/2013	LIBOY, NORELL	9161	016	City Of Chicago Police	$6.50
02/07/2013	LIBOY, NORELL	9161	016	City Of Chicago Police	$170.96
02/07/2013	LIBOY, NORELL	9161	016	City Of Chicago Police	$1.20
02/07/2013	LIBOY, NORELL	9161	016	City Of Chicago Police	$6.50
02/07/2013	LIBOY, NORELL	9161	016	City Of Chicago Police	$641.73
02/07/2013	LIBOY, NORELL	9161	016	City Of Chicago Police	$1.39
02/07/2013	LIBOY, NORELL	9161	016	City Of Chicago Police	$6.50
02/07/2013	LIBOY, NORELL	9161	016	City Of Chicago Police	$740.06
01/01/2013	LEVERETT, SANDRA	9161	016	City Of Chicago Police	$94.40
01/01/2013	LEVERETT, SANDRA	9161	016	City Of Chicago Police	$6.50
01/01/2013	LEVERETT, SANDRA	9161	016	City Of Chicago Police	$67.69
01/01/2013	LEVERETT, SANDRA	9161	016	City Of Chicago Police	$6.50
01/01/2013	LEVERETT, SANDRA	9161	016	City Of Chicago Police	$19.15
01/01/2013	LEVERETT, SANDRA	9161	016	City Of Chicago Police	$6.50
01/01/2013	LEVERETT, SANDRA	9161	016	City Of Chicago Police	$50.64
10/15/2012	LEONARD, MEGAN	9161		City Of Chicago Police	$59.28
10/15/2012	LEONARD, MEGAN	9161		City Of Chicago Police	$6.50
10/15/2012	LEONARD, MEGAN	9161		City Of Chicago Police	$3.68
10/15/2012	LEONARD, MEGAN	9161		City Of Chicago Police	$6.50
10/15/2012	LEONARD, MEGAN	9161		City Of Chicago Police	$90.62
10/15/2012	LEONARD, MEGAN	9161		City Of Chicago Police	$2.41
06/03/2013	LEJA, JACEK	9161		City Of Chicago Police	$66.25
06/03/2013	LEJA, JACEK	9161		City Of Chicago Police	$6.50
06/03/2013	LEJA, JACEK	9161		City Of Chicago Police	$0.80
06/03/2013	LEJA, JACEK	9161		City Of Chicago Police	$23.00
06/03/2013	LEJA, JACEK	9161		City Of Chicago Police	$6.50
06/03/2013	LEJA, JACEK	9161		City Of Chicago Police	$12.60
06/03/2013	LEJA, JACEK	9161		City Of Chicago Police	$6.50
06/03/2013	LEJA, JACEK	9161		City Of Chicago Police	$39.45
11/14/2012	LEFEBVRE, TODD	9161	715	City Of Chicago Police	$30.45
06/07/2011	LEE, GEROLD	9161	007	City Of Chicago Police	$26.30

Incident Date	Claimant	Rank	Unit of	Insured	Total to be Paid
06/07/2011	LEE, GEROLD	9161	007	City Of Chicago Police	$6.50
06/07/2011	LEE, GEROLD	9161	007	City Of Chicago Police	$77.90
03/16/2013	LAWRYN, SHAWN	9161		City Of Chicago Police	$55.78
03/16/2013	LAWRYN, SHAWN	9161		City Of Chicago Police	$1.43
03/16/2013	LAWRYN, SHAWN	9161		City Of Chicago Police	$6.50
03/16/2013	LAWRYN, SHAWN	9161		City Of Chicago Police	$55.78
03/16/2013	LAWRYN, SHAWN	9161		City Of Chicago Police	$6.50
03/16/2013	LAWRYN, SHAWN	9161		City Of Chicago Police	$1.43
03/16/2013	LAWRYN, SHAWN	9161		City Of Chicago Police	$4.28
03/16/2013	LAWRYN, SHAWN	9161		City Of Chicago Police	$177.17
03/16/2013	LAWRYN, SHAWN	9161		City Of Chicago Police	$6.50
03/16/2013	LAWRYN, SHAWN	9161		City Of Chicago Police	$4.53
03/16/2013	LAWRYN, SHAWN	9161		City Of Chicago Police	$167.35
03/16/2013	LAWRYN, SHAWN	9161		City Of Chicago Police	$6.50
05/07/2013	LAWRENCE, RUBY	9161	021	City Of Chicago Police	$6.50
10/10/2011	LAVORATA, JOHN	9161	018	City Of Chicago Police	$6.50
10/10/2011	LAVORATA, JOHN	9161	018	City Of Chicago Police	$858.93
10/10/2011	LAVORATA, JOHN	9161	018	City Of Chicago Police	$6.50

Incident Date	Claimant	Rank	Unit of	Insured	Total to be Paid
10/10/2011	LAVORATA, JOHN	9161	018	City Of Chicago Police	$6.50
08/13/2011	LANDON, MARQUIS	9161	044	City Of Chicago Police	$0.80
08/13/2011	LANDON, MARQUIS	9161	044	City Of Chicago Police	$66.25
08/13/2011	LANDON, MARQUIS	9161	044	City Of Chicago Police	$6.50
10/16/2011	LAKSANAPROM, SUPATCHARA	9161	023	City Of Chicago Police	$6.50
10/16/2011	LAKSANAPROM, SUPATCHARA	9161	023	City Of Chicago Police	$135.51
10/16/2011	LAKSANAPROM, SUPATCHARA	9161	023	City Of Chicago Police	$6.50
10/16/2011	LAKSANAPROM, SUPATCHARA	9161	023	City Of Chicago Police	$135.51
10/16/2011	LAKSANAPROM, SUPATCHARA	9161	023	City Of Chicago Police	$6.50
10/16/2011	LAKSANAPROM, SUPATCHARA	9161	023	City Of Chicago Police	$224.21
10/16/2011	LAKSANAPROM, SUPATCHARA	9161	023	City Of Chicago Police	$6.50
10/16/2011	LAKSANAPROM, SUPATCHARA	9161	023	City Of Chicago Police	$28.39
10/16/2011	LAKSANAPROM, SUPATCHARA	9161	023	City Of Chicago Police	$6.50
10/16/2011	LAKSANAPROM, SUPATCHARA	9161	023	City Of Chicago Police	$28.39
10/16/2011	LAKSANAPROM, SUPATCHARA	9161	023	City Of Chicago Police	$28.39
10/16/2011	LAKSANAPROM, SUPATCHARA	9161	023	City Of Chicago Police	$28.39
10/16/2011	LAKSANAPROM, SUPATCHARA	9161	023	City Of Chicago Police	$69.74
10/16/2011	LAKSANAPROM, SUPATCHARA	9161	023	City Of Chicago Police	$6.50
10/16/2011	LAKSANAPROM, SUPATCHARA	9161	023	City Of Chicago Police	$28.39
10/16/2011	LAKSANAPROM, SUPATCHARA	9161	023	City Of Chicago Police	$6.50
10/16/2011	LAKSANAPROM, SUPATCHARA	9161	023	City Of Chicago Police	$163.90
10/16/2011	LAKSANAPROM, SUPATCHARA	9161	023	City Of Chicago Police	$6.50
10/16/2011	LAKSANAPROM, SUPATCHARA	9161	023	City Of Chicago Police	$163.90
10/16/2011	LAKSANAPROM, SUPATCHARA	9161	023	City Of Chicago Police	$6.50
10/16/2011	LAKSANAPROM, SUPATCHARA	9161	023	City Of Chicago Police	$133.63
03/14/2005	Kirchner, Robert	P	09999	City Of Chicago Police	$5.95
03/14/2005	Kirchner, Robert	P	09999	City Of Chicago Police	$232.82
03/14/2005	Kirchner, Robert	P	09999	City Of Chicago Police	$6.50
04/28/1995	Karadjias, Solomis	P	00025	City Of Chicago Police	$96.80
03/26/2013	KURTOVIC, ARIF	9161		City Of Chicago Police	$6.50
03/26/2013	KURTOVIC, ARIF	9161		City Of Chicago Police	$158.66
08/06/2013	KURPIEL, JOSEPH	9161	017	City Of Chicago Police	$6.50
09/29/2012	KURI, CESAR	9161	314	City Of Chicago Police	$120.73

Incident Date	Claimant	Rank	Unit of	Insured	Total to be Paid
07/04/2013	KUMIGA, ANTHONY	9161		City Of Chicago Police	$6.50
07/04/2013	KUMIGA, ANTHONY	9161		City Of Chicago Police	$1.08
07/04/2013	KUMIGA, ANTHONY	9161		City Of Chicago Police	$207.75
07/04/2013	KUMIGA, ANTHONY	9161		City Of Chicago Police	$6.50
07/04/2013	KUMIGA, ANTHONY	9161		City Of Chicago Police	$0.38
07/04/2013	KUMIGA, ANTHONY	9161		City Of Chicago Police	$65.56
07/04/2013	KUMIGA, ANTHONY	9161		City Of Chicago Police	$6.50
07/04/2013	KUMIGA, ANTHONY	9161		City Of Chicago Police	$0.96
07/04/2013	KUMIGA, ANTHONY	9161		City Of Chicago Police	$269.29
07/04/2013	KUMIGA, ANTHONY	9161		City Of Chicago Police	$6.50
07/04/2013	KUMIGA, ANTHONY	9161		City Of Chicago Police	$0.51
07/04/2013	KUMIGA, ANTHONY	9161		City Of Chicago Police	$265.28
07/04/2013	KUMIGA, ANTHONY	9161		City Of Chicago Police	$6.50
07/04/2013	KUMIGA, ANTHONY	9161		City Of Chicago Police	$0.49
07/04/2013	KUMIGA, ANTHONY	9161		City Of Chicago Police	$572.44
07/04/2013	KUMIGA, ANTHONY	9161		City Of Chicago Police	$0.40
07/04/2013	KUMIGA, ANTHONY	9161		City Of Chicago Police	$6.50
07/04/2013	KUMIGA, ANTHONY	9161		City Of Chicago Police	$0.80
07/04/2013	KUMIGA, ANTHONY	9161		City Of Chicago Police	$211.76
07/04/2013	KUMIGA, ANTHONY	9161		City Of Chicago Police	$6.50
07/04/2013	KUMIGA, ANTHONY	9161		City Of Chicago Police	$423.52
07/22/2013	KUKIELKA, JONATHAN	9161		City Of Chicago Police	$195.37
07/22/2013	KUKIELKA, JONATHAN	9161		City Of Chicago Police	$6.50
08/04/2013	KROFTA, MICHELLE	9161	007	City Of Chicago Police	$183.63
08/04/2013	KROFTA, MICHELLE	9161	007	City Of Chicago Police	$6.50
08/04/2013	KROFTA, MICHELLE	9161	007	City Of Chicago Police	$47.15
08/04/2013	KROFTA, MICHELLE	9161	007	City Of Chicago Police	$6.50
08/04/2013	KROFTA, MICHELLE	9161	007	City Of Chicago Police	$120.73
08/04/2013	KROFTA, MICHELLE	9161	007	City Of Chicago Police	$6.50
08/14/2013	KRIV, JEFFREY	9161	765	City Of Chicago Police	$6.50
08/14/2013	KRIV, JEFFREY	9161	765	City Of Chicago Police	$611.96
08/14/2013	KRIV, JEFFREY	9161	765	City Of Chicago Police	$7.42
08/14/2013	KRIV, JEFFREY	9161	765	City Of Chicago Police	$37.18

Incident Date	Claimant	Rank	Unit of	Insured	Total to be Paid
08/14/2013	KRIV, JEFFREY	9161	765	City Of Chicago Police	$6.50
08/14/2013	KRIV, JEFFREY	9161	765	City Of Chicago Police	$147.84
08/14/2013	KRIV, JEFFREY	9161	765	City Of Chicago Police	$28.60
08/14/2013	KRIV, JEFFREY	9161	765	City Of Chicago Police	$6.50
08/20/2013	KRAMER, DANIEL	9161	019	City Of Chicago Police	$630.28
08/20/2013	KRAMER, DANIEL	9161	019	City Of Chicago Police	$6.50
08/20/2013	KRAMER, DANIEL	9161	019	City Of Chicago Police	$7.63
08/20/2013	KRAMER, DANIEL	9161	019	City Of Chicago Police	$147.84
08/20/2013	KRAMER, DANIEL	9161	019	City Of Chicago Police	$6.50
08/20/2013	KRAMER, DANIEL	9161	019	City Of Chicago Police	$28.60
07/16/2012	KOOISTRA, CHRISTOPHER	9161	044	City Of Chicago Police	$2.96
07/16/2012	KOOISTRA, CHRISTOPHER	9161	044	City Of Chicago Police	$6.50
07/16/2012	KOOISTRA, CHRISTOPHER	9161	044	City Of Chicago Police	$99.93
07/16/2012	KOOISTRA, CHRISTOPHER	9161	044	City Of Chicago Police	$6.50
07/16/2012	KOOISTRA, CHRISTOPHER	9161	044	City Of Chicago Police	$4.06
07/16/2012	KOOISTRA, CHRISTOPHER	9161	044	City Of Chicago Police	$130.27
07/16/2012	KOOISTRA, CHRISTOPHER	9161	044	City Of Chicago Police	$6.50
07/16/2012	KOOISTRA, CHRISTOPHER	9161	044	City Of Chicago Police	$5.30
07/16/2012	KOOISTRA, CHRISTOPHER	9161	044	City Of Chicago Police	$72.80
07/16/2012	KOOISTRA, CHRISTOPHER	9161	044	City Of Chicago Police	$6.50
07/16/2012	KOOISTRA, CHRISTOPHER	9161	044	City Of Chicago Police	$2.96
07/16/2012	KOOISTRA, CHRISTOPHER	9161	044	City Of Chicago Police	$72.80
12/04/2012	KONO, ROGER	9161		City Of Chicago Police	$4.57
12/04/2012	KONO, ROGER	9161		City Of Chicago Police	$62.77
12/04/2012	KONO, ROGER	9161		City Of Chicago Police	$6.50
12/04/2012	KONO, ROGER	9161		City Of Chicago Police	$1.60
12/04/2012	KONO, ROGER	9161		City Of Chicago Police	$6.50
12/04/2012	KONO, ROGER	9161		City Of Chicago Police	$178.86
03/16/2013	KONO, ROGER	9161		City Of Chicago Police	$6.50
03/16/2013	KONO, ROGER	9161		City Of Chicago Police	$0.60
03/16/2013	KONO, ROGER	9161		City Of Chicago Police	$23.68
09/10/2010	KOKIC, MARKO	9161	003	City Of Chicago Police	$574.00
12/22/2010	KNUDSEN, SARA	9161	044	City Of Chicago Police	$113.75

Incident Date	Claimant	Rank	Unit of	Insured	Total to be Paid
12/22/2010	KNUDSEN, SARA	9161	044	City Of Chicago Police	$113.75
11/12/2011	KLEIDON, MAUREEN	9161		City Of Chicago Police	$10.15
10/26/2012	KINSEY JR, GEORGE	9161	007	City Of Chicago Police	$638.80
10/26/2012	KINSEY JR, GEORGE	9161	007	City Of Chicago Police	$6.50
10/26/2012	KINSEY JR, GEORGE	9161	007	City Of Chicago Police	$1.18
10/26/2012	KINSEY JR, GEORGE	9161	007	City Of Chicago Police	$6.50
07/31/2013	KINSEY JR, GEORGE	9161	007	City Of Chicago Police	$36.35
07/31/2013	KINSEY JR, GEORGE	9161	007	City Of Chicago Police	$3.53
07/31/2013	KINSEY JR, GEORGE	9161	007	City Of Chicago Police	$54.40
07/31/2013	KINSEY JR, GEORGE	9161	007	City Of Chicago Police	$6.50
07/31/2013	KINSEY JR, GEORGE	9161	007	City Of Chicago Police	$2.36
07/31/2013	KINSEY JR, GEORGE	9161	007	City Of Chicago Police	$6.50
07/31/2013	KINSEY JR, GEORGE	9161	007	City Of Chicago Police	$74.01
07/31/2013	KINSEY JR, GEORGE	9161	007	City Of Chicago Police	$6.50
07/31/2013	KINSEY JR, GEORGE	9161	007	City Of Chicago Police	$6.50
01/20/2013	KINNEY, DAVID	9171		City Of Chicago Police	$6.50
01/20/2013	KINNEY, DAVID	9171		City Of Chicago Police	$87.75
01/20/2013	KINNEY, DAVID	9171		City Of Chicago Police	$0.47
01/20/2013	KINNEY, DAVID	9171		City Of Chicago Police	$251.44
01/20/2013	KINNEY, DAVID	9171		City Of Chicago Police	$0.16
01/20/2013	KINNEY, DAVID	9171		City Of Chicago Police	$6.50
08/14/2013	KILMER, KEVIN	9161		City Of Chicago Police	$664.31
08/14/2013	KILMER, KEVIN	9161		City Of Chicago Police	$6.50
08/14/2013	KILMER, KEVIN	9161		City Of Chicago Police	$8.04
08/14/2013	KILMER, KEVIN	9161		City Of Chicago Police	$126.43
08/14/2013	KILMER, KEVIN	9161		City Of Chicago Police	$6.50
08/14/2013	KILMER, KEVIN	9161		City Of Chicago Police	$10.70
08/14/2013	KILMER, KEVIN	9161		City Of Chicago Police	$615.00
08/14/2013	KILMER, KEVIN	9161		City Of Chicago Police	$6.50
08/14/2013	KILMER, KEVIN	9161		City Of Chicago Police	$76.60
08/14/2013	KILMER, KEVIN	9161		City Of Chicago Police	$6.50
08/14/2013	KILMER, KEVIN	9161		City Of Chicago Police	$24.62
08/14/2013	KILMER, KEVIN	9161		City Of Chicago Police	$47.15

Incident Date	Claimant	Rank	Unit of	Insured	Total to be Paid
08/14/2013	KILMER, KEVIN	9161		City Of Chicago Police	$6.50
08/14/2013	KILMER, KEVIN	9161		City Of Chicago Police	$52.30
08/14/2013	KILMER, KEVIN	9161		City Of Chicago Police	$6.50
08/14/2013	KILMER, KEVIN	9161		City Of Chicago Police	$4.01
08/14/2013	KILMER, KEVIN	9161		City Of Chicago Police	$116.51
03/16/2009	KIEDUK, BRIAN	9161	044	City Of Chicago Police	$253.38
05/18/2013	KIDD, THOMAS			City Of Chicago Police	$6.50
05/18/2013	KIDD, THOMAS			City Of Chicago Police	$42.05
05/18/2013	KIDD, THOMAS			City Of Chicago Police	$2.44
05/18/2013	KIDD, THOMAS			City Of Chicago Police	$659.36
05/18/2013	KIDD, THOMAS			City Of Chicago Police	$0.61
05/18/2013	KIDD, THOMAS			City Of Chicago Police	$6.50
05/18/2013	KIDD, THOMAS			City Of Chicago Police	$327.68
05/18/2013	KIDD, THOMAS			City Of Chicago Police	$1.22
05/18/2013	KIDD, THOMAS			City Of Chicago Police	$6.50
05/18/2013	KIDD, THOMAS			City Of Chicago Police	$3.22
05/18/2013	KIDD, THOMAS			City Of Chicago Police	$6.50
06/20/2013	KESSEM, BRIAN	9161	019	City Of Chicago Police	$6.50
06/20/2013	KESSEM, BRIAN	9161	019	City Of Chicago Police	$65.56
06/20/2013	KESSEM, BRIAN	9161	019	City Of Chicago Police	$0.31
06/20/2013	KESSEM, BRIAN	9161	019	City Of Chicago Police	$6.50
06/20/2013	KESSEM, BRIAN	9161	019	City Of Chicago Police	$164.07
06/20/2013	KESSEM, BRIAN	9161	019	City Of Chicago Police	$6.50
06/20/2013	KESSEM, BRIAN	9161	019	City Of Chicago Police	$469.84
06/20/2013	KESSEM, BRIAN	9161	019	City Of Chicago Police	$0.31
06/20/2013	KESSEM, BRIAN	9161	019	City Of Chicago Police	$6.50
06/20/2013	KESSEM, BRIAN	9161	019	City Of Chicago Police	$164.07
06/20/2013	KESSEM, BRIAN	9161	019	City Of Chicago Police	$0.96
06/20/2013	KESSEM, BRIAN	9161	019	City Of Chicago Police	$6.50
06/20/2013	KESSEM, BRIAN	9161	019	City Of Chicago Police	$65.56
06/20/2013	KESSEM, BRIAN	9161	019	City Of Chicago Police	$0.96
05/30/2009	KERIN, ELIZABETH	9161	044	City Of Chicago Police	$142.37
08/05/2010	KERIN, ELIZABETH	9161	9	City Of Chicago Police	$6.50

Incident Date	Claimant	Rank	Unit of	Insured	Total to be Paid
08/05/2010	KERIN, ELIZABETH	9161	9	City Of Chicago Police	$0.89
08/05/2010	KERIN, ELIZABETH	9161	9	City Of Chicago Police	$6.50
08/05/2010	KERIN, ELIZABETH	9161	9	City Of Chicago Police	$34.84
08/05/2010	KERIN, ELIZABETH	9161	9	City Of Chicago Police	$6.50
08/05/2010	KERIN, ELIZABETH	9161	9	City Of Chicago Police	$6.50
08/05/2010	KERIN, ELIZABETH	9161	9	City Of Chicago Police	$6.50
08/05/2010	KERIN, ELIZABETH	9161	9	City Of Chicago Police	$6.50
08/05/2010	KERIN, ELIZABETH	9161	9	City Of Chicago Police	$6.50
08/05/2010	KERIN, ELIZABETH	9161	9	City Of Chicago Police	$6.50
08/05/2010	KERIN, ELIZABETH	9161	9	City Of Chicago Police	$6.50
08/05/2010	KERIN, ELIZABETH	9161	9	City Of Chicago Police	$6.50
08/05/2010	KERIN, ELIZABETH	9161	9	City Of Chicago Police	$6.50
08/05/2010	KERIN, ELIZABETH	9161	9	City Of Chicago Police	$229.84
08/05/2010	KERIN, ELIZABETH	9161	9	City Of Chicago Police	$6.50
08/05/2010	KERIN, ELIZABETH	9161	9	City Of Chicago Police	$6.50
08/05/2010	KERIN, ELIZABETH	9161	9	City Of Chicago Police	$747.42
08/05/2010	KERIN, ELIZABETH	9161	9	City Of Chicago Police	$1.60
08/05/2010	KERIN, ELIZABETH	9161	9	City Of Chicago Police	$6.50
08/05/2010	KERIN, ELIZABETH	9161	9	City Of Chicago Police	$62.77
08/05/2010	KERIN, ELIZABETH	9161	9	City Of Chicago Police	$6.50
08/05/2010	KERIN, ELIZABETH	9161	9	City Of Chicago Police	$24.56
08/05/2010	KERIN, ELIZABETH	9161	9	City Of Chicago Police	$858.62
08/05/2010	KERIN, ELIZABETH	9161	9	City Of Chicago Police	$0.89
08/05/2010	KERIN, ELIZABETH	9161	9	City Of Chicago Police	$6.50
08/05/2010	KERIN, ELIZABETH	9161	9	City Of Chicago Police	$34.84
08/05/2010	KERIN, ELIZABETH	9161	9	City Of Chicago Police	$6.50
08/05/2010	KERIN, ELIZABETH	9161	9	City Of Chicago Police	$0.28
08/05/2010	KERIN, ELIZABETH	9161	9	City Of Chicago Police	$6.50
08/05/2010	KERIN, ELIZABETH	9161	9	City Of Chicago Police	$150.29
05/25/2011	KEREAKES, DEMETRIOS	9161	314	City Of Chicago Police	$155.28
07/12/2013	KENNA, STEVEN	9161	003	City Of Chicago Police	$112.41
07/12/2013	KENNA, STEVEN	9161	003	City Of Chicago Police	$0.21
07/12/2013	KENNA, STEVEN	9161	003	City Of Chicago Police	$6.50

Incident Date	Claimant	Rank	Unit of	Insured	Total to be Paid
06/26/2013	KENEARD, VICTOR	9161	044	City Of Chicago Police	$6.50
06/26/2013	KENEARD, VICTOR	9161	044	City Of Chicago Police	$1.63
06/26/2013	KENEARD, VICTOR	9161	044	City Of Chicago Police	$333.91
06/26/2013	KENEARD, VICTOR	9161	044	City Of Chicago Police	$6.50
06/26/2013	KENEARD, VICTOR	9161	044	City Of Chicago Police	$0.62
06/26/2013	KENEARD, VICTOR	9161	044	City Of Chicago Police	$69.74
06/26/2013	KENEARD, VICTOR	9161	044	City Of Chicago Police	$6.50
06/26/2013	KENEARD, VICTOR	9161	044	City Of Chicago Police	$173.36
06/26/2013	KENEARD, VICTOR	9161	044	City Of Chicago Police	$6.50
06/26/2013	KENEARD, VICTOR	9161	044	City Of Chicago Police	$0.33
06/26/2013	KENEARD, VICTOR	9161	044	City Of Chicago Police	$881.73
06/26/2013	KENEARD, VICTOR	9161	044	City Of Chicago Police	$6.50
06/26/2013	KENEARD, VICTOR	9161	044	City Of Chicago Police	$1.65
06/26/2013	KENEARD, VICTOR	9161	044	City Of Chicago Police	$867.95
06/26/2013	KENEARD, VICTOR	9161	044	City Of Chicago Police	$6.50
06/26/2013	KENEARD, VICTOR	9161	044	City Of Chicago Police	$407.31
06/26/2013	KENEARD, VICTOR	9161	044	City Of Chicago Police	$15.93
04/24/2013	KELLY, BERNARD	9161		City Of Chicago Police	$1.98
04/24/2013	KELLY, BERNARD	9161		City Of Chicago Police	$6.50
04/24/2013	KELLY, BERNARD	9161		City Of Chicago Police	$1.87
04/24/2013	KELLY, BERNARD	9161		City Of Chicago Police	$6.50
04/24/2013	KELLY, BERNARD	9161		City Of Chicago Police	$46.00
04/24/2013	KELLY, BERNARD	9161		City Of Chicago Police	$2.64
04/24/2013	KELLY, BERNARD	9161		City Of Chicago Police	$6.50
04/24/2013	KELLY, BERNARD	9161		City Of Chicago Police	$0.63
04/24/2013	KELLY, BERNARD	9161		City Of Chicago Police	$6.50
04/24/2013	KELLY, BERNARD	9161		City Of Chicago Police	$334.73
04/24/2013	KELLY, BERNARD	9161		City Of Chicago Police	$1.87
04/24/2013	KELLY, BERNARD	9161		City Of Chicago Police	$6.50
04/24/2013	KELLY, BERNARD	9161		City Of Chicago Police	$46.00
04/24/2013	KELLY, BERNARD	9161		City Of Chicago Police	$1.87
04/24/2013	KELLY, BERNARD	9161		City Of Chicago Police	$6.50
04/24/2013	KELLY, BERNARD	9161		City Of Chicago Police	$46.00

Incident Date	Claimant	Rank	Unit of	Insured	Total to be Paid
04/24/2013	KELLY, BERNARD	9161		City Of Chicago Police	$0.66
04/24/2013	KELLY, BERNARD	9161		City Of Chicago Police	$6.50
04/24/2013	KELLY, BERNARD	9161		City Of Chicago Police	$354.74
04/24/2013	KELLY, BERNARD	9161		City Of Chicago Police	$0.46
04/24/2013	KELLY, BERNARD	9161		City Of Chicago Police	$6.50
04/24/2013	KELLY, BERNARD	9161		City Of Chicago Police	$244.94
04/24/2013	KELLY, BERNARD	9161		City Of Chicago Police	$0.41
04/24/2013	KELLY, BERNARD	9161		City Of Chicago Police	$6.50
04/24/2013	KELLY, BERNARD	9161		City Of Chicago Police	$220.14
04/24/2013	KELLY, BERNARD	9161		City Of Chicago Police	$3.12
04/24/2013	KELLY, BERNARD	9161		City Of Chicago Police	$6.50
04/24/2013	KELLY, BERNARD	9161		City Of Chicago Police	$1.87
04/24/2013	KELLY, BERNARD	9161		City Of Chicago Police	$6.50
04/24/2013	KELLY, BERNARD	9161		City Of Chicago Police	$46.00
04/24/2013	KELLY, BERNARD	9161		City Of Chicago Police	$1.98
04/24/2013	KELLY, BERNARD	9161		City Of Chicago Police	$6.50
04/24/2013	KELLY, BERNARD	9161		City Of Chicago Police	$6.50
04/24/2013	KELLY, BERNARD	9161		City Of Chicago Police	$769.23
04/24/2013	KELLY, BERNARD	9161		City Of Chicago Police	$2.39
04/24/2013	KELLY, BERNARD	9161		City Of Chicago Police	$6.50
04/24/2013	KELLY, BERNARD	9161		City Of Chicago Police	$2.49
04/24/2013	KELLY, BERNARD	9161		City Of Chicago Police	$6.50
04/24/2013	KELLY, BERNARD	9161		City Of Chicago Police	$0.58
04/24/2013	KELLY, BERNARD	9161		City Of Chicago Police	$6.50
04/24/2013	KELLY, BERNARD	9161		City Of Chicago Police	$309.93
09/11/2013	KELLER, HANS	9171	024	City Of Chicago Police	$6.50
09/11/2013	KELLER, HANS	9171	024	City Of Chicago Police	$4.95
09/11/2013	KELLER, HANS	9171	024	City Of Chicago Police	$409.53
08/08/2013	KEANE, TAMARA	9161	001	City Of Chicago Police	$6.50
08/08/2013	KEANE, TAMARA	9161	001	City Of Chicago Police	$6.50
08/08/2013	KEANE, TAMARA	9161	001	City Of Chicago Police	$121.20
08/08/2013	KEANE, TAMARA	9161	001	City Of Chicago Police	$9.57
08/08/2013	KEANE, TAMARA	9161	001	City Of Chicago Police	$6.50

Incident Date	Claimant	Rank	Unit of	Insured	Total to be Paid
08/08/2013	KEANE, TAMARA	9161	001	City Of Chicago Police	$694.23
08/11/2013	KAZARNOWICZ, MARCIN	9161		City Of Chicago Police	$84.58
08/11/2013	KAZARNOWICZ, MARCIN	9161		City Of Chicago Police	$155.35
08/11/2013	KAZARNOWICZ, MARCIN	9161		City Of Chicago Police	$6.50
08/11/2013	KAZARNOWICZ, MARCIN	9161		City Of Chicago Police	$2.28
04/28/2009	KATSAROS, DIMITRIOS	9161	019	City Of Chicago Police	$45.93
04/28/2009	KATSAROS, DIMITRIOS	9161	019	City Of Chicago Police	$65.45
04/28/2009	KATSAROS, DIMITRIOS	9161	019	City Of Chicago Police	$295.90
02/28/2010	KASPER, MICHAEL	9164	008	City Of Chicago Police	$6.50
02/28/2010	KASPER, MICHAEL	9164	008	City Of Chicago Police	$167.03
02/28/2010	KASPER, MICHAEL	9164	008	City Of Chicago Police	$705.36
06/28/2013	KARNEY, CHRISTOPHER	9161	020	City Of Chicago Police	$292.28
06/28/2013	KARNEY, CHRISTOPHER	9161	020	City Of Chicago Police	$6.50
06/28/2013	KARNEY, CHRISTOPHER	9161	020	City Of Chicago Police	$1.09
05/29/2012	KACZYNSKI, JASON	9171		City Of Chicago Police	$6.50
05/29/2012	KACZYNSKI, JASON	9171		City Of Chicago Police	$6.12
05/29/2012	KACZYNSKI, JASON	9171		City Of Chicago Police	$6.50
05/29/2012	KACZYNSKI, JASON	9171		City Of Chicago Police	$505.40
10/14/1992	Johnson-Swain, Marianne C	P	00006	City Of Chicago Police	$6.50
10/14/1992	Johnson-Swain, Marianne C	P	00006	City Of Chicago Police	$206.72
10/14/1992	Johnson-Swain, Marianne C	P	00006	City Of Chicago Police	$452.88
10/14/1992	Johnson-Swain, Marianne C	P	00006	City Of Chicago Police	$0.98
10/14/1992	Johnson-Swain, Marianne C	P	00006	City Of Chicago Police	$66.25
10/14/1992	Johnson-Swain, Marianne C	P	00006	City Of Chicago Police	$80.86
10/14/1992	Johnson-Swain, Marianne C	P	00006	City Of Chicago Police	$0.80
10/14/1992	Johnson-Swain, Marianne C	P	00006	City Of Chicago Police	$6.50
10/14/1992	Johnson-Swain, Marianne C	P	00006	City Of Chicago Police	$6.50
08/25/1997	Johnson-Shelby, Estella	P	00006	City Of Chicago Police	$23.84
08/25/1997	Johnson-Shelby, Estella	P	00006	City Of Chicago Police	$66.47
08/25/1997	Johnson-Shelby, Estella	P	00006	City Of Chicago Police	$502.02
08/25/1997	Johnson-Shelby, Estella	P	00006	City Of Chicago Police	$27.26
07/17/2008	Johnson, John M	P	00008	City Of Chicago Police	$74.55
07/17/2008	Johnson, John M	P	00008	City Of Chicago Police	$74.55

Incident Date	Claimant	Rank	Unit of	Insured	Total to be Paid
07/17/2008	Johnson, John M	P	00008	City Of Chicago Police	$6.50
07/17/2008	Johnson, John M	P	00008	City Of Chicago Police	$207.56
07/17/2008	Johnson, John M	P	00008	City Of Chicago Police	$74.55
07/17/2008	Johnson, John M	P	00008	City Of Chicago Police	$13.46
09/10/1994	Jackson, Talmitch	P	00003	City Of Chicago Police	$314.83
09/10/1994	Jackson, Talmitch	P	00003	City Of Chicago Police	$321.76
01/11/2005	Jackovac, Michael T	P	00022	City Of Chicago Police	$36.12
08/06/2013	JUNG, JAEHO	9161	044	City Of Chicago Police	$6.50
08/06/2013	JUNG, JAEHO	9161	044	City Of Chicago Police	$1.87
08/06/2013	JUNG, JAEHO	9161	044	City Of Chicago Police	$183.63
08/06/2013	JUNG, JAEHO	9161	044	City Of Chicago Police	$6.50
08/06/2013	JUNG, JAEHO	9161	044	City Of Chicago Police	$105.00
08/06/2013	JUNG, JAEHO	9161	044	City Of Chicago Police	$6.50
08/06/2013	JUNG, JAEHO	9161	044	City Of Chicago Police	$72.77
08/06/2013	JUNG, JAEHO	9161	044	City Of Chicago Police	$6.50
08/06/2013	JUNG, JAEHO	9161	044	City Of Chicago Police	$105.00
08/06/2013	JUNG, JAEHO	9161	044	City Of Chicago Police	$6.50
08/06/2013	JUNG, JAEHO	9161	044	City Of Chicago Police	$83.31
08/06/2013	JUNG, JAEHO	9161	044	City Of Chicago Police	$6.50
08/06/2013	JUNG, JAEHO	9161	044	City Of Chicago Police	$2.13
08/06/2013	JUNG, JAEHO	9161	044	City Of Chicago Police	$105.00
02/28/2013	JUAREZ, STEVE	9161		City Of Chicago Police	$25.32
02/28/2013	JUAREZ, STEVE	9161		City Of Chicago Police	$121.61
02/28/2013	JUAREZ, STEVE	9161		City Of Chicago Police	$6.50
02/28/2013	JUAREZ, STEVE	9161		City Of Chicago Police	$0.22
02/28/2013	JUAREZ, STEVE	9161		City Of Chicago Police	$249.15
02/28/2013	JUAREZ, STEVE	9161		City Of Chicago Police	$6.50
02/28/2013	JUAREZ, STEVE	9161		City Of Chicago Police	$0.46
02/28/2013	JUAREZ, STEVE	9161		City Of Chicago Police	$662.96
02/28/2013	JUAREZ, STEVE	9161		City Of Chicago Police	$6.50
02/28/2013	JUAREZ, STEVE	9161		City Of Chicago Police	$1.00
02/28/2013	JUAREZ, STEVE	9161		City Of Chicago Police	$568.69
02/28/2013	JUAREZ, STEVE	9161		City Of Chicago Police	$6.50

Incident Date	Claimant	Rank	Unit of	Insured	Total to be Paid
02/28/2013	JUAREZ, STEVE	9161		City Of Chicago Police	$1.06
02/28/2013	JUAREZ, STEVE	9161		City Of Chicago Police	$465.77
02/28/2013	JUAREZ, STEVE	9161		City Of Chicago Police	$0.86
02/28/2013	JUAREZ, STEVE	9161		City Of Chicago Police	$6.50
11/01/2011	JOZEFOWICZ, HARRY	9171		City Of Chicago Police	$6.50
05/08/2013	JONES, YVETTE	9161	006	City Of Chicago Police	$211.76
05/08/2013	JONES, YVETTE	9161	006	City Of Chicago Police	$1.05
05/08/2013	JONES, YVETTE	9161	006	City Of Chicago Police	$6.50
05/08/2013	JONES, YVETTE	9161	006	City Of Chicago Police	$557.85
05/08/2013	JONES, YVETTE	9161	006	City Of Chicago Police	$1.14
05/08/2013	JONES, YVETTE	9161	006	City Of Chicago Police	$6.50
05/08/2013	JONES, YVETTE	9161	006	City Of Chicago Police	$616.05
05/08/2013	JONES, YVETTE	9161	006	City Of Chicago Police	$6.50
05/08/2013	JONES, YVETTE	9161	006	City Of Chicago Police	$37.79
05/08/2013	JONES, YVETTE	9161	006	City Of Chicago Police	$6.50
05/08/2013	JONES, YVETTE	9161	006	City Of Chicago Police	$33.13
05/08/2013	JONES, YVETTE	9161	006	City Of Chicago Police	$6.50
05/08/2013	JONES, YVETTE	9161	006	City Of Chicago Police	$0.40
05/08/2013	JONES, YVETTE	9161	006	City Of Chicago Police	$209.90
05/08/2013	JONES, YVETTE	9161	006	City Of Chicago Police	$6.50
05/08/2013	JONES, YVETTE	9161	006	City Of Chicago Police	$0.39
05/08/2013	JONES, YVETTE	9161	006	City Of Chicago Police	$211.76
05/08/2013	JONES, YVETTE	9161	006	City Of Chicago Police	$6.50
05/08/2013	JONES, YVETTE	9161	006	City Of Chicago Police	$0.40
04/15/2013	JONES, TIMOTHY	9161		City Of Chicago Police	$6.50
04/15/2013	JONES, TIMOTHY	9161		City Of Chicago Police	$12.80
04/15/2013	JONES, TIMOTHY	9161		City Of Chicago Police	$126.44
04/15/2013	JONES, TIMOTHY	9161		City Of Chicago Police	$500.72
04/15/2013	JONES, TIMOTHY	9161		City Of Chicago Police	$1.53
04/15/2013	JONES, TIMOTHY	9161		City Of Chicago Police	$6.50
04/15/2013	JONES, TIMOTHY	9161		City Of Chicago Police	$59.85
04/15/2013	JONES, TIMOTHY	9161		City Of Chicago Police	$6.50
05/26/2012	JONES, GREGORY	9161	005	City Of Chicago Police	$188.77

Incident Date	Claimant	Rank	Unit of	Insured	Total to be Paid
05/26/2012	JONES, GREGORY	9161	005	City Of Chicago Police	$7.66
05/26/2012	JONES, GREGORY	9161	005	City Of Chicago Police	$6.50
05/22/2013	JONES JR, CLARENCE	9161	003	City Of Chicago Police	$2.12
05/22/2013	JONES JR, CLARENCE	9161	003	City Of Chicago Police	$6.50
05/22/2013	JONES JR, CLARENCE	9161	003	City Of Chicago Police	$0.59
05/22/2013	JONES JR, CLARENCE	9161	003	City Of Chicago Police	$6.50
05/22/2013	JONES JR, CLARENCE	9161	003	City Of Chicago Police	$319.12
05/22/2013	JONES JR, CLARENCE	9161	003	City Of Chicago Police	$0.67
05/22/2013	JONES JR, CLARENCE	9161	003	City Of Chicago Police	$6.50
05/22/2013	JONES JR, CLARENCE	9161	003	City Of Chicago Police	$363.93
05/22/2013	JONES JR, CLARENCE	9161	003	City Of Chicago Police	$64.54
05/22/2013	JONES JR, CLARENCE	9161	003	City Of Chicago Police	$6.50
05/22/2013	JONES JR, CLARENCE	9161	003	City Of Chicago Police	$64.54
05/22/2013	JONES JR, CLARENCE	9161	003	City Of Chicago Police	$6.50
05/22/2013	JONES JR, CLARENCE	9161	003	City Of Chicago Police	$64.54
05/22/2013	JONES JR, CLARENCE	9161	003	City Of Chicago Police	$6.50
05/22/2013	JONES JR, CLARENCE	9161	003	City Of Chicago Police	$0.52
05/22/2013	JONES JR, CLARENCE	9161	003	City Of Chicago Police	$6.50
05/22/2013	JONES JR, CLARENCE	9161	003	City Of Chicago Police	$278.32
05/22/2013	JONES JR, CLARENCE	9161	003	City Of Chicago Police	$1.04
05/22/2013	JONES JR, CLARENCE	9161	003	City Of Chicago Police	$6.50
05/22/2013	JONES JR, CLARENCE	9161	003	City Of Chicago Police	$556.64
08/05/2013	JOHNSON, WARREN	9161	313	City Of Chicago Police	$125.27
08/05/2013	JOHNSON, WARREN	9161	313	City Of Chicago Police	$6.50
08/05/2013	JOHNSON, WARREN	9161	313	City Of Chicago Police	$9.60
08/05/2013	JOHNSON, WARREN	9161	313	City Of Chicago Police	$615.00
08/05/2013	JOHNSON, WARREN	9161	313	City Of Chicago Police	$6.50
08/05/2013	JOHNSON, WARREN	9161	313	City Of Chicago Police	$116.51
09/11/2013	JOHNSON, ROBERT	9161		City Of Chicago Police	$89.67
09/11/2013	JOHNSON, ROBERT	9161		City Of Chicago Police	$6.50
09/10/2013	JOHNSON, PERCY	9161		City Of Chicago Police	$1.39
09/10/2013	JOHNSON, PERCY	9161		City Of Chicago Police	$6.50
09/10/2013	JOHNSON, PERCY	9161		City Of Chicago Police	$114.69

Incident Date	Claimant	Rank	Unit of	Insured	Total to be Paid
12/08/2011	JOHNSON, PEGGY	9171		City Of Chicago Police	$6.50
12/08/2011	JOHNSON, PEGGY	9171		City Of Chicago Police	$195.90
12/08/2011	JOHNSON, PEGGY	9171		City Of Chicago Police	$3.91
12/08/2011	JOHNSON, PEGGY	9171		City Of Chicago Police	$233.79
12/08/2011	JOHNSON, PEGGY	9171		City Of Chicago Police	$6.50
12/08/2011	JOHNSON, PEGGY	9171		City Of Chicago Police	$201.84
12/08/2011	JOHNSON, PEGGY	9171		City Of Chicago Police	$6.50
12/08/2011	JOHNSON, PEGGY	9171		City Of Chicago Police	$4.03
12/08/2011	JOHNSON, PEGGY	9171		City Of Chicago Police	$391.80
12/08/2011	JOHNSON, PEGGY	9171		City Of Chicago Police	$6.50
12/08/2011	JOHNSON, PEGGY	9171		City Of Chicago Police	$7.82
12/08/2011	JOHNSON, PEGGY	9171		City Of Chicago Police	$212.93
12/08/2011	JOHNSON, PEGGY	9171		City Of Chicago Police	$6.50
12/08/2011	JOHNSON, PEGGY	9171		City Of Chicago Police	$2.83
09/26/2010	JOHNSON, AJAMU BOM	9161		City Of Chicago Police	$74.55
09/26/2010	JOHNSON, AJAMU BOM	9161		City Of Chicago Police	$74.55
09/26/2010	JOHNSON, AJAMU BOM	9161		City Of Chicago Police	$74.55
11/05/2009	JANUS, RICHARD	Sgt	630	City Of Chicago Police	$122.63
08/26/2012	JACOBS, GREGORY	9161	005	City Of Chicago Police	$594.74
08/26/2012	JACOBS, GREGORY	9161	005	City Of Chicago Police	$1.10
08/26/2012	JACOBS, GREGORY	9161	005	City Of Chicago Police	$6.50
08/26/2012	JACOBS, GREGORY	9161	005	City Of Chicago Police	$6.50
08/26/2012	JACOBS, GREGORY	9161	005	City Of Chicago Police	$2.31
08/26/2012	JACOBS, GREGORY	9161	005	City Of Chicago Police	$66.25
08/26/2012	JACOBS, GREGORY	9161	005	City Of Chicago Police	$6.50
08/26/2012	JACOBS, GREGORY	9161	005	City Of Chicago Police	$0.80
08/26/2012	JACOBS, GREGORY	9161	005	City Of Chicago Police	$297.37
08/26/2012	JACOBS, GREGORY	9161	005	City Of Chicago Police	$6.50
08/26/2012	JACOBS, GREGORY	9161	005	City Of Chicago Police	$0.55
08/26/2012	JACOBS, GREGORY	9161	005	City Of Chicago Police	$310.09
08/26/2012	JACOBS, GREGORY	9161	005	City Of Chicago Police	$6.50
08/26/2012	JACOBS, GREGORY	9161	005	City Of Chicago Police	$0.58
08/26/2012	JACOBS, GREGORY	9161	005	City Of Chicago Police	$387.62

Incident Date	Claimant	Rank	Unit of	Insured	Total to be Paid
08/26/2012	JACOBS, GREGORY	9161	005	City Of Chicago Police	$6.50
08/26/2012	JACOBS, GREGORY	9161	005	City Of Chicago Police	$0.72
05/19/2012	JACKSON, MATTHEW	9161	011	City Of Chicago Police	$1.53
05/19/2012	JACKSON, MATTHEW	9161	011	City Of Chicago Police	$6.50
05/19/2012	JACKSON, MATTHEW	9161	011	City Of Chicago Police	$126.35
08/11/2013	JACKSON, MATTHEW	9161	011	City Of Chicago Police	$6.50
08/11/2013	JACKSON, MATTHEW	9161	011	City Of Chicago Police	$324.36
08/11/2013	JACKSON, MATTHEW	9161	011	City Of Chicago Police	$6.50
08/11/2013	JACKSON, MATTHEW	9161	011	City Of Chicago Police	$3.92
08/11/2013	JACKSON, MATTHEW	9161	011	City Of Chicago Police	$29.89
08/11/2013	JACKSON, MATTHEW	9161	011	City Of Chicago Police	$26.60
08/11/2013	JACKSON, MATTHEW	9161	011	City Of Chicago Police	$6.50
08/11/2013	JACKSON, MATTHEW	9161	011	City Of Chicago Police	$0.32
08/11/2013	JACKSON, MATTHEW	9161	011	City Of Chicago Police	$35.79
08/11/2013	JACKSON, MATTHEW	9161	011	City Of Chicago Police	$6.50
08/11/2013	JACKSON, MATTHEW	9161	011	City Of Chicago Police	$272.17
08/11/2013	JACKSON, MATTHEW	9161	011	City Of Chicago Police	$6.50
05/12/2013	JACKSON, JOHN	9161	003	City Of Chicago Police	$615.00
05/12/2013	JACKSON, JOHN	9161	003	City Of Chicago Police	$8.28
05/12/2013	JACKSON, JOHN	9161	003	City Of Chicago Police	$6.50
05/12/2013	JACKSON, JOHN	9161	003	City Of Chicago Police	$6.50
05/12/2013	JACKSON, JOHN	9161	003	City Of Chicago Police	$6.50
05/12/2013	JACKSON, JOHN	9161	003	City Of Chicago Police	$230.19
05/12/2013	JACKSON, JOHN	9161	003	City Of Chicago Police	$6.50
05/12/2013	JACKSON, JOHN	9161	003	City Of Chicago Police	$0.43
05/12/2013	JACKSON, JOHN	9161	003	City Of Chicago Police	$812.12
05/12/2013	JACKSON, JOHN	9161	003	City Of Chicago Police	$6.50
05/12/2013	JACKSON, JOHN	9161	003	City Of Chicago Police	$1.52
05/12/2013	JACKSON, JOHN	9161	003	City Of Chicago Police	$156.18
05/12/2013	JACKSON, JOHN	9161	003	City Of Chicago Police	$6.50
05/12/2013	JACKSON, JOHN	9161	003	City Of Chicago Police	$0.29
05/12/2013	JACKSON, JOHN	9161	003	City Of Chicago Police	$185.55
05/12/2013	JACKSON, JOHN	9161	003	City Of Chicago Police	$6.50

Incident Date	Claimant	Rank	Unit of	Insured	Total to be Paid
05/12/2013	JACKSON, JOHN	9161	003	City Of Chicago Police	$0.35
05/12/2013	JACKSON, JOHN	9161	003	City Of Chicago Police	$384.56
05/12/2013	JACKSON, JOHN	9161	003	City Of Chicago Police	$284.55
05/04/2001	Irvin, Keith F	P	00006	City Of Chicago Police	$6.50
05/04/2001	Irvin, Keith F	P	00006	City Of Chicago Police	$203.28
05/04/2001	Irvin, Keith F	P	00006	City Of Chicago Police	$2.99
07/10/2009	IVERS, NEAL	9161		City Of Chicago Police	$148.17
07/10/2009	IVERS, NEAL	9161		City Of Chicago Police	$6.50
05/10/2013	IBARRA, MISAEL	9161	044	City Of Chicago Police	$935.48
05/10/2013	IBARRA, MISAEL	9161	044	City Of Chicago Police	$6.50
05/10/2013	IBARRA, MISAEL	9161	044	City Of Chicago Police	$53.78
06/17/1996	Herron-Blakely, Carol	P	00018	City Of Chicago Police	$6.50
06/17/1996	Herron-Blakely, Carol	P	00018	City Of Chicago Police	$68.62
08/25/1993	Herring, Patricia	P	00007	City Of Chicago Police	$301.16
08/25/1993	Herring, Patricia	P	00007	City Of Chicago Police	$0.10
08/25/1993	Herring, Patricia	P	00007	City Of Chicago Police	$49.60
08/25/1993	Herring, Patricia	P	00007	City Of Chicago Police	$26.22
08/25/1993	Herring, Patricia	P	00007	City Of Chicago Police	$893.98
08/25/1993	Herring, Patricia	P	00007	City Of Chicago Police	$15.64
02/05/2010	HUNDRIESER, DAVID	9161	016	City Of Chicago Police	$179.52
02/05/2010	HUNDRIESER, DAVID	9161	016	City Of Chicago Police	$6.50
02/05/2010	HUNDRIESER, DAVID	9161	016	City Of Chicago Police	$177.99
02/05/2010	HUNDRIESER, DAVID	9161	016	City Of Chicago Police	$108.70
02/05/2010	HUNDRIESER, DAVID	9161	016	City Of Chicago Police	$926.67
02/05/2010	HUNDRIESER, DAVID	9161	016	City Of Chicago Police	$25.53
02/05/2010	HUNDRIESER, DAVID	9161	016	City Of Chicago Police	$25.53
02/05/2010	HUNDRIESER, DAVID	9161	016	City Of Chicago Police	$6.50
05/31/2013	HUMMONS, RODERICK	9161	044	City Of Chicago Police	$290.19
05/31/2013	HUMMONS, RODERICK	9161	044	City Of Chicago Police	$6.50
05/31/2013	HUMMONS, RODERICK	9161	044	City Of Chicago Police	$990.37
05/31/2013	HUMMONS, RODERICK	9161	044	City Of Chicago Police	$2.22
05/31/2013	HUMMONS, RODERICK	9161	044	City Of Chicago Police	$6.50
05/31/2013	HUMMONS, RODERICK	9161	044	City Of Chicago Police	$183.46

Incident Date	Claimant	Rank	Unit of	Insured	Total to be Paid
04/02/2011	HOZZIAN, JOANNE	9161	001	City Of Chicago Police	$74.55
04/02/2011	HOZZIAN, JOANNE	9161	001	City Of Chicago Police	$74.55
08/04/2012	HOZZIAN, JOANNE	9161	701	City Of Chicago Police	$26.00
08/04/2012	HOZZIAN, JOANNE	9161	701	City Of Chicago Police	$11.72
08/04/2012	HOZZIAN, JOANNE	9161	701	City Of Chicago Police	$6.50
07/03/2013	HOWELL, DELBERT	9161		City Of Chicago Police	$4.22
07/03/2013	HOWELL, DELBERT	9161		City Of Chicago Police	$0.88
07/03/2013	HOWELL, DELBERT	9161		City Of Chicago Police	$6.50
07/03/2013	HOWELL, DELBERT	9161		City Of Chicago Police	$165.27
07/03/2013	HOWELL, DELBERT	9161		City Of Chicago Police	$6.50
07/03/2013	HOWELL, DELBERT	9161		City Of Chicago Police	$34.40
07/03/2013	HOWELL, DELBERT	9161		City Of Chicago Police	$30.21
07/03/2013	HOWELL, DELBERT	9161		City Of Chicago Police	$6.50
07/20/2013	HOWE, MICHAEL	9161	012	City Of Chicago Police	$6.50
07/20/2013	HOWE, MICHAEL	9161	012	City Of Chicago Police	$39.79
07/20/2013	HOWE, MICHAEL	9161	012	City Of Chicago Police	$6.50
07/20/2013	HOWE, MICHAEL	9161	012	City Of Chicago Police	$980.56
07/20/2013	HOWE, MICHAEL	9161	012	City Of Chicago Police	$116.51
07/20/2013	HOWE, MICHAEL	9161	012	City Of Chicago Police	$6.50
07/20/2013	HOWE, MICHAEL	9161	012	City Of Chicago Police	$615.00
07/20/2013	HOWE, MICHAEL	9161	012	City Of Chicago Police	$1.17
07/20/2013	HOWE, MICHAEL	9161	012	City Of Chicago Police	$621.83
03/30/2013	HONDA, DANIEL	9161		City Of Chicago Police	$127.62
03/30/2013	HONDA, DANIEL	9161		City Of Chicago Police	$6.50
03/30/2013	HONDA, DANIEL	9161		City Of Chicago Police	$27.69
07/29/2013	HOLTON, AARON	9161	193	City Of Chicago Police	$6.50
07/05/2013	HOLT, JOE	9161	311	City Of Chicago Police	$6.50
07/05/2013	HOLT, JOE	9161	311	City Of Chicago Police	$70.92
09/12/2013	HOLMES JR, VERTIS	9161	001	City Of Chicago Police	$6.50
09/12/2013	HOLMES JR, VERTIS	9161	001	City Of Chicago Police	$210.23
06/09/2013	HOFFMANN, JEFFREY	9173		City Of Chicago Police	$6.50
06/09/2013	HOFFMANN, JEFFREY	9173		City Of Chicago Police	$0.25
06/09/2013	HOFFMANN, JEFFREY	9173		City Of Chicago Police	$134.43

Incident Date	Claimant	Rank	Unit of	Insured	Total to be Paid
06/09/2013	HOFFMANN, JEFFREY	9173		City Of Chicago Police	$6.50
06/09/2013	HOFFMANN, JEFFREY	9173		City Of Chicago Police	$0.25
06/09/2013	HOFFMANN, JEFFREY	9173		City Of Chicago Police	$134.43
06/09/2013	HOFFMANN, JEFFREY	9173		City Of Chicago Police	$6.50
06/09/2013	HOFFMANN, JEFFREY	9173		City Of Chicago Police	$0.25
06/09/2013	HOFFMANN, JEFFREY	9173		City Of Chicago Police	$158.26
06/09/2013	HOFFMANN, JEFFREY	9173		City Of Chicago Police	$6.50
06/09/2013	HOFFMANN, JEFFREY	9173		City Of Chicago Police	$0.29
06/09/2013	HOFFMANN, JEFFREY	9173		City Of Chicago Police	$65.56
06/09/2013	HOFFMANN, JEFFREY	9173		City Of Chicago Police	$6.50
06/09/2013	HOFFMANN, JEFFREY	9173		City Of Chicago Police	$0.96
06/09/2013	HOFFMANN, JEFFREY	9173		City Of Chicago Police	$0.25
06/09/2013	HOFFMANN, JEFFREY	9173		City Of Chicago Police	$134.43
06/09/2013	HOFFMANN, JEFFREY	9173		City Of Chicago Police	$6.50
06/09/2013	HOFFMANN, JEFFREY	9173		City Of Chicago Police	$0.25
06/09/2013	HOFFMANN, JEFFREY	9173		City Of Chicago Police	$134.43
06/09/2013	HOFFMANN, JEFFREY	9173		City Of Chicago Police	$134.43
06/09/2013	HOFFMANN, JEFFREY	9173		City Of Chicago Police	$134.43
06/09/2013	HOFFMANN, JEFFREY	9173		City Of Chicago Police	$6.50
06/09/2013	HOFFMANN, JEFFREY	9173		City Of Chicago Police	$0.25
06/09/2013	HOFFMANN, JEFFREY	9173		City Of Chicago Police	$134.43
06/09/2013	HOFFMANN, JEFFREY	9173		City Of Chicago Police	$6.50
06/09/2013	HOFFMANN, JEFFREY	9173		City Of Chicago Police	$0.25
06/09/2013	HOFFMANN, JEFFREY	9173		City Of Chicago Police	$6.50
07/10/2013	HOFFMAN, BRYAN	9161		City Of Chicago Police	$6.50
07/10/2013	HOFFMAN, BRYAN	9161		City Of Chicago Police	$110.53
07/10/2013	HOFFMAN, BRYAN	9161		City Of Chicago Police	$14.79
07/10/2013	HOFFMAN, BRYAN	9161		City Of Chicago Police	$6.50
07/10/2013	HOFFMAN, BRYAN	9161		City Of Chicago Police	$126.21
07/10/2013	HOFFMAN, BRYAN	9161		City Of Chicago Police	$6.50
07/10/2013	HOFFMAN, BRYAN	9161		City Of Chicago Police	$0.67
07/10/2013	HOFFMAN, BRYAN	9161		City Of Chicago Police	$6.50
07/10/2013	HOFFMAN, BRYAN	9161		City Of Chicago Police	$244.05

Incident Date	Claimant	Rank	Unit of	Insured	Total to be Paid
07/10/2013	HOFFMAN, BRYAN	9161		City Of Chicago Police	$16.60
07/10/2013	HOFFMAN, BRYAN	9161		City Of Chicago Police	$6.50
07/10/2013	HOFFMAN, BRYAN	9161		City Of Chicago Police	$148.04
07/10/2013	HOFFMAN, BRYAN	9161		City Of Chicago Police	$8.64
07/10/2013	HOFFMAN, BRYAN	9161		City Of Chicago Police	$6.50
07/10/2013	HOFFMAN, BRYAN	9161		City Of Chicago Police	$139.38
07/10/2013	HOFFMAN, BRYAN	9161		City Of Chicago Police	$8.64
07/10/2013	HOFFMAN, BRYAN	9161		City Of Chicago Police	$6.50
07/10/2013	HOFFMAN, BRYAN	9161		City Of Chicago Police	$139.38
07/10/2013	HOFFMAN, BRYAN	9161		City Of Chicago Police	$15.76
07/10/2013	HOFFMAN, BRYAN	9161		City Of Chicago Police	$6.50
07/10/2013	HOFFMAN, BRYAN	9161		City Of Chicago Police	$147.13
07/10/2013	HOFFMAN, BRYAN	9161		City Of Chicago Police	$1.62
03/28/2012	HOFF, THOMAS	9165	630	City Of Chicago Police	$3.08
03/28/2012	HOFF, THOMAS	9165	630	City Of Chicago Police	$254.27
03/28/2012	HOFF, THOMAS	9165	630	City Of Chicago Police	$6.50
11/17/2012	HOFF, THOMAS	9165	075	City Of Chicago Police	$6.50
07/20/2013	HILLIARD, ROBERT	9161		City Of Chicago Police	$6.95
07/20/2013	HILLIARD, ROBERT	9161		City Of Chicago Police	$6.50
07/20/2013	HILLIARD, ROBERT	9161		City Of Chicago Police	$137.18
07/20/2013	HILLIARD, ROBERT	9161		City Of Chicago Police	$6.50
07/20/2013	HILLIARD, ROBERT	9161		City Of Chicago Police	$6.60
07/20/2013	HILLIARD, ROBERT	9161		City Of Chicago Police	$151.03
07/20/2013	HILLIARD, ROBERT	9161		City Of Chicago Police	$137.55
07/20/2013	HILLIARD, ROBERT	9161		City Of Chicago Police	$13.72
07/20/2013	HILLIARD, ROBERT	9161		City Of Chicago Police	$6.50
07/20/2013	HILLIARD, ROBERT	9161		City Of Chicago Police	$144.92
07/20/2013	HILLIARD, ROBERT	9161		City Of Chicago Police	$13.72
07/20/2013	HILLIARD, ROBERT	9161		City Of Chicago Police	$6.50
07/20/2013	HILLIARD, ROBERT	9161		City Of Chicago Police	$144.92
07/20/2013	HILLIARD, ROBERT	9161		City Of Chicago Police	$17.27
07/20/2013	HILLIARD, ROBERT	9161		City Of Chicago Police	$6.50
07/20/2013	HILLIARD, ROBERT	9161		City Of Chicago Police	$148.77

Incident Date	Claimant	Rank	Unit of	Insured	Total to be Paid
07/20/2013	HILLIARD, ROBERT	9161		City Of Chicago Police	$3.53
07/20/2013	HILLIARD, ROBERT	9161		City Of Chicago Police	$6.50
07/20/2013	HILLIARD, ROBERT	9161		City Of Chicago Police	$54.40
07/20/2013	HILLIARD, ROBERT	9161		City Of Chicago Police	$6.92
07/20/2013	HILLIARD, ROBERT	9161		City Of Chicago Police	$6.50
07/20/2013	HILLIARD, ROBERT	9161		City Of Chicago Police	$270.72
07/20/2013	HILLIARD, ROBERT	9161		City Of Chicago Police	$7.04
07/20/2013	HILLIARD, ROBERT	9161		City Of Chicago Police	$6.50
07/20/2013	HILLIARD, ROBERT	9161		City Of Chicago Police	$250.98
07/20/2013	HILLIARD, ROBERT	9161		City Of Chicago Police	$116.51
07/20/2013	HILLIARD, ROBERT	9161		City Of Chicago Police	$6.50
07/20/2013	HILLIARD, ROBERT	9161		City Of Chicago Police	$615.00
07/20/2013	HILLIARD, ROBERT	9161		City Of Chicago Police	$6.50
07/20/2013	HILLIARD, ROBERT	9161		City Of Chicago Police	$105.00
07/20/2013	HILLIARD, ROBERT	9161		City Of Chicago Police	$9.80
07/20/2013	HILLIARD, ROBERT	9161		City Of Chicago Police	$6.50
08/21/2013	HIGGS, MARK	9171	025	City Of Chicago Police	$6.50
08/21/2013	HIGGS, MARK	9171	025	City Of Chicago Police	$6.50
08/21/2013	HIGGS, MARK	9171	025	City Of Chicago Police	$6.50
08/21/2013	HIGGS, MARK	9171	025	City Of Chicago Police	$6.50
08/21/2013	HIGGS, MARK	9171	025	City Of Chicago Police	$6.50
09/03/2012	HERRERA, JUANA	9161	007	City Of Chicago Police	$6.50
09/03/2012	HERRERA, JUANA	9161	007	City Of Chicago Police	$6.50
09/03/2012	HERRERA, JUANA	9161	007	City Of Chicago Police	$69.74
09/03/2012	HERRERA, JUANA	9161	007	City Of Chicago Police	$6.50
09/03/2012	HERRERA, JUANA	9161	007	City Of Chicago Police	$311.96
09/03/2012	HERRERA, JUANA	9161	007	City Of Chicago Police	$6.50
09/03/2012	HERRERA, JUANA	9161	007	City Of Chicago Police	$0.58
09/03/2012	HERRERA, JUANA	9161	007	City Of Chicago Police	$6.50
09/03/2012	HERRERA, JUANA	9161	007	City Of Chicago Police	$116.84
09/03/2012	HERRERA, JUANA	9161	007	City Of Chicago Police	$0.56
09/03/2012	HERRERA, JUANA	9161	007	City Of Chicago Police	$256.57
09/03/2012	HERRERA, JUANA	9161	007	City Of Chicago Police	$6.50

Incident Date	Claimant	Rank	Unit of	Insured	Total to be Paid
09/03/2012	HERRERA, JUANA	9161	007	City Of Chicago Police	$0.48
09/03/2012	HERRERA, JUANA	9161	007	City Of Chicago Police	$66.25
09/03/2012	HERRERA, JUANA	9161	007	City Of Chicago Police	$6.50
09/03/2012	HERRERA, JUANA	9161	007	City Of Chicago Police	$0.80
09/03/2012	HERRERA, JUANA	9161	007	City Of Chicago Police	$66.25
09/03/2012	HERRERA, JUANA	9161	007	City Of Chicago Police	$6.50
09/03/2012	HERRERA, JUANA	9161	007	City Of Chicago Police	$0.80
09/03/2012	HERRERA, JUANA	9161	007	City Of Chicago Police	$635.00
09/03/2012	HERRERA, JUANA	9161	007	City Of Chicago Police	$6.50
09/03/2012	HERRERA, JUANA	9161	007	City Of Chicago Police	$146.97
09/03/2012	HERRERA, JUANA	9161	007	City Of Chicago Police	$256.57
09/03/2012	HERRERA, JUANA	9161	007	City Of Chicago Police	$6.50
09/03/2012	HERRERA, JUANA	9161	007	City Of Chicago Police	$0.48
09/03/2012	HERRERA, JUANA	9161	007	City Of Chicago Police	$553.94
09/03/2012	HERRERA, JUANA	9161	007	City Of Chicago Police	$256.57
09/03/2012	HERRERA, JUANA	9161	007	City Of Chicago Police	$6.50
09/03/2012	HERRERA, JUANA	9161	007	City Of Chicago Police	$0.48
09/03/2012	HERRERA, JUANA	9161	007	City Of Chicago Police	$354.90
09/03/2012	HERRERA, JUANA	9161	007	City Of Chicago Police	$6.50
09/03/2012	HERRERA, JUANA	9161	007	City Of Chicago Police	$0.66
09/03/2012	HERRERA, JUANA	9161	007	City Of Chicago Police	$166.95
09/03/2012	HERRERA, JUANA	9161	007	City Of Chicago Police	$6.50
09/03/2012	HERRERA, JUANA	9161	007	City Of Chicago Police	$0.31
09/03/2012	HERRERA, JUANA	9161	007	City Of Chicago Police	$256.57
09/03/2012	HERRERA, JUANA	9161	007	City Of Chicago Police	$6.50
09/03/2012	HERRERA, JUANA	9161	007	City Of Chicago Police	$0.48
09/03/2012	HERRERA, JUANA	9161	007	City Of Chicago Police	$256.57
09/03/2012	HERRERA, JUANA	9161	007	City Of Chicago Police	$6.50
09/03/2012	HERRERA, JUANA	9161	007	City Of Chicago Police	$0.48
09/03/2012	HERRERA, JUANA	9161	007	City Of Chicago Police	$641.16
09/03/2012	HERRERA, JUANA	9161	007	City Of Chicago Police	$6.50
09/03/2012	HERRERA, JUANA	9161	007	City Of Chicago Police	$1.20
09/03/2012	HERRERA, JUANA	9161	007	City Of Chicago Police	$299.52

Incident Date	Claimant	Rank	Unit of	Insured	Total to be Paid
09/03/2012	HERRERA, JUANA	9161	007	City Of Chicago Police	$1.03
10/29/2012	HERNANDEZ, PRISCILLA	9161	044	City Of Chicago Police	$6.50
10/29/2012	HERNANDEZ, PRISCILLA	9161	044	City Of Chicago Police	$749.04
10/29/2012	HERNANDEZ, PRISCILLA	9161	044	City Of Chicago Police	$0.45
10/29/2012	HERNANDEZ, PRISCILLA	9161	044	City Of Chicago Police	$6.50
10/29/2012	HERNANDEZ, PRISCILLA	9161	044	City Of Chicago Police	$235.93
10/29/2012	HERNANDEZ, PRISCILLA	9161	044	City Of Chicago Police	$0.47
10/29/2012	HERNANDEZ, PRISCILLA	9161	044	City Of Chicago Police	$6.50
10/29/2012	HERNANDEZ, PRISCILLA	9161	044	City Of Chicago Police	$249.68
10/29/2012	HERNANDEZ, PRISCILLA	9161	044	City Of Chicago Police	$0.47
10/29/2012	HERNANDEZ, PRISCILLA	9161	044	City Of Chicago Police	$6.50
10/29/2012	HERNANDEZ, PRISCILLA	9161	044	City Of Chicago Police	$249.68
10/29/2012	HERNANDEZ, PRISCILLA	9161	044	City Of Chicago Police	$0.39
10/29/2012	HERNANDEZ, PRISCILLA	9161	044	City Of Chicago Police	$6.50
10/29/2012	HERNANDEZ, PRISCILLA	9161	044	City Of Chicago Police	$204.87
10/29/2012	HERNANDEZ, PRISCILLA	9161	044	City Of Chicago Police	$0.47
10/29/2012	HERNANDEZ, PRISCILLA	9161	044	City Of Chicago Police	$6.50
10/29/2012	HERNANDEZ, PRISCILLA	9161	044	City Of Chicago Police	$249.68
10/29/2012	HERNANDEZ, PRISCILLA	9161	044	City Of Chicago Police	$0.47
10/29/2012	HERNANDEZ, PRISCILLA	9161	044	City Of Chicago Police	$6.50
10/29/2012	HERNANDEZ, PRISCILLA	9161	044	City Of Chicago Police	$249.68
10/29/2012	HERNANDEZ, PRISCILLA	9161	044	City Of Chicago Police	$0.94
10/29/2012	HERNANDEZ, PRISCILLA	9161	044	City Of Chicago Police	$6.50
10/29/2012	HERNANDEZ, PRISCILLA	9161	044	City Of Chicago Police	$499.36
10/29/2012	HERNANDEZ, PRISCILLA	9161	044	City Of Chicago Police	$1.41
03/19/2010	HERNANDEZ, NICHOLAS	9161	153	City Of Chicago Police	$6.50
03/19/2010	HERNANDEZ, NICHOLAS	9161	153	City Of Chicago Police	$41.53
03/19/2010	HERNANDEZ, NICHOLAS	9161	153	City Of Chicago Police	$274.04
03/19/2010	HERNANDEZ, NICHOLAS	9161	153	City Of Chicago Police	$6.50
03/19/2010	HERNANDEZ, NICHOLAS	9161	153	City Of Chicago Police	$552.18
03/19/2010	HERNANDEZ, NICHOLAS	9161	153	City Of Chicago Police	$6.50
03/19/2010	HERNANDEZ, NICHOLAS	9161	153	City Of Chicago Police	$149.46
05/16/2013	HENRY, TAMIKO	9161	022	City Of Chicago Police	$504.06

Incident Date	Claimant	Rank	Unit of	Insured	Total to be Paid
05/16/2013	HENRY, TAMIKO	9161	022	City Of Chicago Police	$1.02
05/16/2013	HENRY, TAMIKO	9161	022	City Of Chicago Police	$6.50
05/16/2013	HENRY, TAMIKO	9161	022	City Of Chicago Police	$6.50
05/16/2013	HENRY, TAMIKO	9161	022	City Of Chicago Police	$0.94
05/16/2013	HENRY, TAMIKO	9161	022	City Of Chicago Police	$44.81
05/16/2013	HENRY, TAMIKO	9161	022	City Of Chicago Police	$6.50
05/16/2013	HENRY, TAMIKO	9161	022	City Of Chicago Police	$0.08
05/16/2013	HENRY, TAMIKO	9161	022	City Of Chicago Police	$547.62
05/16/2013	HENRY, TAMIKO	9161	022	City Of Chicago Police	$6.50
05/16/2013	HENRY, TAMIKO	9161	022	City Of Chicago Police	$69.74
03/11/2013	HENKES, NICOLE	9161	212	City Of Chicago Police	$168.60
03/11/2013	HENKES, NICOLE	9161	212	City Of Chicago Police	$35.10
03/11/2013	HENKES, NICOLE	9161	212	City Of Chicago Police	$50.28
03/11/2013	HENKES, NICOLE	9161	212	City Of Chicago Police	$292.45
03/11/2013	HENKES, NICOLE	9161	212	City Of Chicago Police	$87.75
03/11/2013	HENKES, NICOLE	9161	212	City Of Chicago Police	$6.50
03/11/2013	HENKES, NICOLE	9161	212	City Of Chicago Police	$0.16
03/11/2013	HENKES, NICOLE	9161	212	City Of Chicago Police	$374.86
03/11/2013	HENKES, NICOLE	9161	212	City Of Chicago Police	$6.50
03/11/2013	HENKES, NICOLE	9161	212	City Of Chicago Police	$0.70
03/11/2013	HENKES, NICOLE	9161	212	City Of Chicago Police	$272.53
03/11/2013	HENKES, NICOLE	9161	212	City Of Chicago Police	$6.50
03/11/2013	HENKES, NICOLE	9161	212	City Of Chicago Police	$0.51
03/11/2013	HENKES, NICOLE	9161	212	City Of Chicago Police	$215.77
03/11/2013	HENKES, NICOLE	9161	212	City Of Chicago Police	$50.28
03/11/2013	HENKES, NICOLE	9161	212	City Of Chicago Police	$0.51
03/11/2013	HENKES, NICOLE	9161	212	City Of Chicago Police	$6.50
03/11/2013	HENKES, NICOLE	9161	212	City Of Chicago Police	$272.53
03/11/2013	HENKES, NICOLE	9161	212	City Of Chicago Police	$0.40
03/11/2013	HENKES, NICOLE	9161	212	City Of Chicago Police	$6.50
05/04/2013	HENDERSON, ROBERT			City Of Chicago Police	$2.36
05/04/2013	HENDERSON, ROBERT			City Of Chicago Police	$6.50
05/04/2013	HENDERSON, ROBERT			City Of Chicago Police	$1.18

Incident Date	Claimant	Rank	Unit of	Insured	Total to be Paid
05/04/2013	HENDERSON, ROBERT			City Of Chicago Police	$6.50
05/04/2013	HENDERSON, ROBERT			City Of Chicago Police	$639.06
05/04/2013	HENDERSON, ROBERT			City Of Chicago Police	$1.18
05/04/2013	HENDERSON, ROBERT			City Of Chicago Police	$6.50
05/04/2013	HENDERSON, ROBERT			City Of Chicago Police	$639.06
03/21/2011	HEBERGER, SHELLY	po	005	City Of Chicago Police	$58.43
03/21/2011	HEBERGER, SHELLY	po	005	City Of Chicago Police	$140.69
03/21/2011	HEBERGER, SHELLY	po	005	City Of Chicago Police	$6.50
03/21/2011	HEBERGER, SHELLY	po	005	City Of Chicago Police	$6.50
03/21/2011	HEBERGER, SHELLY	po	005	City Of Chicago Police	$69.74
03/21/2011	HEBERGER, SHELLY	po	005	City Of Chicago Police	$3.59
06/06/2013	HEBEIN, HERBERT	9161		City Of Chicago Police	$213.63
06/06/2013	HEBEIN, HERBERT	9161		City Of Chicago Police	$0.46
06/06/2013	HEBEIN, HERBERT	9161		City Of Chicago Police	$6.50
06/06/2013	HEBEIN, HERBERT	9161		City Of Chicago Police	$245.14
06/06/2013	HEBEIN, HERBERT	9161		City Of Chicago Police	$6.50
06/06/2013	HEBEIN, HERBERT	9161		City Of Chicago Police	$69.74
06/06/2013	HEBEIN, HERBERT	9161		City Of Chicago Police	$0.54
06/06/2013	HEBEIN, HERBERT	9161		City Of Chicago Police	$6.50
06/06/2013	HEBEIN, HERBERT	9161		City Of Chicago Police	$288.08
06/06/2013	HEBEIN, HERBERT	9161		City Of Chicago Police	$0.48
06/06/2013	HEBEIN, HERBERT	9161		City Of Chicago Police	$6.50
06/06/2013	HEBEIN, HERBERT	9161		City Of Chicago Police	$256.57
06/06/2013	HEBEIN, HERBERT	9161		City Of Chicago Police	$0.54
06/06/2013	HEBEIN, HERBERT	9161		City Of Chicago Police	$6.50
06/06/2013	HEBEIN, HERBERT	9161		City Of Chicago Police	$288.08
06/06/2013	HEBEIN, HERBERT	9161		City Of Chicago Police	$0.46
06/06/2013	HEBEIN, HERBERT	9161		City Of Chicago Police	$6.50
06/06/2013	HEBEIN, HERBERT	9161		City Of Chicago Police	$245.14
06/06/2013	HEBEIN, HERBERT	9161		City Of Chicago Police	$0.46
06/06/2013	HEBEIN, HERBERT	9161		City Of Chicago Police	$6.50
06/06/2013	HEBEIN, HERBERT	9161		City Of Chicago Police	$245.14
06/06/2013	HEBEIN, HERBERT	9161		City Of Chicago Police	$0.92

Incident Date	Claimant	Rank	Unit of	Insured	Total to be Paid
06/06/2013	HEBEIN, HERBERT	9161		City Of Chicago Police	$6.50
06/06/2013	HEBEIN, HERBERT	9161		City Of Chicago Police	$490.28
06/06/2013	HEBEIN, HERBERT	9161		City Of Chicago Police	$0.40
06/06/2013	HEBEIN, HERBERT	9161		City Of Chicago Police	$6.50
11/17/2012	HATCH, CRAIG	9161		City Of Chicago Police	$211.76
11/17/2012	HATCH, CRAIG	9161		City Of Chicago Police	$90.23
11/17/2012	HATCH, CRAIG	9161		City Of Chicago Police	$0.40
11/17/2012	HATCH, CRAIG	9161		City Of Chicago Police	$168.82
11/17/2012	HATCH, CRAIG	9161		City Of Chicago Police	$6.50
11/17/2012	HATCH, CRAIG	9161		City Of Chicago Police	$0.32
11/17/2012	HATCH, CRAIG	9161		City Of Chicago Police	$464.32
11/17/2012	HATCH, CRAIG	9161		City Of Chicago Police	$6.50
11/17/2012	HATCH, CRAIG	9161		City Of Chicago Police	$0.87
11/17/2012	HATCH, CRAIG	9161		City Of Chicago Police	$126.15
11/17/2012	HATCH, CRAIG	9161		City Of Chicago Police	$6.50
11/17/2012	HATCH, CRAIG	9161		City Of Chicago Police	$0.23
11/17/2012	HATCH, CRAIG	9161		City Of Chicago Police	$278.60
11/17/2012	HATCH, CRAIG	9161		City Of Chicago Police	$6.50
11/17/2012	HATCH, CRAIG	9161		City Of Chicago Police	$0.52
11/17/2012	HATCH, CRAIG	9161		City Of Chicago Police	$6.50
11/17/2012	HATCH, CRAIG	9161		City Of Chicago Police	$6.50
11/17/2012	HATCH, CRAIG	9161		City Of Chicago Police	$0.45
11/17/2012	HATCH, CRAIG	9161		City Of Chicago Police	$6.50
11/17/2012	HATCH, CRAIG	9161		City Of Chicago Police	$256.57
11/17/2012	HATCH, CRAIG	9161		City Of Chicago Police	$6.50
11/17/2012	HATCH, CRAIG	9161		City Of Chicago Police	$0.48
11/17/2012	HATCH, CRAIG	9161		City Of Chicago Police	$239.94
11/17/2012	HATCH, CRAIG	9161		City Of Chicago Police	$6.50
11/17/2012	HATCH, CRAIG	9161		City Of Chicago Police	$0.45
11/17/2012	HATCH, CRAIG	9161		City Of Chicago Police	$977.20
11/17/2012	HATCH, CRAIG	9161		City Of Chicago Police	$6.50
11/17/2012	HATCH, CRAIG	9161		City Of Chicago Police	$1.82
11/17/2012	HATCH, CRAIG	9161		City Of Chicago Police	$211.76

Incident Date	Claimant	Rank	Unit of	Insured	Total to be Paid
11/17/2012	HATCH, CRAIG	9161		City Of Chicago Police	$6.50
11/17/2012	HATCH, CRAIG	9161		City Of Chicago Police	$0.40
11/17/2012	HATCH, CRAIG	9161		City Of Chicago Police	$239.94
02/16/2013	HASENFANG, FREDERICK	9161	312	City Of Chicago Police	$54.12
02/16/2013	HASENFANG, FREDERICK	9161	312	City Of Chicago Police	$6.50
02/16/2013	HASENFANG, FREDERICK	9161	312	City Of Chicago Police	$54.12
02/16/2013	HASENFANG, FREDERICK	9161	312	City Of Chicago Police	$6.50
08/16/2013	HARVEY, MARLON	9169	055	City Of Chicago Police	$66.25
08/16/2013	HARVEY, MARLON	9169	055	City Of Chicago Police	$1.58
08/16/2013	HARVEY, MARLON	9169	055	City Of Chicago Police	$6.50
08/16/2013	HARVEY, MARLON	9169	055	City Of Chicago Police	$851.72
08/16/2013	HARVEY, MARLON	9169	055	City Of Chicago Police	$6.50
08/16/2013	HARVEY, MARLON	9169	055	City Of Chicago Police	$41.81
08/16/2013	HARVEY, MARLON	9169	055	City Of Chicago Police	$1.63
08/16/2013	HARVEY, MARLON	9169	055	City Of Chicago Police	$6.50
08/16/2013	HARVEY, MARLON	9169	055	City Of Chicago Police	$135.16
08/16/2013	HARVEY, MARLON	9169	055	City Of Chicago Police	$6.50
08/16/2013	HARVEY, MARLON	9169	055	City Of Chicago Police	$272.17
08/16/2013	HARVEY, MARLON	9169	055	City Of Chicago Police	$1.23
08/16/2013	HARVEY, MARLON	9169	055	City Of Chicago Police	$6.50
08/16/2013	HARVEY, MARLON	9169	055	City Of Chicago Police	$101.28
08/16/2013	HARVEY, MARLON	9169	055	City Of Chicago Police	$1.23
08/16/2013	HARVEY, MARLON	9169	055	City Of Chicago Police	$6.50
08/16/2013	HARVEY, MARLON	9169	055	City Of Chicago Police	$101.28
08/16/2013	HARVEY, MARLON	9169	055	City Of Chicago Police	$6.50
08/16/2013	HARVEY, MARLON	9169	055	City Of Chicago Police	$977.92
08/16/2013	HARVEY, MARLON	9169	055	City Of Chicago Police	$0.80
08/16/2013	HARVEY, MARLON	9169	055	City Of Chicago Police	$6.50
08/16/2013	HARVEY, MARLON	9169	055	City Of Chicago Police	$66.25
08/16/2013	HARVEY, MARLON	9169	055	City Of Chicago Police	$0.80
08/16/2013	HARVEY, MARLON	9169	055	City Of Chicago Police	$6.50
07/08/2013	HART, CHARLES	9161		City Of Chicago Police	$1.23
07/08/2013	HART, CHARLES	9161		City Of Chicago Police	$6.50

Incident Date	Claimant	Rank	Unit of	Insured	Total to be Paid
07/08/2013	HART, CHARLES	9161		City Of Chicago Police	$101.28
07/08/2013	HART, CHARLES	9161		City Of Chicago Police	$1.23
07/08/2013	HART, CHARLES	9161		City Of Chicago Police	$6.50
07/08/2013	HART, CHARLES	9161		City Of Chicago Police	$101.28
04/17/2011	HARRIS, JANICE	9161	006	City Of Chicago Police	$2.83
04/17/2011	HARRIS, JANICE	9161	006	City Of Chicago Police	$896.35
04/17/2011	HARRIS, JANICE	9161	006	City Of Chicago Police	$88.13
04/17/2011	HARRIS, JANICE	9161	006	City Of Chicago Police	$6.50
04/17/2011	HARRIS, JANICE	9161	006	City Of Chicago Police	$0.62
04/17/2011	HARRIS, JANICE	9161	006	City Of Chicago Police	$190.05
04/17/2011	HARRIS, JANICE	9161	006	City Of Chicago Police	$6.50
04/17/2011	HARRIS, JANICE	9161	006	City Of Chicago Police	$2.31
04/17/2011	HARRIS, JANICE	9161	006	City Of Chicago Police	$235.01
04/17/2011	HARRIS, JANICE	9161	006	City Of Chicago Police	$6.50
04/17/2011	HARRIS, JANICE	9161	006	City Of Chicago Police	$2.86
04/17/2011	HARRIS, JANICE	9161	006	City Of Chicago Police	$202.79
04/17/2011	HARRIS, JANICE	9161	006	City Of Chicago Police	$6.50
04/17/2011	HARRIS, JANICE	9161	006	City Of Chicago Police	$2.46
04/17/2011	HARRIS, JANICE	9161	006	City Of Chicago Police	$106.71
04/17/2011	HARRIS, JANICE	9161	006	City Of Chicago Police	$6.50
04/17/2011	HARRIS, JANICE	9161	006	City Of Chicago Police	$1.29
04/17/2011	HARRIS, JANICE	9161	006	City Of Chicago Police	$229.13
04/17/2011	HARRIS, JANICE	9161	006	City Of Chicago Police	$6.50
04/17/2011	HARRIS, JANICE	9161	006	City Of Chicago Police	$2.79
04/17/2011	HARRIS, JANICE	9161	006	City Of Chicago Police	$308.84
04/17/2011	HARRIS, JANICE	9161	006	City Of Chicago Police	$325.90
04/17/2011	HARRIS, JANICE	9161	006	City Of Chicago Police	$6.50
04/17/2011	HARRIS, JANICE	9161	006	City Of Chicago Police	$3.96
04/17/2011	HARRIS, JANICE	9161	006	City Of Chicago Police	$196.19
04/17/2011	HARRIS, JANICE	9161	006	City Of Chicago Police	$6.50
04/17/2011	HARRIS, JANICE	9161	006	City Of Chicago Police	$2.38
04/17/2011	HARRIS, JANICE	9161	006	City Of Chicago Police	$270.91
04/17/2011	HARRIS, JANICE	9161	006	City Of Chicago Police	$6.50

Incident Date	Claimant	Rank	Unit of	Insured	Total to be Paid
04/17/2011	HARRIS, JANICE	9161	006	City Of Chicago Police	$3.29
04/17/2011	HARRIS, JANICE	9161	006	City Of Chicago Police	$232.96
04/17/2011	HARRIS, JANICE	9161	006	City Of Chicago Police	$6.50
08/03/2013	HARO, ABEL	9161	044	City Of Chicago Police	$6.50
08/03/2013	HARO, ABEL	9161	044	City Of Chicago Police	$69.74
08/03/2013	HARO, ABEL	9161	044	City Of Chicago Police	$6.50
08/03/2013	HARO, ABEL	9161	044	City Of Chicago Police	$274.15
08/03/2013	HARO, ABEL	9161	044	City Of Chicago Police	$6.50
08/03/2013	HARO, ABEL	9161	044	City Of Chicago Police	$272.17
06/29/2013	HARIRI, MAZYAR	9161		City Of Chicago Police	$1.72
06/29/2013	HARIRI, MAZYAR	9161		City Of Chicago Police	$6.50
06/29/2013	HARIRI, MAZYAR	9161		City Of Chicago Police	$909.61
06/29/2013	HARIRI, MAZYAR	9161		City Of Chicago Police	$6.50
06/29/2013	HARIRI, MAZYAR	9161		City Of Chicago Police	$106.61
06/29/2013	HARIRI, MAZYAR	9161		City Of Chicago Police	$6.50
06/29/2013	HARIRI, MAZYAR	9161		City Of Chicago Police	$106.61
06/29/2013	HARIRI, MAZYAR	9161		City Of Chicago Police	$0.40
06/29/2013	HARIRI, MAZYAR	9161		City Of Chicago Police	$6.50
06/29/2013	HARIRI, MAZYAR	9161		City Of Chicago Police	$211.76
06/29/2013	HARIRI, MAZYAR	9161		City Of Chicago Police	$0.52
06/29/2013	HARIRI, MAZYAR	9161		City Of Chicago Police	$6.50
06/29/2013	HARIRI, MAZYAR	9161		City Of Chicago Police	$274.33
08/06/2013	HARDMAN JR, LLOYD	9161		City Of Chicago Police	$6.50
08/06/2013	HARDMAN JR, LLOYD	9161		City Of Chicago Police	$66.25
08/06/2013	HARDMAN JR, LLOYD	9161		City Of Chicago Police	$6.50
08/06/2013	HARDMAN JR, LLOYD	9161		City Of Chicago Police	$0.80
08/06/2013	HARDMAN JR, LLOYD	9161		City Of Chicago Police	$158.68
08/06/2013	HARDMAN JR, LLOYD	9161		City Of Chicago Police	$6.50
08/06/2013	HARDMAN JR, LLOYD	9161		City Of Chicago Police	$1.92
08/06/2013	HARDMAN JR, LLOYD	9161		City Of Chicago Police	$35.79
08/06/2013	HARDMAN JR, LLOYD	9161		City Of Chicago Police	$6.50
08/06/2013	HARDMAN JR, LLOYD	9161		City Of Chicago Police	$239.57
08/06/2013	HARDMAN JR, LLOYD	9161		City Of Chicago Police	$6.50

Incident Date	Claimant	Rank	Unit of	Insured	Total to be Paid
08/06/2013	HARDMAN JR, LLOYD	9161		City Of Chicago Police	$1.20
08/06/2013	HARDMAN JR, LLOYD	9161		City Of Chicago Police	$101.28
08/06/2013	HARDMAN JR, LLOYD	9161		City Of Chicago Police	$6.50
08/06/2013	HARDMAN JR, LLOYD	9161		City Of Chicago Police	$1.23
08/06/2013	HARDMAN JR, LLOYD	9161		City Of Chicago Police	$726.14
08/06/2013	HARDMAN JR, LLOYD	9161		City Of Chicago Police	$6.50
08/06/2013	HARDMAN JR, LLOYD	9161		City Of Chicago Police	$18.56
08/06/2013	HARDMAN JR, LLOYD	9161		City Of Chicago Police	$35.79
08/06/2013	HARDMAN JR, LLOYD	9161		City Of Chicago Police	$6.50
08/06/2013	HARDMAN JR, LLOYD	9161		City Of Chicago Police	$46.80
08/10/2013	HANRAHAN, RICHARD	9161		City Of Chicago Police	$147.56
08/10/2013	HANRAHAN, RICHARD	9161		City Of Chicago Police	$6.50
08/10/2013	HANRAHAN, RICHARD	9161		City Of Chicago Police	$18.27
08/10/2013	HANRAHAN, RICHARD	9161		City Of Chicago Police	$6.50
08/10/2013	HANRAHAN, RICHARD	9161		City Of Chicago Police	$21.00
08/10/2013	HANRAHAN, RICHARD	9161		City Of Chicago Police	$6.50
08/10/2013	HANRAHAN, RICHARD	9161		City Of Chicago Police	$1.17
08/10/2013	HANRAHAN, RICHARD	9161		City Of Chicago Police	$6.50
08/10/2013	HANRAHAN, RICHARD	9161		City Of Chicago Police	$31.09
04/26/2013	HANDZEL, LANCE			City Of Chicago Police	$66.50
04/26/2013	HANDZEL, LANCE			City Of Chicago Police	$2.02
04/26/2013	HANDZEL, LANCE			City Of Chicago Police	$6.50
04/26/2013	HANDZEL, LANCE			City Of Chicago Police	$6.50
04/26/2013	HANDZEL, LANCE			City Of Chicago Police	$1.47
04/26/2013	HANDZEL, LANCE			City Of Chicago Police	$6.50
04/26/2013	HANDZEL, LANCE			City Of Chicago Police	$794.88
04/26/2013	HANDZEL, LANCE			City Of Chicago Police	$0.73
04/26/2013	HANDZEL, LANCE			City Of Chicago Police	$6.50
04/26/2013	HANDZEL, LANCE			City Of Chicago Police	$395.44
04/26/2013	HANDZEL, LANCE			City Of Chicago Police	$0.73
04/26/2013	HANDZEL, LANCE			City Of Chicago Police	$6.50
04/26/2013	HANDZEL, LANCE			City Of Chicago Police	$395.44
04/26/2013	HANDZEL, LANCE			City Of Chicago Police	$6.50

Incident Date	Claimant	Rank	Unit of	Insured	Total to be Paid
04/26/2013	HANDZEL, LANCE			City Of Chicago Police	$0.80
04/26/2013	HANDZEL, LANCE			City Of Chicago Police	$6.50
04/26/2013	HANDZEL, LANCE			City Of Chicago Police	$2.36
04/26/2013	HANDZEL, LANCE			City Of Chicago Police	$68.35
04/26/2013	HANDZEL, LANCE			City Of Chicago Police	$6.50
04/26/2013	HANDZEL, LANCE			City Of Chicago Police	$0.32
04/26/2013	HANDZEL, LANCE			City Of Chicago Police	$66.25
04/26/2013	HANDZEL, LANCE			City Of Chicago Police	$0.80
04/26/2013	HANDZEL, LANCE			City Of Chicago Police	$6.50
07/16/2013	HANCIN, JOSEPH	9161	045	City Of Chicago Police	$76.24
07/16/2013	HANCIN, JOSEPH	9161	045	City Of Chicago Police	$6.50
08/09/2013	HAMILTON, JANELLE	9161	393	City Of Chicago Police	$6.50
08/09/2013	HAMILTON, JANELLE	9161	393	City Of Chicago Police	$305.72
09/15/2013	HAMICK, ANDREW	9161		City Of Chicago Police	$56.38
09/15/2013	HAMICK, ANDREW	9161		City Of Chicago Police	$6.50
09/01/2013	HALLIHAN, JOSEPH	9171		City Of Chicago Police	$846.00
09/01/2013	HALLIHAN, JOSEPH	9171		City Of Chicago Police	$6.50
09/01/2013	HALLIHAN, JOSEPH	9171		City Of Chicago Police	$259.83
09/01/2013	HALLIHAN, JOSEPH	9171		City Of Chicago Police	$227.42
09/01/2013	HALLIHAN, JOSEPH	9171		City Of Chicago Police	$6.50
03/07/2013	HALL, ANTHONY	9161		City Of Chicago Police	$0.79
03/07/2013	HALL, ANTHONY	9161		City Of Chicago Police	$6.50
03/07/2013	HALL, ANTHONY	9161		City Of Chicago Police	$421.12
04/23/2013	HADDON, JEFFERY	9161	157	City Of Chicago Police	$992.24
04/23/2013	HADDON, JEFFERY	9161	157	City Of Chicago Police	$6.50
04/23/2013	HADDON, JEFFERY	9161	157	City Of Chicago Police	$1.85
04/23/2013	HADDON, JEFFERY	9161	157	City Of Chicago Police	$326.48
04/23/2013	HADDON, JEFFERY	9161	157	City Of Chicago Police	$6.50
04/23/2013	HADDON, JEFFERY	9161	157	City Of Chicago Police	$0.61
04/23/2013	HADDON, JEFFERY	9161	157	City Of Chicago Police	$2.41
04/23/2013	HADDON, JEFFERY	9161	157	City Of Chicago Police	$6.50
04/23/2013	HADDON, JEFFERY	9161	157	City Of Chicago Police	$0.53
04/23/2013	HADDON, JEFFERY	9161	157	City Of Chicago Police	$6.50

Incident Date	Claimant	Rank	Unit of	Insured	Total to be Paid
04/23/2013	HADDON, JEFFERY	9161	157	City Of Chicago Police	$2.06
04/23/2013	HADDON, JEFFERY	9161	157	City Of Chicago Police	$59.28
04/23/2013	HADDON, JEFFERY	9161	157	City Of Chicago Police	$6.50
04/23/2013	HADDON, JEFFERY	9161	157	City Of Chicago Police	$285.68
10/16/2005	Gleason-Galich, Colleen	P	00016	City Of Chicago Police	$37.32
08/15/2013	GUZIEC, JASON	1830		City Of Chicago Police	$116.51
08/15/2013	GUZIEC, JASON	1830		City Of Chicago Police	$114.69
08/15/2013	GUZIEC, JASON	1830		City Of Chicago Police	$41.90
08/15/2013	GUZIEC, JASON	1830		City Of Chicago Police	$6.50
08/15/2013	GUZIEC, JASON	1830		City Of Chicago Police	$6.50
08/15/2013	GUZIEC, JASON	1830		City Of Chicago Police	$3.13
08/15/2013	GUZIEC, JASON	1830		City Of Chicago Police	$615.00
08/15/2013	GUZIEC, JASON	1830		City Of Chicago Police	$6.50
08/15/2013	GUZIEC, JASON	1830		City Of Chicago Police	$6.50
08/15/2013	GUZIEC, JASON	1830		City Of Chicago Police	$1.39
08/15/2013	GUZIEC, JASON	1830		City Of Chicago Police	$258.56
09/22/2013	GUEVARA, CARLOS	9161	005	City Of Chicago Police	$126.71
05/09/2013	GUERRA, CINDY	9171		City Of Chicago Police	$114.69
05/09/2013	GUERRA, CINDY	9171		City Of Chicago Police	$6.50
05/09/2013	GUERRA, CINDY	9171		City Of Chicago Police	$1.39
05/08/2013	GUBALA, MICHELLE	9171	007	City Of Chicago Police	$149.07
05/08/2013	GUBALA, MICHELLE	9171	007	City Of Chicago Police	$6.50
05/08/2013	GUBALA, MICHELLE	9171	007	City Of Chicago Police	$5.31
05/08/2013	GUBALA, MICHELLE	9171	007	City Of Chicago Police	$149.07
05/08/2013	GUBALA, MICHELLE	9171	007	City Of Chicago Police	$6.50
05/08/2013	GUBALA, MICHELLE	9171	007	City Of Chicago Police	$5.31
05/08/2013	GUBALA, MICHELLE	9171	007	City Of Chicago Police	$149.45
05/08/2013	GUBALA, MICHELLE	9171	007	City Of Chicago Police	$6.50
05/08/2013	GUBALA, MICHELLE	9171	007	City Of Chicago Police	$5.66
05/08/2013	GUBALA, MICHELLE	9171	007	City Of Chicago Police	$138.45
05/08/2013	GUBALA, MICHELLE	9171	007	City Of Chicago Police	$4.04
05/08/2013	GUBALA, MICHELLE	9171	007	City Of Chicago Police	$6.50
05/08/2013	GUBALA, MICHELLE	9171	007	City Of Chicago Police	$147.70

Incident Date	Claimant	Rank	Unit of	Insured	Total to be Paid
05/08/2013	GUBALA, MICHELLE	9171	007	City Of Chicago Police	$6.50
05/08/2013	GUBALA, MICHELLE	9171	007	City Of Chicago Police	$191.29
05/08/2013	GUBALA, MICHELLE	9171	007	City Of Chicago Police	$5.66
05/08/2013	GUBALA, MICHELLE	9171	007	City Of Chicago Police	$6.50
05/08/2013	GUBALA, MICHELLE	9171	007	City Of Chicago Police	$149.45
05/08/2013	GUBALA, MICHELLE	9171	007	City Of Chicago Police	$5.66
05/08/2013	GUBALA, MICHELLE	9171	007	City Of Chicago Police	$6.50
05/08/2013	GUBALA, MICHELLE	9171	007	City Of Chicago Police	$149.45
05/08/2013	GUBALA, MICHELLE	9171	007	City Of Chicago Police	$1.08
05/08/2013	GUBALA, MICHELLE	9171	007	City Of Chicago Police	$6.50
05/08/2013	GUBALA, MICHELLE	9171	007	City Of Chicago Police	$89.35
05/08/2013	GUBALA, MICHELLE	9171	007	City Of Chicago Police	$6.50
05/08/2013	GUBALA, MICHELLE	9171	007	City Of Chicago Police	$7.78
05/14/2010	GUARNIERI, PAUL	9161		City Of Chicago Police	$47.10
05/14/2010	GUARNIERI, PAUL	9161		City Of Chicago Police	$50.28
05/14/2010	GUARNIERI, PAUL	9161		City Of Chicago Police	$452.31
05/14/2010	GUARNIERI, PAUL	9161		City Of Chicago Police	$13.68
05/14/2010	GUARNIERI, PAUL	9161		City Of Chicago Police	$6.50
05/14/2010	GUARNIERI, PAUL	9161		City Of Chicago Police	$1.23
05/14/2010	GUARNIERI, PAUL	9161		City Of Chicago Police	$6.50
05/14/2010	GUARNIERI, PAUL	9161		City Of Chicago Police	$101.28
05/14/2010	GUARNIERI, PAUL	9161		City Of Chicago Police	$1.08
05/14/2010	GUARNIERI, PAUL	9161		City Of Chicago Police	$6.50
05/14/2010	GUARNIERI, PAUL	9161		City Of Chicago Police	$42.40
05/14/2010	GUARNIERI, PAUL	9161		City Of Chicago Police	$50.28
05/14/2010	GUARNIERI, PAUL	9161		City Of Chicago Police	$139.67
05/14/2010	GUARNIERI, PAUL	9161		City Of Chicago Police	$6.50
05/14/2010	GUARNIERI, PAUL	9161		City Of Chicago Police	$85.84
05/14/2010	GUARNIERI, PAUL	9161		City Of Chicago Police	$11.47
05/14/2010	GUARNIERI, PAUL	9161		City Of Chicago Police	$6.50
05/14/2010	GUARNIERI, PAUL	9161		City Of Chicago Police	$448.65
05/14/2010	GUARNIERI, PAUL	9161		City Of Chicago Police	$6.50
05/14/2010	GUARNIERI, PAUL	9161		City Of Chicago Police	$14.31

Incident Date	Claimant	Rank	Unit of	Insured	Total to be Paid
05/14/2010	GUARNIERI, PAUL	9161		City Of Chicago Police	$46.00
07/07/2013	GRUBE, PATRICK	9161	009	City Of Chicago Police	$6.50
07/07/2013	GRUBE, PATRICK	9161	009	City Of Chicago Police	$2.22
07/07/2013	GRUBE, PATRICK	9161	009	City Of Chicago Police	$11.11
07/07/2013	GRUBE, PATRICK	9161	009	City Of Chicago Police	$6.50
07/07/2013	GRUBE, PATRICK	9161	009	City Of Chicago Police	$111.07
07/07/2013	GRUBE, PATRICK	9161	009	City Of Chicago Police	$179.96
07/07/2013	GRUBE, PATRICK	9161	009	City Of Chicago Police	$6.50
07/07/2013	GRUBE, PATRICK	9161	009	City Of Chicago Police	$0.84
07/07/2013	GRUBE, PATRICK	9161	009	City Of Chicago Police	$6.10
05/18/2013	GRIMM, THOMAS	9161		City Of Chicago Police	$6.50
05/18/2013	GRIMM, THOMAS	9161		City Of Chicago Police	$483.58
05/18/2013	GRIMM, THOMAS	9161		City Of Chicago Police	$6.50
05/18/2013	GRIMM, THOMAS	9161		City Of Chicago Police	$0.90
05/18/2013	GRIMM, THOMAS	9161		City Of Chicago Police	$299.32
05/18/2013	GRIMM, THOMAS	9161		City Of Chicago Police	$6.50
05/18/2013	GRIMM, THOMAS	9161		City Of Chicago Police	$0.56
05/18/2013	GRIMM, THOMAS	9161		City Of Chicago Police	$89.49
05/18/2013	GRIMM, THOMAS	9161		City Of Chicago Police	$6.50
05/18/2013	GRIMM, THOMAS	9161		City Of Chicago Police	$0.64
05/18/2013	GRIMM, THOMAS	9161		City Of Chicago Police	$349.36
05/18/2013	GRIMM, THOMAS	9161		City Of Chicago Police	$6.50
05/18/2013	GRIMM, THOMAS	9161		City Of Chicago Police	$241.79
05/18/2013	GRIMM, THOMAS	9161		City Of Chicago Police	$0.45
07/04/2012	GRIFFIN, TAMMI	9161		City Of Chicago Police	$253.38
07/04/2012	GRIFFIN, TAMMI	9161		City Of Chicago Police	$779.00
02/02/2013	GREVE, TIMOTHY	9161	022	City Of Chicago Police	$265.90
02/02/2013	GREVE, TIMOTHY	9161	022	City Of Chicago Police	$39.10
02/02/2013	GREVE, TIMOTHY	9161	022	City Of Chicago Police	$6.50
02/02/2013	GREVE, TIMOTHY	9161	022	City Of Chicago Police	$432.00
02/02/2013	GREVE, TIMOTHY	9161	022	City Of Chicago Police	$69.74
02/02/2013	GREVE, TIMOTHY	9161	022	City Of Chicago Police	$6.50
01/23/2013	GREEN, KAREN	9161	004	City Of Chicago Police	$0.72

Incident Date	Claimant	Rank	Unit of	Insured	Total to be Paid
01/23/2013	GREEN, KAREN	9161	004	City Of Chicago Police	$6.50
01/23/2013	GREEN, KAREN	9161	004	City Of Chicago Police	$6.50
01/23/2013	GREEN, KAREN	9161	004	City Of Chicago Police	$250.00
01/23/2013	GREEN, KAREN	9161	004	City Of Chicago Police	$74.55
01/23/2013	GREEN, KAREN	9161	004	City Of Chicago Police	$374.85
01/23/2013	GREEN, KAREN	9161	004	City Of Chicago Police	$387.62
12/25/2012	GRASSER, ANGELE	9161		City Of Chicago Police	$6.50
12/25/2012	GRASSER, ANGELE	9161		City Of Chicago Police	$67.42
12/25/2012	GRASSER, ANGELE	9161		City Of Chicago Police	$6.50
12/25/2012	GRASSER, ANGELE	9161		City Of Chicago Police	$230.12
12/25/2012	GRASSER, ANGELE	9161		City Of Chicago Police	$0.44
07/20/2012	GOODWIN, TURNER	9161	003	City Of Chicago Police	$79.48
01/29/2013	GONZALEZ, RICARDO	9161	311	City Of Chicago Police	$15.70
01/29/2013	GONZALEZ, RICARDO	9161	311	City Of Chicago Police	$6.50
01/29/2013	GONZALEZ, RICARDO	9161	311	City Of Chicago Police	$147.07
01/29/2013	GONZALEZ, RICARDO	9161	311	City Of Chicago Police	$15.70
01/29/2013	GONZALEZ, RICARDO	9161	311	City Of Chicago Police	$6.50
01/29/2013	GONZALEZ, RICARDO	9161	311	City Of Chicago Police	$147.07
01/29/2013	GONZALEZ, RICARDO	9161	311	City Of Chicago Police	$22.84
01/29/2013	GONZALEZ, RICARDO	9161	311	City Of Chicago Police	$6.50
01/29/2013	GONZALEZ, RICARDO	9161	311	City Of Chicago Police	$154.81
01/29/2013	GONZALEZ, RICARDO	9161	311	City Of Chicago Police	$15.70
01/29/2013	GONZALEZ, RICARDO	9161	311	City Of Chicago Police	$6.50
01/29/2013	GONZALEZ, RICARDO	9161	311	City Of Chicago Police	$147.07
01/29/2013	GONZALEZ, RICARDO	9161	311	City Of Chicago Police	$26.39
01/29/2013	GONZALEZ, RICARDO	9161	311	City Of Chicago Police	$6.50
01/29/2013	GONZALEZ, RICARDO	9161	311	City Of Chicago Police	$158.67
01/29/2013	GONZALEZ, RICARDO	9161	311	City Of Chicago Police	$22.84
01/29/2013	GONZALEZ, RICARDO	9161	311	City Of Chicago Police	$6.50
01/29/2013	GONZALEZ, RICARDO	9161	311	City Of Chicago Police	$154.81
01/29/2013	GONZALEZ, RICARDO	9161	311	City Of Chicago Police	$15.70
01/29/2013	GONZALEZ, RICARDO	9161	311	City Of Chicago Police	$6.50
01/29/2013	GONZALEZ, RICARDO	9161	311	City Of Chicago Police	$147.07

Incident Date	Claimant	Rank	Unit of	Insured	Total to be Paid
06/15/2013	GOLDIE, RYAN	9161		City Of Chicago Police	$6.50
06/15/2013	GOLDIE, RYAN	9161		City Of Chicago Police	$179.14
06/15/2013	GOLDIE, RYAN	9161		City Of Chicago Police	$326.57
06/15/2013	GOLDIE, RYAN	9161		City Of Chicago Police	$233.26
06/15/2013	GOLDIE, RYAN	9161		City Of Chicago Police	$6.50
06/15/2013	GOLDIE, RYAN	9161		City Of Chicago Police	$178.80
06/15/2013	GOLDIE, RYAN	9161		City Of Chicago Police	$9.60
06/15/2013	GOLDIE, RYAN	9161		City Of Chicago Police	$6.50
06/15/2013	GOLDIE, RYAN	9161		City Of Chicago Police	$125.27
06/15/2013	GOLDIE, RYAN	9161		City Of Chicago Police	$35.67
06/15/2013	GOLDIE, RYAN	9161		City Of Chicago Police	$6.50
06/15/2013	GOLDIE, RYAN	9161		City Of Chicago Police	$505.41
06/15/2013	GOLDIE, RYAN	9161		City Of Chicago Police	$6.50
06/15/2013	GOLDIE, RYAN	9161		City Of Chicago Police	$0.94
06/15/2013	GOLDIE, RYAN	9161		City Of Chicago Police	$4.58
06/15/2013	GOLDIE, RYAN	9161		City Of Chicago Police	$6.50
06/15/2013	GOLDIE, RYAN	9161		City Of Chicago Police	$0.61
08/20/2012	GOFF, LEIF	9161	044	City Of Chicago Police	$661.04
08/20/2012	GOFF, LEIF	9161	044	City Of Chicago Police	$6.50
08/20/2012	GOFF, LEIF	9161	044	City Of Chicago Police	$16.90
08/02/2013	GODINEZ, WILBERT	9161		City Of Chicago Police	$6.50
08/02/2013	GODINEZ, WILBERT	9161		City Of Chicago Police	$75.65
08/02/2013	GODINEZ, WILBERT	9161		City Of Chicago Police	$1.94
08/24/2013	GLOWACKI, SERGIO	9161	07	City Of Chicago Police	$0.85
08/24/2013	GLOWACKI, SERGIO	9161	07	City Of Chicago Police	$6.50
08/24/2013	GLOWACKI, SERGIO	9161	07	City Of Chicago Police	$70.05
08/24/2013	GLOWACKI, SERGIO	9161	07	City Of Chicago Police	$6.50
08/24/2013	GLOWACKI, SERGIO	9161	07	City Of Chicago Police	$373.45
08/24/2013	GLOWACKI, SERGIO	9161	07	City Of Chicago Police	$6.50
08/24/2013	GLOWACKI, SERGIO	9161	07	City Of Chicago Police	$637.00
08/24/2013	GLOWACKI, SERGIO	9161	07	City Of Chicago Police	$4.52
08/24/2013	GLOWACKI, SERGIO	9161	07	City Of Chicago Police	$6.50
08/24/2013	GLOWACKI, SERGIO	9161	07	City Of Chicago Police	$114.90

Incident Date	Claimant	Rank	Unit of	Insured	Total to be Paid
12/21/2012	GLOVER, KENNETH	9161	002	City Of Chicago Police	$6.50
12/21/2012	GLOVER, KENNETH	9161	002	City Of Chicago Police	$436.34
12/21/2012	GLOVER, KENNETH	9161	002	City Of Chicago Police	$0.33
12/21/2012	GLOVER, KENNETH	9161	002	City Of Chicago Police	$6.50
12/21/2012	GLOVER, KENNETH	9161	002	City Of Chicago Police	$177.37
12/21/2012	GLOVER, KENNETH	9161	002	City Of Chicago Police	$265.12
12/21/2012	GLOVER, KENNETH	9161	002	City Of Chicago Police	$6.50
12/21/2012	GLOVER, KENNETH	9161	002	City Of Chicago Police	$177.37
12/21/2012	GLOVER, KENNETH	9161	002	City Of Chicago Police	$0.33
12/21/2012	GLOVER, KENNETH	9161	002	City Of Chicago Police	$6.50
12/21/2012	GLOVER, KENNETH	9161	002	City Of Chicago Police	$177.37
12/21/2012	GLOVER, KENNETH	9161	002	City Of Chicago Police	$6.50
12/21/2012	GLOVER, KENNETH	9161	002	City Of Chicago Police	$894.00
12/21/2012	GLOVER, KENNETH	9161	002	City Of Chicago Police	$6.50
12/21/2012	GLOVER, KENNETH	9161	002	City Of Chicago Police	$6.50
12/21/2012	GLOVER, KENNETH	9161	002	City Of Chicago Police	$6.50
12/21/2012	GLOVER, KENNETH	9161	002	City Of Chicago Police	$0.50
12/21/2012	GLOVER, KENNETH	9161	002	City Of Chicago Police	$6.50
12/21/2012	GLOVER, KENNETH	9161	002	City Of Chicago Police	$265.12
12/21/2012	GLOVER, KENNETH	9161	002	City Of Chicago Police	$0.66
12/21/2012	GLOVER, KENNETH	9161	002	City Of Chicago Police	$6.50
12/21/2012	GLOVER, KENNETH	9161	002	City Of Chicago Police	$354.74
12/21/2012	GLOVER, KENNETH	9161	002	City Of Chicago Police	$0.66
12/21/2012	GLOVER, KENNETH	9161	002	City Of Chicago Police	$6.50
12/21/2012	GLOVER, KENNETH	9161	002	City Of Chicago Police	$354.74
12/21/2012	GLOVER, KENNETH	9161	002	City Of Chicago Police	$0.33
12/21/2012	GLOVER, KENNETH	9161	002	City Of Chicago Police	$6.50
12/21/2012	GLOVER, KENNETH	9161	002	City Of Chicago Police	$177.37
12/21/2012	GLOVER, KENNETH	9161	002	City Of Chicago Police	$0.50
12/21/2012	GLOVER, KENNETH	9161	002	City Of Chicago Police	$6.50
12/21/2012	GLOVER, KENNETH	9161	002	City Of Chicago Police	$0.83
12/21/2012	GLOVER, KENNETH	9161	002	City Of Chicago Police	$66.25
12/21/2012	GLOVER, KENNETH	9161	002	City Of Chicago Police	$6.50

Incident Date	Claimant	Rank	Unit of	Insured	Total to be Paid
12/21/2012	GLOVER, KENNETH	9161	002	City Of Chicago Police	$37.44
12/21/2012	GLOVER, KENNETH	9161	002	City Of Chicago Police	$177.37
12/21/2012	GLOVER, KENNETH	9161	002	City Of Chicago Police	$6.50
12/21/2012	GLOVER, KENNETH	9161	002	City Of Chicago Police	$0.33
12/21/2012	GLOVER, KENNETH	9161	002	City Of Chicago Police	$177.37
12/21/2012	GLOVER, KENNETH	9161	002	City Of Chicago Police	$6.50
12/21/2012	GLOVER, KENNETH	9161	002	City Of Chicago Police	$0.33
12/21/2012	GLOVER, KENNETH	9161	002	City Of Chicago Police	$0.33
05/27/2012	GILLESPIE, ANTHONY	9161	0454	City Of Chicago Police	$205.40
05/27/2012	GILLESPIE, ANTHONY	9161	0454	City Of Chicago Police	$6.50
05/27/2012	GILLESPIE, ANTHONY	9161	0454	City Of Chicago Police	$0.39
05/27/2012	GILLESPIE, ANTHONY	9161	0454	City Of Chicago Police	$6.50
05/27/2012	GILLESPIE, ANTHONY	9161	0454	City Of Chicago Police	$205.40
05/27/2012	GILLESPIE, ANTHONY	9161	0454	City Of Chicago Police	$0.39
05/27/2012	GILLESPIE, ANTHONY	9161	0454	City Of Chicago Police	$6.50
05/27/2012	GILLESPIE, ANTHONY	9161	0454	City Of Chicago Police	$0.39
05/27/2012	GILLESPIE, ANTHONY	9161	0454	City Of Chicago Police	$205.40
05/27/2012	GILLESPIE, ANTHONY	9161	0454	City Of Chicago Police	$6.50
05/27/2012	GILLESPIE, ANTHONY	9161	0454	City Of Chicago Police	$0.39
05/27/2012	GILLESPIE, ANTHONY	9161	0454	City Of Chicago Police	$155.62
05/27/2012	GILLESPIE, ANTHONY	9161	0454	City Of Chicago Police	$6.50
05/27/2012	GILLESPIE, ANTHONY	9161	0454	City Of Chicago Police	$0.29
05/27/2012	GILLESPIE, ANTHONY	9161	0454	City Of Chicago Police	$205.40
06/18/2013	GILDEA, JAMES	9161	012	City Of Chicago Police	$5.05
06/18/2013	GILDEA, JAMES	9161	012	City Of Chicago Police	$0.06
06/18/2013	GILDEA, JAMES	9161	012	City Of Chicago Police	$599.73
06/18/2013	GILDEA, JAMES	9161	012	City Of Chicago Police	$6.50
06/18/2013	GILDEA, JAMES	9161	012	City Of Chicago Police	$1.11
06/18/2013	GILDEA, JAMES	9161	012	City Of Chicago Police	$33.13
02/20/2013	GEORGE, PARRIS	9161	015	City Of Chicago Police	$0.60
02/20/2013	GEORGE, PARRIS	9161	015	City Of Chicago Police	$6.50
02/20/2013	GEORGE, PARRIS	9161	015	City Of Chicago Police	$319.59
02/20/2013	GEORGE, PARRIS	9161	015	City Of Chicago Police	$0.52

Incident Date	Claimant	Rank	Unit of	Insured	Total to be Paid
02/20/2013	GEORGE, PARRIS	9161	015	City Of Chicago Police	$6.50
02/20/2013	GEORGE, PARRIS	9161	015	City Of Chicago Police	$274.78
02/20/2013	GEORGE, PARRIS	9161	015	City Of Chicago Police	$0.25
02/20/2013	GEORGE, PARRIS	9161	015	City Of Chicago Police	$6.50
02/20/2013	GEORGE, PARRIS	9161	015	City Of Chicago Police	$132.56
02/20/2013	GEORGE, PARRIS	9161	015	City Of Chicago Police	$0.33
02/20/2013	GEORGE, PARRIS	9161	015	City Of Chicago Police	$6.50
02/20/2013	GEORGE, PARRIS	9161	015	City Of Chicago Police	$175.51
02/20/2013	GEORGE, PARRIS	9161	015	City Of Chicago Police	$0.83
02/20/2013	GEORGE, PARRIS	9161	015	City Of Chicago Police	$6.50
02/20/2013	GEORGE, PARRIS	9161	015	City Of Chicago Police	$440.55
02/20/2013	GEORGE, PARRIS	9161	015	City Of Chicago Police	$0.80
02/20/2013	GEORGE, PARRIS	9161	015	City Of Chicago Police	$6.50
02/20/2013	GEORGE, PARRIS	9161	015	City Of Chicago Police	$431.54
02/20/2013	GEORGE, PARRIS	9161	015	City Of Chicago Police	$1.10
02/20/2013	GEORGE, PARRIS	9161	015	City Of Chicago Police	$6.50
02/20/2013	GEORGE, PARRIS	9161	015	City Of Chicago Police	$588.27
02/20/2013	GEORGE, PARRIS	9161	015	City Of Chicago Police	$6.50
09/28/2012	GARTNER, JOHN	9171	011	City Of Chicago Police	$65.56
09/28/2012	GARTNER, JOHN	9171	011	City Of Chicago Police	$6.50
09/28/2012	GARTNER, JOHN	9171	011	City Of Chicago Police	$0.96
09/28/2012	GARTNER, JOHN	9171	011	City Of Chicago Police	$134.43
09/28/2012	GARTNER, JOHN	9171	011	City Of Chicago Police	$6.50
09/28/2012	GARTNER, JOHN	9171	011	City Of Chicago Police	$0.25
09/28/2012	GARTNER, JOHN	9171	011	City Of Chicago Police	$175.23
09/28/2012	GARTNER, JOHN	9171	011	City Of Chicago Police	$6.50
09/28/2012	GARTNER, JOHN	9171	011	City Of Chicago Police	$0.33
09/28/2012	GARTNER, JOHN	9171	011	City Of Chicago Police	$179.23
09/28/2012	GARTNER, JOHN	9171	011	City Of Chicago Police	$6.50
09/28/2012	GARTNER, JOHN	9171	011	City Of Chicago Police	$0.33
09/28/2012	GARTNER, JOHN	9171	011	City Of Chicago Police	$65.56
09/28/2012	GARTNER, JOHN	9171	011	City Of Chicago Police	$0.96
09/28/2012	GARTNER, JOHN	9171	011	City Of Chicago Police	$6.50

Incident Date	Claimant	Rank	Unit of	Insured	Total to be Paid
07/14/2013	GARCIA, JORGE	9161		City Of Chicago Police	$7.32
07/14/2013	GARCIA, JORGE	9161		City Of Chicago Police	$318.58
07/14/2013	GARCIA, JORGE	9161		City Of Chicago Police	$243.96
07/14/2013	GARCIA, JORGE	9161		City Of Chicago Police	$6.50
07/14/2013	GARCIA, JORGE	9161		City Of Chicago Police	$635.00
07/14/2013	GARCIA, JORGE	9161		City Of Chicago Police	$6.50
07/14/2013	GARCIA, JORGE	9161		City Of Chicago Police	$158.48
07/14/2013	GARCIA, JORGE	9161		City Of Chicago Police	$116.30
07/14/2013	GARCIA, JORGE	9161		City Of Chicago Police	$6.50
07/14/2013	GARCIA, JORGE	9161		City Of Chicago Police	$8.92
07/14/2013	GARCIA, JORGE	9161		City Of Chicago Police	$615.00
07/14/2013	GARCIA, JORGE	9161		City Of Chicago Police	$6.50
07/14/2013	GARCIA, JORGE	9161		City Of Chicago Police	$144.67
07/14/2013	GARCIA, JORGE	9161		City Of Chicago Police	$90.34
07/14/2013	GARCIA, JORGE	9161		City Of Chicago Police	$6.50
07/14/2013	GARCIA, JORGE	9161		City Of Chicago Police	$455.63
07/14/2013	GARCIA, JORGE	9161		City Of Chicago Police	$6.50
07/14/2013	GARCIA, JORGE	9161		City Of Chicago Police	$704.00
07/14/2013	GARCIA, JORGE	9161		City Of Chicago Police	$6.50
06/05/2012	GARCIA, FELICIANA	9161	012	City Of Chicago Police	$19.44
06/22/2013	GARCIA, EDWARD	9161		City Of Chicago Police	$6.50
06/22/2013	GARCIA, EDWARD	9161		City Of Chicago Police	$183.63
06/24/2013	GARCIA JR, JOSE	9161	017	City Of Chicago Police	$6.33
11/06/2012	GARCIA JR, ENRIQUE	9161		City Of Chicago Police	$65.56
11/06/2012	GARCIA JR, ENRIQUE	9161		City Of Chicago Police	$6.50
11/06/2012	GARCIA JR, ENRIQUE	9161		City Of Chicago Police	$0.96
02/19/2013	GALLAGHER, PATRICK	9161	020	City Of Chicago Police	$4.51
02/19/2013	GALLAGHER, PATRICK	9161	020	City Of Chicago Police	$372.85
02/19/2013	GALLAGHER, PATRICK	9161	020	City Of Chicago Police	$6.50
10/29/2011	GAHAGAN, KATHLEEN	9201	177	City Of Chicago Police	$6.50
10/29/2011	GAHAGAN, KATHLEEN	9201	177	City Of Chicago Police	$236.57
10/29/2011	GAHAGAN, KATHLEEN	9201	177	City Of Chicago Police	$164.20
10/29/2011	GAHAGAN, KATHLEEN	9201	177	City Of Chicago Police	$6.50

Incident Date	Claimant	Rank	Unit of	Insured	Total to be Paid
10/29/2011	GAHAGAN, KATHLEEN	9201	177	City Of Chicago Police	$586.46
10/29/2011	GAHAGAN, KATHLEEN	9201	177	City Of Chicago Police	$29.98
05/23/2004	Fanning, Terese	P	00016	City Of Chicago Police	$6.50
05/23/2004	Fanning, Terese	P	00016	City Of Chicago Police	$90.34
05/23/2004	Fanning, Terese	P	00016	City Of Chicago Police	$1.01
05/23/2004	Fanning, Terese	P	00016	City Of Chicago Police	$133.67
05/23/2004	Fanning, Terese	P	00016	City Of Chicago Police	$131.10
05/23/2004	Fanning, Terese	P	00016	City Of Chicago Police	$3.37
05/23/2004	Fanning, Terese	P	00016	City Of Chicago Police	$6.50
05/23/2004	Fanning, Terese	P	00016	City Of Chicago Police	$6.50
07/01/2012	FUENTES, HECTOR	9161		City Of Chicago Police	$74.55
07/01/2012	FUENTES, HECTOR	9161		City Of Chicago Police	$74.55
07/01/2012	FUENTES, HECTOR	9161		City Of Chicago Police	$74.55
07/18/2011	FRIEDLIEB, JEFFREY	PO	044	City Of Chicago Police	$6.50
07/18/2011	FRIEDLIEB, JEFFREY	PO	044	City Of Chicago Police	$0.43
07/18/2011	FRIEDLIEB, JEFFREY	PO	044	City Of Chicago Police	$70.76
07/18/2011	FRIEDLIEB, JEFFREY	PO	044	City Of Chicago Police	$6.50
07/18/2011	FRIEDLIEB, JEFFREY	PO	044	City Of Chicago Police	$0.86
07/18/2011	FRIEDLIEB, JEFFREY	PO	044	City Of Chicago Police	$35.38
11/04/2012	FREEMAN, DANIEL	9161	015	City Of Chicago Police	$6.50
11/04/2012	FREEMAN, DANIEL	9161	015	City Of Chicago Police	$0.33
11/04/2012	FREEMAN, DANIEL	9161	015	City Of Chicago Police	$177.37
11/04/2012	FREEMAN, DANIEL	9161	015	City Of Chicago Police	$6.50
11/04/2012	FREEMAN, DANIEL	9161	015	City Of Chicago Police	$0.33
11/04/2012	FREEMAN, DANIEL	9161	015	City Of Chicago Police	$177.37
11/04/2012	FREEMAN, DANIEL	9161	015	City Of Chicago Police	$6.50
11/04/2012	FREEMAN, DANIEL	9161	015	City Of Chicago Police	$0.33
11/04/2012	FREEMAN, DANIEL	9161	015	City Of Chicago Police	$177.37
11/04/2012	FREEMAN, DANIEL	9161	015	City Of Chicago Police	$6.50
11/04/2012	FREEMAN, DANIEL	9161	015	City Of Chicago Police	$0.33
11/04/2012	FREEMAN, DANIEL	9161	015	City Of Chicago Police	$177.37
11/04/2012	FREEMAN, DANIEL	9161	015	City Of Chicago Police	$6.50
11/04/2012	FREEMAN, DANIEL	9161	015	City Of Chicago Police	$0.33

Incident Date	Claimant	Rank	Unit of	Insured	Total to be Paid
11/04/2012	FREEMAN, DANIEL	9161	015	City Of Chicago Police	$177.37
11/04/2012	FREEMAN, DANIEL	9161	015	City Of Chicago Police	$6.50
11/04/2012	FREEMAN, DANIEL	9161	015	City Of Chicago Police	$0.33
11/04/2012	FREEMAN, DANIEL	9161	015	City Of Chicago Police	$177.37
11/04/2012	FREEMAN, DANIEL	9161	015	City Of Chicago Police	$6.50
11/04/2012	FREEMAN, DANIEL	9161	015	City Of Chicago Police	$0.33
11/04/2012	FREEMAN, DANIEL	9161	015	City Of Chicago Police	$177.37
11/04/2012	FREEMAN, DANIEL	9161	015	City Of Chicago Police	$0.33
11/04/2012	FREEMAN, DANIEL	9161	015	City Of Chicago Police	$6.50
11/04/2012	FREEMAN, DANIEL	9161	015	City Of Chicago Police	$177.37
11/04/2012	FREEMAN, DANIEL	9161	015	City Of Chicago Police	$0.80
11/04/2012	FREEMAN, DANIEL	9161	015	City Of Chicago Police	$66.25
11/04/2012	FREEMAN, DANIEL	9161	015	City Of Chicago Police	$6.50
09/03/2013	FRANCO, ALEXANDER	9161		City Of Chicago Police	$0.80
09/03/2013	FRANCO, ALEXANDER	9161		City Of Chicago Police	$6.50
09/03/2013	FRANCO, ALEXANDER	9161		City Of Chicago Police	$66.25
09/03/2013	FRANCO, ALEXANDER	9161		City Of Chicago Police	$0.80
09/03/2013	FRANCO, ALEXANDER	9161		City Of Chicago Police	$259.68
09/03/2013	FRANCO, ALEXANDER	9161		City Of Chicago Police	$66.25
09/03/2013	FRANCO, ALEXANDER	9161		City Of Chicago Police	$3.15
09/03/2013	FRANCO, ALEXANDER	9161		City Of Chicago Police	$6.50
09/03/2013	FRANCO, ALEXANDER	9161		City Of Chicago Police	$6.50
05/30/2013	FOSTER, MARK	9161		City Of Chicago Police	$6.50
05/30/2013	FOSTER, MARK	9161		City Of Chicago Police	$70.92
04/03/2013	FOSTER, KEVIN	9161		City Of Chicago Police	$66.25
04/03/2013	FOSTER, KEVIN	9161		City Of Chicago Police	$6.50
04/03/2013	FOSTER, KEVIN	9161		City Of Chicago Police	$0.80
11/06/2010	FOLINO, ANTHONY	9161		City Of Chicago Police	$19.93
11/06/2010	FOLINO, ANTHONY	9161		City Of Chicago Police	$21.93
11/06/2010	FOLINO, ANTHONY	9161		City Of Chicago Police	$19.93
11/06/2010	FOLINO, ANTHONY	9161		City Of Chicago Police	$19.93
11/06/2010	FOLINO, ANTHONY	9161		City Of Chicago Police	$30.52
11/06/2010	FOLINO, ANTHONY	9161		City Of Chicago Police	$173.50

Incident Date	Claimant	Rank	Unit of	Insured	Total to be Paid
11/06/2010	FOLINO, ANTHONY	9161		City Of Chicago Police	$19.93
11/06/2010	FOLINO, ANTHONY	9161		City Of Chicago Police	$30.52
11/06/2010	FOLINO, ANTHONY	9161		City Of Chicago Police	$19.93
02/12/2013	FOLEY, JOHN	9161	009	City Of Chicago Police	$395.00
02/12/2013	FOLEY, JOHN	9161	009	City Of Chicago Police	$74.55
02/12/2013	FOLEY, JOHN	9161	009	City Of Chicago Police	$204.64
02/12/2013	FOLEY, JOHN	9161	009	City Of Chicago Police	$6.50
02/12/2013	FOLEY, JOHN	9161	009	City Of Chicago Police	$0.58
02/12/2013	FOLEY, JOHN	9161	009	City Of Chicago Police	$226.88
02/12/2013	FOLEY, JOHN	9161	009	City Of Chicago Police	$6.50
02/12/2013	FOLEY, JOHN	9161	009	City Of Chicago Police	$17.39
02/12/2013	FOLEY, JOHN	9161	009	City Of Chicago Police	$53.37
02/12/2013	FOLEY, JOHN	9161	009	City Of Chicago Police	$6.50
02/12/2013	FOLEY, JOHN	9161	009	City Of Chicago Police	$4.09
02/12/2013	FOLEY, JOHN	9161	009	City Of Chicago Police	$79.96
02/12/2013	FOLEY, JOHN	9161	009	City Of Chicago Police	$6.50
02/12/2013	FOLEY, JOHN	9161	009	City Of Chicago Police	$6.13
02/12/2013	FOLEY, JOHN	9161	009	City Of Chicago Police	$6.50
02/12/2013	FOLEY, JOHN	9161	009	City Of Chicago Police	$3.34
11/17/2011	FINNELLY, THOMAS	9171	765	City Of Chicago Police	$16.45
11/17/2011	FINNELLY, THOMAS	9171	765	City Of Chicago Police	$6.50
11/17/2011	FINNELLY, THOMAS	9171	765	City Of Chicago Police	$147.88
11/30/2012	FINNEGAN, KEVIN	9161	019	City Of Chicago Police	$29.15
11/30/2012	FINNEGAN, KEVIN	9161	019	City Of Chicago Police	$11.78
08/21/2013	FINNEGAN, BRIAN	9161	015	City Of Chicago Police	$211.76
08/21/2013	FINNEGAN, BRIAN	9161	015	City Of Chicago Police	$6.50
08/21/2013	FINNEGAN, BRIAN	9161	015	City Of Chicago Police	$154.76
08/21/2013	FINNEGAN, BRIAN	9161	015	City Of Chicago Police	$0.40
02/21/2013	FINLEY, TIMOTHY	9161		City Of Chicago Police	$6.50

Incident Date	Claimant	Rank	Unit of	Insured	Total to be Paid
02/21/2013	FINLEY, TIMOTHY	9161		City Of Chicago Police	$209.90
02/21/2013	FINLEY, TIMOTHY	9161		City Of Chicago Police	$0.39
02/21/2013	FINLEY, TIMOTHY	9161		City Of Chicago Police	$374.70
02/21/2013	FINLEY, TIMOTHY	9161		City Of Chicago Police	$6.50
02/21/2013	FINLEY, TIMOTHY	9161		City Of Chicago Police	$0.69
02/21/2013	FINLEY, TIMOTHY	9161		City Of Chicago Police	$492.11
02/21/2013	FINLEY, TIMOTHY	9161		City Of Chicago Police	$0.91
02/21/2013	FINLEY, TIMOTHY	9161		City Of Chicago Police	$6.50
08/07/2012	FINERAN, BETH	9161	003	City Of Chicago Police	$6.50
08/07/2012	FINERAN, BETH	9161	003	City Of Chicago Police	$6.50
08/07/2012	FINERAN, BETH	9161	003	City Of Chicago Police	$133.63
08/07/2012	FINERAN, BETH	9161	003	City Of Chicago Police	$6.50
08/07/2012	FINERAN, BETH	9161	003	City Of Chicago Police	$133.63
08/07/2012	FINERAN, BETH	9161	003	City Of Chicago Police	$6.50
08/07/2012	FINERAN, BETH	9161	003	City Of Chicago Police	$133.63
08/07/2012	FINERAN, BETH	9161	003	City Of Chicago Police	$6.50
08/07/2012	FINERAN, BETH	9161	003	City Of Chicago Police	$133.63
08/07/2012	FINERAN, BETH	9161	003	City Of Chicago Police	$6.50
08/07/2012	FINERAN, BETH	9161	003	City Of Chicago Police	$133.63
08/07/2012	FINERAN, BETH	9161	003	City Of Chicago Police	$6.50
08/07/2012	FINERAN, BETH	9161	003	City Of Chicago Police	$267.26
08/07/2012	FINERAN, BETH	9161	003	City Of Chicago Police	$6.50
08/07/2012	FINERAN, BETH	9161	003	City Of Chicago Police	$133.63
08/07/2012	FINERAN, BETH	9161	003	City Of Chicago Police	$6.50
08/07/2012	FINERAN, BETH	9161	003	City Of Chicago Police	$133.63
08/07/2012	FINERAN, BETH	9161	003	City Of Chicago Police	$133.63
08/07/2012	FINERAN, BETH	9161	003	City Of Chicago Police	$6.50
08/07/2012	FINERAN, BETH	9161	003	City Of Chicago Police	$133.63
08/07/2012	FINERAN, BETH	9161	003	City Of Chicago Police	$6.50
08/07/2012	FINERAN, BETH	9161	003	City Of Chicago Police	$133.63
03/03/2013	FIETKO, MICHAEL	9161	010	City Of Chicago Police	$33.91
03/03/2013	FIETKO, MICHAEL	9161	010	City Of Chicago Police	$426.86
03/03/2013	FIETKO, MICHAEL	9161	010	City Of Chicago Police	$6.50

Incident Date	Claimant	Rank	Unit of	Insured	Total to be Paid
03/03/2013	FIETKO, MICHAEL	9161	010	City Of Chicago Police	$9.32
03/03/2013	FIETKO, MICHAEL	9161	010	City Of Chicago Police	$6.50
03/03/2013	FIETKO, MICHAEL	9161	010	City Of Chicago Police	$149.17
03/03/2013	FIETKO, MICHAEL	9161	010	City Of Chicago Police	$44.92
03/03/2013	FIETKO, MICHAEL	9161	010	City Of Chicago Police	$6.50
03/03/2013	FIETKO, MICHAEL	9161	010	City Of Chicago Police	$568.83
03/03/2013	FIETKO, MICHAEL	9161	010	City Of Chicago Police	$17.64
03/03/2013	FIETKO, MICHAEL	9161	010	City Of Chicago Police	$6.50
03/03/2013	FIETKO, MICHAEL	9161	010	City Of Chicago Police	$140.14
08/17/2012	FERRARO, PATRICIA	9161	009	City Of Chicago Police	$268.85
08/17/2012	FERRARO, PATRICIA	9161	009	City Of Chicago Police	$1.72
08/17/2012	FERRARO, PATRICIA	9161	009	City Of Chicago Police	$142.24
08/17/2012	FERRARO, PATRICIA	9161	009	City Of Chicago Police	$6.50
08/17/2012	FERRARO, PATRICIA	9161	009	City Of Chicago Police	$157.22
08/17/2012	FERRARO, PATRICIA	9161	009	City Of Chicago Police	$6.50
08/17/2012	FERRARO, PATRICIA	9161	009	City Of Chicago Police	$632.50
08/17/2012	FERRARO, PATRICIA	9161	009	City Of Chicago Police	$6.50
08/17/2012	FERRARO, PATRICIA	9161	009	City Of Chicago Police	$64.85
08/17/2012	FERRARO, PATRICIA	9161	009	City Of Chicago Police	$0.50
08/17/2012	FERRARO, PATRICIA	9161	009	City Of Chicago Police	$6.50
08/17/2012	FERRARO, PATRICIA	9161	009	City Of Chicago Police	$143.36
08/17/2012	FERRARO, PATRICIA	9161	009	City Of Chicago Police	$64.85
08/17/2012	FERRARO, PATRICIA	9161	009	City Of Chicago Police	$0.29
06/02/2013	FERN, BENJAMIN	9161	014	City Of Chicago Police	$6.50
06/02/2013	FERN, BENJAMIN	9161	014	City Of Chicago Police	$112.41
06/02/2013	FERN, BENJAMIN	9161	014	City Of Chicago Police	$0.58
06/02/2013	FERN, BENJAMIN	9161	014	City Of Chicago Police	$6.50
06/02/2013	FERN, BENJAMIN	9161	014	City Of Chicago Police	$313.66
06/02/2013	FERN, BENJAMIN	9161	014	City Of Chicago Police	$0.21
09/22/2012	FERET, KIMBERLY	9161	009	City Of Chicago Police	$151.34
09/22/2012	FERET, KIMBERLY	9161	009	City Of Chicago Police	$6.50
09/22/2012	FERET, KIMBERLY	9161	009	City Of Chicago Police	$17.87
09/22/2012	FERET, KIMBERLY	9161	009	City Of Chicago Police	$357.30

Incident Date	Claimant	Rank	Unit of	Insured	Total to be Paid
09/22/2012	FERET, KIMBERLY	9161	009	City Of Chicago Police	$6.50
09/22/2012	FERET, KIMBERLY	9161	009	City Of Chicago Police	$0.68
09/22/2012	FERET, KIMBERLY	9161	009	City Of Chicago Police	$22.18
09/22/2012	FERET, KIMBERLY	9161	009	City Of Chicago Police	$50.73
09/22/2012	FERET, KIMBERLY	9161	009	City Of Chicago Police	$6.50
09/22/2012	FERET, KIMBERLY	9161	009	City Of Chicago Police	$59.69
09/22/2012	FERET, KIMBERLY	9161	009	City Of Chicago Police	$665.95
09/22/2012	FERET, KIMBERLY	9161	009	City Of Chicago Police	$6.50
09/22/2012	FERET, KIMBERLY	9161	009	City Of Chicago Police	$1.25
09/22/2012	FERET, KIMBERLY	9161	009	City Of Chicago Police	$824.68
09/22/2012	FERET, KIMBERLY	9161	009	City Of Chicago Police	$1.53
09/22/2012	FERET, KIMBERLY	9161	009	City Of Chicago Police	$6.50
09/22/2012	FERET, KIMBERLY	9161	009	City Of Chicago Police	$1.28
09/22/2012	FERET, KIMBERLY	9161	009	City Of Chicago Police	$6.50
09/22/2012	FERET, KIMBERLY	9161	009	City Of Chicago Police	$690.25
09/22/2012	FERET, KIMBERLY	9161	009	City Of Chicago Police	$0.25
09/22/2012	FERET, KIMBERLY	9161	009	City Of Chicago Police	$6.50
09/22/2012	FERET, KIMBERLY	9161	009	City Of Chicago Police	$133.84
01/09/2010	FERENZI, RICHARD	9161	153	City Of Chicago Police	$66.24
01/09/2010	FERENZI, RICHARD	9161	153	City Of Chicago Police	$6.50
09/16/2010	FEIL, CHRISTOPHER	9161	393	City Of Chicago Police	$449.72
09/16/2010	FEIL, CHRISTOPHER	9161	393	City Of Chicago Police	$25.84
09/16/2010	FEIL, CHRISTOPHER	9161	393	City Of Chicago Police	$6.50
09/16/2010	FEIL, CHRISTOPHER	9161	393	City Of Chicago Police	$66.25
09/16/2010	FEIL, CHRISTOPHER	9161	393	City Of Chicago Police	$0.80
09/16/2010	FEIL, CHRISTOPHER	9161	393	City Of Chicago Police	$6.50
09/16/2010	FEIL, CHRISTOPHER	9161	393	City Of Chicago Police	$66.25
09/16/2010	FEIL, CHRISTOPHER	9161	393	City Of Chicago Police	$12.37
09/16/2010	FEIL, CHRISTOPHER	9161	393	City Of Chicago Police	$11.78
09/16/2010	FEIL, CHRISTOPHER	9161	393	City Of Chicago Police	$75.04
09/16/2010	FEIL, CHRISTOPHER	9161	393	City Of Chicago Police	$0.80
09/16/2010	FEIL, CHRISTOPHER	9161	393	City Of Chicago Police	$0.80
09/16/2010	FEIL, CHRISTOPHER	9161	393	City Of Chicago Police	$6.50

Incident Date	Claimant	Rank	Unit of	Insured	Total to be Paid
09/16/2010	FEIL, CHRISTOPHER	9161	393	City Of Chicago Police	$66.25
09/16/2010	FEIL, CHRISTOPHER	9161	393	City Of Chicago Police	$6.50
09/16/2010	FEIL, CHRISTOPHER	9161	393	City Of Chicago Police	$54.12
09/16/2010	FEIL, CHRISTOPHER	9161	393	City Of Chicago Police	$0.57
09/16/2010	FEIL, CHRISTOPHER	9161	393	City Of Chicago Police	$6.50
09/16/2010	FEIL, CHRISTOPHER	9161	393	City Of Chicago Police	$303.86
09/16/2010	FEIL, CHRISTOPHER	9161	393	City Of Chicago Police	$0.84
09/16/2010	FEIL, CHRISTOPHER	9161	393	City Of Chicago Police	$6.50
01/16/2006	Esparza-Hall, Alexsandra	P	00007	City Of Chicago Police	$6.50
01/16/2006	Esparza-Hall, Alexsandra	P	00007	City Of Chicago Police	$432.76
01/16/2006	Esparza-Hall, Alexsandra	P	00007	City Of Chicago Police	$45.04
10/16/2002	Engelhardt, Daniel	P	00021	City Of Chicago Police	$62.77
10/16/2002	Engelhardt, Daniel	P	00021	City Of Chicago Police	$1.60
10/16/2002	Engelhardt, Daniel	P	00021	City Of Chicago Police	$6.50
10/16/2002	Engelhardt, Daniel	P	00021	City Of Chicago Police	$6.50
12/02/2007	Edwards, Elmore	P	00001	City Of Chicago Police	$6.50
12/02/2007	Edwards, Elmore	P	00001	City Of Chicago Police	$150.56
12/02/2007	Edwards, Elmore	P	00001	City Of Chicago Police	$1.82
08/16/2000	Edenhofer, Carleen	P	00016	City Of Chicago Police	$253.38
02/10/2007	Echavarria, Victor	P	00001	City Of Chicago Police	$6.50
02/01/2013	EVANS, MATTHEW	9161		City Of Chicago Police	$6.50
02/01/2013	EVANS, MATTHEW	9161		City Of Chicago Police	$323.39
02/01/2013	EVANS, MATTHEW	9161		City Of Chicago Police	$0.60
02/01/2013	EVANS, MATTHEW	9161		City Of Chicago Police	$6.50
02/01/2013	EVANS, MATTHEW	9161		City Of Chicago Police	$323.39
02/01/2013	EVANS, MATTHEW	9161		City Of Chicago Police	$0.71
02/01/2013	EVANS, MATTHEW	9161		City Of Chicago Police	$6.50
02/01/2013	EVANS, MATTHEW	9161		City Of Chicago Police	$380.92
02/01/2013	EVANS, MATTHEW	9161		City Of Chicago Police	$1.75
02/01/2013	EVANS, MATTHEW	9161		City Of Chicago Police	$6.50
02/01/2013	EVANS, MATTHEW	9161		City Of Chicago Police	$942.01
02/01/2013	EVANS, MATTHEW	9161		City Of Chicago Police	$2.09
02/01/2013	EVANS, MATTHEW	9161		City Of Chicago Police	$6.50

Incident Date	Claimant	Rank	Unit of	Insured	Total to be Paid
02/01/2013	EVANS, MATTHEW	9161		City Of Chicago Police	$0.60
02/01/2013	EVANS, MATTHEW	9161		City Of Chicago Police	$295.23
02/01/2013	EVANS, MATTHEW	9161		City Of Chicago Police	$6.50
02/01/2013	EVANS, MATTHEW	9161		City Of Chicago Police	$0.55
02/01/2013	EVANS, MATTHEW	9161		City Of Chicago Police	$323.39
02/01/2013	EVANS, MATTHEW	9161		City Of Chicago Police	$6.50
02/01/2013	EVANS, MATTHEW	9161		City Of Chicago Police	$0.60
02/01/2013	EVANS, MATTHEW	9161		City Of Chicago Police	$59.28
02/01/2013	EVANS, MATTHEW	9161		City Of Chicago Police	$6.50
02/01/2013	EVANS, MATTHEW	9161		City Of Chicago Police	$2.41
02/01/2013	EVANS, MATTHEW	9161		City Of Chicago Police	$380.92
02/01/2013	EVANS, MATTHEW	9161		City Of Chicago Police	$0.71
02/01/2013	EVANS, MATTHEW	9161		City Of Chicago Police	$6.50
07/20/2013	ESQUIVEL, CIRILO	9161	044	City Of Chicago Police	$6.50
07/20/2013	ESQUIVEL, CIRILO	9161	044	City Of Chicago Police	$160.92
07/20/2013	ESQUIVEL, CIRILO	9161	044	City Of Chicago Police	$21.32
07/20/2013	ESQUIVEL, CIRILO	9161	044	City Of Chicago Police	$6.50
07/20/2013	ESQUIVEL, CIRILO	9161	044	City Of Chicago Police	$153.18
07/20/2013	ESQUIVEL, CIRILO	9161	044	City Of Chicago Police	$27.72
07/20/2013	ESQUIVEL, CIRILO	9161	044	City Of Chicago Police	$6.50
07/20/2013	ESQUIVEL, CIRILO	9161	044	City Of Chicago Police	$160.11
07/20/2013	ESQUIVEL, CIRILO	9161	044	City Of Chicago Police	$21.32
07/20/2013	ESQUIVEL, CIRILO	9161	044	City Of Chicago Police	$6.50
07/20/2013	ESQUIVEL, CIRILO	9161	044	City Of Chicago Police	$153.18
07/20/2013	ESQUIVEL, CIRILO	9161	044	City Of Chicago Police	$6.50
07/20/2013	ESQUIVEL, CIRILO	9161	044	City Of Chicago Police	$236.45
07/20/2013	ESQUIVEL, CIRILO	9161	044	City Of Chicago Police	$19.40
07/20/2013	ESQUIVEL, CIRILO	9161	044	City Of Chicago Police	$6.50
07/20/2013	ESQUIVEL, CIRILO	9161	044	City Of Chicago Police	$151.08
07/20/2013	ESQUIVEL, CIRILO	9161	044	City Of Chicago Police	$27.72
07/20/2013	ESQUIVEL, CIRILO	9161	044	City Of Chicago Police	$6.50
07/20/2013	ESQUIVEL, CIRILO	9161	044	City Of Chicago Police	$160.11
07/20/2013	ESQUIVEL, CIRILO	9161	044	City Of Chicago Police	$2.74

Incident Date	Claimant	Rank	Unit of	Insured	Total to be Paid
07/20/2013	ESQUIVEL, CIRILO	9161	044	City Of Chicago Police	$6.50
07/20/2013	ESQUIVEL, CIRILO	9161	044	City Of Chicago Police	$226.69
07/20/2013	ESQUIVEL, CIRILO	9161	044	City Of Chicago Police	$28.45
07/20/2013	ESQUIVEL, CIRILO	9161	044	City Of Chicago Police	$6.50
07/20/2013	ESQUIVEL, CIRILO	9161	044	City Of Chicago Police	$160.92
07/20/2013	ESQUIVEL, CIRILO	9161	044	City Of Chicago Police	$0.80
07/20/2013	ESQUIVEL, CIRILO	9161	044	City Of Chicago Police	$6.50
07/20/2013	ESQUIVEL, CIRILO	9161	044	City Of Chicago Police	$66.25
07/20/2013	ESQUIVEL, CIRILO	9161	044	City Of Chicago Police	$36.75
07/20/2013	ESQUIVEL, CIRILO	9161	044	City Of Chicago Police	$6.50
07/20/2013	ESQUIVEL, CIRILO	9161	044	City Of Chicago Police	$169.96
07/20/2013	ESQUIVEL, CIRILO	9161	044	City Of Chicago Police	$21.32
07/20/2013	ESQUIVEL, CIRILO	9161	044	City Of Chicago Police	$6.50
07/20/2013	ESQUIVEL, CIRILO	9161	044	City Of Chicago Police	$153.18
07/20/2013	ESQUIVEL, CIRILO	9161	044	City Of Chicago Police	$28.45
07/20/2013	ESQUIVEL, CIRILO	9161	044	City Of Chicago Police	$6.50
07/20/2013	ESQUIVEL, CIRILO	9161	044	City Of Chicago Police	$160.92
07/20/2013	ESQUIVEL, CIRILO	9161	044	City Of Chicago Police	$36.75
07/20/2013	ESQUIVEL, CIRILO	9161	044	City Of Chicago Police	$6.50
07/20/2013	ESQUIVEL, CIRILO	9161	044	City Of Chicago Police	$169.96
07/20/2013	ESQUIVEL, CIRILO	9161	044	City Of Chicago Police	$28.45
04/30/2013	ESCALANTE, OSCAR	9161	002	City Of Chicago Police	$0.69
04/30/2013	ESCALANTE, OSCAR	9161	002	City Of Chicago Police	$6.50
04/30/2013	ESCALANTE, OSCAR	9161	002	City Of Chicago Police	$6.50
04/30/2013	ESCALANTE, OSCAR	9161	002	City Of Chicago Police	$0.50
04/30/2013	ESCALANTE, OSCAR	9161	002	City Of Chicago Police	$319.53
04/30/2013	ESCALANTE, OSCAR	9161	002	City Of Chicago Police	$6.50
04/30/2013	ESCALANTE, OSCAR	9161	002	City Of Chicago Police	$0.59
04/30/2013	ESCALANTE, OSCAR	9161	002	City Of Chicago Police	$319.53
04/30/2013	ESCALANTE, OSCAR	9161	002	City Of Chicago Police	$6.50
04/30/2013	ESCALANTE, OSCAR	9161	002	City Of Chicago Police	$0.59
04/30/2013	ESCALANTE, OSCAR	9161	002	City Of Chicago Police	$570.97
04/30/2013	ESCALANTE, OSCAR	9161	002	City Of Chicago Police	$6.50

Incident Date	Claimant	Rank	Unit of	Insured	Total to be Paid
04/30/2013	ESCALANTE, OSCAR	9161	002	City Of Chicago Police	$1.06
04/30/2013	ESCALANTE, OSCAR	9161	002	City Of Chicago Police	$615.00
04/30/2013	ESCALANTE, OSCAR	9161	002	City Of Chicago Police	$6.50
04/30/2013	ESCALANTE, OSCAR	9161	002	City Of Chicago Police	$116.51
04/30/2013	ESCALANTE, OSCAR	9161	002	City Of Chicago Police	$639.06
04/30/2013	ESCALANTE, OSCAR	9161	002	City Of Chicago Police	$6.50
04/30/2013	ESCALANTE, OSCAR	9161	002	City Of Chicago Police	$1.18
04/30/2013	ESCALANTE, OSCAR	9161	002	City Of Chicago Police	$54.12
04/30/2013	ESCALANTE, OSCAR	9161	002	City Of Chicago Police	$6.50
04/30/2013	ESCALANTE, OSCAR	9161	002	City Of Chicago Police	$319.53
04/30/2013	ESCALANTE, OSCAR	9161	002	City Of Chicago Police	$6.50
04/30/2013	ESCALANTE, OSCAR	9161	002	City Of Chicago Police	$0.59
04/30/2013	ESCALANTE, OSCAR	9161	002	City Of Chicago Police	$6.50
04/30/2013	ESCALANTE, OSCAR	9161	002	City Of Chicago Police	$2.95
04/30/2013	ESCALANTE, OSCAR	9161	002	City Of Chicago Police	$54.12
04/30/2013	ESCALANTE, OSCAR	9161	002	City Of Chicago Police	$6.50
04/30/2013	ESCALANTE, OSCAR	9161	002	City Of Chicago Police	$274.31
04/30/2013	ESCALANTE, OSCAR	9161	002	City Of Chicago Police	$6.50
04/30/2013	ESCALANTE, OSCAR	9161	002	City Of Chicago Police	$0.50
04/30/2013	ESCALANTE, OSCAR	9161	002	City Of Chicago Police	$274.31
04/30/2013	ESCALANTE, OSCAR	9161	002	City Of Chicago Police	$6.50
04/30/2013	ESCALANTE, OSCAR	9161	002	City Of Chicago Police	$0.50
04/30/2013	ESCALANTE, OSCAR	9161	002	City Of Chicago Police	$274.31
04/30/2013	ESCALANTE, OSCAR	9161	002	City Of Chicago Police	$6.50
04/30/2013	ESCALANTE, OSCAR	9161	002	City Of Chicago Police	$0.50
04/30/2013	ESCALANTE, OSCAR	9161	002	City Of Chicago Police	$372.64
04/30/2013	ESCALANTE, OSCAR	9161	002	City Of Chicago Police	$274.31
09/03/2012	ENRIQUEZ, ELIZABETH	9161	007	City Of Chicago Police	$6.50
09/03/2012	ENRIQUEZ, ELIZABETH	9161	007	City Of Chicago Police	$66.25
09/03/2012	ENRIQUEZ, ELIZABETH	9161	007	City Of Chicago Police	$0.37
09/03/2012	ENRIQUEZ, ELIZABETH	9161	007	City Of Chicago Police	$6.50
09/03/2012	ENRIQUEZ, ELIZABETH	9161	007	City Of Chicago Police	$52.53
09/03/2012	ENRIQUEZ, ELIZABETH	9161	007	City Of Chicago Police	$0.80

Incident Date	Claimant	Rank	Unit of	Insured	Total to be Paid
09/03/2012	ENRIQUEZ, ELIZABETH	9161	007	City Of Chicago Police	$462.97
09/03/2012	ENRIQUEZ, ELIZABETH	9161	007	City Of Chicago Police	$6.50
03/07/2012	ENG, DOUGLAS	9161	015	City Of Chicago Police	$69.74
03/07/2012	ENG, DOUGLAS	9161	015	City Of Chicago Police	$6.50
03/07/2012	ENG, DOUGLAS	9161	015	City Of Chicago Police	$172.83
03/07/2012	ENG, DOUGLAS	9161	015	City Of Chicago Police	$6.50
03/07/2012	ENG, DOUGLAS	9161	015	City Of Chicago Police	$0.32
03/07/2012	ENG, DOUGLAS	9161	015	City Of Chicago Police	$69.74
03/07/2012	ENG, DOUGLAS	9161	015	City Of Chicago Police	$6.50
03/07/2012	ENG, DOUGLAS	9161	015	City Of Chicago Police	$6.50
03/07/2012	ENG, DOUGLAS	9161	015	City Of Chicago Police	$362.23
03/07/2012	ENG, DOUGLAS	9161	015	City Of Chicago Police	$6.50
03/07/2012	ENG, DOUGLAS	9161	015	City Of Chicago Police	$101.32
03/07/2012	ENG, DOUGLAS	9161	015	City Of Chicago Police	$362.23
03/07/2012	ENG, DOUGLAS	9161	015	City Of Chicago Police	$6.50
03/07/2012	ENG, DOUGLAS	9161	015	City Of Chicago Police	$101.32
03/07/2012	ENG, DOUGLAS	9161	015	City Of Chicago Police	$362.23
03/07/2012	ENG, DOUGLAS	9161	015	City Of Chicago Police	$6.50
03/07/2012	ENG, DOUGLAS	9161	015	City Of Chicago Police	$101.32
03/07/2012	ENG, DOUGLAS	9161	015	City Of Chicago Police	$110.00
03/07/2012	ENG, DOUGLAS	9161	015	City Of Chicago Police	$6.50
03/07/2012	ENG, DOUGLAS	9161	015	City Of Chicago Police	$45.17
03/07/2012	ENG, DOUGLAS	9161	015	City Of Chicago Police	$6.50
03/07/2012	ENG, DOUGLAS	9161	015	City Of Chicago Police	$116.85
03/07/2012	ENG, DOUGLAS	9161	015	City Of Chicago Police	$6.50
03/07/2012	ENG, DOUGLAS	9161	015	City Of Chicago Police	$45.17
03/07/2012	ENG, DOUGLAS	9161	015	City Of Chicago Police	$14.43
03/07/2012	ENG, DOUGLAS	9161	015	City Of Chicago Police	$564.71
03/07/2012	ENG, DOUGLAS	9161	015	City Of Chicago Police	$6.50
04/02/2012	ENG, DOUGLAS	9161	015	City Of Chicago Police	$0.32
04/02/2012	ENG, DOUGLAS	9161	015	City Of Chicago Police	$172.83
04/02/2012	ENG, DOUGLAS	9161	015	City Of Chicago Police	$172.83
04/02/2012	ENG, DOUGLAS	9161	015	City Of Chicago Police	$0.32

Incident Date	Claimant	Rank	Unit of	Insured	Total to be Paid
04/02/2012	ENG, DOUGLAS	9161	015	City Of Chicago Police	$6.50
04/02/2012	ENG, DOUGLAS	9161	015	City Of Chicago Police	$172.83
04/02/2012	ENG, DOUGLAS	9161	015	City Of Chicago Police	$6.50
04/02/2012	ENG, DOUGLAS	9161	015	City Of Chicago Police	$174.22
04/02/2012	ENG, DOUGLAS	9161	015	City Of Chicago Police	$0.33
04/02/2012	ENG, DOUGLAS	9161	015	City Of Chicago Police	$6.50
04/02/2012	ENG, DOUGLAS	9161	015	City Of Chicago Police	$174.42
04/02/2012	ENG, DOUGLAS	9161	015	City Of Chicago Police	$0.32
04/02/2012	ENG, DOUGLAS	9161	015	City Of Chicago Police	$6.50
04/02/2012	ENG, DOUGLAS	9161	015	City Of Chicago Police	$172.83
04/02/2012	ENG, DOUGLAS	9161	015	City Of Chicago Police	$0.32
04/02/2012	ENG, DOUGLAS	9161	015	City Of Chicago Police	$6.50
04/02/2012	ENG, DOUGLAS	9161	015	City Of Chicago Police	$172.83
04/02/2012	ENG, DOUGLAS	9161	015	City Of Chicago Police	$0.32
04/02/2012	ENG, DOUGLAS	9161	015	City Of Chicago Police	$6.50
04/02/2012	ENG, DOUGLAS	9161	015	City Of Chicago Police	$6.50
03/22/2012	ELARDE HATZIS, BABETTE	9161		City Of Chicago Police	$3.58
03/22/2012	ELARDE HATZIS, BABETTE	9161		City Of Chicago Police	$6.50
03/22/2012	ELARDE HATZIS, BABETTE	9161		City Of Chicago Police	$140.27
03/22/2012	ELARDE HATZIS, BABETTE	9161		City Of Chicago Police	$2.20
03/22/2012	ELARDE HATZIS, BABETTE	9161		City Of Chicago Police	$782.57
03/22/2012	ELARDE HATZIS, BABETTE	9161		City Of Chicago Police	$149.69
03/22/2012	ELARDE HATZIS, BABETTE	9161		City Of Chicago Police	$6.50
03/22/2012	ELARDE HATZIS, BABETTE	9161		City Of Chicago Police	$20.00
03/22/2012	ELARDE HATZIS, BABETTE	9161		City Of Chicago Police	$6.50
03/22/2012	ELARDE HATZIS, BABETTE	9161		City Of Chicago Police	$6.50
05/22/2012	EIGENBAUER, ROBERT			City Of Chicago Police	$9.05
05/22/2012	EIGENBAUER, ROBERT			City Of Chicago Police	$6.50
06/24/2013	EIGENBAUER, ROBERT	9161	701	City Of Chicago Police	$5.32
06/24/2013	EIGENBAUER, ROBERT	9161	701	City Of Chicago Police	$143.12
06/24/2013	EIGENBAUER, ROBERT	9161	701	City Of Chicago Police	$6.50
06/24/2013	EIGENBAUER, ROBERT	9161	701	City Of Chicago Police	$12.07
06/24/2013	EIGENBAUER, ROBERT	9161	701	City Of Chicago Police	$143.12

Incident Date	Claimant	Rank	Unit of	Insured	Total to be Paid
06/24/2013	EIGENBAUER, ROBERT	9161	701	City Of Chicago Police	$6.50
06/24/2013	EIGENBAUER, ROBERT	9161	701	City Of Chicago Police	$12.07
06/24/2013	EIGENBAUER, ROBERT	9161	701	City Of Chicago Police	$166.49
06/24/2013	EIGENBAUER, ROBERT	9161	701	City Of Chicago Police	$6.50
06/24/2013	EIGENBAUER, ROBERT	9161	701	City Of Chicago Police	$33.57
06/24/2013	EIGENBAUER, ROBERT	9161	701	City Of Chicago Police	$148.80
06/24/2013	EIGENBAUER, ROBERT	9161	701	City Of Chicago Police	$6.50
06/24/2013	EIGENBAUER, ROBERT	9161	701	City Of Chicago Police	$17.29
06/24/2013	EIGENBAUER, ROBERT	9161	701	City Of Chicago Police	$135.79
06/24/2013	EIGENBAUER, ROBERT	9161	701	City Of Chicago Police	$6.50
06/24/2013	EIGENBAUER, ROBERT	9161	701	City Of Chicago Police	$5.32
06/24/2013	EIGENBAUER, ROBERT	9161	701	City Of Chicago Police	$166.49
06/24/2013	EIGENBAUER, ROBERT	9161	701	City Of Chicago Police	$6.50
06/24/2013	EIGENBAUER, ROBERT	9161	701	City Of Chicago Police	$33.57
06/24/2013	EIGENBAUER, ROBERT	9161	701	City Of Chicago Police	$166.49
06/24/2013	EIGENBAUER, ROBERT	9161	701	City Of Chicago Police	$6.50
06/24/2013	EIGENBAUER, ROBERT	9161	701	City Of Chicago Police	$33.57
06/24/2013	EIGENBAUER, ROBERT	9161	701	City Of Chicago Police	$135.79
06/24/2013	EIGENBAUER, ROBERT	9161	701	City Of Chicago Police	$6.50
06/24/2013	EIGENBAUER, ROBERT	9161	701	City Of Chicago Police	$6.50
06/24/2013	EIGENBAUER, ROBERT	9161	701	City Of Chicago Police	$5.32
06/24/2013	EIGENBAUER, ROBERT	9161	701	City Of Chicago Police	$135.79
12/09/2010	EDWARDS JR, ELMORE			City Of Chicago Police	$40.00
07/14/1988	Domagala, Bernard	P	09999	City Of Chicago Police	$18.16
07/14/1988	Domagala, Bernard	P	09999	City Of Chicago Police	$6.50
07/14/1988	Domagala, Bernard	P	09999	City Of Chicago Police	$24.00
07/14/1988	Domagala, Bernard	P	09999	City Of Chicago Police	$6.50
07/14/1988	Domagala, Bernard	P	09999	City Of Chicago Police	$1.38
07/14/1988	Domagala, Bernard	P	09999	City Of Chicago Police	$57.51
07/14/1988	Domagala, Bernard	P	09999	City Of Chicago Police	$6.50
07/14/1988	Domagala, Bernard	P	09999	City Of Chicago Police	$0.60
07/14/1988	Domagala, Bernard	P	09999	City Of Chicago Police	$59.28
07/14/1988	Domagala, Bernard	P	09999	City Of Chicago Police	$685.02

Incident Date	Claimant	Rank	Unit of	Insured	Total to be Paid
07/14/1988	Domagala, Bernard	P	09999	City Of Chicago Police	$57.51
07/14/1988	Domagala, Bernard	P	09999	City Of Chicago Police	$6.50
07/14/1988	Domagala, Bernard	P	09999	City Of Chicago Police	$0.60
07/14/1988	Domagala, Bernard	P	09999	City Of Chicago Police	$192.00
07/14/1988	Domagala, Bernard	P	09999	City Of Chicago Police	$208.00
07/14/1988	Domagala, Bernard	P	09999	City Of Chicago Police	$192.00
07/14/1988	Domagala, Bernard	P	09999	City Of Chicago Police	$192.00
07/14/1988	Domagala, Bernard	P	09999	City Of Chicago Police	$96.00
07/14/1988	Domagala, Bernard	P	09999	City Of Chicago Police	$256.00
07/14/1988	Domagala, Bernard	P	09999	City Of Chicago Police	$12.00
07/14/1988	Domagala, Bernard	P	09999	City Of Chicago Police	$6.50
07/14/1988	Domagala, Bernard	P	09999	City Of Chicago Police	$4.80
07/14/1988	Domagala, Bernard	P	09999	City Of Chicago Police	$181.27
07/14/1988	Domagala, Bernard	P	09999	City Of Chicago Police	$6.50
07/14/1988	Domagala, Bernard	P	09999	City Of Chicago Police	$441.08
07/14/1988	Domagala, Bernard	P	09999	City Of Chicago Police	$238.93
02/01/1994	Deyoung, Debra L	P	00023	City Of Chicago Police	$16.95
02/01/1994	Deyoung, Debra L	P	00023	City Of Chicago Police	$139.38
02/01/1994	Deyoung, Debra L	P	00023	City Of Chicago Police	$148.42
02/01/1994	Deyoung, Debra L	P	00023	City Of Chicago Police	$1.88
02/01/1994	Deyoung, Debra L	P	00023	City Of Chicago Police	$6.50
02/01/1994	Deyoung, Debra L	P	00023	City Of Chicago Police	$155.61
02/01/1994	Deyoung, Debra L	P	00023	City Of Chicago Police	$0.32
02/01/1994	Deyoung, Debra L	P	00023	City Of Chicago Police	$6.50
02/01/1994	Deyoung, Debra L	P	00023	City Of Chicago Police	$243.67
02/01/1994	Deyoung, Debra L	P	00023	City Of Chicago Police	$6.50
02/01/1994	Deyoung, Debra L	P	00023	City Of Chicago Police	$530.19
02/01/1994	Deyoung, Debra L	P	00023	City Of Chicago Police	$23.64
02/01/1994	Deyoung, Debra L	P	00023	City Of Chicago Police	$0.32
02/01/1994	Deyoung, Debra L	P	00023	City Of Chicago Police	$6.50
02/01/1994	Deyoung, Debra L	P	00023	City Of Chicago Police	$26.60
02/01/1994	Deyoung, Debra L	P	00023	City Of Chicago Police	$6.50
02/01/1994	Deyoung, Debra L	P	00023	City Of Chicago Police	$155.69

Incident Date	Claimant	Rank	Unit of	Insured	Total to be Paid
02/01/1994	Deyoung, Debra L	P	00023	City Of Chicago Police	$1.87
02/01/1994	Deyoung, Debra L	P	00023	City Of Chicago Police	$6.50
02/01/1994	Deyoung, Debra L	P	00023	City Of Chicago Police	$154.38
02/01/1994	Deyoung, Debra L	P	00023	City Of Chicago Police	$44.25
02/01/1994	Deyoung, Debra L	P	00023	City Of Chicago Police	$6.50
02/01/1994	Deyoung, Debra L	P	00023	City Of Chicago Police	$23.64
02/01/1994	Deyoung, Debra L	P	00023	City Of Chicago Police	$6.50
02/01/1994	Deyoung, Debra L	P	00023	City Of Chicago Police	$155.69
02/01/1994	Deyoung, Debra L	P	00023	City Of Chicago Police	$12.17
02/01/1994	Deyoung, Debra L	P	00023	City Of Chicago Police	$6.50
02/01/1994	Deyoung, Debra L	P	00023	City Of Chicago Police	$16.95
02/01/1994	Deyoung, Debra L	P	00023	City Of Chicago Police	$6.50
02/01/1994	Deyoung, Debra L	P	00023	City Of Chicago Police	$148.42
02/01/1994	Deyoung, Debra L	P	00023	City Of Chicago Police	$8.64
02/01/1994	Deyoung, Debra L	P	00023	City Of Chicago Police	$6.50
02/01/1994	Deyoung, Debra L	P	00023	City Of Chicago Police	$6.50
08/25/2013	DUNCAN, YOLANDA	9161	145	City Of Chicago Police	$23.95
08/25/2013	DUNCAN, YOLANDA	9161	145	City Of Chicago Police	$6.50
08/25/2013	DUNCAN, YOLANDA	9161	145	City Of Chicago Police	$19.78
08/25/2013	DUNCAN, YOLANDA	9161	145	City Of Chicago Police	$6.50
08/25/2013	DUNCAN, YOLANDA	9161	145	City Of Chicago Police	$272.17
08/25/2013	DUNCAN, YOLANDA	9161	145	City Of Chicago Police	$798.53
08/25/2013	DUNCAN, YOLANDA	9161	145	City Of Chicago Police	$6.50
08/25/2013	DUNCAN, YOLANDA	9161	145	City Of Chicago Police	$363.44
08/25/2013	DUNCAN, YOLANDA	9161	145	City Of Chicago Police	$6.50
08/25/2013	DUNCAN, YOLANDA	9161	145	City Of Chicago Police	$13.62
08/25/2013	DUNCAN, YOLANDA	9161	145	City Of Chicago Police	$63.20
08/25/2013	DUNCAN, YOLANDA	9161	145	City Of Chicago Police	$12.01
08/25/2013	DUNCAN, YOLANDA	9161	145	City Of Chicago Police	$9.62
08/25/2013	DUNCAN, YOLANDA	9161	145	City Of Chicago Police	$202.51
08/25/2013	DUNCAN, YOLANDA	9161	145	City Of Chicago Police	$6.50
08/25/2013	DUNCAN, YOLANDA	9161	145	City Of Chicago Police	$13.14
08/25/2013	DUNCAN, YOLANDA	9161	145	City Of Chicago Police	$304.91

Incident Date	Claimant	Rank	Unit of	Insured	Total to be Paid
01/24/2013	DUFFY, KEVIN	9161	018	City Of Chicago Police	$3.81
01/24/2013	DUFFY, KEVIN	9161	018	City Of Chicago Police	$6.50
01/24/2013	DUFFY, KEVIN	9161	018	City Of Chicago Police	$260.23
05/04/2013	DRELL, ROBERT			City Of Chicago Police	$6.50
05/04/2013	DRELL, ROBERT			City Of Chicago Police	$170.42
05/04/2013	DRELL, ROBERT			City Of Chicago Police	$6.50
05/04/2013	DRELL, ROBERT			City Of Chicago Police	$207.70
05/04/2013	DRELL, ROBERT			City Of Chicago Police	$0.75
05/04/2013	DRELL, ROBERT			City Of Chicago Police	$6.50
05/04/2013	DRELL, ROBERT			City Of Chicago Police	$62.37
05/04/2013	DRELL, ROBERT			City Of Chicago Police	$1.39
05/04/2013	DRELL, ROBERT			City Of Chicago Police	$6.50
05/04/2013	DRELL, ROBERT			City Of Chicago Police	$114.69
05/04/2013	DRELL, ROBERT			City Of Chicago Police	$0.40
05/04/2013	DRELL, ROBERT			City Of Chicago Police	$6.50
05/04/2013	DRELL, ROBERT			City Of Chicago Police	$33.25
05/04/2013	DRELL, ROBERT			City Of Chicago Police	$0.40
05/04/2013	DRELL, ROBERT			City Of Chicago Police	$6.50
05/04/2013	DRELL, ROBERT			City Of Chicago Police	$33.25
05/04/2013	DRELL, ROBERT			City Of Chicago Police	$2.06
05/04/2013	DRELL, ROBERT			City Of Chicago Police	$6.50
05/04/2013	DRELL, ROBERT			City Of Chicago Police	$170.42
05/04/2013	DRELL, ROBERT			City Of Chicago Police	$2.06
05/04/2013	DRELL, ROBERT			City Of Chicago Police	$6.50
05/04/2013	DRELL, ROBERT			City Of Chicago Police	$97.76
07/11/2013	DOMIO, MALCOLM	9161		City Of Chicago Police	$1.73
07/11/2013	DOMIO, MALCOLM	9161		City Of Chicago Police	$655.87
07/11/2013	DOMIO, MALCOLM	9161		City Of Chicago Police	$6.50
07/11/2013	DOMIO, MALCOLM	9161		City Of Chicago Police	$183.63
07/11/2013	DOMIO, MALCOLM	9161		City Of Chicago Police	$6.50
07/11/2013	DOMIO, MALCOLM	9161		City Of Chicago Police	$161.90
07/11/2013	DOMIO, MALCOLM	9161		City Of Chicago Police	$6.50
07/11/2013	DOMIO, MALCOLM	9161		City Of Chicago Police	$6.58

Incident Date	Claimant	Rank	Unit of	Insured	Total to be Paid
07/11/2013	DOMIO, MALCOLM	9161		City Of Chicago Police	$30.10
07/11/2013	DOMIO, MALCOLM	9161		City Of Chicago Police	$6.50
09/05/2013	DOLAN, CHRISTINE			City Of Chicago Police	$66.23
09/05/2013	DOLAN, CHRISTINE			City Of Chicago Police	$6.50
09/05/2013	DOLAN, CHRISTINE			City Of Chicago Police	$12.01
09/05/2013	DOLAN, CHRISTINE			City Of Chicago Police	$6.50
09/05/2013	DOLAN, CHRISTINE			City Of Chicago Police	$29.67
09/05/2013	DOLAN, CHRISTINE			City Of Chicago Police	$6.50
09/05/2013	DOLAN, CHRISTINE			City Of Chicago Police	$120.73
09/05/2013	DOLAN, CHRISTINE			City Of Chicago Police	$6.50
09/05/2013	DOLAN, CHRISTINE			City Of Chicago Police	$183.63
09/05/2013	DOLAN, CHRISTINE			City Of Chicago Police	$6.50
09/05/2013	DOLAN, CHRISTINE			City Of Chicago Police	$291.26
09/05/2013	DOLAN, CHRISTINE			City Of Chicago Police	$27.26
09/05/2013	DOLAN, CHRISTINE			City Of Chicago Police	$13.28
09/05/2013	DOLAN, CHRISTINE			City Of Chicago Police	$17.32
05/13/2013	DIXON, HOWARD	9161	312	City Of Chicago Police	$6.50
05/13/2013	DIXON, HOWARD	9161	312	City Of Chicago Police	$134.15
05/13/2013	DIXON, HOWARD	9161	312	City Of Chicago Police	$0.47
05/13/2013	DIXON, HOWARD	9161	312	City Of Chicago Police	$6.50
05/13/2013	DIXON, HOWARD	9161	312	City Of Chicago Police	$252.56
05/13/2013	DIXON, HOWARD	9161	312	City Of Chicago Police	$118.05
05/13/2013	DIXON, HOWARD	9161	312	City Of Chicago Police	$6.50
06/30/2013	DISTASIO, ROBERT	9165	610	City Of Chicago Police	$6.50
06/30/2013	DISTASIO, ROBERT	9165	610	City Of Chicago Police	$349.15
06/30/2013	DISTASIO, ROBERT	9165	610	City Of Chicago Police	$6.50
06/30/2013	DISTASIO, ROBERT	9165	610	City Of Chicago Police	$0.64
06/30/2013	DISTASIO, ROBERT	9165	610	City Of Chicago Police	$957.60
06/30/2013	DISTASIO, ROBERT	9165	610	City Of Chicago Police	$6.50
06/30/2013	DISTASIO, ROBERT	9165	610	City Of Chicago Police	$519.73
06/30/2013	DISTASIO, ROBERT	9165	610	City Of Chicago Police	$6.50
06/30/2013	DISTASIO, ROBERT	9165	610	City Of Chicago Police	$6.50
06/30/2013	DISTASIO, ROBERT	9165	610	City Of Chicago Police	$572.74

Incident Date	Claimant	Rank	Unit of	Insured	Total to be Paid
06/30/2013	DISTASIO, ROBERT	9165	610	City Of Chicago Police	$6.50
06/30/2013	DISTASIO, ROBERT	9165	610	City Of Chicago Police	$361.87
06/30/2013	DISTASIO, ROBERT	9165	610	City Of Chicago Police	$6.50
06/30/2013	DISTASIO, ROBERT	9165	610	City Of Chicago Police	$0.67
06/30/2013	DISTASIO, ROBERT	9165	610	City Of Chicago Police	$837.90
06/30/2013	DISTASIO, ROBERT	9165	610	City Of Chicago Police	$6.50
06/30/2013	DISTASIO, ROBERT	9165	610	City Of Chicago Police	$6.50
06/30/2013	DISTASIO, ROBERT	9165	610	City Of Chicago Police	$957.60
06/30/2013	DISTASIO, ROBERT	9165	610	City Of Chicago Police	$6.50
07/08/2011	DIPASQUALE, SHANNON	9161	009	City Of Chicago Police	$83.39
07/08/2011	DIPASQUALE, SHANNON	9161	009	City Of Chicago Police	$83.74
07/08/2011	DIPASQUALE, SHANNON	9161	009	City Of Chicago Police	$25.53
07/08/2011	DIPASQUALE, SHANNON	9161	009	City Of Chicago Police	$436.98
07/08/2011	DIPASQUALE, SHANNON	9161	009	City Of Chicago Police	$6.50
07/08/2011	DIPASQUALE, SHANNON	9161	009	City Of Chicago Police	$0.82
07/08/2011	DIPASQUALE, SHANNON	9161	009	City Of Chicago Police	$6.50
07/08/2011	DIPASQUALE, SHANNON	9161	009	City Of Chicago Police	$6.50
07/08/2011	DIPASQUALE, SHANNON	9161	009	City Of Chicago Police	$685.14
07/08/2011	DIPASQUALE, SHANNON	9161	009	City Of Chicago Police	$6.50
07/08/2011	DIPASQUALE, SHANNON	9161	009	City Of Chicago Police	$0.33
07/08/2011	DIPASQUALE, SHANNON	9161	009	City Of Chicago Police	$6.50
07/08/2011	DIPASQUALE, SHANNON	9161	009	City Of Chicago Police	$177.37
07/08/2011	DIPASQUALE, SHANNON	9161	009	City Of Chicago Police	$99.71
07/08/2011	DIPASQUALE, SHANNON	9161	009	City Of Chicago Police	$0.16
01/14/2013	DINKHA, JANEIT	9161		City Of Chicago Police	$112.75
01/14/2013	DINKHA, JANEIT	9161		City Of Chicago Police	$6.50
12/15/2012	DIMAS, CONSTANTINOS	9161		City Of Chicago Police	$169.47
12/15/2012	DIMAS, CONSTANTINOS	9161		City Of Chicago Police	$6.50
12/15/2012	DIMAS, CONSTANTINOS	9161		City Of Chicago Police	$6.50
12/15/2012	DIMAS, CONSTANTINOS	9161		City Of Chicago Police	$717.04
12/15/2012	DIMAS, CONSTANTINOS	9161		City Of Chicago Police	$6.50
12/15/2012	DIMAS, CONSTANTINOS	9161		City Of Chicago Police	$74.38
12/15/2012	DIMAS, CONSTANTINOS	9161		City Of Chicago Police	$158.19

Incident Date	Claimant	Rank	Unit of	Insured	Total to be Paid
12/15/2012	DIMAS, CONSTANTINOS	9161		City Of Chicago Police	$6.50
12/15/2012	DIMAS, CONSTANTINOS	9161		City Of Chicago Police	$403.64
12/15/2012	DIMAS, CONSTANTINOS	9161		City Of Chicago Police	$0.40
12/15/2012	DIMAS, CONSTANTINOS	9161		City Of Chicago Police	$6.50
12/15/2012	DIMAS, CONSTANTINOS	9161		City Of Chicago Police	$213.63
12/15/2012	DIMAS, CONSTANTINOS	9161		City Of Chicago Police	$0.47
12/15/2012	DIMAS, CONSTANTINOS	9161		City Of Chicago Police	$6.50
12/15/2012	DIMAS, CONSTANTINOS	9161		City Of Chicago Police	$252.56
12/15/2012	DIMAS, CONSTANTINOS	9161		City Of Chicago Police	$0.87
12/15/2012	DIMAS, CONSTANTINOS	9161		City Of Chicago Police	$6.50
12/15/2012	DIMAS, CONSTANTINOS	9161		City Of Chicago Police	$464.32
12/15/2012	DIMAS, CONSTANTINOS	9161		City Of Chicago Police	$0.83
12/15/2012	DIMAS, CONSTANTINOS	9161		City Of Chicago Police	$6.50
12/15/2012	DIMAS, CONSTANTINOS	9161		City Of Chicago Police	$438.94
02/27/2011	DIMALANTA, RENE		025	City Of Chicago Police	$6.50
02/27/2011	DIMALANTA, RENE		025	City Of Chicago Police	$136.94
02/27/2011	DIMALANTA, RENE		025	City Of Chicago Police	$6.50
02/27/2011	DIMALANTA, RENE		025	City Of Chicago Police	$3.50
09/11/2012	DIGGS, GAYLE	9171	189	City Of Chicago Police	$180.58
09/11/2012	DIGGS, GAYLE	9171	189	City Of Chicago Police	$6.50
07/11/2013	DIAZ JR, VICENTE	9161	044	City Of Chicago Police	$384.87
07/11/2013	DIAZ JR, VICENTE	9161	044	City Of Chicago Police	$6.50
07/11/2013	DIAZ JR, VICENTE	9161	044	City Of Chicago Police	$0.72
07/11/2013	DIAZ JR, VICENTE	9161	044	City Of Chicago Police	$6.50
07/11/2013	DIAZ JR, VICENTE	9161	044	City Of Chicago Police	$466.22
07/11/2013	DIAZ JR, VICENTE	9161	044	City Of Chicago Police	$6.50
07/11/2013	DIAZ JR, VICENTE	9161	044	City Of Chicago Police	$0.87
07/11/2013	DIAZ JR, VICENTE	9161	044	City Of Chicago Police	$414.97
07/11/2013	DIAZ JR, VICENTE	9161	044	City Of Chicago Police	$6.50
07/11/2013	DIAZ JR, VICENTE	9161	044	City Of Chicago Police	$0.77
07/11/2013	DIAZ JR, VICENTE	9161	044	City Of Chicago Police	$51.41
07/11/2013	DIAZ JR, VICENTE	9161	044	City Of Chicago Police	$6.50
07/11/2013	DIAZ JR, VICENTE	9161	044	City Of Chicago Police	$0.62

Incident Date	Claimant	Rank	Unit of	Insured	Total to be Paid
07/11/2013	DIAZ JR, VICENTE	9161	044	City Of Chicago Police	$312.24
07/11/2013	DIAZ JR, VICENTE	9161	044	City Of Chicago Police	$6.50
07/11/2013	DIAZ JR, VICENTE	9161	044	City Of Chicago Police	$0.59
07/11/2013	DIAZ JR, VICENTE	9161	044	City Of Chicago Police	$355.85
07/11/2013	DIAZ JR, VICENTE	9161	044	City Of Chicago Police	$6.50
07/11/2013	DIAZ JR, VICENTE	9161	044	City Of Chicago Police	$0.67
07/11/2013	DIAZ JR, VICENTE	9161	044	City Of Chicago Police	$457.64
07/11/2013	DIAZ JR, VICENTE	9161	044	City Of Chicago Police	$6.50
07/11/2013	DIAZ JR, VICENTE	9161	044	City Of Chicago Police	$0.85
07/14/2013	DEZONNO, DAVID	9161	017	City Of Chicago Police	$0.30
07/14/2013	DEZONNO, DAVID	9161	017	City Of Chicago Police	$160.72
07/14/2013	DEZONNO, DAVID	9161	017	City Of Chicago Police	$35.67
07/14/2013	DEZONNO, DAVID	9161	017	City Of Chicago Police	$6.50
07/14/2013	DEZONNO, DAVID	9161	017	City Of Chicago Police	$217.91
07/14/2013	DEZONNO, DAVID	9161	017	City Of Chicago Police	$160.72
07/14/2013	DEZONNO, DAVID	9161	017	City Of Chicago Police	$6.50
07/14/2013	DEZONNO, DAVID	9161	017	City Of Chicago Police	$0.30
07/14/2013	DEZONNO, DAVID	9161	017	City Of Chicago Police	$6.50
07/14/2013	DEZONNO, DAVID	9161	017	City Of Chicago Police	$6.50
05/05/2013	DESAI, RISHI	9161	044	City Of Chicago Police	$34.26
05/05/2013	DESAI, RISHI	9161	044	City Of Chicago Police	$6.50
12/17/2012	DERCOLA, MATT	9161	312	City Of Chicago Police	$6.50
12/17/2012	DERCOLA, MATT	9161	312	City Of Chicago Police	$7.56
12/17/2012	DERCOLA, MATT	9161	312	City Of Chicago Police	$6.50
12/17/2012	DERCOLA, MATT	9161	312	City Of Chicago Police	$2.41
12/17/2012	DERCOLA, MATT	9161	312	City Of Chicago Police	$59.28
12/17/2012	DERCOLA, MATT	9161	312	City Of Chicago Police	$186.29
12/17/2012	DERCOLA, MATT	9161	312	City Of Chicago Police	$6.50
05/19/2011	DENNIS, ANDRE	9161	005	City Of Chicago Police	$54.40
05/19/2011	DENNIS, ANDRE	9161	005	City Of Chicago Police	$6.50
05/19/2011	DENNIS, ANDRE	9161	005	City Of Chicago Police	$3.53
03/11/2012	DELVALLE, HENRY	9161		City Of Chicago Police	$246.95
03/11/2012	DELVALLE, HENRY	9161		City Of Chicago Police	$6.50

Incident Date	Claimant	Rank	Unit of	Insured	Total to be Paid
03/11/2012	DELVALLE, HENRY	9161		City Of Chicago Police	$0.62
03/11/2012	DELVALLE, HENRY	9161		City Of Chicago Police	$6.50
03/11/2012	DELVALLE, HENRY	9161		City Of Chicago Police	$334.59
03/11/2012	DELVALLE, HENRY	9161		City Of Chicago Police	$6.50
03/11/2012	DELVALLE, HENRY	9161		City Of Chicago Police	$190.69
03/11/2012	DELVALLE, HENRY	9161		City Of Chicago Police	$6.50
01/01/2013	DELLORTO, JOHN	9161	284	City Of Chicago Police	$6.50
01/01/2013	DELLORTO, JOHN	9161	284	City Of Chicago Police	$241.79
01/01/2013	DELLORTO, JOHN	9161	284	City Of Chicago Police	$6.50
01/01/2013	DELLORTO, JOHN	9161	284	City Of Chicago Police	$0.45
01/01/2013	DELLORTO, JOHN	9161	284	City Of Chicago Police	$526.52
01/01/2013	DELLORTO, JOHN	9161	284	City Of Chicago Police	$6.50
01/01/2013	DELLORTO, JOHN	9161	284	City Of Chicago Police	$0.98
01/01/2013	DELLORTO, JOHN	9161	284	City Of Chicago Police	$299.32
01/01/2013	DELLORTO, JOHN	9161	284	City Of Chicago Police	$6.50
01/01/2013	DELLORTO, JOHN	9161	284	City Of Chicago Police	$0.56
01/01/2013	DELLORTO, JOHN	9161	284	City Of Chicago Police	$58.43
01/01/2013	DELLORTO, JOHN	9161	284	City Of Chicago Police	$54.12
08/21/2013	DELGADO, JOHN	9171	024	City Of Chicago Police	$6.50
08/21/2013	DELGADO, JOHN	9171	024	City Of Chicago Police	$15.65
08/21/2013	DELGADO, JOHN	9171	024	City Of Chicago Police	$7.70
08/21/2013	DELGADO, JOHN	9171	024	City Of Chicago Police	$6.50
08/21/2013	DELGADO, JOHN	9171	024	City Of Chicago Police	$635.66
08/21/2013	DELGADO, JOHN	9171	024	City Of Chicago Police	$2.11
08/21/2013	DELGADO, JOHN	9171	024	City Of Chicago Police	$6.50
08/21/2013	DELGADO, JOHN	9171	024	City Of Chicago Police	$174.45
08/21/2013	DELGADO, JOHN	9171	024	City Of Chicago Police	$167.91
08/21/2013	DELGADO, JOHN	9171	024	City Of Chicago Police	$3.27
08/21/2013	DELGADO, JOHN	9171	024	City Of Chicago Police	$6.50
08/21/2013	DELGADO, JOHN	9171	024	City Of Chicago Police	$42.66
07/18/2013	DELANEY, ANDREA	9161		City Of Chicago Police	$112.62
07/18/2013	DELANEY, ANDREA	9161		City Of Chicago Police	$6.50
07/18/2013	DELANEY, ANDREA	9161		City Of Chicago Police	$637.00

Incident Date	Claimant	Rank	Unit of	Insured	Total to be Paid
08/12/2013	DEL TORO, MIGUEL	9161		City Of Chicago Police	$3.65
08/12/2013	DEL TORO, MIGUEL	9161		City Of Chicago Police	$6.50
08/12/2013	DEL TORO, MIGUEL	9161		City Of Chicago Police	$142.79
08/12/2013	DEL TORO, MIGUEL	9161		City Of Chicago Police	$3.32
08/12/2013	DEL TORO, MIGUEL	9161		City Of Chicago Police	$6.50
08/12/2013	DEL TORO, MIGUEL	9161		City Of Chicago Police	$166.23
08/12/2013	DEL TORO, MIGUEL	9161		City Of Chicago Police	$4.87
08/12/2013	DEL TORO, MIGUEL	9161		City Of Chicago Police	$6.50
08/12/2013	DEL TORO, MIGUEL	9161		City Of Chicago Police	$402.36
08/12/2013	DEL TORO, MIGUEL	9161		City Of Chicago Police	$4.55
08/12/2013	DEL TORO, MIGUEL	9161		City Of Chicago Police	$6.50
08/12/2013	DEL TORO, MIGUEL	9161		City Of Chicago Police	$227.19
08/12/2013	DEL TORO, MIGUEL	9161		City Of Chicago Police	$3.29
08/12/2013	DEL TORO, MIGUEL	9161		City Of Chicago Police	$6.50
08/12/2013	DEL TORO, MIGUEL	9161		City Of Chicago Police	$164.50
08/12/2013	DEL TORO, MIGUEL	9161		City Of Chicago Police	$3.25
08/12/2013	DEL TORO, MIGUEL	9161		City Of Chicago Police	$6.50
08/12/2013	DEL TORO, MIGUEL	9161		City Of Chicago Police	$162.76
08/12/2013	DEL TORO, MIGUEL	9161		City Of Chicago Police	$1.27
08/12/2013	DEL TORO, MIGUEL	9161		City Of Chicago Police	$6.50
08/12/2013	DEL TORO, MIGUEL	9161		City Of Chicago Police	$678.52
08/12/2013	DEL TORO, MIGUEL	9161		City Of Chicago Police	$0.46
08/12/2013	DEL TORO, MIGUEL	9161		City Of Chicago Police	$6.50
08/12/2013	DEL TORO, MIGUEL	9161		City Of Chicago Police	$244.97
08/12/2013	DEL TORO, MIGUEL	9161		City Of Chicago Police	$1.43
08/12/2013	DEL TORO, MIGUEL	9161		City Of Chicago Police	$6.50
08/12/2013	DEL TORO, MIGUEL	9161		City Of Chicago Police	$55.83
08/12/2013	DEL TORO, MIGUEL	9161		City Of Chicago Police	$4.78
08/12/2013	DEL TORO, MIGUEL	9161		City Of Chicago Police	$6.50
08/12/2013	DEL TORO, MIGUEL	9161		City Of Chicago Police	$186.93
09/09/2013	DEJA, DAVID	9171		City Of Chicago Police	$62.58
09/09/2013	DEJA, DAVID	9171		City Of Chicago Police	$6.50
09/09/2013	DEJA, DAVID	9171		City Of Chicago Police	$130.82

Incident Date	Claimant	Rank	Unit of	Insured	Total to be Paid
09/09/2013	DEJA, DAVID	9171		City Of Chicago Police	$10.38
09/09/2013	DEJA, DAVID	9171		City Of Chicago Police	$6.50
09/09/2013	DEJA, DAVID	9171		City Of Chicago Police	$857.55
09/03/2013	DECKER, MICHAEL	9161	007	City Of Chicago Police	$28.83
01/09/2013	DE FELICE, RICHARD	9161		City Of Chicago Police	$0.32
01/09/2013	DE FELICE, RICHARD	9161		City Of Chicago Police	$168.82
01/09/2013	DE FELICE, RICHARD	9161		City Of Chicago Police	$6.50
01/09/2013	DE FELICE, RICHARD	9161		City Of Chicago Police	$0.32
01/09/2013	DE FELICE, RICHARD	9161		City Of Chicago Police	$168.82
01/09/2013	DE FELICE, RICHARD	9161		City Of Chicago Police	$6.50
01/09/2013	DE FELICE, RICHARD	9161		City Of Chicago Police	$0.32
01/09/2013	DE FELICE, RICHARD	9161		City Of Chicago Police	$168.82
01/09/2013	DE FELICE, RICHARD	9161		City Of Chicago Police	$6.50
01/09/2013	DE FELICE, RICHARD	9161		City Of Chicago Police	$0.32
01/09/2013	DE FELICE, RICHARD	9161		City Of Chicago Police	$166.42
01/09/2013	DE FELICE, RICHARD	9161		City Of Chicago Police	$6.50
01/09/2013	DE FELICE, RICHARD	9161		City Of Chicago Police	$0.31
01/09/2013	DE FELICE, RICHARD	9161		City Of Chicago Police	$172.83
01/09/2013	DE FELICE, RICHARD	9161		City Of Chicago Police	$6.50
01/09/2013	DE FELICE, RICHARD	9161		City Of Chicago Police	$0.32
01/09/2013	DE FELICE, RICHARD	9161		City Of Chicago Police	$172.83
01/09/2013	DE FELICE, RICHARD	9161		City Of Chicago Police	$6.50
01/09/2013	DE FELICE, RICHARD	9161		City Of Chicago Police	$0.32
01/09/2013	DE FELICE, RICHARD	9161		City Of Chicago Police	$217.63
01/09/2013	DE FELICE, RICHARD	9161		City Of Chicago Police	$6.50
01/09/2013	DE FELICE, RICHARD	9161		City Of Chicago Police	$0.40
01/09/2013	DE FELICE, RICHARD	9161		City Of Chicago Police	$6.50
01/09/2013	DE FELICE, RICHARD	9161		City Of Chicago Police	$172.83
01/09/2013	DE FELICE, RICHARD	9161		City Of Chicago Police	$0.40
01/09/2013	DE FELICE, RICHARD	9161		City Of Chicago Police	$6.50
01/09/2013	DE FELICE, RICHARD	9161		City Of Chicago Police	$217.63
01/09/2013	DE FELICE, RICHARD	9161		City Of Chicago Police	$217.63
01/09/2013	DE FELICE, RICHARD	9161		City Of Chicago Police	$6.50

Incident Date	Claimant	Rank	Unit of	Insured	Total to be Paid
01/09/2013	DE FELICE, RICHARD	9161		City Of Chicago Police	$0.40
05/31/2013	DAVIS, ZARYK	9161		City Of Chicago Police	$6.50
05/31/2013	DAVIS, ZARYK	9161		City Of Chicago Police	$66.25
05/31/2013	DAVIS, ZARYK	9161		City Of Chicago Police	$231.34
05/31/2013	DAVIS, ZARYK	9161		City Of Chicago Police	$1.23
05/31/2013	DAVIS, ZARYK	9161		City Of Chicago Police	$6.50
05/31/2013	DAVIS, ZARYK	9161		City Of Chicago Police	$9.39
05/31/2013	DAVIS, ZARYK	9161		City Of Chicago Police	$6.50
05/31/2013	DAVIS, ZARYK	9161		City Of Chicago Police	$0.80
05/31/2013	DAVIS, ZARYK	9161		City Of Chicago Police	$101.28
05/31/2013	DAVIS, ZARYK	9161		City Of Chicago Police	$4.38
05/31/2013	DAVIS, ZARYK	9161		City Of Chicago Police	$0.05
05/31/2013	DAVIS, ZARYK	9161		City Of Chicago Police	$318.31
05/31/2013	DAVIS, ZARYK	9161		City Of Chicago Police	$6.50
06/27/2010	DAVIS, QUINTON	9161	701	City Of Chicago Police	$27.83
06/27/2010	DAVIS, QUINTON	9161	701	City Of Chicago Police	$14.09
06/27/2010	DAVIS, QUINTON	9161	701	City Of Chicago Police	$8.56
06/27/2010	DAVIS, QUINTON	9161	701	City Of Chicago Police	$6.50
06/27/2010	DAVIS, QUINTON	9161	701	City Of Chicago Police	$113.77
06/27/2010	DAVIS, QUINTON	9161	701	City Of Chicago Police	$6.50
06/27/2010	DAVIS, QUINTON	9161	701	City Of Chicago Police	$105.68
11/08/2010	DAVIS, LEON	9161	003	City Of Chicago Police	$8.21
11/08/2010	DAVIS, LEON	9161	003	City Of Chicago Police	$6.50
11/08/2010	DAVIS, LEON	9161	003	City Of Chicago Police	$113.77
11/08/2010	DAVIS, LEON	9161	003	City Of Chicago Police	$6.50
11/08/2010	DAVIS, LEON	9161	003	City Of Chicago Police	$113.77
11/08/2010	DAVIS, LEON	9161	003	City Of Chicago Police	$8.56
06/20/2010	DAVIES, TRACY			City Of Chicago Police	$42.46
06/20/2010	DAVIES, TRACY			City Of Chicago Police	$76.04
09/02/2011	DAVIES, TRACY	9171	014	City Of Chicago Police	$106.61
09/02/2011	DAVIES, TRACY	9171	014	City Of Chicago Police	$6.50
01/29/2013	DARLING, VINCENT	9161		City Of Chicago Police	$6.50
01/29/2013	DARLING, VINCENT	9161		City Of Chicago Police	$9.32

Incident Date	Claimant	Rank	Unit of	Insured	Total to be Paid
01/29/2013	DARLING, VINCENT	9161		City Of Chicago Police	$140.14
05/25/2013	DARLING, VINCENT	9161	002	City Of Chicago Police	$1.42
05/25/2013	DARLING, VINCENT	9161	002	City Of Chicago Police	$6.50
05/25/2013	DARLING, VINCENT	9161	002	City Of Chicago Police	$761.69
05/25/2013	DARLING, VINCENT	9161	002	City Of Chicago Police	$0.39
05/25/2013	DARLING, VINCENT	9161	002	City Of Chicago Police	$6.50
05/25/2013	DARLING, VINCENT	9161	002	City Of Chicago Police	$209.62
05/25/2013	DARLING, VINCENT	9161	002	City Of Chicago Police	$0.47
05/25/2013	DARLING, VINCENT	9161	002	City Of Chicago Police	$6.50
05/25/2013	DARLING, VINCENT	9161	002	City Of Chicago Police	$250.42
05/25/2013	DARLING, VINCENT	9161	002	City Of Chicago Police	$0.47
05/25/2013	DARLING, VINCENT	9161	002	City Of Chicago Police	$6.50
05/25/2013	DARLING, VINCENT	9161	002	City Of Chicago Police	$250.42
05/25/2013	DARLING, VINCENT	9161	002	City Of Chicago Police	$0.80
05/25/2013	DARLING, VINCENT	9161	002	City Of Chicago Police	$6.50
05/25/2013	DARLING, VINCENT	9161	002	City Of Chicago Police	$66.25
05/25/2013	DARLING, VINCENT	9161	002	City Of Chicago Police	$0.94
05/25/2013	DARLING, VINCENT	9161	002	City Of Chicago Police	$6.50
05/25/2013	DARLING, VINCENT	9161	002	City Of Chicago Police	$508.86
05/25/2013	DARLING, VINCENT	9161	002	City Of Chicago Police	$0.55
05/25/2013	DARLING, VINCENT	9161	002	City Of Chicago Police	$6.50
05/25/2013	DARLING, VINCENT	9161	002	City Of Chicago Police	$294.97
05/25/2013	DARLING, VINCENT	9161	002	City Of Chicago Police	$0.58
05/25/2013	DARLING, VINCENT	9161	002	City Of Chicago Police	$6.50
05/25/2013	DARLING, VINCENT	9161	002	City Of Chicago Police	$307.95
05/25/2013	DARLING, VINCENT	9161	002	City Of Chicago Police	$0.47
05/25/2013	DARLING, VINCENT	9161	002	City Of Chicago Police	$6.50
05/25/2013	DARLING, VINCENT	9161	002	City Of Chicago Police	$250.42
08/20/2013	DANILOV, VADIM	9161	024	City Of Chicago Police	$6.50
08/20/2013	DANILOV, VADIM	9161	024	City Of Chicago Police	$6.50
08/20/2013	DANILOV, VADIM	9161	024	City Of Chicago Police	$8.72
08/20/2013	DANILOV, VADIM	9161	024	City Of Chicago Police	$0.62
08/20/2013	DANILOV, VADIM	9161	024	City Of Chicago Police	$6.50

Incident Date	Claimant	Rank	Unit of	Insured	Total to be Paid
08/20/2013	DANILOV, VADIM	9161	024	City Of Chicago Police	$51.41
08/20/2013	DANILOV, VADIM	9161	024	City Of Chicago Police	$0.32
08/20/2013	DANILOV, VADIM	9161	024	City Of Chicago Police	$6.50
08/20/2013	DANILOV, VADIM	9161	024	City Of Chicago Police	$26.60
08/20/2013	DANILOV, VADIM	9161	024	City Of Chicago Police	$2.14
08/20/2013	DANILOV, VADIM	9161	024	City Of Chicago Police	$720.07
08/20/2013	DANILOV, VADIM	9161	024	City Of Chicago Police	$176.72
08/20/2013	DANILOV, VADIM	9161	024	City Of Chicago Police	$1.88
08/20/2013	DANILOV, VADIM	9161	024	City Of Chicago Police	$6.50
08/20/2013	DANILOV, VADIM	9161	024	City Of Chicago Police	$155.61
08/20/2013	DANILOV, VADIM	9161	024	City Of Chicago Police	$1.87
08/20/2013	DANILOV, VADIM	9161	024	City Of Chicago Police	$6.50
08/20/2013	DANILOV, VADIM	9161	024	City Of Chicago Police	$154.38
03/20/2013	DANGLES, ROBERT	9161	022	City Of Chicago Police	$0.80
03/20/2013	DANGLES, ROBERT	9161	022	City Of Chicago Police	$6.50
03/20/2013	DANGLES, ROBERT	9161	022	City Of Chicago Police	$66.25
12/16/2006	Connelly, Dennis M	S	00022	City Of Chicago Police	$2.41
12/16/2006	Connelly, Dennis M	S	00022	City Of Chicago Police	$59.29
12/16/2006	Connelly, Dennis M	S	00022	City Of Chicago Police	$6.50
06/21/2005	Chiagkouris, Christine	P	09999	City Of Chicago Police	$3.65
06/21/2005	Chiagkouris, Christine	P	09999	City Of Chicago Police	$6.50
06/21/2005	Chiagkouris, Christine	P	09999	City Of Chicago Police	$142.64
06/21/2005	Chiagkouris, Christine	P	09999	City Of Chicago Police	$850.01
06/21/2005	Chiagkouris, Christine	P	09999	City Of Chicago Police	$763.13
06/21/2005	Chiagkouris, Christine	P	09999	City Of Chicago Police	$6.50
06/21/2005	Chiagkouris, Christine	P	09999	City Of Chicago Police	$6.50
11/06/2010	CZARNIK, MARK	9161	023	City Of Chicago Police	$74.55
11/06/2010	CZARNIK, MARK	9161	023	City Of Chicago Police	$74.55
04/12/2013	CZARNIK, JACOB	9161		City Of Chicago Police	$0.39
04/12/2013	CZARNIK, JACOB	9161		City Of Chicago Police	$209.62
04/12/2013	CZARNIK, JACOB	9161		City Of Chicago Police	$6.50
04/12/2013	CZARNIK, JACOB	9161		City Of Chicago Police	$6.50
08/11/2013	CYGNAR, BRIAN	9161	011	City Of Chicago Police	$6.50

Incident Date	Claimant	Rank	Unit of	Insured	Total to be Paid
08/11/2013	CYGNAR, BRIAN	9161	011	City Of Chicago Police	$106.61
08/11/2013	CYGNAR, BRIAN	9161	011	City Of Chicago Police	$30.60
08/11/2013	CYGNAR, BRIAN	9161	011	City Of Chicago Police	$6.50
08/11/2013	CYGNAR, BRIAN	9161	011	City Of Chicago Police	$0.78
08/03/2013	CURRY, MICHAEL	9161		City Of Chicago Police	$6.50
08/03/2013	CURRY, MICHAEL	9161		City Of Chicago Police	$69.30
08/03/2013	CURRY, MICHAEL	9161		City Of Chicago Police	$6.50
08/03/2013	CURRY, MICHAEL	9161		City Of Chicago Police	$82.53
08/03/2013	CURRY, MICHAEL	9161		City Of Chicago Police	$6.50
08/03/2013	CURRY, MICHAEL	9161		City Of Chicago Police	$8.79
08/03/2013	CURRY, MICHAEL	9161		City Of Chicago Police	$144.67
08/03/2013	CURRY, MICHAEL	9161		City Of Chicago Police	$615.00
08/03/2013	CURRY, MICHAEL	9161		City Of Chicago Police	$6.50
08/03/2013	CURRY, MICHAEL	9161		City Of Chicago Police	$615.00
08/03/2013	CURRY, MICHAEL	9161		City Of Chicago Police	$6.50
08/03/2013	CURRY, MICHAEL	9161		City Of Chicago Police	$116.51
08/03/2013	CURRY, MICHAEL	9161		City Of Chicago Police	$65.56
08/03/2013	CURRY, MICHAEL	9161		City Of Chicago Police	$6.50
08/03/2013	CURRY, MICHAEL	9161		City Of Chicago Police	$0.96
08/03/2013	CURRY, MICHAEL	9161		City Of Chicago Police	$1.77
08/22/2012	CURL, EBONY	9161	044	City Of Chicago Police	$0.59
08/22/2012	CURL, EBONY	9161	044	City Of Chicago Police	$6.50
08/22/2012	CURL, EBONY	9161	044	City Of Chicago Police	$319.53
08/22/2012	CURL, EBONY	9161	044	City Of Chicago Police	$1.18
08/22/2012	CURL, EBONY	9161	044	City Of Chicago Police	$6.50
08/22/2012	CURL, EBONY	9161	044	City Of Chicago Police	$639.06
08/22/2012	CURL, EBONY	9161	044	City Of Chicago Police	$2.37
08/22/2012	CURL, EBONY	9161	044	City Of Chicago Police	$6.50
08/22/2012	CURL, EBONY	9161	044	City Of Chicago Police	$0.80
08/22/2012	CURL, EBONY	9161	044	City Of Chicago Police	$6.50
08/22/2012	CURL, EBONY	9161	044	City Of Chicago Police	$399.69
08/22/2012	CURL, EBONY	9161	044	City Of Chicago Police	$6.50
08/22/2012	CURL, EBONY	9161	044	City Of Chicago Police	$10.21

Incident Date	Claimant	Rank	Unit of	Insured	Total to be Paid
08/22/2012	CURL, EBONY	9161	044	City Of Chicago Police	$44.81
08/22/2012	CURL, EBONY	9161	044	City Of Chicago Police	$0.09
08/22/2012	CURL, EBONY	9161	044	City Of Chicago Police	$958.59
08/22/2012	CURL, EBONY	9161	044	City Of Chicago Police	$6.50
08/22/2012	CURL, EBONY	9161	044	City Of Chicago Police	$1.77
08/22/2012	CURL, EBONY	9161	044	City Of Chicago Police	$932.42
08/22/2012	CURL, EBONY	9161	044	City Of Chicago Police	$6.50
08/22/2012	CURL, EBONY	9161	044	City Of Chicago Police	$1.73
08/22/2012	CURL, EBONY	9161	044	City Of Chicago Police	$573.87
08/22/2012	CURL, EBONY	9161	044	City Of Chicago Police	$6.50
08/22/2012	CURL, EBONY	9161	044	City Of Chicago Police	$1.06
08/22/2012	CURL, EBONY	9161	044	City Of Chicago Police	$66.25
08/22/2012	CURL, EBONY	9161	044	City Of Chicago Police	$2.11
08/22/2012	CURL, EBONY	9161	044	City Of Chicago Police	$6.50
08/26/2013	CRUZ, ARCENIO	9161		City Of Chicago Police	$40.92
08/26/2013	CRUZ, ARCENIO	9161		City Of Chicago Police	$230.17
08/26/2013	CRUZ, ARCENIO	9161		City Of Chicago Police	$6.50
08/26/2013	CRUZ, ARCENIO	9161		City Of Chicago Police	$21.00
08/26/2013	CRUZ, ARCENIO	9161		City Of Chicago Police	$6.50
08/26/2013	CRUZ, ARCENIO	9161		City Of Chicago Police	$9.44
08/26/2013	CRUZ, ARCENIO	9161		City Of Chicago Police	$139.08
10/28/2010	CROSS, LENWOOD			City Of Chicago Police	$6.50
10/28/2010	CROSS, LENWOOD			City Of Chicago Police	$106.61
10/28/2010	CROSS, LENWOOD			City Of Chicago Police	$18.35
10/28/2010	CROSS, LENWOOD			City Of Chicago Police	$99.38
10/28/2010	CROSS, LENWOOD			City Of Chicago Police	$6.50
10/28/2010	CROSS, LENWOOD			City Of Chicago Police	$6.50
08/26/2013	CROSS, JAMES	9161	002	City Of Chicago Police	$6.50
08/26/2013	CROSS, JAMES	9161	002	City Of Chicago Police	$238.61
08/26/2013	CROSS, JAMES	9161	002	City Of Chicago Police	$6.33
08/26/2013	CROSS, JAMES	9161	002	City Of Chicago Police	$6.50
08/26/2013	CROSS, JAMES	9161	002	City Of Chicago Police	$156.09
08/26/2013	CROSS, JAMES	9161	002	City Of Chicago Police	$6.50

Incident Date	Claimant	Rank	Unit of	Insured	Total to be Paid
08/26/2013	CROSS, JAMES	9161	002	City Of Chicago Police	$22.88
08/26/2013	CROSS, JAMES	9161	002	City Of Chicago Police	$6.50
08/26/2013	CROSS, JAMES	9161	002	City Of Chicago Police	$67.29
08/26/2013	CROSS, JAMES	9161	002	City Of Chicago Police	$45.69
08/26/2013	CROSS, JAMES	9161	002	City Of Chicago Police	$6.50
08/26/2013	CROSS, JAMES	9161	002	City Of Chicago Police	$0.93
04/07/2012	CROMWELL, LEO	9161		City Of Chicago Police	$74.55
01/15/2013	CRANSTON, ROBERT	9161	007	City Of Chicago Police	$31.04
01/15/2013	CRANSTON, ROBERT	9161	007	City Of Chicago Police	$6.50
01/15/2013	CRANSTON, ROBERT	9161	007	City Of Chicago Police	$2.06
01/15/2013	CRANSTON, ROBERT	9161	007	City Of Chicago Police	$6.50
03/17/2010	CRANE, ROBERT	9161	017	City Of Chicago Police	$203.40
03/17/2010	CRANE, ROBERT	9161	017	City Of Chicago Police	$6.50
03/17/2010	CRANE, ROBERT	9161	017	City Of Chicago Police	$255.29
03/17/2010	CRANE, ROBERT	9161	017	City Of Chicago Police	$69.74
03/17/2010	CRANE, ROBERT	9161	017	City Of Chicago Police	$6.50
03/17/2010	CRANE, ROBERT	9161	017	City Of Chicago Police	$69.74
06/24/2013	CRADICK, EDWARD	9161		City Of Chicago Police	$226.69
06/24/2013	CRADICK, EDWARD	9161		City Of Chicago Police	$6.50
06/24/2013	CRADICK, EDWARD	9161		City Of Chicago Police	$2.74
08/27/2013	COURTNEY, BRIAN	9171	016	City Of Chicago Police	$0.91
08/27/2013	COURTNEY, BRIAN	9171	016	City Of Chicago Police	$6.50
08/27/2013	COURTNEY, BRIAN	9171	016	City Of Chicago Police	$34.57
08/27/2013	COURTNEY, BRIAN	9171	016	City Of Chicago Police	$0.88
08/27/2013	COURTNEY, BRIAN	9171	016	City Of Chicago Police	$6.50
08/27/2013	COURTNEY, BRIAN	9171	016	City Of Chicago Police	$62.06
05/22/2013	COTTER, STACEY	9171	004	City Of Chicago Police	$250.00
05/22/2013	COTTER, STACEY	9171	004	City Of Chicago Police	$6.50
05/22/2013	COTTER, STACEY	9171	004	City Of Chicago Police	$609.84
05/22/2013	COTTER, STACEY	9171	004	City Of Chicago Police	$116.51
05/22/2013	COTTER, STACEY	9171	004	City Of Chicago Police	$6.50
05/22/2013	COTTER, STACEY	9171	004	City Of Chicago Police	$615.00
05/22/2013	COTTER, STACEY	9171	004	City Of Chicago Police	$6.50

Incident Date	Claimant	Rank	Unit of	Insured	Total to be Paid
05/22/2013	COTTER, STACEY	9171	004	City Of Chicago Police	$250.00
05/22/2013	COTTER, STACEY	9171	004	City Of Chicago Police	$0.30
05/22/2013	COTTER, STACEY	9171	004	City Of Chicago Police	$6.50
05/22/2013	COTTER, STACEY	9171	004	City Of Chicago Police	$160.72
05/22/2013	COTTER, STACEY	9171	004	City Of Chicago Police	$1.43
05/22/2013	COTTER, STACEY	9171	004	City Of Chicago Police	$6.50
05/22/2013	COTTER, STACEY	9171	004	City Of Chicago Police	$762.71
05/22/2013	COTTER, STACEY	9171	004	City Of Chicago Police	$1.04
05/22/2013	COTTER, STACEY	9171	004	City Of Chicago Police	$6.50
05/22/2013	COTTER, STACEY	9171	004	City Of Chicago Police	$557.86
05/22/2013	COTTER, STACEY	9171	004	City Of Chicago Police	$6.50
01/11/2012	CORONA, GUSTAVO	9161		City Of Chicago Police	$199.04
01/11/2012	CORONA, GUSTAVO	9161		City Of Chicago Police	$7.95
01/11/2012	CORONA, GUSTAVO	9161		City Of Chicago Police	$6.50
11/11/2012	COOPER, STACEY	9161		City Of Chicago Police	$0.25
11/11/2012	COOPER, STACEY	9161		City Of Chicago Police	$132.20
09/17/2013	COOPER, RONALD	9161	017	City Of Chicago Police	$6.50
09/17/2013	COOPER, RONALD	9161	017	City Of Chicago Police	$17.78
09/23/2012	COOKS MINNIEFIELD, INGRID	9161		City Of Chicago Police	$6.50
09/23/2012	COOKS MINNIEFIELD, INGRID	9161		City Of Chicago Police	$144.67
09/23/2012	COOKS MINNIEFIELD, INGRID	9161		City Of Chicago Police	$6.50
09/23/2012	COOKS MINNIEFIELD, INGRID	9161		City Of Chicago Police	$615.00
09/23/2012	COOKS MINNIEFIELD, INGRID	9161		City Of Chicago Police	$1.18
09/23/2012	COOKS MINNIEFIELD, INGRID	9161		City Of Chicago Police	$6.50
09/23/2012	COOKS MINNIEFIELD, INGRID	9161		City Of Chicago Police	$639.06
09/23/2012	COOKS MINNIEFIELD, INGRID	9161		City Of Chicago Police	$2.36
09/23/2012	COOKS MINNIEFIELD, INGRID	9161		City Of Chicago Police	$570.97
09/23/2012	COOKS MINNIEFIELD, INGRID	9161		City Of Chicago Police	$6.50
09/23/2012	COOKS MINNIEFIELD, INGRID	9161		City Of Chicago Police	$1.06
09/23/2012	COOKS MINNIEFIELD, INGRID	9161		City Of Chicago Police	$1.77
09/23/2012	COOKS MINNIEFIELD, INGRID	9161		City Of Chicago Police	$639.06
09/23/2012	COOKS MINNIEFIELD, INGRID	9161		City Of Chicago Police	$6.50
09/23/2012	COOKS MINNIEFIELD, INGRID	9161		City Of Chicago Police	$6.50

Incident Date	Claimant	Rank	Unit of	Insured	Total to be Paid
09/23/2012	COOKS MINNIEFIELD, INGRID	9161		City Of Chicago Police	$958.59
09/23/2012	COOKS MINNIEFIELD, INGRID	9161		City Of Chicago Police	$6.13
09/23/2012	COOKS MINNIEFIELD, INGRID	9161		City Of Chicago Police	$6.50
09/23/2012	COOKS MINNIEFIELD, INGRID	9161		City Of Chicago Police	$79.96
09/23/2012	COOKS MINNIEFIELD, INGRID	9161		City Of Chicago Police	$2.36
09/23/2012	COOKS MINNIEFIELD, INGRID	9161		City Of Chicago Police	$6.50
09/23/2012	COOKS MINNIEFIELD, INGRID	9161		City Of Chicago Police	$1.18
09/23/2012	COOKS MINNIEFIELD, INGRID	9161		City Of Chicago Police	$6.50
09/23/2012	COOKS MINNIEFIELD, INGRID	9161		City Of Chicago Police	$639.06
09/23/2012	COOKS MINNIEFIELD, INGRID	9161		City Of Chicago Police	$1.18
08/25/2013	COOK, DAVID	9161	044	City Of Chicago Police	$298.69
08/25/2013	COOK, DAVID	9161	044	City Of Chicago Police	$6.50
08/25/2013	COOK, DAVID	9161	044	City Of Chicago Police	$3.62
07/10/2013	CONWAY, JUNE	9161	007	City Of Chicago Police	$110.00
07/10/2013	CONWAY, JUNE	9161	007	City Of Chicago Police	$332.50
07/10/2013	CONWAY, JUNE	9161	007	City Of Chicago Police	$110.00
07/10/2013	CONWAY, JUNE	9161	007	City Of Chicago Police	$6.50
07/10/2013	CONWAY, JUNE	9161	007	City Of Chicago Police	$110.00
06/21/2013	CONROY, BRIDGET	9161		City Of Chicago Police	$250.00
06/21/2013	CONROY, BRIDGET	9161		City Of Chicago Police	$6.50
06/21/2013	CONROY, BRIDGET	9161		City Of Chicago Police	$6.50
06/21/2013	CONROY, BRIDGET	9161		City Of Chicago Police	$639.06
06/21/2013	CONROY, BRIDGET	9161		City Of Chicago Police	$0.59
06/21/2013	CONROY, BRIDGET	9161		City Of Chicago Police	$6.50
06/21/2013	CONROY, BRIDGET	9161		City Of Chicago Police	$319.53
06/21/2013	CONROY, BRIDGET	9161		City Of Chicago Police	$0.59
06/21/2013	CONROY, BRIDGET	9161		City Of Chicago Police	$6.50
06/21/2013	CONROY, BRIDGET	9161		City Of Chicago Police	$319.53
06/21/2013	CONROY, BRIDGET	9161		City Of Chicago Police	$0.59
06/21/2013	CONROY, BRIDGET	9161		City Of Chicago Police	$6.50
06/21/2013	CONROY, BRIDGET	9161		City Of Chicago Police	$319.53
06/21/2013	CONROY, BRIDGET	9161		City Of Chicago Police	$0.59
06/21/2013	CONROY, BRIDGET	9161		City Of Chicago Police	$6.50

Incident Date	Claimant	Rank	Unit of	Insured	Total to be Paid
06/21/2013	CONROY, BRIDGET	9161		City Of Chicago Police	$319.53
06/21/2013	CONROY, BRIDGET	9161		City Of Chicago Police	$0.59
06/21/2013	CONROY, BRIDGET	9161		City Of Chicago Police	$6.50
06/21/2013	CONROY, BRIDGET	9161		City Of Chicago Police	$319.53
06/21/2013	CONROY, BRIDGET	9161		City Of Chicago Police	$1.18
06/21/2013	CONROY, BRIDGET	9161		City Of Chicago Police	$6.50
06/21/2013	CONROY, BRIDGET	9161		City Of Chicago Police	$639.06
06/21/2013	CONROY, BRIDGET	9161		City Of Chicago Police	$1.17
06/21/2013	CONROY, BRIDGET	9161		City Of Chicago Police	$6.50
06/21/2013	CONROY, BRIDGET	9161		City Of Chicago Police	$626.99
06/21/2013	CONROY, BRIDGET	9161		City Of Chicago Police	$1.06
06/21/2013	CONROY, BRIDGET	9161		City Of Chicago Police	$6.50
06/21/2013	CONROY, BRIDGET	9161		City Of Chicago Police	$569.46
06/21/2013	CONROY, BRIDGET	9161		City Of Chicago Police	$85.81
06/21/2013	CONROY, BRIDGET	9161		City Of Chicago Police	$6.50
06/21/2013	CONROY, BRIDGET	9161		City Of Chicago Police	$6.50
06/21/2013	CONROY, BRIDGET	9161		City Of Chicago Police	$425.64
06/21/2013	CONROY, BRIDGET	9161		City Of Chicago Police	$1.18
06/25/2012	COMBS, ROBERT	9161		City Of Chicago Police	$6.50
06/27/2013	COMAS, DANNY	9161	044	City Of Chicago Police	$6.50
06/27/2013	COMAS, DANNY	9161	044	City Of Chicago Police	$1.10
06/27/2013	COMAS, DANNY	9161	044	City Of Chicago Police	$6.96
06/27/2013	COMAS, DANNY	9161	044	City Of Chicago Police	$153.39
06/27/2013	COMAS, DANNY	9161	044	City Of Chicago Police	$6.50
06/27/2013	COMAS, DANNY	9161	044	City Of Chicago Police	$21.52
06/27/2013	COMAS, DANNY	9161	044	City Of Chicago Police	$153.39
06/27/2013	COMAS, DANNY	9161	044	City Of Chicago Police	$6.50
06/27/2013	COMAS, DANNY	9161	044	City Of Chicago Police	$21.52
06/27/2013	COMAS, DANNY	9161	044	City Of Chicago Police	$151.98
06/27/2013	COMAS, DANNY	9161	044	City Of Chicago Police	$6.50
06/27/2013	COMAS, DANNY	9161	044	City Of Chicago Police	$110.00
06/27/2013	COMAS, DANNY	9161	044	City Of Chicago Police	$155.22
06/27/2013	COMAS, DANNY	9161	044	City Of Chicago Police	$6.50

Incident Date	Claimant	Rank	Unit of	Insured	Total to be Paid
06/27/2013	COMAS, DANNY	9161	044	City Of Chicago Police	$23.21
06/27/2013	COMAS, DANNY	9161	044	City Of Chicago Police	$155.22
06/27/2013	COMAS, DANNY	9161	044	City Of Chicago Police	$6.50
06/27/2013	COMAS, DANNY	9161	044	City Of Chicago Police	$23.21
06/27/2013	COMAS, DANNY	9161	044	City Of Chicago Police	$155.22
06/27/2013	COMAS, DANNY	9161	044	City Of Chicago Police	$6.50
06/27/2013	COMAS, DANNY	9161	044	City Of Chicago Police	$23.21
06/27/2013	COMAS, DANNY	9161	044	City Of Chicago Police	$149.41
06/27/2013	COMAS, DANNY	9161	044	City Of Chicago Police	$6.50
06/27/2013	COMAS, DANNY	9161	044	City Of Chicago Police	$17.85
06/27/2013	COMAS, DANNY	9161	044	City Of Chicago Police	$358.28
06/27/2013	COMAS, DANNY	9161	044	City Of Chicago Police	$6.50
06/27/2013	COMAS, DANNY	9161	044	City Of Chicago Police	$2.23
06/27/2013	COMAS, DANNY	9161	044	City Of Chicago Police	$233.20
06/27/2013	COMAS, DANNY	9161	044	City Of Chicago Police	$6.50
06/27/2013	COMAS, DANNY	9161	044	City Of Chicago Police	$0.36
06/27/2013	COMAS, DANNY	9161	044	City Of Chicago Police	$358.28
06/27/2013	COMAS, DANNY	9161	044	City Of Chicago Police	$6.50
06/27/2013	COMAS, DANNY	9161	044	City Of Chicago Police	$2.23
06/27/2013	COMAS, DANNY	9161	044	City Of Chicago Police	$474.88
06/27/2013	COMAS, DANNY	9161	044	City Of Chicago Police	$6.50
06/27/2013	COMAS, DANNY	9161	044	City Of Chicago Police	$2.41
06/27/2013	COMAS, DANNY	9161	044	City Of Chicago Police	$91.23
06/27/2013	COMAS, DANNY	9161	044	City Of Chicago Police	$6.50
06/27/2013	COMAS, DANNY	9161	044	City Of Chicago Police	$1.10
06/27/2013	COMAS, DANNY	9161	044	City Of Chicago Police	$137.56
06/27/2013	COMAS, DANNY	9161	044	City Of Chicago Police	$6.50
06/27/2013	COMAS, DANNY	9161	044	City Of Chicago Police	$91.23
03/15/2013	COLVIN, SHIRLEY	9165	620	City Of Chicago Police	$6.50
08/02/2013	COLON, ROBERTO	9161	011	City Of Chicago Police	$6.50
08/02/2013	COLON, ROBERTO	9161	011	City Of Chicago Police	$0.96
08/02/2013	COLON, ROBERTO	9161	011	City Of Chicago Police	$147.84
08/02/2013	COLON, ROBERTO	9161	011	City Of Chicago Police	$6.50

Incident Date	Claimant	Rank	Unit of	Insured	Total to be Paid
08/02/2013	COLON, ROBERTO	9161	011	City Of Chicago Police	$28.60
08/02/2013	COLON, ROBERTO	9161	011	City Of Chicago Police	$38.22
08/02/2013	COLON, ROBERTO	9161	011	City Of Chicago Police	$65.56
08/02/2013	COLON, ROBERTO	9161	011	City Of Chicago Police	$6.50
01/23/2013	COLON, JOSE			City Of Chicago Police	$233.19
01/23/2013	COLON, JOSE			City Of Chicago Police	$5.93
01/23/2013	COLON, JOSE			City Of Chicago Police	$6.50
01/23/2013	COLON, JOSE			City Of Chicago Police	$296.34
01/23/2013	COLON, JOSE			City Of Chicago Police	$4.16
01/23/2013	COLON, JOSE			City Of Chicago Police	$6.50
01/23/2013	COLON, JOSE			City Of Chicago Police	$207.78
01/23/2013	COLON, JOSE			City Of Chicago Police	$0.80
01/23/2013	COLON, JOSE			City Of Chicago Police	$6.50
01/23/2013	COLON, JOSE			City Of Chicago Police	$66.25
01/23/2013	COLON, JOSE			City Of Chicago Police	$4.66
01/23/2013	COLON, JOSE			City Of Chicago Police	$6.50
01/23/2013	COLON, JOSE			City Of Chicago Police	$233.19
01/23/2013	COLON, JOSE			City Of Chicago Police	$5.93
01/23/2013	COLON, JOSE			City Of Chicago Police	$6.50
01/23/2013	COLON, JOSE			City Of Chicago Police	$296.34
01/23/2013	COLON, JOSE			City Of Chicago Police	$4.66

Incident Date	Claimant	Rank	Unit of	Insured	Total to be Paid
01/23/2013	COLON, JOSE			City Of Chicago Police	$6.50
01/23/2013	COLON, JOSE			City Of Chicago Police	$233.19
01/23/2013	COLON, JOSE			City Of Chicago Police	$5.93
01/23/2013	COLON, JOSE			City Of Chicago Police	$6.50
01/23/2013	COLON, JOSE			City Of Chicago Police	$4.66
01/23/2013	COLON, JOSE			City Of Chicago Police	$170.04
01/23/2013	COLON, JOSE			City Of Chicago Police	$6.50
01/23/2013	COLON, JOSE			City Of Chicago Police	$3.40
01/23/2013	COLON, JOSE			City Of Chicago Police	$296.34
01/23/2013	COLON, JOSE			City Of Chicago Police	$6.50
01/23/2013	COLON, JOSE			City Of Chicago Police	$5.93
01/23/2013	COLON, JOSE			City Of Chicago Police	$6.50
01/23/2013	COLON, JOSE			City Of Chicago Police	$296.34
07/23/2013	COLLINS JR, PHILLIP	9161		City Of Chicago Police	$128.81
07/23/2013	COLLINS JR, PHILLIP	9161		City Of Chicago Police	$6.50
07/23/2013	COLLINS JR, PHILLIP	9161		City Of Chicago Police	$1.89
07/23/2013	COLLINS JR, PHILLIP	9161		City Of Chicago Police	$128.81
07/23/2013	COLLINS JR, PHILLIP	9161		City Of Chicago Police	$6.50
07/23/2013	COLLINS JR, PHILLIP	9161		City Of Chicago Police	$1.89
08/05/2013	COLLIER, DWAYNE	9161	003	City Of Chicago Police	$158.68
08/05/2013	COLLIER, DWAYNE	9161	003	City Of Chicago Police	$1.77
08/05/2013	COLLIER, DWAYNE	9161	003	City Of Chicago Police	$1.92
08/05/2013	COLLIER, DWAYNE	9161	003	City Of Chicago Police	$101.28
08/05/2013	COLLIER, DWAYNE	9161	003	City Of Chicago Police	$6.50
08/05/2013	COLLIER, DWAYNE	9161	003	City Of Chicago Police	$1.23
08/05/2013	COLLIER, DWAYNE	9161	003	City Of Chicago Police	$6.50
08/05/2013	COLLIER, DWAYNE	9161	003	City Of Chicago Police	$6.50
08/05/2013	COLLIER, DWAYNE	9161	003	City Of Chicago Police	$950.12
08/05/2013	COLLIER, DWAYNE	9161	003	City Of Chicago Police	$1.44
08/05/2013	COLLIER, DWAYNE	9161	003	City Of Chicago Police	$6.50
08/05/2013	COLLIER, DWAYNE	9161	003	City Of Chicago Police	$767.85
08/05/2013	COLLIER, DWAYNE	9161	003	City Of Chicago Police	$0.45
08/05/2013	COLLIER, DWAYNE	9161	003	City Of Chicago Police	$6.50

Incident Date	Claimant	Rank	Unit of	Insured	Total to be Paid
08/05/2013	COLLIER, DWAYNE	9161	003	City Of Chicago Police	$240.96
08/05/2013	COLLIER, DWAYNE	9161	003	City Of Chicago Police	$1.23
08/05/2013	COLLIER, DWAYNE	9161	003	City Of Chicago Police	$6.50
08/05/2013	COLLIER, DWAYNE	9161	003	City Of Chicago Police	$101.28
08/05/2013	COLLIER, DWAYNE	9161	003	City Of Chicago Police	$1.23
08/05/2013	COLLIER, DWAYNE	9161	003	City Of Chicago Police	$6.50
08/05/2013	COLLIER, DWAYNE	9161	003	City Of Chicago Police	$101.28
08/05/2013	COLLIER, DWAYNE	9161	003	City Of Chicago Police	$1.23
08/05/2013	COLLIER, DWAYNE	9161	003	City Of Chicago Police	$6.50
08/05/2013	COLLIER, DWAYNE	9161	003	City Of Chicago Police	$101.28
08/05/2013	COLLIER, DWAYNE	9161	003	City Of Chicago Police	$144.67
08/05/2013	COLLIER, DWAYNE	9161	003	City Of Chicago Police	$6.50
08/05/2013	COLLIER, DWAYNE	9161	003	City Of Chicago Police	$615.00
10/24/2012	COLEMAN, RAMONA	9161	171	City Of Chicago Police	$0.33
10/24/2012	COLEMAN, RAMONA	9161	171	City Of Chicago Police	$6.50
10/24/2012	COLEMAN, RAMONA	9161	171	City Of Chicago Police	$170.96
10/24/2012	COLEMAN, RAMONA	9161	171	City Of Chicago Police	$1.23
10/24/2012	COLEMAN, RAMONA	9161	171	City Of Chicago Police	$6.50
10/24/2012	COLEMAN, RAMONA	9161	171	City Of Chicago Police	$101.28
10/24/2012	COLEMAN, RAMONA	9161	171	City Of Chicago Police	$24.68
10/24/2012	COLEMAN, RAMONA	9161	171	City Of Chicago Police	$177.37
10/24/2012	COLEMAN, RAMONA	9161	171	City Of Chicago Police	$0.32
10/24/2012	COLEMAN, RAMONA	9161	171	City Of Chicago Police	$6.50
10/24/2012	COLEMAN, RAMONA	9161	171	City Of Chicago Police	$170.96
10/24/2012	COLEMAN, RAMONA	9161	171	City Of Chicago Police	$0.40
10/24/2012	COLEMAN, RAMONA	9161	171	City Of Chicago Police	$6.50
10/24/2012	COLEMAN, RAMONA	9161	171	City Of Chicago Police	$215.77
10/24/2012	COLEMAN, RAMONA	9161	171	City Of Chicago Police	$0.32
10/24/2012	COLEMAN, RAMONA	9161	171	City Of Chicago Police	$6.50
10/24/2012	COLEMAN, RAMONA	9161	171	City Of Chicago Police	$995.37
10/24/2012	COLEMAN, RAMONA	9161	171	City Of Chicago Police	$6.50
10/24/2012	COLEMAN, RAMONA	9161	171	City Of Chicago Police	$1.85
10/24/2012	COLEMAN, RAMONA	9161	171	City Of Chicago Police	$393.14

Incident Date	Claimant	Rank	Unit of	Insured	Total to be Paid
10/24/2012	COLEMAN, RAMONA	9161	171	City Of Chicago Police	$6.50
10/24/2012	COLEMAN, RAMONA	9161	171	City Of Chicago Police	$0.73
10/24/2012	COLEMAN, RAMONA	9161	171	City Of Chicago Police	$645.17
10/24/2012	COLEMAN, RAMONA	9161	171	City Of Chicago Police	$6.50
10/24/2012	COLEMAN, RAMONA	9161	171	City Of Chicago Police	$1.20
10/24/2012	COLEMAN, RAMONA	9161	171	City Of Chicago Police	$64.97
06/03/2013	COLEMAN, GARLAND	9161	003	City Of Chicago Police	$0.94
06/03/2013	COLEMAN, GARLAND	9161	003	City Of Chicago Police	$6.50
06/03/2013	COLEMAN, GARLAND	9161	003	City Of Chicago Police	$1.09
06/03/2013	COLEMAN, GARLAND	9161	003	City Of Chicago Police	$505.12
06/03/2013	COLEMAN, GARLAND	9161	003	City Of Chicago Police	$6.50
06/03/2013	COLEMAN, GARLAND	9161	003	City Of Chicago Police	$580.74
05/27/2009	COLE II, DENSEY	9161	001	City Of Chicago Police	$269.59
05/27/2009	COLE II, DENSEY	9161	001	City Of Chicago Police	$163.06
05/27/2009	COLE II, DENSEY	9161	001	City Of Chicago Police	$6.50
05/27/2009	COLE II, DENSEY	9161	001	City Of Chicago Police	$39.77
05/27/2009	COLE II, DENSEY	9161	001	City Of Chicago Police	$8.29
05/27/2009	COLE II, DENSEY	9161	001	City Of Chicago Police	$6.50
05/27/2009	COLE II, DENSEY	9161	001	City Of Chicago Police	$8.67
05/27/2009	COLE II, DENSEY	9161	001	City Of Chicago Police	$85.48
05/27/2009	COLE II, DENSEY	9161	001	City Of Chicago Police	$30.04
05/27/2009	COLE II, DENSEY	9161	001	City Of Chicago Police	$84.64
05/27/2009	COLE II, DENSEY	9161	001	City Of Chicago Police	$6.50
05/27/2009	COLE II, DENSEY	9161	001	City Of Chicago Police	$702.52
05/27/2009	COLE II, DENSEY	9161	001	City Of Chicago Police	$6.50
05/27/2009	COLE II, DENSEY	9161	001	City Of Chicago Police	$6.50
05/27/2009	COLE II, DENSEY	9161	001	City Of Chicago Police	$6.50
05/27/2009	COLE II, DENSEY	9161	001	City Of Chicago Police	$93.69
05/27/2009	COLE II, DENSEY	9161	001	City Of Chicago Police	$6.50
05/27/2009	COLE II, DENSEY	9161	001	City Of Chicago Police	$1.87
05/27/2009	COLE II, DENSEY	9161	001	City Of Chicago Police	$327.00
05/27/2009	COLE II, DENSEY	9161	001	City Of Chicago Police	$6.50
05/27/2009	COLE II, DENSEY	9161	001	City Of Chicago Police	$121.52

Incident Date	Claimant	Rank	Unit of	Insured	Total to be Paid
05/27/2009	COLE II, DENSEY	9161	001	City Of Chicago Police	$6.50
05/27/2009	COLE II, DENSEY	9161	001	City Of Chicago Police	$42.32
05/27/2009	COLE II, DENSEY	9161	001	City Of Chicago Police	$6.50
05/27/2009	COLE II, DENSEY	9161	001	City Of Chicago Police	$157.78
05/27/2009	COLE II, DENSEY	9161	001	City Of Chicago Police	$277.85
05/27/2009	COLE II, DENSEY	9161	001	City Of Chicago Police	$581.57
05/27/2009	COLE II, DENSEY	9161	001	City Of Chicago Police	$7.04
05/27/2009	COLE II, DENSEY	9161	001	City Of Chicago Police	$380.28
05/27/2009	COLE II, DENSEY	9161	001	City Of Chicago Police	$6.55
05/27/2009	COLE II, DENSEY	9161	001	City Of Chicago Police	$6.50
08/15/2013	COLBERT, MICHELE	9161		City Of Chicago Police	$6.50
08/15/2013	COLBERT, MICHELE	9161		City Of Chicago Police	$261.68
08/15/2013	COLBERT, MICHELE	9161		City Of Chicago Police	$6.50
08/15/2013	COLBERT, MICHELE	9161		City Of Chicago Police	$267.45
08/15/2013	COLBERT, MICHELE	9161		City Of Chicago Police	$9.83
08/15/2013	COLBERT, MICHELE	9161		City Of Chicago Police	$6.50
08/15/2013	COLBERT, MICHELE	9161		City Of Chicago Police	$47.30
08/16/2013	COLBENSON, DANIEL	9161	353	City Of Chicago Police	$6.50
08/16/2013	COLBENSON, DANIEL	9161	353	City Of Chicago Police	$9.87
10/03/2012	COFFEY, FRED	9161		City Of Chicago Police	$6.50
10/03/2012	COFFEY, FRED	9161		City Of Chicago Police	$138.00
06/09/2010	COBB, TORRENO	9161	011	City Of Chicago Police	$320.35
02/13/2013	CLINTON, SHANTELL	9161		City Of Chicago Police	$6.50
02/13/2013	CLINTON, SHANTELL	9161		City Of Chicago Police	$319.53
02/13/2013	CLINTON, SHANTELL	9161		City Of Chicago Police	$1.13
02/13/2013	CLINTON, SHANTELL	9161		City Of Chicago Police	$6.50
02/13/2013	CLINTON, SHANTELL	9161		City Of Chicago Police	$607.86
02/13/2013	CLINTON, SHANTELL	9161		City Of Chicago Police	$0.59
02/12/2011	CLINKSCALES, PHYLLIS	3286	005	City Of Chicago Police	$6.50
02/12/2011	CLINKSCALES, PHYLLIS	3286	005	City Of Chicago Police	$0.81
02/12/2011	CLINKSCALES, PHYLLIS	3286	005	City Of Chicago Police	$434.05
02/12/2011	CLINKSCALES, PHYLLIS	3286	005	City Of Chicago Police	$1.18
02/12/2011	CLINKSCALES, PHYLLIS	3286	005	City Of Chicago Police	$6.50

Incident Date	Claimant	Rank	Unit of	Insured	Total to be Paid
02/12/2011	CLINKSCALES, PHYLLIS	3286	005	City Of Chicago Police	$631.25
02/12/2011	CLINKSCALES, PHYLLIS	3286	005	City Of Chicago Police	$0.50
02/12/2011	CLINKSCALES, PHYLLIS	3286	005	City Of Chicago Police	$268.36
02/12/2011	CLINKSCALES, PHYLLIS	3286	005	City Of Chicago Police	$6.50
06/21/2011	CINTRON, ANGEL	9161	044	City Of Chicago Police	$2.46
06/21/2011	CINTRON, ANGEL	9161	044	City Of Chicago Police	$6.50
06/21/2011	CINTRON, ANGEL	9161	044	City Of Chicago Police	$5.54
06/21/2011	CINTRON, ANGEL	9161	044	City Of Chicago Police	$202.90
06/21/2011	CINTRON, ANGEL	9161	044	City Of Chicago Police	$6.50
06/21/2011	CINTRON, ANGEL	9161	044	City Of Chicago Police	$456.79
09/09/2013	CINER, CASEY	9161		City Of Chicago Police	$26.92
09/09/2013	CINER, CASEY	9161		City Of Chicago Police	$6.50
09/09/2013	CINER, CASEY	9161		City Of Chicago Police	$544.46
09/09/2013	CINER, CASEY	9161		City Of Chicago Police	$6.50
09/09/2013	CINER, CASEY	9161		City Of Chicago Police	$13.91
02/14/2013	CIECIEL, STEVEN	sgt		City Of Chicago Police	$6.50
02/14/2013	CIECIEL, STEVEN	sgt		City Of Chicago Police	$902.71
02/14/2013	CIECIEL, STEVEN	sgt		City Of Chicago Police	$1.27
02/14/2013	CIECIEL, STEVEN	sgt		City Of Chicago Police	$6.50
02/14/2013	CIECIEL, STEVEN	sgt		City Of Chicago Police	$676.37
02/14/2013	CIECIEL, STEVEN	sgt		City Of Chicago Police	$0.80
02/14/2013	CIECIEL, STEVEN	sgt		City Of Chicago Police	$6.50
02/14/2013	CIECIEL, STEVEN	sgt		City Of Chicago Police	$66.25
02/14/2013	CIECIEL, STEVEN	sgt		City Of Chicago Police	$0.78
02/14/2013	CIECIEL, STEVEN	sgt		City Of Chicago Police	$6.50
02/14/2013	CIECIEL, STEVEN	sgt		City Of Chicago Police	$419.80
02/14/2013	CIECIEL, STEVEN	sgt		City Of Chicago Police	$1.35
02/14/2013	CIECIEL, STEVEN	sgt		City Of Chicago Police	$6.50
02/14/2013	CIECIEL, STEVEN	sgt		City Of Chicago Police	$719.32
02/14/2013	CIECIEL, STEVEN	sgt		City Of Chicago Police	$0.80
02/14/2013	CIECIEL, STEVEN	sgt		City Of Chicago Police	$6.50
02/14/2013	CIECIEL, STEVEN	sgt		City Of Chicago Police	$423.52
02/14/2013	CIECIEL, STEVEN	sgt		City Of Chicago Police	$0.99

Incident Date	Claimant	Rank	Unit of	Insured	Total to be Paid
02/14/2013	CIECIEL, STEVEN	sgt		City Of Chicago Police	$6.50
02/14/2013	CIECIEL, STEVEN	sgt		City Of Chicago Police	$524.00
02/14/2013	CIECIEL, STEVEN	sgt		City Of Chicago Police	$1.70
12/05/2012	CIANCIO, VINCENT	9161	044	City Of Chicago Police	$69.74
12/05/2012	CIANCIO, VINCENT	9161	044	City Of Chicago Police	$6.50
06/28/2013	CHUDY, JEFFREY	9164	004	City Of Chicago Police	$98.69
06/28/2013	CHUDY, JEFFREY	9164	004	City Of Chicago Police	$6.50
06/28/2013	CHUDY, JEFFREY	9164	004	City Of Chicago Police	$63.83
06/28/2013	CHUDY, JEFFREY	9164	004	City Of Chicago Police	$6.50
06/28/2013	CHUDY, JEFFREY	9164	004	City Of Chicago Police	$16.17
06/28/2013	CHUDY, JEFFREY	9164	004	City Of Chicago Police	$6.50
09/17/2013	CHEN, BRIAN	9161	044	City Of Chicago Police	$592.85
09/17/2013	CHEN, BRIAN	9161	044	City Of Chicago Police	$15.15
09/17/2013	CHEN, BRIAN	9161	044	City Of Chicago Police	$6.50
07/26/2013	CHAVOLLA, MARIA	9161		City Of Chicago Police	$216.31
07/26/2013	CHAVOLLA, MARIA	9161		City Of Chicago Police	$6.50
07/26/2013	CHAVOLLA, MARIA	9161		City Of Chicago Police	$6.50
07/26/2013	CHAVOLLA, MARIA	9161		City Of Chicago Police	$251.54
07/26/2013	CHAVOLLA, MARIA	9161		City Of Chicago Police	$6.50
07/26/2013	CHAVOLLA, MARIA	9161		City Of Chicago Police	$106.61
07/26/2013	CHAVOLLA, MARIA	9161		City Of Chicago Police	$0.33
07/26/2013	CHAVOLLA, MARIA	9161		City Of Chicago Police	$6.50
07/26/2013	CHAVOLLA, MARIA	9161		City Of Chicago Police	$175.51
07/26/2013	CHAVOLLA, MARIA	9161		City Of Chicago Police	$116.51
07/26/2013	CHAVOLLA, MARIA	9161		City Of Chicago Police	$6.50
07/26/2013	CHAVOLLA, MARIA	9161		City Of Chicago Police	$615.00
07/26/2013	CHAVOLLA, MARIA	9161		City Of Chicago Police	$46.38
07/26/2013	CHAVOLLA, MARIA	9161		City Of Chicago Police	$0.25
07/26/2013	CHAVOLLA, MARIA	9161		City Of Chicago Police	$6.50
07/26/2013	CHAVOLLA, MARIA	9161		City Of Chicago Police	$130.42
07/26/2013	CHAVOLLA, MARIA	9161		City Of Chicago Police	$0.41
07/26/2013	CHAVOLLA, MARIA	9161		City Of Chicago Police	$6.50
07/26/2013	CHAVOLLA, MARIA	9161		City Of Chicago Police	$216.31

Incident Date	Claimant	Rank	Unit of	Insured	Total to be Paid
07/26/2013	CHAVOLLA, MARIA	9161		City Of Chicago Police	$1.08
07/26/2013	CHAVOLLA, MARIA	9161		City Of Chicago Police	$6.50
07/26/2013	CHAVOLLA, MARIA	9161		City Of Chicago Police	$578.84
07/26/2013	CHAVOLLA, MARIA	9161		City Of Chicago Police	$0.45
07/26/2013	CHAVOLLA, MARIA	9161		City Of Chicago Police	$0.41
07/26/2013	CHAVOLLA, MARIA	9161		City Of Chicago Police	$56.56
07/26/2013	CHAVOLLA, MARIA	9161		City Of Chicago Police	$6.50
07/26/2013	CHAVOLLA, MARIA	9161		City Of Chicago Police	$3.03
07/26/2013	CHAVOLLA, MARIA	9161		City Of Chicago Police	$240.96
07/26/2013	CHAVOLLA, MARIA	9161		City Of Chicago Police	$6.50
07/26/2013	CHAVOLLA, MARIA	9161		City Of Chicago Police	$34.28
05/19/2013	CHAVEZ, MACARIO	9161	044	City Of Chicago Police	$1.18
05/19/2013	CHAVEZ, MACARIO	9161	044	City Of Chicago Police	$6.50
05/19/2013	CHAVEZ, MACARIO	9161	044	City Of Chicago Police	$639.06
05/19/2013	CHAVEZ, MACARIO	9161	044	City Of Chicago Police	$1.97
05/19/2013	CHAVEZ, MACARIO	9161	044	City Of Chicago Police	$6.50
05/19/2013	CHAVEZ, MACARIO	9161	044	City Of Chicago Police	$0.59
05/19/2013	CHAVEZ, MACARIO	9161	044	City Of Chicago Police	$6.50
05/19/2013	CHAVEZ, MACARIO	9161	044	City Of Chicago Police	$319.53
05/19/2013	CHAVEZ, MACARIO	9161	044	City Of Chicago Police	$58.71
05/19/2013	CHAVEZ, MACARIO	9161	044	City Of Chicago Police	$0.62
05/19/2013	CHAVEZ, MACARIO	9161	044	City Of Chicago Police	$6.50
05/19/2013	CHAVEZ, MACARIO	9161	044	City Of Chicago Police	$335.77
05/19/2013	CHAVEZ, MACARIO	9161	044	City Of Chicago Police	$0.62
05/19/2013	CHAVEZ, MACARIO	9161	044	City Of Chicago Police	$6.50
05/19/2013	CHAVEZ, MACARIO	9161	044	City Of Chicago Police	$335.77
05/19/2013	CHAVEZ, MACARIO	9161	044	City Of Chicago Police	$0.62
05/19/2013	CHAVEZ, MACARIO	9161	044	City Of Chicago Police	$6.50
05/19/2013	CHAVEZ, MACARIO	9161	044	City Of Chicago Police	$335.77
05/19/2013	CHAVEZ, MACARIO	9161	044	City Of Chicago Police	$0.62
05/19/2013	CHAVEZ, MACARIO	9161	044	City Of Chicago Police	$6.50
05/19/2013	CHAVEZ, MACARIO	9161	044	City Of Chicago Police	$335.77
05/19/2013	CHAVEZ, MACARIO	9161	044	City Of Chicago Police	$6.50

Incident Date	Claimant	Rank	Unit of	Insured	Total to be Paid
05/19/2013	CHAVEZ, MACARIO	9161	044	City Of Chicago Police	$69.74
05/19/2013	CHAVEZ, MACARIO	9161	044	City Of Chicago Police	$83.19
05/19/2013	CHAVEZ, MACARIO	9161	044	City Of Chicago Police	$6.50
05/19/2013	CHAVEZ, MACARIO	9161	044	City Of Chicago Police	$69.74
05/19/2013	CHAVEZ, MACARIO	9161	044	City Of Chicago Police	$0.59
05/19/2013	CHAVEZ, MACARIO	9161	044	City Of Chicago Police	$6.50
05/19/2013	CHAVEZ, MACARIO	9161	044	City Of Chicago Police	$319.53
05/19/2013	CHAVEZ, MACARIO	9161	044	City Of Chicago Police	$2.36
05/19/2013	CHAVEZ, MACARIO	9161	044	City Of Chicago Police	$6.50
08/05/2013	CHAPTON, CORY	9161		City Of Chicago Police	$73.35
08/05/2013	CHAPTON, CORY	9161		City Of Chicago Police	$0.81
08/05/2013	CHAPTON, CORY	9161		City Of Chicago Police	$5.61
08/05/2013	CHAPTON, CORY	9161		City Of Chicago Police	$226.69
08/05/2013	CHAPTON, CORY	9161		City Of Chicago Police	$6.50
08/05/2013	CHAPTON, CORY	9161		City Of Chicago Police	$2.74
08/05/2013	CHAPTON, CORY	9161		City Of Chicago Police	$6.50
08/05/2013	CHAPTON, CORY	9161		City Of Chicago Police	$63.05
08/05/2013	CHAPTON, CORY	9161		City Of Chicago Police	$102.67
08/05/2013	CHAPTON, CORY	9161		City Of Chicago Police	$6.50
08/05/2013	CHAPTON, CORY	9161		City Of Chicago Police	$8.26
08/05/2013	CHAPTON, CORY	9161		City Of Chicago Police	$126.20
08/05/2013	CHAPTON, CORY	9161		City Of Chicago Police	$6.50
08/05/2013	CHAPTON, CORY	9161		City Of Chicago Police	$3.22
08/05/2013	CHAPTON, CORY	9161		City Of Chicago Police	$615.00
08/05/2013	CHAPTON, CORY	9161		City Of Chicago Police	$6.50
08/05/2013	CHAPTON, CORY	9161		City Of Chicago Police	$116.51
08/05/2013	CHAPTON, CORY	9161		City Of Chicago Police	$31.50
08/05/2013	CHAPTON, CORY	9161		City Of Chicago Police	$6.50
08/05/2013	CHAPTON, CORY	9161		City Of Chicago Police	$6.50
10/19/2012	CERVANTES, NICHOLAS	9161	044	City Of Chicago Police	$0.15
10/19/2012	CERVANTES, NICHOLAS	9161	044	City Of Chicago Police	$80.25
09/27/2012	CENTENO, JOSE	9161	019	City Of Chicago Police	$128.02
09/27/2012	CENTENO, JOSE	9161	019	City Of Chicago Police	$6.50

Incident Date	Claimant	Rank	Unit of	Insured	Total to be Paid
09/27/2012	CENTENO, JOSE	9161	019	City Of Chicago Police	$0.24
09/27/2012	CENTENO, JOSE	9161	019	City Of Chicago Police	$128.02
09/27/2012	CENTENO, JOSE	9161	019	City Of Chicago Police	$6.50
09/27/2012	CENTENO, JOSE	9161	019	City Of Chicago Police	$0.24
09/27/2012	CENTENO, JOSE	9161	019	City Of Chicago Police	$172.83
09/27/2012	CENTENO, JOSE	9161	019	City Of Chicago Police	$6.50
09/27/2012	CENTENO, JOSE	9161	019	City Of Chicago Police	$0.32
09/27/2012	CENTENO, JOSE	9161	019	City Of Chicago Police	$191.07
09/27/2012	CENTENO, JOSE	9161	019	City Of Chicago Police	$6.50
09/27/2012	CENTENO, JOSE	9161	019	City Of Chicago Police	$5.50
09/27/2012	CENTENO, JOSE	9161	019	City Of Chicago Police	$132.56
09/27/2012	CENTENO, JOSE	9161	019	City Of Chicago Police	$6.50
09/27/2012	CENTENO, JOSE	9161	019	City Of Chicago Police	$0.25
09/27/2012	CENTENO, JOSE	9161	019	City Of Chicago Police	$128.02
09/27/2012	CENTENO, JOSE	9161	019	City Of Chicago Police	$6.50
09/27/2012	CENTENO, JOSE	9161	019	City Of Chicago Police	$0.24
09/27/2012	CENTENO, JOSE	9161	019	City Of Chicago Police	$128.02
09/27/2012	CENTENO, JOSE	9161	019	City Of Chicago Police	$6.50
09/27/2012	CENTENO, JOSE	9161	019	City Of Chicago Police	$0.24
09/27/2012	CENTENO, JOSE	9161	019	City Of Chicago Police	$172.83
09/27/2012	CENTENO, JOSE	9161	019	City Of Chicago Police	$6.50
09/27/2012	CENTENO, JOSE	9161	019	City Of Chicago Police	$0.32
09/27/2012	CENTENO, JOSE	9161	019	City Of Chicago Police	$128.02
09/27/2012	CENTENO, JOSE	9161	019	City Of Chicago Police	$6.50
09/27/2012	CENTENO, JOSE	9161	019	City Of Chicago Police	$0.24
09/27/2012	CENTENO, JOSE	9161	019	City Of Chicago Police	$128.02
09/27/2012	CENTENO, JOSE	9161	019	City Of Chicago Police	$6.50
09/27/2012	CENTENO, JOSE	9161	019	City Of Chicago Police	$0.24
09/27/2012	CENTENO, JOSE	9161	019	City Of Chicago Police	$172.83
09/27/2012	CENTENO, JOSE	9161	019	City Of Chicago Police	$6.50
09/27/2012	CENTENO, JOSE	9161	019	City Of Chicago Police	$0.32
09/27/2012	CENTENO, JOSE	9161	019	City Of Chicago Police	$172.83
09/27/2012	CENTENO, JOSE	9161	019	City Of Chicago Police	$6.50

Incident Date	Claimant	Rank	Unit of	Insured	Total to be Paid
09/27/2012	CENTENO, JOSE	9161	019	City Of Chicago Police	$0.32
09/27/2012	CENTENO, JOSE	9161	019	City Of Chicago Police	$0.24
09/27/2012	CENTENO, JOSE	9161	019	City Of Chicago Police	$128.02
09/27/2012	CENTENO, JOSE	9161	019	City Of Chicago Police	$6.50
06/30/2013	CECCHIN, VINCENT	9161		City Of Chicago Police	$119.46
06/30/2013	CECCHIN, VINCENT	9161		City Of Chicago Police	$6.50
06/30/2013	CECCHIN, VINCENT	9161		City Of Chicago Police	$615.00
06/30/2013	CECCHIN, VINCENT	9161		City Of Chicago Police	$1.51
06/30/2013	CECCHIN, VINCENT	9161		City Of Chicago Police	$6.50
06/30/2013	CECCHIN, VINCENT	9161		City Of Chicago Police	$809.29
06/30/2013	CECCHIN, VINCENT	9161		City Of Chicago Police	$6.50
06/30/2013	CECCHIN, VINCENT	9161		City Of Chicago Police	$69.74
01/14/2010	CAVIN, DARYL			City Of Chicago Police	$0.41
01/14/2010	CAVIN, DARYL			City Of Chicago Police	$6.50
01/14/2010	CAVIN, DARYL			City Of Chicago Police	$222.17
01/14/2010	CAVIN, DARYL			City Of Chicago Police	$6.50
01/14/2010	CAVIN, DARYL			City Of Chicago Police	$178.80
01/14/2010	CAVIN, DARYL			City Of Chicago Police	$3.41
01/14/2010	CAVIN, DARYL			City Of Chicago Police	$621.71
01/14/2010	CAVIN, DARYL			City Of Chicago Police	$282.20
01/14/2010	CAVIN, DARYL			City Of Chicago Police	$1.23
01/14/2010	CAVIN, DARYL			City Of Chicago Police	$6.50
01/14/2010	CAVIN, DARYL			City Of Chicago Police	$666.51
01/14/2010	CAVIN, DARYL			City Of Chicago Police	$1.15
01/14/2010	CAVIN, DARYL			City Of Chicago Police	$6.50
01/14/2010	CAVIN, DARYL			City Of Chicago Police	$6.50
02/24/2010	CATLIN, LEROI	9161	284	City Of Chicago Police	$593.62
02/24/2010	CATLIN, LEROI	9161	284	City Of Chicago Police	$6.50
02/24/2010	CATLIN, LEROI	9161	284	City Of Chicago Police	$6.50
02/24/2010	CATLIN, LEROI	9161	284	City Of Chicago Police	$422.46
02/24/2010	CATLIN, LEROI	9161	284	City Of Chicago Police	$0.93
02/24/2010	CATLIN, LEROI	9161	284	City Of Chicago Police	$6.50
02/24/2010	CATLIN, LEROI	9161	284	City Of Chicago Police	$970.29

Incident Date	Claimant	Rank	Unit of	Insured	Total to be Paid
02/24/2010	CATLIN, LEROI	9161	284	City Of Chicago Police	$1.26
02/24/2010	CATLIN, LEROI	9161	284	City Of Chicago Police	$6.50
02/24/2010	CATLIN, LEROI	9161	284	City Of Chicago Police	$678.50
02/24/2010	CATLIN, LEROI	9161	284	City Of Chicago Police	$0.31
02/24/2010	CATLIN, LEROI	9161	284	City Of Chicago Police	$6.50
02/24/2010	CATLIN, LEROI	9161	284	City Of Chicago Police	$166.42
02/24/2010	CATLIN, LEROI	9161	284	City Of Chicago Police	$0.15
02/24/2010	CATLIN, LEROI	9161	284	City Of Chicago Police	$6.50
02/24/2010	CATLIN, LEROI	9161	284	City Of Chicago Police	$83.21
02/24/2010	CATLIN, LEROI	9161	284	City Of Chicago Police	$0.46
02/24/2010	CATLIN, LEROI	9161	284	City Of Chicago Police	$6.50
02/24/2010	CATLIN, LEROI	9161	284	City Of Chicago Police	$249.63
02/24/2010	CATLIN, LEROI	9161	284	City Of Chicago Police	$0.79
07/08/2013	CATANZARA JR, JOHN	9161	002	City Of Chicago Police	$54.12
07/08/2013	CATANZARA JR, JOHN	9161	002	City Of Chicago Police	$116.51
07/08/2013	CATANZARA JR, JOHN	9161	002	City Of Chicago Police	$6.50
07/08/2013	CATANZARA JR, JOHN	9161	002	City Of Chicago Police	$615.00
07/08/2013	CATANZARA JR, JOHN	9161	002	City Of Chicago Police	$6.50
07/08/2013	CATANZARA JR, JOHN	9161	002	City Of Chicago Police	$138.96
07/08/2013	CATANZARA JR, JOHN	9161	002	City Of Chicago Police	$6.50
05/19/2013	CASTILLO, JESUS	9161	313	City Of Chicago Police	$215.35
05/19/2013	CASTILLO, JESUS	9161	313	City Of Chicago Police	$6.50
05/19/2013	CASTILLO, JESUS	9161	313	City Of Chicago Police	$6.50
05/19/2013	CASTILLO, JESUS	9161	313	City Of Chicago Police	$215.35
05/19/2013	CASTILLO, JESUS	9161	313	City Of Chicago Police	$6.50
05/19/2013	CASTILLO, JESUS	9161	313	City Of Chicago Police	$215.35
05/19/2013	CASTILLO, JESUS	9161	313	City Of Chicago Police	$6.50
05/19/2013	CASTILLO, JESUS	9161	313	City Of Chicago Police	$221.81
05/19/2013	CASTILLO, JESUS	9161	313	City Of Chicago Police	$4.51
05/19/2013	CASTILLO, JESUS	9161	313	City Of Chicago Police	$6.50
05/19/2013	CASTILLO, JESUS	9161	313	City Of Chicago Police	$240.90
05/19/2013	CASTILLO, JESUS	9161	313	City Of Chicago Police	$5.26
05/19/2013	CASTILLO, JESUS	9161	313	City Of Chicago Police	$6.50

Incident Date	Claimant	Rank	Unit of	Insured	Total to be Paid
05/19/2013	CASTILLO, JESUS	9161	313	City Of Chicago Police	$241.71
05/19/2013	CASTILLO, JESUS	9161	313	City Of Chicago Police	$6.50
05/19/2013	CASTILLO, JESUS	9161	313	City Of Chicago Police	$69.74
05/19/2013	CASTILLO, JESUS	9161	313	City Of Chicago Police	$6.50
05/19/2013	CASTILLO, JESUS	9161	313	City Of Chicago Police	$219.39
05/19/2013	CASTILLO, JESUS	9161	313	City Of Chicago Police	$5.26
05/19/2013	CASTILLO, JESUS	9161	313	City Of Chicago Police	$6.50
05/19/2013	CASTILLO, JESUS	9161	313	City Of Chicago Police	$241.71
05/19/2013	CASTILLO, JESUS	9161	313	City Of Chicago Police	$6.50
05/19/2013	CASTILLO, JESUS	9161	313	City Of Chicago Police	$219.39
05/19/2013	CASTILLO, JESUS	9161	313	City Of Chicago Police	$0.44
05/19/2013	CASTILLO, JESUS	9161	313	City Of Chicago Police	$6.50
05/19/2013	CASTILLO, JESUS	9161	313	City Of Chicago Police	$36.31
05/19/2013	CASTILLO, JESUS	9161	313	City Of Chicago Police	$5.70
05/19/2013	CASTILLO, JESUS	9161	313	City Of Chicago Police	$6.50
05/19/2013	CASTILLO, JESUS	9161	313	City Of Chicago Police	$242.20
05/19/2013	CASTILLO, JESUS	9161	313	City Of Chicago Police	$2.11
05/19/2013	CASTILLO, JESUS	9161	313	City Of Chicago Police	$6.50
05/19/2013	CASTILLO, JESUS	9161	313	City Of Chicago Police	$174.45
05/19/2013	CASTILLO, JESUS	9161	313	City Of Chicago Police	$6.50
05/19/2013	CASTILLO, JESUS	9161	313	City Of Chicago Police	$215.35
05/19/2013	CASTILLO, JESUS	9161	313	City Of Chicago Police	$6.50
05/19/2013	CASTILLO, JESUS	9161	313	City Of Chicago Police	$215.35
05/19/2013	CASTILLO, JESUS	9161	313	City Of Chicago Police	$6.50
05/19/2013	CASTILLO, JESUS	9161	313	City Of Chicago Police	$170.18
05/19/2013	CASTILLO, JESUS	9161	313	City Of Chicago Police	$4.91
05/19/2013	CASTILLO, JESUS	9161	313	City Of Chicago Police	$6.50
05/19/2013	CASTILLO, JESUS	9161	313	City Of Chicago Police	$241.34
06/10/2013	CASASANTO, PAUL	9169	055	City Of Chicago Police	$6.50
06/10/2013	CASASANTO, PAUL	9169	055	City Of Chicago Police	$74.01
09/01/2012	CARUSO, ALFRED	9161		City Of Chicago Police	$44.07
09/01/2012	CARUSO, ALFRED	9161		City Of Chicago Police	$0.08
07/09/2012	CARSON, DONALD	9161	005	City Of Chicago Police	$835.78

Incident Date	Claimant	Rank	Unit of	Insured	Total to be Paid
07/09/2012	CARSON, DONALD	9161	005	City Of Chicago Police	$6.50
07/09/2012	CARSON, DONALD	9161	005	City Of Chicago Police	$1.56
07/09/2012	CARSON, DONALD	9161	005	City Of Chicago Police	$9.04
07/09/2012	CARSON, DONALD	9161	005	City Of Chicago Police	$6.50
07/09/2012	CARSON, DONALD	9161	005	City Of Chicago Police	$0.37
07/21/2010	CARROLL, WILLIAM			City Of Chicago Police	$100.21
07/21/2010	CARROLL, WILLIAM			City Of Chicago Police	$6.50
07/21/2010	CARROLL, WILLIAM			City Of Chicago Police	$1.47
07/21/2010	CARROLL, WILLIAM			City Of Chicago Police	$265.56
07/21/2010	CARROLL, WILLIAM			City Of Chicago Police	$6.50
07/21/2010	CARROLL, WILLIAM			City Of Chicago Police	$3.90
07/21/2010	CARROLL, WILLIAM			City Of Chicago Police	$100.21
07/21/2010	CARROLL, WILLIAM			City Of Chicago Police	$1.47
07/21/2010	CARROLL, WILLIAM			City Of Chicago Police	$6.50
08/05/2011	CARROLL, JOSEPH	9164	004	City Of Chicago Police	$74.55
08/05/2011	CARROLL, JOSEPH	9164	004	City Of Chicago Police	$74.55
08/05/2011	CARROLL, JOSEPH	9164	004	City Of Chicago Police	$74.55
08/23/2013	CAREY, DAVID	9161		City Of Chicago Police	$47.09
08/23/2013	CAREY, DAVID	9161		City Of Chicago Police	$28.08
08/23/2013	CAREY, DAVID	9161		City Of Chicago Police	$6.50
05/23/2012	CANTORE, MARC	9161	017	City Of Chicago Police	$3.94
05/23/2012	CANTORE, MARC	9161	017	City Of Chicago Police	$6.50
05/23/2012	CANTORE, MARC	9161	017	City Of Chicago Police	$51.44
07/13/2012	CANO, JESUS	9161	353	City Of Chicago Police	$15.79
08/19/2012	CANO, DAVID	9161		City Of Chicago Police	$6.50
08/19/2012	CANO, DAVID	9161		City Of Chicago Police	$69.74
08/19/2012	CANO, DAVID	9161		City Of Chicago Police	$3.96
08/19/2012	CANO, DAVID	9161		City Of Chicago Police	$6.50
08/19/2012	CANO, DAVID	9161		City Of Chicago Police	$134.30
08/19/2012	CANO, DAVID	9161		City Of Chicago Police	$6.50
08/19/2012	CANO, DAVID	9161		City Of Chicago Police	$113.32
08/19/2012	CANO, DAVID	9161		City Of Chicago Police	$6.50
08/19/2012	CANO, DAVID	9161		City Of Chicago Police	$69.74

Incident Date	Claimant	Rank	Unit of	Insured	Total to be Paid
08/19/2012	CANO, DAVID	9161		City Of Chicago Police	$6.50
07/05/2013	CAMPBELL, BRIAN	9153	050	City Of Chicago Police	$24.62
07/05/2013	CAMPBELL, BRIAN	9153	050	City Of Chicago Police	$76.60
07/05/2013	CAMPBELL, BRIAN	9153	050	City Of Chicago Police	$6.50
07/30/2012	CALDWELL, GALEN	9016		City Of Chicago Police	$200.61
07/30/2012	CALDWELL, GALEN	9016		City Of Chicago Police	$907.48
07/30/2012	CALDWELL, GALEN	9016		City Of Chicago Police	$185.89
07/30/2012	CALDWELL, GALEN	9016		City Of Chicago Police	$185.89
07/30/2012	CALDWELL, GALEN	9016		City Of Chicago Police	$6.50
09/09/2013	CALDER, WERNER	9161	050	City Of Chicago Police	$6.50
09/09/2013	CALDER, WERNER	9161	050	City Of Chicago Police	$15.49
05/29/2013	CAHUE, ANGEL	9161		City Of Chicago Police	$615.00
05/29/2013	CAHUE, ANGEL	9161		City Of Chicago Police	$119.46
05/29/2013	CAHUE, ANGEL	9161		City Of Chicago Police	$6.50
06/03/2012	CACERES, RICHARD	9161	701	City Of Chicago Police	$666.41
06/03/2012	CACERES, RICHARD	9161	701	City Of Chicago Police	$921.20
06/03/2012	CACERES, RICHARD	9161	701	City Of Chicago Police	$6.50
06/03/2012	CACERES, RICHARD	9161	701	City Of Chicago Police	$14.03
06/03/2012	CACERES, RICHARD	9161	701	City Of Chicago Police	$210.50
06/03/2012	CACERES, RICHARD	9161	701	City Of Chicago Police	$6.50
06/03/2012	CACERES, RICHARD	9161	701	City Of Chicago Police	$246.33
06/03/2012	CACERES, RICHARD	9161	701	City Of Chicago Police	$6.50
06/03/2012	CACERES, RICHARD	9161	701	City Of Chicago Police	$0.46
06/03/2012	CACERES, RICHARD	9161	701	City Of Chicago Police	$69.74
06/03/2012	CACERES, RICHARD	9161	701	City Of Chicago Police	$6.50
05/16/2013	CABRAL, ALEJANDRO	9161	044	City Of Chicago Police	$0.52
05/16/2013	CABRAL, ALEJANDRO	9161	044	City Of Chicago Police	$150.77
05/16/2013	CABRAL, ALEJANDRO	9161	044	City Of Chicago Police	$229.97
05/16/2013	CABRAL, ALEJANDRO	9161	044	City Of Chicago Police	$0.60
05/16/2013	CABRAL, ALEJANDRO	9161	044	City Of Chicago Police	$6.50
05/16/2013	CABRAL, ALEJANDRO	9161	044	City Of Chicago Police	$319.59
05/16/2013	CABRAL, ALEJANDRO	9161	044	City Of Chicago Police	$5.65
05/16/2013	CABRAL, ALEJANDRO	9161	044	City Of Chicago Police	$6.50

Incident Date	Claimant	Rank	Unit of	Insured	Total to be Paid
05/16/2013	CABRAL, ALEJANDRO	9161	044	City Of Chicago Police	$6.50
05/16/2013	CABRAL, ALEJANDRO	9161	044	City Of Chicago Police	$0.28
05/16/2013	CABRAL, ALEJANDRO	9161	044	City Of Chicago Police	$274.78
05/16/2013	CABRAL, ALEJANDRO	9161	044	City Of Chicago Police	$6.50
05/16/2013	CABRAL, ALEJANDRO	9161	044	City Of Chicago Police	$0.52
05/16/2013	CABRAL, ALEJANDRO	9161	044	City Of Chicago Police	$319.59
05/16/2013	CABRAL, ALEJANDRO	9161	044	City Of Chicago Police	$6.50
05/16/2013	CABRAL, ALEJANDRO	9161	044	City Of Chicago Police	$0.60
05/16/2013	CABRAL, ALEJANDRO	9161	044	City Of Chicago Police	$274.59
05/16/2013	CABRAL, ALEJANDRO	9161	044	City Of Chicago Police	$6.50
05/16/2013	CABRAL, ALEJANDRO	9161	044	City Of Chicago Police	$6.50
05/16/2013	CABRAL, ALEJANDRO	9161	044	City Of Chicago Police	$0.43
05/16/2013	CABRAL, ALEJANDRO	9161	044	City Of Chicago Police	$337.35
05/16/2013	CABRAL, ALEJANDRO	9161	044	City Of Chicago Police	$6.50
05/16/2013	CABRAL, ALEJANDRO	9161	044	City Of Chicago Police	$0.64
05/16/2013	CABRAL, ALEJANDRO	9161	044	City Of Chicago Police	$319.59
05/16/2013	CABRAL, ALEJANDRO	9161	044	City Of Chicago Police	$6.50
05/16/2013	CABRAL, ALEJANDRO	9161	044	City Of Chicago Police	$0.60
05/16/2013	CABRAL, ALEJANDRO	9161	044	City Of Chicago Police	$274.78
05/16/2013	CABRAL, ALEJANDRO	9161	044	City Of Chicago Police	$6.50
05/16/2013	CABRAL, ALEJANDRO	9161	044	City Of Chicago Police	$0.52
05/16/2013	CABRAL, ALEJANDRO	9161	044	City Of Chicago Police	$281.19
05/16/2013	CABRAL, ALEJANDRO	9161	044	City Of Chicago Police	$6.50
05/16/2013	CABRAL, ALEJANDRO	9161	044	City Of Chicago Police	$0.53
05/16/2013	CABRAL, ALEJANDRO	9161	044	City Of Chicago Police	$364.39
05/16/2013	CABRAL, ALEJANDRO	9161	044	City Of Chicago Police	$6.50
05/16/2013	CABRAL, ALEJANDRO	9161	044	City Of Chicago Police	$0.68
05/16/2013	CABRAL, ALEJANDRO	9161	044	City Of Chicago Police	$298.95
05/16/2013	CABRAL, ALEJANDRO	9161	044	City Of Chicago Police	$6.50
05/16/2013	CABRAL, ALEJANDRO	9161	044	City Of Chicago Police	$0.57
05/16/2013	CABRAL, ALEJANDRO	9161	044	City Of Chicago Police	$466.85
06/21/2013	CABALLERO, RICK	9161	010	City Of Chicago Police	$120.73
06/21/2013	CABALLERO, RICK	9161	010	City Of Chicago Police	$0.62

Incident Date	Claimant	Rank	Unit of	Insured	Total to be Paid
06/21/2013	CABALLERO, RICK	9161	010	City Of Chicago Police	$6.50
06/21/2013	CABALLERO, RICK	9161	010	City Of Chicago Police	$332.72
06/21/2013	CABALLERO, RICK	9161	010	City Of Chicago Police	$6.50
06/21/2013	CABALLERO, RICK	9161	010	City Of Chicago Police	$54.12
06/21/2013	CABALLERO, RICK	9161	010	City Of Chicago Police	$6.50
06/21/2008	Brennan, Martin T	P	00025	City Of Chicago Police	$11.12
06/21/2008	Brennan, Martin T	P	00025	City Of Chicago Police	$6.50
06/21/2008	Brennan, Martin T	P	00025	City Of Chicago Police	$179.82
06/21/2008	Brennan, Martin T	P	00025	City Of Chicago Police	$16.57
06/21/2008	Brennan, Martin T	P	00025	City Of Chicago Police	$6.50
06/21/2008	Brennan, Martin T	P	00025	City Of Chicago Police	$145.94
08/02/2007	Bergeson, Michael	P	09999	City Of Chicago Police	$6.50
08/02/2007	Bergeson, Michael	P	09999	City Of Chicago Police	$425.57
08/02/2007	Bergeson, Michael	P	09999	City Of Chicago Police	$6.50
08/02/2007	Bergeson, Michael	P	09999	City Of Chicago Police	$957.40
08/02/2007	Bergeson, Michael	P	09999	City Of Chicago Police	$1.70
08/02/2007	Bergeson, Michael	P	09999	City Of Chicago Police	$6.50
08/02/2007	Bergeson, Michael	P	09999	City Of Chicago Police	$901.24
08/02/2007	Bergeson, Michael	P	09999	City Of Chicago Police	$0.86
08/02/2007	Bergeson, Michael	P	09999	City Of Chicago Police	$6.50
08/02/2007	Bergeson, Michael	P	09999	City Of Chicago Police	$461.28
08/02/2007	Bergeson, Michael	P	09999	City Of Chicago Police	$259.06
08/02/2007	Bergeson, Michael	P	09999	City Of Chicago Police	$6.50
08/02/2007	Bergeson, Michael	P	09999	City Of Chicago Police	$17.27
08/02/2007	Bergeson, Michael	P	09999	City Of Chicago Police	$6.50
08/02/2007	Bergeson, Michael	P	09999	City Of Chicago Police	$38.86
07/18/2013	BUTZEN, GINA	9161	018	City Of Chicago Police	$0.94
07/18/2013	BUTZEN, GINA	9161	018	City Of Chicago Police	$6.50
07/18/2013	BUTZEN, GINA	9161	018	City Of Chicago Police	$505.12
07/18/2013	BUTZEN, GINA	9161	018	City Of Chicago Police	$0.61
07/18/2013	BUTZEN, GINA	9161	018	City Of Chicago Police	$615.00
07/18/2013	BUTZEN, GINA	9161	018	City Of Chicago Police	$324.17
07/18/2013	BUTZEN, GINA	9161	018	City Of Chicago Police	$116.51

Incident Date	Claimant	Rank	Unit of	Insured	Total to be Paid
07/18/2013	BUTZEN, GINA	9161	018	City Of Chicago Police	$6.50
07/18/2013	BUTZEN, GINA	9161	018	City Of Chicago Police	$6.50
01/30/2013	BURKS, JEFFERY	9161	044	City Of Chicago Police	$6.50
01/30/2013	BURKS, JEFFERY	9161	044	City Of Chicago Police	$0.41
01/30/2013	BURKS, JEFFERY	9161	044	City Of Chicago Police	$6.50
01/30/2013	BURKS, JEFFERY	9161	044	City Of Chicago Police	$2.05
01/30/2013	BURKS, JEFFERY	9161	044	City Of Chicago Police	$217.59
01/30/2013	BURKS, JEFFERY	9161	044	City Of Chicago Police	$6.50
01/30/2013	BURKS, JEFFERY	9161	044	City Of Chicago Police	$2.63
01/30/2013	BURKS, JEFFERY	9161	044	City Of Chicago Police	$222.17
01/30/2013	BURKS, JEFFERY	9161	044	City Of Chicago Police	$6.50
01/30/2013	BURKS, JEFFERY	9161	044	City Of Chicago Police	$0.41
01/30/2013	BURKS, JEFFERY	9161	044	City Of Chicago Police	$179.23
01/30/2013	BURKS, JEFFERY	9161	044	City Of Chicago Police	$6.50
01/30/2013	BURKS, JEFFERY	9161	044	City Of Chicago Police	$0.33
01/30/2013	BURKS, JEFFERY	9161	044	City Of Chicago Police	$179.23
01/30/2013	BURKS, JEFFERY	9161	044	City Of Chicago Police	$6.50
01/30/2013	BURKS, JEFFERY	9161	044	City Of Chicago Police	$0.33
01/30/2013	BURKS, JEFFERY	9161	044	City Of Chicago Police	$85.89
01/30/2013	BURKS, JEFFERY	9161	044	City Of Chicago Police	$6.50
01/30/2013	BURKS, JEFFERY	9161	044	City Of Chicago Police	$0.16
01/30/2013	BURKS, JEFFERY	9161	044	City Of Chicago Police	$222.17
01/30/2013	BURKS, JEFFERY	9161	044	City Of Chicago Police	$6.50
01/30/2013	BURKS, JEFFERY	9161	044	City Of Chicago Police	$0.41
01/30/2013	BURKS, JEFFERY	9161	044	City Of Chicago Police	$222.17
01/30/2013	BURKS, JEFFERY	9161	044	City Of Chicago Police	$6.50
01/30/2013	BURKS, JEFFERY	9161	044	City Of Chicago Police	$0.41
01/30/2013	BURKS, JEFFERY	9161	044	City Of Chicago Police	$222.17
01/30/2013	BURKS, JEFFERY	9161	044	City Of Chicago Police	$6.50
01/30/2013	BURKS, JEFFERY	9161	044	City Of Chicago Police	$0.41
01/30/2013	BURKS, JEFFERY	9161	044	City Of Chicago Police	$222.17
01/01/2013	BURG, JASON	9161		City Of Chicago Police	$6.50
01/01/2013	BURG, JASON	9161		City Of Chicago Police	$904.40

Incident Date	Claimant	Rank	Unit of	Insured	Total to be Paid
01/01/2013	BURG, JASON	9161		City Of Chicago Police	$24.98
01/01/2013	BURG, JASON	9161		City Of Chicago Police	$226.68
01/01/2013	BURG, JASON	9161		City Of Chicago Police	$6.50
01/01/2013	BURG, JASON	9161		City Of Chicago Police	$304.94
01/01/2013	BURG, JASON	9161		City Of Chicago Police	$2.74
01/01/2013	BURG, JASON	9161		City Of Chicago Police	$67.92
01/01/2013	BURG, JASON	9161		City Of Chicago Police	$6.50
01/01/2013	BURG, JASON	9161		City Of Chicago Police	$6.25
01/01/2013	BURG, JASON	9161		City Of Chicago Police	$106.69
01/01/2013	BURG, JASON	9161		City Of Chicago Police	$6.50
06/20/2013	BURG, BRIAN	9161	044	City Of Chicago Police	$6.50
06/20/2013	BURG, BRIAN	9161	044	City Of Chicago Police	$223.35
06/20/2013	BURG, BRIAN	9161	044	City Of Chicago Police	$0.28
06/20/2013	BURG, BRIAN	9161	044	City Of Chicago Police	$272.17
06/20/2013	BURG, BRIAN	9161	044	City Of Chicago Police	$0.42
06/20/2013	BURG, BRIAN	9161	044	City Of Chicago Police	$0.80
06/20/2013	BURG, BRIAN	9161	044	City Of Chicago Police	$223.35
06/20/2013	BURG, BRIAN	9161	044	City Of Chicago Police	$6.50
06/20/2013	BURG, BRIAN	9161	044	City Of Chicago Police	$6.50
06/20/2013	BURG, BRIAN	9161	044	City Of Chicago Police	$223.35
06/20/2013	BURG, BRIAN	9161	044	City Of Chicago Police	$6.50
06/20/2013	BURG, BRIAN	9161	044	City Of Chicago Police	$0.42
06/20/2013	BURG, BRIAN	9161	044	City Of Chicago Police	$148.90
06/20/2013	BURG, BRIAN	9161	044	City Of Chicago Police	$6.50
06/20/2013	BURG, BRIAN	9161	044	City Of Chicago Police	$66.25
06/20/2013	BURG, BRIAN	9161	044	City Of Chicago Police	$6.50
06/20/2013	BURG, BRIAN	9161	044	City Of Chicago Police	$0.42
05/06/2010	BUKOWSKI, GEORGE	9161	016	City Of Chicago Police	$74.10
05/06/2010	BUKOWSKI, GEORGE	9161	016	City Of Chicago Police	$615.00
05/06/2010	BUKOWSKI, GEORGE	9161	016	City Of Chicago Police	$6.50
05/06/2010	BUKOWSKI, GEORGE	9161	016	City Of Chicago Police	$119.46
05/06/2010	BUKOWSKI, GEORGE	9161	016	City Of Chicago Police	$142.37
05/06/2010	BUKOWSKI, GEORGE	9161	016	City Of Chicago Police	$6.50

Incident Date	Claimant	Rank	Unit of	Insured	Total to be Paid
05/06/2010	BUKOWSKI, GEORGE	9161	016	City Of Chicago Police	$2.09
05/06/2010	BUKOWSKI, GEORGE	9161	016	City Of Chicago Police	$65.56
05/06/2010	BUKOWSKI, GEORGE	9161	016	City Of Chicago Police	$6.50
05/06/2010	BUKOWSKI, GEORGE	9161	016	City Of Chicago Police	$0.96
05/06/2010	BUKOWSKI, GEORGE	9161	016	City Of Chicago Police	$467.02
06/24/2013	BUGGS, ANNETTE	9161	169	City Of Chicago Police	$0.80
06/24/2013	BUGGS, ANNETTE	9161	169	City Of Chicago Police	$6.50
06/24/2013	BUGGS, ANNETTE	9161	169	City Of Chicago Police	$66.25
06/24/2013	BUGGS, ANNETTE	9161	169	City Of Chicago Police	$6.50
06/24/2013	BUGGS, ANNETTE	9161	169	City Of Chicago Police	$183.63
06/24/2013	BUGGS, ANNETTE	9161	169	City Of Chicago Police	$2.27
06/24/2013	BUGGS, ANNETTE	9161	169	City Of Chicago Police	$6.50
06/24/2013	BUGGS, ANNETTE	9161	169	City Of Chicago Police	$187.45
06/24/2013	BUGGS, ANNETTE	9161	169	City Of Chicago Police	$6.50
06/24/2013	BUGGS, ANNETTE	9161	169	City Of Chicago Police	$66.25
06/24/2013	BUGGS, ANNETTE	9161	169	City Of Chicago Police	$0.80
02/08/2013	BUCZKIEWICZ, JOHN	9206	277	City Of Chicago Police	$69.74
02/08/2013	BUCZKIEWICZ, JOHN	9206	277	City Of Chicago Police	$6.50
02/08/2013	BUCZKIEWICZ, JOHN	9206	277	City Of Chicago Police	$149.21
02/08/2013	BUCZKIEWICZ, JOHN	9206	277	City Of Chicago Police	$6.50
03/14/2013	BRYANT, DANA	9161		City Of Chicago Police	$1.72
03/14/2013	BRYANT, DANA	9161		City Of Chicago Police	$6.50
03/14/2013	BRYANT, DANA	9161		City Of Chicago Police	$929.62
03/14/2013	BRYANT, DANA	9161		City Of Chicago Police	$0.66
03/14/2013	BRYANT, DANA	9161		City Of Chicago Police	$6.50
03/14/2013	BRYANT, DANA	9161		City Of Chicago Police	$354.74
08/21/2013	BROWNING, THEODORE	9161		City Of Chicago Police	$102.62
08/21/2013	BROWNING, THEODORE	9161		City Of Chicago Police	$6.50
08/21/2013	BROWNING, THEODORE	9161		City Of Chicago Police	$4.17
08/16/2011	BROWN, SUZAN	9161	153	City Of Chicago Police	$6.50
08/16/2011	BROWN, SUZAN	9161	153	City Of Chicago Police	$106.61
08/16/2011	BROWN, SUZAN	9161	153	City Of Chicago Police	$77.23
08/16/2011	BROWN, SUZAN	9161	153	City Of Chicago Police	$74.55

Incident Date	Claimant	Rank	Unit of	Insured	Total to be Paid
08/16/2011	BROWN, SUZAN	9161	153	City Of Chicago Police	$74.55
08/16/2011	BROWN, SUZAN	9161	153	City Of Chicago Police	$74.55
08/21/2011	BROWN, SHARONE	9161		City Of Chicago Police	$91.77
08/21/2011	BROWN, SHARONE	9161		City Of Chicago Police	$6.50
08/21/2011	BROWN, SHARONE	9161		City Of Chicago Police	$234.75
08/21/2011	BROWN, SHARONE	9161		City Of Chicago Police	$6.50
08/21/2011	BROWN, SHARONE	9161		City Of Chicago Police	$89.94
08/21/2011	BROWN, SHARONE	9161		City Of Chicago Police	$6.50
08/21/2011	BROWN, SHARONE	9161		City Of Chicago Police	$106.61
08/21/2011	BROWN, SHARONE	9161		City Of Chicago Police	$6.50
08/21/2011	BROWN, SHARONE	9161		City Of Chicago Police	$6.50
08/21/2011	BROWN, SHARONE	9161		City Of Chicago Police	$715.32
08/21/2011	BROWN, SHARONE	9161		City Of Chicago Police	$6.48
05/25/2013	BROWN, ROBERT	9161		City Of Chicago Police	$74.45
05/25/2013	BROWN, ROBERT	9161		City Of Chicago Police	$0.14
05/25/2013	BROWN, ROBERT	9161		City Of Chicago Police	$6.50
05/06/2013	BROWN, ERIC	9161		City Of Chicago Police	$6.50
05/06/2013	BROWN, ERIC	9161		City Of Chicago Police	$159.22
05/06/2013	BROWN, ERIC	9161		City Of Chicago Police	$11.45
05/06/2013	BROWN, ERIC	9161		City Of Chicago Police	$6.50
05/06/2013	BROWN, ERIC	9161		City Of Chicago Police	$142.44
05/06/2013	BROWN, ERIC	9161		City Of Chicago Police	$18.92
05/06/2013	BROWN, ERIC	9161		City Of Chicago Police	$6.50
05/06/2013	BROWN, ERIC	9161		City Of Chicago Police	$150.56
05/06/2013	BROWN, ERIC	9161		City Of Chicago Police	$26.88
05/06/2013	BROWN, ERIC	9161		City Of Chicago Police	$6.50
05/06/2013	BROWN, ERIC	9161		City Of Chicago Police	$159.22
05/06/2013	BROWN, ERIC	9161		City Of Chicago Police	$244.33
05/06/2013	BROWN, ERIC	9161		City Of Chicago Police	$6.50
05/06/2013	BROWN, ERIC	9161		City Of Chicago Police	$368.20
05/06/2013	BROWN, ERIC	9161		City Of Chicago Police	$45.51
05/06/2013	BROWN, ERIC	9161		City Of Chicago Police	$6.50
05/06/2013	BROWN, ERIC	9161		City Of Chicago Police	$179.48

Incident Date	Claimant	Rank	Unit of	Insured	Total to be Paid
05/06/2013	BROWN, ERIC	9161		City Of Chicago Police	$34.86
05/06/2013	BROWN, ERIC	9161		City Of Chicago Police	$6.50
05/06/2013	BROWN, ERIC	9161		City Of Chicago Police	$167.88
05/06/2013	BROWN, ERIC	9161		City Of Chicago Police	$34.86
05/06/2013	BROWN, ERIC	9161		City Of Chicago Police	$6.50
05/06/2013	BROWN, ERIC	9161		City Of Chicago Police	$167.88
05/06/2013	BROWN, ERIC	9161		City Of Chicago Police	$34.86
05/06/2013	BROWN, ERIC	9161		City Of Chicago Police	$6.50
05/06/2013	BROWN, ERIC	9161		City Of Chicago Police	$167.88
05/06/2013	BROWN, ERIC	9161		City Of Chicago Police	$34.86
05/06/2013	BROWN, ERIC	9161		City Of Chicago Police	$6.50
05/06/2013	BROWN, ERIC	9161		City Of Chicago Police	$167.88
05/06/2013	BROWN, ERIC	9161		City Of Chicago Police	$34.86
05/06/2013	BROWN, ERIC	9161		City Of Chicago Police	$6.50
05/06/2013	BROWN, ERIC	9161		City Of Chicago Police	$167.88
05/06/2013	BROWN, ERIC	9161		City Of Chicago Police	$26.88
02/08/2013	BROWN, ANTHONY	9161		City Of Chicago Police	$0.41
02/08/2013	BROWN, ANTHONY	9161		City Of Chicago Police	$6.50
02/08/2013	BROWN, ANTHONY	9161		City Of Chicago Police	$0.53
02/08/2013	BROWN, ANTHONY	9161		City Of Chicago Police	$6.50
02/08/2013	BROWN, ANTHONY	9161		City Of Chicago Police	$282.60
02/08/2013	BROWN, ANTHONY	9161		City Of Chicago Police	$218.17
11/07/2011	BROWN JOHNSON, LOLITA	9161	022	City Of Chicago Police	$74.55
11/07/2011	BROWN JOHNSON, LOLITA	9161	022	City Of Chicago Police	$74.55
11/07/2011	BROWN JOHNSON, LOLITA	9161	022	City Of Chicago Police	$74.55
11/07/2011	BROWN JOHNSON, LOLITA	9161	022	City Of Chicago Police	$74.55
08/22/2013	BROOKS, EDWARD	9161		City Of Chicago Police	$6.50
08/22/2013	BROOKS, EDWARD	9161		City Of Chicago Police	$402.88
02/03/2013	BROOKS, DERRICK	9161	12	City Of Chicago Police	$6.50
02/03/2013	BROOKS, DERRICK	9161	12	City Of Chicago Police	$259.05
02/03/2013	BROOKS, DERRICK	9161	12	City Of Chicago Police	$6.50
02/03/2013	BROOKS, DERRICK	9161	12	City Of Chicago Police	$226.10
02/03/2013	BROOKS, DERRICK	9161	12	City Of Chicago Police	$0.90

Incident Date	Claimant	Rank	Unit of	Insured	Total to be Paid
02/03/2013	BROOKS, DERRICK	9161	12	City Of Chicago Police	$6.50
02/03/2013	BROOKS, DERRICK	9161	12	City Of Chicago Police	$479.84
02/03/2013	BROOKS, DERRICK	9161	12	City Of Chicago Police	$0.49
05/08/2013	BREZINSKI, LARRY	9161	044	City Of Chicago Police	$6.50
05/08/2013	BREZINSKI, LARRY	9161	044	City Of Chicago Police	$0.96
05/08/2013	BREZINSKI, LARRY	9161	044	City Of Chicago Police	$769.71
05/08/2013	BREZINSKI, LARRY	9161	044	City Of Chicago Police	$6.50
05/08/2013	BREZINSKI, LARRY	9161	044	City Of Chicago Police	$1.44
05/08/2013	BREZINSKI, LARRY	9161	044	City Of Chicago Police	$211.76
05/08/2013	BREZINSKI, LARRY	9161	044	City Of Chicago Police	$6.50
05/08/2013	BREZINSKI, LARRY	9161	044	City Of Chicago Police	$0.40
05/08/2013	BREZINSKI, LARRY	9161	044	City Of Chicago Police	$211.76
05/08/2013	BREZINSKI, LARRY	9161	044	City Of Chicago Police	$6.50
05/08/2013	BREZINSKI, LARRY	9161	044	City Of Chicago Police	$0.40
05/08/2013	BREZINSKI, LARRY	9161	044	City Of Chicago Police	$211.76
05/08/2013	BREZINSKI, LARRY	9161	044	City Of Chicago Police	$6.50
05/08/2013	BREZINSKI, LARRY	9161	044	City Of Chicago Police	$0.40
05/08/2013	BREZINSKI, LARRY	9161	044	City Of Chicago Police	$211.76
05/08/2013	BREZINSKI, LARRY	9161	044	City Of Chicago Police	$513.14
05/08/2013	BREZINSKI, LARRY	9161	044	City Of Chicago Police	$0.40
05/08/2013	BREZINSKI, LARRY	9161	044	City Of Chicago Police	$6.50
05/08/2013	BREZINSKI, LARRY	9161	044	City Of Chicago Police	$6.50
05/08/2013	BREZINSKI, LARRY	9161	044	City Of Chicago Police	$0.96
05/08/2013	BREZINSKI, LARRY	9161	044	City Of Chicago Police	$274.33
05/08/2013	BREZINSKI, LARRY	9161	044	City Of Chicago Police	$6.50
05/08/2013	BREZINSKI, LARRY	9161	044	City Of Chicago Police	$0.52
05/08/2013	BREZINSKI, LARRY	9161	044	City Of Chicago Police	$513.14
05/08/2013	BREZINSKI, LARRY	9161	044	City Of Chicago Police	$223.68
05/08/2013	BREZINSKI, LARRY	9161	044	City Of Chicago Police	$1.56
05/08/2013	BREZINSKI, LARRY	9161	044	City Of Chicago Police	$6.50
05/08/2013	BREZINSKI, LARRY	9161	044	City Of Chicago Police	$832.28
05/08/2013	BREZINSKI, LARRY	9161	044	City Of Chicago Police	$0.46
05/08/2013	BREZINSKI, LARRY	9161	044	City Of Chicago Police	$6.50

Incident Date	Claimant	Rank	Unit of	Insured	Total to be Paid
05/08/2013	BREZINSKI, LARRY	9161	044	City Of Chicago Police	$246.01
08/29/2013	BREEN, MATTHEW	9161		City Of Chicago Police	$111.07
08/29/2013	BREEN, MATTHEW	9161		City Of Chicago Police	$6.50
08/29/2013	BREEN, MATTHEW	9161		City Of Chicago Police	$2.22
08/29/2013	BREEN, MATTHEW	9161		City Of Chicago Police	$179.96
08/29/2013	BREEN, MATTHEW	9161		City Of Chicago Police	$6.50
08/29/2013	BREEN, MATTHEW	9161		City Of Chicago Police	$0.84
06/25/2013	BOUDREAU, KENNETH	9171	610	City Of Chicago Police	$11.62
06/25/2013	BOUDREAU, KENNETH	9171	610	City Of Chicago Police	$6.50
06/25/2013	BOUDREAU, KENNETH	9171	610	City Of Chicago Police	$748.73
06/25/2013	BOUDREAU, KENNETH	9171	610	City Of Chicago Police	$0.77
06/25/2013	BOUDREAU, KENNETH	9171	610	City Of Chicago Police	$959.46
06/25/2013	BOUDREAU, KENNETH	9171	610	City Of Chicago Police	$6.50
06/25/2013	BOUDREAU, KENNETH	9171	610	City Of Chicago Police	$9.06
06/25/2013	BOUDREAU, KENNETH	9171	610	City Of Chicago Police	$63.93
06/25/2013	BOUDREAU, KENNETH	9171	610	City Of Chicago Police	$6.50
10/28/2012	BOUCH, MATTHEW	9161		City Of Chicago Police	$110.00
12/11/2010	BORCHERS, DANIEL	9161	016	City Of Chicago Police	$19.93
05/30/2010	BOONE, RICKY	9171	022	City Of Chicago Police	$271.34
08/29/2013	BOONE III, LOUIS	9206	277	City Of Chicago Police	$109.77
09/18/2009	BOND, WENDY			City Of Chicago Police	$140.88
09/18/2009	BOND, WENDY			City Of Chicago Police	$6.50
09/18/2009	BOND, WENDY			City Of Chicago Police	$787.50
02/11/2012	BOND, WARD	9161		City Of Chicago Police	$6.50
02/11/2012	BOND, WARD	9161		City Of Chicago Police	$960.52
02/11/2012	BOND, WARD	9161		City Of Chicago Police	$6.50
02/11/2012	BOND, WARD	9161		City Of Chicago Police	$72.80
01/31/2011	BOGGAN, KIMBERLY	P.O		City Of Chicago Police	$6.50
01/31/2011	BOGGAN, KIMBERLY	P.O		City Of Chicago Police	$449.76
03/29/2013	BLOMSTRAND, HARRY	9161		City Of Chicago Police	$6.50
03/29/2013	BLOMSTRAND, HARRY	9161		City Of Chicago Police	$179.23
03/29/2013	BLOMSTRAND, HARRY	9161		City Of Chicago Police	$0.33
03/29/2013	BLOMSTRAND, HARRY	9161		City Of Chicago Police	$165.94

Incident Date	Claimant	Rank	Unit of	Insured	Total to be Paid
03/29/2013	BLOMSTRAND, HARRY	9161		City Of Chicago Police	$6.50
03/29/2013	BLOMSTRAND, HARRY	9161		City Of Chicago Police	$0.31
03/29/2013	BLOMSTRAND, HARRY	9161		City Of Chicago Police	$179.23
03/29/2013	BLOMSTRAND, HARRY	9161		City Of Chicago Police	$6.50
03/29/2013	BLOMSTRAND, HARRY	9161		City Of Chicago Police	$0.33
03/29/2013	BLOMSTRAND, HARRY	9161		City Of Chicago Police	$179.23
03/29/2013	BLOMSTRAND, HARRY	9161		City Of Chicago Police	$6.50
03/29/2013	BLOMSTRAND, HARRY	9161		City Of Chicago Police	$0.33
03/29/2013	BLOMSTRAND, HARRY	9161		City Of Chicago Police	$65.56
03/29/2013	BLOMSTRAND, HARRY	9161		City Of Chicago Police	$6.50
03/29/2013	BLOMSTRAND, HARRY	9161		City Of Chicago Police	$0.96
03/29/2013	BLOMSTRAND, HARRY	9161		City Of Chicago Police	$179.23
03/29/2013	BLOMSTRAND, HARRY	9161		City Of Chicago Police	$0.37
03/29/2013	BLOMSTRAND, HARRY	9161		City Of Chicago Police	$6.50
03/29/2013	BLOMSTRAND, HARRY	9161		City Of Chicago Police	$195.65
03/29/2013	BLOMSTRAND, HARRY	9161		City Of Chicago Police	$0.33
03/29/2013	BLOMSTRAND, HARRY	9161		City Of Chicago Police	$6.50
03/29/2013	BLOMSTRAND, HARRY	9161		City Of Chicago Police	$179.23
03/29/2013	BLOMSTRAND, HARRY	9161		City Of Chicago Police	$0.31
03/29/2013	BLOMSTRAND, HARRY	9161		City Of Chicago Police	$6.50
03/29/2013	BLOMSTRAND, HARRY	9161		City Of Chicago Police	$165.94
03/29/2013	BLOMSTRAND, HARRY	9161		City Of Chicago Police	$0.33
03/29/2013	BLOMSTRAND, HARRY	9161		City Of Chicago Police	$6.50
03/29/2013	BLOMSTRAND, HARRY	9161		City Of Chicago Police	$179.23
03/29/2013	BLOMSTRAND, HARRY	9161		City Of Chicago Police	$0.33
03/29/2013	BLOMSTRAND, HARRY	9161		City Of Chicago Police	$6.50
09/13/2011	BLESSING, LIZETTE	9161		City Of Chicago Police	$6.50
09/13/2011	BLESSING, LIZETTE	9161		City Of Chicago Police	$0.37
09/13/2011	BLESSING, LIZETTE	9161		City Of Chicago Police	$110.91
09/13/2011	BLESSING, LIZETTE	9161		City Of Chicago Police	$6.50
09/13/2011	BLESSING, LIZETTE	9161		City Of Chicago Police	$0.79
09/13/2011	BLESSING, LIZETTE	9161		City Of Chicago Police	$6.50
09/13/2011	BLESSING, LIZETTE	9161		City Of Chicago Police	$600.60

Incident Date	Claimant	Rank	Unit of	Insured	Total to be Paid
09/13/2011	BLESSING, LIZETTE	9161		City Of Chicago Police	$52.53
09/13/2011	BLESSING, LIZETTE	9161		City Of Chicago Police	$29.25
06/20/2013	BLANCO, MACRINA	9161	044	City Of Chicago Police	$113.75
06/20/2013	BLANCO, MACRINA	9161	044	City Of Chicago Police	$21.83
06/02/2013	BLACKMAN, DANIEL	9161	007	City Of Chicago Police	$6.50
06/02/2013	BLACKMAN, DANIEL	9161	007	City Of Chicago Police	$114.38
06/02/2013	BLACKMAN, DANIEL	9161	007	City Of Chicago Police	$6.50
06/02/2013	BLACKMAN, DANIEL	9161	007	City Of Chicago Police	$155.03
12/02/2012	BINFA, DANIEL	9161	044	City Of Chicago Police	$6.50
12/02/2012	BINFA, DANIEL	9161	044	City Of Chicago Police	$274.78
12/02/2012	BINFA, DANIEL	9161	044	City Of Chicago Police	$0.52
12/02/2012	BINFA, DANIEL	9161	044	City Of Chicago Police	$6.50
12/02/2012	BINFA, DANIEL	9161	044	City Of Chicago Police	$274.78
12/02/2012	BINFA, DANIEL	9161	044	City Of Chicago Police	$0.52
12/02/2012	BINFA, DANIEL	9161	044	City Of Chicago Police	$6.50
12/02/2012	BINFA, DANIEL	9161	044	City Of Chicago Police	$274.78
12/02/2012	BINFA, DANIEL	9161	044	City Of Chicago Police	$1.04
12/02/2012	BINFA, DANIEL	9161	044	City Of Chicago Police	$6.50
12/02/2012	BINFA, DANIEL	9161	044	City Of Chicago Police	$549.56
12/02/2012	BINFA, DANIEL	9161	044	City Of Chicago Police	$0.52
12/02/2012	BINFA, DANIEL	9161	044	City Of Chicago Police	$6.50
12/02/2012	BINFA, DANIEL	9161	044	City Of Chicago Police	$274.78
12/02/2012	BINFA, DANIEL	9161	044	City Of Chicago Police	$0.52
12/02/2012	BINFA, DANIEL	9161	044	City Of Chicago Police	$6.50
12/02/2012	BINFA, DANIEL	9161	044	City Of Chicago Police	$274.78
12/02/2012	BINFA, DANIEL	9161	044	City Of Chicago Police	$0.52
07/31/2013	BILOTTI, ROBERT	9161	004	City Of Chicago Police	$10.88
07/31/2013	BILOTTI, ROBERT	9161	004	City Of Chicago Police	$6.50
07/31/2013	BILOTTI, ROBERT	9161	004	City Of Chicago Police	$899.12
07/31/2013	BILOTTI, ROBERT	9161	004	City Of Chicago Police	$10.96
07/31/2013	BILOTTI, ROBERT	9161	004	City Of Chicago Police	$150.33
07/31/2013	BILOTTI, ROBERT	9161	004	City Of Chicago Police	$429.19
07/31/2013	BILOTTI, ROBERT	9161	004	City Of Chicago Police	$3.84

Incident Date	Claimant	Rank	Unit of	Insured	Total to be Paid
07/31/2013	BILOTTI, ROBERT	9161	004	City Of Chicago Police	$6.50
07/31/2013	BILOTTI, ROBERT	9161	004	City Of Chicago Police	$6.50
03/30/2011	BERNICHIO, MICHAEL	9161		City Of Chicago Police	$65.45
03/30/2011	BERNICHIO, MICHAEL	9161		City Of Chicago Police	$73.04
06/24/2012	BENFORD, ANDRE	9161	021	City Of Chicago Police	$0.39
06/24/2012	BENFORD, ANDRE	9161	021	City Of Chicago Police	$6.50
06/24/2012	BENFORD, ANDRE	9161	021	City Of Chicago Police	$6.50
06/24/2012	BENFORD, ANDRE	9161	021	City Of Chicago Police	$6.50
06/24/2012	BENFORD, ANDRE	9161	021	City Of Chicago Police	$203.21
06/24/2012	BENFORD, ANDRE	9161	021	City Of Chicago Police	$0.49
06/24/2012	BENFORD, ANDRE	9161	021	City Of Chicago Police	$0.37
06/24/2012	BENFORD, ANDRE	9161	021	City Of Chicago Police	$263.14
06/24/2012	BENFORD, ANDRE	9161	021	City Of Chicago Police	$209.62
02/08/2013	BEMIS, JOEL	9161	025	City Of Chicago Police	$2.69
02/08/2013	BEMIS, JOEL	9161	025	City Of Chicago Police	$6.50
02/08/2013	BEMIS, JOEL	9161	025	City Of Chicago Police	$222.37
04/19/2013	BELL, RICHARD	9161	004	City Of Chicago Police	$6.50
04/19/2013	BELL, RICHARD	9161	004	City Of Chicago Police	$6.50
04/19/2013	BELL, RICHARD	9161	004	City Of Chicago Police	$66.02
04/19/2013	BELL, RICHARD	9161	004	City Of Chicago Police	$0.85
04/19/2013	BELL, RICHARD	9161	004	City Of Chicago Police	$6.50
04/19/2013	BELL, RICHARD	9161	004	City Of Chicago Police	$455.42
04/19/2013	BELL, RICHARD	9161	004	City Of Chicago Police	$35.00
04/19/2013	BELL, RICHARD	9161	004	City Of Chicago Police	$55.53
04/19/2013	BELL, RICHARD	9161	004	City Of Chicago Police	$101.84
04/19/2013	BELL, RICHARD	9161	004	City Of Chicago Police	$66.02
04/19/2013	BELL, RICHARD	9161	004	City Of Chicago Police	$6.50
04/17/2010	BELL, KANETHA	9161	003	City Of Chicago Police	$74.55
04/17/2010	BELL, KANETHA	9161	003	City Of Chicago Police	$74.55
06/27/2013	BEDNARCZYK, ADAM	9161	044	City Of Chicago Police	$5.70
06/27/2013	BEDNARCZYK, ADAM	9161	044	City Of Chicago Police	$6.50
06/27/2013	BEDNARCZYK, ADAM	9161	044	City Of Chicago Police	$223.20
06/27/2013	BEDNARCZYK, ADAM	9161	044	City Of Chicago Police	$6.50

Incident Date	Claimant	Rank	Unit of	Insured	Total to be Paid
06/27/2013	BEDNARCZYK, ADAM	9161	044	City Of Chicago Police	$0.92
06/27/2013	BEDNARCZYK, ADAM	9161	044	City Of Chicago Police	$6.50
06/27/2013	BEDNARCZYK, ADAM	9161	044	City Of Chicago Police	$16.00
06/27/2013	BEDNARCZYK, ADAM	9161	044	City Of Chicago Police	$1.03
06/27/2013	BEDNARCZYK, ADAM	9161	044	City Of Chicago Police	$6.50
06/27/2013	BEDNARCZYK, ADAM	9161	044	City Of Chicago Police	$40.50
06/27/2013	BEDNARCZYK, ADAM	9161	044	City Of Chicago Police	$11.03
06/27/2013	BEDNARCZYK, ADAM	9161	044	City Of Chicago Police	$431.69
06/27/2013	BEDNARCZYK, ADAM	9161	044	City Of Chicago Police	$6.50
10/06/2011	BEAL, CAROL	9161		City Of Chicago Police	$6.50
10/06/2011	BEAL, CAROL	9161		City Of Chicago Police	$4.32
10/06/2011	BEAL, CAROL	9161		City Of Chicago Police	$356.95
06/14/2013	BAUGHNS, RONALD	9161	019	City Of Chicago Police	$0.37
06/14/2013	BAUGHNS, RONALD	9161	019	City Of Chicago Police	$201.27
06/14/2013	BAUGHNS, RONALD	9161	019	City Of Chicago Police	$6.50
02/01/2011	BATTAGLIA, CHARLES	3286	074	City Of Chicago Police	$239.48
02/01/2011	BATTAGLIA, CHARLES	3286	074	City Of Chicago Police	$3.52
02/01/2011	BATTAGLIA, CHARLES	3286	074	City Of Chicago Police	$6.50
04/01/2012	BATISTA, FELIX	9161	025	City Of Chicago Police	$52.00
03/15/2013	BARSCH, STEVEN	9161	009	City Of Chicago Police	$6.50
03/15/2013	BARSCH, STEVEN	9161	009	City Of Chicago Police	$272.17
06/02/2013	BARRY, NORA	9161	018	City Of Chicago Police	$316.08
06/02/2013	BARRY, NORA	9161	018	City Of Chicago Police	$6.50
06/02/2013	BARRY, NORA	9161	018	City Of Chicago Police	$0.59
06/02/2013	BARRY, NORA	9161	018	City Of Chicago Police	$756.11
06/02/2013	BARRY, NORA	9161	018	City Of Chicago Police	$1.40
06/02/2013	BARRY, NORA	9161	018	City Of Chicago Police	$6.50
03/12/2013	BARRY, LINDA	9161	284	City Of Chicago Police	$6.50
03/12/2013	BARRY, LINDA	9161	284	City Of Chicago Police	$0.49
03/12/2013	BARRY, LINDA	9161	284	City Of Chicago Police	$6.50
03/12/2013	BARRY, LINDA	9161	284	City Of Chicago Police	$265.12
03/12/2013	BARRY, LINDA	9161	284	City Of Chicago Police	$0.87
03/12/2013	BARRY, LINDA	9161	284	City Of Chicago Police	$6.50

Incident Date	Claimant	Rank	Unit of	Insured	Total to be Paid
03/12/2013	BARRY, LINDA	9161	284	City Of Chicago Police	$188.62
03/12/2013	BARRY, LINDA	9161	284	City Of Chicago Police	$6.50
03/12/2013	BARRY, LINDA	9161	284	City Of Chicago Police	$556.36
03/12/2013	BARRY, LINDA	9161	284	City Of Chicago Police	$6.50
03/12/2013	BARRY, LINDA	9161	284	City Of Chicago Police	$309.93
03/12/2013	BARRY, LINDA	9161	284	City Of Chicago Police	$6.50
03/12/2013	BARRY, LINDA	9161	284	City Of Chicago Police	$0.58
03/12/2013	BARRY, LINDA	9161	284	City Of Chicago Police	$465.28
05/25/2013	BARNES, DENNIS	9171	002	City Of Chicago Police	$177.37
05/25/2013	BARNES, DENNIS	9171	002	City Of Chicago Police	$0.37
05/25/2013	BARNES, DENNIS	9171	002	City Of Chicago Police	$6.50
05/25/2013	BARNES, DENNIS	9171	002	City Of Chicago Police	$200.16
05/25/2013	BARNES, DENNIS	9171	002	City Of Chicago Police	$261.63
05/25/2013	BARNES, DENNIS	9171	002	City Of Chicago Police	$415.89
05/25/2013	BARNES, DENNIS	9171	002	City Of Chicago Police	$6.50
05/25/2013	BARNES, DENNIS	9171	002	City Of Chicago Police	$55.98
05/25/2013	BARNES, DENNIS	9171	002	City Of Chicago Police	$6.50
05/25/2013	BARNES, DENNIS	9171	002	City Of Chicago Police	$48.55
05/25/2013	BARNES, DENNIS	9171	002	City Of Chicago Police	$42.77
05/25/2013	BARNES, DENNIS	9171	002	City Of Chicago Police	$6.50
05/25/2013	BARNES, DENNIS	9171	002	City Of Chicago Police	$0.33
05/25/2013	BARNES, DENNIS	9171	002	City Of Chicago Police	$6.50
08/04/2013	BARANOWSKI, JOHN	9171	24	City Of Chicago Police	$6.50
08/04/2013	BARANOWSKI, JOHN	9171	24	City Of Chicago Police	$0.96
08/04/2013	BARANOWSKI, JOHN	9171	24	City Of Chicago Police	$6.50
08/04/2013	BARANOWSKI, JOHN	9171	24	City Of Chicago Police	$0.96
08/04/2013	BARANOWSKI, JOHN	9171	24	City Of Chicago Police	$244.97
08/04/2013	BARANOWSKI, JOHN	9171	24	City Of Chicago Police	$6.50
08/04/2013	BARANOWSKI, JOHN	9171	24	City Of Chicago Police	$0.46
08/04/2013	BARANOWSKI, JOHN	9171	24	City Of Chicago Police	$287.41
08/04/2013	BARANOWSKI, JOHN	9171	24	City Of Chicago Police	$6.50
08/04/2013	BARANOWSKI, JOHN	9171	24	City Of Chicago Police	$4.23
08/04/2013	BARANOWSKI, JOHN	9171	24	City Of Chicago Police	$243.07

Incident Date	Claimant	Rank	Unit of	Insured	Total to be Paid
08/04/2013	BARANOWSKI, JOHN	9171	24	City Of Chicago Police	$6.50
08/04/2013	BARANOWSKI, JOHN	9171	24	City Of Chicago Police	$3.57
08/04/2013	BARANOWSKI, JOHN	9171	24	City Of Chicago Police	$84.85
08/04/2013	BARANOWSKI, JOHN	9171	24	City Of Chicago Police	$6.50
08/04/2013	BARANOWSKI, JOHN	9171	24	City Of Chicago Police	$22.72
08/04/2013	BARANOWSKI, JOHN	9171	24	City Of Chicago Police	$597.62
08/04/2013	BARANOWSKI, JOHN	9171	24	City Of Chicago Police	$6.50
08/04/2013	BARANOWSKI, JOHN	9171	24	City Of Chicago Police	$7.24
08/04/2013	BARANOWSKI, JOHN	9171	24	City Of Chicago Police	$513.14
08/04/2013	BARANOWSKI, JOHN	9171	24	City Of Chicago Police	$6.50
08/04/2013	BARANOWSKI, JOHN	9171	24	City Of Chicago Police	$65.56
01/10/2012	BARAK, JOHN	9161		City Of Chicago Police	$191.69
01/10/2012	BARAK, JOHN	9161		City Of Chicago Police	$6.50
02/12/2013	BARAK, JOHN	9161		City Of Chicago Police	$24.98
02/12/2013	BARAK, JOHN	9161		City Of Chicago Police	$23.40
02/12/2013	BARAK, JOHN	9161		City Of Chicago Police	$18.66
02/12/2013	BARAK, JOHN	9161		City Of Chicago Police	$24.98
02/12/2013	BARAK, JOHN	9161		City Of Chicago Police	$14.87
02/12/2013	BARAK, JOHN	9161		City Of Chicago Police	$14.47
02/12/2013	BARAK, JOHN	9161		City Of Chicago Police	$46.57
02/12/2013	BARAK, JOHN	9161		City Of Chicago Police	$12.34
06/03/2013	BARAK, JOHN	9161		City Of Chicago Police	$0.80
06/03/2013	BARAK, JOHN	9161		City Of Chicago Police	$66.25
06/03/2013	BARAK, JOHN	9161		City Of Chicago Police	$6.50
06/20/2012	BANSLEY, JAMES	9161		City Of Chicago Police	$2.77
06/20/2012	BANSLEY, JAMES	9161		City Of Chicago Police	$228.66
06/20/2012	BANSLEY, JAMES	9161		City Of Chicago Police	$6.50
05/16/2013	BANE, CHRIS	9161		City Of Chicago Police	$26.92
05/16/2013	BANE, CHRIS	9161		City Of Chicago Police	$272.17
05/16/2013	BANE, CHRIS	9161		City Of Chicago Police	$6.50
05/16/2013	BANE, CHRIS	9161		City Of Chicago Police	$6.50
12/31/2012	BAKOPOULOS, JOHN	9161	001	City Of Chicago Police	$6.50
12/31/2012	BAKOPOULOS, JOHN	9161	001	City Of Chicago Police	$715.32

Incident Date	Claimant	Rank	Unit of	Insured	Total to be Paid
12/31/2012	BAKOPOULOS, JOHN	9161	001	City Of Chicago Police	$6.50
12/31/2012	BAKOPOULOS, JOHN	9161	001	City Of Chicago Police	$146.30
08/07/2012	BAILEY, MONICA	9161		City Of Chicago Police	$74.55
05/13/1996	Ayangoke-Dorsey, Consandra	P	00005	City Of Chicago Police	$62.77
05/13/1996	Ayangoke-Dorsey, Consandra	P	00005	City Of Chicago Police	$1.60
05/13/1996	Ayangoke-Dorsey, Consandra	P	00005	City Of Chicago Police	$6.50
03/05/2013	AYLWARD, PATRICK	9171	018	City Of Chicago Police	$0.33
03/05/2013	AYLWARD, PATRICK	9171	018	City Of Chicago Police	$177.37
03/05/2013	AYLWARD, PATRICK	9171	018	City Of Chicago Police	$177.37
03/05/2013	AYLWARD, PATRICK	9171	018	City Of Chicago Police	$0.33
03/05/2013	AYLWARD, PATRICK	9171	018	City Of Chicago Police	$6.50
03/05/2013	AYLWARD, PATRICK	9171	018	City Of Chicago Police	$177.37
03/05/2013	AYLWARD, PATRICK	9171	018	City Of Chicago Police	$0.33
03/05/2013	AYLWARD, PATRICK	9171	018	City Of Chicago Police	$6.50
03/05/2013	AYLWARD, PATRICK	9171	018	City Of Chicago Police	$177.37
03/05/2013	AYLWARD, PATRICK	9171	018	City Of Chicago Police	$0.33
03/05/2013	AYLWARD, PATRICK	9171	018	City Of Chicago Police	$6.50
03/05/2013	AYLWARD, PATRICK	9171	018	City Of Chicago Police	$177.37
03/05/2013	AYLWARD, PATRICK	9171	018	City Of Chicago Police	$0.33
03/05/2013	AYLWARD, PATRICK	9171	018	City Of Chicago Police	$6.50
03/05/2013	AYLWARD, PATRICK	9171	018	City Of Chicago Police	$6.50
08/24/2013	AUSTIN, RICHARD	9161	151	City Of Chicago Police	$601.31
08/24/2013	AUSTIN, RICHARD	9161	151	City Of Chicago Police	$6.50
08/24/2013	AUSTIN, RICHARD	9161	151	City Of Chicago Police	$8.79
08/24/2013	AUSTIN, RICHARD	9161	151	City Of Chicago Police	$82.53
08/24/2013	AUSTIN, RICHARD	9161	151	City Of Chicago Police	$6.50
08/24/2013	AUSTIN, RICHARD	9161	151	City Of Chicago Police	$7.28
01/01/2013	ARROYO, JASON	9161	044	City Of Chicago Police	$36.94
01/01/2013	ARROYO, JASON	9161	044	City Of Chicago Police	$0.07
01/01/2013	ARROYO, JASON	9161	044	City Of Chicago Police	$6.50
07/25/2013	ARGUELLO, FANNIE	9161		City Of Chicago Police	$6.50
07/25/2013	ARGUELLO, FANNIE	9161		City Of Chicago Police	$0.80
07/25/2013	ARGUELLO, FANNIE	9161		City Of Chicago Police	$77.37

Incident Date	Claimant	Rank	Unit of	Insured	Total to be Paid
07/25/2013	ARGUELLO, FANNIE	9161		City Of Chicago Police	$6.50
07/25/2013	ARGUELLO, FANNIE	9161		City Of Chicago Police	$0.93
07/25/2013	ARGUELLO, FANNIE	9161		City Of Chicago Police	$121.08
07/25/2013	ARGUELLO, FANNIE	9161		City Of Chicago Police	$6.50
07/25/2013	ARGUELLO, FANNIE	9161		City Of Chicago Police	$1.47
07/25/2013	ARGUELLO, FANNIE	9161		City Of Chicago Police	$838.58
07/25/2013	ARGUELLO, FANNIE	9161		City Of Chicago Police	$6.50
07/25/2013	ARGUELLO, FANNIE	9161		City Of Chicago Police	$1.56
07/25/2013	ARGUELLO, FANNIE	9161		City Of Chicago Police	$243.93
07/25/2013	ARGUELLO, FANNIE	9161		City Of Chicago Police	$6.50
07/25/2013	ARGUELLO, FANNIE	9161		City Of Chicago Police	$0.45
07/25/2013	ARGUELLO, FANNIE	9161		City Of Chicago Police	$200.99
07/25/2013	ARGUELLO, FANNIE	9161		City Of Chicago Police	$6.50
07/25/2013	ARGUELLO, FANNIE	9161		City Of Chicago Police	$0.37
07/25/2013	ARGUELLO, FANNIE	9161		City Of Chicago Police	$109.82
07/25/2013	ARGUELLO, FANNIE	9161		City Of Chicago Police	$6.50
07/25/2013	ARGUELLO, FANNIE	9161		City Of Chicago Police	$1.33
07/25/2013	ARGUELLO, FANNIE	9161		City Of Chicago Police	$6.50
07/25/2013	ARGUELLO, FANNIE	9161		City Of Chicago Police	$66.41
07/25/2013	ARGUELLO, FANNIE	9161		City Of Chicago Police	$382.95
07/25/2013	ARGUELLO, FANNIE	9161		City Of Chicago Police	$6.50
07/25/2013	ARGUELLO, FANNIE	9161		City Of Chicago Police	$4.64
05/15/2013	ANTONACCI, KATHLEEN			City Of Chicago Police	$98.16
05/15/2013	ANTONACCI, KATHLEEN			City Of Chicago Police	$0.30
05/15/2013	ANTONACCI, KATHLEEN			City Of Chicago Police	$561.90
05/15/2013	ANTONACCI, KATHLEEN			City Of Chicago Police	$160.72
05/15/2013	ANTONACCI, KATHLEEN			City Of Chicago Police	$6.50
05/15/2013	ANTONACCI, KATHLEEN			City Of Chicago Police	$6.50
01/01/2013	ANGUS, WILLIAM	9161	193	City Of Chicago Police	$6.10
01/01/2013	ANGUS, WILLIAM	9161	193	City Of Chicago Police	$6.50
01/01/2013	ANGUS, WILLIAM	9161	193	City Of Chicago Police	$242.63
01/01/2013	ANGUS, WILLIAM	9161	193	City Of Chicago Police	$6.10
01/01/2013	ANGUS, WILLIAM	9161	193	City Of Chicago Police	$6.50

Incident Date	Claimant	Rank	Unit of	Insured	Total to be Paid
01/01/2013	ANGUS, WILLIAM	9161	193	City Of Chicago Police	$242.63
01/01/2013	ANGUS, WILLIAM	9161	193	City Of Chicago Police	$6.10
01/01/2013	ANGUS, WILLIAM	9161	193	City Of Chicago Police	$6.50
01/01/2013	ANGUS, WILLIAM	9161	193	City Of Chicago Police	$242.63
01/01/2013	ANGUS, WILLIAM	9161	193	City Of Chicago Police	$6.50
01/01/2013	ANGUS, WILLIAM	9161	193	City Of Chicago Police	$106.61
01/01/2013	ANGUS, WILLIAM	9161	193	City Of Chicago Police	$6.44
01/01/2013	ANGUS, WILLIAM	9161	193	City Of Chicago Police	$6.50
01/01/2013	ANGUS, WILLIAM	9161	193	City Of Chicago Police	$243.00
01/01/2013	ANGUS, WILLIAM	9161	193	City Of Chicago Police	$13.22
01/01/2013	ANGUS, WILLIAM	9161	193	City Of Chicago Police	$6.50
01/01/2013	ANGUS, WILLIAM	9161	193	City Of Chicago Police	$250.37
01/01/2013	ANGUS, WILLIAM	9161	193	City Of Chicago Police	$6.10
01/01/2013	ANGUS, WILLIAM	9161	193	City Of Chicago Police	$6.50
01/01/2013	ANGUS, WILLIAM	9161	193	City Of Chicago Police	$242.63
01/01/2013	ANGUS, WILLIAM	9161	193	City Of Chicago Police	$6.10
01/01/2013	ANGUS, WILLIAM	9161	193	City Of Chicago Police	$6.50
01/01/2013	ANGUS, WILLIAM	9161	193	City Of Chicago Police	$242.63
01/01/2013	ANGUS, WILLIAM	9161	193	City Of Chicago Police	$6.10
01/01/2013	ANGUS, WILLIAM	9161	193	City Of Chicago Police	$6.50
01/01/2013	ANGUS, WILLIAM	9161	193	City Of Chicago Police	$242.63
01/01/2013	ANGUS, WILLIAM	9161	193	City Of Chicago Police	$6.10
01/01/2013	ANGUS, WILLIAM	9161	193	City Of Chicago Police	$6.50
01/01/2013	ANGUS, WILLIAM	9161	193	City Of Chicago Police	$242.63
01/01/2013	ANGUS, WILLIAM	9161	193	City Of Chicago Police	$6.10
01/01/2013	ANGUS, WILLIAM	9161	193	City Of Chicago Police	$6.50
01/01/2013	ANGUS, WILLIAM	9161	193	City Of Chicago Police	$242.63
01/01/2013	ANGUS, WILLIAM	9161	193	City Of Chicago Police	$6.44
01/01/2013	ANGUS, WILLIAM	9161	193	City Of Chicago Police	$6.50
01/01/2013	ANGUS, WILLIAM	9161	193	City Of Chicago Police	$243.00
01/01/2013	ANGUS, WILLIAM	9161	193	City Of Chicago Police	$6.50
01/01/2013	ANGUS, WILLIAM	9161	193	City Of Chicago Police	$6.50
01/01/2013	ANGUS, WILLIAM	9161	193	City Of Chicago Police	$162.02

Incident Date	Claimant	Rank	Unit of	Insured	Total to be Paid
01/01/2013	ANGUS, WILLIAM	9161	193	City Of Chicago Police	$6.50
01/01/2013	ANGUS, WILLIAM	9161	193	City Of Chicago Police	$178.80
01/01/2013	ANGUS, WILLIAM	9161	193	City Of Chicago Police	$6.10
01/01/2013	ANGUS, WILLIAM	9161	193	City Of Chicago Police	$6.50
01/01/2013	ANGUS, WILLIAM	9161	193	City Of Chicago Police	$242.63
01/01/2013	ANGUS, WILLIAM	9161	193	City Of Chicago Police	$6.10
01/01/2013	ANGUS, WILLIAM	9161	193	City Of Chicago Police	$6.50
01/01/2013	ANGUS, WILLIAM	9161	193	City Of Chicago Police	$242.63
05/18/2013	ANGELO, DEAN	9161		City Of Chicago Police	$6.50
05/18/2013	ANGELO, DEAN	9161		City Of Chicago Police	$84.51
05/18/2013	ANGELO, DEAN	9161		City Of Chicago Police	$6.50
05/18/2013	ANGELO, DEAN	9161		City Of Chicago Police	$1.02
08/07/2013	ANDREWS, JOHN			City Of Chicago Police	$296.37
08/07/2013	ANDREWS, JOHN			City Of Chicago Police	$733.99
08/07/2013	ANDREWS, JOHN			City Of Chicago Police	$6.50
08/07/2013	ANDREWS, JOHN			City Of Chicago Police	$8.89
08/07/2013	ANDREWS, JOHN			City Of Chicago Police	$147.15
08/07/2013	ANDREWS, JOHN			City Of Chicago Police	$6.50
08/07/2013	ANDREWS, JOHN			City Of Chicago Police	$0.28
08/07/2013	ANDREWS, JOHN			City Of Chicago Police	$158.68
08/07/2013	ANDREWS, JOHN			City Of Chicago Police	$6.50
08/07/2013	ANDREWS, JOHN			City Of Chicago Police	$1.92
08/07/2013	ANDREWS, JOHN			City Of Chicago Police	$291.65
08/07/2013	ANDREWS, JOHN			City Of Chicago Police	$6.50
08/07/2013	ANDREWS, JOHN			City Of Chicago Police	$0.54
08/07/2013	ANDREWS, JOHN			City Of Chicago Police	$0.81
08/07/2013	ANDREWS, JOHN			City Of Chicago Police	$6.50
08/07/2013	ANDREWS, JOHN			City Of Chicago Police	$435.01
08/07/2013	ANDREWS, JOHN			City Of Chicago Police	$6.50
01/06/2013	ANDERSON, TRACEY	9161		City Of Chicago Police	$6.50
01/06/2013	ANDERSON, TRACEY	9161		City Of Chicago Police	$280.72
01/06/2013	ANDERSON, TRACEY	9161		City Of Chicago Police	$842.16
01/06/2013	ANDERSON, TRACEY	9161		City Of Chicago Police	$6.50

Incident Date	Claimant	Rank	Unit of	Insured	Total to be Paid
01/06/2013	ANDERSON, TRACEY	9161		City Of Chicago Police	$0.52
01/06/2013	ANDERSON, TRACEY	9161		City Of Chicago Police	$1.56
08/22/2013	ANDERSON, THEODORE	9161		City Of Chicago Police	$470.67
08/22/2013	ANDERSON, THEODORE	9161		City Of Chicago Police	$5.69
08/22/2013	ANDERSON, THEODORE	9161		City Of Chicago Police	$6.50
06/05/2013	ANDERSON, RORY	9174	121	City Of Chicago Police	$6.50
06/05/2013	ANDERSON, RORY	9174	121	City Of Chicago Police	$138.00
06/05/2013	ANDERSON, RORY	9174	121	City Of Chicago Police	$1.57
06/05/2013	ANDERSON, RORY	9174	121	City Of Chicago Police	$6.50
06/05/2013	ANDERSON, RORY	9174	121	City Of Chicago Police	$61.77
06/05/2013	ANDERSON, RORY	9174	121	City Of Chicago Police	$0.75
06/05/2013	ANDERSON, RORY	9174	121	City Of Chicago Police	$6.50
06/05/2013	ANDERSON, RORY	9174	121	City Of Chicago Police	$395.17
06/05/2013	ANDERSON, RORY	9174	121	City Of Chicago Police	$6.50
06/05/2013	ANDERSON, RORY	9174	121	City Of Chicago Police	$563.99
06/05/2013	ANDERSON, RORY	9174	121	City Of Chicago Police	$1.07
03/30/2013	AMORELLA, MICHAEL	9161		City Of Chicago Police	$179.23
03/30/2013	AMORELLA, MICHAEL	9161		City Of Chicago Police	$6.50
03/30/2013	AMORELLA, MICHAEL	9161		City Of Chicago Police	$6.50
03/30/2013	AMORELLA, MICHAEL	9161		City Of Chicago Police	$179.23
03/30/2013	AMORELLA, MICHAEL	9161		City Of Chicago Police	$0.33
03/30/2013	AMORELLA, MICHAEL	9161		City Of Chicago Police	$6.50
03/30/2013	AMORELLA, MICHAEL	9161		City Of Chicago Police	$179.23
03/30/2013	AMORELLA, MICHAEL	9161		City Of Chicago Police	$0.33
03/30/2013	AMORELLA, MICHAEL	9161		City Of Chicago Police	$6.50
03/30/2013	AMORELLA, MICHAEL	9161		City Of Chicago Police	$179.23
03/30/2013	AMORELLA, MICHAEL	9161		City Of Chicago Police	$0.33
03/30/2013	AMORELLA, MICHAEL	9161		City Of Chicago Police	$6.50
03/30/2013	AMORELLA, MICHAEL	9161		City Of Chicago Police	$179.23
03/30/2013	AMORELLA, MICHAEL	9161		City Of Chicago Police	$0.33
03/30/2013	AMORELLA, MICHAEL	9161		City Of Chicago Police	$0.33
04/01/2013	ALLEN, JEFFREY	9171	015	City Of Chicago Police	$6.50
04/01/2013	ALLEN, JEFFREY	9171	015	City Of Chicago Police	$69.74

Incident Date	Claimant	Rank	Unit of	Insured	Total to be Paid
04/01/2013	ALLEN, JEFFREY	9171	015	City Of Chicago Police	$6.50
04/01/2013	ALLEN, JEFFREY	9171	015	City Of Chicago Police	$6.50
04/01/2013	ALLEN, JEFFREY	9171	015	City Of Chicago Police	$180.68
04/01/2013	ALLEN, JEFFREY	9171	015	City Of Chicago Police	$6.50
04/01/2013	ALLEN, JEFFREY	9171	015	City Of Chicago Police	$193.36
04/01/2013	ALLEN, JEFFREY	9171	015	City Of Chicago Police	$6.50
04/01/2013	ALLEN, JEFFREY	9171	015	City Of Chicago Police	$197.42
11/10/2012	ALI, MEER	9161		City Of Chicago Police	$0.30
11/10/2012	ALI, MEER	9161		City Of Chicago Police	$6.50
11/10/2012	ALI, MEER	9161		City Of Chicago Police	$162.21
11/10/2012	ALI, MEER	9161		City Of Chicago Police	$0.34
11/10/2012	ALI, MEER	9161		City Of Chicago Police	$6.50
11/10/2012	ALI, MEER	9161		City Of Chicago Police	$181.83
11/10/2012	ALI, MEER	9161		City Of Chicago Police	$0.30
11/10/2012	ALI, MEER	9161		City Of Chicago Police	$6.50
11/10/2012	ALI, MEER	9161		City Of Chicago Police	$162.21
11/10/2012	ALI, MEER	9161		City Of Chicago Police	$0.30
11/10/2012	ALI, MEER	9161		City Of Chicago Police	$6.50
11/10/2012	ALI, MEER	9161		City Of Chicago Police	$175.51
11/10/2012	ALI, MEER	9161		City Of Chicago Police	$0.30
11/10/2012	ALI, MEER	9161		City Of Chicago Police	$6.50
11/10/2012	ALI, MEER	9161		City Of Chicago Police	$207.43
11/10/2012	ALI, MEER	9161		City Of Chicago Police	$0.30
11/10/2012	ALI, MEER	9161		City Of Chicago Police	$6.50
11/10/2012	ALI, MEER	9161		City Of Chicago Police	$162.21
11/10/2012	ALI, MEER	9161		City Of Chicago Police	$1.30
11/10/2012	ALI, MEER	9161		City Of Chicago Police	$6.50
11/10/2012	ALI, MEER	9161		City Of Chicago Police	$88.41
11/10/2012	ALI, MEER	9161		City Of Chicago Police	$0.46
11/10/2012	ALI, MEER	9161		City Of Chicago Police	$6.50
11/10/2012	ALI, MEER	9161		City Of Chicago Police	$246.01
02/22/2013	ALDAHONDO, GIL	9161		City Of Chicago Police	$0.46
02/22/2013	ALDAHONDO, GIL	9161		City Of Chicago Police	$6.50

Incident Date	Claimant	Rank	Unit of	Insured	Total to be Paid
02/22/2013	ALDAHONDO, GIL	9161		City Of Chicago Police	$207.75
02/22/2013	ALDAHONDO, GIL	9161		City Of Chicago Police	$6.50
02/22/2013	ALDAHONDO, GIL	9161		City Of Chicago Police	$0.38
02/22/2013	ALDAHONDO, GIL	9161		City Of Chicago Police	$177.37
02/22/2013	ALDAHONDO, GIL	9161		City Of Chicago Police	$6.50
02/22/2013	ALDAHONDO, GIL	9161		City Of Chicago Police	$0.33
02/22/2013	ALDAHONDO, GIL	9161		City Of Chicago Police	$515.98
02/22/2013	ALDAHONDO, GIL	9161		City Of Chicago Police	$6.50
02/22/2013	ALDAHONDO, GIL	9161		City Of Chicago Police	$0.95
02/22/2013	ALDAHONDO, GIL	9161		City Of Chicago Police	$248.55
02/22/2013	ALDAHONDO, GIL	9161		City Of Chicago Police	$250.70
02/22/2013	ALDAHONDO, GIL	9161		City Of Chicago Police	$0.46
02/22/2013	ALDAHONDO, GIL	9161		City Of Chicago Police	$6.50
04/19/2013	ALANIZ, CHERI	9161		City Of Chicago Police	$6.50
04/19/2013	ALANIZ, CHERI	9161		City Of Chicago Police	$250.00
04/19/2013	ALANIZ, CHERI	9161		City Of Chicago Police	$6.50
04/19/2013	ALANIZ, CHERI	9161		City Of Chicago Police	$542.50
04/19/2013	ALANIZ, CHERI	9161		City Of Chicago Police	$6.50
04/19/2013	ALANIZ, CHERI	9161		City Of Chicago Police	$700.00
04/19/2013	ALANIZ, CHERI	9161		City Of Chicago Police	$6.50
04/19/2013	ALANIZ, CHERI	9161		City Of Chicago Police	$6.50
04/19/2013	ALANIZ, CHERI	9161		City Of Chicago Police	$107.41
04/19/2013	ALANIZ, CHERI	9161		City Of Chicago Police	$139.48
04/19/2013	ALANIZ, CHERI	9161		City Of Chicago Police	$542.50
09/25/2010	AKERSON, WILLIE			City Of Chicago Police	$6.50
09/25/2010	AKERSON, WILLIE			City Of Chicago Police	$862.53
09/25/2010	AKERSON, WILLIE			City Of Chicago Police	$6.50
09/25/2010	AKERSON, WILLIE			City Of Chicago Police	$247.02
09/25/2010	AKERSON, WILLIE			City Of Chicago Police	$6.50
09/25/2010	AKERSON, WILLIE			City Of Chicago Police	$114.00
09/25/2010	AKERSON, WILLIE			City Of Chicago Police	$6.50
09/25/2010	AKERSON, WILLIE			City Of Chicago Police	$296.85
05/31/2013	AGRON, EDWIN	9161	24	City Of Chicago Police	$6.50

Incident Date	Claimant	Rank	Unit of	Insured	Total to be Paid
05/31/2013	AGRON, EDWIN	9161	24	City Of Chicago Police	$183.63
08/22/2013	AGRON, EDWIN	9161	024	City Of Chicago Police	$9.66
08/22/2013	AGRON, EDWIN	9161	024	City Of Chicago Police	$6.50
08/22/2013	AGRON, EDWIN	9161	024	City Of Chicago Police	$6.50
08/22/2013	AGRON, EDWIN	9161	024	City Of Chicago Police	$378.23
08/22/2013	AGRON, EDWIN	9161	024	City Of Chicago Police	$183.63
01/14/2013	ADAMS JR, JERRY	9161	004	City Of Chicago Police	$300.30
01/14/2013	ADAMS JR, JERRY	9161	004	City Of Chicago Police	$74.55
01/14/2013	ADAMS JR, JERRY	9161	004	City Of Chicago Police	$300.30
01/14/2013	ADAMS JR, JERRY	9161	004	City Of Chicago Police	$300.30
08/02/2013	ACOSTA, MARIO	9161	011	City Of Chicago Police	$25.16
08/02/2013	ACOSTA, MARIO	9161	011	City Of Chicago Police	$6.50
08/02/2013	ACOSTA, MARIO	9161	011	City Of Chicago Police	$615.00
08/02/2013	ACOSTA, MARIO	9161	011	City Of Chicago Police	$6.50
08/02/2013	ACOSTA, MARIO	9161	011	City Of Chicago Police	$116.51
08/02/2013	ACOSTA, MARIO	9161	011	City Of Chicago Police	$317.33
08/02/2013	ACOSTA, MARIO	9161	011	City Of Chicago Police	$6.50
08/02/2013	ACOSTA, MARIO	9161	011	City Of Chicago Police	$8.11
08/02/2013	ACOSTA, MARIO	9161	011	City Of Chicago Police	$202.03
08/02/2013	ACOSTA, MARIO	9161	011	City Of Chicago Police	$276.07
08/02/2013	ACOSTA, MARIO	9161	011	City Of Chicago Police	$0.25
08/02/2013	ACOSTA, MARIO	9161	011	City Of Chicago Police	$6.50
08/02/2013	ACOSTA, MARIO	9161	011	City Of Chicago Police	$132.56
08/02/2013	ACOSTA, MARIO	9161	011	City Of Chicago Police	$0.32
08/02/2013	ACOSTA, MARIO	9161	011	City Of Chicago Police	$6.50
08/02/2013	ACOSTA, MARIO	9161	011	City Of Chicago Police	$170.96
08/02/2013	ACOSTA, MARIO	9161	011	City Of Chicago Police	$0.33
08/02/2013	ACOSTA, MARIO	9161	011	City Of Chicago Police	$6.50
08/02/2013	ACOSTA, MARIO	9161	011	City Of Chicago Police	$177.37
08/02/2013	ACOSTA, MARIO	9161	011	City Of Chicago Police	$35.67
08/02/2013	ACOSTA, MARIO	9161	011	City Of Chicago Police	$6.50
08/02/2013	ACOSTA, MARIO	9161	011	City Of Chicago Police	$7.39
08/02/2013	ACOSTA, MARIO	9161	011	City Of Chicago Police	$6.50

Incident Date	Claimant	Rank	Unit of	Insured	Total to be Paid
08/02/2013	ACOSTA, MARIO	9161	011	City Of Chicago Police	$15.00
08/02/2013	ACOSTA, MARIO	9161	011	City Of Chicago Police	$4.14
08/02/2013	ACOSTA, MARIO	9161	011	City Of Chicago Police	$6.50
08/02/2013	ACOSTA, MARIO	9161	011	City Of Chicago Police	$13.33
08/02/2013	ACOSTA, MARIO	9161	011	City Of Chicago Police	$0.38
08/02/2013	ACOSTA, MARIO	9161	011	City Of Chicago Police	$6.50
06/25/2013	ACEVEDO, RAFAEL	9161	010	City Of Chicago Police	$4.22
06/25/2013	ACEVEDO, RAFAEL	9161	010	City Of Chicago Police	$51.74
06/25/2013	ACEVEDO, RAFAEL	9161	010	City Of Chicago Police	$6.50
06/25/2013	ACEVEDO, RAFAEL	9161	010	City Of Chicago Police	$2.43
06/25/2013	ACEVEDO, RAFAEL	9161	010	City Of Chicago Police	$80.14
06/25/2013	ACEVEDO, RAFAEL	9161	010	City Of Chicago Police	$6.50
07/08/2013	ACEVEDO, MARTIN	9161	010	City Of Chicago Police	$6.50
07/08/2013	ACEVEDO, MARTIN	9161	010	City Of Chicago Police	$271.32
05/13/2013	ABEJERO, JASON	9161		City Of Chicago Police	$3.92
05/13/2013	ABEJERO, JASON	9161		City Of Chicago Police	$6.94
05/13/2013	ABEJERO, JASON	9161		City Of Chicago Police	$6.50

	Number	Amount
Total:	7174	$702,049.39

	Number	Amount
Total:	9778	$945,144.57

(Continued from page 61256)

individuals, in settlement for hospital, medical and nursing services rendered to the injured members of the Police Department and/or the Fire Department herein named. The payment of any of these bills shall not be construed as an approval of any previous claims pending or future claims for expenses or benefits on account of any alleged injury to the individuals named. The total amount of said claims is set opposite the names of the injured members of the Police Department and/or the Fire Department, and payments are to be drawn in favor of the proper claimants and charged to the following Account Numbers: 100-57-2005-0937; 610-57-4415-0937; 740-57-4415-0937; 100-59-2005-0937; 610-59-4415-0937; and 740-59-4415-0937.

[Regular orders printed on pages 61555 through 61611 of this *Journal*.]

Third Party Orders.
(Each Amount Not To Exceed $1,000.00)

[Or2013-644]

Ordered, That the City Comptroller is authorized and directed to issue payments, each in an amount not to exceed $1,000.00, in conformity with the schedule herein set forth, to physicians, hospitals, nurses or other individuals, in settlement for hospital, medical and nursing services rendered to the injured members of the Police Department and/or the Fire Department herein named; provided such members of the Police Department and/or Fire Department shall enter into an agreement in writing with the City of Chicago to the effect that, should it appear that any of said members of the Police Department and/or Fire Department have received any sum of money from the party whose negligence caused such injury, or have instituted proceedings against such party for the recovery of damage on account of such injury or medical expenses, then in that event the City shall be reimbursed by such member of the Police Department and/or the Fire Department out of any sum that such member of the Police Department and/or Fire Department has received or may hereafter receive from such third party on account of such injury or medical expenses, not to exceed the expense in accordance with Opinion Number 1422 of the Corporation Counsel of said City, dated March 19, 1926. The payment of any of these bills shall not be construed as approval of any previous claims pending or future claims for expenses or benefits on account of any alleged injury to the individuals named. The total amount of such claims, as allowed, is set opposite the names of the injured members of the Police Department and/or the Fire Department and the payments are to be drawn in favor of the proper claimants and charged to the following Account Numbers: 100-57-2005-0937; 610-57-4415-0937; 740-57-4415-0937; 100-59-2005-0937; 610-59-4415-0937; and 740-59-4415-0937.

[Third party orders printed on pages 61612 through 61621 of this *Journal*.]

Police & Fire Regular Orders

	Incident Date	Claimant	Rank	Unit of	Insured	Total to be Paid
Insured Name1: City Of Chicago Fire						
	01/17/2007	Zanin, Martin	F	00490	City Of Chicago Fire	$2.40
	10/27/2008	YORK, DONALD			City Of Chicago Fire	$7.22
	08/08/2013	WOJTECKI, KENNETH	8764		City Of Chicago Fire	$4.83
	08/08/2013	WOJTECKI, KENNETH	8764		City Of Chicago Fire	$241.91
	08/08/2013	WOJTECKI, KENNETH	8764		City Of Chicago Fire	$6.50
	01/10/2013	WILLIAMS, STEVEN	8728		City Of Chicago Fire	$1,237.85
	04/16/2009	WHITE, DAVID	8801		City Of Chicago Fire	$6.50
	04/16/2009	WHITE, DAVID	8801		City Of Chicago Fire	$120.33
	04/16/2009	WHITE, DAVID	8801		City Of Chicago Fire	$14.41
	04/16/2009	WHITE, DAVID	8801		City Of Chicago Fire	$1,568.94
	04/16/2009	WHITE, DAVID	8801		City Of Chicago Fire	$2.41
	04/16/2009	WHITE, DAVID	8801		City Of Chicago Fire	$6.50
	04/16/2009	WHITE, DAVID	8801		City Of Chicago Fire	$59.28
	04/16/2009	WHITE, DAVID	8801		City Of Chicago Fire	$138.99
	01/04/2013	WESLANDER, KENNETH	8750		City Of Chicago Fire	$568.81
	01/04/2013	WESLANDER, KENNETH	8750		City Of Chicago Fire	$1,014.54
	01/04/2013	WESLANDER, KENNETH	8750		City Of Chicago Fire	$6.50
	01/04/2013	WESLANDER, KENNETH	8750		City Of Chicago Fire	$1.07
	08/10/2013	WACH, THOMAS	8801		City Of Chicago Fire	$2,853.14
	08/10/2013	WACH, THOMAS	8801		City Of Chicago Fire	$6.50
	08/10/2013	WACH, THOMAS	8801		City Of Chicago Fire	$34.54
	08/10/2013	WACH, THOMAS	8801		City Of Chicago Fire	$858.38
	08/10/2013	WACH, THOMAS	8801		City Of Chicago Fire	$588.65
	08/10/2013	WACH, THOMAS	8801		City Of Chicago Fire	$21.94
	08/10/2013	WACH, THOMAS	8801		City Of Chicago Fire	$1,157.75
	08/10/2013	WACH, THOMAS	8801		City Of Chicago Fire	$2.76
	08/10/2013	WACH, THOMAS	8801		City Of Chicago Fire	$6.50
	08/10/2013	WACH, THOMAS	8801		City Of Chicago Fire	$6.50
	09/29/2005	Venegas, Roy J	F	00457	City Of Chicago Fire	$2,362.45

Incident Date	Claimant	Rank	Unit of	Insured	Total to be Paid
09/29/2005	Venegas, Roy J	F	00457	City Of Chicago Fire	$2,528.21
09/29/2005	Venegas, Roy J	F	00457	City Of Chicago Fire	$6.50
09/29/2005	Venegas, Roy J	F	00457	City Of Chicago Fire	$6.05
09/29/2005	Venegas, Roy J	F	00457	City Of Chicago Fire	$6.50
09/29/2005	Venegas, Roy J	F	00457	City Of Chicago Fire	$15.46
07/08/2013	VELLER, CARL	8801		City Of Chicago Fire	$158.55
07/08/2013	VELLER, CARL	8801		City Of Chicago Fire	$6.50
07/08/2013	VELLER, CARL	8801		City Of Chicago Fire	$3.17
07/08/2013	VELLER, CARL	8801		City Of Chicago Fire	$1,630.76
07/08/2013	VELLER, CARL	8801		City Of Chicago Fire	$6.50
07/08/2013	VELLER, CARL	8801		City Of Chicago Fire	$41.68
07/09/2012	VANDERAH, KARL	8801		City Of Chicago Fire	$2.40
07/09/2012	VANDERAH, KARL	8801		City Of Chicago Fire	$6.50
07/09/2012	VANDERAH, KARL	8801		City Of Chicago Fire	$163.85
07/09/2012	VANDERAH, KARL	8801		City Of Chicago Fire	$6.50
07/09/2012	VANDERAH, KARL	8801		City Of Chicago Fire	$3,580.22
07/24/2007	Ulreich, Kelly	F	00635	City Of Chicago Fire	$6.62
02/27/2013	TWEEDT, ERIK	8750		City Of Chicago Fire	$2,633.40
02/27/2013	TWEEDT, ERIK	8750		City Of Chicago Fire	$25,155.38
02/27/2013	TWEEDT, ERIK	8750		City Of Chicago Fire	$1,250.20
02/27/2013	TWEEDT, ERIK	8750		City Of Chicago Fire	$93.80
04/21/2013	TAYLOR, KENNETH			City Of Chicago Fire	$3,428.06
04/21/2013	TAYLOR, KENNETH			City Of Chicago Fire	$3,612.41
04/21/2013	TAYLOR, KENNETH			City Of Chicago Fire	$43.73
04/21/2013	TAYLOR, KENNETH			City Of Chicago Fire	$6.50
11/30/1994	Sutton, David	M	00615	City Of Chicago Fire	$1,800.12
11/30/1994	Sutton, David	M	00615	City Of Chicago Fire	$1,120.32
11/30/1994	Sutton, David	M	00615	City Of Chicago Fire	$7.49
11/30/1994	Sutton, David	M	00615	City Of Chicago Fire	$781.20
11/30/1994	Sutton, David	M	00615	City Of Chicago Fire	$6.50
10/25/2001	Sorrentino, Nicholas	F	00367	City Of Chicago Fire	$1,360.44
10/25/2001	Sorrentino, Nicholas	F	00367	City Of Chicago Fire	$74.88
10/04/2001	Sopko, Andrew	E	00357	City Of Chicago Fire	$1.60

Incident Date	Claimant	Rank	Unit of	Insured	Total to be Paid
10/04/2001	Sopko, Andrew	E	00357	City Of Chicago Fire	$62.77
10/04/2001	Sopko, Andrew	E	00357	City Of Chicago Fire	$6.50
09/13/2008	STORCK, RAYMOND			City Of Chicago Fire	$99.07
01/27/2013	STEWART, GORDON	8801		City Of Chicago Fire	$7,034.34
01/27/2013	STEWART, GORDON	8801		City Of Chicago Fire	$1,363.81
01/22/2013	SHELBY, KURT	8801		City Of Chicago Fire	$261.25
01/22/2013	SHELBY, KURT	8801		City Of Chicago Fire	$6.50
01/22/2013	SHELBY, KURT	8801		City Of Chicago Fire	$444.66
01/22/2013	SHELBY, KURT	8801		City Of Chicago Fire	$1,329.34
01/22/2013	SHELBY, KURT	8801		City Of Chicago Fire	$6.50
01/22/2013	SHELBY, KURT	8801		City Of Chicago Fire	$35.00
01/22/2013	SHELBY, KURT	8801		City Of Chicago Fire	$0.41
01/22/2013	SHELBY, KURT	8801		City Of Chicago Fire	$6.50
01/22/2013	SHELBY, KURT	8801		City Of Chicago Fire	$220.32
01/22/2013	SHELBY, KURT	8801		City Of Chicago Fire	$6.50
01/22/2013	SHELBY, KURT	8801		City Of Chicago Fire	$0.49
01/22/2013	SHELBY, KURT	8801		City Of Chicago Fire	$265.12
05/14/2013	SERRANO, ROY	8731		City Of Chicago Fire	$868.04
05/14/2013	SERRANO, ROY	8731		City Of Chicago Fire	$6.50
05/14/2013	SERRANO, ROY	8731		City Of Chicago Fire	$0.88
05/14/2013	SERRANO, ROY	8731		City Of Chicago Fire	$513.14
05/14/2013	SERRANO, ROY	8731		City Of Chicago Fire	$6.50
05/14/2013	SERRANO, ROY	8731		City Of Chicago Fire	$0.96
05/14/2013	SERRANO, ROY	8731		City Of Chicago Fire	$1,587.76
05/14/2013	SERRANO, ROY	8731		City Of Chicago Fire	$470.20
05/14/2013	SERRANO, ROY	8731		City Of Chicago Fire	$1.04
05/14/2013	SERRANO, ROY	8731		City Of Chicago Fire	$6.50
05/14/2013	SERRANO, ROY	8731		City Of Chicago Fire	$557.94
05/14/2013	SERRANO, ROY	8731		City Of Chicago Fire	$0.96
05/14/2013	SERRANO, ROY	8731		City Of Chicago Fire	$6.50
05/14/2013	SERRANO, ROY	8731		City Of Chicago Fire	$513.14
05/14/2013	SERRANO, ROY	8731		City Of Chicago Fire	$0.99
05/14/2013	SERRANO, ROY	8731		City Of Chicago Fire	$6.50

Incident Date	Claimant	Rank	Unit of	Insured	Total to be Paid
05/14/2013	SERRANO, ROY	8731		City Of Chicago Fire	$525.86
05/14/2013	SERRANO, ROY	8731		City Of Chicago Fire	$1.62
05/14/2013	SERRANO, ROY	8731		City Of Chicago Fire	$6.50
03/18/2013	SENNETT, NEIL	8749		City Of Chicago Fire	$2,366.63
08/04/2008	Ryder, Adam	F	09999	City Of Chicago Fire	$8.74
12/06/2003	Rogus, Andrew	F	00432	City Of Chicago Fire	$14,872.56
07/09/2013	ROLLINS, LARREACE	8731		City Of Chicago Fire	$1,181.81
04/19/2010	RODRIGUEZ, VICTOR	8811		City Of Chicago Fire	$41.68
07/11/2013	RODRIGUEZ, EFRAIN	8731		City Of Chicago Fire	$1,245.60
07/11/2013	RODRIGUEZ, EFRAIN	8731		City Of Chicago Fire	$1,957.12
04/09/2012	ROCCASALVA, ROCCO	8811		City Of Chicago Fire	$42.83
04/09/2012	ROCCASALVA, ROCCO	8811		City Of Chicago Fire	$6.50
03/22/2013	ROCCASALVA, ROCCO	8811		City Of Chicago Fire	$25.09
03/22/2013	ROCCASALVA, ROCCO	8811		City Of Chicago Fire	$3,853.59
03/03/2013	ROBINSON, DONALD	8735		City Of Chicago Fire	$16.92
03/03/2013	ROBINSON, DONALD	8735		City Of Chicago Fire	$66.25
03/03/2013	ROBINSON, DONALD	8735		City Of Chicago Fire	$6.50
03/03/2013	ROBINSON, DONALD	8735		City Of Chicago Fire	$0.80
03/03/2013	ROBINSON, DONALD	8735		City Of Chicago Fire	$148.40
03/03/2013	ROBINSON, DONALD	8735		City Of Chicago Fire	$6.50
08/14/2013	REYES, JOSE	8750		City Of Chicago Fire	$6.50
08/14/2013	REYES, JOSE	8750		City Of Chicago Fire	$227.42
08/14/2013	REYES, JOSE	8750		City Of Chicago Fire	$6.50
08/14/2013	REYES, JOSE	8750		City Of Chicago Fire	$53.00
08/14/2013	REYES, JOSE	8750		City Of Chicago Fire	$1,256.13
06/17/2013	REITZ, ANTHONY	8801		City Of Chicago Fire	$3,056.82
01/15/2009	REILLY, REED			City Of Chicago Fire	$2,291.85
09/05/2012	REIDY, DANIEL	8731		City Of Chicago Fire	$1,030.00
05/11/2008	REEVES, CHARLES			City Of Chicago Fire	$7.50
05/11/2008	REEVES, CHARLES			City Of Chicago Fire	$8.74
06/13/2013	RANNOCHIO, STEVEN	8731		City Of Chicago Fire	$101.40
06/13/2013	RANNOCHIO, STEVEN	8731		City Of Chicago Fire	$6.50
06/13/2013	RANNOCHIO, STEVEN	8731		City Of Chicago Fire	$1.20

Incident Date	Claimant	Rank	Unit of	Insured	Total to be Paid
09/13/2013	RAINES, CLAUDE	8731		City Of Chicago Fire	$219.73
09/13/2013	RAINES, CLAUDE	8731		City Of Chicago Fire	$6.50
09/13/2013	RAINES, CLAUDE	8731		City Of Chicago Fire	$2,616.08
05/21/2013	RADDATZ, TIMOTHY	8801		City Of Chicago Fire	$266.00
05/21/2013	RADDATZ, TIMOTHY	8801		City Of Chicago Fire	$27,996.19
07/13/2013	QUINN, CHRISTOPHER	8811		City Of Chicago Fire	$2,744.38
01/14/2005	Patton, John	F	00482	City Of Chicago Fire	$2.67
12/15/2007	Paller, Lawrence	F	00326	City Of Chicago Fire	-$58.12
10/19/2009	PUGH, DONALD	8811		City Of Chicago Fire	$372.07
08/23/2013	PUGH, DONALD	8811		City Of Chicago Fire	$150.40
08/23/2013	PUGH, DONALD	8811		City Of Chicago Fire	$6.50
08/23/2013	PUGH, DONALD	8811		City Of Chicago Fire	$87.91
07/10/2013	POPJOY III, ROBERT	8801		City Of Chicago Fire	$160.72
07/10/2013	POPJOY III, ROBERT	8801		City Of Chicago Fire	$6.50
07/10/2013	POPJOY III, ROBERT	8801		City Of Chicago Fire	$0.30
07/10/2013	POPJOY III, ROBERT	8801		City Of Chicago Fire	$177.37
07/10/2013	POPJOY III, ROBERT	8801		City Of Chicago Fire	$6.50
07/10/2013	POPJOY III, ROBERT	8801		City Of Chicago Fire	$0.33
07/10/2013	POPJOY III, ROBERT	8801		City Of Chicago Fire	$1,156.48
07/10/2013	POPJOY III, ROBERT	8801		City Of Chicago Fire	$69.74
07/10/2013	POPJOY III, ROBERT	8801		City Of Chicago Fire	$6.50
04/12/2013	PINKSTON, SHERRY	8731		City Of Chicago Fire	$1,194.74
09/02/2011	PETERS, KEVIN	8811		City Of Chicago Fire	$1,452.03
07/07/2013	PEACE, BRUCE	8811		City Of Chicago Fire	$1,031.98
09/01/2013	PAVILONIS, STAN	8817		City Of Chicago Fire	$31.00
09/01/2013	PAVILONIS, STAN	8817		City Of Chicago Fire	$6.50
09/05/2013	PATTON, JOHN	8731		City Of Chicago Fire	$6.50
09/05/2013	PATTON, JOHN	8731		City Of Chicago Fire	$6.50
04/14/2013	PASSMORE, WILLIAM	8819		City Of Chicago Fire	$6.50
04/14/2013	PASSMORE, WILLIAM	8819		City Of Chicago Fire	$3.32
04/14/2013	PASSMORE, WILLIAM	8819		City Of Chicago Fire	$206.06
04/14/2013	PASSMORE, WILLIAM	8819		City Of Chicago Fire	$4.12
04/14/2013	PASSMORE, WILLIAM	8819		City Of Chicago Fire	$6.50

Incident Date	Claimant	Rank	Unit of	Insured	Total to be Paid
04/14/2013	PASSMORE, WILLIAM	8819		City Of Chicago Fire	$166.23
04/14/2013	PASSMORE, WILLIAM	8819		City Of Chicago Fire	$3.32
04/14/2013	PASSMORE, WILLIAM	8819		City Of Chicago Fire	$6.50
04/14/2013	PASSMORE, WILLIAM	8819		City Of Chicago Fire	$166.23
04/14/2013	PASSMORE, WILLIAM	8819		City Of Chicago Fire	$3.32
04/14/2013	PASSMORE, WILLIAM	8819		City Of Chicago Fire	$166.23
04/14/2013	PASSMORE, WILLIAM	8819		City Of Chicago Fire	$6.50
09/20/1979	Owcarz, Gene	F	00439	City Of Chicago Fire	$6.50
09/20/1979	Owcarz, Gene	F	00439	City Of Chicago Fire	$97.03
09/20/1979	Owcarz, Gene	F	00439	City Of Chicago Fire	$1,099.01
09/20/1979	Owcarz, Gene	F	00439	City Of Chicago Fire	$3,097.21
09/20/1979	Owcarz, Gene	F	00439	City Of Chicago Fire	$3,267.25
09/20/1979	Owcarz, Gene	F	00439	City Of Chicago Fire	$7,737.30
09/20/1979	Owcarz, Gene	F	00439	City Of Chicago Fire	$10,007.16
09/20/1979	Owcarz, Gene	F	00439	City Of Chicago Fire	$1,017.31
09/20/1979	Owcarz, Gene	F	00439	City Of Chicago Fire	$1,732.74
09/20/1979	Owcarz, Gene	F	00439	City Of Chicago Fire	$1,954.53
09/20/1979	Owcarz, Gene	F	00439	City Of Chicago Fire	$11,028.59
09/20/1979	Owcarz, Gene	F	00439	City Of Chicago Fire	$11,028.59
09/20/1979	Owcarz, Gene	F	00439	City Of Chicago Fire	$10,895.06
09/20/1979	Owcarz, Gene	F	00439	City Of Chicago Fire	$1,580.15
09/20/1979	Owcarz, Gene	F	00439	City Of Chicago Fire	$4,709.42
09/20/1979	Owcarz, Gene	F	00439	City Of Chicago Fire	$11,028.59
07/10/2013	OWSIANIAK, DAVID	8819		City Of Chicago Fire	$1,414.96
07/10/2013	OWSIANIAK, DAVID	8819		City Of Chicago Fire	$1,475.00
07/10/2013	OWSIANIAK, DAVID	8819		City Of Chicago Fire	$12,193.99
12/15/2011	ORAHA, MARLINE	8750		City Of Chicago Fire	$253.90
12/15/2011	ORAHA, MARLINE	8750		City Of Chicago Fire	$6.50
12/15/2011	ORAHA, MARLINE	8750		City Of Chicago Fire	$10.32
01/02/2008	Nagle, John	F	00429	City Of Chicago Fire	$8.08
07/30/2012	NUDO III, JOHN	8731		City Of Chicago Fire	$3,085.44
07/05/2013	NIEVES, ANGEL			City Of Chicago Fire	$14.92
07/05/2013	NIEVES, ANGEL			City Of Chicago Fire	$6.50

Incident Date	Claimant	Rank	Unit of	Insured	Total to be Paid
07/05/2013	NIEVES, ANGEL			City Of Chicago Fire	$583.64
07/05/2013	NIEVES, ANGEL			City Of Chicago Fire	$6.50
07/05/2013	NIEVES, ANGEL			City Of Chicago Fire	$6.50
07/05/2013	NIEVES, ANGEL			City Of Chicago Fire	$44.00
05/07/2008	Morales, Israel	E	00540	City Of Chicago Fire	$76.79
12/19/2001	Martin, Brookie	L	00506	City Of Chicago Fire	$33.93
12/19/2001	Martin, Brookie	L	00506	City Of Chicago Fire	$38.65
12/19/2001	Martin, Brookie	L	00506	City Of Chicago Fire	$6.50
12/19/2001	Martin, Brookie	L	00506	City Of Chicago Fire	$6.50
05/05/2013	MUSE, KENDRICK	8801		City Of Chicago Fire	$6.50
12/20/2012	MUSE, BbARBARA	8801		City Of Chicago Fire	$3,468.75
01/06/2012	MUSE, BARBARA	8801		City Of Chicago Fire	$554.10
02/01/2012	MROZEK, MARTIN	8731		City Of Chicago Fire	$6.50
02/01/2012	MROZEK, MARTIN	8731		City Of Chicago Fire	$50.35
02/01/2012	MROZEK, MARTIN	8731		City Of Chicago Fire	$1.23
02/01/2012	MROZEK, MARTIN	8731		City Of Chicago Fire	$101.28
02/01/2012	MROZEK, MARTIN	8731		City Of Chicago Fire	$0.61
02/01/2012	MROZEK, MARTIN	8731		City Of Chicago Fire	$6.50
02/01/2012	MROZEK, MARTIN	8731		City Of Chicago Fire	$1,440.61
06/13/2013	MORDAN, DAN	8731		City Of Chicago Fire	$6.50
06/13/2013	MORDAN, DAN	8731		City Of Chicago Fire	$283.29
06/13/2013	MORDAN, DAN	8731		City Of Chicago Fire	$0.53
03/30/2012	MOORE, TIMOTHY	8807		City Of Chicago Fire	$1,115.54
04/19/2012	MILLER III, CHARLES	8731		City Of Chicago Fire	$1,223.34
09/14/2013	MIAKUSH, DANIEL	8801		City Of Chicago Fire	$1,305.05
02/20/2012	MC SHANE, SCOTT	8701		City Of Chicago Fire	$6.50
02/20/2012	MC SHANE, SCOTT	8701		City Of Chicago Fire	$5,846.04
02/20/2012	MC SHANE, SCOTT	8701		City Of Chicago Fire	$10.61
02/20/2012	MC SHANE, SCOTT	8701		City Of Chicago Fire	$6.50
02/20/2012	MC SHANE, SCOTT	8701		City Of Chicago Fire	$876.91
02/20/2012	MC SHANE, SCOTT	8701		City Of Chicago Fire	$70.77
08/27/2012	MC SHANE, SCOTT	8701		City Of Chicago Fire	$138.32
08/27/2012	MC SHANE, SCOTT	8701		City Of Chicago Fire	$6.50

Incident Date	Claimant	Rank	Unit of	Insured	Total to be Paid
08/27/2012	MC SHANE, SCOTT	8701		City Of Chicago Fire	$104.84
08/27/2012	MC SHANE, SCOTT	8701		City Of Chicago Fire	$6.50
08/27/2012	MC SHANE, SCOTT	8701		City Of Chicago Fire	$6.50
08/27/2012	MC SHANE, SCOTT	8701		City Of Chicago Fire	$106.61
08/27/2012	MC SHANE, SCOTT	8701		City Of Chicago Fire	$1,688.25
07/04/2013	MC MEEL, BARRY	8801		City Of Chicago Fire	$1,130.64
08/07/2008	MC CORMICK, BRENDAN	8735		City Of Chicago Fire	$31.77
02/11/2013	MC ANDREW, GUY	8701		City Of Chicago Fire	$201.90
02/11/2013	MC ANDREW, GUY	8701		City Of Chicago Fire	$409.72
02/11/2013	MC ANDREW, GUY	8701		City Of Chicago Fire	$6.50
02/11/2013	MC ANDREW, GUY	8701		City Of Chicago Fire	$9,990.14
02/11/2013	MC ANDREW, GUY	8701		City Of Chicago Fire	$6.50
02/11/2013	MC ANDREW, GUY	8701		City Of Chicago Fire	$0.76
02/11/2013	MC ANDREW, GUY	8701		City Of Chicago Fire	$6.50
02/11/2013	MC ANDREW, GUY	8701		City Of Chicago Fire	$29.70
02/11/2013	MC ANDREW, GUY	8701		City Of Chicago Fire	$1.62
02/11/2013	MC ANDREW, GUY	8701		City Of Chicago Fire	$6.50
02/11/2013	MC ANDREW, GUY	8701		City Of Chicago Fire	$63.20
02/11/2013	MC ANDREW, GUY	8701		City Of Chicago Fire	$0.81
02/11/2013	MC ANDREW, GUY	8701		City Of Chicago Fire	$6.50
02/11/2013	MC ANDREW, GUY	8701		City Of Chicago Fire	$31.60
02/11/2013	MC ANDREW, GUY	8701		City Of Chicago Fire	$0.89
02/11/2013	MC ANDREW, GUY	8701		City Of Chicago Fire	$6.50
02/11/2013	MC ANDREW, GUY	8701		City Of Chicago Fire	$34.79
02/11/2013	MC ANDREW, GUY	8701		City Of Chicago Fire	$1.62
02/11/2013	MC ANDREW, GUY	8701		City Of Chicago Fire	$6.50
02/11/2013	MC ANDREW, GUY	8701		City Of Chicago Fire	$63.20
02/11/2013	MC ANDREW, GUY	8701		City Of Chicago Fire	$5.46
02/11/2013	MC ANDREW, GUY	8701		City Of Chicago Fire	$6.50
02/11/2013	MC ANDREW, GUY	8701		City Of Chicago Fire	$213.74
02/11/2013	MC ANDREW, GUY	8701		City Of Chicago Fire	$4.72
02/11/2013	MC ANDREW, GUY	8701		City Of Chicago Fire	$6.50
02/11/2013	MC ANDREW, GUY	8701		City Of Chicago Fire	$184.82

Incident Date	Claimant	Rank	Unit of	Insured	Total to be Paid
02/11/2013	MC ANDREW, GUY	8701		City Of Chicago Fire	$0.81
02/11/2013	MC ANDREW, GUY	8701		City Of Chicago Fire	$6.50
02/11/2013	MC ANDREW, GUY	8701		City Of Chicago Fire	$31.60
02/11/2013	MC ANDREW, GUY	8701		City Of Chicago Fire	$0.81
02/11/2013	MC ANDREW, GUY	8701		City Of Chicago Fire	$6.50
02/11/2013	MC ANDREW, GUY	8701		City Of Chicago Fire	$31.60
02/11/2013	MC ANDREW, GUY	8701		City Of Chicago Fire	$2.60
02/11/2013	MC ANDREW, GUY	8701		City Of Chicago Fire	$6.50
02/11/2013	MC ANDREW, GUY	8701		City Of Chicago Fire	$101.69
02/11/2013	MC ANDREW, GUY	8701		City Of Chicago Fire	$5.16
02/11/2013	MC ANDREW, GUY	8701		City Of Chicago Fire	$6.50
07/01/2012	MAGALLON, MIGUEL	8801		City Of Chicago Fire	$3,562.75
12/09/2008	LESCH, ROBERT			City Of Chicago Fire	$47.18
12/09/2008	LESCH, ROBERT			City Of Chicago Fire	$67.94
12/09/2008	LESCH, ROBERT			City Of Chicago Fire	$6.50
11/06/2012	KOWALSKI, MARK	8731		City Of Chicago Fire	$7.98
11/06/2012	KOWALSKI, MARK	8731		City Of Chicago Fire	$6.50
11/06/2012	KOWALSKI, MARK	8731		City Of Chicago Fire	$3,783.47
11/06/2012	KOWALSKI, MARK	8731		City Of Chicago Fire	$332.70
05/24/2013	KELLY, JOSEPH	8728		City Of Chicago Fire	$6.50
05/24/2013	KELLY, JOSEPH	8728		City Of Chicago Fire	$1,635.94
05/24/2013	KELLY, JOSEPH	8728		City Of Chicago Fire	$1,350.00
05/24/2013	KELLY, JOSEPH	8728		City Of Chicago Fire	$95.32
04/07/2011	JOHNSON, THADDEUS	8819		City Of Chicago Fire	$1,473.34
09/08/2013	JOHNSON, EDTISMOND	8801		City Of Chicago Fire	$1,795.77
07/05/2013	IRVING, ANDREW	8801		City Of Chicago Fire	$0.39
07/05/2013	IRVING, ANDREW	8801		City Of Chicago Fire	$6.50
07/05/2013	IRVING, ANDREW	8801		City Of Chicago Fire	$27.41
07/05/2013	IRVING, ANDREW	8801		City Of Chicago Fire	$2,035.55
07/05/2013	IRVING, ANDREW	8801		City Of Chicago Fire	$106.15
07/05/2013	IRVING, ANDREW	8801		City Of Chicago Fire	$6.50
07/05/2013	IRVING, ANDREW	8801		City Of Chicago Fire	$208.88
05/22/2012	INIGUEZ, VINCENT	8801		City Of Chicago Fire	$21.60

Incident Date	Claimant	Rank	Unit of	Insured	Total to be Paid
05/22/2012	INIGUEZ, VINCENT	8801		City Of Chicago Fire	$6.50
05/22/2012	INIGUEZ, VINCENT	8801		City Of Chicago Fire	$0.55
02/25/2002	Howe, Patrick	C	09999	City Of Chicago Fire	$16.59
02/25/2002	Howe, Patrick	C	09999	City Of Chicago Fire	$3.88
02/25/2002	Howe, Patrick	C	09999	City Of Chicago Fire	$7.50
07/28/2007	Hannon, Sean	F	09999	City Of Chicago Fire	$1,532.44
07/28/2007	Hannon, Sean	F	09999	City Of Chicago Fire	$196.83
07/28/2007	Hannon, Sean	F	09999	City Of Chicago Fire	$6.50
07/28/2007	Hannon, Sean	F	09999	City Of Chicago Fire	$2.39
08/28/2013	HUGUETH, FREIDA	8749		City Of Chicago Fire	$6.50
08/28/2013	HUGUETH, FREIDA	8749		City Of Chicago Fire	$183.63
08/10/2013	HUBER, MICHAEL	8801		City Of Chicago Fire	$1,197.17
05/03/2013	HOFFELT, MICHAEL	8812		City Of Chicago Fire	$0.72
05/03/2013	HOFFELT, MICHAEL	8812		City Of Chicago Fire	$6.50
05/03/2013	HOFFELT, MICHAEL	8812		City Of Chicago Fire	$557.94
05/03/2013	HOFFELT, MICHAEL	8812		City Of Chicago Fire	$6.50
05/03/2013	HOFFELT, MICHAEL	8812		City Of Chicago Fire	$387.06
05/03/2013	HOFFELT, MICHAEL	8812		City Of Chicago Fire	$6.50
05/03/2013	HOFFELT, MICHAEL	8812		City Of Chicago Fire	$106.61
05/03/2013	HOFFELT, MICHAEL	8812		City Of Chicago Fire	$1.15
05/03/2013	HOFFELT, MICHAEL	8812		City Of Chicago Fire	$6.50
05/03/2013	HOFFELT, MICHAEL	8812		City Of Chicago Fire	$615.47
05/03/2013	HOFFELT, MICHAEL	8812		City Of Chicago Fire	$0.48
05/03/2013	HOFFELT, MICHAEL	8812		City Of Chicago Fire	$6.50
05/03/2013	HOFFELT, MICHAEL	8812		City Of Chicago Fire	$256.57
05/03/2013	HOFFELT, MICHAEL	8812		City Of Chicago Fire	$1.04
05/03/2013	HOFFELT, MICHAEL	8812		City Of Chicago Fire	$6.50
07/29/2013	HIPPS GLENN, DENISE	8750		City Of Chicago Fire	$1,096.63
04/01/2010	HEMESATH, SCOTT	8807		City Of Chicago Fire	$8.38
07/20/2013	HEINRICH, THOMAS	8749		City Of Chicago Fire	$1,831.50
07/29/1997	Gutierrez-Ogar, Bernadette	M	00665	City Of Chicago Fire	$300.30
07/29/1997	Gutierrez-Ogar, Bernadette	M	00665	City Of Chicago Fire	$154.87
07/29/1997	Gutierrez-Ogar, Bernadette	M	00665	City Of Chicago Fire	$1,821.30

Incident Date	Claimant	Rank	Unit of	Insured	Total to be Paid
09/21/2003	Guth, Sarah	M	00652	City Of Chicago Fire	$62.69
09/21/2003	Guth, Sarah	M	00652	City Of Chicago Fire	$94.52
07/30/1997	Grassmuck, Sharisse	M	00642	City Of Chicago Fire	$2,764.06
07/30/1997	Grassmuck, Sharisse	M	00642	City Of Chicago Fire	$6.50
07/30/1997	Grassmuck, Sharisse	M	00642	City Of Chicago Fire	$69.74
09/03/2004	Gilhooly, Brian	L	00529	City Of Chicago Fire	$9.63
09/03/2004	Gilhooly, Brian	L	00529	City Of Chicago Fire	$6.50
09/03/2004	Gilhooly, Brian	L	00529	City Of Chicago Fire	$237.04
06/24/2013	GUTIERREZ, DARCIE	8749		City Of Chicago Fire	$1,815.10
09/10/2013	GRIFFIN, EDWARD	8807		City Of Chicago Fire	$6.50
09/10/2013	GRIFFIN, EDWARD	8807		City Of Chicago Fire	$183.63
11/30/2011	GRICUS, JOHN	8735		City Of Chicago Fire	$209.93
03/07/2013	GREEN, LAWRENCE	8731		City Of Chicago Fire	$1,181.81
01/24/2013	GOMEZ, SCOTT	8749		City Of Chicago Fire	$4,366.06
11/25/2008	GASCA, LEANDRO			City Of Chicago Fire	$93.46
07/25/2013	GARCIA, RONALD	8731		City Of Chicago Fire	$1,065.49
09/11/2013	GAHAGAN, THOMAS	8728		City Of Chicago Fire	$612.14
09/11/2013	GAHAGAN, THOMAS	8728		City Of Chicago Fire	$15.64
09/11/2013	GAHAGAN, THOMAS	8728		City Of Chicago Fire	$6.50
07/17/2013	FOSTER, TIMOTHY	8731		City Of Chicago Fire	$852.43
07/17/2013	FOSTER, TIMOTHY	8731		City Of Chicago Fire	$6.50
07/17/2013	FOSTER, TIMOTHY	8731		City Of Chicago Fire	$65.35
09/06/2010	FERNANDEZ, JOHN	8731		City Of Chicago Fire	$7,931.41
12/17/2012	FARIAS, FRANCISCO	8801		City Of Chicago Fire	$4,308.54
12/17/2012	FARIAS, FRANCISCO	8801		City Of Chicago Fire	$8,646.23
12/17/2012	FARIAS, FRANCISCO	8801		City Of Chicago Fire	$6.50
12/17/2012	FARIAS, FRANCISCO	8801		City Of Chicago Fire	$4,583.55
12/17/2012	FARIAS, FRANCISCO	8801		City Of Chicago Fire	$220.96
08/12/2012	ESTEY JR, JAMES	8731		City Of Chicago Fire	$6.50
02/17/2007	Dunagan, Bridgette	F	09999	City Of Chicago Fire	$25.20
09/05/2013	DURAN, NORA	8750		City Of Chicago Fire	$1,353.90
09/05/2013	DURAN, NORA	8750		City Of Chicago Fire	$6.50
09/05/2013	DURAN, NORA	8750		City Of Chicago Fire	$42.67

Incident Date	Claimant	Rank	Unit of	Insured	Total to be Paid
08/15/2009	DUNAGAN, BRIDGETTE	8811		City Of Chicago Fire	$12,800.30
08/15/2009	DUNAGAN, BRIDGETTE	8811		City Of Chicago Fire	$1,430.64
08/15/2009	DUNAGAN, BRIDGETTE	8811		City Of Chicago Fire	$2,578.57
08/15/2009	DUNAGAN, BRIDGETTE	8811		City Of Chicago Fire	$17,190.52
07/04/2013	DOBSON, ANTWAN	8731		City Of Chicago Fire	$1,327.91
04/13/2013	DIVER, ELIZABETH	8801		City Of Chicago Fire	$1,712.91
07/21/2013	DANIELS, SABRINA	8801		City Of Chicago Fire	$1,126.52
07/04/2011	DAHM, BRUCE	8731		City Of Chicago Fire	$1,066.33
12/06/2004	Collins, John	F	00320	City Of Chicago Fire	$0.78
12/06/2004	Collins, John	F	00320	City Of Chicago Fire	$6.50
12/06/2004	Collins, John	F	00320	City Of Chicago Fire	$30.54
12/06/2004	Collins, John	F	00320	City Of Chicago Fire	$43.87
12/06/2004	Collins, John	F	00320	City Of Chicago Fire	$6.50
12/06/2004	Collins, John	F	00320	City Of Chicago Fire	$112.00
12/06/2004	Collins, John	F	00320	City Of Chicago Fire	$4.25
12/06/2004	Collins, John	F	00320	City Of Chicago Fire	$6.50
12/06/2004	Collins, John	F	00320	City Of Chicago Fire	$166.11
12/06/2004	Collins, John	F	00320	City Of Chicago Fire	$1.35
12/06/2004	Collins, John	F	00320	City Of Chicago Fire	$6.50
12/06/2004	Collins, John	F	00320	City Of Chicago Fire	$1,716.77
03/24/2008	Ciara, Michael	P	00003	City Of Chicago Fire	$2,717.47
03/24/2008	Ciara, Michael	P	00003	City Of Chicago Fire	$1,548.63
07/27/2013	CURTIN, WILLIAM	8728		City Of Chicago Fire	$6,244.64
07/12/2013	CORNELL, ARNETT	8811		City Of Chicago Fire	$1,268.41
07/12/2013	CORNELL, ARNETT	8811		City Of Chicago Fire	$6.50
07/12/2013	CORNELL, ARNETT	8811		City Of Chicago Fire	$393.68
07/12/2013	CORNELL, ARNETT	8811		City Of Chicago Fire	$54.12
07/12/2013	CORNELL, ARNETT	8811		City Of Chicago Fire	$0.99
07/12/2013	CORNELL, ARNETT	8811		City Of Chicago Fire	$6.50
07/12/2013	CORNELL, ARNETT	8811		City Of Chicago Fire	$531.06
07/12/2013	CORNELL, ARNETT	8811		City Of Chicago Fire	$6.50
07/20/2013	COOPER, JAMAL	8801		City Of Chicago Fire	$4.01
07/20/2013	COOPER, JAMAL	8801		City Of Chicago Fire	$6.50

Incident Date	Claimant	Rank	Unit of	Insured	Total to be Paid
07/20/2013	COOPER, JAMAL	8801		City Of Chicago Fire	$52.30
07/20/2013	COOPER, JAMAL	8801		City Of Chicago Fire	$1,001.45
07/16/2013	COLLINS, JOHN	8749		City Of Chicago Fire	$1,280.42
02/04/2013	COLEMAN, JAMES	8801		City Of Chicago Fire	$1,257.20
05/18/2010	CLAY, LARRY	8807		City Of Chicago Fire	$9.40
08/29/2013	CLARK, GRADY	8801		City Of Chicago Fire	$1,016.34
07/05/2013	CHVAL, MELISSA	8801		City Of Chicago Fire	$2.14
07/05/2013	CHVAL, MELISSA	8801		City Of Chicago Fire	$6.50
07/05/2013	CHVAL, MELISSA	8801		City Of Chicago Fire	$1,154.12
05/11/2013	CHIKEROTIS, STEVE	8764		City Of Chicago Fire	$5,148.71
03/28/2013	CHAVERS, JEFFREY	8801		City Of Chicago Fire	$1,005.76
03/28/2013	CHAVERS, JEFFREY	8801		City Of Chicago Fire	$255.36
08/05/2013	CERRITO, BRANDON	8819		City Of Chicago Fire	$1,003.50
12/26/2008	CENITI, STEFAN			City Of Chicago Fire	$30.57
01/30/2013	CEGIELSKI, JOHN	8807		City Of Chicago Fire	$6,586.65
01/30/2013	CEGIELSKI, JOHN	8807		City Of Chicago Fire	$1,199.68
09/09/2013	CAVALIGOS, NICHOLAS	8817		City Of Chicago Fire	$31.97
09/09/2013	CAVALIGOS, NICHOLAS	8817		City Of Chicago Fire	$68.70
09/09/2013	CAVALIGOS, NICHOLAS	8817		City Of Chicago Fire	$6.50
09/09/2013	CAVALIGOS, NICHOLAS	8817		City Of Chicago Fire	$6.50
09/09/2013	CAVALIGOS, NICHOLAS	8817		City Of Chicago Fire	$50.82
09/09/2013	CAVALIGOS, NICHOLAS	8817		City Of Chicago Fire	$24.80
08/19/2013	CASTRO, JANET	8750		City Of Chicago Fire	$6.50
08/19/2013	CASTRO, JANET	8750		City Of Chicago Fire	$38.48
08/19/2013	CASTRO, JANET	8750		City Of Chicago Fire	$1,054.28
01/12/2010	CARBONNEAU, THOMAS	8735		City Of Chicago Fire	$13.96
01/12/2010	CARBONNEAU, THOMAS	8735		City Of Chicago Fire	$6.50
01/12/2010	CARBONNEAU, THOMAS	8735		City Of Chicago Fire	$344.00
12/20/2012	CAHILL, DENNIS	8735		City Of Chicago Fire	$6.50
12/20/2012	CAHILL, DENNIS	8735		City Of Chicago Fire	$53.82
12/20/2012	CAHILL, DENNIS	8735		City Of Chicago Fire	$6.50
12/20/2012	CAHILL, DENNIS	8735		City Of Chicago Fire	$4.87
12/20/2012	CAHILL, DENNIS	8735		City Of Chicago Fire	$6.50

Incident Date	Claimant	Rank	Unit of	Insured	Total to be Paid
03/27/2009	BYRNE, JAMES	8733		City Of Chicago Fire	$432.29
01/26/2010	BURKE SR, MARK	8801		City Of Chicago Fire	$20.60
01/26/2010	BURKE SR, MARK	8801		City Of Chicago Fire	$21.49
08/05/2013	BRADY, MATTHEW	8811		City Of Chicago Fire	$69.74
08/05/2013	BRADY, MATTHEW	8811		City Of Chicago Fire	$258.56
08/05/2013	BRADY, MATTHEW	8811		City Of Chicago Fire	$6.50
08/05/2013	BRADY, MATTHEW	8811		City Of Chicago Fire	$3.13
08/05/2013	BRADY, MATTHEW	8811		City Of Chicago Fire	$6.50
08/05/2013	BRADY, MATTHEW	8811		City Of Chicago Fire	$1,192.39
08/05/2013	BRADY, MATTHEW	8811		City Of Chicago Fire	$594.66
08/05/2013	BRADY, MATTHEW	8811		City Of Chicago Fire	$6.50
08/05/2013	BRADY, MATTHEW	8811		City Of Chicago Fire	$297.33
08/05/2013	BRADY, MATTHEW	8811		City Of Chicago Fire	$6.50
05/10/2013	BOLDEN, CHRITOPHER	8801		City Of Chicago Fire	$1,072.93
05/10/2013	BOLDEN, CHRITOPHER	8801		City Of Chicago Fire	$1,278.12
12/13/2009	BIGOTT, ADRIAN	8817		City Of Chicago Fire	$12.18
08/28/2013	BAILEY, PATRICK	8801		City Of Chicago Fire	$6.50
08/28/2013	BAILEY, PATRICK	8801		City Of Chicago Fire	$5,323.21
08/28/2013	BAILEY, PATRICK	8801		City Of Chicago Fire	$50.08
08/05/2013	BAILEY, KIMBERLY	8750		City Of Chicago Fire	$12.92
08/05/2013	BAILEY, KIMBERLY	8750		City Of Chicago Fire	$6.50
08/05/2013	BAILEY, KIMBERLY	8750		City Of Chicago Fire	$1,067.60
05/22/2008	Altman, James	C	00353	City Of Chicago Fire	$25.44
09/17/2013	AVANTS, JARRY	8801		City Of Chicago Fire	$3.84
09/17/2013	AVANTS, JARRY	8801		City Of Chicago Fire	$6.50
09/17/2013	AVANTS, JARRY	8801		City Of Chicago Fire	$150.33
04/14/2013	ARTIS, ANTONIO	8801		City Of Chicago Fire	$572.26
04/14/2013	ARTIS, ANTONIO	8801		City Of Chicago Fire	$6.50
04/14/2013	ARTIS, ANTONIO	8801		City Of Chicago Fire	$14.62
06/28/2013	ALVARADO, RAUL	8731		City Of Chicago Fire	$6,331.15
07/18/2013	ALLEN, ALPHONSO	8750		City Of Chicago Fire	$6.50
04/18/2013	ALAMO, ROBERTO	8731		City Of Chicago Fire	$3,165.10
09/16/2013	AIKENS, BRADLEY	8735		City Of Chicago Fire	$6.50

	Incident Date	Claimant	Rank	Unit of	Insured	Total to be Paid
	09/16/2013	AIKENS, BRADLEY	8735		City Of Chicago Fire	$16.03
	09/16/2013	AIKENS, BRADLEY	8735		City Of Chicago Fire	$6.50
	09/16/2013	AIKENS, BRADLEY	8735		City Of Chicago Fire	$47.15
	09/16/2013	AIKENS, BRADLEY	8735		City Of Chicago Fire	$627.43
	Number	Amount				
Total:	462	$451,110.39				
Insured Name1: City Of Chicago Police						
	04/16/2013	YOUNG, CHRISTOPHER	9161		City Of Chicago Police	$1.99
	04/16/2013	YOUNG, CHRISTOPHER	9161		City Of Chicago Police	$135.77
	04/16/2013	YOUNG, CHRISTOPHER	9161		City Of Chicago Police	$6.50
	01/08/2007	Woznicki, Robert A	P	00016	City Of Chicago Police	$1,727.55
	01/08/2007	Woznicki, Robert A	P	00016	City Of Chicago Police	$138.58
	08/10/2008	Weston, Robert A	P	00050	City Of Chicago Police	$30.46
	09/17/2008	Wallscetti, Adrian S	P	00025	City Of Chicago Police	$42.98
	09/17/2008	Wallscetti, Adrian S	P	00025	City Of Chicago Police	$2.09
	03/09/2013	WOLOSZYNSKI, THOMAS	9161		City Of Chicago Police	$2,452.87
	07/02/2013	WITULSKI, TODD	9161		City Of Chicago Police	$9,057.59
	09/03/2009	WILLIAMS, RICKEY	9161	006	City Of Chicago Police	$7.37
	08/12/2012	WILLIAMS, KELLI	9161		City Of Chicago Police	$11.41
	08/12/2012	WILLIAMS, KELLI	9161		City Of Chicago Police	$1,945.23
	08/12/2012	WILLIAMS, KELLI	9161		City Of Chicago Police	$1,516.08
	08/12/2012	WILLIAMS, KELLI	9161		City Of Chicago Police	$6.50
	08/12/2012	WILLIAMS, KELLI	9161		City Of Chicago Police	$281.23
	08/12/2012	WILLIAMS, KELLI	9161		City Of Chicago Police	$1,922.60
	04/17/2012	WILLIAMS, ELIZABETH	9161	008	City Of Chicago Police	$0.51
	04/17/2012	WILLIAMS, ELIZABETH	9161	008	City Of Chicago Police	$1.44
	04/17/2012	WILLIAMS, ELIZABETH	9161	008	City Of Chicago Police	$6.50
	04/17/2012	WILLIAMS, ELIZABETH	9161	008	City Of Chicago Police	$769.71
	04/17/2012	WILLIAMS, ELIZABETH	9161	008	City Of Chicago Police	$6.50
	04/17/2012	WILLIAMS, ELIZABETH	9161	008	City Of Chicago Police	$273.30
	04/17/2012	WILLIAMS, ELIZABETH	9161	008	City Of Chicago Police	$0.40
	04/17/2012	WILLIAMS, ELIZABETH	9161	008	City Of Chicago Police	$6.50
	04/17/2012	WILLIAMS, ELIZABETH	9161	008	City Of Chicago Police	$215.77

Incident Date	Claimant	Rank	Unit of	Insured	Total to be Paid
04/17/2012	WILLIAMS, ELIZABETH	9161	008	City Of Chicago Police	$171.41
03/20/2012	WHITESIDE, PERRY	9161		City Of Chicago Police	$3,000.00
04/14/2013	WHITE, HARRIET	9161		City Of Chicago Police	$1,005.76
08/08/2009	WESSELHOFF, MARK	9161	012	City Of Chicago Police	-$1.96
08/11/2011	WEBB, MICHAEL	9161		City Of Chicago Police	$6.50
08/11/2011	WEBB, MICHAEL	9161		City Of Chicago Police	$101.84
08/11/2011	WEBB, MICHAEL	9161		City Of Chicago Police	$1,468.39
08/11/2011	WEBB, MICHAEL	9161		City Of Chicago Police	$1,115.70
09/13/2013	WATTS IV, VAN	9161	151	City Of Chicago Police	$6.50
09/13/2013	WATTS IV, VAN	9161	151	City Of Chicago Police	$183.63
09/13/2013	WATTS IV, VAN	9161	151	City Of Chicago Police	$38.22
09/13/2013	WATTS IV, VAN	9161	151	City Of Chicago Police	$6.50
09/13/2013	WATTS IV, VAN	9161	151	City Of Chicago Police	$47.15
09/13/2013	WATTS IV, VAN	9161	151	City Of Chicago Police	$6.50
05/27/2013	WALTHALL, MARKUS	9161	044	City Of Chicago Police	$59.28
05/27/2013	WALTHALL, MARKUS	9161	044	City Of Chicago Police	$6.50
05/27/2013	WALTHALL, MARKUS	9161	044	City Of Chicago Police	$2.41
05/27/2013	WALTHALL, MARKUS	9161	044	City Of Chicago Police	$562.56
05/27/2013	WALTHALL, MARKUS	9161	044	City Of Chicago Police	$39.16
05/27/2013	WALTHALL, MARKUS	9161	044	City Of Chicago Police	$6.50
09/15/2013	WALSH JR, THOMAS	9171	001	City Of Chicago Police	$32.57
09/15/2013	WALSH JR, THOMAS	9171	001	City Of Chicago Police	$6.50
09/15/2013	WALSH JR, THOMAS	9171	001	City Of Chicago Police	$0.39
11/14/2012	WALKER, DARICE	9161	044	City Of Chicago Police	$1,248.34
07/10/2013	WALKER, ANDREA	9161	192	City Of Chicago Police	$6.50
07/10/2013	WALKER, ANDREA	9161	192	City Of Chicago Police	$330.44
02/14/2009	WAGNER, RYAN	9161	025	City Of Chicago Police	$8.16
07/22/2013	WAGNER, MATTHEW	9161		City Of Chicago Police	$1,160.42
06/04/2013	WADE, MARCUS	9161		City Of Chicago Police	$1,371.69
06/04/2013	WADE, MARCUS	9161		City Of Chicago Police	$1,403.86
07/25/2008	Velez, Jaime	P	00013	City Of Chicago Police	$1.49
01/09/1997	Vanvegten, Andre H	P	09999	City Of Chicago Police	$1,840.84
01/09/1997	Vanvegten, Andre H	P	09999	City Of Chicago Police	$749.10

Incident Date	Claimant	Rank	Unit of	Insured	Total to be Paid
01/09/1997	Vanvegten, Andre H	P	09999	City Of Chicago Police	$1,466.51
04/18/2008	Vabakos, Elaine	P	00025	City Of Chicago Police	$2.14
04/03/2013	VIVERITO, VINCENT	9171		City Of Chicago Police	$1,121.57
08/27/2013	VITCA, FELICIAN	9161		City Of Chicago Police	$1,551.53
03/24/2013	VILLANUEVA, SUSANA	9161	012	City Of Chicago Police	$37.62
03/24/2013	VILLANUEVA, SUSANA	9161	012	City Of Chicago Police	$6.50
08/26/2013	VARGAS, DANIEL	9161	019	City Of Chicago Police	$717.65
08/26/2013	VARGAS, DANIEL	9161	019	City Of Chicago Police	$6.50
05/02/2012	VARGAS JR, RODOLFO	9171	08	City Of Chicago Police	$6.50
05/02/2012	VARGAS JR, RODOLFO	9171	08	City Of Chicago Police	$6.50
05/02/2012	VARGAS JR, RODOLFO	9171	08	City Of Chicago Police	$71.36
05/02/2012	VARGAS JR, RODOLFO	9171	08	City Of Chicago Police	$2,792.13
05/27/2013	VALENTIN, ANTONIO	9161	313	City Of Chicago Police	$1,099.45
05/27/2013	VALENTIN, ANTONIO	9161	313	City Of Chicago Police	$6.50
05/27/2013	VALENTIN, ANTONIO	9161	313	City Of Chicago Police	$1,114.88
05/27/2013	VALENTIN, ANTONIO	9161	313	City Of Chicago Police	$69.74
08/25/2010	URBAN, ANETA	9161	044	City Of Chicago Police	$0.28
08/25/2010	URBAN, ANETA	9161	044	City Of Chicago Police	$6.50
08/25/2010	URBAN, ANETA	9161	044	City Of Chicago Police	$148.90
06/14/2013	UGARTE, RENE	9161		City Of Chicago Police	$69.74
06/14/2013	UGARTE, RENE	9161		City Of Chicago Police	$6.50
08/29/2013	TURNER, RONALD	9161	008	City Of Chicago Police	$6.50
08/29/2013	TURNER, RONALD	9161	008	City Of Chicago Police	$11.12
08/29/2013	TURNER, RONALD	9161	008	City Of Chicago Police	$918.43
12/24/2012	TREVINO JR, HERIBERTO	9161		City Of Chicago Police	$3,231.12
12/24/2012	TREVINO JR, HERIBERTO	9161		City Of Chicago Police	$9.51
12/24/2012	TREVINO JR, HERIBERTO	9161		City Of Chicago Police	$6.50
12/24/2012	TREVINO JR, HERIBERTO	9161		City Of Chicago Police	$5.86
04/21/2013	TRAYNOR, FRANK	9171	009	City Of Chicago Police	$251.44
04/21/2013	TRAYNOR, FRANK	9171	009	City Of Chicago Police	$0.25
04/21/2013	TRAYNOR, FRANK	9171	009	City Of Chicago Police	$6.50
04/21/2013	TRAYNOR, FRANK	9171	009	City Of Chicago Police	$134.43
04/21/2013	TRAYNOR, FRANK	9171	009	City Of Chicago Police	$0.96

Incident Date	Claimant	Rank	Unit of	Insured	Total to be Paid
04/21/2013	TRAYNOR, FRANK	9171	009	City Of Chicago Police	$6.50
04/21/2013	TRAYNOR, FRANK	9171	009	City Of Chicago Police	$65.56
04/21/2013	TRAYNOR, FRANK	9171	009	City Of Chicago Police	$0.25
04/21/2013	TRAYNOR, FRANK	9171	009	City Of Chicago Police	$6.50
04/21/2013	TRAYNOR, FRANK	9171	009	City Of Chicago Police	$134.43
04/21/2013	TRAYNOR, FRANK	9171	009	City Of Chicago Police	$0.25
04/21/2013	TRAYNOR, FRANK	9171	009	City Of Chicago Police	$6.50
04/21/2013	TRAYNOR, FRANK	9171	009	City Of Chicago Police	$134.43
04/21/2013	TRAYNOR, FRANK	9171	009	City Of Chicago Police	$0.25
04/21/2013	TRAYNOR, FRANK	9171	009	City Of Chicago Police	$6.50
04/21/2013	TRAYNOR, FRANK	9171	009	City Of Chicago Police	$134.43
04/21/2013	TRAYNOR, FRANK	9171	009	City Of Chicago Police	$0.25
04/21/2013	TRAYNOR, FRANK	9171	009	City Of Chicago Police	$0.47
04/21/2013	TRAYNOR, FRANK	9171	009	City Of Chicago Police	$134.43
04/21/2013	TRAYNOR, FRANK	9171	009	City Of Chicago Police	$6.50
04/21/2013	TRAYNOR, FRANK	9171	009	City Of Chicago Police	$0.25
04/21/2013	TRAYNOR, FRANK	9171	009	City Of Chicago Police	$134.43
04/21/2013	TRAYNOR, FRANK	9171	009	City Of Chicago Police	$6.50
04/21/2013	TRAYNOR, FRANK	9171	009	City Of Chicago Police	$0.47
04/21/2013	TRAYNOR, FRANK	9171	009	City Of Chicago Police	$251.44
04/21/2013	TRAYNOR, FRANK	9171	009	City Of Chicago Police	$6.50
04/21/2013	TRAYNOR, FRANK	9171	009	City Of Chicago Police	$0.47
04/21/2013	TRAYNOR, FRANK	9171	009	City Of Chicago Police	$6.50
04/21/2013	TRAYNOR, FRANK	9171	009	City Of Chicago Police	$251.44
04/21/2013	TRAYNOR, FRANK	9171	009	City Of Chicago Police	$6.50
06/07/2013	TRACY, PATRICK	9161		City Of Chicago Police	$6.50
06/07/2013	TRACY, PATRICK	9161		City Of Chicago Police	$102.62
06/07/2013	TRACY, PATRICK	9161		City Of Chicago Police	$4.17
06/07/2013	TRACY, PATRICK	9161		City Of Chicago Police	$141.03
06/07/2013	TRACY, PATRICK	9161		City Of Chicago Police	$6.50
06/07/2013	TRACY, PATRICK	9161		City Of Chicago Police	$10.15
06/07/2013	TRACY, PATRICK	9161		City Of Chicago Police	$159.53
06/07/2013	TRACY, PATRICK	9161		City Of Chicago Police	$6.50

Incident Date	Claimant	Rank	Unit of	Insured	Total to be Paid
06/07/2013	TRACY, PATRICK	9161		City Of Chicago Police	$147.70
06/07/2013	TRACY, PATRICK	9161		City Of Chicago Police	$6.50
06/07/2013	TRACY, PATRICK	9161		City Of Chicago Police	$4.04
09/20/2009	TRAAN, GUAM	9161	001	City Of Chicago Police	$1.39
06/07/2013	TOWNSEND, SHELLEY	9161		City Of Chicago Police	$1,466.69
06/07/2013	TOWNSEND, SHELLEY	9161		City Of Chicago Police	$1,064.22
06/07/2013	TOWNSEND, SHELLEY	9161		City Of Chicago Police	$1,064.22
02/28/2013	TOVAR, RIGOBERTO	9161	044	City Of Chicago Police	$6.50
02/28/2013	TOVAR, RIGOBERTO	9161	044	City Of Chicago Police	$0.39
02/28/2013	TOVAR, RIGOBERTO	9161	044	City Of Chicago Police	$207.84
04/14/2013	TOBIAS, ADELA	9161	018	City Of Chicago Police	$66.25
04/14/2013	TOBIAS, ADELA	9161	018	City Of Chicago Police	$1,155.36
04/14/2013	TOBIAS, ADELA	9161	018	City Of Chicago Police	$1,041.10
04/14/2013	TOBIAS, ADELA	9161	018	City Of Chicago Police	$6.50
04/14/2013	TOBIAS, ADELA	9161	018	City Of Chicago Police	$0.80
01/12/2013	TIERNEY, KERRY	9161	017	City Of Chicago Police	$0.31
01/12/2013	TIERNEY, KERRY	9161	017	City Of Chicago Police	$6.50
01/12/2013	TIERNEY, KERRY	9161	017	City Of Chicago Police	$164.07
01/12/2013	TIERNEY, KERRY	9161	017	City Of Chicago Police	$0.31
01/12/2013	TIERNEY, KERRY	9161	017	City Of Chicago Police	$6.50
01/12/2013	TIERNEY, KERRY	9161	017	City Of Chicago Police	$163.73
01/12/2013	TIERNEY, KERRY	9161	017	City Of Chicago Police	$0.32
01/12/2013	TIERNEY, KERRY	9161	017	City Of Chicago Police	$6.50
01/12/2013	TIERNEY, KERRY	9161	017	City Of Chicago Police	$170.96
07/25/2013	THREATT, KEITH	9161	001	City Of Chicago Police	$1.65
07/25/2013	THREATT, KEITH	9161	001	City Of Chicago Police	$6.50
07/25/2013	THREATT, KEITH	9161	001	City Of Chicago Police	$870.28
08/31/2013	TERNAND, BRANDON	9161		City Of Chicago Police	$1,031.99
07/28/2013	TELLEZ, NORA	9161		City Of Chicago Police	$3.91
07/28/2013	TELLEZ, NORA	9161		City Of Chicago Police	$207.39
07/28/2013	TELLEZ, NORA	9161		City Of Chicago Police	$6.50
07/28/2013	TELLEZ, NORA	9161		City Of Chicago Police	$0.38
07/28/2013	TELLEZ, NORA	9161		City Of Chicago Police	$6.50

Incident Date	Claimant	Rank	Unit of	Insured	Total to be Paid
07/28/2013	TELLEZ, NORA	9161		City Of Chicago Police	$266.16
07/28/2013	TELLEZ, NORA	9161		City Of Chicago Police	$42.04
07/28/2013	TELLEZ, NORA	9161		City Of Chicago Police	$6.50
07/28/2013	TELLEZ, NORA	9161		City Of Chicago Police	$1,035.59
10/15/2010	TAYLOR, ERIC	9161		City Of Chicago Police	$47.75
04/05/2009	TANG, WILLIAM	9161	024	City Of Chicago Police	$40.61
11/27/2012	TAITT, JOHN	9161	003	City Of Chicago Police	$0.80
11/27/2012	TAITT, JOHN	9161	003	City Of Chicago Police	$6.50
11/27/2012	TAITT, JOHN	9161	003	City Of Chicago Police	$66.25
11/27/2012	TAITT, JOHN	9161	003	City Of Chicago Police	$1.23
11/27/2012	TAITT, JOHN	9161	003	City Of Chicago Police	$6.50
11/27/2012	TAITT, JOHN	9161	003	City Of Chicago Police	$101.28
11/27/2012	TAITT, JOHN	9161	003	City Of Chicago Police	$544.07
11/27/2012	TAITT, JOHN	9161	003	City Of Chicago Police	$6.50
11/27/2012	TAITT, JOHN	9161	003	City Of Chicago Police	$1.01
11/27/2012	TAITT, JOHN	9161	003	City Of Chicago Police	$755.34
11/27/2012	TAITT, JOHN	9161	003	City Of Chicago Police	$6.50
11/27/2012	TAITT, JOHN	9161	003	City Of Chicago Police	$1.40
11/27/2012	TAITT, JOHN	9161	003	City Of Chicago Police	$876.15
11/27/2012	TAITT, JOHN	9161	003	City Of Chicago Police	$6.50
11/27/2012	TAITT, JOHN	9161	003	City Of Chicago Police	$1.65
11/27/2012	TAITT, JOHN	9161	003	City Of Chicago Police	$900.94
11/27/2012	TAITT, JOHN	9161	003	City Of Chicago Police	$6.50
11/27/2012	TAITT, JOHN	9161	003	City Of Chicago Police	$1.67
11/27/2012	TAITT, JOHN	9161	003	City Of Chicago Police	$916.10
11/27/2012	TAITT, JOHN	9161	003	City Of Chicago Police	$1,230.00
11/27/2012	TAITT, JOHN	9161	003	City Of Chicago Police	$1.72
11/27/2012	TAITT, JOHN	9161	003	City Of Chicago Police	$6.50
09/27/1994	Strocchia, Catherine	P	00010	City Of Chicago Police	$6.50
10/02/2007	Silva, Ramon	P	00010	City Of Chicago Police	$40.53
10/02/2007	Silva, Ramon	P	00010	City Of Chicago Police	$553.30
02/19/2008	Schwab, John J	P	00153	City Of Chicago Police	$1.04
02/19/2008	Schwab, John J	P	00153	City Of Chicago Police	$6.50

Incident Date	Claimant	Rank	Unit of	Insured	Total to be Paid
02/19/2008	Schwab, John J	P	00153	City Of Chicago Police	$65.56
02/19/2008	Schwab, John J	P	00153	City Of Chicago Police	$0.96
02/19/2008	Schwab, John J	P	00153	City Of Chicago Police	$6.50
02/19/2008	Schwab, John J	P	00153	City Of Chicago Police	$556.64
01/09/2008	Santana, Yolanda	P	00002	City Of Chicago Police	$4.40
11/01/2008	Salvage, Donna	P	00024	City Of Chicago Police	$13.32
02/04/2010	SZURA, WILLIAM	9169	055	City Of Chicago Police	$47.23
11/15/2011	SYKES, CHARLES	9161	044	City Of Chicago Police	$15,670.69
05/13/2013	SWOBODA, JANET	9161	050	City Of Chicago Police	$1,377.29
08/31/2013	SWAIN, JENNIFER	9152		City Of Chicago Police	$35.67
08/31/2013	SWAIN, JENNIFER	9152		City Of Chicago Police	$6.50
09/06/2009	STUBBS, LARRY	9161		City Of Chicago Police	$7.15
04/02/2013	STOYIAS, THOMAS	9161		City Of Chicago Police	$149.25
04/02/2013	STOYIAS, THOMAS	9161		City Of Chicago Police	$6.50
04/02/2013	STOYIAS, THOMAS	9161		City Of Chicago Police	$137.08
04/02/2013	STOYIAS, THOMAS	9161		City Of Chicago Police	$6.50
04/02/2013	STOYIAS, THOMAS	9161		City Of Chicago Police	$743.14
04/02/2013	STOYIAS, THOMAS	9161		City Of Chicago Police	$6.50
04/02/2013	STOYIAS, THOMAS	9161		City Of Chicago Police	$30.16
04/02/2013	STOYIAS, THOMAS	9161		City Of Chicago Police	$2,700.00
04/02/2013	STOYIAS, THOMAS	9161		City Of Chicago Police	$4,522.20
01/29/2012	STEVENS, MATTHEW	9161		City Of Chicago Police	$0.80
01/29/2012	STEVENS, MATTHEW	9161		City Of Chicago Police	$6.50
01/29/2012	STEVENS, MATTHEW	9161		City Of Chicago Police	$66.25
01/29/2012	STEVENS, MATTHEW	9161		City Of Chicago Police	$178.25
01/29/2012	STEVENS, MATTHEW	9161		City Of Chicago Police	$2.15
01/29/2012	STEVENS, MATTHEW	9161		City Of Chicago Police	$6.50
02/02/2010	STEPHANY, RAYMOND		008	City Of Chicago Police	$1,644.83
02/02/2010	STEPHANY, RAYMOND		008	City Of Chicago Police	$6.50
02/02/2010	STEPHANY, RAYMOND		008	City Of Chicago Police	$556.32
02/02/2010	STEPHANY, RAYMOND		008	City Of Chicago Police	$14.22
02/02/2010	STEPHANY, RAYMOND		008	City Of Chicago Police	$74.55
02/07/2013	STEHLIK, SCOTT	9161	701	City Of Chicago Police	$35.10

Incident Date	Claimant	Rank	Unit of	Insured	Total to be Paid
02/07/2013	STEHLIK, SCOTT	9161	701	City Of Chicago Police	$4,890.13
02/07/2013	STEHLIK, SCOTT	9161	701	City Of Chicago Police	$67.29
02/07/2013	STEHLIK, SCOTT	9161	701	City Of Chicago Police	$6.50
02/07/2013	STEHLIK, SCOTT	9161	701	City Of Chicago Police	$69.74
02/07/2013	STEHLIK, SCOTT	9161	701	City Of Chicago Police	$6.50
02/07/2013	STEHLIK, SCOTT	9161	701	City Of Chicago Police	$6.50
02/07/2013	STEHLIK, SCOTT	9161	701	City Of Chicago Police	$0.80
02/07/2013	STEHLIK, SCOTT	9161	701	City Of Chicago Police	$1,488.32
02/07/2013	STEHLIK, SCOTT	9161	701	City Of Chicago Police	$66.25
09/18/2013	STARK, ADAM			City Of Chicago Police	$6.50
09/18/2013	STARK, ADAM			City Of Chicago Police	$35.79
09/01/2013	SPEARS, JUNE	9161		City Of Chicago Police	$167.61
09/01/2013	SPEARS, JUNE	9161		City Of Chicago Police	$2.03
09/01/2013	SPEARS, JUNE	9161		City Of Chicago Police	$6.50
03/01/2010	SPEARMAN, TAHANI	9161		City Of Chicago Police	$2.65
06/30/2013	SOTO, RICARDO	9161		City Of Chicago Police	$6.50
06/30/2013	SOTO, RICARDO	9161		City Of Chicago Police	$241.46
06/30/2013	SOTO, RICARDO	9161		City Of Chicago Police	$6.50
06/30/2013	SOTO, RICARDO	9161		City Of Chicago Police	$106.61
06/30/2013	SOTO, RICARDO	9161		City Of Chicago Police	$6.50
06/30/2013	SOTO, RICARDO	9161		City Of Chicago Police	$1,605.38
03/15/2009	SOPIKIOTIS, CHRIS	9161	313	City Of Chicago Police	$22.38
06/19/2013	SNYDER, ANTHONY	9161	021	City Of Chicago Police	$0.80
06/19/2013	SNYDER, ANTHONY	9161	021	City Of Chicago Police	$6.50
06/19/2013	SNYDER, ANTHONY	9161	021	City Of Chicago Police	$66.25
08/15/2013	SNIEZEK, ZBIGNIEW	9161	018	City Of Chicago Police	$1.47
08/15/2013	SNIEZEK, ZBIGNIEW	9161	018	City Of Chicago Police	$6.50
08/15/2013	SNIEZEK, ZBIGNIEW	9161	018	City Of Chicago Police	$100.21
07/11/2013	SMITH, KEVIN	9161	002	City Of Chicago Police	$1,033.28
11/01/2011	SMITH, JOSEPH	9168	059	City Of Chicago Police	$6.50
11/01/2011	SMITH, JOSEPH	9168	059	City Of Chicago Police	$150.15
11/01/2011	SMITH, JOSEPH	9168	059	City Of Chicago Police	$3.84
03/18/2009	SLAUGHTER, HERMAN	9161	006	City Of Chicago Police	$3.77

Incident Date	Claimant	Rank	Unit of	Insured	Total to be Paid
05/08/2013	SIVICEK, JAMES	9161		City Of Chicago Police	$7,268.94
08/18/2013	SIMPSON, MARK	9161	023	City Of Chicago Police	$6.50
08/18/2013	SIMPSON, MARK	9161	023	City Of Chicago Police	$604.41
08/18/2013	SIMPSON, MARK	9161	023	City Of Chicago Police	$7.32
07/05/2013	SILVA, ANTONIO	9161	010	City Of Chicago Police	$6.50
07/05/2013	SILVA, ANTONIO	9161	010	City Of Chicago Police	$265.04
07/05/2013	SILVA, ANTONIO	9161	010	City Of Chicago Police	$0.50
04/18/2013	SILAS JR, NATHAN	9171		City Of Chicago Police	$1,487.58
01/30/2012	SIEJA, THOMAS	9161	044	City Of Chicago Police	$2,428.11
01/30/2012	SIEJA, THOMAS	9161	044	City Of Chicago Police	$664.70
01/30/2012	SIEJA, THOMAS	9161	044	City Of Chicago Police	$6.50
08/29/2013	SHVARTSER, LEONID	9161	044	City Of Chicago Police	$2,192.02
08/26/2012	SHARP, DAVID	9161		City Of Chicago Police	$2,412.11
08/26/2012	SHARP, DAVID	9161		City Of Chicago Police	$5,405.96
12/10/2012	SHAMAH, MOHAMMAD	9161		City Of Chicago Police	$6.50
12/10/2012	SHAMAH, MOHAMMAD	9161		City Of Chicago Police	$239.06
12/10/2012	SHAMAH, MOHAMMAD	9161		City Of Chicago Police	$6.50
12/10/2012	SHAMAH, MOHAMMAD	9161		City Of Chicago Police	$791.99
12/10/2012	SHAMAH, MOHAMMAD	9161		City Of Chicago Police	$6.50
12/10/2012	SHAMAH, MOHAMMAD	9161		City Of Chicago Police	$2.90
12/10/2012	SHAMAH, MOHAMMAD	9161		City Of Chicago Police	$219.33
03/03/2013	SCHREIBER, ERIC	9161		City Of Chicago Police	$16.95
09/12/2013	SCHREIBER, ERIC	9161	044	City Of Chicago Police	$6.50
07/17/2013	SCHMIDT, RICHARD	9161		City Of Chicago Police	$1,121.57
01/01/2012	SAUCEDO, MARISA	9161	001	City Of Chicago Police	$5,027.57
12/21/2008	SARKISIAN, ROSEMARIE	9161	018	City Of Chicago Police	$39.84
08/27/2009	SANCHEZ, ROBERT			City Of Chicago Police	$150.39
09/18/2013	SANCHEZ, JOSE	9161	015	City Of Chicago Police	$6.50
09/18/2013	SANCHEZ, JOSE	9161	015	City Of Chicago Police	$16.28
09/18/2013	SANCHEZ, JOSE	9161	015	City Of Chicago Police	$21.06
09/18/2013	SANCHEZ, JOSE	9161	015	City Of Chicago Police	$7.10
08/04/2009	SALUSTRO, LINDA	9174	121	City Of Chicago Police	$20.86
08/09/2013	SALGADO, CLAUDIO	9161	044	City Of Chicago Police	$2,668.35

Incident Date	Claimant	Rank	Unit of	Insured	Total to be Paid
08/09/2013	SALGADO, CLAUDIO	9161	044	City Of Chicago Police	$202.56
08/09/2013	SALGADO, CLAUDIO	9161	044	City Of Chicago Police	$6.50
08/09/2013	SALGADO, CLAUDIO	9161	044	City Of Chicago Police	$2.46
02/13/2009	SALAZ, ALBERTO			City Of Chicago Police	$1.75
02/13/2009	SALAZ, ALBERTO			City Of Chicago Police	$1.75
11/21/2010	SAID, WASIM	9161	044	City Of Chicago Police	$1,520.23
04/27/1995	Rycraw, Cheryl L	P	00006	City Of Chicago Police	$6.50
04/27/1995	Rycraw, Cheryl L	P	00006	City Of Chicago Police	$52.24
04/27/1995	Rycraw, Cheryl L	P	00006	City Of Chicago Police	$155.56
04/27/1995	Rycraw, Cheryl L	P	00006	City Of Chicago Police	$6.50
04/27/1995	Rycraw, Cheryl L	P	00006	City Of Chicago Police	$174.76
04/27/1995	Rycraw, Cheryl L	P	00006	City Of Chicago Police	$6.50
04/27/1995	Rycraw, Cheryl L	P	00006	City Of Chicago Police	$681.42
01/09/2008	Roberson, Jacqueline	P	00002	City Of Chicago Police	$10.62
01/31/2004	Rizzo, Paul M	P	00009	City Of Chicago Police	$12.75
01/31/2004	Rizzo, Paul M	P	00009	City Of Chicago Police	$12.75
01/31/2004	Rizzo, Paul M	P	00009	City Of Chicago Police	$12.75
10/21/1992	Rak, John	P	00015	City Of Chicago Police	$3.34
08/13/2013	RUZAK, BRADLEY	9161	312	City Of Chicago Police	$470.54
08/13/2013	RUZAK, BRADLEY	9161	312	City Of Chicago Police	$6.50
08/13/2013	RUZAK, BRADLEY	9161	312	City Of Chicago Police	$19.11
08/13/2013	RUZAK, BRADLEY	9161	312	City Of Chicago Police	$460.33
08/13/2013	RUZAK, BRADLEY	9161	312	City Of Chicago Police	$6.50
08/13/2013	RUZAK, BRADLEY	9161	312	City Of Chicago Police	$5.57
08/13/2013	RUZAK, BRADLEY	9161	312	City Of Chicago Police	$6.50
08/13/2013	RUZAK, BRADLEY	9161	312	City Of Chicago Police	$66.25
08/13/2013	RUZAK, BRADLEY	9161	312	City Of Chicago Police	$0.80
06/27/2012	RUTKOWSKI, KIRK	9161		City Of Chicago Police	$6.50
06/27/2012	RUTKOWSKI, KIRK	9161		City Of Chicago Police	$4.39
06/27/2012	RUTKOWSKI, KIRK	9161		City Of Chicago Police	$31.52
06/27/2012	RUTKOWSKI, KIRK	9161		City Of Chicago Police	$164.27
06/27/2012	RUTKOWSKI, KIRK	9161		City Of Chicago Police	$160.69
06/27/2012	RUTKOWSKI, KIRK	9161		City Of Chicago Police	$1,134.39

Incident Date	Claimant	Rank	Unit of	Insured	Total to be Paid
06/27/2012	RUTKOWSKI, KIRK	9161		City Of Chicago Police	$19.92
06/27/2012	RUTKOWSKI, KIRK	9161		City Of Chicago Police	$6.50
06/27/2012	RUTKOWSKI, KIRK	9161		City Of Chicago Police	$151.66
06/27/2012	RUTKOWSKI, KIRK	9161		City Of Chicago Police	$6.50
06/27/2012	RUTKOWSKI, KIRK	9161		City Of Chicago Police	$108.69
06/27/2012	RUTKOWSKI, KIRK	9161		City Of Chicago Police	$6.50
06/27/2012	RUTKOWSKI, KIRK	9161		City Of Chicago Police	$249.13
06/27/2012	RUTKOWSKI, KIRK	9161		City Of Chicago Police	$6.50
06/27/2012	RUTKOWSKI, KIRK	9161		City Of Chicago Police	$108.69
06/27/2012	RUTKOWSKI, KIRK	9161		City Of Chicago Police	$28.23
06/27/2012	RUTKOWSKI, KIRK	9161		City Of Chicago Police	$6.50
06/10/2013	RUHL, WILLIAM	9161	022	City Of Chicago Police	$101.28
06/10/2013	RUHL, WILLIAM	9161	022	City Of Chicago Police	$1,668.90
06/10/2013	RUHL, WILLIAM	9161	022	City Of Chicago Police	$1.23
06/10/2013	RUHL, WILLIAM	9161	022	City Of Chicago Police	$6.50
08/27/2013	RUEHLMANN, WILLIAM	9161	016	City Of Chicago Police	$118.15
08/27/2013	RUEHLMANN, WILLIAM	9161	016	City Of Chicago Police	$7.67
08/27/2013	RUEHLMANN, WILLIAM	9161	016	City Of Chicago Police	$6.50
08/27/2013	RUEHLMANN, WILLIAM	9161	016	City Of Chicago Police	$300.07
08/27/2013	RUEHLMANN, WILLIAM	9161	016	City Of Chicago Police	$9.44
08/27/2013	RUEHLMANN, WILLIAM	9161	016	City Of Chicago Police	$6.50
08/27/2013	RUEHLMANN, WILLIAM	9161	016	City Of Chicago Police	$21.00
03/21/2013	ROTKVICH, ANTHONY	9161	004	City Of Chicago Police	$1,416.09
03/21/2013	ROTKVICH, ANTHONY	9161	004	City Of Chicago Police	$6.50
03/21/2013	ROTKVICH, ANTHONY	9161	004	City Of Chicago Police	$2.62
07/08/2013	ROSALES JR, RAUL	9161		City Of Chicago Police	$1,225.25
07/08/2013	ROSALES JR, RAUL	9161		City Of Chicago Police	$21,936.23
08/26/2012	ROQUE, ROEL	9161		City Of Chicago Police	$178.80
08/26/2012	ROQUE, ROEL	9161		City Of Chicago Police	$6.50
08/26/2012	ROQUE, ROEL	9161		City Of Chicago Police	$223.97
08/26/2012	ROQUE, ROEL	9161		City Of Chicago Police	$6.50
08/26/2012	ROQUE, ROEL	9161		City Of Chicago Police	$6.50
08/26/2012	ROQUE, ROEL	9161		City Of Chicago Police	$180.68

Incident Date	Claimant	Rank	Unit of	Insured	Total to be Paid
08/26/2012	ROQUE, ROEL	9161		City Of Chicago Police	$180.68
08/26/2012	ROQUE, ROEL	9161		City Of Chicago Police	$6.50
08/26/2012	ROQUE, ROEL	9161		City Of Chicago Police	$1,762.73
08/26/2012	ROQUE, ROEL	9161		City Of Chicago Police	$6.50
08/26/2012	ROQUE, ROEL	9161		City Of Chicago Police	$221.81
08/26/2012	ROQUE, ROEL	9161		City Of Chicago Police	$6.50
08/26/2012	ROQUE, ROEL	9161		City Of Chicago Police	$176.64
09/07/2013	RODRIGUEZ, LYDIA	9161	192	City Of Chicago Police	$9.55
09/07/2013	RODRIGUEZ, LYDIA	9161	192	City Of Chicago Police	$788.75
09/07/2013	RODRIGUEZ, LYDIA	9161	192	City Of Chicago Police	$6.50
07/12/2013	RODRIGUEZ JR, FRANCISCO			City Of Chicago Police	$1,430.64
01/28/2013	ROCCO-PIGNATO, LISA	9161	009	City Of Chicago Police	$21.32
01/28/2013	ROCCO-PIGNATO, LISA	9161	009	City Of Chicago Police	$6.50
01/28/2013	ROCCO-PIGNATO, LISA	9161	009	City Of Chicago Police	$153.18
01/28/2013	ROCCO-PIGNATO, LISA	9161	009	City Of Chicago Police	$1,257.39
01/28/2013	ROCCO-PIGNATO, LISA	9161	009	City Of Chicago Police	$6.50
01/28/2013	ROCCO-PIGNATO, LISA	9161	009	City Of Chicago Police	$15.22
08/16/2013	ROBERTS, BRENDAN	9161		City Of Chicago Police	$105.00
08/16/2013	ROBERTS, BRENDAN	9161		City Of Chicago Police	$105.00
08/16/2013	ROBERTS, BRENDAN	9161		City Of Chicago Police	$6.50
08/16/2013	ROBERTS, BRENDAN	9161		City Of Chicago Police	$6.50
08/16/2013	ROBERTS, BRENDAN	9161		City Of Chicago Police	$145.00
08/16/2013	ROBERTS, BRENDAN	9161		City Of Chicago Police	$6.50
08/16/2013	ROBERTS, BRENDAN	9161		City Of Chicago Police	$105.00
08/16/2013	ROBERTS, BRENDAN	9161		City Of Chicago Police	$6.50
08/16/2013	ROBERTS, BRENDAN	9161		City Of Chicago Police	$145.00
08/16/2013	ROBERTS, BRENDAN	9161		City Of Chicago Police	$6.50
06/20/2013	RIVERA, MARY	9161	044	City Of Chicago Police	$1,230.00
02/01/2013	RIGAN, KRISTOPHER	9171		City Of Chicago Police	$1,433.70
02/01/2013	RIGAN, KRISTOPHER	9171		City Of Chicago Police	$1,191.39
02/01/2013	RIGAN, KRISTOPHER	9171		City Of Chicago Police	$1,204.06
07/23/2013	RIGA JR, WILLIAM	9161		City Of Chicago Police	$6.50
07/23/2013	RIGA JR, WILLIAM	9161		City Of Chicago Police	$0.20

Incident Date	Claimant	Rank	Unit of	Insured	Total to be Paid
07/23/2013	RIGA JR, WILLIAM	9161		City Of Chicago Police	$107.83
07/23/2013	RIGA JR, WILLIAM	9161		City Of Chicago Police	$6.50
07/23/2013	RIGA JR, WILLIAM	9161		City Of Chicago Police	$0.20
07/23/2013	RIGA JR, WILLIAM	9161		City Of Chicago Police	$107.83
07/23/2013	RIGA JR, WILLIAM	9161		City Of Chicago Police	$0.43
07/23/2013	RIGA JR, WILLIAM	9161		City Of Chicago Police	$6.50
07/23/2013	RIGA JR, WILLIAM	9161		City Of Chicago Police	$232.71
06/25/2012	RICHARDS, WARREN	9171	051	City Of Chicago Police	$2,735.44
12/31/2012	REYES, CHRISTOPHER	9161	044	City Of Chicago Police	$3,413.32
12/31/2012	REYES, CHRISTOPHER	9161	044	City Of Chicago Police	$5,414.86
08/09/2011	REINA, SALVATORE	9171	014	City Of Chicago Police	$6.50
08/09/2011	REINA, SALVATORE	9171	014	City Of Chicago Police	$1,075.38
08/09/2011	REINA, SALVATORE	9171	014	City Of Chicago Police	$0.33
08/09/2011	REINA, SALVATORE	9171	014	City Of Chicago Police	$179.23
06/12/2013	REINA, SALVATORE	9171	014	City Of Chicago Police	$6.50
06/12/2013	REINA, SALVATORE	9171	014	City Of Chicago Police	$147.84
06/12/2013	REINA, SALVATORE	9171	014	City Of Chicago Police	$79.16
06/12/2013	REINA, SALVATORE	9171	014	City Of Chicago Police	$6.50
06/12/2013	REINA, SALVATORE	9171	014	City Of Chicago Police	$6,538.95
06/12/2013	REINA, SALVATORE	9171	014	City Of Chicago Police	$15.70
06/12/2013	REINA, SALVATORE	9171	014	City Of Chicago Police	$6.50
06/12/2013	REINA, SALVATORE	9171	014	City Of Chicago Police	$119.39
06/12/2013	REINA, SALVATORE	9171	014	City Of Chicago Police	$2.41
06/12/2013	REINA, SALVATORE	9171	014	City Of Chicago Police	$6.50
06/12/2013	REINA, SALVATORE	9171	014	City Of Chicago Police	$59.28
06/12/2013	REINA, SALVATORE	9171	014	City Of Chicago Police	$28.60
10/11/2009	REEVES, TARA			City Of Chicago Police	$5.36
06/03/2013	RANGEL, MICHAEL	9161		City Of Chicago Police	$6.50
06/03/2013	RANGEL, MICHAEL	9161		City Of Chicago Police	$0.92
06/03/2013	RANGEL, MICHAEL	9161		City Of Chicago Police	$0.55
06/03/2013	RANGEL, MICHAEL	9161		City Of Chicago Police	$490.08
06/03/2013	RANGEL, MICHAEL	9161		City Of Chicago Police	$295.05
06/03/2013	RANGEL, MICHAEL	9161		City Of Chicago Police	$110.00

Incident Date	Claimant	Rank	Unit of	Insured	Total to be Paid
06/03/2013	RANGEL, MICHAEL	9161		City Of Chicago Police	$110.00
06/03/2013	RANGEL, MICHAEL	9161		City Of Chicago Police	$6.50
04/26/2013	RAMIREZ, JOSEPH	9161	171	City Of Chicago Police	$29.89
08/08/2013	RAMIREZ, JOSE	9173	715	City Of Chicago Police	$102.62
08/08/2013	RAMIREZ, JOSE	9173	715	City Of Chicago Police	$6.50
08/08/2013	RAMIREZ, JOSE	9173	715	City Of Chicago Police	$46.00
08/08/2013	RAMIREZ, JOSE	9173	715	City Of Chicago Police	$6.50
08/08/2013	RAMIREZ, JOSE	9173	715	City Of Chicago Police	$1.87
08/08/2013	RAMIREZ, JOSE	9173	715	City Of Chicago Police	$615.00
08/08/2013	RAMIREZ, JOSE	9173	715	City Of Chicago Police	$6.50
08/08/2013	RAMIREZ, JOSE	9173	715	City Of Chicago Police	$119.46
08/08/2013	RAMIREZ, JOSE	9173	715	City Of Chicago Police	$4.17
01/27/2013	RAKE, KEVIN	9161		City Of Chicago Police	$39,728.22
01/27/2013	RAKE, KEVIN	9161		City Of Chicago Police	$1,092.75
08/18/2013	RAETHER, JUSTIN	9161		City Of Chicago Police	$6.50
08/18/2013	RAETHER, JUSTIN	9161		City Of Chicago Police	$3.10
08/18/2013	RAETHER, JUSTIN	9161		City Of Chicago Police	$211.33
12/14/2009	QUINN MUNOZ, ERIN			City Of Chicago Police	$12,410.10
05/18/2008	Postrelko, Brian	P	00017	City Of Chicago Police	$26.34
08/18/2008	Philp, Danielle	P	00005	City Of Chicago Police	$5,992.51
08/18/2008	Philp, Danielle	P	00005	City Of Chicago Police	$34.89
08/21/2013	POWELL WARD, DINA	9161	002	City Of Chicago Police	$6.50
08/21/2013	POWELL WARD, DINA	9161	002	City Of Chicago Police	$6.50
08/21/2013	POWELL WARD, DINA	9161	002	City Of Chicago Police	$6.50
08/21/2013	POWELL WARD, DINA	9161	002	City Of Chicago Police	$6.50
09/01/2013	PONTECORE JR, RONALD	9175	012	City Of Chicago Police	$615.00
09/01/2013	PONTECORE JR, RONALD	9175	012	City Of Chicago Police	$6.50
09/01/2013	PONTECORE JR, RONALD	9175	012	City Of Chicago Police	$144.67
08/19/2013	POLOVINA, NED	9161		City Of Chicago Police	$35.67
08/19/2013	POLOVINA, NED	9161		City Of Chicago Police	$6.50
01/25/2012	PIGOTT, JOHN	9161		City Of Chicago Police	$1,641.36
11/04/2012	PIGOTT, JOHN	9161		City Of Chicago Police	$143.91
11/04/2012	PIGOTT, JOHN	9161		City Of Chicago Police	$6.50

Incident Date	Claimant	Rank	Unit of	Insured	Total to be Paid
09/08/2011	PIETROWSKI, ARLEN	9165	071	City Of Chicago Police	$2,342.45
03/17/2013	PIESIEWICZ, ARTHUR	9161	005	City Of Chicago Police	$6.50
03/17/2013	PIESIEWICZ, ARTHUR	9161	005	City Of Chicago Police	$679.55
03/17/2013	PIESIEWICZ, ARTHUR	9161	005	City Of Chicago Police	$8.23
03/17/2013	PIESIEWICZ, ARTHUR	9161	005	City Of Chicago Police	$17.21
03/17/2013	PIESIEWICZ, ARTHUR	9161	005	City Of Chicago Police	$6.50
03/17/2013	PIESIEWICZ, ARTHUR	9161	005	City Of Chicago Police	$1,421.44
08/24/2013	PETTIS, MICHAEL	9161	005	City Of Chicago Police	$158.68
08/24/2013	PETTIS, MICHAEL	9161	005	City Of Chicago Police	$0.80
08/24/2013	PETTIS, MICHAEL	9161	005	City Of Chicago Police	$6.50
08/24/2013	PETTIS, MICHAEL	9161	005	City Of Chicago Police	$66.25
08/24/2013	PETTIS, MICHAEL	9161	005	City Of Chicago Police	$1.92
08/24/2013	PETTIS, MICHAEL	9161	005	City Of Chicago Police	$6.50
10/18/2012	PETERS, MAUREEN	9161		City Of Chicago Police	$6.42
10/18/2012	PETERS, MAUREEN	9161		City Of Chicago Police	$6.50
10/18/2012	PETERS, MAUREEN	9161		City Of Chicago Police	$1,239.29
10/18/2012	PETERS, MAUREEN	9161		City Of Chicago Police	$6.50
08/15/2009	PERILLI, TINA	9161	009	City Of Chicago Police	$6.50
08/15/2009	PERILLI, TINA	9161	009	City Of Chicago Police	$40.28
08/15/2009	PERILLI, TINA	9161	009	City Of Chicago Police	$6.49
04/28/2009	PEREZ, NELSON			City Of Chicago Police	$4.67
03/24/2013	PEREZ, MONICA	9161	012	City Of Chicago Police	$2,537.09
03/24/2013	PEREZ, MONICA	9161	012	City Of Chicago Police	$0.33
03/24/2013	PEREZ, MONICA	9161	012	City Of Chicago Police	$6.50
03/24/2013	PEREZ, MONICA	9161	012	City Of Chicago Police	$6.50
03/24/2013	PEREZ, MONICA	9161	012	City Of Chicago Police	$173.36
03/24/2013	PEREZ, MONICA	9161	012	City Of Chicago Police	$0.33
03/24/2013	PEREZ, MONICA	9161	012	City Of Chicago Police	$173.36
06/11/2009	PEREZ, EVELYN	9161		City Of Chicago Police	$1,084.77
06/11/2009	PEREZ, EVELYN	9161		City Of Chicago Police	$1,377.29
06/11/2009	PEREZ, EVELYN	9161		City Of Chicago Police	$1,917.18
06/11/2009	PEREZ, EVELYN	9161		City Of Chicago Police	$1,278.12
06/11/2009	PEREZ, EVELYN	9161		City Of Chicago Police	$6.50

Incident Date	Claimant	Rank	Unit of	Insured	Total to be Paid
10/04/2012	PEREZ JR, ROSALI	9161		City Of Chicago Police	$6.50
10/04/2012	PEREZ JR, ROSALI	9161		City Of Chicago Police	$26.47
02/19/2013	PEKIC, JOSEPH	9161		City Of Chicago Police	$65.56
02/19/2013	PEKIC, JOSEPH	9161		City Of Chicago Police	$6.50
02/19/2013	PEKIC, JOSEPH	9161		City Of Chicago Police	$0.96
10/23/2011	PAYNE, GREGORY	9161	015	City Of Chicago Police	$1,139.83
05/16/2013	PAWELCZYK, JASON	9161	002	City Of Chicago Police	$5.22
09/01/2013	PAREDES JR, VICENTE	9161		City Of Chicago Police	$733.99
09/01/2013	PAREDES JR, VICENTE	9161		City Of Chicago Police	$1.39
09/01/2013	PAREDES JR, VICENTE	9161		City Of Chicago Police	$6.50
09/01/2013	PAREDES JR, VICENTE	9161		City Of Chicago Police	$8.89
09/01/2013	PAREDES JR, VICENTE	9161		City Of Chicago Police	$6.50
09/01/2013	PAREDES JR, VICENTE	9161		City Of Chicago Police	$114.69
08/19/2013	PALAZZOLO, MARK	9161		City Of Chicago Police	$69.74
08/19/2013	PALAZZOLO, MARK	9161		City Of Chicago Police	$6.50
07/21/2013	PAKULA JR, EDWARD	9161	012	City Of Chicago Police	$0.62
07/21/2013	PAKULA JR, EDWARD	9161	012	City Of Chicago Police	$6.50
07/21/2013	PAKULA JR, EDWARD	9161	012	City Of Chicago Police	$51.41
01/29/2005	Oneill-Guiney, Maureen T	P	00016	City Of Chicago Police	-$0.96
02/10/2012	OPALINSKI, MILDRED	9161		City Of Chicago Police	$1,099.34
03/21/2012	OLSEN, TODD	9161		City Of Chicago Police	$4,340.73
05/13/2013	OHLINGER JR, PATRICK	9161	044	City Of Chicago Police	$62.77
05/13/2013	OHLINGER JR, PATRICK	9161	044	City Of Chicago Police	$1.60
05/13/2013	OHLINGER JR, PATRICK	9161	044	City Of Chicago Police	$6.50
07/17/2012	ODUNSI, SHERRY	9161		City Of Chicago Police	$993.75
06/18/2012	O SHAUGHNESSY, THOMAS	PO	010	City Of Chicago Police	$3,365.75
09/29/2011	O CONNOR, DANIEL	P.O.		City Of Chicago Police	$2,204.36
06/09/2013	NORWOOD II, JAMES	9161		City Of Chicago Police	$0.80
06/09/2013	NORWOOD II, JAMES	9161		City Of Chicago Police	$6.50
06/09/2013	NORWOOD II, JAMES	9161		City Of Chicago Police	$66.25
09/10/2012	NODAL, EDUARDO	PO	012	City Of Chicago Police	$1,236.15
09/10/2012	NODAL, EDUARDO	PO	012	City Of Chicago Police	$8,738.78
09/10/2012	NODAL, EDUARDO	PO	012	City Of Chicago Police	$6.50

Incident Date	Claimant	Rank	Unit of	Insured	Total to be Paid
07/03/2013	NOCEDA, ROBERT	9161		City Of Chicago Police	$1,197.51
08/28/2013	NICOL, EDWARD	9171	022	City Of Chicago Police	$2.16
08/28/2013	NICOL, EDWARD	9171	022	City Of Chicago Police	$6.50
08/28/2013	NICOL, EDWARD	9171	022	City Of Chicago Police	$178.62
02/21/2013	NICKEAS, SAMANTHA	9161		City Of Chicago Police	$6.50
02/21/2013	NICKEAS, SAMANTHA	9161		City Of Chicago Police	$175.23
02/21/2013	NICKEAS, SAMANTHA	9161		City Of Chicago Police	$0.33
02/21/2013	NICKEAS, SAMANTHA	9161		City Of Chicago Police	$6.50
02/21/2013	NICKEAS, SAMANTHA	9161		City Of Chicago Police	$0.33
02/21/2013	NICKEAS, SAMANTHA	9161		City Of Chicago Police	$175.23
01/08/2013	NELSON, TAMIKA	9161	002	City Of Chicago Police	$33.95
01/08/2013	NELSON, TAMIKA	9161	002	City Of Chicago Police	$6.50
01/08/2013	NELSON, TAMIKA	9161	002	City Of Chicago Police	$166.89
01/08/2013	NELSON, TAMIKA	9161	002	City Of Chicago Police	$146.26
01/08/2013	NELSON, TAMIKA	9161	002	City Of Chicago Police	$6.50
01/08/2013	NELSON, TAMIKA	9161	002	City Of Chicago Police	$14.96
01/08/2013	NELSON, TAMIKA	9161	002	City Of Chicago Police	$146.26
01/08/2013	NELSON, TAMIKA	9161	002	City Of Chicago Police	$6.50
01/08/2013	NELSON, TAMIKA	9161	002	City Of Chicago Police	$14.96
01/08/2013	NELSON, TAMIKA	9161	002	City Of Chicago Police	$137.55
01/08/2013	NELSON, TAMIKA	9161	002	City Of Chicago Police	$6.50
01/08/2013	NELSON, TAMIKA	9161	002	City Of Chicago Police	$6.95
06/04/2013	NELSON, KIMBERLY	9161		City Of Chicago Police	$6.50
06/04/2013	NELSON, KIMBERLY	9161		City Of Chicago Police	$0.40
06/04/2013	NELSON, KIMBERLY	9161		City Of Chicago Police	$213.63
06/29/2013	NEITA, TANYA	9161	019	City Of Chicago Police	$0.31
06/29/2013	NEITA, TANYA	9161	019	City Of Chicago Police	$25.57
06/29/2013	NEITA, TANYA	9161	019	City Of Chicago Police	$25.57
06/29/2013	NEITA, TANYA	9161	019	City Of Chicago Police	$6.50
06/29/2013	NEITA, TANYA	9161	019	City Of Chicago Police	$0.31
06/29/2013	NEITA, TANYA	9161	019	City Of Chicago Police	$6.50
08/24/2007	Murphy-Webb, Margaret C	P	00023	City Of Chicago Police	$32,404.48
06/15/2008	Murphy, Cullen T.	P	00610	City Of Chicago Police	$131.82

Incident Date	Claimant	Rank	Unit of	Insured	Total to be Paid
10/17/1996	Mullen, James	P	00024	City Of Chicago Police	$11,064.37
10/17/1996	Mullen, James	P	00024	City Of Chicago Police	$11,614.63
10/17/1996	Mullen, James	P	00024	City Of Chicago Police	$11,416.01
10/17/1996	Mullen, James	P	00024	City Of Chicago Police	$1,491.65
10/17/1996	Mullen, James	P	00024	City Of Chicago Police	$11,235.32
10/17/1996	Mullen, James	P	00024	City Of Chicago Police	$12,027.59
10/17/1996	Mullen, James	P	00024	City Of Chicago Police	$1,270.61
10/17/1996	Mullen, James	P	00024	City Of Chicago Police	$11,040.62
10/17/1996	Mullen, James	P	00024	City Of Chicago Police	$12,179.62
10/17/1996	Mullen, James	P	00024	City Of Chicago Police	$12,055.40
10/17/1996	Mullen, James	P	00024	City Of Chicago Police	$12,460.68
10/17/1996	Mullen, James	P	00024	City Of Chicago Police	$345.10
06/19/2006	Morris-Tillery, Mary	P	00022	City Of Chicago Police	$6.50
06/19/2006	Morris-Tillery, Mary	P	00022	City Of Chicago Police	$71.32
06/19/2006	Morris-Tillery, Mary	P	00022	City Of Chicago Police	$2,302.05
06/19/2006	Morris-Tillery, Mary	P	00022	City Of Chicago Police	$13.49
06/19/2006	Morris-Tillery, Mary	P	00022	City Of Chicago Police	$6.50
06/19/2006	Morris-Tillery, Mary	P	00022	City Of Chicago Police	$251.83
06/19/2006	Morris-Tillery, Mary	P	00022	City Of Chicago Police	$6.50
06/19/2006	Morris-Tillery, Mary	P	00022	City Of Chicago Police	$961.58
06/19/2006	Morris-Tillery, Mary	P	00022	City Of Chicago Police	$6.50
06/19/2006	Morris-Tillery, Mary	P	00022	City Of Chicago Police	$19.11
07/24/2008	Miller, Eugenia	P	00012	City Of Chicago Police	$1,777.02
07/24/2008	Miller, Eugenia	P	00012	City Of Chicago Police	$1,230.00
07/24/2008	Miller, Eugenia	P	00012	City Of Chicago Police	$1,121.57
01/26/2008	Michael, Linda	P	00006	City Of Chicago Police	$5.16
01/26/2008	Michael, Linda	P	00006	City Of Chicago Police	$133.00
01/26/2008	Michael, Linda	P	00006	City Of Chicago Police	$2.75
01/26/2008	Michael, Linda	P	00006	City Of Chicago Police	$6.50
10/06/2006	Mcmahon, Mary L	P	00006	City Of Chicago Police	$417.00
12/01/2007	Mcadoo, Oberrian	P	00004	City Of Chicago Police	$15.60
08/05/2008	Magliano, Michael P	P	00006	City Of Chicago Police	$245.38
08/05/2008	Magliano, Michael P	P	00006	City Of Chicago Police	$6.50

Incident Date	Claimant	Rank	Unit of	Insured	Total to be Paid
05/03/2008	Mack, Richard	P	00019	City Of Chicago Police	$1,011.17
05/21/2003	Mack, Frank C	P	00153	City Of Chicago Police	$92.36
12/04/2012	MURPHY, JOHN	9206	189	City Of Chicago Police	$6.50
12/04/2012	MURPHY, JOHN	9206	189	City Of Chicago Police	$6.50
10/13/2012	MOY, JOANNE	9161	044	City Of Chicago Police	$172.48
10/13/2012	MOY, JOANNE	9161	044	City Of Chicago Police	$6.50
10/13/2012	MOY, JOANNE	9161	044	City Of Chicago Police	$56.44
06/12/2012	MOTZNY, THOMAS	9171	025	City Of Chicago Police	$3.06
06/12/2012	MOTZNY, THOMAS	9171	025	City Of Chicago Police	$208.25
06/12/2012	MOTZNY, THOMAS	9171	025	City Of Chicago Police	$6.50
08/12/2013	MORSI, MICHELLE	9161		City Of Chicago Police	$1,076.63
09/05/2013	MOCTEZUMA, FERNANDO	9161	044	City Of Chicago Police	$0.85
09/05/2013	MOCTEZUMA, FERNANDO	9161	044	City Of Chicago Police	$6.50
09/05/2013	MOCTEZUMA, FERNANDO	9161	044	City Of Chicago Police	$33.16
03/26/2013	MIUCIN, ZORAN	9161	011	City Of Chicago Police	$17,207.91
03/26/2013	MIUCIN, ZORAN	9161	011	City Of Chicago Police	$2,522.28
01/01/2013	MISHLER, ELIZABETH	9171		City Of Chicago Police	$1.33
01/01/2013	MISHLER, ELIZABETH	9171		City Of Chicago Police	$6.50
01/01/2013	MISHLER, ELIZABETH	9171		City Of Chicago Police	$718.48
12/30/2009	MIRANDA, ROBERTO	9161	011	City Of Chicago Police	$296.88
12/25/2008	MINOGUE, WILLIAM			City Of Chicago Police	$20.86
07/31/2013	MESSINA, FRANK	9161	192	City Of Chicago Police	$0.32
07/31/2013	MESSINA, FRANK	9161	192	City Of Chicago Police	$6.50
07/31/2013	MESSINA, FRANK	9161	192	City Of Chicago Police	$170.96
07/31/2013	MESSINA, FRANK	9161	192	City Of Chicago Police	$0.24
07/31/2013	MESSINA, FRANK	9161	192	City Of Chicago Police	$6.50
07/31/2013	MESSINA, FRANK	9161	192	City Of Chicago Police	$128.02
07/31/2013	MESSINA, FRANK	9161	192	City Of Chicago Police	$0.24
07/31/2013	MESSINA, FRANK	9161	192	City Of Chicago Police	$6.50
07/31/2013	MESSINA, FRANK	9161	192	City Of Chicago Police	$128.02
07/31/2013	MESSINA, FRANK	9161	192	City Of Chicago Police	$0.25
07/31/2013	MESSINA, FRANK	9161	192	City Of Chicago Police	$6.50
07/31/2013	MESSINA, FRANK	9161	192	City Of Chicago Police	$132.56

Incident Date	Claimant	Rank	Unit of	Insured	Total to be Paid
07/31/2013	MESSINA, FRANK	9161	192	City Of Chicago Police	$0.25
07/31/2013	MESSINA, FRANK	9161	192	City Of Chicago Police	$6.50
07/31/2013	MESSINA, FRANK	9161	192	City Of Chicago Police	$134.43
09/15/2010	MENDEZ, ANGEL	9161	010	City Of Chicago Police	$5.59
06/09/2013	MELENDEZ, LISA	9161		City Of Chicago Police	$2.32
06/09/2013	MELENDEZ, LISA	9161		City Of Chicago Police	$684.26
06/09/2013	MELENDEZ, LISA	9161		City Of Chicago Police	$0.91
06/09/2013	MELENDEZ, LISA	9161		City Of Chicago Police	$492.89
06/09/2013	MELENDEZ, LISA	9161		City Of Chicago Police	$40.27
06/09/2013	MELENDEZ, LISA	9161		City Of Chicago Police	$1.27
06/09/2013	MELENDEZ, LISA	9161		City Of Chicago Police	$6.50
06/09/2013	MELENDEZ, LISA	9161		City Of Chicago Police	$6.50
06/09/2013	MELENDEZ, LISA	9161		City Of Chicago Police	$6.50
12/04/2011	MEERBREY, KENNETH	9161	024	City Of Chicago Police	$1,147.65
12/04/2011	MEERBREY, KENNETH	9161	024	City Of Chicago Police	$101.28
12/04/2011	MEERBREY, KENNETH	9161	024	City Of Chicago Police	$6.50
12/04/2011	MEERBREY, KENNETH	9161	024	City Of Chicago Police	$1.23
09/09/2013	MEDINA, YESENIA	9161	044	City Of Chicago Police	$6.50
09/09/2013	MEDINA, YESENIA	9161	044	City Of Chicago Police	$272.82
09/09/2013	MEDINA, YESENIA	9161	044	City Of Chicago Police	$6.66
09/09/2013	MEDINA, YESENIA	9161	044	City Of Chicago Police	$6.50
09/09/2013	MEDINA, YESENIA	9161	044	City Of Chicago Police	$9.26
05/13/2013	MEDINA, PETER	9161	010	City Of Chicago Police	$12,551.04
05/13/2013	MEDINA, PETER	9161	010	City Of Chicago Police	$1,121.57
07/25/2012	MCWILLIAMS, SCOTT	9161	005	City Of Chicago Police	$6,083.57
07/25/2012	MCWILLIAMS, SCOTT	9161	005	City Of Chicago Police	$6.50
07/25/2012	MCWILLIAMS, SCOTT	9161	005	City Of Chicago Police	$155.34
07/25/2012	MCWILLIAMS, SCOTT	9161	005	City Of Chicago Police	$0.83
07/24/2013	MCQUARTER, KIMBERLY	9161		City Of Chicago Police	$1,704.99
09/16/2011	MCNAMEE, SHANNON	9161	765	City Of Chicago Police	$177.37
09/16/2011	MCNAMEE, SHANNON	9161	765	City Of Chicago Police	$6.50
09/16/2011	MCNAMEE, SHANNON	9161	765	City Of Chicago Police	$0.33
09/16/2011	MCNAMEE, SHANNON	9161	765	City Of Chicago Police	$210.50

Incident Date	Claimant	Rank	Unit of	Insured	Total to be Paid
09/16/2011	MCNAMEE, SHANNON	9161	765	City Of Chicago Police	$69.74
09/16/2011	MCNAMEE, SHANNON	9161	765	City Of Chicago Police	$6.50
09/16/2011	MCNAMEE, SHANNON	9161	765	City Of Chicago Police	$6.50
08/03/2013	MCLEAN, ANNA	9161	018	City Of Chicago Police	$6.50
08/03/2013	MCLEAN, ANNA	9161	018	City Of Chicago Police	$459.91
08/03/2013	MCLEAN, ANNA	9161	018	City Of Chicago Police	$5.57
07/28/2011	MCGOVERN, SEAN	9161	019	City Of Chicago Police	$332.67
07/28/2011	MCGOVERN, SEAN	9161	019	City Of Chicago Police	$6.50
07/28/2011	MCGOVERN, SEAN	9161	019	City Of Chicago Police	$4.88
07/28/2011	MCGOVERN, SEAN	9161	019	City Of Chicago Police	$1,869.97
02/13/2013	MCDONOUGH, TIMOTHY	9161		City Of Chicago Police	$6.50
02/13/2013	MCDONOUGH, TIMOTHY	9161		City Of Chicago Police	$288.31
10/26/2009	MCCARRON, JAMES	9161	044	City Of Chicago Police	$15.05
07/09/2013	MCCANN, RAYMOND	9161	008	City Of Chicago Police	$6.50
07/09/2013	MCCANN, RAYMOND	9161	008	City Of Chicago Police	$69.74
03/01/2013	MC KEITHEN, GRADY	9171		City Of Chicago Police	$4,113.47
08/31/2013	MC GRATH, PATRICK	9161		City Of Chicago Police	$6.50
08/31/2013	MC GRATH, PATRICK	9161		City Of Chicago Police	$11.50
08/31/2013	MC GRATH, PATRICK	9161		City Of Chicago Police	$450.14
04/19/2012	MC GEE JR, JOHN	9171	312	City Of Chicago Police	$534.49
04/19/2012	MC GEE JR, JOHN	9171	312	City Of Chicago Police	$1,149.53
04/19/2012	MC GEE JR, JOHN	9171	312	City Of Chicago Police	$0.99
04/19/2012	MC GEE JR, JOHN	9171	312	City Of Chicago Police	$6.50
02/03/2013	MC GANN, TIM	9153	050	City Of Chicago Police	$2,468.87
02/03/2013	MC GANN, TIM	9153	050	City Of Chicago Police	$4,081.51
08/05/2013	MC DONALD, DERRICK	9161		City Of Chicago Police	$66.77
08/05/2013	MC DONALD, DERRICK	9161		City Of Chicago Police	$6.50
08/05/2013	MC DONALD, DERRICK	9161		City Of Chicago Police	$1,644.90
06/10/2013	MC DONALD, CHARLES	9161		City Of Chicago Police	$198.94
06/10/2013	MC DONALD, CHARLES	9161		City Of Chicago Police	$6.50
08/28/2012	MC CLAIN, RODERIQUE	9161		City Of Chicago Police	$6.50
08/28/2012	MC CLAIN, RODERIQUE	9161		City Of Chicago Police	$841.99
08/28/2012	MC CLAIN, RODERIQUE	9161		City Of Chicago Police	$10.20

Incident Date	Claimant	Rank	Unit of	Insured	Total to be Paid
06/10/2013	MAXWELL, LLOYD	9161	011	City Of Chicago Police	$3,622.64
06/10/2013	MAXWELL, LLOYD	9161	011	City Of Chicago Police	$6.50
06/10/2013	MAXWELL, LLOYD	9161	011	City Of Chicago Police	$43.85
06/21/2010	MATLOB, KENNETH	9161		City Of Chicago Police	$74.55
03/02/2013	MATLOB, KENNETH	9161		City Of Chicago Police	$12.57
11/29/2008	MATA, RICARDO			City Of Chicago Police	$0.91
07/24/2013	MANKER, SWAZILA	9161	044	City Of Chicago Police	$554.23
07/24/2013	MANKER, SWAZILA	9161	044	City Of Chicago Police	$6.50
07/24/2013	MANKER, SWAZILA	9161	044	City Of Chicago Police	$1.04
07/24/2013	MANKER, SWAZILA	9161	044	City Of Chicago Police	$310.09
07/24/2013	MANKER, SWAZILA	9161	044	City Of Chicago Police	$6.50
07/24/2013	MANKER, SWAZILA	9161	044	City Of Chicago Police	$0.58
07/24/2013	MANKER, SWAZILA	9161	044	City Of Chicago Police	$1.57
07/24/2013	MANKER, SWAZILA	9161	044	City Of Chicago Police	$6.50
07/24/2013	MANKER, SWAZILA	9161	044	City Of Chicago Police	$838.78
07/24/2013	MANKER, SWAZILA	9161	044	City Of Chicago Police	$0.59
07/24/2013	MANKER, SWAZILA	9161	044	City Of Chicago Police	$314.10
07/24/2013	MANKER, SWAZILA	9161	044	City Of Chicago Police	$294.97
07/24/2013	MANKER, SWAZILA	9161	044	City Of Chicago Police	$6.50
07/24/2013	MANKER, SWAZILA	9161	044	City Of Chicago Police	$0.55
07/24/2013	MANKER, SWAZILA	9161	044	City Of Chicago Police	$6.50
09/14/2013	MALECKI, CHRIS	9161	020	City Of Chicago Police	$6.50
09/14/2013	MALECKI, CHRIS	9161	020	City Of Chicago Police	$56.06
02/11/2013	MAJERCZYK, GERARD	9171	010	City Of Chicago Police	$4,837.50
01/05/2001	Lloyd, Kimberly D	P	00007	City Of Chicago Police	$1,120.32
03/07/2003	Lange, Jimmie	P	00701	City Of Chicago Police	$1,003.56
08/22/2013	LYNCH, JAMES	9161		City Of Chicago Police	$4.37
08/22/2013	LYNCH, JAMES	9161		City Of Chicago Police	$297.96
08/22/2013	LYNCH, JAMES	9161		City Of Chicago Police	$6.50
09/07/2013	LOUGHNEY, CHRISTINA	9161	008	City Of Chicago Police	$38.22
09/07/2013	LOUGHNEY, CHRISTINA	9161	008	City Of Chicago Police	$6.50
03/13/2010	LOPEZ, SILVIA	9171		City Of Chicago Police	$6.72
08/12/2013	LOPEZ, JOSE	9161		City Of Chicago Police	$1,012.42

Incident Date	Claimant	Rank	Unit of	Insured	Total to be Paid
08/12/2013	LOPEZ, JOSE	9161		City Of Chicago Police	$6.50
08/12/2013	LOPEZ, JOSE	9161		City Of Chicago Police	$12.25
09/21/2012	LOPEZ, EDUARDO	9161	044	City Of Chicago Police	$0.25
09/21/2012	LOPEZ, EDUARDO	9161	044	City Of Chicago Police	$136.18
06/05/2009	LIPINSKI, TINA	9161	011	City Of Chicago Police	$11.34
02/07/2013	LIBOY, NORELL	9161	016	City Of Chicago Police	$6.50
02/07/2013	LIBOY, NORELL	9161	016	City Of Chicago Police	$145.61
02/07/2013	LIBOY, NORELL	9161	016	City Of Chicago Police	$5.91
01/01/2013	LEVERETT, SANDRA	9161	016	City Of Chicago Police	$21.02
10/15/2012	LEONARD, MEGAN	9161		City Of Chicago Police	$1,938.52
06/03/2013	LEJA, JACEK	9161		City Of Chicago Police	$15,608.21
06/03/2013	LEJA, JACEK	9161		City Of Chicago Police	$23.76
06/03/2013	LEJA, JACEK	9161		City Of Chicago Police	$398.88
06/03/2013	LEJA, JACEK	9161		City Of Chicago Police	$6.50
06/03/2013	LEJA, JACEK	9161		City Of Chicago Police	$929.92
11/14/2012	LEFEBVRE, TODD	9161	715	City Of Chicago Police	$30.45
10/10/2011	LAVORATA, JOHN	9161	018	City Of Chicago Police	$3,852.50
10/16/2011	LAKSANAPROM, SUPATCHARA	9161	023	City Of Chicago Police	$6.50
10/16/2011	LAKSANAPROM, SUPATCHARA	9161	023	City Of Chicago Police	$28.39
10/16/2011	LAKSANAPROM, SUPATCHARA	9161	023	City Of Chicago Police	$28.39
10/16/2011	LAKSANAPROM, SUPATCHARA	9161	023	City Of Chicago Police	$28.39
10/16/2011	LAKSANAPROM, SUPATCHARA	9161	023	City Of Chicago Police	$163.90
09/16/2008	Kravitz, Scott	P	00011	City Of Chicago Police	$35.17
07/22/2013	KUKIELKA, JONATHAN	9161		City Of Chicago Police	$1,103.06
09/09/2009	KRANZ, DANIEL	9161		City Of Chicago Police	$35.92
08/20/2013	KRAMER, DANIEL	9161	019	City Of Chicago Police	$6.50
08/20/2013	KRAMER, DANIEL	9161	019	City Of Chicago Police	$37.62
05/18/2013	KIDD, THOMAS			City Of Chicago Police	$1,314.72
06/20/2013	KESSEM, BRIAN	9161	019	City Of Chicago Police	$6.50
06/20/2013	KESSEM, BRIAN	9161	019	City Of Chicago Police	$177.37
06/20/2013	KESSEM, BRIAN	9161	019	City Of Chicago Police	$1.32
06/20/2013	KESSEM, BRIAN	9161	019	City Of Chicago Police	$6.50
06/20/2013	KESSEM, BRIAN	9161	019	City Of Chicago Police	$701.09

Incident Date	Claimant	Rank	Unit of	Insured	Total to be Paid
06/20/2013	KESSEM, BRIAN	9161	019	City Of Chicago Police	$177.37
06/20/2013	KESSEM, BRIAN	9161	019	City Of Chicago Police	$6.50
06/20/2013	KESSEM, BRIAN	9161	019	City Of Chicago Police	$0.33
06/20/2013	KESSEM, BRIAN	9161	019	City Of Chicago Police	$65.56
06/20/2013	KESSEM, BRIAN	9161	019	City Of Chicago Police	$6.50
06/20/2013	KESSEM, BRIAN	9161	019	City Of Chicago Police	$0.96
06/20/2013	KESSEM, BRIAN	9161	019	City Of Chicago Police	$0.33
07/08/2009	KENNELLY, MICHAEL	9161	019	City Of Chicago Police	$29.73
08/10/2013	KENNEDY, MATTHEW	9171	014	City Of Chicago Police	$6.50
08/10/2013	KENNEDY, MATTHEW	9171	014	City Of Chicago Police	$120.73
04/06/2013	KELLY, THOMAS			City Of Chicago Police	$141.20
04/06/2013	KELLY, THOMAS			City Of Chicago Police	$30.12
04/06/2013	KELLY, THOMAS			City Of Chicago Police	$6.50
04/24/2013	KELLY, BERNARD	9161		City Of Chicago Police	$1,418.96
04/24/2013	KELLY, BERNARD	9161		City Of Chicago Police	$1,284.36
04/24/2013	KELLY, BERNARD	9161		City Of Chicago Police	$1,064.22
04/24/2013	KELLY, BERNARD	9161		City Of Chicago Police	$1,668.86
04/24/2013	KELLY, BERNARD	9161		City Of Chicago Police	$1,334.13
04/24/2013	KELLY, BERNARD	9161		City Of Chicago Police	$1,064.22
09/11/2013	KELLER, HANS	9171	024	City Of Chicago Police	$1,406.03
09/11/2013	KELLER, HANS	9171	024	City Of Chicago Police	$6.50
09/11/2013	KELLER, HANS	9171	024	City Of Chicago Police	$17.02
08/08/2013	KEANE, TAMARA	9161	001	City Of Chicago Police	$3,028.24
08/11/2013	KAZARNOWICZ, MARCIN	9161		City Of Chicago Police	$6.50
08/11/2013	KAZARNOWICZ, MARCIN	9161		City Of Chicago Police	$38.22
10/10/2012	KARN, TIMOTHY	9206	177	City Of Chicago Police	$135.51
10/10/2012	KARN, TIMOTHY	9206	177	City Of Chicago Police	$6.50
10/10/2012	KARN, TIMOTHY	9206	177	City Of Chicago Police	$180.68
10/10/2012	KARN, TIMOTHY	9206	177	City Of Chicago Police	$6.50
07/17/2008	Johnson, John M	P	00008	City Of Chicago Police	$41.40
07/17/2008	Johnson, John M	P	00008	City Of Chicago Police	$41.40
01/23/2007	Jelks, Jennifer	P	00013	City Of Chicago Police	$101.28
01/23/2007	Jelks, Jennifer	P	00013	City Of Chicago Police	$6.50

Incident Date	Claimant	Rank	Unit of	Insured	Total to be Paid
01/23/2007	Jelks, Jennifer	P	00013	City Of Chicago Police	$1.23
01/11/2005	Jackovac, Michael T	P	00022	City Of Chicago Police	$10.00
11/01/2011	JOZEFOWICZ, HARRY	9171		City Of Chicago Police	$6.50
11/01/2011	JOZEFOWICZ, HARRY	9171		City Of Chicago Police	$6.50
05/08/2013	JONES, YVETTE	9161	006	City Of Chicago Police	$6.50
05/08/2013	JONES, YVETTE	9161	006	City Of Chicago Police	$66.25
05/08/2013	JONES, YVETTE	9161	006	City Of Chicago Police	$0.80
05/08/2013	JONES, YVETTE	9161	006	City Of Chicago Police	$1,208.47
04/15/2013	JONES, TIMOTHY	9161		City Of Chicago Police	$42.77
04/15/2013	JONES, TIMOTHY	9161		City Of Chicago Police	$4,947.59
04/15/2013	JONES, TIMOTHY	9161		City Of Chicago Police	$6.50
04/15/2013	JONES, TIMOTHY	9161		City Of Chicago Police	$3,533.03
05/22/2013	JONES JR, CLARENCE	9161	003	City Of Chicago Police	$1,149.32
09/11/2013	JOHNSON, ROBERT	9161		City Of Chicago Police	$158.66
09/11/2013	JOHNSON, ROBERT	9161		City Of Chicago Police	$6.50
09/11/2013	JOHNSON, ROBERT	9161		City Of Chicago Police	$236.43
09/11/2013	JOHNSON, ROBERT	9161		City Of Chicago Police	$6.50
09/11/2013	JOHNSON, ROBERT	9161		City Of Chicago Police	$6.50
09/11/2013	JOHNSON, ROBERT	9161		City Of Chicago Police	$38.22
09/11/2013	JOHNSON, ROBERT	9161		City Of Chicago Police	$3,508.61
03/31/2012	JOHNSON, LAWRENCE	9161	019	City Of Chicago Police	$11.05
03/31/2012	JOHNSON, LAWRENCE	9161	019	City Of Chicago Police	$432.35
04/18/2013	JAROS, ANN	9161	044	City Of Chicago Police	$6.50
04/18/2013	JAROS, ANN	9161	044	City Of Chicago Police	$11.41
04/18/2013	JAROS, ANN	9161	044	City Of Chicago Police	$942.57
07/12/2013	JAROCKI, MARC	9161		City Of Chicago Police	$553.41
07/12/2013	JAROCKI, MARC	9161		City Of Chicago Police	$6.70
07/12/2013	JAROCKI, MARC	9161		City Of Chicago Police	$6.50
08/22/2009	JANDA, LIANE	9161		City Of Chicago Police	$114.60
09/23/2013	JAGLARSKI, STEVEN	9161		City Of Chicago Police	$24.62
09/23/2013	JAGLARSKI, STEVEN	9161		City Of Chicago Police	$6.50
09/23/2013	JAGLARSKI, STEVEN	9161		City Of Chicago Police	$76.60
08/26/2012	JACOBS, GREGORY	9161	005	City Of Chicago Police	$1,247.01

Incident Date	Claimant	Rank	Unit of	Insured	Total to be Paid
08/11/2013	JACKSON, MATTHEW	9161	011	City Of Chicago Police	$1,038.99
05/12/2013	JACKSON, JOHN	9161	003	City Of Chicago Police	$6.50
05/12/2013	JACKSON, JOHN	9161	003	City Of Chicago Police	$69.74
06/30/2008	Hoover, Tracy L	P	00009	City Of Chicago Police	$23.84
04/11/2002	Hihn-Czyscon, Heidi	P	00050	City Of Chicago Police	$100.69
06/17/1996	Herron-Blakely, Carol	P	00018	City Of Chicago Police	$6.50
06/17/1996	Herron-Blakely, Carol	P	00018	City Of Chicago Police	$68.62
08/25/1993	Herring, Patricia	P	00007	City Of Chicago Police	$6.50
11/23/2005	Hernandez, Sonia	P	00023	City Of Chicago Police	$5,188.88
02/05/2010	HUNDRIESER, DAVID	9161	016	City Of Chicago Police	$5.16
05/31/2013	HUMMONS, RODERICK	9161	044	City Of Chicago Police	$81.42
05/31/2013	HUMMONS, RODERICK	9161	044	City Of Chicago Police	$6.50
05/31/2013	HUMMONS, RODERICK	9161	044	City Of Chicago Police	$0.98
05/31/2013	HUMMONS, RODERICK	9161	044	City Of Chicago Police	$6.50
05/31/2013	HUMMONS, RODERICK	9161	044	City Of Chicago Police	$81.42
05/31/2013	HUMMONS, RODERICK	9161	044	City Of Chicago Police	$0.98
07/03/2013	HOWELL, DELBERT	9161		City Of Chicago Police	$1,181.75
09/05/2013	HOWARD, KEISHA	9161	005	City Of Chicago Police	$6.50
09/05/2013	HOWARD, KEISHA	9161	005	City Of Chicago Police	$145.00
09/05/2013	HOWARD, KEISHA	9161	005	City Of Chicago Police	$3.31
09/05/2013	HOWARD, KEISHA	9161	005	City Of Chicago Police	$129.28
09/05/2013	HOWARD, KEISHA	9161	005	City Of Chicago Police	$6.50
09/05/2013	HOWARD, KEISHA	9161	005	City Of Chicago Police	$6.50
09/05/2013	HOWARD, KEISHA	9161	005	City Of Chicago Police	$105.00
02/20/2010	HORAN, MARIANNE			City Of Chicago Police	$5.79
09/18/2013	HOOVER, TRACY	9161		City Of Chicago Police	$6.50
09/18/2013	HOOVER, TRACY	9161		City Of Chicago Police	$9.39
09/18/2013	HOOVER, TRACY	9161		City Of Chicago Police	$231.34
07/10/2013	HOFFMAN, BRYAN	9161		City Of Chicago Police	$10,426.28
07/10/2013	HOFFMAN, BRYAN	9161		City Of Chicago Police	$98.57
07/10/2013	HOFFMAN, BRYAN	9161		City Of Chicago Police	$6.50
07/10/2013	HOFFMAN, BRYAN	9161		City Of Chicago Police	$6,713.78
07/10/2013	HOFFMAN, BRYAN	9161		City Of Chicago Police	$54.01

Incident Date	Claimant	Rank	Unit of	Insured	Total to be Paid
07/10/2013	HOFFMAN, BRYAN	9161		City Of Chicago Police	$6.50
07/10/2013	HOFFMAN, BRYAN	9161		City Of Chicago Police	$750.20
07/10/2013	HOFFMAN, BRYAN	9161		City Of Chicago Police	$1,007.07
10/29/2012	HERNANDEZ, PRISCILLA	9161	044	City Of Chicago Police	$0.54
10/29/2012	HERNANDEZ, PRISCILLA	9161	044	City Of Chicago Police	$0.47
10/29/2012	HERNANDEZ, PRISCILLA	9161	044	City Of Chicago Police	$6.50
10/29/2012	HERNANDEZ, PRISCILLA	9161	044	City Of Chicago Police	$249.68
10/29/2012	HERNANDEZ, PRISCILLA	9161	044	City Of Chicago Police	$6.50
10/29/2012	HERNANDEZ, PRISCILLA	9161	044	City Of Chicago Police	$290.48
03/11/2013	HENKES, NICOLE	9161	212	City Of Chicago Police	$292.45
05/04/2013	HENDERSON, ROBERT			City Of Chicago Police	$1,278.12
06/06/2013	HEBEIN, HERBERT	9161		City Of Chicago Police	$458.77
06/06/2013	HEBEIN, HERBERT	9161		City Of Chicago Police	$6.50
06/06/2013	HEBEIN, HERBERT	9161		City Of Chicago Police	$0.86
07/08/2013	HART, CHARLES	9161		City Of Chicago Police	$265.56
07/08/2013	HART, CHARLES	9161		City Of Chicago Police	$6.50
07/08/2013	HART, CHARLES	9161		City Of Chicago Police	$3.90
02/21/2009	HARRIS, JENNIFER			City Of Chicago Police	$0.33
04/17/2011	HARRIS, JANICE	9161	006	City Of Chicago Police	$232.96
04/17/2011	HARRIS, JANICE	9161	006	City Of Chicago Police	$6.50
04/17/2011	HARRIS, JANICE	9161	006	City Of Chicago Police	$2.83
04/17/2011	HARRIS, JANICE	9161	006	City Of Chicago Police	$2.46
04/17/2011	HARRIS, JANICE	9161	006	City Of Chicago Police	$6.50
04/17/2011	HARRIS, JANICE	9161	006	City Of Chicago Police	$202.79
12/13/2009	HARRIS, DAVID			City Of Chicago Police	$1.34
08/03/2013	HANSON, KRISTEN			City Of Chicago Police	$202.81
08/03/2013	HANSON, KRISTEN			City Of Chicago Police	$6.50
08/10/2013	HANRAHAN, RICHARD	9161		City Of Chicago Police	$2,568.41
04/26/2013	HANDZEL, LANCE			City Of Chicago Police	$1,278.17
04/26/2013	HANDZEL, LANCE			City Of Chicago Police	$1,096.34
04/26/2013	HANDZEL, LANCE			City Of Chicago Police	$1,121.57
08/09/2013	HAMILTON, JANELLE	9161	393	City Of Chicago Police	$75.17
08/09/2013	HAMILTON, JANELLE	9161	393	City Of Chicago Police	$15.26

Incident Date	Claimant	Rank	Unit of	Insured	Total to be Paid
08/09/2013	HAMILTON, JANELLE	9161	393	City Of Chicago Police	$6.50
08/09/2013	HAMILTON, JANELLE	9161	393	City Of Chicago Police	$597.52
08/09/2013	HAMILTON, JANELLE	9161	393	City Of Chicago Police	$6.50
08/09/2013	HAMILTON, JANELLE	9161	393	City Of Chicago Police	$70.93
08/09/2013	HAMILTON, JANELLE	9161	393	City Of Chicago Police	$6.50
08/09/2013	HAMILTON, JANELLE	9161	393	City Of Chicago Police	$1.92
08/09/2013	HAMILTON, JANELLE	9161	393	City Of Chicago Police	$145.00
08/09/2013	HAMILTON, JANELLE	9161	393	City Of Chicago Police	$6.50
08/09/2013	HAMILTON, JANELLE	9161	393	City Of Chicago Police	$37.18
08/09/2013	HAMILTON, JANELLE	9161	393	City Of Chicago Police	$6.50
08/09/2013	HAMILTON, JANELLE	9161	393	City Of Chicago Police	$0.33
08/09/2013	HAMILTON, JANELLE	9161	393	City Of Chicago Police	$105.00
08/09/2013	HAMILTON, JANELLE	9161	393	City Of Chicago Police	$6.50
08/09/2013	HAMILTON, JANELLE	9161	393	City Of Chicago Police	$234.90
08/09/2013	HAMILTON, JANELLE	9161	393	City Of Chicago Police	$6.50
08/09/2013	HAMILTON, JANELLE	9161	393	City Of Chicago Police	$6.50
08/09/2013	HAMILTON, JANELLE	9161	393	City Of Chicago Police	$177.37
08/09/2013	HAMILTON, JANELLE	9161	393	City Of Chicago Police	$0.44
10/16/2009	HAMIDEH, ZIAD	9161	014	City Of Chicago Police	$16.19
09/15/2013	HAMICK, ANDREW	9161		City Of Chicago Police	$6.50
09/15/2013	HAMICK, ANDREW	9161		City Of Chicago Police	$31.00
09/15/2013	HAMICK, ANDREW	9161		City Of Chicago Police	$4,657.21
04/23/2013	HADDON, JEFFERY	9161	157	City Of Chicago Police	$1,105.93
10/31/1993	Gruzas, Louisa	P	00017	City Of Chicago Police	$6.50
10/31/1993	Gruzas, Louisa	P	00017	City Of Chicago Police	$0.32
10/31/1993	Gruzas, Louisa	P	00017	City Of Chicago Police	$154.38
10/31/1993	Gruzas, Louisa	P	00017	City Of Chicago Police	$6.50
10/31/1993	Gruzas, Louisa	P	00017	City Of Chicago Police	$1.87
10/31/1993	Gruzas, Louisa	P	00017	City Of Chicago Police	$26.60
10/23/2008	Gillespie, Daniel J	P	00630	City Of Chicago Police	$10.82
08/15/2013	GUZIEC, JASON	1830		City Of Chicago Police	$66.25
08/15/2013	GUZIEC, JASON	1830		City Of Chicago Police	$6.50
08/15/2013	GUZIEC, JASON	1830		City Of Chicago Police	$0.80

Incident Date	Claimant	Rank	Unit of	Insured	Total to be Paid
08/15/2013	GUZIEC, JASON	1830		City Of Chicago Police	$3,461.10
05/08/2013	GUBALA, MICHELLE	9171	007	City Of Chicago Police	$6.50
05/08/2013	GUBALA, MICHELLE	9171	007	City Of Chicago Police	$615.00
05/08/2013	GUBALA, MICHELLE	9171	007	City Of Chicago Police	$119.46
05/14/2010	GUARNIERI, PAUL	9161		City Of Chicago Police	$100.85
05/14/2010	GUARNIERI, PAUL	9161		City Of Chicago Police	$1,181.81
05/14/2010	GUARNIERI, PAUL	9161		City Of Chicago Police	$1,129.90
05/14/2010	GUARNIERI, PAUL	9161		City Of Chicago Police	$936.00
05/14/2010	GUARNIERI, PAUL	9161		City Of Chicago Police	$100.85
05/14/2010	GUARNIERI, PAUL	9161		City Of Chicago Police	$1,152.22
05/13/2009	GROBLA, MAREK	9161	002	City Of Chicago Police	$9.45
02/02/2013	GREVE, TIMOTHY	9161	022	City Of Chicago Police	$6.50
02/02/2013	GREVE, TIMOTHY	9161	022	City Of Chicago Police	$69.74
01/23/2013	GREEN, KAREN	9161	004	City Of Chicago Police	$6.50
01/23/2013	GREEN, KAREN	9161	004	City Of Chicago Police	$69.74
10/20/2009	GRAVES, ROBERT	9165		City Of Chicago Police	$21.45
11/11/2009	GONZALEZ, JOSE A	9206		City Of Chicago Police	$3.34
07/21/2009	GONZALEZ, HECTOR	9161	044	City Of Chicago Police	$36.33
09/01/2012	GOMEZ, ALEX	9161	011	City Of Chicago Police	$90.34
06/15/2013	GOLDIE, RYAN	9161		City Of Chicago Police	$30.54
06/15/2013	GOLDIE, RYAN	9161		City Of Chicago Police	$6.50
06/15/2013	GOLDIE, RYAN	9161		City Of Chicago Police	$398.29
12/06/2008	GLYNN, MICHAEL			City Of Chicago Police	$31.52
08/24/2013	GLOWACKI, SERGIO	9161	07	City Of Chicago Police	$2,976.62
08/24/2013	GLOWACKI, SERGIO	9161	07	City Of Chicago Police	$1,430.26
08/24/2013	GLOWACKI, SERGIO	9161	07	City Of Chicago Police	$3,296.00
12/21/2012	GLOVER, KENNETH	9161	002	City Of Chicago Police	$1,814.12
12/21/2012	GLOVER, KENNETH	9161	002	City Of Chicago Police	$1,755.60
12/21/2012	GLOVER, KENNETH	9161	002	City Of Chicago Police	$1,989.68
12/21/2012	GLOVER, KENNETH	9161	002	City Of Chicago Police	$354.74
12/21/2012	GLOVER, KENNETH	9161	002	City Of Chicago Police	$6.50
12/21/2012	GLOVER, KENNETH	9161	002	City Of Chicago Police	$0.66
02/20/2013	GEORGE, PARRIS	9161	015	City Of Chicago Police	$1,134.39

Incident Date	Claimant	Rank	Unit of	Insured	Total to be Paid
09/15/2009	GAYTAN, JOSE			City Of Chicago Police	$9.23
06/26/2010	GAWLOWSKI, RADOSLAW			City Of Chicago Police	$178.71
06/05/2012	GARCIA, FELICIANA	9161	012	City Of Chicago Police	$1,605.43
01/12/2013	GARCIA JR, JOSE	9161	017	City Of Chicago Police	$516.97
11/06/2008	Freeman, Daniel L	P	00015	City Of Chicago Police	$3.84
05/23/2004	Fanning, Terese	P	00016	City Of Chicago Police	$1.01
05/23/2004	Fanning, Terese	P	00016	City Of Chicago Police	$3.37
05/23/2004	Fanning, Terese	P	00016	City Of Chicago Police	$6.50
05/23/2004	Fanning, Terese	P	00016	City Of Chicago Police	$131.10
05/23/2004	Fanning, Terese	P	00016	City Of Chicago Police	$6.50
05/23/2004	Fanning, Terese	P	00016	City Of Chicago Police	$133.67
01/15/2012	FOUCH, NICOLE	9161	005	City Of Chicago Police	$59.28
01/15/2012	FOUCH, NICOLE	9161	005	City Of Chicago Police	$6.50
01/15/2012	FOUCH, NICOLE	9161	005	City Of Chicago Police	$2.41
02/12/2013	FOLEY, JOHN	9161	009	City Of Chicago Police	$2,475.00
02/12/2013	FOLEY, JOHN	9161	009	City Of Chicago Police	$1,783.58
02/12/2013	FOLEY, JOHN	9161	009	City Of Chicago Police	$69,791.57
02/12/2013	FOLEY, JOHN	9161	009	City Of Chicago Police	$54.40
02/12/2013	FOLEY, JOHN	9161	009	City Of Chicago Police	$6.50
02/12/2013	FOLEY, JOHN	9161	009	City Of Chicago Police	$3.53
02/12/2013	FOLEY, JOHN	9161	009	City Of Chicago Police	$2,824.40
02/12/2013	FOLEY, JOHN	9161	009	City Of Chicago Police	$826.80
02/12/2013	FOLEY, JOHN	9161	009	City Of Chicago Police	$6.50
02/12/2013	FOLEY, JOHN	9161	009	City Of Chicago Police	$9.92
02/12/2013	FOLEY, JOHN	9161	009	City Of Chicago Police	$344.68
02/12/2013	FOLEY, JOHN	9161	009	City Of Chicago Police	$6.50
02/12/2013	FOLEY, JOHN	9161	009	City Of Chicago Police	$439.27
02/12/2013	FOLEY, JOHN	9161	009	City Of Chicago Police	$6.50
02/12/2013	FOLEY, JOHN	9161	009	City Of Chicago Police	$0.58
02/12/2013	FOLEY, JOHN	9161	009	City Of Chicago Police	$191.34
02/12/2013	FOLEY, JOHN	9161	009	City Of Chicago Police	$6.50
02/12/2013	FOLEY, JOHN	9161	009	City Of Chicago Police	$689.36
02/12/2013	FOLEY, JOHN	9161	009	City Of Chicago Police	$6.50

Incident Date	Claimant	Rank	Unit of	Insured	Total to be Paid
08/21/2013	FINNEGAN, BRIAN	9161	015	City Of Chicago Police	$15.74
08/21/2013	FINNEGAN, BRIAN	9161	015	City Of Chicago Police	$6.50
08/21/2013	FINNEGAN, BRIAN	9161	015	City Of Chicago Police	$187.05
08/21/2013	FINNEGAN, BRIAN	9161	015	City Of Chicago Police	$79.96
08/21/2013	FINNEGAN, BRIAN	9161	015	City Of Chicago Police	$1.29
08/21/2013	FINNEGAN, BRIAN	9161	015	City Of Chicago Police	$6.50
08/21/2013	FINNEGAN, BRIAN	9161	015	City Of Chicago Police	$161.43
08/21/2013	FINNEGAN, BRIAN	9161	015	City Of Chicago Police	$6.50
08/21/2013	FINNEGAN, BRIAN	9161	015	City Of Chicago Police	$272.17
08/21/2013	FINNEGAN, BRIAN	9161	015	City Of Chicago Police	$271.27
08/21/2013	FINNEGAN, BRIAN	9161	015	City Of Chicago Police	$6.50
08/21/2013	FINNEGAN, BRIAN	9161	015	City Of Chicago Police	$6.50
08/21/2013	FINNEGAN, BRIAN	9161	015	City Of Chicago Police	$543.45
08/21/2013	FINNEGAN, BRIAN	9161	015	City Of Chicago Police	$0.50
08/21/2013	FINNEGAN, BRIAN	9161	015	City Of Chicago Police	$1.01
08/21/2013	FINNEGAN, BRIAN	9161	015	City Of Chicago Police	$6.13
08/21/2013	FINNEGAN, BRIAN	9161	015	City Of Chicago Police	$6.50
08/07/2012	FINERAN, BETH	9161	003	City Of Chicago Police	$6.50
08/07/2012	FINERAN, BETH	9161	003	City Of Chicago Police	$69.74
08/07/2012	FINERAN, BETH	9161	003	City Of Chicago Police	$6.50
08/07/2012	FINERAN, BETH	9161	003	City Of Chicago Police	$133.63
08/17/2012	FERRARO, PATRICIA	9161	009	City Of Chicago Police	$52,248.46
08/17/2012	FERRARO, PATRICIA	9161	009	City Of Chicago Police	$11,842.67
09/22/2012	FERET, KIMBERLY	9161	009	City Of Chicago Police	$6.50
09/22/2012	FERET, KIMBERLY	9161	009	City Of Chicago Police	$556.36
09/16/2010	FEIL, CHRISTOPHER	9161	393	City Of Chicago Police	$543.04
09/16/2010	FEIL, CHRISTOPHER	9161	393	City Of Chicago Police	$6.50
09/16/2010	FEIL, CHRISTOPHER	9161	393	City Of Chicago Police	$31.21
10/16/2002	Engelhardt, Daniel	P	00021	City Of Chicago Police	$192.64
10/16/2002	Engelhardt, Daniel	P	00021	City Of Chicago Police	$7.82
10/16/2002	Engelhardt, Daniel	P	00021	City Of Chicago Police	$1,134.39
10/16/2002	Engelhardt, Daniel	P	00021	City Of Chicago Police	$6.50
10/02/2003	Eldridge, Mark S	P	09999	City Of Chicago Police	$178.50

Incident Date	Claimant	Rank	Unit of	Insured	Total to be Paid
02/10/2007	Echavarria, Victor	P	00001	City Of Chicago Police	$1,331.17
02/01/2013	EVANS, MATTHEW	9161		City Of Chicago Police	$1.10
02/01/2013	EVANS, MATTHEW	9161		City Of Chicago Police	$4,377.55
02/01/2013	EVANS, MATTHEW	9161		City Of Chicago Police	$1,137.37
02/01/2013	EVANS, MATTHEW	9161		City Of Chicago Police	$6.50
02/01/2013	EVANS, MATTHEW	9161		City Of Chicago Police	$590.46
07/20/2013	ESQUIVEL, CIRILO	9161	044	City Of Chicago Police	$162.21
07/20/2013	ESQUIVEL, CIRILO	9161	044	City Of Chicago Police	$29.64
07/20/2013	ESQUIVEL, CIRILO	9161	044	City Of Chicago Police	$6.50
12/18/2009	ESPARZA HALL, ALEXSANDRI		115	City Of Chicago Police	$3.59
12/18/2009	ESPARZA HALL, ALEXSANDRI		115	City Of Chicago Police	$3.59
04/30/2013	ESCALANTE, OSCAR	9161	002	City Of Chicago Police	$1,597.65
09/03/2012	ENRIQUEZ, ELIZABETH	9161	007	City Of Chicago Police	$992.71
09/03/2012	ENRIQUEZ, ELIZABETH	9161	007	City Of Chicago Police	$1.85
09/03/2012	ENRIQUEZ, ELIZABETH	9161	007	City Of Chicago Police	$1,909.00
09/03/2012	ENRIQUEZ, ELIZABETH	9161	007	City Of Chicago Police	$6.50
09/03/2012	ENRIQUEZ, ELIZABETH	9161	007	City Of Chicago Police	$66.25
09/03/2012	ENRIQUEZ, ELIZABETH	9161	007	City Of Chicago Police	$6.50
09/03/2012	ENRIQUEZ, ELIZABETH	9161	007	City Of Chicago Police	$0.80
03/07/2012	ENG, DOUGLAS	9161	015	City Of Chicago Police	$202.81
03/07/2012	ENG, DOUGLAS	9161	015	City Of Chicago Police	$1,121.57
03/07/2012	ENG, DOUGLAS	9161	015	City Of Chicago Police	$1,250.56
03/07/2012	ENG, DOUGLAS	9161	015	City Of Chicago Police	$28.16
03/07/2012	ENG, DOUGLAS	9161	015	City Of Chicago Police	$0.05
03/07/2012	ENG, DOUGLAS	9161	015	City Of Chicago Police	$6.50
03/07/2012	ENG, DOUGLAS	9161	015	City Of Chicago Police	$6.50
05/22/2012	EIGENBAUER, ROBERT			City Of Chicago Police	$1,684.57
06/24/2013	EIGENBAUER, ROBERT	9161	701	City Of Chicago Police	$154.72
06/24/2013	EIGENBAUER, ROBERT	9161	701	City Of Chicago Police	$6.50
06/24/2013	EIGENBAUER, ROBERT	9161	701	City Of Chicago Police	$22.74
06/03/2010	EDWARDS, TRACEY			City Of Chicago Police	$29.62
07/14/1988	Domagala, Bernard	P	09999	City Of Chicago Police	$1,476.00
07/14/1988	Domagala, Bernard	P	09999	City Of Chicago Police	$10,075.00

Incident Date	Claimant	Rank	Unit of	Insured	Total to be Paid
07/14/1988	Domagala, Bernard	P	09999	City Of Chicago Police	$288.00
07/14/1988	Domagala, Bernard	P	09999	City Of Chicago Police	$21,127.80
02/01/1994	Deyoung, Debra L	P	00023	City Of Chicago Police	$6.50
02/01/1994	Deyoung, Debra L	P	00023	City Of Chicago Police	$34.31
02/01/1994	Deyoung, Debra L	P	00023	City Of Chicago Police	$6.50
02/01/1994	Deyoung, Debra L	P	00023	City Of Chicago Police	$1,005.46
02/01/1994	Deyoung, Debra L	P	00023	City Of Chicago Police	$23.64
02/01/1994	Deyoung, Debra L	P	00023	City Of Chicago Police	$167.29
02/01/1994	Deyoung, Debra L	P	00023	City Of Chicago Police	$155.69
02/01/1994	Deyoung, Debra L	P	00023	City Of Chicago Police	$3,655.84
12/11/2007	Dearth, Robert F	P	00701	City Of Chicago Police	$220.55
08/25/2013	DUNCAN, YOLANDA	9161	145	City Of Chicago Police	$54.40
08/25/2013	DUNCAN, YOLANDA	9161	145	City Of Chicago Police	$3.53
08/25/2013	DUNCAN, YOLANDA	9161	145	City Of Chicago Police	$6.50
11/25/2008	DUIGNAN, MICHAEL			City Of Chicago Police	$42.39
09/05/2013	DOLAN, CHRISTINE			City Of Chicago Police	$1,415.16
09/05/2013	DOLAN, CHRISTINE			City Of Chicago Police	$6.50
05/13/2013	DIXON, HOWARD	9161	312	City Of Chicago Police	$6.50
05/13/2013	DIXON, HOWARD	9161	312	City Of Chicago Police	$54.12
06/30/2013	DISTASIO, ROBERT	9165	610	City Of Chicago Police	$349.15
06/30/2013	DISTASIO, ROBERT	9165	610	City Of Chicago Police	$6.50
06/30/2013	DISTASIO, ROBERT	9165	610	City Of Chicago Police	$0.64
06/30/2013	DISTASIO, ROBERT	9165	610	City Of Chicago Police	$32,705.15
06/30/2013	DISTASIO, ROBERT	9165	610	City Of Chicago Police	$1,250.20
06/30/2013	DISTASIO, ROBERT	9165	610	City Of Chicago Police	$2,066.48
06/30/2013	DISTASIO, ROBERT	9165	610	City Of Chicago Police	$169.05
06/30/2013	DISTASIO, ROBERT	9165	610	City Of Chicago Police	$2.05
06/30/2013	DISTASIO, ROBERT	9165	610	City Of Chicago Police	$6.50
07/08/2011	DIPASQUALE, SHANNON	9161	009	City Of Chicago Police	$101.28
07/08/2011	DIPASQUALE, SHANNON	9161	009	City Of Chicago Police	$6.50
07/08/2011	DIPASQUALE, SHANNON	9161	009	City Of Chicago Police	$1.23
12/15/2012	DIMAS, CONSTANTINOS	9161		City Of Chicago Police	$2,597.00
07/11/2013	DIAZ JR, VICENTE	9161	044	City Of Chicago Police	$1,121.57

Incident Date	Claimant	Rank	Unit of	Insured	Total to be Paid
07/14/2013	DEZONNO, DAVID	9161	017	City Of Chicago Police	$1,252.00
12/17/2012	DERCOLA, MATT	9161	312	City Of Chicago Police	$1,134.39
03/11/2012	DELVALLE, HENRY	9161		City Of Chicago Police	$1.00
03/11/2012	DELVALLE, HENRY	9161		City Of Chicago Police	$3,056.82
03/11/2012	DELVALLE, HENRY	9161		City Of Chicago Police	$6.50
03/11/2012	DELVALLE, HENRY	9161		City Of Chicago Police	$6.50
03/11/2012	DELVALLE, HENRY	9161		City Of Chicago Police	$180.68
03/11/2012	DELVALLE, HENRY	9161		City Of Chicago Police	$537.34
08/12/2013	DEL TORO, MIGUEL	9161		City Of Chicago Police	$6.50
08/12/2013	DEL TORO, MIGUEL	9161		City Of Chicago Police	$0.57
08/12/2013	DEL TORO, MIGUEL	9161		City Of Chicago Police	$305.55
09/03/2013	DECKER, MICHAEL	9161	007	City Of Chicago Police	$312.87
09/03/2013	DECKER, MICHAEL	9161	007	City Of Chicago Police	$6.50
05/31/2013	DAVIS, ZARYK	9161		City Of Chicago Police	$1,101.85
09/09/2013	DAVIS, MELVIN	9161	157	City Of Chicago Police	$6.50
08/20/2013	DANILOV, VADIM	9161	024	City Of Chicago Police	$6.50
08/20/2013	DANILOV, VADIM	9161	024	City Of Chicago Police	$76.96
06/21/2005	Chiagkouris, Christine	P	09999	City Of Chicago Police	$271.10
04/20/2008	Cephas, Rydell J	P	00001	City Of Chicago Police	$11.09
04/20/2008	Cephas, Rydell J	P	00001	City Of Chicago Police	$2.78
04/12/2013	CZARNIK, JACOB	9161		City Of Chicago Police	$267.15
04/12/2013	CZARNIK, JACOB	9161		City Of Chicago Police	$6.50
04/12/2013	CZARNIK, JACOB	9161		City Of Chicago Police	$0.50
08/11/2013	CYGNAR, BRIAN	9161	011	City Of Chicago Police	$6.50
08/11/2013	CYGNAR, BRIAN	9161	011	City Of Chicago Police	$69.74
08/03/2013	CURRY, MICHAEL	9161		City Of Chicago Police	$117.90
08/03/2013	CURRY, MICHAEL	9161		City Of Chicago Police	$6.50
08/03/2013	CURRY, MICHAEL	9161		City Of Chicago Police	$3.01
08/03/2013	CURRY, MICHAEL	9161		City Of Chicago Police	$1,048.30
08/22/2012	CURL, EBONY	9161	044	City Of Chicago Police	$1,141.94
08/22/2012	CURL, EBONY	9161	044	City Of Chicago Police	$1,272.86
08/26/2013	CRUZ, ARCENIO	9161		City Of Chicago Police	$6.50
08/26/2013	CRUZ, ARCENIO	9161		City Of Chicago Police	$7.39

Incident Date	Claimant	Rank	Unit of	Insured	Total to be Paid
08/26/2013	CRUZ, ARCENIO	9161		City Of Chicago Police	$15.00
10/28/2010	CROSS, LENWOOD			City Of Chicago Police	$16.45
10/28/2010	CROSS, LENWOOD			City Of Chicago Police	$6.50
10/28/2010	CROSS, LENWOOD			City Of Chicago Police	$9,481.92
10/28/2010	CROSS, LENWOOD			City Of Chicago Police	$643.79
08/26/2013	CROSS, JAMES	9161	002	City Of Chicago Police	$106.61
08/26/2013	CROSS, JAMES	9161	002	City Of Chicago Police	$1,390.24
08/26/2013	CROSS, JAMES	9161	002	City Of Chicago Police	$6.50
01/15/2013	CRANSTON, ROBERT	9161	007	City Of Chicago Police	$6.50
01/15/2013	CRANSTON, ROBERT	9161	007	City Of Chicago Police	$1,108.68
01/15/2013	CRANSTON, ROBERT	9161	007	City Of Chicago Police	$31.04
01/15/2013	CRANSTON, ROBERT	9161	007	City Of Chicago Police	$6.50
01/15/2013	CRANSTON, ROBERT	9161	007	City Of Chicago Police	$31.04
05/22/2013	COTTER, STACEY	9171	004	City Of Chicago Police	$0.45
05/22/2013	COTTER, STACEY	9171	004	City Of Chicago Police	$6.50
05/22/2013	COTTER, STACEY	9171	004	City Of Chicago Police	$239.92
01/24/2010	CORTESI, NICHOLAS	9161	715	City Of Chicago Police	$1.44
09/23/2009	CORTES, GUSTAVO	9161	008	City Of Chicago Police	$58.55
07/10/2013	COOPER, STACEY	9161	004	City Of Chicago Police	$66.25
07/10/2013	COOPER, STACEY	9161	004	City Of Chicago Police	$0.80
09/17/2013	COOPER, RONALD	9161	017	City Of Chicago Police	$1,468.85
09/23/2012	COOKS MINNIEFIELD, INGRID	9161		City Of Chicago Police	$1,278.12
09/23/2012	COOKS MINNIEFIELD, INGRID	9161		City Of Chicago Police	$1,278.12
01/25/2010	CONWAY, JOHN			City Of Chicago Police	$6.84
07/02/2009	CONSIDINE, BERNARD	9161	012	City Of Chicago Police	$16.74
06/21/2013	CONROY, BRIDGET	9161		City Of Chicago Police	$6.50
06/21/2013	CONROY, BRIDGET	9161		City Of Chicago Police	$2.83
06/21/2013	CONROY, BRIDGET	9161		City Of Chicago Police	$1,529.56
06/27/2013	COMAS, DANNY	9161	044	City Of Chicago Police	$15.08
06/27/2013	COMAS, DANNY	9161	044	City Of Chicago Police	$6.50
06/27/2013	COMAS, DANNY	9161	044	City Of Chicago Police	$146.39
01/23/2013	COLON, JOSE			City Of Chicago Police	$102.36
01/23/2013	COLON, JOSE			City Of Chicago Police	$61.50

Incident Date	Claimant	Rank	Unit of	Insured	Total to be Paid
01/23/2013	COLON, JOSE			City Of Chicago Police	$4.66
01/23/2013	COLON, JOSE			City Of Chicago Police	$233.19
01/23/2013	COLON, JOSE			City Of Chicago Police	$6.50
01/23/2013	COLON, JOSE			City Of Chicago Police	$4.66
01/23/2013	COLON, JOSE			City Of Chicago Police	$6.50
01/23/2013	COLON, JOSE			City Of Chicago Police	$233.19
07/19/2009	COLLINS, ELEANOR			City Of Chicago Police	$6.50
07/19/2009	COLLINS, ELEANOR			City Of Chicago Police	$6.50
03/15/2010	COLEMAN, RAMONA	9161	171	City Of Chicago Police	$17.25
10/24/2012	COLEMAN, RAMONA	9161	171	City Of Chicago Police	$0.33
10/24/2012	COLEMAN, RAMONA	9161	171	City Of Chicago Police	$5,367.02
10/24/2012	COLEMAN, RAMONA	9161	171	City Of Chicago Police	$6.50
10/24/2012	COLEMAN, RAMONA	9161	171	City Of Chicago Police	$351.59
06/03/2013	COLEMAN, GARLAND	9161	003	City Of Chicago Police	$900.00
06/03/2013	COLEMAN, GARLAND	9161	003	City Of Chicago Police	$6.94
06/03/2013	COLEMAN, GARLAND	9161	003	City Of Chicago Police	$6.50
06/03/2013	COLEMAN, GARLAND	9161	003	City Of Chicago Police	$90.55
06/03/2013	COLEMAN, GARLAND	9161	003	City Of Chicago Police	$4.01
06/03/2013	COLEMAN, GARLAND	9161	003	City Of Chicago Police	$6.50
06/03/2013	COLEMAN, GARLAND	9161	003	City Of Chicago Police	$52.30
06/03/2013	COLEMAN, GARLAND	9161	003	City Of Chicago Police	$69.00
06/03/2013	COLEMAN, GARLAND	9161	003	City Of Chicago Police	$6.50
05/27/2009	COLE II, DENSEY	9161	001	City Of Chicago Police	$8,417.71
05/27/2009	COLE II, DENSEY	9161	001	City Of Chicago Police	$0.88
05/27/2009	COLE II, DENSEY	9161	001	City Of Chicago Police	$252.10
05/27/2009	COLE II, DENSEY	9161	001	City Of Chicago Police	$1,284.16
05/27/2009	COLE II, DENSEY	9161	001	City Of Chicago Police	$1,103.65
05/27/2009	COLE II, DENSEY	9161	001	City Of Chicago Police	$8,111.17
05/27/2009	COLE II, DENSEY	9161	001	City Of Chicago Police	$1,531.15
05/27/2009	COLE II, DENSEY	9161	001	City Of Chicago Police	$254.06
05/27/2009	COLE II, DENSEY	9161	001	City Of Chicago Police	$6.50
05/27/2009	COLE II, DENSEY	9161	001	City Of Chicago Police	$221.81
05/27/2009	COLE II, DENSEY	9161	001	City Of Chicago Police	$6.50

Incident Date	Claimant	Rank	Unit of	Insured	Total to be Paid
05/27/2009	COLE II, DENSEY	9161	001	City Of Chicago Police	$9,295.93
08/16/2013	COLBENSON, DANIEL	9161	353	City Of Chicago Police	$56.56
08/16/2013	COLBENSON, DANIEL	9161	353	City Of Chicago Police	$6.50
08/16/2013	COLBENSON, DANIEL	9161	353	City Of Chicago Police	$3.03
08/16/2013	COLBENSON, DANIEL	9161	353	City Of Chicago Police	$56.56
08/16/2013	COLBENSON, DANIEL	9161	353	City Of Chicago Police	$6.50
08/16/2013	COLBENSON, DANIEL	9161	353	City Of Chicago Police	$3.03
08/16/2013	COLBENSON, DANIEL	9161	353	City Of Chicago Police	$269.52
08/16/2013	COLBENSON, DANIEL	9161	353	City Of Chicago Police	$6.50
08/16/2013	COLBENSON, DANIEL	9161	353	City Of Chicago Police	$10.94
06/09/2010	COBB, TORRENO	9161	011	City Of Chicago Police	$4,642.50
06/21/2011	CINTRON, ANGEL	9161	044	City Of Chicago Police	$155.60
06/21/2011	CINTRON, ANGEL	9161	044	City Of Chicago Police	$1.88
06/21/2011	CINTRON, ANGEL	9161	044	City Of Chicago Police	$6.50
06/28/2013	CHUDY, JEFFREY	9164	004	City Of Chicago Police	$2,431.60
06/28/2013	CHUDY, JEFFREY	9164	004	City Of Chicago Police	$15,885.63
09/17/2013	CHEN, BRIAN	9161	044	City Of Chicago Police	$183.63
09/17/2013	CHEN, BRIAN	9161	044	City Of Chicago Police	$6.50
09/17/2013	CHEN, BRIAN	9161	044	City Of Chicago Police	$6.50
09/17/2013	CHEN, BRIAN	9161	044	City Of Chicago Police	$41.81
05/19/2013	CHAVEZ, MACARIO	9161	044	City Of Chicago Police	$1,278.12
05/19/2013	CHAVEZ, MACARIO	9161	044	City Of Chicago Police	$1,058.04
02/02/2012	CHASE, DOMINIQUE	9161		City Of Chicago Police	$3,096.42
08/05/2013	CHAPTON, CORY	9161		City Of Chicago Police	$1,553.21
05/19/2013	CASTILLO, JESUS	9161	313	City Of Chicago Police	$6.50
05/19/2013	CASTILLO, JESUS	9161	313	City Of Chicago Police	$215.35
05/19/2013	CASTILLO, JESUS	9161	313	City Of Chicago Police	$6.50
05/19/2013	CASTILLO, JESUS	9161	313	City Of Chicago Police	$69.74
05/23/2013	CARUSO, ALFRED	9161		City Of Chicago Police	$0.28
05/23/2013	CARUSO, ALFRED	9161		City Of Chicago Police	$0.33
05/23/2013	CARUSO, ALFRED	9161		City Of Chicago Police	$6.50
05/23/2013	CARUSO, ALFRED	9161		City Of Chicago Police	$179.23
05/23/2013	CARUSO, ALFRED	9161		City Of Chicago Police	$6.50

Incident Date	Claimant	Rank	Unit of	Insured	Total to be Paid
05/23/2013	CARUSO, ALFRED	9161		City Of Chicago Police	$147.15
09/23/2013	CARO, RICHARD	9161		City Of Chicago Police	$76.60
09/23/2013	CARO, RICHARD	9161		City Of Chicago Police	$24.62
09/23/2013	CARO, RICHARD	9161		City Of Chicago Police	$6.50
07/13/2012	CANO, JESUS	9161	353	City Of Chicago Police	$1,075.57
10/10/2009	CAMPOS, MARCO	9161		City Of Chicago Police	$8.60
09/09/2013	CALDER, WERNER	9161	050	City Of Chicago Police	$1,279.50
05/29/2013	CAHUE, ANGEL	9161		City Of Chicago Police	$1,287.58
05/29/2013	CAHUE, ANGEL	9161		City Of Chicago Police	$32.90
05/29/2013	CAHUE, ANGEL	9161		City Of Chicago Police	$6.50
07/07/2013	CABRERA, DANIEN	9161		City Of Chicago Police	$806.08
07/07/2013	CABRERA, DANIEN	9161		City Of Chicago Police	$6.50
07/07/2013	CABRERA, DANIEN	9161		City Of Chicago Police	$20.60
05/13/2005	Buckley, James M	P	00019	City Of Chicago Police	$99.84
04/27/2003	Boldman, Gary	P	00004	City Of Chicago Police	$2,448.05
08/02/2007	Bergeson, Michael	P	09999	City Of Chicago Police	$6,382.64
08/02/2007	Bergeson, Michael	P	09999	City Of Chicago Police	$1,318.38
05/09/2002	Banks, David B	P	00002	City Of Chicago Police	$57.93
11/09/2003	Bakopoulos, John T	P	00002	City Of Chicago Police	$6,463.10
07/18/2013	BUTZEN, GINA	9161	018	City Of Chicago Police	$0.32
07/18/2013	BUTZEN, GINA	9161	018	City Of Chicago Police	$6.50
07/18/2013	BUTZEN, GINA	9161	018	City Of Chicago Police	$68.35
07/18/2013	BUTZEN, GINA	9161	018	City Of Chicago Police	$0.55
07/18/2013	BUTZEN, GINA	9161	018	City Of Chicago Police	$6.50
07/18/2013	BUTZEN, GINA	9161	018	City Of Chicago Police	$118.32
07/18/2013	BUTZEN, GINA	9161	018	City Of Chicago Police	$6.50
07/18/2013	BUTZEN, GINA	9161	018	City Of Chicago Police	$297.37
07/18/2013	BUTZEN, GINA	9161	018	City Of Chicago Police	$0.55
07/18/2013	BUTZEN, GINA	9161	018	City Of Chicago Police	$6.50
07/18/2013	BUTZEN, GINA	9161	018	City Of Chicago Police	$0.55
07/18/2013	BUTZEN, GINA	9161	018	City Of Chicago Police	$297.37
07/18/2013	BUTZEN, GINA	9161	018	City Of Chicago Police	$6.50
07/18/2013	BUTZEN, GINA	9161	018	City Of Chicago Police	$0.55

Incident Date	Claimant	Rank	Unit of	Insured	Total to be Paid
07/18/2013	BUTZEN, GINA	9161	018	City Of Chicago Police	$297.37
07/18/2013	BUTZEN, GINA	9161	018	City Of Chicago Police	$6.50
07/18/2013	BUTZEN, GINA	9161	018	City Of Chicago Police	$297.37
07/18/2013	BUTZEN, GINA	9161	018	City Of Chicago Police	$0.55
07/18/2013	BUTZEN, GINA	9161	018	City Of Chicago Police	$6.50
07/18/2013	BUTZEN, GINA	9161	018	City Of Chicago Police	$297.37
07/18/2013	BUTZEN, GINA	9161	018	City Of Chicago Police	$0.55
01/30/2013	BURKS, JEFFERY	9161	044	City Of Chicago Police	$1,110.85
01/30/2013	BURKS, JEFFERY	9161	044	City Of Chicago Police	$6.50
01/30/2013	BURKS, JEFFERY	9161	044	City Of Chicago Police	$2.63
01/30/2013	BURKS, JEFFERY	9161	044	City Of Chicago Police	$6.50
01/30/2013	BURKS, JEFFERY	9161	044	City Of Chicago Police	$217.59
01/30/2013	BURKS, JEFFERY	9161	044	City Of Chicago Police	$217.59
01/30/2013	BURKS, JEFFERY	9161	044	City Of Chicago Police	$2.63
01/01/2013	BURG, JASON	9161		City Of Chicago Police	$24.98
01/01/2013	BURG, JASON	9161		City Of Chicago Police	$65.13
02/08/2013	BUCZKIEWICZ, JOHN	9206	277	City Of Chicago Police	$6.50
02/08/2013	BUCZKIEWICZ, JOHN	9206	277	City Of Chicago Police	$69.74
08/21/2013	BROWNING, THEODORE	9161		City Of Chicago Police	$3.68
08/21/2013	BROWNING, THEODORE	9161		City Of Chicago Police	$6.50
08/21/2013	BROWNING, THEODORE	9161		City Of Chicago Police	$90.62
08/16/2011	BROWN, SUZAN	9161	153	City Of Chicago Police	$6.50
08/16/2011	BROWN, SUZAN	9161	153	City Of Chicago Police	$163.21
08/16/2011	BROWN, SUZAN	9161	153	City Of Chicago Police	$136.27
08/21/2011	BROWN, SHARONE	9161		City Of Chicago Police	$2,686.60
05/06/2013	BROWN, ERIC	9161		City Of Chicago Police	$170.82
05/06/2013	BROWN, ERIC	9161		City Of Chicago Police	$37.54
05/06/2013	BROWN, ERIC	9161		City Of Chicago Police	$6.50
09/05/2013	BROWN, CHIKE	9161		City Of Chicago Police	$2.04
09/05/2013	BROWN, CHIKE	9161		City Of Chicago Police	$6.50
09/05/2013	BROWN, CHIKE	9161		City Of Chicago Police	$286.03
02/08/2013	BROWN, ANTHONY	9161		City Of Chicago Police	$0.40
02/08/2013	BROWN, ANTHONY	9161		City Of Chicago Police	$211.76

Incident Date	Claimant	Rank	Unit of	Insured	Total to be Paid
02/03/2013	BROOKS, DERRICK	9161	12	City Of Chicago Police	$1,539.99
02/03/2013	BROOKS, DERRICK	9161	12	City Of Chicago Police	$6.50
02/03/2013	BROOKS, DERRICK	9161	12	City Of Chicago Police	$10.95
02/03/2013	BROOKS, DERRICK	9161	12	City Of Chicago Police	$69.74
02/03/2013	BROOKS, DERRICK	9161	12	City Of Chicago Police	$6.50
07/10/2009	BRIDGES, VIVIAN	9161		City Of Chicago Police	$1,627.44
05/08/2013	BREZINSKI, LARRY	9161	044	City Of Chicago Police	$0.51
05/08/2013	BREZINSKI, LARRY	9161	044	City Of Chicago Police	$6.50
05/08/2013	BREZINSKI, LARRY	9161	044	City Of Chicago Police	$267.44
05/08/2013	BREZINSKI, LARRY	9161	044	City Of Chicago Police	$0.94
05/08/2013	BREZINSKI, LARRY	9161	044	City Of Chicago Police	$6.50
05/08/2013	BREZINSKI, LARRY	9161	044	City Of Chicago Police	$502.24
05/08/2013	BREZINSKI, LARRY	9161	044	City Of Chicago Police	$1.06
05/08/2013	BREZINSKI, LARRY	9161	044	City Of Chicago Police	$6.50
05/08/2013	BREZINSKI, LARRY	9161	044	City Of Chicago Police	$561.48
05/08/2013	BREZINSKI, LARRY	9161	044	City Of Chicago Police	$0.80
05/08/2013	BREZINSKI, LARRY	9161	044	City Of Chicago Police	$6.50
05/08/2013	BREZINSKI, LARRY	9161	044	City Of Chicago Police	$66.25
11/12/2008	BRADFIELD, MARCIA	9161	171	City Of Chicago Police	$15.38
05/30/2010	BOONE, RICKY	9171	022	City Of Chicago Police	$3,932.50
06/02/2013	BOND, LAWRENCE	9161		City Of Chicago Police	$6.50
09/13/2011	BLESSING, LIZETTE	9161		City Of Chicago Police	$1,144.51
12/02/2012	BINFA, DANIEL	9161	044	City Of Chicago Police	$6.50
12/02/2012	BINFA, DANIEL	9161	044	City Of Chicago Police	$0.59
12/02/2012	BINFA, DANIEL	9161	044	City Of Chicago Police	$315.58
08/26/2013	BIKULCIUS, EUGENE	9161		City Of Chicago Police	$6.50
08/26/2013	BIKULCIUS, EUGENE	9161		City Of Chicago Police	$300.71
08/26/2013	BIKULCIUS, EUGENE	9161		City Of Chicago Police	$3.64
06/24/2012	BENFORD, ANDRE	9161	021	City Of Chicago Police	$0.37
06/24/2012	BENFORD, ANDRE	9161	021	City Of Chicago Police	$6.50
06/24/2012	BENFORD, ANDRE	9161	021	City Of Chicago Police	$203.21
02/08/2013	BEMIS, JOEL	9161	025	City Of Chicago Police	$53.04
02/08/2013	BEMIS, JOEL	9161	025	City Of Chicago Police	$6.50

Incident Date	Claimant	Rank	Unit of	Insured	Total to be Paid
02/08/2013	BEMIS, JOEL	9161	025	City Of Chicago Police	$0.25
04/19/2013	BELL, RICHARD	9161	004	City Of Chicago Police	$220.45
04/19/2013	BELL, RICHARD	9161	004	City Of Chicago Police	$6.50
06/27/2013	BEDNARCZYK, ADAM	9161	044	City Of Chicago Police	$5,510.41
09/22/2013	BATZER, ZOE	9161		City Of Chicago Police	$944.80
09/22/2013	BATZER, ZOE	9161		City Of Chicago Police	$11.45
09/22/2013	BATZER, ZOE	9161		City Of Chicago Police	$6.50
09/22/2013	BATZER, ZOE	9161		City Of Chicago Police	$4.53
09/22/2013	BATZER, ZOE	9161		City Of Chicago Police	$6.50
09/22/2013	BATZER, ZOE	9161		City Of Chicago Police	$374.55
02/01/2011	BATTAGLIA, CHARLES	3286	074	City Of Chicago Police	$6.50
03/12/2013	BARRY, LINDA	9161	284	City Of Chicago Police	$4,647.13
05/25/2013	BARNES, DENNIS	9171	002	City Of Chicago Police	$2,773.70
05/25/2013	BARNES, DENNIS	9171	002	City Of Chicago Police	$3,533.03
05/25/2013	BARNES, DENNIS	9171	002	City Of Chicago Police	$1.07
05/25/2013	BARNES, DENNIS	9171	002	City Of Chicago Police	$6.50
05/25/2013	BARNES, DENNIS	9171	002	City Of Chicago Police	$576.91
08/04/2013	BARANOWSKI, JOHN	9171	24	City Of Chicago Police	$2,199.42
05/13/1996	Ayangoke-Dorsey, Consandra	P	00005	City Of Chicago Police	$6.50
04/13/2008	Ahearn, Dory E	P	00016	City Of Chicago Police	$2.65
04/13/2008	Ahearn, Dory E	P	00016	City Of Chicago Police	$29.60
04/13/2008	Ahearn, Dory E	P	00016	City Of Chicago Police	$6.50
06/04/2008	Adams, Christopher	P	00023	City Of Chicago Police	$30.83
07/25/2013	ARGUELLO, FANNIE	9161		City Of Chicago Police	$1,121.57
08/22/2013	ANTONIAZZI, GINO	9161		City Of Chicago Police	$183.63
08/22/2013	ANTONIAZZI, GINO	9161		City Of Chicago Police	$6.50
01/01/2013	ANGUS, WILLIAM	9161	193	City Of Chicago Police	$9.00
01/01/2013	ANGUS, WILLIAM	9161	193	City Of Chicago Police	$1,958.60
01/01/2013	ANGUS, WILLIAM	9161	193	City Of Chicago Police	$22.32
01/01/2013	ANGUS, WILLIAM	9161	193	City Of Chicago Police	$6.50
01/01/2013	ANGUS, WILLIAM	9161	193	City Of Chicago Police	$6.50
01/01/2013	ANGUS, WILLIAM	9161	193	City Of Chicago Police	$742.42
01/01/2013	ANGUS, WILLIAM	9161	193	City Of Chicago Police	$11.92

Incident Date	Claimant	Rank	Unit of	Insured	Total to be Paid
01/01/2013	ANGUS, WILLIAM	9161	193	City Of Chicago Police	$6.50
01/01/2013	ANGUS, WILLIAM	9161	193	City Of Chicago Police	$983.22
01/01/2013	ANGUS, WILLIAM	9161	193	City Of Chicago Police	$6.10
01/01/2013	ANGUS, WILLIAM	9161	193	City Of Chicago Police	$6.50
01/01/2013	ANGUS, WILLIAM	9161	193	City Of Chicago Police	$260.26
01/01/2013	ANGUS, WILLIAM	9161	193	City Of Chicago Police	$242.63
08/07/2013	ANDREWS, JOHN			City Of Chicago Police	$6.50
08/07/2013	ANDREWS, JOHN			City Of Chicago Police	$69.74
08/07/2013	ANDREWS, JOHN			City Of Chicago Police	$34.20
08/07/2013	ANDREWS, JOHN			City Of Chicago Police	$0.41
08/07/2013	ANDREWS, JOHN			City Of Chicago Police	$6.50
01/06/2013	ANDERSON, TRACEY	9161		City Of Chicago Police	$6.50
01/06/2013	ANDERSON, TRACEY	9161		City Of Chicago Police	$561.44
01/06/2013	ANDERSON, TRACEY	9161		City Of Chicago Police	$1.04
06/15/2013	ALLEN, REGAN	9161		City Of Chicago Police	$6.50
06/15/2013	ALLEN, REGAN	9161		City Of Chicago Police	$586.72
06/15/2013	ALLEN, REGAN	9161		City Of Chicago Police	$6.50
06/15/2013	ALLEN, REGAN	9161		City Of Chicago Police	$132.50
06/15/2013	ALLEN, REGAN	9161		City Of Chicago Police	$1.10
06/15/2013	ALLEN, REGAN	9161		City Of Chicago Police	$0.78
06/15/2013	ALLEN, REGAN	9161		City Of Chicago Police	$6.50
06/15/2013	ALLEN, REGAN	9161		City Of Chicago Police	$419.77
06/15/2013	ALLEN, REGAN	9161		City Of Chicago Police	$0.47
06/15/2013	ALLEN, REGAN	9161		City Of Chicago Police	$6.50
06/15/2013	ALLEN, REGAN	9161		City Of Chicago Police	$252.56
06/15/2013	ALLEN, REGAN	9161		City Of Chicago Police	$1.60
04/01/2013	ALLEN, JEFFREY	9171	015	City Of Chicago Police	$178.80
04/01/2013	ALLEN, JEFFREY	9171	015	City Of Chicago Police	$6.50
04/01/2013	ALLEN, JEFFREY	9171	015	City Of Chicago Police	$178.80
04/01/2013	ALLEN, JEFFREY	9171	015	City Of Chicago Police	$6.50
04/01/2013	ALLEN, JEFFREY	9171	015	City Of Chicago Police	$178.80
04/01/2013	ALLEN, JEFFREY	9171	015	City Of Chicago Police	$6.50
04/01/2013	ALLEN, JEFFREY	9171	015	City Of Chicago Police	$178.80

Incident Date	Claimant	Rank	Unit of	Insured	Total to be Paid
04/01/2013	ALLEN, JEFFREY	9171	015	City Of Chicago Police	$6.50
04/01/2013	ALLEN, JEFFREY	9171	015	City Of Chicago Police	$178.80
04/01/2013	ALLEN, JEFFREY	9171	015	City Of Chicago Police	$6.50
04/01/2013	ALLEN, JEFFREY	9171	015	City Of Chicago Police	$178.80
04/01/2013	ALLEN, JEFFREY	9171	015	City Of Chicago Police	$6.50
04/01/2013	ALLEN, JEFFREY	9171	015	City Of Chicago Police	$178.80
04/01/2013	ALLEN, JEFFREY	9171	015	City Of Chicago Police	$6.50
04/01/2013	ALLEN, JEFFREY	9171	015	City Of Chicago Police	$1,591.03
11/10/2012	ALI, MEER	9161		City Of Chicago Police	$162.21
11/10/2012	ALI, MEER	9161		City Of Chicago Police	$6.50
11/10/2012	ALI, MEER	9161		City Of Chicago Police	$0.30
02/22/2013	ALDAHONDO, GIL	9161		City Of Chicago Police	$6.50
02/22/2013	ALDAHONDO, GIL	9161		City Of Chicago Police	$0.45
02/22/2013	ALDAHONDO, GIL	9161		City Of Chicago Police	$246.15
11/24/2009	ABEJERO, JASON	9161	020	City Of Chicago Police	$10.36

	Number	Amount
Total:	1394	$1,092,011.29

	Number	Amount
Total:	1856	$1,543,121.68

Police & Fire Third-Party Orders

Incident Date	Claimant	Rank	Assigned to Unit	Insured	Total Paid
Insured Name1: City Of Chicago Fire					
02/15/1991	Guzick, Lawrence	E	00450	City Of Chicago Fire	$6.50
02/15/1991	Guzick, Lawrence	E	00450	City Of Chicago Fire	$98.18
02/15/1991	Guzick, Lawrence	E	00450	City Of Chicago Fire	$147.40
02/15/1991	Guzick, Lawrence	E	00450	City Of Chicago Fire	$6.50
02/15/1991	Guzick, Lawrence	E	00450	City Of Chicago Fire	$452.27
02/15/1991	Guzick, Lawrence	E	00450	City Of Chicago Fire	$6.50
02/15/1991	Guzick, Lawrence	E	00450	City Of Chicago Fire	$103.41
02/15/1991	Guzick, Lawrence	E	00450	City Of Chicago Fire	$6.50
02/15/1991	Guzick, Lawrence	E	00450	City Of Chicago Fire	$4.66
02/15/1991	Guzick, Lawrence	E	00450	City Of Chicago Fire	$112.55
02/15/1991	Guzick, Lawrence	E	00450	City Of Chicago Fire	$328.49
02/15/1991	Guzick, Lawrence	E	00450	City Of Chicago Fire	$6.50
02/15/1991	Guzick, Lawrence	E	00450	City Of Chicago Fire	$15.18
07/19/1982	Banks, Thomas S	F	00379	City Of Chicago Fire	$406.09
07/19/1982	Banks, Thomas S	F	00379	City Of Chicago Fire	$56.75
Claim Total Amount 15 $1,757.48					
Insured Name1: City Of Chicago Police					
01/26/2010	YOUNG, JAMES	9161	189	City Of Chicago Police	$168.82
01/26/2010	YOUNG, JAMES	9161	189	City Of Chicago Police	$0.32
01/26/2010	YOUNG, JAMES	9161	189	City Of Chicago Police	$6.50
09/10/1991	Wojcik, Joseph J	P	00025	City Of Chicago Police	$6.50
08/10/1994	Wiktorek, Mark C	P	00014	City Of Chicago Police	$6.50
08/10/1994	Wiktorek, Mark C	P	00014	City Of Chicago Police	$6.50
08/10/1994	Wiktorek, Mark C	P	00014	City Of Chicago Police	$6.50
08/10/1994	Wiktorek, Mark C	P	00014	City Of Chicago Police	$106.61
08/10/1994	Wiktorek, Mark C	P	00014	City Of Chicago Police	$44.98
08/10/1994	Wiktorek, Mark C	P	00014	City Of Chicago Police	$770.43
07/15/2008	Torres, Eddie J	P	00019	City Of Chicago Police	$14.31

Incident Date	Claimant	Rank	Assigned to Unit	Insured	Total Paid
07/15/2008	Torres, Eddie J	P	00019	City Of Chicago Police	$6.50
07/15/2008	Torres, Eddie J	P	00019	City Of Chicago Police	$0.17
07/15/2008	Torres, Eddie J	P	00019	City Of Chicago Police	$66.25
07/15/2008	Torres, Eddie J	P	00019	City Of Chicago Police	$6.50
07/15/2008	Torres, Eddie J	P	00019	City Of Chicago Police	$152.23
07/15/2008	Torres, Eddie J	P	00019	City Of Chicago Police	$0.80
09/24/1989	Timmons-Russell, Kathy	P	00044	City Of Chicago Police	$6.50
09/24/1989	Timmons-Russell, Kathy	P	00044	City Of Chicago Police	$79.96
09/24/1989	Timmons-Russell, Kathy	P	00044	City Of Chicago Police	$6.13
05/06/1997	Strocchia, Catherine	P	00010	City Of Chicago Police	$6.50
05/06/1997	Strocchia, Catherine	P	00010	City Of Chicago Police	$6.50
05/06/1997	Strocchia, Catherine	P	00010	City Of Chicago Police	$6.50
05/06/1997	Strocchia, Catherine	P	00010	City Of Chicago Police	$6.50
05/06/1997	Strocchia, Catherine	P	00010	City Of Chicago Police	$250.00
12/15/2006	Soltis, David	P	00002	City Of Chicago Police	$115.49
12/15/2006	Soltis, David	P	00002	City Of Chicago Police	$6.50
08/31/2000	Selke, Michael J	P	00008	City Of Chicago Police	$6.50
08/31/2000	Selke, Michael J	P	00008	City Of Chicago Police	$0.21
08/31/2000	Selke, Michael J	P	00008	City Of Chicago Police	$354.74
08/31/2000	Selke, Michael J	P	00008	City Of Chicago Police	$6.50
08/31/2000	Selke, Michael J	P	00008	City Of Chicago Police	$0.66
08/31/2000	Selke, Michael J	P	00008	City Of Chicago Police	$2.48
08/31/2000	Selke, Michael J	P	00008	City Of Chicago Police	$6.50
08/31/2000	Selke, Michael J	P	00008	City Of Chicago Police	$0.66
08/31/2000	Selke, Michael J	P	00008	City Of Chicago Police	$112.41
08/31/2000	Selke, Michael J	P	00008	City Of Chicago Police	$0.58
08/31/2000	Selke, Michael J	P	00008	City Of Chicago Police	$6.50
08/31/2000	Selke, Michael J	P	00008	City Of Chicago Police	$309.93
08/31/2000	Selke, Michael J	P	00008	City Of Chicago Police	$0.58
08/31/2000	Selke, Michael J	P	00008	City Of Chicago Police	$6.50
08/31/2000	Selke, Michael J	P	00008	City Of Chicago Police	$309.93
08/31/2000	Selke, Michael J	P	00008	City Of Chicago Police	$354.74
08/31/2000	Selke, Michael J	P	00008	City Of Chicago Police	$6.50

Incident Date	Claimant	Rank	Assigned to Unit	Insured	Total Paid
08/31/2000	Selke, Michael J	P	00008	City Of Chicago Police	$2.31
08/31/2000	Selke, Michael J	P	00008	City Of Chicago Police	$6.50
02/13/2002	Sanchez, Richard W	P	00189	City Of Chicago Police	$587.08
02/13/2002	Sanchez, Richard W	P	00189	City Of Chicago Police	$6.50
02/13/2002	Sanchez, Richard W	P	00189	City Of Chicago Police	$134.43
02/13/2002	Sanchez, Richard W	P	00189	City Of Chicago Police	$0.25
02/13/2002	Sanchez, Richard W	P	00189	City Of Chicago Police	$6.50
09/13/2008	Salcedo, Ruben	P	00012	City Of Chicago Police	$56.35
09/13/2008	Salcedo, Ruben	P	00012	City Of Chicago Police	$8.38
01/28/1998	Roszak, Rose M	P	00014	City Of Chicago Police	$6.50
01/28/1998	Roszak, Rose M	P	00014	City Of Chicago Police	$101.28
01/28/1998	Roszak, Rose M	P	00014	City Of Chicago Police	$290.34
01/28/1998	Roszak, Rose M	P	00014	City Of Chicago Police	$1.23
01/05/1996	Rivera, Sally A	P	00025	City Of Chicago Police	$9.37
06/06/1988	Phillips, Susan	P	00004	City Of Chicago Police	$74.55
06/06/1988	Phillips, Susan	P	00004	City Of Chicago Police	$73.80
06/06/1988	Phillips, Susan	P	00004	City Of Chicago Police	$6.50
06/06/1988	Phillips, Susan	P	00004	City Of Chicago Police	$6.50
05/15/1993	Perez-Burgos, Carolyn	P	00010	City Of Chicago Police	$216.60
05/15/1993	Perez-Burgos, Carolyn	P	00010	City Of Chicago Police	$686.61
04/16/2005	Oskvarek, Glenn J	P	00153	City Of Chicago Police	$6.50
04/16/2005	Oskvarek, Glenn J	P	00153	City Of Chicago Police	$224.21
04/16/2005	Oskvarek, Glenn J	P	00153	City Of Chicago Police	$11.09
04/16/2005	Oskvarek, Glenn J	P	00153	City Of Chicago Police	$6.50
04/16/2005	Oskvarek, Glenn J	P	00153	City Of Chicago Police	$916.66
08/02/2001	Oprondek, Gary	P	00151	City Of Chicago Police	$6.50
08/02/2001	Oprondek, Gary	P	00151	City Of Chicago Police	$13.72
08/02/2001	Oprondek, Gary	P	00151	City Of Chicago Police	$4.48
08/02/2001	Oprondek, Gary	P	00151	City Of Chicago Police	$178.96
08/02/2001	Oprondek, Gary	P	00151	City Of Chicago Police	$114.69
08/02/2001	Oprondek, Gary	P	00151	City Of Chicago Police	$6.50
08/02/2001	Oprondek, Gary	P	00151	City Of Chicago Police	$1.39
08/02/2001	Oprondek, Gary	P	00151	City Of Chicago Police	$19.19

Incident Date	Claimant	Rank	Assigned to Unit	Insured	Total Paid
08/02/2001	Oprondek, Gary	P	00151	City Of Chicago Police	$6.50
08/17/2002	Oconnor, Karen	P	00024	City Of Chicago Police	$750.65
02/24/1998	Oconnell, Dennis L	P	00006	City Of Chicago Police	$183.95
02/24/1998	Oconnell, Dennis L	P	00006	City Of Chicago Police	$114.71
02/24/1998	Oconnell, Dennis L	P	00006	City Of Chicago Police	$22.56
02/24/1998	Oconnell, Dennis L	P	00006	City Of Chicago Police	$259.36
02/24/1998	Oconnell, Dennis L	P	00006	City Of Chicago Police	$200.61
02/24/1998	Oconnell, Dennis L	P	00006	City Of Chicago Police	$40.75
05/03/2008	Obrecki, Robert	P	00016	City Of Chicago Police	$117.86
05/03/2008	Obrecki, Robert	P	00016	City Of Chicago Police	$502.02
05/03/2008	Obrecki, Robert	P	00016	City Of Chicago Police	$498.17
05/03/2008	Obrecki, Robert	P	00016	City Of Chicago Police	$32.08
05/03/2008	Obrecki, Robert	P	00016	City Of Chicago Police	$6.50
05/03/2008	Obrecki, Robert	P	00016	City Of Chicago Police	$0.82
05/03/2008	Obrecki, Robert	P	00016	City Of Chicago Police	$164.70
05/03/2008	Obrecki, Robert	P	00016	City Of Chicago Police	$334.98
05/03/2008	Obrecki, Robert	P	00016	City Of Chicago Police	$6.50
06/08/1993	Miller-Shemash, Kimberly	P	00010	City Of Chicago Police	$66.02
06/08/1993	Miller-Shemash, Kimberly	P	00010	City Of Chicago Police	$6.50
06/08/1993	Miller-Shemash, Kimberly	P	00010	City Of Chicago Police	$124.71
06/08/1993	Miller-Shemash, Kimberly	P	00010	City Of Chicago Police	$124.71
03/07/2002	Merriweather, Sheila A	P	00005	City Of Chicago Police	$562.42
03/07/2002	Merriweather, Sheila A	P	00005	City Of Chicago Police	$34.84
03/07/2002	Merriweather, Sheila A	P	00005	City Of Chicago Police	$6.50
03/07/2002	Merriweather, Sheila A	P	00005	City Of Chicago Police	$0.89
07/15/1995	Manno, Samuel Jr.	P	00025	City Of Chicago Police	$6.50
12/11/2006	Manning, Jennifer E.	P	00022	City Of Chicago Police	$249.96
05/16/1999	Mackey, Patricia J	P	00044	City Of Chicago Police	$9.33
05/16/1999	Mackey, Patricia J	P	00044	City Of Chicago Police	$287.70
05/16/1999	Mackey, Patricia J	P	00044	City Of Chicago Police	$6.50
05/16/1999	Mackey, Patricia J	P	00044	City Of Chicago Police	$106.61
05/16/1999	Mackey, Patricia J	P	00044	City Of Chicago Police	$6.50
05/16/1999	Mackey, Patricia J	P	00044	City Of Chicago Police	$770.90

Incident Date	Claimant	Rank	Assigned to Unit	Insured	Total Paid
05/16/1999	Mackey, Patricia J	P	00044	City Of Chicago Police	$6.50
05/16/1999	Mackey, Patricia J	P	00044	City Of Chicago Police	$253.38
07/26/2009	MCGUIRE, KERRY L	9161	017	City Of Chicago Police	$918.23
07/26/2009	MCGUIRE, KERRY L	9161	017	City Of Chicago Police	$502.02
07/26/2009	MCGUIRE, KERRY L	9161	017	City Of Chicago Police	$0.40
07/26/2009	MCGUIRE, KERRY L	9161	017	City Of Chicago Police	$6.50
07/26/2009	MCGUIRE, KERRY L	9161	017	City Of Chicago Police	$211.76
07/26/2009	MCGUIRE, KERRY L	9161	017	City Of Chicago Police	$1.00
07/26/2009	MCGUIRE, KERRY L	9161	017	City Of Chicago Police	$6.50
07/26/2009	MCGUIRE, KERRY L	9161	017	City Of Chicago Police	$534.91
07/26/2009	MCGUIRE, KERRY L	9161	017	City Of Chicago Police	$2.10
07/26/2009	MCGUIRE, KERRY L	9161	017	City Of Chicago Police	$6.50
07/26/2009	MCGUIRE, KERRY L	9161	017	City Of Chicago Police	$0.38
07/26/2009	MCGUIRE, KERRY L	9161	017	City Of Chicago Police	$6.50
07/26/2009	MCGUIRE, KERRY L	9161	017	City Of Chicago Police	$202.47
07/26/2009	MCGUIRE, KERRY L	9161	017	City Of Chicago Police	$0.32
07/26/2009	MCGUIRE, KERRY L	9161	017	City Of Chicago Police	$6.50
07/26/2009	MCGUIRE, KERRY L	9161	017	City Of Chicago Police	$170.96
09/18/2003	Lopez, Ruth P	P	00009	City Of Chicago Police	$6.50
08/21/2003	Kitowski, Nicholas	P	00018	City Of Chicago Police	$228.65
08/21/2003	Kitowski, Nicholas	P	00018	City Of Chicago Police	$314.81
01/12/2003	Jenkins, Johnny B	P	00045	City Of Chicago Police	$105.68
01/12/2003	Jenkins, Johnny B	P	00045	City Of Chicago Police	$6.50
06/23/2009	JACKSON, ANTHONY			City Of Chicago Police	$348.72
06/07/1999	Hopkins, Will E	P	00021	City Of Chicago Police	$6.50
06/07/1999	Hopkins, Will E	P	00021	City Of Chicago Police	$65.56
06/07/1999	Hopkins, Will E	P	00021	City Of Chicago Police	$0.96
10/07/1997	Holmes, Richard	P	00017	City Of Chicago Police	$200.61
02/16/2008	Hatter, Corey	P	00011	City Of Chicago Police	$0.80
02/16/2008	Hatter, Corey	P	00011	City Of Chicago Police	$273.13
02/16/2008	Hatter, Corey	P	00011	City Of Chicago Police	$6.50
02/16/2008	Hatter, Corey	P	00011	City Of Chicago Police	$0.51
02/16/2008	Hatter, Corey	P	00011	City Of Chicago Police	$569.46

Incident Date	Claimant	Rank	Assigned to Unit	Insured	Total Paid
02/16/2008	Hatter, Corey	P	00011	City Of Chicago Police	$6.50
02/16/2008	Hatter, Corey	P	00011	City Of Chicago Police	$1.06
02/16/2008	Hatter, Corey	P	00011	City Of Chicago Police	$66.25
02/16/2008	Hatter, Corey	P	00011	City Of Chicago Police	$6.50
02/16/2008	Hatter, Corey	P	00011	City Of Chicago Police	$0.80
02/16/2008	Hatter, Corey	P	00011	City Of Chicago Police	$6.50
02/16/2008	Hatter, Corey	P	00011	City Of Chicago Police	$66.25
02/16/2008	Hatter, Corey	P	00011	City Of Chicago Police	$121.21
02/16/2008	Hatter, Corey	P	00011	City Of Chicago Police	$615.00
02/16/2008	Hatter, Corey	P	00011	City Of Chicago Police	$6.50
12/15/2008	GARTH, WALTER	9161	023	City Of Chicago Police	$61.52
12/15/2008	GARTH, WALTER	9161	023	City Of Chicago Police	$2.02
12/15/2008	GARTH, WALTER	9161	023	City Of Chicago Police	$6.50
01/14/2003	Fuda, Frank J	P	00007	City Of Chicago Police	$36.73
01/14/2003	Fuda, Frank J	P	00007	City Of Chicago Police	$618.07
01/14/2003	Fuda, Frank J	P	00007	City Of Chicago Police	$6.50
01/14/2003	Fuda, Frank J	P	00007	City Of Chicago Police	$7.48
01/14/2003	Fuda, Frank J	P	00007	City Of Chicago Police	$193.04
01/14/2003	Fuda, Frank J	P	00007	City Of Chicago Police	$326.95
01/14/2003	Fuda, Frank J	P	00007	City Of Chicago Police	$7.84
01/14/2003	Fuda, Frank J	P	00007	City Of Chicago Police	$155.28
01/14/2003	Fuda, Frank J	P	00007	City Of Chicago Police	$62.77
01/14/2003	Fuda, Frank J	P	00007	City Of Chicago Police	$6.50
01/14/2003	Fuda, Frank J	P	00007	City Of Chicago Police	$1.60
01/14/2003	Fuda, Frank J	P	00007	City Of Chicago Police	$6.50
04/22/2006	Eigenbauer, Robert	P	00014	City Of Chicago Police	$106.61
04/22/2006	Eigenbauer, Robert	P	00014	City Of Chicago Police	$6.50
07/21/2007	Deraedt, Craig A	P	00016	City Of Chicago Police	$74.55
12/05/1995	Davis, William H	P	00007	City Of Chicago Police	$6.50
12/05/1995	Davis, William H	P	00007	City Of Chicago Police	$321.38
12/05/1995	Davis, William H	P	00007	City Of Chicago Police	$6.50
12/05/1995	Davis, William H	P	00007	City Of Chicago Police	$36.69
12/05/1995	Davis, William H	P	00007	City Of Chicago Police	$6.50

Incident Date	Claimant	Rank	Assigned to Unit	Insured	Total Paid
12/05/1995	Davis, William H	P	00007	City Of Chicago Police	$250.00
12/05/1995	Davis, William H	P	00007	City Of Chicago Police	$6.50
09/28/1993	Dace, Veronica	P	00005	City Of Chicago Police	$615.00
09/28/1993	Dace, Veronica	P	00005	City Of Chicago Police	$6.50
09/28/1993	Dace, Veronica	P	00005	City Of Chicago Police	$200.61
09/28/1993	Dace, Veronica	P	00005	City Of Chicago Police	$116.51
05/14/2010	DARCY, PATRICIA	9161		City Of Chicago Police	$6.50
05/14/2010	DARCY, PATRICIA	9161		City Of Chicago Police	$769.23
05/14/2010	DARCY, PATRICIA	9161		City Of Chicago Police	$6.50
05/14/2010	DARCY, PATRICIA	9161		City Of Chicago Police	$69.74
05/14/2010	DARCY, PATRICIA	9161		City Of Chicago Police	$6.50
05/14/2010	DARCY, PATRICIA	9161		City Of Chicago Police	$4.54
05/14/2010	DARCY, PATRICIA	9161		City Of Chicago Police	$185.93
09/13/2002	Carli, Lisa D	P	00284	City Of Chicago Police	$6.50
09/13/2002	Carli, Lisa D	P	00284	City Of Chicago Police	$6.50
09/13/2002	Carli, Lisa D	P	00284	City Of Chicago Police	$62.77
09/13/2002	Carli, Lisa D	P	00284	City Of Chicago Police	$719.00
09/13/2002	Carli, Lisa D	P	00284	City Of Chicago Police	$1.60
09/13/2002	Carli, Lisa D	P	00284	City Of Chicago Police	$1.32
09/13/2002	Carli, Lisa D	P	00284	City Of Chicago Police	$6.50
03/16/2011	CHESTER, PAUL	3286		City Of Chicago Police	$2.04
03/16/2011	CHESTER, PAUL	3286		City Of Chicago Police	$6.50
03/16/2011	CHESTER, PAUL	3286		City Of Chicago Police	$286.03
08/15/2002	Brumley, Cedric	P	00004	City Of Chicago Police	$937.36
08/15/2002	Brumley, Cedric	P	00004	City Of Chicago Police	$94.03
08/15/2002	Brumley, Cedric	P	00004	City Of Chicago Police	$265.51
08/15/2002	Brumley, Cedric	P	00004	City Of Chicago Police	$6.60
08/15/2002	Brumley, Cedric	P	00004	City Of Chicago Police	$106.61
08/15/2002	Brumley, Cedric	P	00004	City Of Chicago Police	$6.50
08/15/2002	Brumley, Cedric	P	00004	City Of Chicago Police	$6.50
08/15/2002	Brumley, Cedric	P	00004	City Of Chicago Police	$796.97
08/15/2002	Brumley, Cedric	P	00004	City Of Chicago Police	$6.50
08/15/2002	Brumley, Cedric	P	00004	City Of Chicago Police	$6.50

Incident Date	Claimant	Rank	Assigned to Unit	Insured	Total Paid
08/15/2002	Brumley, Cedric	P	00004	City Of Chicago Police	$6.50
08/15/2002	Brumley, Cedric	P	00004	City Of Chicago Police	$6.50
08/15/2002	Brumley, Cedric	P	00004	City Of Chicago Police	$6.50
08/15/2002	Brumley, Cedric	P	00004	City Of Chicago Police	$6.50
08/15/2002	Brumley, Cedric	P	00004	City Of Chicago Police	$369.40
08/15/2002	Brumley, Cedric	P	00004	City Of Chicago Police	$340.75
08/15/2002	Brumley, Cedric	P	00004	City Of Chicago Police	$110.23
08/15/2002	Brumley, Cedric	P	00004	City Of Chicago Police	$530.65
08/15/2002	Brumley, Cedric	P	00004	City Of Chicago Police	$227.59
08/15/2002	Brumley, Cedric	P	00004	City Of Chicago Police	$6.50
02/07/2008	Bohan, Cecila	P	00022	City Of Chicago Police	$74.55
02/07/2008	Bohan, Cecila	P	00022	City Of Chicago Police	$762.29
02/07/2008	Bohan, Cecila	P	00022	City Of Chicago Police	$6.50
02/07/2008	Bohan, Cecila	P	00022	City Of Chicago Police	$62.77
02/07/2008	Bohan, Cecila	P	00022	City Of Chicago Police	$6.50
02/07/2008	Bohan, Cecila	P	00022	City Of Chicago Police	$1.60
04/10/2000	Barney, Walter	P	00004	City Of Chicago Police	$653.48
04/10/2000	Barney, Walter	P	00004	City Of Chicago Police	$635.19
04/10/2000	Barney, Walter	P	00004	City Of Chicago Police	$137.54
04/10/2000	Barney, Walter	P	00004	City Of Chicago Police	$6.50
04/10/2000	Barney, Walter	P	00004	City Of Chicago Police	$6.94
04/10/2000	Barney, Walter	P	00004	City Of Chicago Police	$146.57
04/10/2000	Barney, Walter	P	00004	City Of Chicago Police	$6.50
04/10/2000	Barney, Walter	P	00004	City Of Chicago Police	$15.25
04/10/2000	Barney, Walter	P	00004	City Of Chicago Police	$206.31
04/10/2000	Barney, Walter	P	00004	City Of Chicago Police	$6.50
04/10/2000	Barney, Walter	P	00004	City Of Chicago Police	$128.97
04/10/2000	Barney, Walter	P	00004	City Of Chicago Police	$6.50
04/10/2000	Barney, Walter	P	00004	City Of Chicago Police	$235.83
04/10/2000	Barney, Walter	P	00004	City Of Chicago Police	$6.50
04/10/2000	Barney, Walter	P	00004	City Of Chicago Police	$138.83
04/10/2000	Barney, Walter	P	00004	City Of Chicago Police	$6.50
04/10/2000	Barney, Walter	P	00004	City Of Chicago Police	$8.12

Incident Date	Claimant	Rank	Assigned to Unit	Insured	Total Paid
04/10/2000	Barney, Walter	P	00004	City Of Chicago Police	$106.61
04/10/2000	Barney, Walter	P	00004	City Of Chicago Police	$6.50
04/10/2000	Barney, Walter	P	00004	City Of Chicago Police	$137.54
04/10/2000	Barney, Walter	P	00004	City Of Chicago Police	$6.50
04/10/2000	Barney, Walter	P	00004	City Of Chicago Police	$6.94
04/10/2000	Barney, Walter	P	00004	City Of Chicago Police	$83.80
04/10/2000	Barney, Walter	P	00004	City Of Chicago Police	$6.50
04/10/2000	Barney, Walter	P	00004	City Of Chicago Police	$208.92
04/10/2000	Barney, Walter	P	00004	City Of Chicago Police	$6.50
04/10/2000	Barney, Walter	P	00004	City Of Chicago Police	$1.52
04/10/2000	Barney, Walter	P	00004	City Of Chicago Police	$138.83
04/10/2000	Barney, Walter	P	00004	City Of Chicago Police	$6.50
04/10/2000	Barney, Walter	P	00004	City Of Chicago Police	$8.12
04/10/2000	Barney, Walter	P	00004	City Of Chicago Police	$6.50
04/10/2000	Barney, Walter	P	00004	City Of Chicago Police	$106.61
04/10/2000	Barney, Walter	P	00004	City Of Chicago Police	$113.00
04/10/2000	Barney, Walter	P	00004	City Of Chicago Police	$3.29
04/10/2000	Barney, Walter	P	00004	City Of Chicago Police	$6.50
04/10/2000	Barney, Walter	P	00004	City Of Chicago Police	$6.50
04/10/2000	Barney, Walter	P	00004	City Of Chicago Police	$5.17
07/28/2001	Anthony, Wanda	P	00016	City Of Chicago Police	$148.01
07/28/2001	Anthony, Wanda	P	00016	City Of Chicago Police	$150.57
11/06/2007	Anderson, Rhonda M	P	00189	City Of Chicago Police	$6.50
11/06/2007	Anderson, Rhonda M	P	00189	City Of Chicago Police	$66.25
11/06/2007	Anderson, Rhonda M	P	00189	City Of Chicago Police	$6.50
11/06/2007	Anderson, Rhonda M	P	00189	City Of Chicago Police	$0.80
11/06/2007	Anderson, Rhonda M	P	00189	City Of Chicago Police	$1.92
11/06/2007	Anderson, Rhonda M	P	00189	City Of Chicago Police	$158.68
02/12/2009	ANDREWS, PATRICK	9161	020	City Of Chicago Police	$46.19
02/12/2009	ANDREWS, PATRICK	9161	020	City Of Chicago Police	$710.63
02/12/2009	ANDREWS, PATRICK	9161	020	City Of Chicago Police	$253.38
02/12/2009	ANDREWS, PATRICK	9161	020	City Of Chicago Police	$108.82
07/05/2010	ACCARDO, ROSEMARY			City Of Chicago Police	$6.50

Incident Date	Claimant	Rank	Assigned to Unit	Insured	Total Paid
07/05/2010	ACCARDO, ROSEMARY			City Of Chicago Police	$393.76
07/05/2010	ACCARDO, ROSEMARY			City Of Chicago Police	$5.78

Claim Total	Amount
277	$34,175.02

Claim Total	Amount
292	$35,932.50

Third Party Orders.
(All Amounts)

[Or2013-642]

Ordered, That the City Comptroller is authorized and directed to issue payments in conformity with the schedule herein set forth, to physicians, hospitals, nurses or other individuals, in settlement for hospital, medical and nursing services rendered to the injured members of the Police Department and/or the Fire Department herein named; provided such members of the Police Department and/or Fire Department shall enter into an agreement in writing with the City of Chicago to the effect that, should it appear that any of said members of the Police Department and/or Fire Department have received any sum of money from the party whose negligence caused such injury, or have instituted proceedings against such party for the recovery of damage on account of such injury or medical expenses, then in that event the City shall be reimbursed by such member of the Police Department and/or the Fire Department out of any sum that such member of the Police Department and/or Fire Department has received or may hereafter receive from such third party on account of such injury or medical expenses, not to exceed the expense in accordance with Opinion Number 1422 of the Corporation Counsel of said City, dated March 19, 1926. The payment of any of these bills shall not be construed as approval of any previous claims pending or future claims for expenses or benefits on account of any alleged injury to the individuals named. The total amount of such claims, as allowed, is set opposite the names of the injured members of the Police Department and/or the Fire Department and the payments are to be drawn in favor of the proper claimants and charged to the following Account Numbers: 100-57-2005-0937; 610-57-4415-0937; 740-57-4415-0937; 100-59-2005-0937; 610-59-4415-0937; and 740-59-4415-0937.

[Third party orders printed on pages 61623 through 61626 of this *Journal*.]

PAYMENT OF MISCELLANEOUS REFUNDS, COMPENSATION FOR PROPERTY DAMAGE, ET CETERA.

[Or2013-646]

The Committee on Finance submitted the following report:

CHICAGO, October 16, 2013.

To the President and Members of the City Council:

Your Committee on Finance, having had under consideration an order authorizing the payment of various small claims against the City of Chicago, having had the same under

(Continued on page 61627)

City Of Chicago

Police & Fire Third-Party Orders

	Incident Date	Claimant	Rank	Assigned to Unit	Insured	Total Paid
Insured Name1: City Of Chicago Police						
	01/26/2010	YOUNG, JAMES	9161	189	City Of Chicago Police	$6.50
	01/26/2010	YOUNG, JAMES	9161	189	City Of Chicago Police	$0.62
	01/26/2010	YOUNG, JAMES	9161	189	City Of Chicago Police	$51.41
	11/19/2002	Villanueva, Kristen	P	00007	City Of Chicago Police	$6.50
	11/19/2002	Villanueva, Kristen	P	00007	City Of Chicago Police	$6.13
	11/19/2002	Villanueva, Kristen	P	00007	City Of Chicago Police	$79.96
	07/15/2008	Torres, Eddie J	P	00019	City Of Chicago Police	$43.50
	07/15/2008	Torres, Eddie J	P	00019	City Of Chicago Police	$6.50
	07/15/2008	Torres, Eddie J	P	00019	City Of Chicago Police	$0.31
	05/06/1997	Strocchia, Catherine	P	00010	City Of Chicago Police	$1,115.53
	12/15/2006	Soltis, David	P	00002	City Of Chicago Police	$6.50
	12/15/2006	Soltis, David	P	00002	City Of Chicago Police	$69.74
	12/15/2006	Soltis, David	P	00002	City Of Chicago Police	$0.58
	12/15/2006	Soltis, David	P	00002	City Of Chicago Police	$311.79
	12/15/2006	Soltis, David	P	00002	City Of Chicago Police	$336.45
	12/15/2006	Soltis, David	P	00002	City Of Chicago Police	$0.62
	12/15/2006	Soltis, David	P	00002	City Of Chicago Police	$6.50
	12/15/2006	Soltis, David	P	00002	City Of Chicago Police	$6.50
	11/15/2008	Smolek, Michael A	P	00013	City Of Chicago Police	$2.81
	08/31/2000	Selke, Michael J	P	00008	City Of Chicago Police	$0.80
	08/31/2000	Selke, Michael J	P	00008	City Of Chicago Police	$6.50
	08/31/2000	Selke, Michael J	P	00008	City Of Chicago Police	$66.25
	08/31/2000	Selke, Michael J	P	00008	City Of Chicago Police	$1,239.72
	08/31/2000	Selke, Michael J	P	00008	City Of Chicago Police	$1,329.34
	08/31/2000	Selke, Michael J	P	00008	City Of Chicago Police	$0.25
	08/31/2000	Selke, Michael J	P	00008	City Of Chicago Police	$131.45
	05/06/2009	STEHLIK, SCOTT	9161	701	City Of Chicago Police	$7.50
	05/06/2009	STEHLIK, SCOTT	9161	701	City Of Chicago Police	$7.50
	01/05/1996	Rivera, Sally A	P	00025	City Of Chicago Police	$6.50

Incident Date	Claimant	Rank	Assigned to Unit	Insured	Total Paid
01/05/1996	Rivera, Sally A	P	00025	City Of Chicago Police	$101.28
01/05/1996	Rivera, Sally A	P	00025	City Of Chicago Police	$1.23
06/23/2009	REWERS, RONALD	9161	019	City Of Chicago Police	$3,953.23
06/06/1988	Phillips, Susan	P	00004	City Of Chicago Police	$2,141.31
05/15/1993	Perez-Burgos, Carolyn	P	00010	City Of Chicago Police	$1,732.46
09/02/2006	Pena, Lillian	P	00021	City Of Chicago Police	$2,168.00
10/09/2007	Oconnell, James M	P	00021	City Of Chicago Police	$21.78
02/24/1998	Oconnell, Dennis L	P	00006	City Of Chicago Police	$6.50
02/24/1998	Oconnell, Dennis L	P	00006	City Of Chicago Police	$531.30
05/03/2008	Obrecki, Robert	P	00016	City Of Chicago Police	$27.13
05/03/2008	Obrecki, Robert	P	00016	City Of Chicago Police	$6.50
05/03/2008	Obrecki, Robert	P	00016	City Of Chicago Police	$334.98
05/03/2008	Obrecki, Robert	P	00016	City Of Chicago Police	$6.50
05/03/2008	Obrecki, Robert	P	00016	City Of Chicago Police	$0.69
05/03/2008	Obrecki, Robert	P	00016	City Of Chicago Police	$502.02
05/03/2008	Obrecki, Robert	P	00016	City Of Chicago Police	$498.18
01/02/2003	Moran, John W	P	00153	City Of Chicago Police	$6.28
11/15/2008	Miller Jr, Ronnie	P	00018	City Of Chicago Police	$22.35
11/15/2008	Miller Jr, Ronnie	P	00018	City Of Chicago Police	$2.84
11/18/2007	Miceli, Mary	P	00018	City Of Chicago Police	$4.78
11/18/2007	Miceli, Mary	P	00018	City Of Chicago Police	$21.03
03/07/2002	Merriweather, Sheila A	P	00005	City Of Chicago Police	$1.60
03/07/2002	Merriweather, Sheila A	P	00005	City Of Chicago Police	$6.50
03/07/2002	Merriweather, Sheila A	P	00005	City Of Chicago Police	$62.77
03/07/2002	Merriweather, Sheila A	P	00005	City Of Chicago Police	$62.77
03/07/2002	Merriweather, Sheila A	P	00005	City Of Chicago Police	$6.50
03/07/2002	Merriweather, Sheila A	P	00005	City Of Chicago Police	$1.60
12/25/2006	Manning, Christopher J.	P	00015	City Of Chicago Police	$5.17
05/16/1999	Mackey, Patricia J	P	00044	City Of Chicago Police	$7.50
05/16/1999	Mackey, Patricia J	P	00044	City Of Chicago Police	$415.87
07/26/2009	MCGUIRE, KERRY L	9161	017	City Of Chicago Police	$1,123.84
07/26/2009	MCGUIRE, KERRY L	9161	017	City Of Chicago Police	$0.40
07/26/2009	MCGUIRE, KERRY L	9161	017	City Of Chicago Police	$6.50

Incident Date	Claimant	Rank	Assigned to Unit	Insured	Total Paid
07/26/2009	MCGUIRE, KERRY L	9161	017	City Of Chicago Police	$211.76
12/11/2008	LITTLE, ALEXANDRA			City Of Chicago Police	$3.47
08/07/2008	Kirkilas, Gary S	P	00012	City Of Chicago Police	$7.50
11/28/2006	Keating, Renata M	P	00013	City Of Chicago Police	$4.89
06/23/2009	JACKSON, ANTHONY			City Of Chicago Police	$1,065.34
05/26/2008	Hayman, Phillip H	P	00008	City Of Chicago Police	$2.30
02/16/2008	Hatter, Corey	P	00011	City Of Chicago Police	$1.06
02/16/2008	Hatter, Corey	P	00011	City Of Chicago Police	$6.50
02/16/2008	Hatter, Corey	P	00011	City Of Chicago Police	$569.46
06/06/2008	Gricki-Onorato, Victoria V	P	00014	City Of Chicago Police	$178.50
01/14/2003	Fuda, Frank J	P	00007	City Of Chicago Police	$1,044.11
05/02/2006	Foster, Teresa	P	00002	City Of Chicago Police	$11.10
05/02/2006	Foster, Teresa	P	00002	City Of Chicago Police	$11.10
04/22/2006	Eigenbauer, Robert	P	00014	City Of Chicago Police	$6.50
04/22/2006	Eigenbauer, Robert	P	00014	City Of Chicago Police	$325.81
11/15/2008	Duran, Rene	P	00013	City Of Chicago Police	$30.46
09/01/1999	Duffy, Cathleen	P	00018	City Of Chicago Police	$38.08
12/05/1995	Davis, William H	P	00007	City Of Chicago Police	$2,665.13
09/28/1993	Dace, Veronica	P	00005	City Of Chicago Police	$154.58
09/28/1993	Dace, Veronica	P	00005	City Of Chicago Police	$6.50
09/05/1987	Crowley, James	P	00002	City Of Chicago Police	$15,701.50
09/05/1987	Crowley, James	P	00002	City Of Chicago Police	$15,195.00
07/23/2008	Clavijo, Paul	P	00023	City Of Chicago Police	$12.93
09/13/2002	Carli, Lisa D	P	00284	City Of Chicago Police	$1,224.00
08/30/2009	COATS, CHRISTOPHER	9161	022	City Of Chicago Police	$11.46
08/30/2009	COATS, CHRISTOPHER	9161	022	City Of Chicago Police	$8.76
08/15/2002	Brumley, Cedric	P	00004	City Of Chicago Police	$5,605.17
08/15/2002	Brumley, Cedric	P	00004	City Of Chicago Police	$1,162.76
08/15/2002	Brumley, Cedric	P	00004	City Of Chicago Police	$3,265.82
08/15/2002	Brumley, Cedric	P	00004	City Of Chicago Police	$5,628.77
08/15/2002	Brumley, Cedric	P	00004	City Of Chicago Police	$5,622.12
08/15/2002	Brumley, Cedric	P	00004	City Of Chicago Police	$5,588.88
08/15/2002	Brumley, Cedric	P	00004	City Of Chicago Police	$6,317.08

Incident Date	Claimant	Rank	Assigned to Unit	Insured	Total Paid
08/15/2002	Brumley, Cedric	P	00004	City Of Chicago Police	$1,600.24
08/15/2002	Brumley, Cedric	P	00004	City Of Chicago Police	$5,575.25
02/07/2008	Bohan, Cecila	P	00022	City Of Chicago Police	$154.86
02/07/2008	Bohan, Cecila	P	00022	City Of Chicago Police	$154.86
06/21/2009	BORSKI, MARK	9152	701	City Of Chicago Police	$6.23
11/06/2007	Anderson, Rhonda M	P	00189	City Of Chicago Police	$0.43
11/06/2007	Anderson, Rhonda M	P	00189	City Of Chicago Police	$6.50
11/06/2007	Anderson, Rhonda M	P	00189	City Of Chicago Police	$0.43
11/06/2007	Anderson, Rhonda M	P	00189	City Of Chicago Police	$231.44
11/06/2007	Anderson, Rhonda M	P	00189	City Of Chicago Police	$231.44
11/06/2007	Anderson, Rhonda M	P	00189	City Of Chicago Police	$6.50
11/15/2007	Aguilera, Melissa A	P	00003	City Of Chicago Police	$14.88
02/12/2009	ANDREWS, PATRICK	9161	020	City Of Chicago Police	$3.46
02/12/2009	ANDREWS, PATRICK	9161	020	City Of Chicago Police	$33,313.20

Claim Total	Amount
109	$131,633.77

Claim Total	Amount
109	$131,633.77

(Continued from page 61622)

advisement, begs leave to report and recommend that Your Honorable Body *Pass* the proposed order transmitted herewith.

This recommendation was concurred in by a viva voce vote of the members of the committee, with no dissenting vote.

Respectfully submitted,

(Signed) EDWARD M. BURKE,
Chairman.

On motion of Alderman Burke, the said proposed order transmitted with the foregoing committee report was *Passed* by yeas and nays as follows:

Yeas -- Aldermen Moreno, Fioretti, Dowell, Burns, Hairston, Sawyer, Holmes, Harris, Beale, Balcer, Cárdenas, Quinn, Burke, Foulkes, Thompson, Thomas, Lane, O'Shea, Cochran, Brookins, Muñoz, Zalewski, Chandler, Solis, Maldonado, Burnett, Ervin, Graham, Reboyras, Suarez, Waguespack, Mell, Austin, Colón, Sposato, Mitts, Cullerton, Laurino, P. O'Connor, M. O'Connor, Reilly, Smith, Tunney, Arena, Cappleman, Pawar, Osterman, Moore, Silverstein -- 49.

Nays -- None.

Alderman Balcer moved to reconsider the foregoing vote. The motion was lost.

The following is said order as passed:

Ordered, That the City Comptroller is authorized and directed to pay the following named claimants the respective amounts set opposite their names, said amount to be paid in full and final settlement on each claim on the date and location by type of claim as follows:

[List of claimants printed on page 61628
of this *Journal.*]

City Of Chicago

Journal Report for City Council GL Claims

Last Name	First Name	Address	City	State	Zip Code	DOL	Total Paid	Payee	Location of Accident
BENIGNO	DIANA	3721 N PIONEER AVE	CHICAGO	IL	60634	12/12/2011	$337.51	Claimant	N ADDISON AND FOREST
BIAS	VALERIE	7723 S. BISHOP STREET	CHICAGO	IL	60620	05/12/2012	$20.00	Claimant	7700 S WOLCOTT
BISHOP	LISA	911 W BUENA AVE.	CHICAGO	IL	60613	06/06/2012	$88.40	CITY OF CHGO. DEPT OF	N NORTH AVE S OF LSD
BUTT	FAROOQ	2815 RAMADAWAY	GREENBAY	WI	54304	10/04/2012	$241.18	Claimant	600 N LAKE SHORE DRIVE
COLEMAN	LUCILLE	8501 W.HIGGINS ROAD	CHICAGO	IL	60631	04/07/2013	$1,004.55	Claimant	11400 S STATE
CONDRY	CAROLYN	2501 CROWSNEST DROVE	HOBART	IN	46342	04/26/2012	$517.61	Claimant	99 S VINCENNES
CORONA	SALVADOR	3255 N OCONTO AVE	CHICAGO	IL	60634	04/^2/2012	$1,473.51	Claimant	3418 N CICERO
COYNE	MARIBETH	7030 HILLCREST DRIVE	DOWNERS	IL	60516	05/21/2013	$344.76	Claimant	2323 N GENEVA TERRACE
DAVIS	YOKI	8623 S WOLCOTT	CHICAGO	IL	60620	11/23/2011	$137.50	Claimant	8700 S ASHLAND
DISCH	TIMOTHY	1246 W DIVERSEY PKWY	CHICAGO	IL	60614	04/26/2012	$228.84	Claimant	W DIVERSEY
ESTERS	GARY	4317 S COTTAGE GROVE	CHICAGO	IL	60653	07/18/2012	$484.20	CITY OF CHGO. DEPT OF	300 N FULTON
GANDOLFO	CARLOS	510 W BELMONT AVE	CHICAGO	IL	60657	04/23/2013	$190.14	Claimant	3200 W BELMONT AVE
GRIFFIN	GLENDA	48 E.75TH STREET	CHICAGO	IL	60619	11/21/2012	$527.23	Claimant	W 87TH AND HOLLAND
HADDAD	MATTHEW	18125 HUMMINGBIRD DRIVE	TINLEY PARK	IL	60487	03/29/2011	$469.31	Claimant	400 E LOWER WACKER
HERNANDEZ	JOSE	6425 S PULASKI	CHICAGO	IL	60629	03/14/2012	$1,657.88	Claimant	6400 S PULASKI
MOORE	DAVID	945 LOCKWOOD CT	BATAVIA	IL	60510	06/26/2012	$265.31	Claimant	1901 W LARCHMONT AT
McCarty	Kathryn	1358 5 W Estes	Chicago	IL	60660	04/13/2008	$186.36	Claimant	N lake Shore Dr
REYES	CRUZ	2434 W. HARRISON	CHICAGO	IL	60612	04/02/2012	$697.47	Claimant	3110 S WENTWORTH AVE
SANDERSFELD	DAVID	4910 N. AVERS AVE.	CHICAGO	IL	60625	06/09/2011	$23.75	Claimant	N HALSTED SOUTH OF
SCOTT	CRAIG	4905 N. GLENWOOD AVENUE	CHICAGO	IL	60640	04/07/2009	$515.95	DEPARTMENT OF REVENUE	1000 W ARGYLE
SIMMONS	PHILLIP	3930 N PINE GROVE	CHICAGO	IL	60613	06/21/2013	$749.07	Claimant	E CHICAGO AND WELLS
TAPPER	JOHN	1430 W BYRON	CHCIAGO	IL	60613	01/10/2010	$1,462.50	Claimant	1430 W BYRON
TOPPEL	ROBERT	8764 CORCORAN RD	HOMETOWN	IL	60456	04/07/2012	$1,416.15	Claimant	5701 S CICERO
WASHINGTON	VANESSA	737 E 91st PLACE	CHICAGO	IL	60619	02/22/2013	$366.33	Claimant	5590 S SOUTH SHORE
ZAVESKY	JUANITA	13243 S. AVENUE "L"	CHICAGO	IL	60633	10/27/2012	$587.00	Claimant	13400 S AVENUE "L"

	Number	Amount
Total of Split Claims.	25	$13,992.51

PAYMENT OF SUNDRY CLAIMS FOR CONDOMINIUM REFUSE REBATES.
[Or2013-647]

The Committee on Finance submitted the following report:

CHICAGO, October 16, 2013.

To the President and Members of the City Council:

Your Committee on Finance, having had under consideration an order authorizing the payment of various condominium refuse rebate claims against the city, having had the same under advisement, begs leave to report and recommend that Your Honorable Body *Pass* the proposed order transmitted herewith.

This recommendation was concurred in by a viva voce vote of the members of the committee, with no dissenting vote.

Respectfully submitted,

(Signed) EDWARD M. BURKE,
Chairman.

On motion of Alderman Burke, the said proposed order transmitted with the foregoing committee report was *Passed* by yeas and nays as follows:

Yeas -- Aldermen Moreno, Fioretti, Dowell, Burns, Hairston, Sawyer, Holmes, Harris, Beale, Balcer, Cárdenas, Quinn, Burke, Foulkes, Thompson, Thomas, Lane, O'Shea, Cochran, Brookins, Muñoz, Zalewski, Chandler, Solis, Maldonado, Burnett, Ervin, Graham, Reboyras, Suarez, Waguespack, Mell, Austin, Colón, Sposato, Mitts, Cullerton, Laurino, P. O'Connor, M. O'Connor, Reilly, Smith, Tunney, Arena, Cappleman, Pawar, Osterman, Moore, Silverstein -- 49.

Nays -- None.

Alderman Balcer moved to reconsider the foregoing vote. The motion was lost.

The following is said order as passed:

Ordered, That the City Comptroller is authorized and directed to pay the following named claimants the respective amounts set opposite their names, said amounts to be paid in full as follows and charged to Account Number 100-99-4415-0939-0939:

[List of claimants printed on pages 61630 through 61635 of this *Journal*.]

CITY OF CHICAGO
COMMITTEE ON FINANCE
REFUSE REBATE COUNCIL ORDERS--PASSED

MEETING DATE 10/16/2013

CONDOMINIUM/ COOPERATIVE NAME	NO. OF ELGIBLE UNITS	TYPE		AMOUNT OF REBATE	******* SPONSOR ******************	
ADDISON HERITAGE CONDO. ASSN.	9	ANNUAL	2010	675.00	NICHOLAS SPOSATO	36
ANDERSONVILLE POINTE CONDO.	28	ANNUAL	2010	2,100.00	PATRICK J O'CONNOR	40
ARCHER HEIGHTS I CONDO ASSOC.	19	ANNUAL	2010	1,425.00	EDWARD M. BURKE	14
ARCHER LOFTS	73	ANNUAL	2010	5,475.00	ROBERT FIORETTI	02
ARMITAGE-HOWE CONDOMINIUM ASSN	15	ANNUAL	2010	1,125.00	MICHELE SMITH	43
ASHLAND TOWERS CONDOMINIUM	38	ANNUAL	2010	2,850.00	HOWARD BROOKINS JR.	21
BACK YARD LOFTS CONDO. ASSOC.	16	ANNUAL	2010	1,200.00	WILLIE COCHRAN	20
BELDEN LANDMARK CONDO. ASSN.	12	ANNUAL	2010	900.00	SCOTT WAGUESPACK	32
BELVON CONDOMINIUM ASSOCIATION	9	ANNUAL	2010	675.00	MICHELLE HARRIS	08
BERWICK CONDOMINIUM ASSN.	18	ANNUAL	2010	1,350.00	THOMAS TUNNEY	44
BEVERLY LANE TOWNHOME,ASSOC.	16	ANNUAL	2010	1,200.00	MATTHEW O'SHEA	19
BEVERLY POINT CONDOMINIUM	24	ANNUAL	2010	1,800.00	MATTHEW O'SHEA	19
BLACKSTONE & 57TH STREET CONDO	13	ANNUAL	2010	975.00	LESLIE HAIRSTON	05
BLACKSTONE CONDOMINIUM	20	ANNUAL	2010	1,500.00	LESLIE HAIRSTON	05
BLACKSTONE COURT CONDOMINIUM	13	ANNUAL	2010	975.00	LESLIE HAIRSTON	05
BRIDGEVIEW GARDENS CONDOMINIUM	12	ANNUAL	2010	900.00	MARY O'CONNOR	41
BRYN MAWR PLACE 1 CONDO ASSN.	59	ANNUAL	2010	4,425.00	MARY O'CONNOR	41
BYRON GREYSTONE CONDO. ASSN.	12	ANNUAL	2010	900.00	THOMAS TUNNEY	44
CAMERON COURT CONDO. ASSN.	18	ANNUAL	2010	1,350.00	MARGARET LAURINO	39
CAMPUS PARK CONDO ASSOC	7	ANNUAL	2010	525.00	WILLIAM BURNS	04
CARL SANDBURG VILLAGE CONDO.7	616	ANNUAL	2010	42,019.80	BRENDAN REILLY	42
CASTLETON RENISSANCE CONDO	37	ANNUAL	2010	2,775.00	REY COLON	35
CHATHAM PARK VILLAGE CO-OP	552	ANNUAL	2010	41,400.00	RODERICK SAWYER	06
CHEVALIER CONDOMINIUM ASSOC	20	ANNUAL	2010	1,500.00	MARY O'CONNOR	41
CHRISTIANA COURT CONDO. ASSOC.	16	ANNUAL	2010	1,200.00	RICHARD F. MELL	33
CLEAR RIDGE CONDO. ASSN. I	24	ANNUAL	2010	1,800.00	MICHAEL R. ZALEWSKI	23
COLUMBIA PLACE TOWNHOMES CONDO	64	ANNUAL	2010	4,800.00	SCOTT WAGUESPACK	32
COMMONWEALTH PLAZA CONDO. ASSN	370	ANNUAL	2010	24,693.40	THOMAS TUNNEY	44
CONSERVANCY AT NORTH PARK I	40	ANNUAL	2010	3,000.00	MARGARET LAURINO	39
CONSERVANCY AT NORTH PARK II	40	ANNUAL	2010	3,000.00	MARGARET LAURINO	39
CONSERVANCY AT NORTH PARK III	40	ANNUAL	2010	3,000.00	MARGARET LAURINO	39
CONSERVANCY AT NORTH PARK IV	40	ANNUAL	2010	3,000.00	MARGARET LAURINO	39
COPII POINT CONDOS	6	ANNUAL	2010	450.00	JOE MOORE	49
CORNELL PARK CONDO. ASSOC.	38	ANNUAL	2010	2,850.00	LESLIE HAIRSTON	05
CORNELL TERRACE CONDOMINIUMS	6	ANNUAL	2010	450.00	LESLIE HAIRSTON	05
COURTYARD 79TH ST. CONDOMINIUM	18	ANNUAL	2010	1,350.00	MARTY QUINN	13
DAKOTA CONDOMINIUM ASSOCIATION	26	ANNUAL	2010	1,950.00	WILLIE COCHRAN	20
DEARBORN VILLAGE I CONDO.ASSN.	48	ANNUAL	2010	3,600.00	ROBERT FIORETTI	02
DEARBORN VILLAGE III	48	ANNUAL	2010	3,600.00	PAT DOWELL	03
DICKENS PLACE CONDO. ASSN.	25	ANNUAL	2010	1,875.00	AMEYA PAWAR	47
DORCHESTER HOMES REALTY TRUST	15	ANNUAL	2010	1,125.00	LESLIE HAIRSTON	05
DRAKE MANOR CONDOMINIUMS	8	ANNUAL	2010	600.00	RICHARD F. MELL	33
EAST POINT CONDOMINIUM ASSOC.	160	ANNUAL	2010	12,000.00	HARRY OSTERMAN	48
EDGEWOOD MANOR CONDO ASSOC. #1	11	ANNUAL	2010	825.00	MARY O'CONNOR	41
EDISON PARKER CONDOMINIUM #1	12	ANNUAL	2010	900.00	MARY O'CONNOR	41

C I T Y O F C H I C A G O
COMMITTEE ON FINANCE
REFUSE REBATE COUNCIL ORDERS--PASSED

MEETING DATE 10/16/2013

CONDOMINIUM/ COOPERATIVE NAME	NO. OF ELGIBLE UNITS	TYPE		AMOUNT OF REBATE	******* SPONSOR ******************	
EDISON PLACE CONDO ASSOCIATION	27	ANNUAL	2010	2,025.00	MARY O'CONNOR	41
EL LAGO CONDOMINIUM ASSOC.	268	ANNUAL	2010	8,617.50	HARRY OSTERMAN	48
EMBASSY CLUB CONDOMINIUM	20	ANNUAL	2010	1,500.00	SCOTT WAGUESPACK	32
ENCLAVE AT GALEWOOD CROSSING	168	ANNUAL	2010	12,600.00	EMMA MITTS	37
ESTES MANOR HOMES CONDOMINIUMS	8	ANNUAL	2010	600.00	JOE MOORE	49
ESTES/WASHTENAW CONDOMINIUM	12	ANNUAL	2010	900.00	DEBRA SILVERSTEIN	50
FARALLON CONDO ASSOC.	162	ANNUAL	2010	9,702.66	BRENDAN REILLY	42
FOSTER CONDO ASSOCIATION	30	ANNUAL	2010	2,250.00	MARY O'CONNOR	41
FOSTER WESTERN CONDO. ASSN.	6	ANNUAL	2010	450.00	PATRICK J O'CONNOR	40
FOUNTAIN-VIEW CONDOMINIUM	18	ANNUAL	2010	1,350.00	MARY O'CONNOR	41
FRANCISCO/ROSEMONT CONDOMINIUM	28	ANNUAL	2010	2,100.00	DEBRA SILVERSTEIN	50
FRIENDLY VILLAGE #1 CONDO.	18	ANNUAL	2010	1,350.00	MARY O'CONNOR	41
FRIENDLY VILLAGE #2	18	ANNUAL	2010	1,350.00	MARY O'CONNOR	41
GALLERY CONDOMINIUM ASSN.	16	ANNUAL	2010	1,200.00	MATTHEW O'SHEA	19
GEORGE COURT CONDOMINIUM	24	ANNUAL	2010	1,800.00	SCOTT WAGUESPACK	32
GLENMONT COURT CONDO. ASSN.	24	ANNUAL	2010	1,800.00	MARY O'CONNOR	41
GOLDEN COURT CONDO ASSOC	30	ANNUAL	2010	2,250.00	JOE MOORE	49
GRANVILLE BEACH CONDO. ASSN.	312	ANNUAL	2010	14,443.65	HARRY OSTERMAN	48
GREENLEAF APT. BLDG. CORP.	37	ANNUAL	2010	2,775.00	JOE MOORE	49
GREENWOOD COURT CONDO. ASSN.	22	ANNUAL	2010	1,650.00	WILLIAM BURNS	04
GROVE CONDO ASSOCIATION	10	ANNUAL	2010	750.00	MICHELLE HARRIS	08
HALE PARK PLACE CONDO ASSOC.	24	ANNUAL	2010	1,800.00	MICHAEL R. ZALEWSKI	23
HALLMARK HOUSE I CONDOMINIUMS	7	ANNUAL	2010	525.00	JAMES CAPPLEMAN	46
HARLEM TERRACE CONDO. ASSOC.	40	ANNUAL	2010	3,000.00	NICHOLAS SPOSATO	36
HAWTHORNE PLACE CONDO ASSOC.	232	ANNUAL	2010	17,400.00	THOMAS TUNNEY	44
HEARTHSTONE PLACE CONDOMINIUMS	16	ANNUAL	2010	1,200.00	WILLIAM BURNS	04
HEGEWISCH CONDO ASSOCIATION	18	ANNUAL	2010	1,350.00	JOHN POPE	10
HIGGINS-POINTE CONDO.ASSOC.	20	ANNUAL	2010	1,500.00	JOHN ARENA	45
HOLLYWOOD TOWERS CONDO ASSOC.	541	ANNUAL	2010	37,473.47	HARRY OSTERMAN	48
INNISBROOK CONDO #3	54	ANNUAL	2010	4,050.00	MARY O'CONNOR	41
IRVING PARK TERRACE CONDO.	44	ANNUAL	2010	3,300.00	NICHOLAS SPOSATO	36
JEFFERSONIAN CONDOMINIUM ASSOC	12	ANNUAL	2010	900.00	JOHN ARENA	45
KEEP ON KENWOOD CONDO.	19	ANNUAL	2010	1,425.00	LESLIE HAIRSTON	05
KENWOOD GREEN CONDOMINIUM	21	ANNUAL	2010	1,575.00	LESLIE HAIRSTON	05
L'AVENIR CONDOMINIUM ASSOC.	27	ANNUAL	2010	2,025.00	MARY O'CONNOR	41
LAKEVIEW POINTE CONDO. ASSN.	57	ANNUAL	2010	4,275.00	HARRY OSTERMAN	48
LANDMARK II CONDO.ASS'N.	12	ANNUAL	2010	900.00	SCOTT WAGUESPACK	32
LARRABEE TERRACE CONDO. ASSN.	16	ANNUAL	2010	1,200.00	MICHELE SMITH	43
LIFESTYLE CONDO.ASSOC.	6	ANNUAL	2010	450.00	PATRICK J O'CONNOR	40
LILL STREET CONDOMINIUM ASSOC.	17	ANNUAL	2010	1,275.00	SCOTT WAGUESPACK	32
LINCOLN SQUARE CONDO. ASSOC.	14	ANNUAL	2010	1,050.00	PATRICK J O'CONNOR	40
LUNT AVENUE CONDOMIUM	38	ANNUAL	2010	2,850.00	JOE MOORE	49
M&M CONDOS & 711-713 W.	12	ANNUAL	2010	900.00	JAMES CAPPLEMAN	46
MANOR PARK CONDO ASSOCIATION	21	ANNUAL	2010	1,575.00	RICHARD F. MELL	33
MANSARD HOUSE CONDOMINIUM	24	ANNUAL	2010	1,800.00	MARY O'CONNOR	41

CITY OF CHICAGO
COMMITTEE ON FINANCE
REFUSE REBATE COUNCIL ORDERS--PASSED

MEETING DATE 10/16/2013

CONDOMINIUM/ COOPERATIVE NAME	NO. OF ELGIBLE UNITS	TYPE		AMOUNT OF REBATE	******* SPONSOR ******************	
MARGATE TERRACE CONDO ASSN.	38	ANNUAL	2010	2,669.61	HARRY OSTERMAN	48
MASTERCRAFT CONDOMINIUMS	16	ANNUAL	2010	1,200.00	SCOTT WAGUESPACK	32
MENARD MANOR CONDO ASSOC.	11	ANNUAL	2010	825.00	JOHN ARENA	45
MERRIMAC SQUARE CONDO.ASSN.1	50	ANNUAL	2010	3,750.00	TIMOTHY CULLERTON	38
METRO POINTE LOFT CONDO ASSOC.	32	ANNUAL	2010	2,400.00	PATRICK J O'CONNOR	40
METROPOLIS CONDOMINIUM ASSOC.	169	ANNUAL	2010	6,995.24	BRENDAN REILLY	42
MICHIGAN INDIANA CONDO ASSN.	120	ANNUAL	2010	9,000.00	PAT DOWELL	03
MONROE MANOR CONDOMINIUM	53	ANNUAL	2010	3,975.00	WALTER BURNETT JR.	27
MONTRECOTT CONDOMINIUM ASSN.	26	ANNUAL	2010	1,950.00	AMEYA PAWAR	47
NORMANDY CONDOMINIUM	24	ANNUAL	2010	1,722.60	MARY O'CONNOR	41
NORTH DAMEN SQUARE CONDO ASSOC	38	ANNUAL	2010	2,850.00	PATRICK J O'CONNOR	40
NORTH RIVERSIDE TERRACE CONDO	21	ANNUAL	2010	1,575.00	RICHARD F. MELL	33
NORTH SHORE AVE. CONDO. ASSN.	7	ANNUAL	2010	525.00	JOE MOORE	49
NORTH SHORE CONDO ASSOCIATION	18	ANNUAL	2010	1,350.00	JOE MOORE	49
NORTHGATE LANDING CONDO.ASS'N.	40	ANNUAL	2010	3,000.00	JOE MOORE	49
NORTHGATE PIER CONDO ASSOC.	72	ANNUAL	2010	5,400.00	JOE MOORE	49
NORTHWEST POINT CONDO. ASSOC.	16	ANNUAL	2010	1,200.00	MARY O'CONNOR	41
NORTHWEST TERRACE CONDO BLDG	28	ANNUAL	2010	2,100.00	MARY O'CONNOR	41
NORTHWEST TERRACE CONDO.#2	28	ANNUAL	2010	2,100.00	MARY O'CONNOR	41
NORWOOD MANOR CONDO. ASSN.	26	ANNUAL	2010	1,950.00	MARY O'CONNOR	41
OAK STREET TERRACE CONDO ASSOC	14	ANNUAL	2010	1,050.00	BRENDAN REILLY	42
OAKFIELD WEST CONDO ASSN.	224	ANNUAL	2010	16,800.00	NICHOLAS SPOSATO	36
OAKWOOD COURT CONDO I	60	ANNUAL	2010	4,500.00	MARY O'CONNOR	41
OVERHILL COURTE CONDO.ASSOC.	9	ANNUAL	2010	675.00	MARY O'CONNOR	41
PALATINE CONDOMINIUM ASSOC.	8	ANNUAL	2010	600.00	MARY O'CONNOR	41
PALMER POINTE CONDO. ASSN.	7	ANNUAL	2010	525.00	ROBERTO MALDONADO	26
PARK ALEXANDRIA	263	ANNUAL	2010	16,812.90	ROBERT FIORETTI	02
PARK CASTLE CONDOMINIUM ASSN.	68	ANNUAL	2010	5,080.60	DEBRA SILVERSTEIN	50
PARK GABLES APT. HOMES,INC.	72	ANNUAL	2010	5,400.00	DEBRA SILVERSTEIN	50
PARK MANOR CONDOMINIUM	12	ANNUAL	2010	900.00	RICHARD F. MELL	33
PARK PLACE CONDOMINIUM II	18	ANNUAL	2010	1,350.00	MARTY QUINN	13
PARK PLACE III CONDO ASSOC.	18	ANNUAL	2010	1,350.00	MARTY QUINN	13
PARK PLACE IV CONDO. ASSOC.	18	ANNUAL	2010	1,350.00	MARTY QUINN	13
PARKVIEW CONDO ASSOC PHASE I.	14	ANNUAL	2010	937.10	MATTHEW O'SHEA	19
PARKVIEW EAST CONDO ASSOC.#2	30	ANNUAL	2010	2,250.00	MARY O'CONNOR	41
PARKWAY CIRCLE CONDO ASSOC.	50	ANNUAL	2010	3,750.00	MARY O'CONNOR	41
PEORIA STREET LOFTS CONDO.	25	ANNUAL	2010	1,875.00	WALTER BURNETT JR.	27
PETERSON LOFTS CONDOMINIUM	49	ANNUAL	2010	3,675.00	ROBERT FIORETTI	02
PRATT DU LAC CONDO. ASSOC.	31	ANNUAL	2010	2,325.00	JOE MOORE	49
PRATT SHORE CONDO ASSC.	28	ANNUAL	2010	2,100.00	PATRICK J O'CONNOR	40
PRINTERS SQUARE CONDO. ASSOC.	355	ANNUAL	2010	22,976.00	ROBERT FIORETTI	02
QUADRANGLE CONDOMINIUM	13	ANNUAL	2010	975.00	LESLIE HAIRSTON	05
RAVINIA LOFTS CONDOMINIUM	42	ANNUAL	2010	1,772.55	PAT DOWELL	03
REGAL CONDOMINIUMS ASSOC.	107	ANNUAL	2010	5,921.30	SCOTT WAGUESPACK	32
RESIDENCES AT RIVER EAST	620	ANNUAL	2010	33,484.95	BRENDAN REILLY	42

CITY OF CHICAGO
COMMITTEE ON FINANCE
REFUSE REBATE COUNCIL ORDERS--PASSED

MEETING DATE 10/16/2013

CONDOMINIUM/ COOPERATIVE NAME	NO. OF ELGIBLE UNITS	TYPE		AMOUNT OF REBATE	******* SPONSOR ******************	
RIVIERA CONDOMINIUM	18	ANNUAL	2010	1,350.00	JOE MOORE	49
ROCKLAND MANOR CONDO. ASSOC.	9	ANNUAL	2010	675.00	AMEYA PAWAR	47
ROSCOE MANOR CONDO ASSOCIATION	19	ANNUAL	2010	1,425.00	SCOTT WAGUESPACK	32
ROSSES POINTE TOWNHOME ASSOC	8	ANNUAL	2010	600.00	MICHAEL R. ZALEWSKI	23
SAUGANASH OAKS CONDO. ASSN.	14	ANNUAL	2010	1,050.00	MARGARET LAURINO	39
SEMINARY COURT CONDO.ASS'N.	26	ANNUAL	2010	1,950.00	AMEYA PAWAR	47
SHENANDOAH CONDO ASSOC INC	9	ANNUAL	2010	675.00	MARY O'CONNOR	41
SHERIDAN LAKE-SIDE CONDO.	58	ANNUAL	2010	4,350.00	JOE MOORE	49
SHERWIN ON THE LAKE CONDO.	103	ANNUAL	2010	6,916.11	JOE MOORE	49
SHERWIN PLACE CONDO ASSN.	28	ANNUAL	2010	2,100.00	JOE MOORE	49
ST. WENSCESLAUS SQUARE ASSOC	54	ANNUAL	2010	4,050.00	REY COLON	35
STATE PLACE CENTRE CONDO ASSOC	47	ANNUAL	2010	3,525.00	ROBERT FIORETTI	02
STATE STREET CONDOMINIUM	6	ANNUAL	2010	450.00	RODERICK SAWYER	06
STREETERVILLE CENTER CONDO	161	ANNUAL	2010	12,075.00	BRENDAN REILLY	42
THE AMBIANCE CONDOMINIUM	31	ANNUAL	2010	2,325.00	THOMAS TUNNEY	44
THE BRIGHTON OF LINCOLN PARK	75	ANNUAL	2010	4,226.39	MICHELE SMITH	43
THE INNS OF CRT. ON BLACKSTONE	18	ANNUAL	2010	1,350.00	LESLIE HAIRSTON	05
THE OAK CLUB CONDO. ASSOC.	52	ANNUAL	2010	3,900.00	BRENDAN REILLY	42
THE PARK CONDOMINIUMS	13	ANNUAL	2010	975.00	LESLIE HAIRSTON	05
THE PINNACLE CONDOMINIUM ASSN.	213	ANNUAL	2010	10,453.94	BRENDAN REILLY	42
THE RESIDENCES AT 950 W.MONROE	101	ANNUAL	2010	7,575.00	ROBERT FIORETTI	02
THE TWNHMS.OF VERMON PARK C.A.	49	ANNUAL	2010	3,675.00	DANNY SOLIS	25
THE 1143 SOUTH PLYMOUTH COURT	75	ANNUAL	2010	5,625.00	ROBERT FIORETTI	02
TOUHY TERRACE CONDOMINIUM	21	ANNUAL	2010	1,575.00	JOE MOORE	49
TOWER HOMES REALTY TRUST	13	ANNUAL	2010	975.00	LESLIE HAIRSTON	05
TRANSPORTATION BLDG. CONDO.	294	ANNUAL	2010	11,995.76	ROBERT FIORETTI	02
UNION LOFTS CONDO ASSOC.	47	ANNUAL	2010	3,525.00	ROBERT FIORETTI	02
UNIVERSITY COMMONS CONDOMINIUM	30	ANNUAL	2010	2,250.00	LESLIE HAIRSTON	05
UNIVERSITY COMMONS I	137	ANNUAL	2010	8,406.00	DANNY SOLIS	25
UNIVERSITY COMMONS II	185	ANNUAL	2010	12,035.52	DANNY SOLIS	25
UNIVERSITY COMMONS III	196	ANNUAL	2010	13,182.48	DANNY SOLIS	25
UNIVERSITY COMMONS IV CONDO	140	ANNUAL	2010	10,500.00	DANNY SOLIS	25
UNIVERSITY COMMONS V CONDO	128	ANNUAL	2010	8,406.00	DANNY SOLIS	25
VANDERPOELWOOD CONDO ASSOC.	24	ANNUAL	2010	1,800.00	MATTHEW O'SHEA	19
VOLTA TERRACE CONDO ASSOC.	22	ANNUAL	2010	1,650.00	MARGARET LAURINO	39
WEBSTER ON THE PARK	6	ANNUAL	2010	450.00	MICHELE SMITH	43
WESTHAVEN PARK HOMES	6000	ANNUAL	2010	5,920.13	WALTER BURNETT JR.	27
WILLOW GLEN CONDO ASSOC.	39	ANNUAL	2010	2,925.00	HARRY OSTERMAN	48
WINCHESTER-HOOD GARDEN HOMES	92	ANNUAL	2010	4,334.51	PATRICK J O'CONNOR	40
WINCHESTER-HOOD GARDEN HOMES	72	ANNUAL	2010	4,277.06	PATRICK J O'CONNOR	40
WINDSOR COURTS CONDO #2	18	ANNUAL	2010	1,350.00	JOHN ARENA	45
WINDSOR HOUSE CONDO ASSOC.	36	ANNUAL	2010	2,700.00	HARRY OSTERMAN	48
WINDSOR WEST CONDO ASSOC.	36	ANNUAL	2010	2,700.00	JOHN ARENA	45
WRIGHTWOOD CONDO. ASSOC.	19	ANNUAL	2010	1,425.00	MICHELE SMITH	43
WRIGHTWOOD COURT TWNHM.ASSN.	29	ANNUAL	2010	2,175.00	SCOTT WAGUESPACK	32

CITY OF CHICAGO
COMMITTEE ON FINANCE
REFUSE REBATE COUNCIL ORDERS--PASSED

MEETING DATE 10/16/2013

CONDOMINIUM/ COOPERATIVE NAME	NO. OF ELGIBLE UNITS	TYPE		AMOUNT OF REBATE	******* SPONSOR ******************	
YESTERYEAR CONDO. ASSN.	30	ANNUAL	2010	2,250.00	AMEYA PAWAR	47
119 W. CHESTNUT CONDO ASSOC.	9	ANNUAL	2010	675.00	BRENDAN REILLY	42
1325-35 E. 52ND ST. CONDO	9	ANNUAL	2010	675.00	WILLIAM BURNS	04
1330 FARGO CONDOMINIUM ASSN.	24	ANNUAL	2010	1,800.00	JOE MOORE	49
1400-12 E.56TH ST. CONDO.ASSOC	18	ANNUAL	2010	1,350.00	LESLIE HAIRSTON	05
1427-29 ROSEMONT CONDOMINIUM	6	ANNUAL	2010	450.00	PATRICK J O'CONNOR	40
1431-33 W.ROSEMONT CONDO.ASSN.	6	ANNUAL	2010	450.00	PATRICK J O'CONNOR	40
1500 LAKE SHORE DRIVE BUILDING	57	ANNUAL	2010	4,275.00	MICHELE SMITH	43
1518 WEST OLIVE CONDO ASSN	8	ANNUAL	2010	600.00	HARRY OSTERMAN	48
1534 PRATT CONDO ASSN.	12	ANNUAL	2010	900.00	JOE MOORE	49
1758 W DIVERSEY CONDO ASSOC	6	ANNUAL	2010	450.00	THOMAS TUNNEY	44
18TH STREETS LOFTS CONDOS	53	ANNUAL	2010	3,975.00	ROBERT FIORETTI	02
1801 N. ORLEANS CONDOMINIUM	9	ANNUAL	2010	675.00	MICHELE SMITH	43
1931 BELOMONT CONDO ASSN.	6	ANNUAL	2010	450.00	SCOTT WAGUESPACK	32
2007 N. SEDGWICK CONDOMINIUM	40	ANNUAL	2010	3,000.00	MICHELE SMITH	43
2039-49 EAST 72ND STREET	18	ANNUAL	2010	1,350.00	LESLIE HAIRSTON	05
21 E. CHESTNUT CONDO ASSOC.	161	ANNUAL	2010	12,075.00	BRENDAN REILLY	42
212 W. WASHINGTON CONDOMINIUM	183	ANNUAL	2010	4,706.70	BRENDAN REILLY	42
2221 W. FARWELL CONDO ASSOC.	6	ANNUAL	2010	450.00	DEBRA SILVERSTEIN	50
2239 N. LISTER CONDO. ASSOC.	8	ANNUAL	2010	600.00	SCOTT WAGUESPACK	32
230 E. ONTARIO CONDO. ASSN.	142	ANNUAL	2010	10,650.00	BRENDAN REILLY	42
2344 LINCOLN PARK WEST	6	ANNUAL	2010	450.00	MICHELE SMITH	43
247 E. CHESTNUT CONDO ASSOC	88	ANNUAL	2010	6,600.00	BRENDAN REILLY	42
2629 HAMPDEN COURT CONDO ASSN.	67	ANNUAL	2010	5,025.00	MICHELE SMITH	43
2654-56 W. FITCH/7143-45 N.	15	ANNUAL	2010	1,125.00	DEBRA SILVERSTEIN	50
2724 W. BERWYN AVE CONDO	8	ANNUAL	2010	600.00	PATRICK J O'CONNOR	40
2757-67 N. LINCOLN ASSOC.	17	ANNUAL	2010	1,275.00	SCOTT WAGUESPACK	32
2835 N. LAKEWOOD CONDO.ASSOC.	12	ANNUAL	2010	900.00	SCOTT WAGUESPACK	32
3111 W. LAWRENCE CONDO ASSOC.	24	ANNUAL	2010	1,800.00	RICHARD F. MELL	33
3150 NORTH SHERIDAN ROAD CONDO	106	ANNUAL	2010	7,950.00	THOMAS TUNNEY	44
3440 LAKE SHORE DRIVE CONDO.	218	ANNUAL	2010	16,350.00	THOMAS TUNNEY	44
3825 CONDOMINIUM ASSOCIATION	93	ANNUAL	2010	6,975.00	JAMES CAPPLEMAN	46
3853 NARAGANSETT CONDOMINIUM	8	ANNUAL	2010	600.00	TIMOTHY CULLERTON	38
40 EAST CEDAR CONDO ASSOC.	75	ANNUAL	2010	5,625.00	BRENDAN REILLY	42
400 E. OHIO CONDO.ASSOCIATION	182	ANNUAL	2010	13,650.00	BRENDAN REILLY	42
401 W. WEBSTER CONDO ASSOC.	36	ANNUAL	2010	2,700.00	MICHELE SMITH	43
4036 W. 87TH ST.CONDO. ASSOC	6	ANNUAL	2010	450.00	LONA LANE	18
4050 LINCOLN LOFTS	18	ANNUAL	2010	1,350.00	AMEYA PAWAR	47
420 ALDINE CONDO. ASSN.	71	ANNUAL	2010	5,325.00	THOMAS TUNNEY	44
4206 N. CALIFORNIA CONDO	17	ANNUAL	2010	1,107.00	RICHARD F. MELL	33
4430 N. CLIFTON CONDO ASSOC.	6	ANNUAL	2010	450.00	JAMES CAPPLEMAN	46
445-47 FULLERTON CONDO. ASSOC.	8	ANNUAL	2010	600.00	MICHELE SMITH	43
4452-54 N. DOVER CONDO	7	ANNUAL	2010	450.00	AMEYA PAWAR	47
50 E. BELLEVUE CONDOMINIUM	142	ANNUAL	2010	9,058.81	BRENDAN REILLY	42
515 W.BELDEN TOWNHOUSES	16	ANNUAL	2010	1,200.00	MICHELE SMITH	43

CITY OF CHICAGO
COMMITTEE ON FINANCE
REFUSE REBATE COUNCIL ORDERS--PASSED

MEETING DATE 10/16/2013

CONDOMINIUM/ COOPERATIVE NAME	NO. OF ELGIBLE UNITS	TYPE		AMOUNT OF REBATE	******* SPONSOR ******************	
5241 N. EAST RIVER RD. CONDO	9	ANNUAL	2010	675.00	MARY O'CONNOR	41
530 N. LAKE SHORE DRIVE CONDO	188	ANNUAL	2010	5,675.52	BRENDAN REILLY	42
539 STRATFORD CONDOMINIUM ASSN	43	ANNUAL	2010	3,225.00	THOMAS TUNNEY	44
54TH STREET CONDO. ASS'N.	12	ANNUAL	2010	900.00	WILLIAM BURNS	04
540 LAKE SHORE DRIVE	150	ANNUAL	2010	11,250.00	BRENDAN REILLY	42
5435-37 S. HYDE PARK CONDO.	6	ANNUAL	2010	450.00	LESLIE HAIRSTON	05
5435-37 S. WOODLAWN AVE.CONDO.	6	ANNUAL	2010	450.00	WILLIAM BURNS	04
5445-55 N. CALIFORNIA CONDO	19	ANNUAL	2010	1,425.00	PATRICK J O'CONNOR	40
5465-73 S. INGLESIDE COURT	35	ANNUAL	2010	2,625.00	WILLIAM BURNS	04
5470 W. HIGGINS CONDO ASSOC.	6	ANNUAL	2010	450.00	JOHN ARENA	45
5477-79 S. HYDE PARK BOULEVARD	6	ANNUAL	2010	450.00	LESLIE HAIRSTON	05
5518-22 EVERETT CONDOMINIUM	6	ANNUAL	2010	450.00	LESLIE HAIRSTON	05
5534-36 S. DORCHESTER CONDO.	9	ANNUAL	2010	675.00	LESLIE HAIRSTON	05
5540-42 BLACKSTONE CONDOMINIUM	7	ANNUAL	2010	525.00	LESLIE HAIRSTON	05
5627-29 DORCHESTER CONDO. ASSN	6	ANNUAL	2010	450.00	LESLIE HAIRSTON	05
5709 LAWRENCE AVE. CONDO	6	ANNUAL	2010	450.00	JOHN ARENA	45
5722 N. WINTHROP AVE CONDO	8	ANNUAL	2010	600.00	MICHELE SMITH	43
5749-59 S. KENWOOD CONDO.ASSN.	13	ANNUAL	2010	975.00	LESLIE HAIRSTON	05
5842-44 HARPER AVE. CONDO	7	ANNUAL	2010	525.00	LESLIE HAIRSTON	05
5919 W. 63RD STREET	12	ANNUAL	2010	900.00	MICHAEL R. ZALEWSKI	23
5935 N. ODELL CONDO.ASSOC.	11	ANNUAL	2010	825.00	MARY O'CONNOR	41
6248-50 N. WASHTENAW CONDO.	7	ANNUAL	2010	525.00	DEBRA SILVERSTEIN	50
6259-61 N. NORTHWEST HWY.	12	ANNUAL	2010	900.00	MARY O'CONNOR	41
630 N.STATE PARKWAY CONDO ASSO	171	ANNUAL	2010	12,594.86	BRENDAN REILLY	42
6416 W. 64TH PLACE CONDOMINIUM	9	ANNUAL	2010	675.00	MICHAEL R. ZALEWSKI	23
6490 REGENCY CONDO ASSOC	30	ANNUAL	2010	2,250.00	MARY O'CONNOR	41
6619 N. SHERIDAN CONDO ASSC.	22	ANNUAL	2010	1,650.00	JOE MOORE	49
6620 W. HIGGINS CONDO ASSOC.	5	ANNUAL	2010	375.00	MARY O'CONNOR	41
6650 WEST 64TH PLACE CORP.	6	ANNUAL	2010	450.00	MICHAEL R. ZALEWSKI	23
680 LAKE RESIDENCE CONDO	164	ANNUAL	2010	12,300.00	BRENDAN REILLY	42
680 SOUTH RESIDENCE CONDO	120	ANNUAL	2010	9,000.00	BRENDAN REILLY	42
680 TOWER RESIDENCE CONDO	131	ANNUAL	2010	9,825.00	BRENDAN REILLY	42
6847-49 NORTH OLMSTED CONDO.	9	ANNUAL	2010	675.00	MARY O'CONNOR	41
6963-69 N. ASHLAND CONDO ASSN	18	ANNUAL	2010	1,350.00	JOE MOORE	49
708-10 W.BUENA AVE. CONDO	9	ANNUAL	2010	675.00	JAMES CAPPLEMAN	46
7306 NORTH WINCHESTER CONDO.	63	ANNUAL	2010	4,725.00	JOE MOORE	49
7312-14 N. RIDGE CONDO. ASSOC.	6	ANNUAL	2010	450.00	JOE MOORE	49
7448-50 N. CLAREMONT CONDO	7	ANNUAL	2010	525.00	JOE MOORE	49
8200-06 S. JEFFERY CONDO	11	ANNUAL	2010	825.00	MICHELLE HARRIS	08
840 N. LAKE SHORE DR. CONDO	72	ANNUAL	2010	5,400.00	BRENDAN REILLY	42
850 DE WITT CONDOMINIUM ASSN.	215	ANNUAL	2010	12,527.68	BRENDAN REILLY	42
900 W. FULLERTON CONDO ASSOC.	48	ANNUAL	2010	900.00	AMEYA PAWAR	47
915-25 W. SCHUBERT CONDO ASSOC	29	ANNUAL	2010	1,676.88	MICHELE SMITH	43

** GRAND TOTAL AMOUNT ** 999,824.68 ** GRAND TOTAL NUMBER ** 268

PAYMENT OF SENIOR CITIZEN SEWER REBATE CLAIMS.

[Or2013-650]

The Committee on Finance submitted the following report:

CHICAGO, October 16, 2013.

To the President and Members of the City Council:

Your Committee on Finance, having had under consideration an order authorizing the payment of senior citizen sewer rebate claims, having had the same under advisement, begs leave to report and recommend that Your Honorable Body *Pass* the proposed order transmitted herewith.

This recommendation was concurred in by a viva voce vote of the members of the committee, with no dissenting vote.

Respectfully submitted,

(Signed) EDWARD M. BURKE,
Chairman.

On motion of Alderman Burke, the said proposed order transmitted with the foregoing committee report was *Passed* by yeas and nays as follows:

Yeas -- Aldermen Moreno, Fioretti, Dowell, Burns, Hairston, Sawyer, Holmes, Harris, Beale, Balcer, Cárdenas, Quinn, Burke, Foulkes, Thompson, Thomas, Lane, O'Shea, Cochran, Brookins, Muñoz, Zalewski, Chandler, Solis, Maldonado, Burnett, Ervin, Graham, Reboyras, Suarez, Waguespack, Mell, Austin, Colón, Sposato, Mitts, Cullerton, Laurino, P. O'Connor, M. O'Connor, Reilly, Smith, Tunney, Arena, Cappleman, Pawar, Osterman, Moore, Silverstein -- 49.

Nays -- None.

Alderman Balcer moved to reconsider the foregoing vote. The motion was lost.

The following is said order as passed:

Ordered, That the City Comptroller is authorized and directed to pay the following named claimants the respective amounts set opposite their names, said amounts to be paid in full as follows and charged to Account Number 314-99-4415-9148-0938:

[List of claimants printed on pages 61637 through 61644 of this *Journal*.]

COMMITTEE ON FINANCE
SMALL CLAIMS, CITY OF CHICAGO
SEWER REBATE JOURNAL

02 FIORETTI

NAME	PIN NUMBER	AMOUNT
JACKSON, GERALDINE	17-15-307-036-1233	50.00
PAVLISAN, JOSEPHINE	17-22-301-070-1873	50.00
	* TOTAL AMOUNT	100.00

03 DOWELL

NAME	PIN NUMBER	AMOUNT
FINESILVER, JEFFREY A.	17-22-110-114-1074	50.00
	* TOTAL AMOUNT	50.00

04 BURNS

NAME	PIN NUMBER	AMOUNT
LAMPKINS, JUDITH A	20-11-206-058-0000	50.00
	* TOTAL AMOUNT	50.00

05 HAIRSTON

NAME	PIN NUMBER	AMOUNT
BETHEL, GERALDINE F	20-24-419-018-1018	50.00
	* TOTAL AMOUNT	50.00

27 BURNETT JR.

NAME	PIN NUMBER	AMOUNT
HAYNES, LEE H.	16-02-420-010-0000	50.00
PICKETT, DOROTHY B.	16-02-310-012-0000	50.00
	* TOTAL AMOUNT	100.00

38 CULLERTON

NAME	PIN NUMBER	AMOUNT
CARLINO, LENA M.	13-18-409-043-0000	50.00
GROBOSCH, JOSEPH P.	13-18-410-034-1017	50.00
VAVRINCHIK, HELEN	13-18-409-074-1023	50.00
	* TOTAL AMOUNT	150.00

40 O'CONNOR

NAME	PIN NUMBER	AMOUNT
VELEZ, DINA	14-06 212-006-0000	50.00
WALDMAN, CHARLES T.	13 12-116-058-1004	50.00
	* TOTAL AMOUNT	100.00

41 O'CONNOR

NAME	PIN NUMBER	AMOUNT
ANTONIADIS, ANTHONY	13-12-219-061-1017	50.00
	* TOTAL AMOUNT	50.00

42 REILLY

NAME	PIN NUMBER	AMOUNT
DOWD, MARY K.	17-10-401-005-1322	50.00
FOSTER, BLANCHE M.	17-09-410-014-1335	50.00
FUMAGALLI, CHARLES R.	17-09-410-014-1764	50.00
KRISHACK, KAREN	17-10-219-034-1172	50.00
LANDA, AL	17-03-222-015-0000	50.00
LAPINSKY, SADIE	17-10-400-012-1135	50.00
LUCKRITZ, KAREN M	17 09-410-014-1815	50.00
NASON, JOHN S.	17-03-204-063-1095	50.00
NEBEL, PATRICIA M.	17-04-441-024-1026	50.00
PITASKUL, NOPAMAS	17-10-401-014-1365	50.00
POLLACK, SUZANNE H.	17-10-219-027-1023	50.00
POSNER, CARMEN A	17-03 200-063-1019	50.00
POTTAGE, HELEN	17-10-200-068-1228	50.00
POWELL, CARYL S.	17-03-208-002-0000	50.00
POWELL, DONALD D.	17-03-222-015-0000	50.00
POWELL, THOMAS V.	17-04-211-033-1047	50.00
PRIEST, DENNIS F.	17 04-207-086 1104	50.00
PRITCHARD, BARRY H	17-10-122-025-1384	50.00
PURI, INDERJIT	17-10-400-012-1415	50.00
RABIN, PEARL	17-03-202-065-1106	50.00
RABUSHKA, SANFORD E.	17-10-202-083-1080	50.00
RAFFERTY, PAUL E.	17-09-410-014-1316	50.00
RAGINS, ADELE	17-03-214-014-1105	50.00
RANDIN, FRANCISCO J	17-03-228-032-1160	50.00
REID, LOUISE L.	17 03 222 015-0000	50.00
REIDY, ELLEN J.	17-10-200-065-1080	50.00
RESNICK, ROLAND S.	17 03 207-068-1162	50.00
RHODES, CHARLES K	17-03-221-004-0000	50.00
RICE, DOROTHY K.	17-04-222-062 1207	50.00
RICHARDS, JOAN	17-03-227-018-1117	50.00
RIDENOUR, SUZANNE S	17-04-207-087-1531	50.00
ROBBINS, AUDREY	17-03-215-013-1089	50.00
ROBERTS, DAN	17-03-221-004 0000	50.00
ROBERTSON, LISA H	17-03-222 023-1306	50.00
ROBERTSON, MARVELLE	17-03-220-020 1530	50.00
ROBICSEK, RODICA	17-03-222-015-0000	50.00
RODGERS, BEVERLY J.	17-04-441-024-1125	50.00
ROE, MARGARET L.	17-10-223-033-1025	50.00
RONK, ROBERT	17-04-209-043-1182	50.00
ROSEN, ALAN	17-04-211-036-1001	50.00
ROSENBERG, VIVIAN	17 10-400-012-1571	50.00
ROSETH, KAREN	17-04-211-033-1009	50.00
ROSS, DAVID A.	17-03-222-015-0000	50.00
ROTHSTEIN, RUTH M.	17-03-207-068-1158	50.00
RUSNAK, CAROLYN O.	7 03-107-019-1087	50.00
RUSSO, CARL L	17-03-202-063-1132	50.00
RUXIN, JOANNE C.	17-03-207-068-1017	50.00
RYAN, ROSEMARY J.	17-03-208-021-1106	50.00
SAMUELS, A. SUE	17 04-413-021-1025	50.00
SCHAIN, ELAINE	17-10-400-012-1829	50.00
SCHALK, CAROL L.	17-03-203-009-1227	50.00

42 REILLY

NAME	PIN NUMBER	AMOUNT
SCHEFFLER, MARIAN E.	17-03-208-021-1090	50.00
SCHIEBER, AVA K.	17-10-202-083-1027	50.00
SCHILLER, STEPHEN	17-03-226-065-1053	50.00
SCHMELTZ, TONY J.	17-10-221-083-1356	50.00
SCHMIEDEKE, HERBERT	17-04-424-051-1555	50.00
SCHULZ, KEITH	17-04-208-029-1034	50.00
SCHWARTZ, EDWARD H.	17-03-226-065-1246	50.00
SCHWARTZ, NORMAN	17-10-200-065-1240	50.00
SEBRALLA, BARRY P	17-03-221-011-1043	50.00
SEGAL, DONALD	17-04-441-024-1034	50.00
SELZ, DENISE	17-03-208-002-0000	50.00
SERAPHIM, RITA M.	17-03-225-078-1013	50.00
SEROTA, PHYLLIS H.	17-03-227-022-1059	50.00
SHADWICK, PHYLLIS J.	17-03-222-015-0000	50.00
SHAPIRO, ARTHUR	17-03-204-064-1062	50.00
SHAPIRO, OTY	17-04-441-024-1006	50.00
SHAPKUS, EVELYN	17-03-222-015-0000	50.00
SHAW, PATRICK P.	17-03-222-015-0000	50.00
SHAYNE, DAVID	17-10-318-031-1314	50.00
SHER, JUDITH	17-03-202-063-1031	50.00
SHINITZKY, EDWIN J.	17-09-410-014-0000	50.00
SIEGEL, SEYMOUR B	17-03-204-064-1027	50.00
SIEVERS, RONALD	17-04-216-064-1274	50.00
SINGER, IRA	17-03-204-064-1005	50.00
SINKO, THELMA	17-10-122-022-1281	50.00
SIPIORA, DOROTHY E.	17-03-207-061-1097	50.00
SITARSKI, JEAN	17-03-200-063-1063	50.00
SMALL, GILDA B	17-10-200-065-1301	50.00
SMART, KATHRYN J.	17-03-220-020-1101	50.00
SMITH, CHARLES	17-03-222-015-0000	50.00
SMITH, DOLORES J.	17-03-200-063-1057	50.00
SORKIN, LARISA	17-10-401-005-1718	50.00
SPIEGEL, FRANCES	17-10-200-068-1183	50.00
SPRINGER, ELEANOR V.	17-10-105-014-1023	50.00
STALEY, UTA DE TAPPAN	17-03-208-005-0000	50.00
STALEY, WILLIAM D	17-03-208-008-0000	50.00
STALDER, DENISE M	17-10-200-065-1250	50.00
STAVY, MICHAEL	17-09-410-014-1767	50.00
STEINBERG, CARYL	17-03-202-063-1035	50.00
STEINBERG, ELAINE	17-03-204-064-1055	50.00
STENHOUSE, WALLACE	17-03-220-020-1650	50.00
STEVENS, MARY	17-10-318-031-1143	50.00
STIBER, JOHN A	17-10-214-016-1202	50.00
STONE, JEROME	17-03-208-002-0000	50.00
STONE, LORRAINE M.	17-10-203-028-1048	50.00
STREETER, SALLY B.	17-04-207-086-1031	50.00
STUART, MARILYN M	17-10-401-005-1685	50.00
SULLIVAN, VIRGINIA C	17-04-209-043-1078	50.00
SUMMERS, ALAN	17-10-203-028-1127	50.00
SUPERFINE, ELAINE C	17-03-201-066-1016	50.00
TAKAYAMA, MASAMI	17-03-222-015-0000	50.00
TATE, MURIEL J.	17-04-216-064-1047	50.00
TAYLOR, JANE U	17-03-227-020-1002	50.00
TEIFELD, ROY	17-09-114-021-1077	50.00
TELINGATOR, JUDITH M	17-03-207-068-1070	50.00
TEW, EILEEN L.	17-04-207-087-1392	50.00
THOMPSON, MARY T.	17-10-400-012-1521	50.00
THOMPSON, SHIRLEY S.	17-04-208-031-1010	50.00
THORNTON, JAMES D.	17-04-216-064-1468	50.00
TIERNAN, PATRICIA A.	17-09-410-014-1150	50.00
TINERELLA, MARGIE H.	17-03-215-013-1472	50.00
TOSCAS-FUCHS, JACQUELYN	17-10-400-012-1481	50.00
TOZER, CONSTANCE M.	17-04-209-044-1002	50.00
TRAQUENA, ERNESTO A	17-10-221-083-1039	50.00
TRAUB, MYRA	17-04-424-051-1179	50.00
TRAUSCHT, MARY A.	17-03-200-063-1144	50.00
TREIBER, WALTER G.	17-03-201-076-1077	50.00
TRIBBY, PETER G.	17-03-220-020-1245	50.00
TROCKY, ROBERTA	17-03-204-064-1007	50.00
TUROFF, MICHAEL R.	17-03-208-021-1030	50.00
TUTHILL, PATRICIA	17-04-207-086-1165	50.00

UDDIN, MARY	17-03-337 018-1104	50.00
UMANSKI, LANA	17 03-200-066 1062	50 00
VALLE, RAFAEL F.	17 03-222-015 0000	50.00
VALLOS, CHRISTINE	17-04-208-031-1007	50.00
VAN STRAATON, NATALIE	17-03 222-015-0000	50.00
VISHNY, MICHELE	17 03 221 004 0000	50.00
VIX, CAROL A	17-10-401 014-1013	50.00
VOCINO, GIOVANNA	17-03-214-016-1010	50.00
WALKER, SARAH R.	17 10-400-012-1033	50.00
WAINY, ELAINE T.	17-04 207-086-1324	50.00
WARD, MARJORIE T.	17 03-222-023-1259	50.00
WARNER, WILBERT F	17-10 318-031-1171	50.00
WARREN, DAVID A	17-10-318-063-1220	50.00
WEBB, WILLIAM J.	17 03-207 068 1055	50.00
WEBER, HANNO	17-03-215-013-1386	50.00
WEBER, WERNER	17-04-222 062 1209	50.00
WEINER, JACK	17-03-222-023 1343	50.00
WEINFIELD, EDWIN E.	17 03-226-065 1157	50.00
WEINPER, WALLIS L.	17 03-202-040-0000	50.00
WEINSTEIN, JOAN S	17-03-208-021-1011	50.00
WEITZMAN, BURTON L	17-03-222 023-1241	50.00
WERNER, NORMAN A	17-10-132-037-1419	50.00
WEST, ALAN R.	17-03-215-013-1073	50.00
WEST, HENRIETTA	17-10-401-005-1342	50.00
WEIMORE, WILLIAM J.	17-10-223-033-1484	50.00
WEXLER, CAROLE	17-03-222-023-1106	50.00
WHALEY, ELLEN	17-04-441-024-1008	50.00
WHEELER, MARY BETH	17-04-207-086-1350	50.00
WHEELER, SANDRA A	17 10-401-005-1676	50.00
WHITE, EVELYN R.	17-03-222 023-1249	50.00
WHITFIELD, ALLAN	17-04-208 031-1113	50.00
WIGGINS, MARY JEANETTE	17 10 318 058-1029	50.00
WILDER, ELEANOR	17-10-132-037-1358	50.00
WILHELM, SUSAN	17-04-207-087-1097	50.00
WINICK, ALFRED Z	17-03-217-015-1160	50.00
WINTER, MICHAEL	17-03-222-023-1317	50.00
WINTERS, FLORENCE C	17 10-122 022-1392	50.00
WLEKLINSKI, BARBARA	17-04-217-133-1025	50.00
WOLF, SHERMAN H.	17-03-214-014-1113	50.00
WOULFE, DORRIS K	17-03-202-063-1081	50.00
WRIGHT, JAMES H.	17-09-410-014-1408	50.00
YACKLEY, SEL E.	17-03-204-063 1117	50.00
YOUNG, BARBARA	17-03-222-015-0000	50.00
YOUNG, ELIZABETH M.	17-04-216-064 1176	50.00
ZABEL, JANET R	17-10-401-005-1410	50.00
ZERADUA, ANA M	17-10-132-037-1119	50.00
ZECHMAN, JAN E	17-03 208-008-0000	50.00
ZEHR, REGINA W.	17-04-207-087-1151	50.00
ZITNIK, ETHEL	17-03-222 015-0000	50.00
	* TOTAL AMOUNT	8,550.00

43 SMITH

NAME	PIN NUMBER	AMOUNT
BALFOUR, TAIN	14-33-422-068-1169	50.00
BIFANO, NED D.	14-33 208-028-1294	50.00
BLANKENSHIP, MARSHALL L.	17-03-101 028-1033	50.00
BOGAN, JR., RALPH	14 28-320-030-1154	50.00
BRANDT, KERMIT A	17-03-101-029-1177	50.00
CARR, MARGARET W.	17-03-103-028-1233	50.00
CASHMAN, THOMAS J	17-03-101-018-0000	50.00
COOK, MATTHEW D.	14-28-318-077-1157	50.00
CROTTY, KAREN A.	17-03-110-011-1020	50.00
CURRY, JANE M	14-33-102-039-1014	50.00
DESAMERO, JOSE	14-28-318-069-1010	50.00
GILL, ARLENE A.	14-28-318-077-1078	50.00
GILLESPIE, KATHLEEN	14-33-200-016 1168	50.00
GRAHAM, CAROL H	17-03-104 017-0000	50.00
GRAHAM, MIRIAM W.	14-28 322-015-0000	50.00
HARRIS, BARBARA	14-33-108-039-1003	50.00

JAROLIM, CARL	17 03 114-003-1054	50.00
JONES, PATRICIA A	17-03-108-017-1157	50.00
KIRK, GORDON W.	17 03-107-019-1071	50 00
KOSCHIK, MICHAEL G.	14 29-416-091-1016	50 00
KRICHEVSKY, AARON & BERNICE	17 03-101 028-1098	50.00
LAHEY, GERALD F	17-03-111-005-0000	50.00
LEVINE, BARUCH	17 03 114-003-1006	50.00
LEVY, ANN MAGAD	17-03-111-009-1040	50.00
LISLE, DONALD C	14-33-131-053-1006	50.00
MANCUSO, JAMES W	14 33-423-048-1102	50.00
MANOS, ANNA	17-03-109-033-1055	50.00
MARKS, CHARLOTTE	17-03-101-028 1078	50.00
MCCLAIN, CAROLE B	14 33-200-016-1062	50.00
MELCHIOR, HELEN H	17-03-111-005-0000	50.00
MICALETTI, PATRICIA	14-28-318-077-1107	50.00
MINGHI, MICHAEL A.	14-28-318-077 1023	50.00
NAJBERG, BETH	17-03-106-027-1017	50.00
NIEDELSON, MARTIN S.	14-28-318-077-1059	50.00
OSIMOWICZ, GERALDINE H.	14-28-318-064-0000	50.00
OTVOS, ROBERT P.	14-33-400 042-1330	50.00
REHKOPF, PAULINE M	14-33-422-068-1068	50.00
REICIN, JUDITH	17 03-106-027-1090	50.00
REYNOLDS, CHARLES A	14-33-202-013 0000	50.00
SANIDA, CHARLES	17-03-106-027-1029	50.00
SAUER, SEDELLE J	14-33-200-016-1091	50.00
SCHALLMOSER, JOSEPH	14-33-422-068-1419	50.00
SEGURA, CUCA R.	14 29-411-012-0000	50.00
SIMMONS, CHARLOTTE I.	14-28-318-064-1391	50.00
SIMMONS, ELEANOR	17-03 103-028-1049	50.00
STODOLSKY, SUSAN B.	14-28-322-015-0000	50.00
STROBL, WALTER	14-28-322 038-1012	50.00
TALMAN, GLORIA M.	17-03-108-016-1047	50.00
WEIL, HERTA	14-28-318-064-1427	50.00
WHERRY, HELEN R.	17 03-104-020-1059	50.00
WOLLMAN, JACK B.	17-03-106-027-1095	50.00
YOUNG, JOANN	14-33-208-028-1276	50.00
	* TOTAL AMOUNT	2,600.00

44 TUNNEY

NAME	PIN NUMBER	AMOUNT
ABRAMS, MARTIN W.	14-28-207-004-1312	50.00
ABRIOUX, GILLES A.	14 21-312-045-1015	50.00
ABROHAMS, JANICE E.	14 28 206-005-1255	50.00
ACKER, FRED M.	14-21-310-068-1004	50.00
ANDERSON, JUDY D.	14-28-105-072-1059	50.00
ANDERSON, KARL S.	14-28 200-003-1100	50.00
ANDREWS, JUDITH A.	14 28-206-005-1326	50.00
ARMSTRONG, SUSAN H	14 21 314-050-1009	50.00
ARONSON, BERYL	14-28-200-004-1184	50.00
ATWOOD, DIANA	14-28 202 017-1024	50.00
AVICHAI, RAYA	14-21-310-055-1030	50.00
BAKER, HELEN E.	14 28-203-027-1019	50.00
BAKER, JOSEPH J	14-21-314-048-1048	50.00
BAKER, RITA CORLEY	14-28-202-017-1095	50.00
BAN, MICHAEL P.	14-28-105-072-1016	50.00
BARDY, HELEN	14-28-207-004-1462	50.00
BARKER, JOAN C.	14-28-202-016 1008	50.00
BARKER, WALTER L.	14-28 204-009-1021	50.00
BARNETT, HAROLD C	14-28-200-003-1139	50.00
BATTEN, ROLAND D.	14-28-206-005-1355	50.00
BELCOVE, FRED M.	14-28-206-005-1300	50.00
BENDER, SHERRELL	14-21 314-048-1142	50.00
BERG, LINDA	14-21-307-052-1170	50.00
BERKY, MARCIE	14-28-200-004-1063	50.00
BERNSTEIN, JOYCE M.	14-28-207-004-1412	50.00
BLANKENSHIP, LLOYD V.	14-28-105-076-1002	50.00
BLAS, PACITA P.	14-28-204-010-1080	50.00
BLAUROCK, JEANETTE M.	14-21-307-047-1114	50.00
BOLAN, K CHLOE	14-28-201-015-1204	50.00
BOLLARIS, JR., DANIEL F.	14-28-103-055-1038	50 00
BORZAK, DONALD	14-28 206-005-1154	50 00
BOYNE, JOANNE	14 21 312-045 1043	50.00
BYRNE, ROGER J.	14-28 202-017-1064	50.00

CARLEY, JANE	14-21-310-055-1059	50.00
CARLSON, DONALD R	14-28-200-003-1108	50.00
COLEMAN, ARNOLD	14-28-105-072-1001	50.00
DIANDA, JEANNE	14-28-202-017-1055	50.00
DOUGLAS, DENNIS F.	14-20-413-094-1003	50.00
DUBIN, NORMAN M.	14-28-200-004-1023	50.00
EMMERICK, MARY B.	14-21-307-047-1151	50.00
FINERMAN, ALICE F.	14-28-207-004-1160	50.00
FISCHEL, MARILYN	14-28-206-005-1108	50.00
FISHER, FRANK C	14-28-200-004-1032	50.00
FOLEY, NORINE B.	14-28-201-015-1103	50.00
FREED, HOWARD J.	14-20-200-003-1143	50.00
FRIEDLOB, KATE	14-28-105-074-1003	50.00
GABELICK, PATRICIA D	14-28-200-004-1129	50.00
GOLDBLATT, STANLEY	14-21-314-048-1270	50.00
GOODIN, RITA L.	14-28-202-016-1045	50.00
GRANVILLE, CHARLES N., III	14-28-105-072-1003	50.00
GREENBLATT, SEYMOUR	14-28-206-005-1344	50.00
ISAACS, SUZANNE T	14-21-310-055-1060	50.00
KAPIL, AJIT L.	14-28-202-017-1049	50.00
KLITZKY, MARK	14-28-200-003-1169	50.00
KOEN, MICHAEL E.	14-28-200-004-1024	50.00
KOPIDLANSKY, DIANA M.	14-28-200-003-1103	50.00
LAX, ROSALIND S.	14-28-207-004-1318	50.00
LERMAN, ZEV Z.	14-28-203-027-1007	50.00
LEVITT, CARL B.	14-28-200-004-1060	50.00
LEVY, MAUREEN	14-28-207-004-1083	50.00
MILLER, MAURICE W.	14-21-312-045-1042	50.00
MINTZ, ROSABELLE	14-28-105-077-1005	50.00
MORGAN, LORRAINE	14-28-201-015-1154	50.00
MORGINSON, ANNDORA L.	14-21-307-052-1081	50.00
NORIN, MAXINE A	14-21-306-044-1004	50.00
PETERS, MARY B	14-21-306-040-1018	50.00
POSNER-POWELL, MARY T.	14-28-200-003-1006	50.00
POWELL, ANN M	14-28-200-004-1021	50.00
RADAVICIUS, ERIKA	14-28-202-018-1098	50.00
REDMOND, WILLIAM JR.	14-28-200-003-1052	50.00
ROTHBLATT, FERN M.	14-21-310-055-1017	50.00
RYDWELS, WILLIAM W	14-28-201-015-1078	50.00
SAVICH, BORISAVA	14-28-200-003-1131	50.00
SCHWARTZ AUDREY	14-28-203-028-1055	50.00
SPUNT, LINDA L.	14-28-207-004-1537	50.00
UNSWORTH, JEAN M.	14-28-103-055-1106	50.00
WAHMANN, AIDA J	14-21-312-045-1012	50.00
WANKE, BARBARA M.	14-28-201-015-1139	50.00
WULLE-DUGAN, KATHY A	14-28-200-003-1073	50.00
ZEVIN, JAQUELYN	14-28-206-005-1117	50.00
	* TOTAL AMOUNT	4,000.00

45 ARENA

NAME	PIN NUMBER	AMOUNT
BANCROFT, OLGA T.	13-08-311-052-1003	50.00
BENOVSKY, MILDRED V	13-09-316-060-1010	50.00
BERNAS, ROSEMARY T.	13-09-328-066-1006	50.00
CARONE, GERALDINE	13-05-123-040-1014	50.00
CSENAR, JULIANA	13-17-202-042-1016	50.00
GERACI, DONALD G.	13-16-117-042-1003	50.00
GIRALAMO, LUPE	13-09-317-030-1003	50.00
GOLDBERG, HAROLD	13-16-117-042-1009	50.00
GRIESMANN, SUE MARIE	13-08-313-019-1006	50.00
GUJA, VIORICA	13-16-115-042-1006	50.00
JESCHKE, RITA A.	13-16-116-030-1005	50.00
KEPA, DANUTA	13-08-311-047-1007	50.00
KOSTARAS, GUS A.	13-08-425-157-1010	50.00
LUCKSINGER, VIRGINIA M.	13-08-428-041-1013	50.00
LUNDMAN, JENNIE U.	13-08-414-056-1001	50.00
MANCINI, CATHLEEN	13-09-407-082-1003	50.00
MCNEIL, JUDITH K.	13-08-330-031-0000	50.00
NIEMIEC, JEAN	13-16-117-045-1021	50.00
PARTYNSKI, MARLENE J	13-08-313-018-1011	50.00
QUIRK, FRANCES	13-08-311-047-1014	50.00
RISTICH, VERA	13-08-430-083-1014	50.00

SCANLIS, MARGARET R	13-08-430-083-1015	50.00
SCHULLER, KATHERINE	13-16-101-029-1002	50.00
SKUPIEN, EILEEN	13-08-313-018-1009	50.00
SLEVAK, THERESA M.	13-09-328-067-1011	50.00
SOHEL, JAMES P.	13-16-117-045-1037	50.00
STASULAS, WALTER F.	13-08-413-047-1009	50.00
STRZELEC, ALBINA E.	13 09 322-043-1002	50.00
SUKIENNIK, BERNICE L	13-16-113-036-1002	50.00
SWEENEY, NORA	13-09 328-064-1003	50.00
TALESKY, ROSE MARIE A.	13-09-317-034-1001	50.00
TAYLOR, JANET K.	13-09-317-030-1006	50.00
THOMAS, OPAL B.	13 09-328-061-1009	50.00
WADE, SHIRLEY M.	13-09-322-049 1002	50.00
WATERS, NORMA L.	13 16-110-049 1007	50.00
	* TOTAL AMOUNT	1,750.00

46 CAPPLEMAN

NAME	PIN NUMBER	AMOUNT
CICEKLI, BILYA	14-16-301-041-1129	50.00
CLARK, MARY	14-21-106-030-1050	50.00
COMEIN, URSULA	14-16-304-039-1038	50.00
CONDYLIS, JUDY	14-16-301-041-1385	50.00
COUSINS, BERTHA T.	14-17-418-025-1001	50.00
DAMAN, JOSEPH	14-21-110-020-1096	50.00
DAPIN, MARIAN	14-21-111-007-1116	50.00
DEGUZMAN, PLUTARCO	14-17-408-020-1008	50.00
DRISS, DAISY	14-21-111-007-1084	50.00
HOPKINS, JOHN W.	14-16-301-039-1169	50.00
KAMBEROS, CONSTANCE	14-21-132-012-1014	50.00
KITT, WALTER	14-21-106-017-0000	50.00
KLINSKY, KENNETH	14-16-304-039-1215	50.00
KLISIS, EMILY M.	14-21-111-007-1468	50.00
KORNELLY, ELIZABETH	14-21-101-034-1345	50.00
KUDLATY, WILLIAM M.	14-21-305-030-1019	50.00
KUHR, LAWRENCE	14-21-110-020-1153	50.00
LEVINE, SYLVIA	14-16-304-039-1069	50.00
LEVITZ, NORMAN	14-21-301-023-0000	50.00
LEWIS, JENNETHA	14-20-214-018-0000	50.00
LICHTERMAN, MAXINE R.	14-16-304-039-1224	50.00
LIDSKY, ANDREA L.	14-21-111 007-1382	50.00
LISS, SYLVIA	14 21-305-030-1217	50.00
LOCKETT, IDA R.	14-21-305-030-1181	50.00
LUDWIG, MARY ANN	14-16-304-039-1099	50.00
LYNN, SHIRLEY E.	14-16-301-041-1223	50.00
MACDOUGALL, JANET	14-21 110-020-1376	50.00
MALONE, W. BRUCK	14 21 111-007-1463	50.00
MANILOW, ELAINE G.	14-21-106-017-0000	50.00
MARCH, MARTINE	14-16-301-041-1519	50.00
MARCHAND, GLADYS	14-21-101 035-1194	50.00
MARCHAND, JAMES R	14-17-413-017-1012	50.00
MARCUS, MARGIE	14 16 304-039-1064	50.00
MARROTT, CAROL	14-16-300-027-1032	50.00
MAYER, LOIS R.	14-21 101-035-1213	50.00
MCMURRY, PATTI L	14-21 111-007-1363	50.00
MENDELSOHN, ALFREDA A.	14-21-110-020-1278	50.00
MEYER, EILEEN D.	14 21-110-020-1171	50.00
MILASKEY, ROBERT J.	14-21-100-018-1308	50.00
MILLER, LEONARD	14 21-101-035-1205	50.00
MOLESKI, MARLENE M.	14-16-300-029-1002	50.00
MOLNAR, JANOS	14-16-302-030-1034	50.00
MONREAL, MARIA D	14-21-305-030-1127	50.00
MORTON, MARY E.	14 16 301-041-1008	50.00
MOTEW, LILLIAN	14-16-301-041-1233	50.00
MUENZ, MARY	14-21-111-007-1313	50.00
NAJERA, SARAH	14-08-310-024-0000	50.00
NATHAN, MARION J	14-21-101-035-1011	50.00
NELSON, LYNN E	14-16-304-039-1170	50.00
NEWFELD, CHARLOTTE A.	14-21-301-028-0000	50.00
NIEMINSKI, JOSEPH C	14-21-112-015-1007	50.00
WITEK, ESTHER	14-16-304-039 1216	50 00
WOJNAROWSKI, IRENE T.	14-21-101 035-1101	50 00
WUKA, FLORENCE M.	14 21 110-020-1173	50.00
YARNION, KATHLEEN	14-16-304-039 1075	50 00
YELANDI, VEERAINDER	14-16-304-039 1178	50 00
	* TOTAL AMOUNT	2,800 00

47 PAWAR

NAME	PIN NUMBER	AMOUNT
ANTEE, YOSHIKO	14-18-323-012-1073	50.00
CORCORAN, RITA A	14-18-323-012-1068	50.00
CUNNINGHAM, FRANCES A.	14-07-324-043-1007	50.00
GOBELMAN, THOMAS	14-18-323-012-1027	50.00
HALPERN, SAMUEL	14-18-323-012-1001	50.00
HUITT, JUNE M	14-18-323-012-1044	50.00
JUSTIN, DAVID P	14-18-323-012 1049	50.00
KREY, IRENE	14-18-323-012-1045	50.00
KUSSMANN, PATRICIA J	14-18-323-012-1009	50.00
MANIKA, PATRICIA A	14-18-323-012 1033	50.00
OKI, FUKUKO	14 18-323-012 1065	50.00
PADOUR, JUDITH A.	14-07-306-041-1015	50.00
	* TOTAL AMOUNT	600.00

48 OSTERMAN

NAME	PIN NUMBER	AMOUNT
COTOVSKY, GAIL	14-05-215-015-1017	50.00
DAN, LOIS M.	14-05-210-025-1037	50.00
DAVIS, LESTER W.	14-05-215-017-1373	50.00
FOURT, NADINE E.	14-05-403-019-1036	50.00
GARFIELD, SANDRA G.	14-08-203-016-1204	50.00
MAUREEN D SENESCU	14-05-211-016-1084	50.00
PERELMAN, ROSA GREENSTONE	14-05-203-011-1326	50.00
SCHILLER, ROBERTO M	14-08-203-015-1351	50.00
SCHOLES, ROGER K.	14-05-403-019-1005	50.00
SCHWARTZ, BEVERLY	14-08-203-016-1008	50.00
SCHWARTZ, ROBERT	14-08-206-026-1004	50.00
SCOTT, STEPHEN T	14-05-407-015-1049	50.00
SECIVREANN, CONSTANTA	14-08-408-035-0000	50.00
SHARRARD, CHARLES	14-05-407-015-1012	50.00
SHAW, MARIAN W.	14-08-203-017-1117	50.00
SHEPECK, MARY C	14-08-203-015-1417	50.00
SIEGLER, ILSE	14-05-215-017-1299	50.00
SIMONS, HELEN P.	14-05-211-016-1096	50.00
SLOVY, ADRIENNE W	14 05-211-016-1051	50.00
SMITH, EDWINA M.	14-08 403-028-1283	50.00
SOODAN, KEHAR S.	14-05-211-021-1074	50.00
STORMONT, BEVERLY B.	14 08-203-017-1143	50.00
STRAUSS, LEON F.	14 05-215-017-1320	50.00
SUAREZ, MILA C.	14-08-407-022-1016	50.00
SVARC, JASNA	14-05-211 021-1076	50.00
TAAFFE, JOHN H.	14-08-203-001-0000	50.00
THAM, MENG-KONG	14-08-203-016-1271	50.00
TSAI, SUE	14-08-203-017-1010	50.00
TUOHY, LOLITA E.	14-05-403-022-1002	50.00
	* TOTAL AMOUNT	1,450.00

49 MOORE

NAME	PIN NUMBER	AMOUNT
VOYTEKUNAS, LEONTINA	11-29-319-018-1013	50.00
	* TOTAL AMOUNT	50.00

50 SILVERSTEIN

NAME	PIN NUMBER	AMOUNT
LEO, SHERRY L.	10-36-118-005 1232	50.00
	* TOTAL AMOUNT	50.00

ISSUANCE OF CITY OF CHICAGO CHARITABLE SOLICITATION (TAG DAY) PERMITS.

[Or2013-641]

The Committee on Finance submitted the following report:

CHICAGO, October 16, 2013.

To the President and Members of the City Council:

Your Committee on Finance, having had under consideration an order authorizing four applications for the City of Chicago charitable solicitation (tag day) permits to: Children's Benefit League of Chicago & Suburbs, Life Development Ministries, PLAN International and Muscular Dystrophy Association-Chicago, having had the same under advisement, begs leave to report and recommend that Your Honorable Body *Pass* the proposed order transmitted herewith.

This recommendation was concurred in by a viva voce vote of the members of the committee, with no dissenting vote.

Respectfully submitted,

(Signed) EDWARD M. BURKE,
Chairman.

On motion of Alderman Burke, the said proposed order transmitted with the foregoing committee report was *Passed* by yeas and nays as follows:

Yeas -- Aldermen Moreno, Fioretti, Dowell, Burns, Hairston, Sawyer, Holmes, Harris, Beale, Balcer, Cárdenas, Quinn, Burke, Foulkes, Thompson, Thomas, Lane, O'Shea, Cochran, Brookins, Muñoz, Zalewski, Chandler, Solis, Maldonado, Burnett, Ervin, Graham, Reboyras, Suarez, Waguespack, Mell, Austin, Colón, Sposato, Mitts, Cullerton, Laurino, P. O'Connor, M. O'Connor, Reilly, Smith, Tunney, Arena, Cappleman, Pawar, Osterman, Moore, Silverstein -- 49.

Nays -- None.

Alderman Balcer moved to reconsider the foregoing vote. The motion was lost.

The following is said order as passed:

Ordered, That the Committee on Finance is hereby authorized and directed to issue charitable solicitation (tag day) permits to the following organizations:

A. Children's Benefit League of Chicago & Suburbs
April 4 and 5, 2014 -- citywide.

B. Life Development Ministries
October 24, 25, 28 -- 30, 2013
November 1, 4 -- 9, 11 -- 16, 18 -- 22, 25, 26, 29 and 30, 2013
December 2 -- 7, 9 -- 14, 16 -- 21, 2013 -- citywide.

C. PLAN International
Tuesdays through Sundays, October 26 through December 31, 2013 -- citywide.

D. Muscular Dystrophy Association-Chicago
October 27, 2013 -- citywide.

This order shall take effect and be in force from and after its passage.

Do Not Pass -- CLAIMS FOR VARIOUS REFUNDS.

[CL2013-2096]

The Committee on Finance submitted the following report:

CHICAGO, October 16, 2013.

To the President and Members of the City Council:

Your Committee on Finance, Small Claims Division, to which was referred on June 8, 2011 and on subsequent dates sundry claims for various refunds, having had the same under advisement, begs leave to report and recommend that Your Honorable Body *Do Not Pass* said claims for payment.

This recommendation was concurred in by a viva voce vote of the members of the committee, with no dissenting vote.

Respectfully submitted,

(Signed) EDWARD M. BURKE,
Chairman.

On motion of Alderman Burke, the committee's recommendation was *Concurred In* by yeas and nays as follows:

Yeas -- Aldermen Moreno, Fioretti, Dowell, Burns, Hairston, Sawyer, Holmes, Harris, Beale, Balcer, Cárdenas, Quinn, Burke, Foulkes, Thompson, Thomas, Lane, O'Shea, Cochran, Brookins, Muñoz, Zalewski, Chandler, Solis, Maldonado, Burnett, Ervin, Graham, Reboyras, Suarez, Waguespack, Mell, Austin, Colón, Sposato, Mitts, Cullerton, Laurino, P. O'Connor, M. O'Connor, Reilly, Smith, Tunney, Arena, Cappleman, Pawar, Osterman, Moore, Silverstein -- 49.

Nays -- None.

Alderman Balcer moved to reconsider the foregoing vote. The motion was lost.

[List of denied claims printed on pages 61648 and 61649 in this *Journal*.]

Do Not Pass -- CONDOMINIUM REFUSE REBATE CLAIMS.

[CL2013-2097]

The Committee on Finance submitted the following report:

CHICAGO, October 16, 2013.

To the President and Members of the City Council:

Your Committee on Finance, Condominium Refuse Rebate Division, to which were referred on January 13, 2011, and on subsequent dates, sundry claims for condominium refuse rebate claims, having had the same under advisement, begs leave to report and recommend that Your Honorable Body *Do Not Pass* said claims for payment.

This recommendation was concurred in by a viva voce vote of the members of the committee, with no dissenting vote.

Respectfully submitted,

(Signed) EDWARD M. BURKE,
Chairman.

(Continued on page 61650)

City Of Chicago

Denied Claims by Claim Name

Denied Date: 10/16/2013

Claimant Name	Introduced to City Council
CALZOLAIO, MICHELE	6/8/11 12:00 AM
SHADLOW, MERRIEL	6/8/11 12:00 AM
ALIGAZ, TAMERAT	7/28/11 12:00
BACHER, TRACY	4/18/12 12:00
O'MARY, KATHLEEN B.	7/25/12 12:00
CURRIE, BRYAN	9/12/12 12:00
MANDUJANO, RUBEN	10/31/12 12:00
RAULSTON, MARK G.	10/31/12 12:00
HITCHCOCK, KIMBERLY F.	11/15/12 12:00
CAMPBELL, DEBRA E.	12/12/12 12:00
DAMINABO, HARRY G.	12/12/12 12:00
DIETZ, KEVIN D.	12/12/12 12:00
FULCHER, JOHN W.	12/12/12 12:00
MC GILLIS, RAYMUND G.	12/12/12 12:00
STEINMAN, JOAN E.	12/12/12 12:00
ACTIPIS, ALEXANDER	1/17/13 12:00
BLOSSER, DAVID	1/17/13 12:00
INNISS, NATASHA N. A/S/O	1/17/13 12:00
NICKLESS, TIMOTHY	1/17/13 12:00
GILBERTO, REBECCA - A/S/O	2/13/13 12:00
AHN, JOHN	3/13/13 12:00
CHAPLIN, ANDREA L.	3/13/13 12:00
HOSEA, ROSALIND	3/13/13 12:00
JOHNSON, DONNA R.	3/13/13 12:00
KARABETSOS, DIMITRIOS	3/13/13 12:00
TANEV, NICK	3/13/13 12:00
WILLIAMS, VERNON	3/13/13 12:00
ARMSTRONG, RONALD	4/10/13 12:00
CORTES, EMANUEL	4/10/13 12:00
DAVIS, JENNIFER	4/10/13 12:00
JIA, JIA	4/10/13 12:00
POLK, DARNITA	4/10/13 12:00
SANDERS, BROCK	4/10/13 12:00
TENBRUNSEL, DONALD	4/10/13 12:00
Valentine, Dean A/S/O	4/10/13 12:00
WRIGHT, LEOLA	4/10/13 12:00
BOLINAS, MARIUS	5/8/13 12:00 AM
KUNKEL, STEPHANIE	5/8/13 12:00 AM

Claimant Name	Introduced to City Council
MUBARAK, CORZETTA	5/8/13 12:00 AM
PHILLIPS, JOSEPH	5/8/13 12:00 AM
ROBINSON, LISA M	5/8/13 12:00 AM
CERVENKA, ROBERT	6/5/13 12:00 AM
HERNANDEZ, JOSE	6/5/13 12:00 AM
McNEIL, SEAN	6/5/13 12:00 AM
NEAL, DEBRA	6/5/13 12:00 AM
SANDSTEDT, NATALIE	6/5/13 12:00 AM
FOX, ROBIN	6/26/13 12:00
KARGOU, MARY	6/26/13 12:00
SYPIEN, RAQUEL	6/26/13 12:00
WASHINGTON, JAMES	6/26/13 12:00
DENT, MILTON	7/24/13 12:00
FULLER, PATRICIA	7/24/13 12:00
FERGUSON, DION	9/11/13 12:00
MOORE, JOHN W	9/11/13 12:00
McCALL, KATHY T	9/11/13 12:00
STRAUCH, TERRANCE L A/S/O	9/11/13 12:00
SULLIVAN, CHRISTINE	9/11/13 12:00

(Continued from page 61647)

On motion of Alderman Burke, the committee's recommendation was *Concurred In* by yeas and nays as follows:

Yeas -- Aldermen Moreno, Fioretti, Dowell, Burns, Hairston, Sawyer, Holmes, Harris, Beale, Balcer, Cárdenas, Quinn, Burke, Foulkes, Thompson, Thomas, Lane, O'Shea, Cochran, Brookins, Muñoz, Zalewski, Chandler, Solis, Maldonado, Burnett, Ervin, Graham, Reboyras, Suarez, Waguespack, Mell, Austin, Colón, Sposato, Mitts, Cullerton, Laurino, P. O'Connor, M. O'Connor, Reilly, Smith, Tunney, Arena, Cappleman, Pawar, Osterman, Moore, Silverstein -- 49.

Nays -- None.

Alderman Balcer moved to reconsider the foregoing vote. The motion was lost.

[List of denied claims referred to in this ordinance printed on page 61651 of this *Journal*.]

Do Not Pass -- EXEMPTION OF INSPIRATION CORPORATION, D.B.A. THE LIVING ROOM CAFE, FROM CITY FEES UNDER NOT-FOR-PROFIT STATUS.

[O2013-6157]

The Committee on Finance submitted the following report:

CHICAGO, October 16, 2013.

To the President and Members of the City Council:

Your Committee on Finance, having had under consideration a proposed ordinance concerning the issuance of permits, free of charge, to The Inspiration Corporation, doing business as The Living Room Cafe, having had the same under advisement, begs leave to report and recommend that Your Honorable Body *Do Not Pass* the proposed ordinance transmitted herewith.

This recommendation was concurred in by a viva voce vote of the members of the committee, with no dissenting vote.

Respectfully submitted,

(Signed) EDWARD M. BURKE,
Chairman.

(Continued on page 61652)

C I T Y O F C H I C A G O
COMMITTEE ON FINANCE
REFUSE REBATE COUNCIL ORDERS--DID NOT PASS

MEETING DATE 10/16/2013

CONDOMINIUM/ COOPERATIVE NAME	NO. OF ELGIBLE UNITS	TYPE		AMOUNT OF REBATE	******* SPONSOR ******************	
ANDERSONVILLE ARBOR CONDO	16	ANNUAL	2010		JAMES CAPPLEMAN	46
ARCHER COURTS TOWNHOME ASSOC	43	ANNUAL	2010		DANNY SOLIS	25
BERWOOD CONDO ASSOCIATION	6	ANNUAL	2010		HARRY OSTERMAN	48
LELAND ON THE LAKE CONDO	6	ANNUAL	2010		JAMES CAPPLEMAN	46
WOLCOTT CONDO ASSOCIATION	6	ANNUAL	2009		AMEYA PAWAR	47
5053-5055 N.SHERIDAN RD.CONDO	8	ANNUAL	2011		HARRY OSTERMAN	48

** GRAND TOTAL AMOUNT **

** GRAND TOTAL NUMBER ** 6

(Continued from page 61650)

On motion of Alderman Burke, the committee's recommendations were *Concurred In* by yeas and nays as follows:

Yeas -- Aldermen Moreno, Fioretti, Dowell, Burns, Hairston, Sawyer, Holmes, Harris, Beale, Balcer, Cárdenas, Quinn, Burke, Foulkes, Thompson, Thomas, Lane, O'Shea, Cochran, Brookins, Muñoz, Zalewski, Chandler, Solis, Maldonado, Burnett, Ervin, Graham, Reboyras, Suarez, Waguespack, Mell, Austin, Colón, Sposato, Mitts, Cullerton, Laurino, P. O'Connor, M. O'Connor, Reilly, Smith, Tunney, Arena, Cappleman, Pawar, Osterman, Moore, Silverstein -- 49.

Nays -- None.

Alderman Balcer moved to reconsider the foregoing vote. The motion was lost.

Said ordinance which failed to pass reads as follows:

Be It Ordained by the City Council of the City of Chicago:

SECTION 1. That the Commissioner of Buildings, the Commissioner of Transportation, the Commissioner of Streets and Sanitation, the Commissioner of Sewers, the Commissioner of Water, the Commissioner of Fire, the Director of Business Affairs and Licensing and the Director of Revenue are hereby directed to issue all necessary permits, all on-site water/sewer inspection fees and all water/sewer plan review fees, free of charge, notwithstanding other ordinances of the City of Chicago to the contrary, to Inspiration Corporation, a not-for-profit Illinois corporation, related to the erection and maintenance of building(s) and fuel storage facilities at 806 East 64th Street, Chicago, Illinois 60637.

Said building(s) and all appurtenances thereto shall be used exclusively for charitable purposes and shall not be leased or otherwise used with a view to profit, and the work thereon shall be done in accordance with plans submitted and all of the appropriate provisions of the Municipal Code of the City of Chicago and departmental requirements of various departments of the City of Chicago, and said building(s) and all appurtenances thereto shall be constructed and maintained so that they shall comply in all respects with the requirements of the appropriate provisions of the Municipal Code of the City of Chicago for the issuance of all permits and licenses.

SECTION 2. The Inspiration Corporation, doing business as The Living Room Cafe, a not-for-profit Illinois corporation located at 806 East 64th Street, engaged in cultural,

educational and related activities, shall be exempt from the payment of City license fees and shall be entitled to the cancellation of warrants for the collection of inspection fees.

SECTION 3. The Inspiration Corporation, doing business as The Living Room Cafe, shall be entitled to a refund of City fees which it has paid and from which it is exempt pursuant to Sections 1 and 2 of this ordinance.

SECTION 4. This ordinance shall be in force for a period of two years but in no event beyond June 8, 2014.

Placed On File -- REPORT OF SETTLEMENTS OF SUITS AGAINST CITY DURING MONTH OF AUGUST 2013.

[F2013-76]

The Committee on Finance submitted the following report:

CHICAGO, October 16, 2013.

To the President and Members of the City Council:

Your Committee on Finance, having had under consideration a list of cases in which judgments were entered or cases settled during the month of August 2013, having had the same under advisement, begs leave to report and recommend that Your Honorable Body *Place on File* the list of cases transmitted herewith.

This recommendation was concurred in by a viva voce vote of the members of the committee, with no dissenting vote.

Respectfully submitted,

(Signed) EDWARD M. BURKE,
Chairman.

On motion of Alderman Burke, the committee's recommendation was *Concurred In* and said list of cases and report were *Placed on File*.

Re-Referred -- AMENDMENT OF CHAPTER 18-14 OF MUNICIPAL CODE CONCERNING ENERGY USE BENCHMARKING FOR NON-RESIDENTIAL BUILDINGS.

[O2013-6196]

The Committee on Finance submitted the following report:

CHICAGO October 16, 2013.

To the President and Members of the City Council:

Your Committee on Finance, having had under consideration an ordinance amending Chapter 18-14 of the Municipal Code of Chicago regarding building energy use benchmarking, having had the same under advisement, begs leave to report and recommend that your Honorable Body *Re-Refer* to the Committee on Zoning, Landmarks and Building Standards the proposed ordinance transmitted herewith.

This recommendation was concurred in by a viva voce vote of members of the committee, with no dissenting votes.

Respectfully submitted,

(Signed) EDWARD M. BURKE,
Chairman.

On motion of Alderman Burke, the Committee's recommendation was *Concurred In* and the said proposed ordinance transmitted with the foregoing Committee report was *Re-Referred to the Committee on Zoning, Landmarks and Building Standards* by yeas and nays as follows:

Yeas -- Aldermen Moreno, Fioretti, Dowell, Burns, Hairston, Sawyer, Holmes, Harris, Beale, Balcer, Cárdenas, Quinn, Burke, Foulkes, Thompson, Thomas, Lane, O'Shea, Cochran, Brookins, Muñoz, Zalewski, Chandler, Solis, Maldonado, Burnett, Ervin, Graham, Reboyras, Suarez, Waguespack, Mell, Austin, Colón, Sposato, Mitts, Cullerton, Laurino, P. O'Connor, M. O'Connor, Reilly, Smith, Tunney, Arena, Cappleman, Pawar, Osterman, Moore, Silverstein -- 49.

Nays -- None.

Alderman Balcer moved to reconsider the foregoing vote. The motion was lost.

COMMITTEE ON THE BUDGET AND GOVERNMENT OPERATIONS.

REAPPOINTMENT OF JOSEPH M. FERGUSON AS INSPECTOR GENERAL.
[A2013-105]

The Committee on the Budget and Government Operations submitted the following report:

CHICAGO, October 16, 2013.

To the President and Members of the City Council:

Your Committee on the Budget and Government Operations, having had under consideration a communication and report concerning the appointment of Joseph M. Ferguson as Inspector General for a four-year term, having had the same under advisement, begs leave to report and recommend that Your Honorable *Body Approve* the proposed appointment.

This recommendation was concurred in by a viva voce vote of the members of the committee.

Respectfully submitted,

(Signed) CARRIE M. AUSTIN,
Chairman.

On motion of Alderman Austin, the committee's recommendation was *Concurred In* and the said proposed reappointment of Joseph M. Ferguson as Inspector General was *Approved* by yeas and nays as follows:

Yeas -- Aldermen Moreno, Fioretti, Dowell, Burns, Hairston, Sawyer, Holmes, Harris, Beale, Balcer, Cárdenas, Quinn, Burke, Foulkes, Thompson, Thomas, Lane, O'Shea, Cochran, Brookins, Muñoz, Zalewski, Chandler, Solis, Maldonado, Burnett, Ervin, Graham, Reboyras, Suarez, Waguespack, Mell, Austin, Colón, Sposato, Mitts, Cullerton, Laurino, P. O'Connor, M. O'Connor, Reilly, Smith, Tunney, Arena, Cappleman, Pawar, Osterman, Moore, Silverstein -- 49.

Nays -- None.

Alderman Balcer moved to reconsider the foregoing vote. The motion was lost.

SUPPLEMENTAL APPROPRIATION AND AMENDMENT OF YEAR 2013 ANNUAL APPROPRIATION ORDINANCE WITHIN FUND NO. 925.

[SO2013-6147]

The Committee on the Budget and Government Operations submitted the following report:

CHICAGO, October 16, 2013.

To the President and Members of the City Council:

Your Committee on the Budget and Government Operations, having had under consideration an ordinance authorizing a supplemental appropriation and an amendment to the Year 2013 Annual Appropriation Ordinance necessary to reflect an increase in the amount of funds received from federal, state, public, and/or private agencies, and having been presented with a proposed substitute ordinance by the Office of Budget and Management, having had the same under advisement, begs leave to report and recommend that Your Honorable Body *Pass* the proposed substitute ordinance transmitted herewith.

This recommendation was concurred in by a viva voce vote of the members of the committee.

Respectfully submitted,

(Signed) CARRIE M. AUSTIN,
Chairman.

On motion of Alderman Austin, the said proposed substitute ordinance transmitted with the foregoing committee report was *Passed* by yeas and nays as follows:

Yeas -- Aldermen Moreno, Fioretti, Dowell, Burns, Hairston, Sawyer, Holmes, Harris, Beale, Balcer, Cárdenas, Quinn, Burke, Foulkes, Thompson, Thomas, Lane, O'Shea, Cochran, Brookins, Muñoz, Zalewski, Chandler, Solis, Maldonado, Burnett, Ervin, Graham, Reboyras, Suarez, Waguespack, Mell, Austin, Colón, Sposato, Mitts, Cullerton, Laurino, P. O'Connor, M. O'Connor, Reilly, Smith, Tunney, Arena, Cappleman, Pawar, Osterman, Moore, Silverstein -- 49.

Nays -- None.

Alderman Balcer moved to reconsider the foregoing vote. The motion was lost.

The following is said ordinance as passed:

WHEREAS, The Annual Appropriation Ordinance for the Year 2013 of the City of Chicago (the "City") contains estimates of revenues receivable as grants from agencies of the state and federal governments and public and private agencies; and

WHEREAS, In accordance with Section 8 of the Annual Appropriation Ordinance, the heads of various departments and agencies of the City have applied to agencies of the state and federal governments and public and private agencies for grants to the City for various purposes; and

WHEREAS, The City through its Mayor's Office has been awarded federal grant funds in the amount of $246,000 by the United States Department of Justice, Office of Juvenile Justice and Delinquency Prevention which shall be used for the National Forum on Youth Violence Prevention Program; and

WHEREAS, The City through its Department of Public Health ("Health") has been awarded private grant funds in the amount of $700,000 by The Atlantic Philanthropies which shall be used for the School Based Health Centers and Health Insurance Enrollment Program; and

WHEREAS, The City through Health has been awarded private grant funds in the amount of $10,000 by Oral Health America which shall be used for the Smiles Across America Program; and

WHEREAS, The City through its Department of Family and Support Services ("DFSS") has been awarded additional state grant funds in the amount of $853,000 by the Illinois Department on Aging which shall be used for the Elder Abuse and Neglect Program; and

WHEREAS, The City through DFSS has been awarded public grant funds in the amount of $250,000 by the County of Cook which shall be used for the One Summer Plus Program; and

WHEREAS, The City through DFSS has been awarded additional federal grant funds in the amount of $89,000 by the Corporation for National and Community Service which shall be used for the Senior Companion Program; and

WHEREAS, The City through its Department of Housing and Economic Development ("HED") has been awarded federal grant funds in the amount of $391,000 by the Illinois Department of Natural Resources which shall be used for the Calumet Open Space Reserve/Hegewisch Marsh Program; and

WHEREAS, The City through HED has been awarded federal grant funds in the amount of $95,000 by the United States Department of Commerce, Economic Development Administration which shall be used for the Perishing Road Incubator Feasibility Study Program; now, therefore,

Be It Ordained by the City Council of the City of Chicago:

SECTION 1. The sum of $2,634,000 not previously appropriated, representing increased grant awards is hereby appropriated from Fund 925 -- Grant Funds for the Year 2013. The Annual Appropriation Ordinance is hereby amended by striking the words and figures and adding the words and figures indicated in the attached Exhibit A which is hereby made a part hereof.

SECTION 2. To the extent that any ordinance, resolution, rule, order or provision of the Municipal Code of Chicago, or part thereof, is in conflict with the provisions of this ordinance, the provisions of this ordinance shall control. If any section, paragraph, clause or provision of this ordinance shall be held invalid, the invalidity of such section, paragraph, clause or provision shall not affect any of the other provisions of this ordinance.

SECTION 3. This ordinance shall be in full force and effect upon its passage and approval.

Exhibit "A" referred to in this ordinance reads as follows:

Exhibit "A".

Amendment To The 2013 Appropriation Ordinance.

Code	Department And Item	Strike Amount	Add Amount
	Estimate Of Grant Revenue For 2013		
	Awards from Agencies of the Federal Government	$1,556,419,500	$1,557,240,500
	Awards from Agencies of the State of Illinois	268,235,000	269,088,000
	Awards from Public and Private Agencies	56,635,000	57,595,000

925 -- Grant Funds	Strike Amount 2013 Anticipated Grant	Add Amount 2013 Anticipated Grant	Strike Amount 2013 Carryover	Add Amount 2013 Carryover	Strike Amount 2013 Total	Add Amount 2013 Total
1 Mayor's Office:						
National Forum on Youth Violence Prevention		$ 246,000				$ 246,000
41 Chicago Department Of Public Health:						
School Based Health Centers and Health Insurance Enrollment		700,000				700,000
Smile Across America		10,000				10,000
50 Department Of Family And Support Services:						
Elder Abuse and Neglect	$2,000,000	2,853,000			$2,000,000	2,853,000
One Summer Plus		250,000				250,000
Senior Companion	297,000	386,000			297,000	386,000
54 Department Of Housing And Economic Development:						
Calumet Open Space Reserve/ Hegewisch Marsh		391,000				391,000
Pershing Road Incubator Feasibility Study		95,000				95,000

AMENDMENT OF YEAR XXXIX COMMUNITY DEVELOPMENT BLOCK GRANT ORDINANCE.

[SO2013-6150]

The Committee on the Budget and Government Operations submitted the following report:

CHICAGO, October 16, 2013.

To the President and Members of the City Council:

Your Committee on the Budget and government Operations, having had under consideration an amendment to the Year XXXIX Community Development Block Grant Ordinance necessary to reflect an increase in the amount of funds to be appropriated, and having been presented with a proposed substitute ordinance by the Office of Budget and Management, and having had the same under advisement, begs leave to report and recommend that Your Honorable Body *Pass* the substitute ordinance transmitted herewith.

This recommendation was concurred in by a viva voce vote of the members of the committee.

Respectfully submitted,

(Signed) CARRIE M. AUSTIN,
Chairman.

On motion of Alderman Austin, the said proposed substitute ordinance transmitted with the foregoing committee report was *Passed* by yeas and nays as follows:

Yeas -- Aldermen Moreno, Fioretti, Dowell, Burns, Hairston, Sawyer, Holmes, Harris, Beale, Balcer, Cárdenas, Quinn, Burke, Foulkes, Thompson, Thomas, Lane, O'Shea, Cochran, Brookins, Muñoz, Zalewski, Chandler, Solis, Maldonado, Burnett, Ervin, Graham, Reboyras, Suarez, Waguespack, Mell, Austin, Colón, Sposato, Mitts, Cullerton, Laurino, P. O'Connor, M. O'Connor, Reilly, Smith, Tunney, Arena, Cappleman, Pawar, Osterman, Moore, Silverstein -- 49.

Nays -- None.

Alderman Balcer moved to reconsider the foregoing vote. The motion was lost.

The following is said ordinance as passed:

WHEREAS, By ordinance passed by the City Council on November 15, 2012 for the 2013 fiscal year, the City Council authorized the projected use of Community Development Block Grant entitlement funds for Year XXXIX (the "Year XXXIX CDBG Ordinance"); and

WHEREAS, Pursuant to the Year XXXIX CDBG Ordinance, the reprogramming of funds is subject to review and approval by the City Council; and

WHEREAS, The Office of Budget and Management (OBM) seeks to increase the appropriation by $1,675,000 that has become available as a result of increases in both program income and salvage; and

WHEREAS, The increase in program income, in the amount of $520,000, has become available due to the receipt of loan repayments and shall be used by the Department of Housing and Economic Development for their Rehabilitation Loan and Grant Program; and

WHEREAS, The increase in salvage, in the amount of $1,155,000, shall be used for demolitions pursuant to the Department of Buildings' Troubled Buildings Program; and

WHEREAS, The City desires to amend the Year XXXIX CDBG Ordinance to account for the above-described program income and salvage increases; now, therefore,

Be It Ordained by the City Council of the City of Chicago:

SECTION 1. The Year XXXIX CDBG Ordinance, as amended, is hereby further amended by striking the words and figures and adding the words and figures indicated in Exhibit A attached hereto.

SECTION 2. This ordinance shall be in full force and effect from and after its passage and approval.

Exhibit "A" referred to in this ordinance reads as follows:

Exhibit "A".

Amendment To Community Development Block Grant.

	Strike Amount	Add Amount
Appropriation Ordinance		
Community Development Block Grant	$81,591,000	$83,266,000
Reallocation of Unspent CDBG Funds from Prior Years	4,956,814	6,111,814
Revenue from Loan Repayments	221,000	741,000

	Strike Amount	Add Amount
(54) -- Department Of Housing And Economic Development		
2515. Developer Services	$ 1,926,340	$ 2,446,340
.9103 Rehabilitation Loans and Grants	1,544,169	2,064,169
Budget Level Total		
(54) Department Total	30,347,917	30,867,917
(67) -- Department Of Buildings		
2505. Troubled Buildings Program		
.0140 Professional and Technical Services	200,000	1,355,000
Budget Level Total	3,837,787	4,992,787
(67) Department Total	6,568,360	7,723,360

TRANSFER OF YEAR 2013 FUNDS WITHIN COMMITTEE ON PEDESTRIAN AND TRAFFIC SAFETY.

[O2013-8288]

The Committee on the Budget and Government Operations submitted the following report:

CHICAGO, October 16, 2013.

To the President and Members of the City Council:

Your Committee on the Budget and Government Operations, having had under consideration an ordinance authorizing a transfer of funds within the City Council Committee on Pedestrian and Traffic Safety, and having had the same under advisement, begs leave to report and recommend that Your Honorable Body *Pass* the ordinance transmitted herewith.

This recommendation was concurred in by a viva voce vote of the members of the committee.

Respectfully submitted,

(Signed) CARRIE M. AUSTIN,
Chairman.

On motion of Alderman Austin, the said proposed ordinance transmitted with the foregoing committee report was *Passed* by yeas and nays as follows:

Yeas -- Aldermen Moreno, Fioretti, Dowell, Burns, Hairston, Sawyer, Holmes, Harris, Beale, Balcer, Cárdenas, Quinn, Burke, Foulkes, Thompson, Thomas, Lane, O'Shea, Cochran, Brookins, Muñoz, Zalewski, Chandler, Solis, Maldonado, Burnett, Ervin, Graham, Reboyras, Suarez, Waguespack, Mell, Austin, Colón, Sposato, Mitts, Cullerton, Laurino, P. O'Connor, M. O'Connor, Reilly, Smith, Tunney, Arena, Cappleman, Pawar, Osterman, Moore, Silverstein -- 49.

Nays -- None.

Alderman Balcer moved to reconsider the foregoing vote. The motion was lost.

The following is said ordinance as passed:

WHEREAS, The City of Chicago is a home rule unit of government as defined in Article VII, Section 6(a) of the Illinois Constitution and, as such, may exercise any power and perform any function pertaining to its government and affairs; and

WHEREAS, The management of its finances is a matter pertaining to the government and affairs of the City of Chicago; now, therefore,

Be It Ordained by the City Council of the City of Chicago:

SECTION 1. The City Comptroller and the City Treasurer are authorized and directed to make the following transfer of funds for the year 2013. This transfer will leave sufficient unencumbered appropriations to meet all liabilities that have been or may be incurred during the year 2013 payable from such appropriations:

FROM:

Purpose	Fund	Code Department	Account	Amount
Personnel Services	300	15/2265	0000	$18,000.00

TO:

Purpose	Fund	Code Department	Account	Amount
Contingencies	300	15/2265	0700	$18,000.00

SECTION 2. The sole purpose of this transfer of funds is to provide funds to meet necessary obligations in the City Council Committee on Pedestrian and Traffic Safety during the year 2013.

SECTION 3. This ordinance shall be in full force and effect from and after its passage.

COMMITTEE ON ECONOMIC, CAPITAL AND TECHNOLOGY DEVELOPMENT.

APPOINTMENT OF ADELA M. CEPEDA AS MEMBER OF COMMUNITY DEVELOPMENT COMMISSION.

[A2013-100]

The Committee on Economic, Capital and Technology Development submitted the following report:

CHICAGO, October 16, 2013.

To the President and Members of the City Council:

Your Committee on Economic, Capital and Technology Development, for which a meeting was held on October 10, 2013, having had under consideration the appointment of Adela M. Cepeda as a member of the Community Development Commission, which was introduced by Mayor Rahm Emanuel on September 11, 2013, begs leave to recommend that Your Honorable Body *Approve* the proposed appointment transmitted herewith.

This recommendation was concurred in by a viva voce vote of the members of the committee.

Respectfully submitted,

(Signed) THOMAS TUNNEY,
Chairman.

On motion of Alderman Tunney, the committee's recommendation was *Concurred In* and the said proposed appointment of Adela M. Cepeda as a member of the Community Development Commission was *Approved* by yeas and nays as follows:

Yeas -- Aldermen Moreno, Fioretti, Dowell, Burns, Hairston, Sawyer, Holmes, Harris, Beale, Balcer, Cárdenas, Quinn, Burke, Foulkes, Thompson, Thomas, Lane, O'Shea, Cochran, Brookins, Muñoz, Zalewski, Chandler, Solis, Maldonado, Burnett, Ervin, Graham, Reboyras, Suarez, Waguespack, Mell, Austin, Colón, Sposato, Mitts, Cullerton, Laurino, P. O'Connor, M. O'Connor, Reilly, Smith, Tunney, Arena, Cappleman, Pawar, Osterman, Moore, Silverstein -- 49.

Nays -- None.

Alderman Balcer moved to reconsider the foregoing vote. The motion was lost.

COMMITTEE ON HEALTH AND ENVIRONMENTAL PROTECTION.

AMENDMENT OF SECTIONS 11-4-120, 11-4-2510, 11-4-2540 AND 17-17-0105-D OF MUNICIPAL CODE REGARDING BIOGAS RECOVERY.

[O2013-6156]

The Committee on Health and Environmental Protection submitted the following report:

CHICAGO, October 16, 2013.

To the President and Members of the City Council:

Reporting for your Committee on Health and Environmental Protection, for which a meeting

was held on October 15, 2013 and having had under consideration an ordinance regarding the capture of biogas, which was introduced by Mayor Rahm Emanuel on September 11, 2013, begs leave to report and recommend that Your Honorable Body *Pass* the proposed ordinance transmitted herewith.

This recommendation was concurred in by a viva voce vote of the members of the committee.

Respectfully submitted,

(Signed) GEORGE A. CÁRDENAS,
Chairman.

On motion of Alderman Cárdenas, the said proposed ordinance transmitted with the foregoing committee report was *Passed* by yeas and nays as follows:

Yeas -- Aldermen Moreno, Fioretti, Dowell, Burns, Hairston, Sawyer, Holmes, Harris, Beale, Balcer, Cárdenas, Quinn, Burke, Foulkes, Thompson, Thomas, Lane, O'Shea, Cochran, Brookins, Muñoz, Zalewski, Chandler, Solis, Maldonado, Burnett, Ervin, Graham, Reboyras, Suarez, Waguespack, Mell, Austin, Colón, Sposato, Mitts, Cullerton, Laurino, P. O'Connor, M. O'Connor, Reilly, Smith, Tunney, Arena, Cappleman, Pawar, Osterman, Moore, Silverstein -- 49.

Nays -- None.

Alderman Balcer moved to reconsider the foregoing vote. The motion was lost.

The following is said ordinance as passed:

Be It Ordained by the City Council of the City of Chicago:

SECTION 1. Sections 11-4-120, 11-4-2510 and 11-4-2540 of the Municipal Code of Chicago are hereby amended by deleting the language struck through and by inserting the language underscored, as follows:

11-4-120 Definitions.

Except as otherwise defined for purposes of a specific subsection, section, article or chapter in this Title 11, whenever the following words and phrases are used in this Title 11, they shall have the meanings ascribed to them in this section:

(Omitted text is not affected by this ordinance.)

"Recycle" or "recycling" means any process by which materials that would otherwise become municipal waste are collected, separated or processed and returned to the economic mainstream in the form of raw materials for new, reused or reconstituted products, but does not include the recovery of materials for fuel in combustion or energy production processes. This definition shall not prohibit any recycling facility from recovering and using biogas or other fuel generated as a byproduct of a recycling activity, as approved by the commissioner, while the facility is otherwise primarily engaged in recycling.

(Omitted text is not affected by this ordinance.)

11-4-2510 Definitions.

For the purposes of this article, the following words and phrases shall have the meanings ascribed to them by this section:

(Omitted text is not affected by this ordinance.)

Processing means manual, mechanical or automated separation of recyclable material from other materials; separation of recyclable materials from each other; cleaning, bundling, compacting, cutting, ~~or~~ packing of recyclable material or such other processing of recyclable materials as approved by the commissioner. ~~Processing shall not include melting, rending, smelting, vulcanizing or purification by application of heat or chemical process.~~

(Omitted text is not affected by this ordinance.)

11-4-2540 Permit -- Classification.

(Omitted text is not affected by this ordinance.)

(b) ~~Under no circumstances shall any~~ No recycling facility permitted or required to be permitted under this section shall engage in the recovery of materials for fuel in combustion or energy production processes. However, this subsection shall not prohibit any such recycling facility from recovering and using biogas or other fuel generated as a byproduct of a recycling activity, as approved by the commissioner, while the facility is otherwise primarily engaged in recycling.

SECTION 2. Section 17-17-0105-D of Title 17 of the Municipal Code, the Chicago Zoning Ordinance, is hereby amended by deleting the language struck through and by inserting the language underscored, as follows:

17-17-0105-D Recycling Facilities.

Any building, portion of building or area in which Type A, Type B, Type C or Type D recyclable material is collected, stored, or processed for the purpose of marketing the material for use as raw material in the manufacturing process of new, reused or reconstituted products. ~~Under no circumstances shall any~~ No recycling facility shall engage in the recovery of materials for fuel in combustion or energy production processes. However, this section shall not prohibit any such recycling facility from recovering and using biogas or other fuel generated as a byproduct of a recycling activity, as approved by the commissioner of health, while the facility is otherwise primarily engaged in recycling.

(Omitted text is not affected by this ordinance.)

SECTION 3. This ordinance shall take effect upon passage and approval.

COMMITTEE ON HOUSING AND REAL ESTATE.

REAPPOINTMENT OF BRIDGET M. REIDY AS COMMISSIONER OF CHICAGO HOUSING AUTHORITY.

[A2013-102]

The Committee on Housing and Real Estate submitted the following report:

CHICAGO, October 16, 2013.

To the President and Members of the City Council:

Your Committee on Housing and Real Estate, to which was referred a communication from the Honorable Rahm Emanuel, Mayor, reappointing Bridget M. Reidy as a commissioner of the Chicago Housing Authority Board for a term effective immediately and expiring July 7, 2018, having the same under advisement, begs leave to report and recommend that Your Honorable Body *Approve* the proposed reappointment transmitted herewith.

This recommendation was concurred in by a unanimous vote of the members of the committee present, with no dissenting votes.

Respectfully submitted,

(Signed) RAY SUAREZ,
Chairman.

On motion of Alderman Suarez, the committee's recommendation was *Concurred In* and the said proposed reappointment of Bridget M. Reidy as a commissioner of the Chicago Housing Authority Board was *Approved* by yeas and nays as follows:

Yeas -- Aldermen Moreno, Fioretti, Dowell, Burns, Hairston, Sawyer, Holmes, Harris, Beale, Balcer, Cárdenas, Quinn, Burke, Foulkes, Thompson, Thomas, Lane, O'Shea, Cochran, Brookins, Muñoz, Zalewski, Chandler, Solis, Maldonado, Burnett, Ervin, Graham, Reboyras, Suarez, Waguespack, Mell, Austin, Colón, Sposato, Mitts, Cullerton, Laurino, P. O'Connor, M. O'Connor, Reilly, Smith, Tunney, Arena, Cappleman, Pawar, Osterman, Moore, Silverstein -- 49.

Nays -- None.

Alderman Balcer moved to reconsider the foregoing vote. The motion was lost.

ACCEPTANCE OF BID OF HUDSON FUNERAL HOME LTD. FOR PURCHASE OF CITY-OWNED PROPERTY AT 8754 S. HOUSTON AVE.

[O2013-6332]

The Committee on Housing and Real Estate submitted the following report:

CHICAGO, October 16, 2013.

To the President and Members of the City Council:

Your Committee on Housing and Real Estate, to which was referred an ordinance by the Department of Housing and Economic Development authorizing the sale of City-owned property at 8754 South Houston Avenue (10th Ward), having the same under advisement, begs leave to report and recommend that Your Honorable Body *Pass* the proposed ordinance transmitted herewith.

This recommendation was concurred in by a unanimous vote of the members of the committee present, with no dissenting votes.

Respectfully submitted,

(Signed) RAY SUAREZ,
Chairman.

On motion of Alderman Suarez, the said proposed ordinance transmitted with the foregoing committee report was *Passed* by yeas and nays as follows:

Yeas -- Aldermen Moreno, Fioretti, Dowell, Burns, Hairston, Sawyer, Holmes, Harris, Beale, Balcer, Cárdenas, Quinn, Burke, Foulkes, Thompson, Thomas, Lane, O'Shea, Cochran, Brookins, Muñoz, Zalewski, Chandler, Solis, Maldonado, Burnett, Ervin, Graham, Reboyras, Suarez, Waguespack, Mell, Austin, Colón, Sposato, Mitts, Cullerton, Laurino, P. O'Connor, M. O'Connor, Reilly, Smith, Tunney, Arena, Cappleman, Pawar, Osterman, Moore, Silverstein -- 49.

Nays -- None.

Alderman Balcer moved to reconsider the foregoing vote. The motion was lost.

The following is said ordinance as passed:

WHEREAS, The City of Chicago ("City"), acting through its Department of Housing and Economic Development ("DHED"), is the owner of the vacant parcel of property located at 8754 South Houston Avenue, and which is legally described on Exhibit "A" attached hereto ("Property").

WHEREAS, Pursuant to Resolution Number 13-045-21 adopted on July 18, 2013, by the Plan Commission of the City of Chicago (the "Commission"), the Commission approved the sale of the Property through a sealed bid auction; and

WHEREAS, Pursuant to the provisions of Article 11, Section 76 of the Illinois Municipal Code, the Commissioner of DHED caused to be published notice advertising the City's intent to sell the Property through a sealed bid auction and such advertisements appeared in the *Chicago Sun-Times*, a newspaper of general circulation, on May 10, 2013, on May 17, 2013 and on May 24, 2013; and

WHEREAS, DHED opened the sealed bid received in response to aforesaid public notice at a public meeting before a certified court reporter and has recommended that the sealed bid of Hudson Funeral Home Ltd., the sole and highest bidder, be accepted by the City Council; now, therefore,

Be It Ordained by the City Council of the City of Chicago:

SECTION 1. The City Council hereby accepts the bid of Hudson Funeral Home Ltd., with a principal place of business located at 8745 -- 8747 South Commercial Avenue, Chicago, Illinois 60617 ("Grantee"), and approves the sale of the Property to the Grantee in the amount of Two Thousand Six Hundred Fifty-Seven and 53/100 Dollars ($2,657.53).

SECTION 2. The Mayor or his proxy is authorized to execute, and the City Clerk or Deputy City Clerk is authorized to attest, a quitclaim deed conveying the Property to the Grantee, or to a land trust of which the Grantee is the sole beneficiary, or to a business entity of which the Grantee is the sole controlling party.

SECTION 3. DHED is authorized to deliver the deed to the Grantee upon receipt of the balance of the purchase price in accordance with its standard procedures. DHED is further authorized to refund the deposit checks to the unsuccessful bidders, if any. In the event that the closing has not occurred within three months from the passage of this ordinance through no fault of the City, DHED may cancel the sale upon written notice to the Grantee, retain the Grantee's deposit check as liquidated damages, and offer the Property to the next highest bidder.

SECTION 4. If any provision of this ordinance shall be held to be invalid or unenforceable for any reason, the invalidity or unenforceability of such provision shall not affect any of the other provisions of this ordinance.

SECTION 5. All ordinances, resolutions, motions or orders inconsistent with this ordinance are hereby repealed to the extent of such conflict.

SECTION 6. This ordinance shall take effect upon its passage and approval.

Exhibit "A" referred to in this ordinance reads as follows:

Exhibit "A".

Bidder:

Hudson Funeral Home Ltd.

Bidder Address:

8745 -- 8747 South Commercial Avenue.

Appraised Value:

$2,500.00.

Minimum Acceptable Sealed Bid Price:

$2,000.00.

Bid Amount:

$2,657.53.

Legal Description (subject to title commitment and survey):

Lot 22 in Block 9 in Calumet and Chicago Canal and Dock Company's Subdivision of Sections 5 and 6, Township 37 North, Range 15, East of the Third Principal Meridian, in Cook County, Illinois.

Address:

8754 South Houston Avenue
Chicago, Illinois 60617.

Property Index Number:

26-06-203-044-0000.

NEGOTIATED SALE OF CITY-OWNED PROPERTIES AT VARIOUS LOCATIONS.

The Committee on Housing and Real Estate submitted the following report:

CHICAGO, October 16, 2013.

To the President and Members of the City Council:

Your Committee on Housing and Real Estate, to which was referred an ordinance by the Department of Housing and Economic Development authorizing the sale of City-owned properties at various locations (8th, 23rd and 34th Wards) having the same under advisement, begs leave to report and recommend that Your Honorable Body *Pass* the proposed ordinances transmitted herewith.

This recommendation was concurred in by a unanimous vote of the members of the committee present, with no dissenting votes.

Respectfully submitted,

(Signed) RAY SUAREZ,
Chairman.

On motion of Alderman Suarez, the said proposed ordinances transmitted with the foregoing committee report were *Passed* by yeas and nays as follows:

Yeas -- Aldermen Moreno, Fioretti, Dowell, Burns, Hairston, Sawyer, Holmes, Harris, Beale, Balcer, Cárdenas, Quinn, Burke, Foulkes, Thompson, Thomas, Lane, O'Shea, Cochran, Brookins, Muñoz, Zalewski, Chandler, Solis, Maldonado, Burnett, Ervin, Graham, Reboyras, Suarez, Waguespack, Mell, Austin, Colón, Sposato, Mitts, Cullerton, Laurino, P. O'Connor, M. O'Connor, Reilly, Smith, Tunney, Arena, Cappleman, Pawar, Osterman, Moore, Silverstein -- 49.

Nays -- None.

Alderman Balcer moved to reconsider the foregoing vote. The motion was lost.

The following are said ordinances as passed (the italic heading in each case not being a part of the ordinance):

7801 S. Cottage Grove Ave.

[O2013-6293]

WHEREAS, The City of Chicago ("City") is a home rule unit of government by virtue of the provisions of the Constitution of the State of Illinois of 1970 and, as such, may exercise any power and perform any function pertaining to its government and affairs; and

WHEREAS, The City is the owner of the vacant parcel of property located at 7801 South Cottage Grove Avenue, Chicago, Illinois, which is legally described on Exhibit A attached hereto ("Property"), which Property is located in the 87th/Cottage Grove Tax Increment Financing Area ("Area") established pursuant to ordinances adopted by the City Council of the City on November 13, 2002, published in the *Journal of the Proceedings of the City Council of the City of Chicago* for such date at pages 97440 through 97516; and

WHEREAS, 7838 Cottage Grove Building Corp. ("Grantee"), with a principal place of business at 7838 South Cottage Grove Avenue, Chicago, Illinois, 60619, has offered to purchase the Property from the City for the sum of One Hundred Forty-eight Thousand and no/100 Dollars ($148,000.00), such amount being the appraised fair market of the Property

with a parking lot in perpetuity deed restriction, for the purpose of constructing a parking lot thereon; and

WHEREAS, Pursuant to Resolution Number 13-044-21 adopted on July 18, 2013, the Plan Commission of the City of Chicago (the "Commission") has approved the negotiated sale of the Property to the Grantee; and

WHEREAS, Public notice advertising the City's intent to enter into a negotiated sale of the Property with the Grantee and requesting alternative proposals appeared in the *Chicago Sun-Times*, a newspaper of general circulation, on July 19, 2013, and July 26, 2013; and

WHEREAS, No alternative proposals were received by the deadline indicated in the aforesaid notice; now, therefore,

Be It Ordained by the City Council of the City of Chicago:

SECTION 1. The above findings and recitals are incorporated by herein by reference and made a part thereof.

SECTION 2. The City Council hereby approves the sale of the Property to the Grantee in the amount of One Hundred Forty-eight Thousand and no/100 Dollars ($148,000.00).

SECTION 3. The Mayor or his proxy is authorized to execute, and the City Clerk or Deputy City Clerk is authorized to attest, a quitclaim deed conveying the Property to the Grantee. Such deed shall include a covenant obligating the Grantee to use the Property only for a use consistent with the land uses permitted under the redevelopment plan for the Area. Grantee's acceptance of the City's deed shall constitute Grantee's agreement to such covenant. The quitclaim deed shall contain language substantially in the following form:

This conveyance is subject to the express conditions that: 1) a parking lot is constructed on the Property within 12 months of the date of this deed; and 2) the Property is thereafter maintained and used as a parking lot in perpetuity. In the event that the conditions are not met, the City of Chicago of may re-enter the Property and revest title in the City of Chicago. Grantee, at the request of the City of Chicago, covenants to execute and deliver to the City a reconveyance deed to the Property to further evidence such revesting of title.

This right of reverter and re-entry in favor of the City shall terminate 40 years from the date of this deed.

Grantee's acceptance of such quitclaim deed shall be deemed to be Grantee's agreement to comply with such redevelopment obligations.

SECTION 4. If any provision of this ordinance shall be held to be invalid or unenforceable for any reason, the invalidity of such provision shall not affect any of the other provisions of this ordinance.

SECTION 5. All ordinances, resolutions, motions or orders inconsistent with this ordinance are hereby repealed to the extent of such conflict.

SECTION 6. This ordinance shall take effect upon its passage and approval.

Exhibit "A" referred to in this ordinance reads as follows:

Exhibit "A".

Purchaser:

7838 Cottage Grove Building Corp.

Address:

7838 South Cottage Grove Avenue.

Purchased Price:

$148,000.00.

Appraised Value:

$148,000.00 ("parking in perpetuity").

Legal Description (subject to final commitment and survey):

Parcel 1.

Lots 40 and 41 in Block 87 in Cornell, a subdivision of the west half of Section 26 and the southeast quarter of Section 26 (with the exception of the east half of the northeast quarter of said southeast quarter), the north half of the northwest quarter, the south half of the northwest quarter lying west of railroad and the northwest quarter of the northeast quarter of Section 35, Township 38 North, Range 14, East of the Third Principal Meridian, in Cook County, Illinois.

Parcel 2.

Lots 42 to 46, inclusive, in Block 87 in Cornell, a subdivision of the west half of Section 26 and the southeast quarter of Section 26 (except for the east half of the northeast quarter of said southeast quarter), the north half of the northwest quarter of the south half of the northwest quarter lying west of railroad and the northwest quarter of the northeast quarter of Section 35, Township 38 North 14, East of the Third Principal Meridian, in Cook County, Illinois.

Parcel 3.

Lots 38 and 39 in Block 87 in Cornell, a subdivision of the west half of Section 26 and the southeast quarter of Section 26 (with the exception of the east half of the northeast quarter of said southeast quarter), the north half of the northwest quarter of the south half of the northwest quarter lying west of railroad and the northwest quarter of the northeast quarter of Section 35, Township 38 North 14, East of the Third Principal Meridian, in Cook County, Illinois.

Address:

7801 South Cottage Grove Avenue
Chicago, Illinois 60619.

Property Index Number:

20-26-317-036-0000.

3500 W. 60th St.

[O2013-6280]

WHEREAS, The City of Chicago ("City") is a home rule unit of government by virtue of the provisions of the Constitution of the State of Illinois of 1970 and, as such, may exercise any power and perform any function pertaining to its government and affairs; and

WHEREAS, The City is the owner of the approximately 6,673 square foot parcel of real property improved with a vacant fire house located at 3500 West 60th Street, Chicago, Illinois, and which is legally described on Exhibit A attached hereto (the "Property"); and

WHEREAS, Public notice advertising the City's intent to sell the Property appeared in the *Chicago Sun-Times*, a newspaper of general circulation, on June 5, 12 and 19, 2012 at a listing price of $180,000, being the market value as determined by appraisal; and

WHEREAS, No bids were received; and

WHEREAS, Public notice advertising the City's intent to sell the Property again appeared in the *Chicago Sun-Times*, on April 25, 2013, and May 2 and 9, 2013; and

WHEREAS, Two bids were received for the Property; and

WHEREAS, The higher of the two bids was submitted by Jean Paul and Laura Burgos (collectively, the "Grantee"), 3449 West 59th Street, Chicago, Illinois 60629, in the amount of Eighty-one Thousand Five Hundred and no/100 Dollars ($81,500.00); and

WHEREAS, The Grantee intends to convert the vacant fire house to a single-family residence for the Grantee's personal use; and

WHEREAS, The Property was marketed by the City's real estate broker, Jones Lang LaSalle, pursuant to the terms of their master consulting agreement, with the transaction subject to a five percent brokerage commission credited against an Eight Thousand Three Hundred Fifty and no/100 Dollars ($8,350.00) upfront brokerage fee; and

WHEREAS, Jones Lang LaSalle's upfront brokerage fee exceeds the five percent brokerage commission with respect to the Property and no further amount is owed; and

WHEREAS, By Resolution Number 13-052-21 adopted on August 15, 2013, the Chicago Plan Commission recommended that the City through its Department of Housing and Economic Development ("DHED") enter into a negotiated sale with the Grantee for the purchase of the Property; now, therefore,

Be It Ordained by the City Council of the City of Chicago:

SECTION 1. The City Council of the City hereby approves the sale of the Property to the Grantee for the amount of Eighty-one Thousand Five Hundred and no/100 Dollars ($81,500.00).

SECTION 2. The Commissioner or the Deputy Commissioner of DHED are each authorized to execute any ancillary closing documents on behalf of the City.

SECTION 3. The Mayor or his proxy is authorized to execute, and the City Clerk or the Deputy City Clerk is authorized to attest, a quitclaim deed conveying the Property to the Grantee. The quitclaim deed shall contain language substantially in the following form:

(1) The City makes no covenant, representation or warranty, express or implied, of any kind, as to the structural, physical or environmental condition of the Property or the

suitability of the Property for any purpose whatsoever, and the Grantee agrees to accept the Property in its "as is", "where is" and "with all faults" condition.

(2) The Grantee hereby waives and releases, and indemnifies the City from and against, any claims and liabilities relating to or arising from the structural, physical or environmental condition of the Property, including, without limitation, claims arising under the Comprehensive Environmental Response, Compensation and Liability Act of 1980, as amended ("CERCLA"), and shall undertake and discharge all liabilities of the City arising from any structural, physical or environmental condition that existed on the Property prior to the Closing, including, without limitation, liabilities arising under CERCLA. The Grantee hereby acknowledges that, in purchasing the Property, the Grantee is relying solely upon its own inspection and other due diligence activities and not upon any information (including, without limitation, environmental studies or reports of any kind) provided by or on behalf of the City or its agents or employees with respect thereto. If, after the Closing, the structural, physical and environmental condition of the Property is not in all respects entirely suitable for its intended use, it shall be the Grantee's sole responsibility and obligation to take such action as is necessary to put the Property in a condition which is suitable for its intended use.

SECTION 4. The transfer of title of the Property to the Grantee must close on or before 90 days from the publication of this ordinance (the "Outside Closing Date"). If the closing does not occur by the Outside Closing Date, this ordinance shall be null and void and the Grantee shall forfeit the Six Thousand and no/100 Dollars ($6,000.00) good faith purchase deposit tendered concurrently with Grantee's bid.

SECTION 5. If any provision of this ordinance shall be held to be invalid or unenforceable for any reason, the invalidity or unenforceability of such provision shall not affect any of the other provisions of this ordinance.

SECTION 6. All ordinances, resolutions, motions or orders inconsistent with this ordinance are hereby repealed to the extent of such conflict.

SECTION 7. This ordinance shall take effect upon its passage and approval.

Exhibit "A" referred to in this ordinance reads as follows:

Exhibit "A".

Purchaser:

Jean Paul and Laura Burgos.

Purchasers' Address:

3449 West 59th Street
Chicago, Illinois 60629.

Purchase Amount:

$81,500.00.

Appraised Value:

$180,000.00.

Legal Description (subject to title commitment and survey):

Lots 91 and 92 in Block 2 of Miller, Phillips & Kehr's Subdivision of the northwest quarter of the northwest quarter of the southeast quarter lying west of Eberhart Avenue in James Webb's Subdivision of the southeast quarter in Section 14, Township 38, Range 13, East of the Third Principal Meridian, in Cook County, Illinois.

Address:

3500 West 60th Street
Chicago, Illinois.

Property Index Number:

19-14-405-042-0000.

---

621 W. 119th St.

[O2013-6271]

WHEREAS, The City of Chicago ("City") is a home rule unit of government by virtue of the provisions of the Constitution of the State of Illinois of 1970 and, as such, may exercise any power and perform any function pertaining to its government and affairs; and

WHEREAS, Pursuant to an ordinance adopted by the City Council of the City of Chicago ("City Council") on February 6, 2002 and published at pages 78512 -- 78637 of the *Journal of the Proceedings of the City Council of the City of Chicago* ("*Journal*") of such date, a certain redevelopment plan and project (the "Plan") for the 119th and Halsted Redevelopment Project Area (the "Area") was approved pursuant to the Illinois Tax Increment Allocation Redevelopment Act, as amended (65 ILCS 5/11-74.4-1, et seq. (the "Act")); and

WHEREAS, Pursuant to an ordinance adopted by the City Council on February 6, 2002 and published at pages 78638 -- 78648 of the *Journal* of such date, the Area was designated as a "redevelopment project area" pursuant to the Act; and

WHEREAS, Pursuant to an ordinance adopted by the City Council on February 6, 2002 and published at pages 78649 -- 78658 of the *Journal* of such date, tax increment allocation financing was adopted pursuant to the Act as a means of financing certain Area redevelopment project costs (as defined in the Act) incurred pursuant to the Plan; and

WHEREAS, The City is the owner of the real property located at 621 West 119th Street, Chicago, Illinois, which is legally described on Exhibit A attached hereto (together with the improvements thereon, the "Property"), which Property is located in the Area; and

WHEREAS, The Property is currently improved with a 3,600 square feet portion of a 7,825 square feet building (such entire building, the "Building"); and

WHEREAS, The City owns such portion of the Building that is located on the Property; and

WHEREAS, The other portion of the Building is located on an adjacent lot and is owned by Bruce Hardy, 513 Marshall Avenue, Bellwood, Illinois 60104 (the "Purchaser"); and

WHEREAS, The Building is essentially indivisible, with a single front stairway serving second floor apartments on both the City and the Purchaser's portions of the Building; and

WHEREAS, The Building is vacant; and

WHEREAS, Pursuant to an ordinance adopted by City Council, on May 12, 2010 and published at pages 91151 -- 91154 of the *Journal* of such date (the "May Ordinance"), the City authorized the sale of the Property and other adjacent City-owned real property to the Purchaser; and

WHEREAS, The sale of the Property and other adjacent City-owned property to the Purchaser did not close within the time frame set out in the May Ordinance due to the Purchaser's financial constraints; and

WHEREAS, The Purchaser has offered to purchase the Property from the City for the purpose of unifying ownership of the Building, which the Purchaser shall rehabilitate into commercial space; and

WHEREAS, The Purchaser has agreed to pay the City One and no/100 Dollars ($1.00) as consideration for the transfer of the Property, which is approximately $14,999 less than its appraised fair market value of $15,000; and

WHEREAS, By Resolution Number 13-CDC-10, adopted on April 9, 2013, the Community Development Commission authorized the Department of Housing and Economic Development ("DHED") to advertise its intention to enter into a negotiated sale with the Purchaser for the redevelopment of the Property, approved DHED's request to advertise for alternative proposals, and approved the sale of the Property to the Purchaser if no alternative proposals were received; and

WHEREAS, Public notices advertising DHED's intent to enter into a negotiated sale of the Property with the Purchaser and requesting alternative proposals appeared in the *Chicago Sun-Times*, a newspaper of general circulation, on April 15, 22, and 29, 2013; and

WHEREAS, No alternative proposals were received by the deadline indicated in the aforesaid notice; and

WHEREAS, By Resolution Number 13-043-21, adopted on June 20, 2013, the Chicago Plan Commission recommended that DHED enter into a negotiated sale of the Property with the Purchaser; now, therefore,

Be It Ordained by the City Council of the City of Chicago:

SECTION 1. The City Council hereby approves the sale of the Property to the Purchaser in the amount of One and no/100 Dollars ($1.00).

SECTION 2. The Mayor or his proxy is authorized to execute, and the City Clerk or Deputy City Clerk is authorized to attest, a quitclaim deed conveying the Property to the Purchaser, or to a land trust of which the Purchaser is the sole beneficiary, or to an entity of which the Purchaser is the owner and controlling party. Such deed shall include a covenant obligating the Purchaser to use the Property only for use consistent with the land uses permitted under the Plan. The Purchaser's acceptance of the City's deed shall constitute the Purchaser's agreement to such covenant. Such deed shall further require the Purchaser to comply Section 2-45-110 of the Municipal Code of the City (the "Affordable Requirements Ordinance") if the Purchaser develops the Property, or any portion thereof, with a residential housing project.

SECTION 3. If the Purchaser has not closed on the purchase of the Property by December 31, 2013, this ordinance shall be null and void, and the City shall have no authority to thereafter convey the Property to the Purchaser. Notwithstanding the foregoing, such December 31, 2013 date may be extended by the Commissioner of DHED, in the Commissioner's sole discretion, by one extension period up to six (6) months in length.

SECTION 4. This ordinance shall take effect immediately upon its passage and approval.

SECTION 5. If any provision of this ordinance shall be held to be invalid or unenforceable for any reason, the invalidity or unenforceability of such provision shall not affect any of the other provisions of this ordinance.

SECTION 6. All ordinances, resolutions, motions or orders inconsistent with this ordinance are hereby repealed to the extent of such conflict.

Exhibit "A" referred to in this ordinance reads as follows:

Exhibit "A".

Legal Description (subject to title commitment and survey):

Lot 9 in Block 9 in the resubdivision of that part of West Pullman lying in the northwest quarter and the west half of the northeast quarter of Section 28, Township 37 North, Range 14, East of the Third Principal Meridian, in Cook County, Illinois.

Address:

621 West 119th Street
Chicago, Illinois 60628.

Property Index Number:

25-28-103-002.

SALE OF CITY-OWNED PROPERTY AT 6858 S. INDIANA AVE. TO AND EXECUTION OF REDEVELOPMENT AGREEMENT WITH EMMANUEL COMMUNITY DEVELOPMENT CORPORATION.

[O2013-6290]

The Committee on Housing and Real Estate submitted the following report:

CHICAGO, October 16, 2013.

To the President and Members of the City Council:

Your Committee on Housing and Real Estate, to which was referred an ordinance from the Department of Housing and Economic Development authorizing the sale of City-owned property at 6858 South Indiana Avenue (6th Ward) having the same under advisement, begs leave to report and recommend that Your Honorable Body *Pass* the proposed ordinance transmitted herewith.

This recommendation was concurred in by a unanimous vote of the members of the committee present, with no dissenting votes.

Respectfully submitted,

(Signed) RAY SUAREZ,
Chairman.

On motion of Alderman Suarez, the said proposed ordinance transmitted with the foregoing committee report was *Passed* by yeas and nays as follows:

Yeas -- Aldermen Moreno, Fioretti, Dowell, Burns, Hairston, Sawyer, Holmes, Harris, Beale, Balcer, Cárdenas, Quinn, Burke, Foulkes, Thompson, Thomas, Lane, O'Shea, Cochran, Brookins, Muñoz, Zalewski, Chandler, Solis, Maldonado, Burnett, Ervin, Graham, Reboyras, Suarez, Waguespack, Mell, Austin, Colón, Sposato, Mitts, Cullerton, Laurino, P. O'Connor, M. O'Connor, Reilly, Smith, Tunney, Arena, Cappleman, Pawar, Osterman, Moore, Silverstein -- 49.

Nays -- None.

Alderman Balcer moved to reconsider the foregoing vote. The motion was lost.

The following is said ordinance as passed:

WHEREAS, The City of Chicago ("City") is a home rule unit of government by virtue of the provisions of the Constitution of the State of Illinois of 1970 and, as such, may exercise any power and perform any function pertaining to its government and affairs; and

WHEREAS, The City is the owner of the real property and improvements located at 6858 South Indiana Avenue, Chicago, Illinois 60637, as legally described on Exhibit A attached hereto (the "City Property"); and

WHEREAS, The City Property is comprised of approximately 7,979 square feet (0.18 acres), and is improved with a 4,500 square foot brick building that was once a fire station (the "Building"); and

WHEREAS, The City Property has an appraised fair market value of $36,000; and

WHEREAS, Emmanuel Community Development Corporation, an Illinois not-for-profit corporation (the "Developer"), has submitted a proposal to the Department of Housing and Economic Development (the "Department") to purchase the City Property for $1.00; and

WHEREAS, The Developer currently participates in the Chicago Public Schools ("CPS") safe haven program and the Illinois Action for Children program, and through these programs provides tutoring, mentoring, conflict resolution and other after school services to approximately sixty (60) CPS elementary students in an adjacent church building; and

WHEREAS, The Developer has outgrown its current space and has proposed to redevelop the Building into a community and daycare center to provide additional youth services (the "Project"); and

WHEREAS, The Developer has agreed to undertake the Project in accordance with the terms and conditions of a redevelopment agreement in substantially the form attached hereto as Exhibit B (the "Redevelopment Agreement"); and

WHEREAS, Public notices advertising the Department's intent to enter into a negotiated sale of the City Property with the Developer and requesting alternative proposals appeared in the *Chicago Sun-Times* on February 5, 10 and 17, 2013; and

WHEREAS, No other responsive proposals were received by the deadline indicated in the aforesaid notices; and

WHEREAS, By Resolution Number 13-006-21, adopted on January 24, 2013, the Chicago Plan Commission approved the negotiated sale with the Developer for the redevelopment of the City Property; now, therefore,

Be It Ordained by the City Council of the City of Chicago:

SECTION 1. The foregoing recitals are hereby adopted as the findings of the City Council.

SECTION 2. The sale of the City Property to the Developer in the amount of One and no/100 Dollars ($1.00) is hereby approved. This approval is expressly conditioned upon the City entering into the Redevelopment Agreement with the Developer. The Commissioner of the Department (the "Commissioner") or a designee of the Commissioner is each hereby authorized, with the approval of the City's Corporation Counsel, to negotiate, execute and deliver the Redevelopment Agreement, and such other supporting documents as may be necessary or appropriate to carry out and comply with the provisions of the Redevelopment Agreement, with such changes, deletions and insertions as shall be approved by the persons executing the Redevelopment Agreement.

SECTION 3. The Mayor or his proxy is authorized to execute, and the City Clerk or the Deputy City Clerk is authorized to attest, a quitclaim deed conveying the City Property to the Developer, or to a land trust of which the Developer is the sole beneficiary, or to an entity of which the Developer is the sole controlling party or to an entity which is comprised of the same principal parties as the Developer, subject to those covenants, conditions and restrictions set forth in the Redevelopment Agreement.

SECTION 4. If any provision of this ordinance shall be held to be invalid or unenforceable for any reason, the invalidity or unenforceability of such provision shall not affect any of the other provisions of this ordinance.

SECTION 5. All ordinances, resolutions, motions or orders in conflict with this ordinance are hereby repealed to the extent of such conflict.

SECTION 6. This ordinance shall take effect immediately upon its passage and approval.

Exhibits "A" and "B" referred to in this ordinance read as follows:

Exhibit "A".
(To Ordinance)

Legal Description Of City Property (subject to final survey and title commitment):

Lot 12 in Block 6 in N. Lancaster's Subdivision, recorded January 20, 1872 as Document Number 9892, of the west half of the southwest quarter of Section 22, Township 38 North, Range 14, East of the Third Principal Meridian, in Cook County, Illinois.

Commonly Known As:

6858 South Indiana Avenue
Chicago, Illinois 60637.

Permanent Index Number:

20-22-308-032-0000.

Exhibit "B".
(To Ordinance)

Agreement With Emmanuel Community Development Corporation For Sale And Redevelopment Of Land.

This **AGREEMENT FOR THE SALE AND REDEVELOPMENT OF LAND** ("Agreement") is made on or as of the ___ day of _____, 2013, by and between the **CITY OF CHICAGO**, an Illinois municipal corporation ("City"), acting by and through its Department of Housing and Economic Development ("DHED"), having its principal offices at City Hall, 121 North LaSalle Street, Chicago, Illinois 60602 and **EMMANUEL COMMUNITY DEVELOPMENT CORPORATION**, an Illinois not-for-profit corporation ("Developer"), whose offices are located at 6844 South Indiana Avenue, Chicago, Illinois 60619.

RECITALS

WHEREAS, the Developer desires to purchase from the City the real property and improvements located at 6858 South Indiana Avenue, Chicago, Illinois 60637, as legally described on Exhibit A attached hereto (the "City Property"); and

WHEREAS, the City Property is comprised of approximately 7,979 square feet (0.18 acres), and is improved with a 4,500 square foot brick building that was once a fire station (the "Building"); and

WHEREAS, the Developer provides tutoring, mentoring, conflict resolution and other after school services to approximately sixty (60) CPS elementary students in an adjacent church building; and

WHEREAS, the Developer has outgrown its current space, and has proposed to redevelop the Building into a community and daycare center to provide additional youth services (as more fully described in Section 2 below, the "Project"); and

WHEREAS, the appraised value of the City Property is approximately $36,000; and

WHEREAS, the City has agreed to sell the City Property to the Developer for $1.00 in consideration of the Developer's obligation to construct the Project in accordance with the terms and conditions of this Agreement; and

WHEREAS, the City Council, pursuant to an ordinance adopted on _____, and published at pages _____ through _____ in the Journal of such date (the "Project Ordinance"), authorized the sale of the City Property to the Developer, subject to the execution, delivery and recording of this Agreement; and

NOW, THEREFORE, in consideration of the mutual covenants and agreements contained herein, and for other good and valuable consideration, the receipt and sufficiency of which are hereby acknowledged, the parties agree as follows:

SECTION 1. INCORPORATION OF RECITALS.

The foregoing recitals constitute an integral part of this Agreement and are incorporated herein by this reference with the same force and effect as if set forth herein as agreements of the parties.

SECTION 2. DEFINITIONS.

For purposes of this Agreement, in addition to the terms defined in the foregoing Recitals, the following terms shall have the meanings set forth below:

"Agent" means any contractor, subcontractor or other agent, entity or individual acting under the control or at the request of the Developer or the Developer's contractors.

"Architect" means Mayer Jeffers Gillespie, Architects.

"Corporation Counsel" means the City's Office of Corporation Counsel.

"Developer Parties" means the Developer, any party affiliated with the Developer, and the respective officers, directors, employees, agents, successors and assigns of the Developer.

"Effective Date" means the date upon which this Agreement has been both (a) fully executed, and (b) delivered to the Developer.

"Environmental Laws" means any and all Laws relating to the regulation and protection of human health, safety, the environment and natural resources now or hereafter in effect, as amended or supplemented from time to time, including, without limitation, the Comprehensive Environmental Response, Compensation and Liability Act, 42 U.S.C. § 9601 et seq., the Resource Conservation and Recovery Act, 42 U.S.C. § 6901 et seq., the Hazardous Materials Transportation Act, 49 U.S.C. § 5101 et seq., the Federal Water Pollution Control Act, 33 U.S.C. § 1251 et seq., the Clean Air Act, 42 U.S.C. § 7401 et seq., the Toxic Substances Control Act, 15 U.S.C. § 2601 et seq., the Federal Insecticide, Fungicide, and Rodenticide Act, 7 U.S.C. § 136 et seq., the Occupational Safety and Health Act, 29 U.S.C. § 651 et seq., any and all regulations promulgated under such Laws, and all analogous state and local counterparts or equivalents of such Laws, including, without limitation, the Illinois Environmental Protection Act, 415 ILCS 5/1 et seq., and the common law, including, without limitation, trespass and nuisance.

"Equity" means funds of the Developer (other than funds derived from Lender Financing) irrevocably available for the Project.

"Hazardous Substances" means any toxic substance, hazardous substance, hazardous material, hazardous chemical or hazardous, toxic or dangerous waste defined or qualifying as such in (or for the purposes of) any Environmental Laws, or any pollutant, toxic vapor, or contaminant, and shall include, but not be limited to, petroleum (including crude oil or any fraction thereof), any radioactive material or by-product material, polychlorinated biphenyls and asbestos in any form or condition.

"Laws" means all applicable federal, state, county, municipal or other laws (including common law), statutes, codes, ordinances, rules, regulations, executive orders or other requirements, now or hereafter in effect, as amended or supplemented from time to time, and any applicable judicial or administrative interpretation thereof, including any applicable judicial or administrative orders, consent decrees or judgments.

"Lender Financing" means any funds borrowed by the Developer from lenders and irrevocably available to pay for costs of the Project.

"Losses" means any and all debts, liens, claims, causes of action, demands, complaints, legal or administrative proceedings, losses, damages, obligations, liabilities, judgments, amounts paid in settlement, arbitration or mediation awards, interest, fines, penalties, costs and expenses (including, without limitation, reasonable attorney's fees and expenses, consultants' fees and expenses and court costs).

"Municipal Code" means the Municipal Code of Chicago.

"Project" means [describe renovation].

"Title Company" means Greater Illinois Title Company.

"Title Commitment" means a commitment for an owner's policy of title insurance for the City Property, Order No. 1301 004396145 GITL, with an effective date of July 10, 2009, issued by the Title Company.

"Title Policy" means a title insurance policy issued by the Title Company in the most recently revised ALTA or equivalent form, showing the Developer as the named insured with respect to the City Property, noting the recording of this Agreement and a subordination agreement with respect to any Lender Financing for the Project (as described in Section 10.10 below) as encumbrances against the City Property.

SECTION 3. PURCHASE PRICE.

The City hereby agrees to sell, and the Developer hereby agrees to purchase, upon and subject to the terms and conditions of this Agreement, the City Property, for the sum of One and 00/100 Dollar ($1.00) ("Purchase Price"), to be paid to the City at the Closing in cash or by certified or cashier's check or wire transfer of immediately available funds, less the Earnest Money (as defined in Section 4.1). Except as specifically provided herein to the contrary, the Developer shall pay all escrow fees and other title insurance fees and closing costs. The Developer acknowledges that the Purchase Price is approximately $35,999 less than the fair market value of the City Property and that the City has only agreed to sell the City Property to the Developer for the Purchase Price because the Developer has agreed to execute this Agreement and comply with its terms and conditions, including, without limitation, Sections 15 and 25.

SECTION 4. EARNEST MONEY AND PERFORMANCE DEPOSIT. Intentionally Deleted.

SECTION 5. CLOSING.

The Closing shall take place at the downtown offices of the Title Company within thirty (30) days after the Developer has satisfied all conditions precedent set forth in Section 10 hereof, unless DHED, in its sole discretion, waives such conditions (the "Closing Date"); provided, however, in no event shall the Closing occur any later than _____ (the "Outside Closing Date"), unless the Commissioner of DHED, in his sole discretion, extends such Outside Closing Date by not more than nine (9) months. On or before the Closing Date, the City shall deliver to the Title Company the Deed, all necessary state, county and municipal real estate transfer tax declarations, and an ALTA statement.

SECTION 5. CONVEYANCE OF TITLE.

6.1 Form of City Deed. The City shall convey the City Property to the Developer by quitclaim deed ("Deed"), subject to the terms of this Agreement and, without limiting the quitclaim nature of the deed, the following:

(a) the standard exceptions in an ALTA title insurance policy;

(b) general real estate taxes and any special assessments or other taxes;

(c) all easements, encroachments, covenants and restrictions of record and not shown of record;

(d) such other title defects as may exist; and

(e) any and all exceptions caused by the acts of the Developer or its agents.

6.2 Recording Costs. The Developer shall pay to record the Deed, this Agreement, and any other documents incident to the conveyance of the City Property to the Developer.

SECTION 6. TITLE AND SURVEY.

7.1 Title Evidence. The Developer acknowledges that it has received a Title Commitment for the City Property from the City. The Developer shall be solely responsible for and shall pay all costs associated with updating the Title Commitment or obtaining a new title commitment (including all search, continuation and later-date fees), and obtaining the Title Policy and any endorsements it deems necessary.

7.2 Correction of Title. The City shall have no obligation to cure title defects; provided, however, if there are exceptions for general real estate taxes due or unpaid prior to the Closing Date with respect to the Property or liens for such unpaid property taxes, the City shall ask the County to void the unpaid taxes as provided in Section 21-100 of the Property Tax Code, 35 ILCS 200/21-100, or file an application for a Certificate of Error with the Cook County Assessor, or tax injunction suit or petition to vacate a tax sale in the Circuit Court of Cook County. If, after taking the foregoing actions and diligently pursuing same, the Property remains subject to any tax liens, or if the Property is encumbered with any other exceptions that would adversely affect the use and insurability of the Property for the development of the Project, the Developer shall have the option to do one of the following: (a) accept title to the Property subject to the exceptions, without reduction in the Purchase Price; or (b) terminate this Agreement in accordance with Section 9 below. If the Developer elects not to terminate this Agreement as aforesaid, the Developer agrees to accept title subject to all exceptions.

7.3 Survey. The Developer shall obtain a survey of the Property at the Developer's sole cost and expense.

SECTION 7. BUILDING PERMITS AND OTHER GOVERNMENTAL APPROVALS.

The Developer shall apply for all necessary building permits and other required permits and approvals ("Governmental Approvals") for the Project within two (2) months after passage and approval of the Project Ordinance, unless DHED, in its sole discretion, extends such application date, and shall pursue such Governmental Approvals in good faith and with all due diligence.

SECTION 8. PROJECT BUDGET AND PROOF OF FINANCING.

The Developer has furnished to DHED, and DHED has approved, a preliminary project budget showing total costs for the construction of the Project in the amount of approximately $763,782 (the "Preliminary Project Budget"). The Developer hereby certifies to the City that the Preliminary Project Budget is true, correct and complete in all material respects. Not less than fourteen (14) days prior to the Closing Date, the Developer shall submit to DHED for approval a final project budget materially consistent with the Preliminary Project Budget ("Budget") and proof reasonably acceptable to the City that the Developer has Equity and Lender Financing in amounts adequate to complete the Project and satisfy its obligations under this Agreement ("Proof of Financing"). The Proof of Financing shall include binding commitment letters from the Developer's lenders, if any, and evidence of the Developer's ability to make an equity contribution in the amount of any gap in financing.

SECTION 9. CONDITIONS TO THE CITY'S OBLIGATIONS.

The obligations of the City under this Agreement are contingent upon the delivery or satisfaction of each of the following items (unless waived by DHED in its sole discretion) at least fourteen (14) days prior to the Closing Date, unless another time period is specified below:

10.1 Final Governmental Approvals. The Developer has submitted to DHED, and DHED has approved, evidence that it has applied for all necessary Governmental Approvals to complete the Project.

10.2 Budget and Proof of Financing. The Developer has submitted to DHED, and DHED has approved, the Budget and Proof of Financing for the Project in accordance with the provisions of Section 9 hereof. The Developer has furnished proof that the proceeds of the Lender Financing, if any, are available to be drawn upon by the Developer as needed and are sufficient (along with any Equity) to complete the Project. The Developer has delivered to DHED a copy of the construction escrow agreement, if any, entered into by the Developer regarding the Lender Financing. On or prior to the Closing Date, the Developer shall close all Lender Financing, and be in a position to immediately commence construction of the Project.

10.3 Plans. The Developer has submitted to DHED, and DHED has approved, the Plans in accordance with the provisions of Section 11.1 hereof.

10.4 Insurance. The Developer has submitted to the City, and the City has approved, evidence of insurance reasonably acceptable to the City. The City shall be named as an additional insured on all liability insurance policies and as a loss payee (subject to the prior rights of any first mortgagee) on all property insurance policies from the Closing Date through the date the City issues a Certificate of Completion (as defined in Section 14 below) for the Project. With respect to property insurance, the City will accept either a 2003 ACORD 28 form, or a 2006 ACORD 28 form with a policy endorsement showing the City as a loss payee. With respect to liability insurance, the City will accept an ACORD 25 form, together with a copy of the endorsement that is added to the Developer's policy showing the City as an additional insured.

10.5 Legal Opinion. The Developer has submitted to the Corporation Counsel, and the Corporation Counsel has approved, a legal opinion in a form reasonably acceptable to the City.

10.6 Due Diligence. The Developer has submitted to the Corporation Counsel the following due diligence searches in its name, showing no unacceptable liens, litigation, judgments or filings, as reasonably determined by the Corporation Counsel:

(a) Bankruptcy Search, U. S. Bankruptcy Court for the N.D. Illinois;
(b) Pending Suits and Judgments, U. S. District Court for the N.D. Illinois;
(c) Federal Tax Lien Search, Illinois Secretary of State;
(d) UCC Search, Illinois Secretary of State;
(e) UCC Search, Cook County Recorder;
(f) Federal Tax Lien Search, Cook County Recorder;
(g) State Tax Lien Search, Cook County Recorder;
(h) Memoranda of Judgments Search, Cook County; and
(i) Pending Suits and Judgments, Circuit Court of Cook County.

In addition, the Developer has provided to the Corporation Counsel a written description of all pending or threatened litigation or administrative proceedings involving such corporation, specifying, in each case, the amount of each claim, an estimate of probable liability, the amount of any reserves taken in connection therewith and whether (and to what extent) such potential liability is covered by insurance.

10.7 Organization and Authority Documents. The Developer has submitted to the Corporation Counsel its articles of incorporation, including all amendments thereto, as furnished and certified by the Illinois Secretary of State, and copies of its by-laws, as certified by the secretary of the corporation. The Developer has submitted to the Corporation Counsel resolutions authorizing it to execute and deliver this Agreement and any other documents required to complete the transaction contemplated by this Agreement and to perform its obligations under this Agreement; a certificate of good standing from the Illinois Secretary of State dated no more than thirty (30) days prior to the Closing; and such other corporate authority and organizational documents as the City may reasonably request.

10.8 Economic Disclosure Statement. The Developer has provided to the Corporation Counsel an Economic Disclosure Statement, in the City's then current form, dated as of the Closing Date.

10.9 Subordination Agreement. The Developer has provided to the Corporation Counsel a subordination agreement in a form reasonably acceptable to the City, to be executed and recorded on or prior to the Closing Date, subordinating any liens against the City Property related to the Lender Financing, if any, to certain encumbrances of the City set forth herein.

10.10 MBE/WBE and City Residency Hiring Compliance Plan. The Developer and the Developer's general contractor and all major subcontractors have met with staff from DHED regarding compliance with the MBE/WBE, city residency hiring and other requirements set forth in Section 24, and DHED has approved the Developer's compliance plan in accordance with Section 24.4.

10.11 Title and Survey. The Developer has furnished the City with a pro forma Title Policy for the City Property and a copy of any survey prepared for the City Property.

10.12 Representations and Warranties. On the Closing Date, each of the representations and warranties of the Developer in Section 25 and elsewhere in this Agreement shall be true and correct.

10.13 Other Obligations. On the Closing Date, the Developer shall have performed all of the other obligations required to be performed by the Developer under this Agreement as and when required under this Agreement.

If any of the conditions in this Section 10 have not been satisfied to DHED's reasonable satisfaction within the time periods provided for herein, DHED may, at its option, upon thirty (30) days' prior written notice to Developer, terminate this Agreement at any time after the expiration of the applicable time period, in which event this Agreement shall be null and void and, except as otherwise specifically provided, neither party shall have any further right, duty or obligation hereunder; provided, however, that if within said thirty (30) day notice period Developer satisfies said condition(s), then the termination notice shall be deemed to have been withdrawn. Any forbearance by DHED in exercising its right to terminate this Agreement upon a default hereunder shall not be construed as a waiver of such right.

SECTION 10. CONSTRUCTION REQUIREMENTS.

11.1 Plans and Permits. The Developer shall construct the Project on the City Property materially in accordance with the site plan, building elevations and floor plans prepared by the Architect and attached hereto as Exhibit B, and the final plans and specifications prepared by the Architect dated _____, which have been approved by DHED and which are incorporated herein by this reference ("Plans"). If the Developer submits and DHED approves revised plans and specifications after the Effective Date, the term "Plans" as used herein shall refer to the revised plans and specifications upon DHED's written approval of the same. No material deviation from the Plans may be made without the prior written approval of DHED. The Plans shall at all times conform to all applicable Laws.

11.2 Relocation of Utilities, Curb Cuts and Driveways. The Developer shall be solely responsible for and shall pay all costs associated with: (a) the relocation, installation or construction of public or private utilities, curb cuts and driveways; (b) the repair or reconstruction of any curbs, vaults, sidewalks or parkways required in connection with or damaged as a result of the Developer's construction of the Project; (c) the removal of existing pipes, utility equipment or building foundations; and (d) the termination of existing water or other utility services. The City shall have the right to approve any streetscaping provided by the Developer as part of the Project, including, without limitation, any paving of sidewalks, landscaping and lighting.

11.3 City's Right to Inspect City Property. For the period commencing on the Closing Date and continuing through the date the City issues the Certificate of Completion, any duly authorized representative of the City shall have access to the City Property at all reasonable times for the purpose of determining whether the Developer is constructing the Project in accordance with the terms of this Agreement and all applicable Laws.

11.4 Barricades and Signs. The Developer shall, at its sole cost and expense, erect and maintain such signs as the City may reasonably require during the Project, identifying the site as a City redevelopment project. The City reserves the right to include the name, photograph, artistic rendering of the Project and other pertinent information regarding the Developer, the City Property and the Project in the City's promotional literature and communications. Prior to the commencement of any construction activity requiring barricades,

the Developer shall install barricades of a type and appearance satisfactory to the City and constructed in compliance with all applicable Laws. DHED shall have the right to approve the maintenance, appearance, color scheme, painting, nature, type, content and design of all barricades. The Developer shall erect all signs and barricades so as not to interfere with or affect any bus stop or train station in the vicinity of the City Property.

11.5 Survival. The provisions of this Section 11 shall survive the Closing.

SECTION 11. LIMITED APPLICABILITY.

Any approval given by DHED pursuant to this Agreement is for the purpose of this Agreement only and does not constitute the approval required by the City's Department of Buildings or any other City department, nor does such approval constitute an approval of the quality, structural soundness or safety of any improvements located or to be located on the City Property, or the compliance of said improvements with any Laws, private covenants, restrictions of record, or any agreement affecting the City Property or any part thereof.

SECTION 12. COMMENCEMENT AND COMPLETION OF PROJECT.

The Developer shall commence construction of the Project no later than _____, and shall complete the Project (as evidenced by the issuance of the Certificate of Completion) no later than _____; provided, however, DHED, in its sole discretion, may extend the construction commencement and completion dates by up to six (6) months each (or twelve (12) months in the aggregate). The Developer shall give written notice to the City within five (5) days after it commences construction. The Developer shall construct the Project in accordance with the Plans and all Laws and covenants and restrictions of record.

SECTION 13. CERTIFICATE OF COMPLETION.

The Developer shall request from the City a certificate of completion ("Certificate of Completion") upon the completion of the Project in accordance with this Agreement. Within forty-five (45) days after receipt of a written request by the Developer for a Certificate of Completion, the City shall provide the Developer with either the Certificate of Completion or a written statement indicating in adequate detail how the Developer has failed to complete the Project in conformity with this Agreement, or is otherwise in default, and what measures or acts will be necessary, in the sole opinion of the City, for the Developer to take or perform in order to obtain the Certificate of Completion. If the City requires additional measures or acts to assure compliance, the Developer shall resubmit a written request for the Certificate of Completion upon compliance with the City's response. The Certificate of Completion shall be in recordable form, and shall, upon recording, constitute a conclusive determination of satisfaction and termination of the covenants in this Agreement and the Deed with respect to the Developer's obligations to construct the Project. The Certificate of Completion shall not, however, constitute evidence that the Developer has complied with any Laws relating to the construction of the Project, and shall not serve as any "guaranty" as to the quality of the construction. Nor shall the Certificate of Completion release the Developer from its obligation to comply with the other terms, covenants and conditions of this Agreement.

SECTION 14. RESTRICTIONS ON USE.

The Developer, for itself and its successors and assigns, agrees as follows:

15.1 The Developer shall not discriminate on the basis of race, color, sex, gender identity, age, religion, disability, national origin, ancestry, sexual orientation, marital status, parental status, military discharge status, or source of income in the sale, lease, rental, use or occupancy of the City Property or the Project or any part thereof.

15.2 The Developer shall construct the Project in accordance with this Agreement, the Plans, and all Laws and covenants and restrictions of record.

15.3 The Developer must maintain the City Property as a community center for a minimum of _____ (___) years after the completion of the Project (the "**Compliance Period**").

The Developer, for itself and its successors and assigns, acknowledges and agrees that the development and use restrictions set forth in this Section 15 constitute material, bargained-for consideration for the City and are intended to further the City's public policies.

SECTION 15. PROHIBITION AGAINST SALE OR TRANSFER OF CITY PROPERTY.

Prior to the expiration of the Compliance Period (as defined in Section 15.3 above), the Developer may not, without the prior written consent of DHED, which consent shall be in DHED's sole discretion: (a) directly or indirectly sell, transfer or otherwise dispose of the City Property or any part thereof or any interest therein or the Developer's controlling interests therein (including, without limitation, a transfer by assignment of any beneficial interest under a land trust); or (b) directly or indirectly assign this Agreement. The Developer acknowledges and agrees that DHED may withhold its consent under (a) or (b) above if, among other reasons, the proposed purchaser, transferee or assignee (or such entity's principal officers or directors) is in violation of any Laws, or if the Developer fails to submit sufficient evidence of the financial responsibility, business background and reputation of the proposed purchaser, transferee or assignee. If the Developer is a business entity, no principal party of the Developer (e.g., a general partner, member, manager or shareholder) may sell, transfer or assign any of its interest in the entity prior to the expiration of the Compliance Period to anyone other than another principal party, without the prior written consent of DHED, which consent shall be in DHED's sole discretion. The Developer must disclose the identity of all limited partners to the City at the time such limited partners obtain an interest in the Developer.

SECTION 16. LIMITATION UPON ENCUMBRANCE OF CITY PROPERTY.

Prior to the issuance of the Certificate of Completion for the Project, the Developer shall not, without DHED's prior written consent, which shall be in DHED's sole discretion, engage in any financing or other transaction which would create an encumbrance or lien on the City Property, except for any Lender Financing approved pursuant to Section 9, which shall be limited to funds necessary to construct the Project.

SECTION 17. MORTGAGEES NOT OBLIGATED TO CONSTRUCT.

Notwithstanding any other provision of this Agreement or of the Deed, the holder of any mortgage authorized by this Agreement (or any affiliate of such holder) shall not itself be obligated to construct or complete the Project, or to guarantee such construction or completion, but shall be bound by the other covenants running with the land specified in Section 19 and, at Closing, shall execute a subordination agreement in accordance with Section 10.10. If any such mortgagee or its affiliate succeeds to the Developer's interest in the City Property prior to the issuance of the Certificate of Completion, whether by foreclosure, deed-in-lieu of foreclosure or otherwise, and thereafter transfers its interest in the City Property to another party, such

transferee shall be obligated to complete the Project, and shall also be bound by the other covenants running with the land specified in Section 19.

SECTION 18. COVENANTS RUNNING WITH THE LAND.

The parties agree, and the Deed shall so expressly provide, that the covenants, agreements, releases and other terms and provisions contained in Section 13 (Commencement and Completion of Project), Section 15 (Restrictions on Use), Section 16 (Prohibition Against Sale or Transfer of City Property), Section 17 (Limitation Upon Encumbrance of City Property), and Section 23.4 (Release for Environmental Conditions), touch and concern and shall be appurtenant to and shall run with the City Property. Such covenants, agreements, releases and other terms and provisions shall be binding on the Developer and its successors and assigns (subject to the limitation set forth in Section 18 above as to any permitted mortgagee) to the fullest extent permitted by law and equity for the benefit and in favor of the City, and shall be enforceable by the City. Such covenants, agreements, releases and other terms and provisions shall terminate as follows: Sections 13, 15.2 and 17 upon the issuance of the Certificate of Completion; Section 15.3 and 16 upon the expiration of the Compliance Period; and Sections 15.1 and 23.4 with no limitation as to time.

SECTION 19. PERFORMANCE AND BREACH.

20.1 Time of the Essence. Time is of the essence in the Developer's performance of its obligations under this Agreement.

20.2 Event of Default. The occurrence of any one or more of the following shall constitute an "Event of Default" under this Agreement:

(a) the failure of the Developer to perform, keep or observe any of the covenants, conditions, promises, agreements or obligations of the Developer under this Agreement or any related agreement;

(b) the failure of the Developer to perform, keep or observe any of the covenants, conditions, promises, agreements or obligations of the Developer under any other agreement with any person or entity if such failure may have a material adverse effect on the Developer's business, property, assets, operations or condition, financial or otherwise;

(c) the making or furnishing by the Developer of any warranty, representation, statement, certification, schedule or report to the City (whether in this Agreement, an Economic Disclosure Statement, or another document) which is untrue or misleading in any material respect;

(d) except as otherwise permitted hereunder, the creation (whether voluntary or involuntary) of, or any attempt to create, any lien or other encumbrance upon the City Property, or the making or any attempt to make any levy, seizure or attachment thereof;

(e) the commencement of any proceedings in bankruptcy by or against the Developer or for the liquidation or reorganization of the Developer, or alleging that the Developer is insolvent or unable to pay its debts as they mature, or for the readjustment or arrangement of the Developer's debts, whether under the United States Bankruptcy Code or under any other state or federal law, now or hereafter existing, for the relief of debtors, or the commencement of any analogous statutory or non-statutory proceedings

involving the Developer, provided, however, that if such commencement of proceedings is involuntary, such action shall not constitute an Event of Default unless such proceedings are not dismissed within sixty (60) days after the commencement of such proceedings;

(f) the appointment of a receiver or trustee for the Developer, for any substantial part of the Developer's assets or the institution of any proceedings for the dissolution, or the full or partial liquidation, or the merger or consolidation, of the Developer; provided, however, that if such appointment or commencement of proceedings is involuntary, such action shall not constitute an Event of Default unless such appointment is not revoked or such proceedings are not dismissed within sixty (60) days after the commencement thereof;

(g) the entry of any judgment or order against the Developer which is related to the City Property and remains unsatisfied or undischarged and in effect for sixty (60) days after such entry without a stay of enforcement or execution;

(h) the occurrence of an event of default under the Lender Financing, which default is not cured within any applicable cure period;

(i) the dissolution of the Developer; and

(j) the occurrence of a material and adverse change in the Developer's financial condition or operations.

20.3 Cure. If the Developer defaults in the performance of its obligations under this Agreement, the Developer shall have thirty (30) days after written notice of default from the City to cure the default, or such longer period as shall be reasonably necessary to cure such default provided the Developer promptly commences such cure and thereafter diligently pursues such cure to completion (so long as continuation of the default does not create material risk to the Project or to persons using the Project). Notwithstanding the foregoing or any other provision of this Agreement to the contrary:

(a) there shall be no notice requirement with respect to Events of Default described in Section 5 (with respect to Outside Closing Date); and

(b) there shall be no notice requirement or cure period with respect to Events of Default described in Section 13 (Commencement and Completion of Project), Section 16 (Prohibition Against Transfer of City Property) and Section 17 (Limitation Upon Encumbrance of City Property).

20.4 Prior to Closing. If an Event of Default occurs prior to the Closing, and the default is not cured in the time period provided for in Section 20.3 above, the City may terminate this Agreement, institute any action or proceeding at law or in equity against the Developer, or retain the Earnest Money and Performance Deposit as liquidated damages.

20.5 After Closing. If an Event of Default occurs after the Closing but prior to the issuance of the Certificate of Completion, and the default is not cured in the time period provided for in Section 20.3 above, the City may terminate this Agreement and exercise any and all remedies available to it at law or in equity, including the right to re-enter and take possession of the City Property, terminate the estate conveyed to the Developer, and revest title to the City Property in the City; provided, however, the City's foregoing right of reverter shall be limited by, and shall not defeat, render invalid, or limit in any way, the lien of any mortgage authorized by this Agreement.

20.6 Resale of the City Property. Upon the revesting in the City of title to the City Property as provided in Section 20.5, the City may complete the Project or convey the City Property, subject to any first mortgage lien, to a qualified and financially responsible party reasonably acceptable to the first mortgagee, who shall assume the obligation of completing the Project or such other improvements as shall be satisfactory to DPD, and otherwise comply with the covenants that run with the land as specified in Section 19.

20.7 Disposition of Resale Proceeds. If the City sells the City Property as provided for in Section 20.6, the net proceeds from the sale, after payment of all amounts owed under any mortgage liens authorized by this Agreement in order of lien priority, shall be utilized to reimburse the City for:

(a) costs and expenses incurred by the City (including, without limitation, salaries of personnel) in connection with the recapture, management and resale of the City Property (less any income derived by the City from the City Property in connection with such management); and

(b) all unpaid taxes, assessments, and water and sewer charges assessed against the City Property; and

(c) any payments made (including, without limitation, reasonable attorneys' fees and court costs) to discharge or prevent from attaching or being made any subsequent encumbrances or liens due to obligations, defaults or acts of the Developer; and

(d) any expenditures made or obligations incurred with respect to construction or maintenance of the Project; and

(e) any other amounts owed to the City by the Developer.

The Developer shall be entitled to receive any remaining proceeds up to the amount of the Developer's equity investment in the City Property.

SECTION 20. CONFLICT OF INTEREST; CITY'S REPRESENTATIVES NOT INDIVIDUALLY LIABLE.

The Developer represents and warrants that no agent, official or employee of the City shall have any personal interest, direct or indirect, in the Developer, this Agreement, the City Property or the Project, nor shall any such agent, official or employee participate in any decision relating to this Agreement which affects his or her personal interests or the interests of any corporation, partnership, association or other entity in which he or she is directly or indirectly interested. No agent, official or employee of the City shall be personally liable to the Developer or any successor in interest in the event of any default or breach by the City or for any amount which may become due to the Developer or successor or with respect to any commitment or obligation of the City under the terms of this Agreement.

SECTION 21. INDEMNIFICATION.

The Developer agrees to indemnify, defend and hold the City harmless from and against any Losses suffered or incurred by the City arising from or in connection with: (a) the failure of the Developer to perform its obligations under this Agreement; (b) the failure of the Developer or any Agent to pay contractors, subcontractors or material suppliers in connection with the construction and management of the Project; (c) any misrepresentation or omission made by

the Developer or any Agent; (d) the failure of the Developer to redress any misrepresentations or omissions in this Agreement or any other agreement relating hereto; and (e) any activity undertaken by the Developer or any Agent on the City Property prior to or after the Closing. This indemnification shall survive the Closing or any termination of this Agreement (regardless of the reason for such termination).

SECTION 22. ENVIRONMENTAL MATTERS.

23.1 "AS IS" SALE. THE DEVELOPER ACKNOWLEDGES THAT IT HAS HAD ADEQUATE OPPORTUNITY TO INSPECT AND EVALUATE THE STRUCTURAL, PHYSICAL AND ENVIRONMENTAL CONDITION AND RISKS OF THE CITY PROPERTY AND ACCEPTS THE RISK THAT ANY INSPECTION MAY NOT DISCLOSE ALL MATERIAL MATTERS AFFECTING THE LAND AND BUILDING COMPRISING THE CITY PROPERTY. THE DEVELOPER AGREES TO ACCEPT THE CITY PROPERTY IN ITS "AS IS," "WHERE IS" AND "WITH ALL FAULTS" CONDITION AT CLOSING WITHOUT ANY COVENANT, REPRESENTATION OR WARRANTY, EXPRESS OR IMPLIED, OF ANY KIND, AS TO THE STRUCTURAL, PHYSICAL OR ENVIRONMENTAL CONDITION OF THE CITY PROPERTY OR THE SUITABILITY OF THE CITY PROPERTY FOR ANY PURPOSE WHATSOEVER. THE DEVELOPER ACKNOWLEDGES THAT IT IS RELYING SOLELY UPON ITS OWN INSPECTION AND OTHER DUE DILIGENCE ACTIVITIES AND NOT UPON ANY INFORMATION (INCLUDING, WITHOUT LIMITATION, ENVIRONMENTAL STUDIES OR REPORTS OF ANY KIND) PROVIDED BY OR ON BEHALF OF THE CITY OR ITS AGENTS OR EMPLOYEES WITH RESPECT THERETO. THE DEVELOPER AGREES THAT IT IS THE DEVELOPER'S SOLE RESPONSIBILITY AND OBLIGATION TO PERFORM ANY ENVIRONMENTAL REMEDIATION WORK AND TAKE SUCH OTHER ACTION AS IS NECESSARY TO PUT THE CITY PROPERTY IN A CONDITION WHICH IS SUITABLE FOR ITS INTENDED USE.

23.2 Right of Entry. The Developer's obligation to purchase the City Property is conditioned upon the Developer being satisfied with the condition of the City Property for the construction, development and operation of the Project. Upon the Developer's request, the City shall grant the Developer the right, at its sole cost and expense, to enter the City Property to inspect the same, perform surveys, environmental assessments, soil tests and any other due diligence it deems necessary or desirable to satisfy itself as to the condition of the City Property. If the Developer determines that it is not satisfied, in its sole discretion, with the condition of the City Property, the Developer may terminate this Agreement by written notice to the City any time prior to the Closing Date, whereupon the City shall return the Performance Deposit to the Developer and this Agreement shall be null and void and, except as otherwise specifically provided, neither party shall have any further right, duty or obligation hereunder. If the Developer elects not to terminate this Agreement pursuant to this Section 23.2, the Developer shall be deemed satisfied with the condition of the City Property.

23.3 Release and Indemnification. The Developer, on behalf of itself and the other Developer Parties, or anyone claiming by, through, or under the Developer Parties, hereby releases, relinquishes and forever discharges the City Parties from and against any and all Losses which the Developer or any of the Developer Parties ever had, now have, or hereafter may have, whether grounded in tort or contract or otherwise, in any and all courts or other forums, of whatever kind or nature, whether known or unknown, arising out of or in any way connected with, directly or indirectly (a) any environmental contamination, pollution or hazards associated with the City Property or any improvements, facilities or operations located or formerly located thereon, including, without limitation, any release, emission, discharge, generation, transportation, treatment, storage or disposal of Hazardous Substances, or

threatened release, emission or discharge of Hazardous Substances; (b) the structural, physical or environmental condition of the City Property, including, without limitation, the presence or suspected presence of Hazardous Substances in, on, under or about the City Property or the migration of Hazardous Substances from or to other property; (c) any violation of, compliance with, enforcement of or liability under any Environmental Laws, including, without limitation, any Losses arising under CERCLA, and (d) any investigation, cleanup, monitoring, remedial, removal or restoration work required by any federal, state or local governmental agency or political subdivision or other third party in connection or associated with the City Property or any improvements, facilities or operations located or formerly located thereon (collectively, "Released Claims"). Furthermore, the Developer shall defend, indemnify, and hold the City Parties harmless from and against any and all Losses which may be made or asserted by any third parties arising out of or in any way connected with, directly or indirectly, any of the Released Claims.

23.4 Release Runs with the Land. The covenant of release in Section 23.3 shall run with the City Property, and shall be binding upon all successors and assigns of the Developer with respect to the City Property, including, without limitation, each and every person, firm, corporation, limited liability company, trust or other entity owning, leasing, occupying, using or possessing any portion of the City Property under or through the Developer following the date of the Deed. The Developer acknowledges and agrees that the foregoing covenant of release constitutes a material inducement to the City to enter into this Agreement, and that, but for such release, the City would not have agreed to convey the City Property to the Developer. It is expressly agreed and understood by and between the Developer and the City that, should any future obligation of the Developer, or any of the Developer Parties, arise or be alleged to arise in connection with any environmental, soil or other condition of the City Property, neither the Developer, nor any of the Developer Parties, will assert that those obligations must be satisfied in whole or in part by the City because Section 23.5 contains a full, complete and final release of all such claims.

23.5 Survival. This Section 23 shall survive the Closing or any termination of this Agreement (regardless of the reason for such termination).

SECTION 23. DEVELOPER'S EMPLOYMENT OBLIGATIONS.

24.1 Employment Opportunity. The Developer agrees, and shall contractually obligate its various contractors, subcontractors and any Affiliate of the Developer operating on the City Property (collectively, the "Employers" and individually, an "Employer") to agree, that with respect to the provision of services in connection with the construction of the Project:

(a) Neither the Developer nor any Employer shall discriminate against any employee or applicant for employment based upon race, religion, color, sex, national origin or ancestry, age, handicap or disability, sexual orientation, military discharge status, marital status, parental status or source of income as defined in the City of Chicago Human Rights Ordinance, Section 2-160-010 et seq. of the Municipal Code, as amended from time to time (the "Human Rights Ordinance"). The Developer and each Employer shall take affirmative action to ensure that applicants are hired and employed without discrimination based upon the foregoing grounds, and are treated in a non-discriminatory manner with regard to all job-related matters, including, without limitation: employment, upgrading, demotion or transfer; recruitment or recruitment advertising; layoff or termination; rates of pay or other forms of compensation; and selection for training, including apprenticeship. The Developer and each Employer agrees to post in conspicuous places, available to employees and applicants for

employment, notices to be provided by the City setting forth the provisions of this nondiscrimination clause. In addition, the Developer and each Employer, in all solicitations or advertisements for employees, shall state that all qualified applicants shall receive consideration for employment without discrimination based upon the foregoing grounds.

(b) To the greatest extent feasible, the Developer and each Employer shall (i) present opportunities for training and employment of low and moderate income residents of the City, and (ii) provide that contracts for work in connection with the construction of the Project be awarded to business concerns which are located in or owned in substantial part by persons residing in, the City.

(c) The Developer and each Employer shall comply with all federal, state and local equal employment and affirmative action statutes, rules and regulations, including, without limitation, the Human Rights Ordinance and the Illinois Human Rights Act, 775 ILCS 5/1-101 et seq. (1993), both as amended from time to time, and any regulations promulgated thereunder.

(d) The Developer, in order to demonstrate compliance with the terms of this Section 24.1, shall cooperate with and promptly and accurately respond to inquiries by the City, which has the responsibility to observe and report compliance with equal employment opportunity regulations of federal, state and municipal agencies.

(e) The Developer and each Employer shall include the foregoing provisions of subparagraphs (a) through (d) in every contract entered into in connection with the construction of the Project, and shall require inclusion of these provisions in every subcontract entered into by any subcontractors, and every agreement with any affiliate operating on the City Property, so that each such provision shall be binding upon each contractor, subcontractor or affiliate, as the case may be.

(f) Failure to comply with the employment obligations described in this Section 24.1 shall be a basis for the City to pursue remedies under the provisions of Section 20.

24.2 City Resident Employment Requirement.

(a) The Developer agrees, and shall contractually obligate each Employer to agree, that during the construction of the Project, the Developer and each Employer shall comply with the minimum percentage of total worker hours performed by actual residents of the City of Chicago as specified in Section 2-92-330 of the Municipal Code (at least fifty percent); provided, however, that in addition to complying with this percentage, the Developer and each Employer shall be required to make good faith efforts to utilize qualified residents of the City in both unskilled and skilled labor positions.

(b) The Developer and the Employers may request a reduction or waiver of this minimum percentage level of Chicagoans as provided for in Section 2-92-330 of the Municipal Code in accordance with standards and procedures developed by the chief procurement officer of the City of Chicago.

(c) "Actual residents of the City of Chicago" shall mean persons domiciled within the City of Chicago. The domicile is an individual's one and only true, fixed and permanent home and principal establishment.

(d) The Developer and the Employers shall provide for the maintenance of adequate employee residency records to ensure that actual Chicago residents are employed on the construction of the Project. The Developer and the Employers shall maintain copies of personal documents supportive of every Chicago employee's actual record of residence.

(e) The Developer and the Employers shall submit weekly certified payroll reports (U.S. Department of Labor Form WH-347 or equivalent) to DHED in triplicate, which shall identify clearly the actual residence of every employee on each submitted certified payroll. The first time that an employee's name appears on a payroll, the date that the Developer or Employer hired the employee should be written in after the employee's name.

(f) The Developer and the Employers shall provide full access to their employment records to the chief procurement officer, DHED, the Superintendent of the Chicago Police Department, the inspector general, or any duly authorized representative thereof. The Developer and the Employers shall maintain all relevant personnel data and records for a period of at least three (3) years after the issuance of the Certificate of Completion.

(g) At the direction of DHED, the Developer and the Employers shall provide affidavits and other supporting documentation to verify or clarify an employee's actual address when doubt or lack of clarity has arisen.

(h) Good faith efforts on the part of the Developer and the Employers to provide work for actual Chicago residents (but not sufficient for the granting of a waiver request as provided for in the standards and procedures developed by the chief procurement officer) shall not suffice to replace the actual, verified achievement of the requirements of this Section 24.2 concerning the worker hours performed by actual Chicago residents.

(i) If the City determines that the Developer or an Employer failed to ensure the fulfillment of the requirements of this Section 24.2 concerning the worker hours performed by actual Chicago residents or failed to report in the manner as indicated above, the City will thereby be damaged in the failure to provide the benefit of demonstrable employment to Chicagoans to the degree stipulated in this Section 24.2. If such non-compliance is not remedied in accordance with the breach and cure provisions of Section 20.3, the parties agree that 1/20 of 1 percent (.05%) of the aggregate hard construction costs set forth in the Budget shall be surrendered by the Developer to the City in payment for each percentage of shortfall toward the stipulated residency requirement. Failure to report the residency of employees entirely and correctly shall result in the surrender of the entire liquidated damages as if no Chicago residents were employed in either of the categories. The willful falsification of statements and the certification of payroll data may subject the Developer and/or the other Employers or employees to prosecution.

(j) Nothing herein provided shall be construed to be a limitation upon the "Notice of Requirements for Affirmative Action to Ensure Equal Employment Opportunity, Executive Order 11246" and "Standard Federal Equal Employment Opportunity, Executive Order 11246," or other affirmative action required for equal opportunity under the provisions of this Agreement.

(k) The Developer shall cause or require the provisions of this Section 24.2 to be included in all construction contracts and subcontracts related to the construction of the Project.

24.3 Developer's MBE/WBE Commitment. The Developer agrees for itself and its successors and assigns, and, if necessary to meet the requirements set forth herein, shall contractually obligate the general contractor to agree, that during the construction of the Project:

(a) Consistent with the findings which support, as applicable, (i) the Minority-Owned and Women-Owned Business Enterprise Procurement Program, Section 2-92-420 et seq., Municipal Code (the "Procurement Program"), and (ii) the Minority- and Women-Owned Business Enterprise Construction Program, Section 2-92-650 et seq., Municipal Code (the "Construction Program," and collectively with the Procurement Program, the "MBE/WBE Program"), and in reliance upon the provisions of the MBE/WBE Program to the extent contained in, and as qualified by, the provisions of this Section 24.3, during the course of construction of the Project, at least 24% of the aggregate hard construction costs shall be expended for contract participation by minority-owned businesses and at least 4% of the aggregate hard construction costs shall be expended for contract participation by women-owned businesses.

(b) For purposes of this Section 24.3 only:

(i) The Developer (and any party to whom a contract is let by the Developer in connection with the Project) shall be deemed a "contractor" and this Agreement (and any contract let by the Developer in connection with the Project) shall be deemed a "contract" or a "construction contract" as such terms are defined in Sections 2-92-420 and 2-92-670, Municipal Code, as applicable.

(ii) The term "minority-owned business" or "MBE" shall mean a business identified in the Directory of Certified Minority Business Enterprises published by the City's Department of Procurement Services, or otherwise certified by the City's Department of Procurement Services as a minority-owned business enterprise, related to the Procurement Program or the Construction Program, as applicable.

(iii) The term "women-owned business" or "WBE" shall mean a business identified in the Directory of Certified Women Business Enterprises published by the City's Department of Procurement Services, or otherwise certified by the City's Department of Procurement Services as a women-owned business enterprise, related to the Procurement Program or the Construction Program, as applicable.

(c) Consistent with Sections 2-92-440 and 2-92-720, Municipal Code, the Developer's MBE/WBE commitment may be achieved in part by the Developer's status as an MBE or WBE (but only to the extent of any actual work performed on the Project by the Developer) or by a joint venture with one or more MBEs or WBEs (but only to the extent of the lesser of (i) the MBE or WBE participation in such joint venture, or (ii) the amount of any actual work performed on the Project by the MBE or WBE); by the Developer utilizing a MBE or a WBE as the general contractor (but only to the extent of any actual work performed on the Project by the general contractor); by subcontracting or causing the general contractor to subcontract a portion of the construction of the Project to one or more MBEs or WBEs; by the purchase of materials or services used in the construction of the Project from one or more MBEs or WBEs; or by any combination

of the foregoing. Those entities which constitute both a MBE and a WBE shall not be credited more than once with regard to the Developer's MBE/WBE commitment as described in this Section 24.3. In accordance with Section 2-92-730, Municipal Code, the Developer shall not substitute any MBE or WBE general contractor or subcontractor without the prior written approval of DHED.

(d) The Developer shall deliver quarterly reports to the City's monitoring staff during the construction of the Project describing its efforts to achieve compliance with this MBE/WBE commitment. Such reports shall include, inter alia, the name and business address of each MBE and WBE solicited by the Developer or the general contractor to work on the Project, and the responses received from such solicitation, the name and business address of each MBE or WBE actually involved in the construction of the Project, a description of the work performed or products or services supplied, the date and amount of such work, product or service, and such other information as may assist the City's monitoring staff in determining the Developer's compliance with this MBE/WBE commitment. The Developer shall maintain records of all relevant data with respect to the utilization of MBEs and WBEs in connection with the construction of the Project for at least five (5) years after completion of the Project, and the City's monitoring staff shall have access to all such records maintained by the Developer, on prior notice of at least five (5) business days, to allow the City to review the Developer's compliance with its commitment to MBE/WBE participation and the status of any MBE or WBE performing any portion of the construction of the Project.

(e) Upon the disqualification of any MBE or WBE general contractor or subcontractor, if the disqualified party misrepresented such status, the Developer shall be obligated to discharge or cause to be discharged the disqualified general contractor or subcontractor, and, if possible, identify and engage a qualified MBE or WBE as a replacement. For purposes of this subsection (e), the disqualification procedures are further described in Sections 2-92-540 and 2-92-730, Municipal Code, as applicable.

(f) Any reduction or waiver of the Developer's MBE/WBE commitment as described in this Section 24.3 shall be undertaken in accordance with Sections 2-92-450 and 2-92-730, Municipal Code, as applicable.

24.4 Pre-Construction Conference and Post-Closing Compliance Requirements. Not less than fourteen (14) days prior to the Closing Date, the Developer and the Developer's general contractor and all major subcontractors shall meet with DHED monitoring staff regarding compliance with all Section 24 requirements. During this pre-construction meeting, the Developer shall present its plan to achieve its obligations under this Section 24, the sufficiency of which the City's monitoring staff shall approve as a precondition to the Closing. During the construction of the Project, the Developer shall submit all documentation required by this Section 24 to the City's monitoring staff, including, without limitation, the following: (a) subcontractor's activity report; (b) contractor's certification concerning labor standards and prevailing wage requirements; (c) contractor letter of understanding; (d) monthly utilization report; (e) authorization for payroll agent; (f) certified payroll; (g) evidence that MBE/WBE contractor associations have been informed of the Project via written notice and hearings; and (h) evidence of compliance with job creation/job retention requirements. Failure to submit such documentation on a timely basis, or a determination by the City's monitoring staff, upon analysis of the documentation, that the Developer is not complying with its obligations under this Section 24, shall, upon the delivery of written notice to the Developer, be deemed an Event of Default. Upon the occurrence of any such Event of Default, in addition to any other remedies provided in this Agreement, the City may: (x) issue a written demand to the Developer to halt construction of the Project, (y) withhold any further payment of any City funds to the Developer or the general contractor, or (z) seek any other remedies against the Developer available at law or in equity.

SECTION 25. REPRESENTATIONS AND WARRANTIES.

25.1 Representations and Warranties of the Developer. To induce the City to execute this Agreement and perform its obligations hereunder, the Developer represents, warrants and covenants to the City that as of the Effective Date and as of the Closing Date the following shall be true, accurate and complete in all respects:

(a) The Developer is a not-for-profit corporation duly organized, validly existing and in good standing under the laws of the State of Illinois with full power and authority to acquire, own and redevelop the City Property, and the person signing this Agreement on behalf of the Developer has the authority to do so.

(b) All certifications and statements contained in the Economic Disclosure Statements submitted to the City by the Developer (and any legal entity holding an interest in the Developer) are true, accurate and complete.

(c) The Developer's execution, delivery and performance of this Agreement and all instruments and agreements contemplated hereby will not, upon the giving of notice or lapse of time, or both, result in a breach or violation of, or constitute a default under, any other agreement to which the Developer, or any party affiliated with the Developer, is a party or by which the Developer or the City Property is bound.

(d) No action, litigation, investigation or proceeding of any kind is pending or threatened against the Developer, or any party affiliated with the Developer, by or before any court, governmental commission, board, bureau or any other administrative agency, and the Developer knows of no facts which could give rise to any such action, litigation, investigation or proceeding, which could: (i) affect the ability of the Developer to perform its obligations hereunder; or (ii) materially affect the operation or financial condition of the Developer.

(e) The Developer is now and for the term of the Agreement shall remain solvent and able to pay its debts as they mature.

(f) The Developer has and shall maintain all Governmental Approvals (including, without limitation, appropriate environmental approvals) necessary to conduct its business and to construct, complete and operate the Project.

(g) The Developer is not in default with respect to any indenture, loan agreement, mortgage, note or any other agreement or instrument related to the borrowing of money to which the Developer is a party or by which the Developer is bound.

(h) The Project will not violate: (i) any applicable Laws, including, without limitation, any zoning and building codes and Environmental Laws; or (ii) any building permit, restriction of record or other agreement affecting the City Property.

25.2 Representations and Warranties of the City. To induce the Developer to execute this Agreement and perform its obligations hereunder, the City hereby represents and warrants to the Developer that the City has authority under its home rule powers to execute and deliver this Agreement and perform the terms and obligations contained herein.

25.3 Survival of Representations and Warranties. Each of the parties agrees that all warranties, representations, covenants and agreements contained in this Section 25 and elsewhere in this Agreement are true, accurate and complete as of the Effective Date and shall survive the Effective Date and be in effect throughout the term of the Agreement.

SECTION 26. NOTICES.

Any notice, demand or communication required or permitted to be given hereunder shall be given in writing at the addresses set forth below by any of the following means: (a) personal service; (b) facsimile; (c) overnight courier; or (d) registered or certified first class mail, postage prepaid, return receipt requested:

If to the City:
City of Chicago
Department of Housing & Economic Development
121 North LaSalle Street, Room 1003
Chicago, Illinois 60602

With a copy to:
City of Chicago Department of Law
121 North LaSalle Street, Suite 600
Chicago, Illinois 60602
Attn: Real Estate and Land Use Division

If to the Developer: _____

With a copy to: _____

Any notice, demand or communication given pursuant to either clause (a) or (b) hereof shall be deemed received upon such personal service or upon confirmed transmission by facsimile, respectively, provided that such facsimile transmission is confirmed as having occurred prior to 5:00 p.m. on a business day. If such transmission occurred after 5:00 p.m. on a business day or on a non-business day, it shall be deemed to have been given on the next business day. Any notice, demand or communication given pursuant to clause (c) shall be deemed received on the business day immediately following deposit with the overnight courier. Any notice, demand or communication sent pursuant to clause (d) shall be deemed received three (3) business days after mailing. The parties, by notice given hereunder, may designate any further or different addresses to which subsequent notices, demands or communications shall be given. The refusal to accept delivery by any party or the inability to deliver any communication because of a changed address of which no notice has been given in accordance with this Section 26 shall constitute delivery.

SECTION 27. BUSINESS RELATIONSHIPS.

The Developer acknowledges (a) receipt of a copy of Section 2-156-030 (b) of the Municipal Code, (b) that it has read such provision and understands that pursuant to such Section 2-156-030 (b) it is illegal for any elected official of the City, or any person acting at the

direction of such official, to contact, either orally or in writing, any other City official or employee with respect to any matter involving any person with whom the elected City official or employee has a "Business Relationship" (as defined in Section 2-156-080 of the Municipal Code), or to participate in any discussion in any City Council committee hearing or in any City Council meeting or to vote on any matter involving the person with whom an elected official has a Business Relationship, and (c) notwithstanding anything to the contrary contained in this Agreement, that a violation of Section 2-156-030 (b) by an elected official, or any person acting at the direction of such official, with respect to any transaction contemplated by this Agreement shall be grounds for termination of this Agreement and the transactions contemplated hereby. The Developer hereby represents and warrants that no violation of Section 2-145-030 (b) has occurred with respect to this Agreement or the transactions contemplated hereby.

SECTION 28. PATRIOT ACT CERTIFICATION.

The Developer represents and warrants that neither the Developer nor any Affiliate (as hereafter defined) thereof is listed on any of the following lists maintained by the Office of Foreign Assets Control of the U.S. Department of the Treasury, the Bureau of Industry and Security of the U.S. Department of Commerce or their successors, or on any other list of persons or entities with which the City may not do business under any applicable Laws: the Specially Designated Nationals List, the Denied Persons List, the Unverified List, the Entity List and the Debarred List. For purposes of this Section 28 only, an "Affiliate" shall be deemed to be a person or entity that, directly or indirectly, through one or more intermediaries, controls, is controlled by or is under common control with the Developer, and a person or entity shall be deemed to be controlled by another person or entity, if controlled in any manner whatsoever that results in control in fact by that other person or entity (or that other person or entity and any persons or entities with whom that other person or entity is acting jointly or in concert), whether directly or indirectly and whether through share ownership, a trust, a contract or otherwise.

SECTION 29. PROHIBITION ON CERTAIN CONTRIBUTIONS PURSUANT TO MAYORAL EXECUTIVE ORDER NO. 2011-4.

29.1 The Developer agrees that the Developer, any person or entity who directly or indirectly has an ownership or beneficial interest in the Developer of more than 7.5 percent ("Owners"), spouses and domestic partners of such Owners, the Developer's contractors (i.e., any person or entity in direct contractual privity with the Developer regarding the subject matter of this Agreement) ("Contractors"), any person or entity who directly or indirectly has an ownership or beneficial interest in any Contractor of more than 7.5 percent ("Sub-owners") and spouses and domestic partners of such Sub-owners (the Developer and all the other preceding classes of persons and entities are together the "Identified Parties"), shall not make a contribution of any amount to the Mayor of the City of Chicago (the "Mayor") or to his political fundraising committee (a) after execution of this Agreement by the Developer, (b) while this Agreement or any Other Contract (as hereinafter defined) is executory, (c) during the term of this Agreement or any Other Contract, or (d) during any period while an extension of this Agreement or any Other Contract is being sought or negotiated. This provision shall not apply to contributions made prior to May 16, 2011, the effective date of Executive Order 2011-4.

29.2 The Developer represents and warrants that from the later of (a) May 16, 2011, or (b) the date the City approached the Developer, or the date the Developer approached the City, as applicable, regarding the formulation of this Agreement, no Identified Parties have made a contribution of any amount to the Mayor or to his political fundraising committee.

29.3 The Developer agrees that it shall not: (a) coerce, compel or intimidate its employees to make a contribution of any amount to the Mayor or to the Mayor=s political fundraising committee; (b) reimburse its employees for a contribution of any amount made to the Mayor or to the Mayor=s political fundraising committee; or (c) bundle or solicit others to bundle contributions to the Mayor or to his political fundraising committee.

29.4 The Developer agrees that the Identified Parties must not engage in any conduct whatsoever designed to intentionally violate this provision or Mayoral Executive Order No. 2011-4 or to entice, direct or solicit others to intentionally violate this provision or Mayoral Executive Order No. 05-1.

29.5 Notwithstanding anything to the contrary contained herein, the Developer agrees that a violation of, non-compliance with, misrepresentation with respect to, or breach of any covenant or warranty under this Section 29 or violation of Mayoral Executive Order No. 2011-4 constitutes a breach and default under this Agreement, and under any Other Contract for which no opportunity to cure will be granted, unless the City, in its sole discretion, elects to grant such an opportunity to cure. Such breach and default entitles the City to all remedies (including, without limitation, termination for default) under this Agreement, and under any Other Contract, at law and in equity. This provision amends any Other Contract and supersedes any inconsistent provision contained therein.

29.6 If the Developer intentionally violates this provision or Mayoral Executive Order No. 2011-4 prior to the Closing, the City may elect to decline to close the transaction contemplated by this Agreement.

29.7 For purposes of this provision:

(a) "Bundle" means to collect contributions from more than one source, which contributions are then delivered by one person to the Mayor or to his political fundraising committee.

(b) "Other Contract" means any other agreement with the City to which the Developer is a party that is (i) formed under the authority of Chapter 2-92 of the Municipal Code; (ii) entered into for the purchase or lease of real or personal property; or (iii) for materials, supplies, equipment or services which are approved or authorized by the City Council.

(c) "Contribution" means a "political contribution" as defined in Chapter 2-156 of the Municipal Code, as amended.

(d) Individuals are "domestic partners" if they satisfy the following criteria:

(i) they are each other's sole domestic partner, responsible for each other's common welfare; and

(ii) neither party is married; and

(iii) the partners are not related by blood closer than would bar marriage in the State of Illinois; and

(iv) each partner is at least 18 years of age, and the partners are the same sex, and the partners reside at the same residence; and

(v) two of the following four conditions exist for the partners:

(1) The partners have been residing together for at least 12 months.

(2) The partners have common or joint ownership of a residence.

(3) The partners have at least two of the following arrangements:

(A) joint ownership of a motor vehicle;
(B) joint credit account;
(C) a joint checking account;
(D) a lease for a residence identifying both domestic partners as tenants.

(4) Each partner identifies the other partner as a primary beneficiary in a will.

(e) "Political fundraising committee" means a "political fundraising committee" as defined in Chapter 2-156 of the Municipal Code, as amended.

SECTION 30. INSPECTOR GENERAL AND LEGISLATIVE INSPECTOR GENERAL.

It is the duty of every officer, employee, department, agency, contractor, subcontractor, Developer and licensee of the City, and every applicant for certification of eligibility for a City contract or program, to cooperate with the City's Legislative Inspector General and with the City's Inspector General in any investigation or hearing undertaken pursuant to Chapters 2-55 and 2-56, respectively, of the Municipal Code. The Developer understands and will abide by all provisions of Chapters 2-55 and 2-56 of the Municipal Code.

SECTION 31. WASTE ORDINANCE PROVISIONS.

In accordance with Section 11-4-1600(e) of the Municipal Code, Developer warrants and represents that it, and to the best of its knowledge, its contractors and subcontractors, have not violated and are not in violation of any provisions of Section 7-28 or Section 11-4 of the Municipal Code (the "Waste Sections"). During the period while this Agreement is executory, Developer's, any general contractor's or any subcontractor's violation of the Waste Sections, whether or not relating to the performance of this Agreement, constitutes a breach of and an event of default under this Agreement, for which the opportunity to cure, if curable, will be granted only at the sole designation of the Commissioner of DHED. Such breach and default entitles the City to all remedies under the Agreement, at law or in equity. This section does not limit the Developer's, general contractor's and its subcontractors' duty to comply with all applicable Laws, in effect now or later, and whether or not they appear in this Agreement. Non-compliance with these terms and conditions may be used by the City as grounds for the termination of this Agreement, and may further affect the Developer's eligibility for future contract awards.

SECTION 32. SHAKMAN.

32.1 The City is subject to the May 31, 2007 Order entitled "Agreed Settlement Order and Accord" (the "Shakman Accord") and the August 16, 2007 "City of Chicago Hiring Plan" (the "City Hiring Plan") entered in Shakman v. Democratic Organization of Cook County, Case No 69

C 2145 (United States District Court for the Northern District of Illinois). Among other things, the Shakman Accord and the City Hiring Plan prohibit the City from hiring persons as governmental employees in non-exempt positions on the basis of political reasons or factors.

32.2 Developer is aware that City policy prohibits City employees from directing any individual to apply for a position with Developer, either as an employee or as a subcontractor, and from directing Developer to hire an individual as an employee or as a subcontractor. Accordingly, Developer must follow its own hiring and contracting procedures, without being influenced by City employees. Any and all personnel provided by Developer under this Agreement are employees or subcontractors of Developer, not employees of the City of Chicago. This Agreement is not intended to and does not constitute, create, give rise to, or otherwise recognize an employer-employee relationship of any kind between the City and any personnel provided by Developer.

32.3 Developer will not condition, base, or knowingly prejudice or affect any term or aspect to the employment of any personnel provided under this Agreement, or offer employment to any individual to provide services under this Agreement, based upon or because of any political reason or factor, including, without limitation, any individual's political affiliation, membership in a political organization or party, political support or activity, political financial contributions, promises of such political support, activity or financial contributions, or such individual's political sponsorship or recommendation. For purposes of this Agreement, a political organization or party is an identifiable group or entity that has as its primary purpose the support of or opposition to candidates for elected public office. Individual political activities are the activities of individual persons in support of or in opposition to political organizations or parties or candidates for elected public office.

32.4 In the event of any communication to Developer by a City employee or City official in violation of Section 32.2 above, or advocating a violation of Section 32.3 above, Developer will, as soon as is reasonably practicable, report such communication to the Hiring Oversight Section of the City's Office of the Inspector General ("IGO Hiring Oversight"), and also to the head of the relevant City Department utilizing services provided under this Agreement. Developer will also cooperate with any inquiries by IGO Hiring Oversight or the Shakman Monitor's Office related to the contract.

SECTION 33. FAILURE TO MAINTAIN ELIGIBILITY TO DO BUSINESS WITH THE CITY.

Failure by Developer or any controlling person (as defined in Section 1-23-010 of the Municipal Code) thereof to maintain eligibility to do business with the City of Chicago as required by Section 1-23-030 of the Municipal Code shall be grounds for termination of the Agreement and the transactions contemplated thereby. Developer shall at all times comply with Section 2-154-020 of the Municipal Code.

SECTION 34. MISCELLANEOUS.

The following general provisions govern this Agreement:

34.1 Counterparts. This Agreement may be executed in any number of counterparts, each of which shall be deemed an original and all of which, taken together, shall constitute a single, integrated instrument.

34.2 Cumulative Remedies. The remedies of any party hereunder are cumulative and the exercise of any one or more of such remedies shall not be construed as a waiver of any other remedy herein conferred upon such party or hereafter existing at law or in equity, unless specifically so provided herein.

34.3 Date for Performance. If the final date of any time period set forth herein falls on a Saturday, Sunday or legal holiday under the laws of Illinois or the United States of America, then such time period shall be automatically extended to the next business day.

34.4 Entire Agreement; Modification. This Agreement constitutes the entire agreement between the parties with respect to the subject matter hereof and supersedes any prior agreements, negotiations and discussions. This Agreement may not be modified or amended in any manner without the prior written consent of the parties hereto. No term of this Agreement may be waived or discharged orally or by any course of dealing, but only by an instrument in writing signed by the party benefited by such term.

34.5 Exhibits. All exhibits referred to herein and attached hereto shall be deemed part of this Agreement.

34.6 Force Majeure. Neither the City nor the Developer shall be considered in breach of its obligations under this Agreement in the event of a delay due to unforeseeable events or conditions beyond the reasonable control of the party affected which in fact interferes with the ability of such party to discharge its obligations hereunder, including, without limitation, fires, floods, strikes, shortages of material and unusually severe weather or delays of subcontractors due to such causes. The time for the performance of the obligations shall be extended only for the period of the delay and only if the party relying on this section requests an extension in writing within twenty (20) days after the beginning of any such delay.

34.7 Governing Law. This Agreement shall be governed by and construed in accordance with the laws of the State of Illinois.

34.8 Headings. The headings of the various sections and subsections of this Agreement have been inserted for convenience of reference only and shall not in any manner be construed as modifying, amending or affecting in any way the express terms and provisions hereof.

34.9 No Merger. The terms of this Agreement shall not be merged with the Deed, and the delivery of the Deed shall not be deemed to affect or impair the terms of this Agreement.

34.10 No Waiver. No waiver by the City with respect to any specific default by the Developer shall be deemed to be a waiver of the rights of the City with respect to any other defaults of the Developer, nor shall any forbearance by the City to seek a remedy for any breach or default be deemed a waiver of its rights and remedies with respect to such breach or default, nor shall the City be deemed to have waived any of its rights and remedies unless such waiver is in writing.

34.11 Severability. If any term of this Agreement or any application thereof is held invalid or unenforceable, the remainder of this Agreement shall be construed as if such invalid part were never included herein and this Agreement shall be and remain valid and enforceable to the fullest extent permitted by law.

34.12 Successors and Assigns. Except as otherwise provided in this Agreement, the terms and conditions of this Agreement shall apply to and bind the successors and assigns of the parties.

IN WITNESS WHEREOF, the parties have caused this Agreement to be executed on or as of the date first above written.

CITY OF CHICAGO, an Illinois municipal corporation

By:_____
Andrew J. Mooney
Commissioner of Housing & Economic Development

EMMANUEL COMMUNITY DEVELOPMENT CORPORATION, an Illinois not-for-profit corporation

By:_____
[Name]
Its President

STATE OF ILLINOIS)
) SS.
COUNTY OF COOK)

I, _____, a Notary Public in and for said County, in the State aforesaid, do hereby certify that Andrew J. Mooney, the Commissioner of Housing and Economic Development of the City of Chicago, an Illinois municipal corporation, personally known to me to be the same person whose name is subscribed to the foregoing instrument, appeared before me this day in person and, being first duly sworn by me, acknowledged that, as said Commissioner, he signed and delivered the foregoing instrument pursuant to authority given by the City of Chicago as his free and voluntary act and as the free and voluntary act and deed of said municipal corporation, for the uses and purposes therein set forth.

GIVEN under my notarial seal this ____ day of _____, 2013.

_____
NOTARY PUBLIC

STATE OF ILLINOIS)
) SS.
COUNTY OF COOK)

I, _____, a Notary Public in and for said County, in the State aforesaid, do hereby certify that _____, the President of Emmanuel Community Development Corporation, an Illinois not-for-profit corporation, personally known to me to be the same person whose name is subscribed to the foregoing instrument, appeared before me this day in person and, being first duly sworn by me, acknowledged that he signed and delivered the foregoing instrument pursuant to authority given by said corporation, as his free and voluntary act and as the free and voluntary act and deed of said corporation, for the uses and purposes therein set forth.

GIVEN under my notarial seal this ____ day of _____, 2013.


_____
NOTARY PUBLIC

[(Sub)Exhibit "A" referred to in this Agreement with Emmanuel Community Development Corporation for Sale and Redevelopment of Land constitutes Exhibit "A" to ordinance and printed on page 61684 of this *Journal*.]

[(Sub)Exhibit "B" referred to in this Agreement with Emmanuel Community Development Corporation for Sale and Redevelopment of Land printed on pages 61712 through 61716 of this *Journal*.]


(Sub)Exhibit "B".
(To Agreement With Emmanuel Community Development Corporation For Sale And Redevelopment Of Land)

Site Plan, Building Elevations And Floor Plans.
(Page 1 of 5)

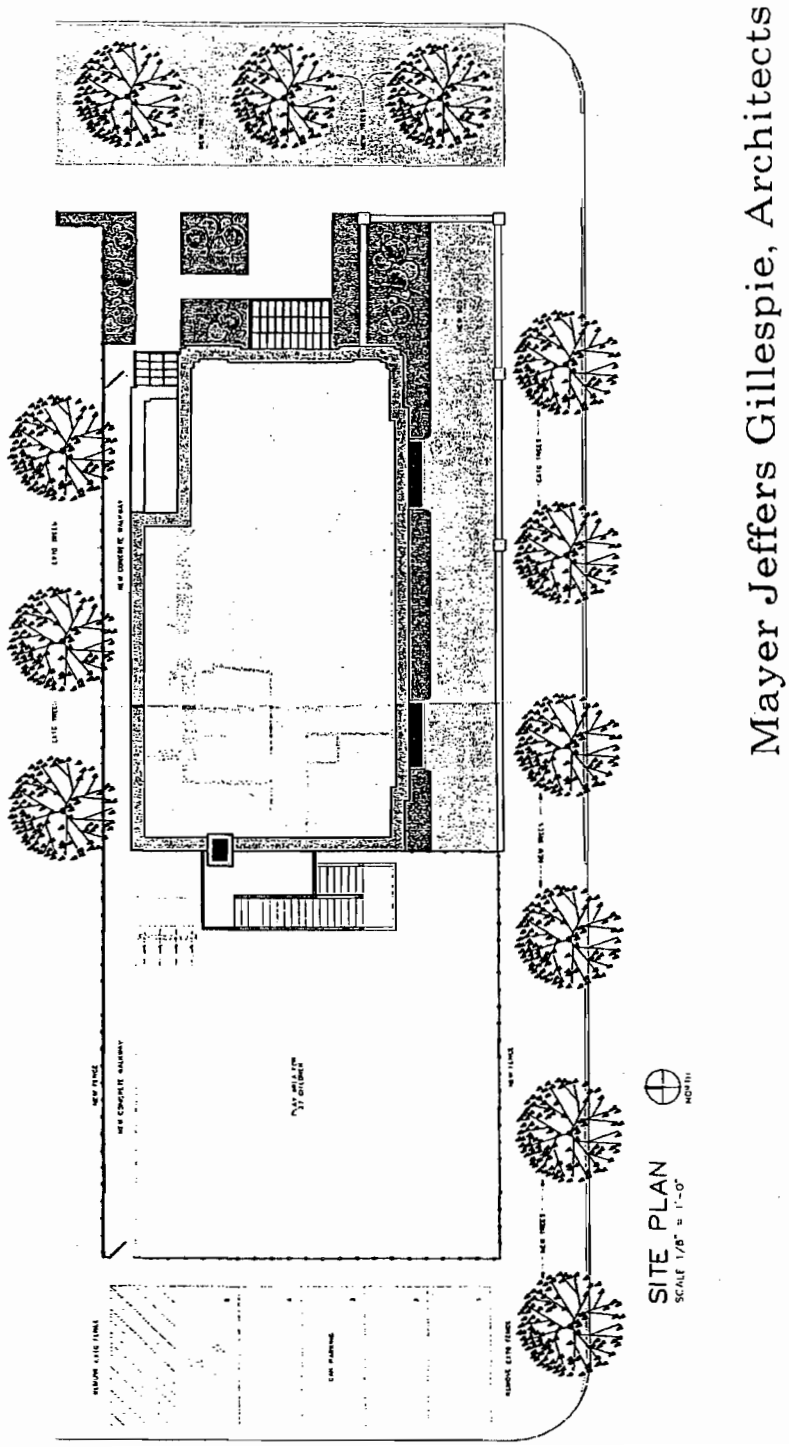

(Sub)Exhibit "B".
(To Agreement With Emmanuel Community Development Corporation For Sale And Redevelopment Of Land)

Site Plan, Building Elevations And Floor Plans.
(Page 2 of 5)

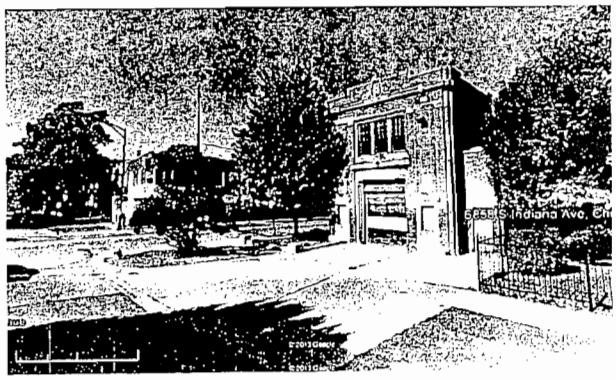



EAST ELEVATION


Mayer Jeffers Gillespie, Architects

(Sub)Exhibit "B".
(To Agreement With Emmanuel Community Development Corporation For Sale And Redevelopment Of Land)

Site Plan, Building Elevations And Floor Plans.
(Page 3 of 5)

Mayer Jeffers Gillespie, Architects




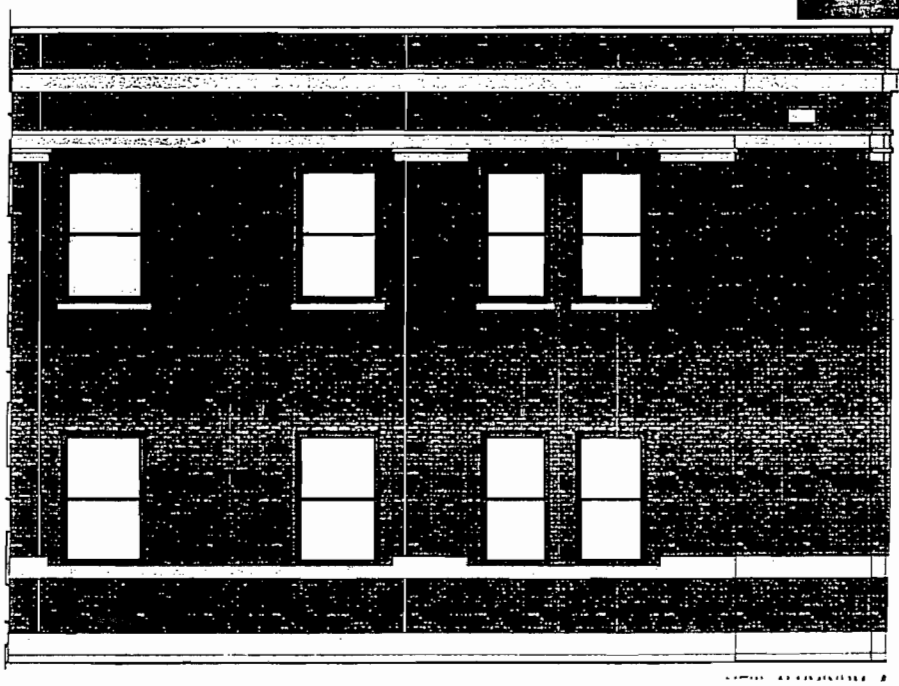

(Sub)Exhibit "B".
(To Agreement With Emmanuel Community Development Corporation For Sale And Redevelopment Of Land)

Site Plan, Building Elevations And Floor Plans.
(Page 4 of 5)


First Floor Plan

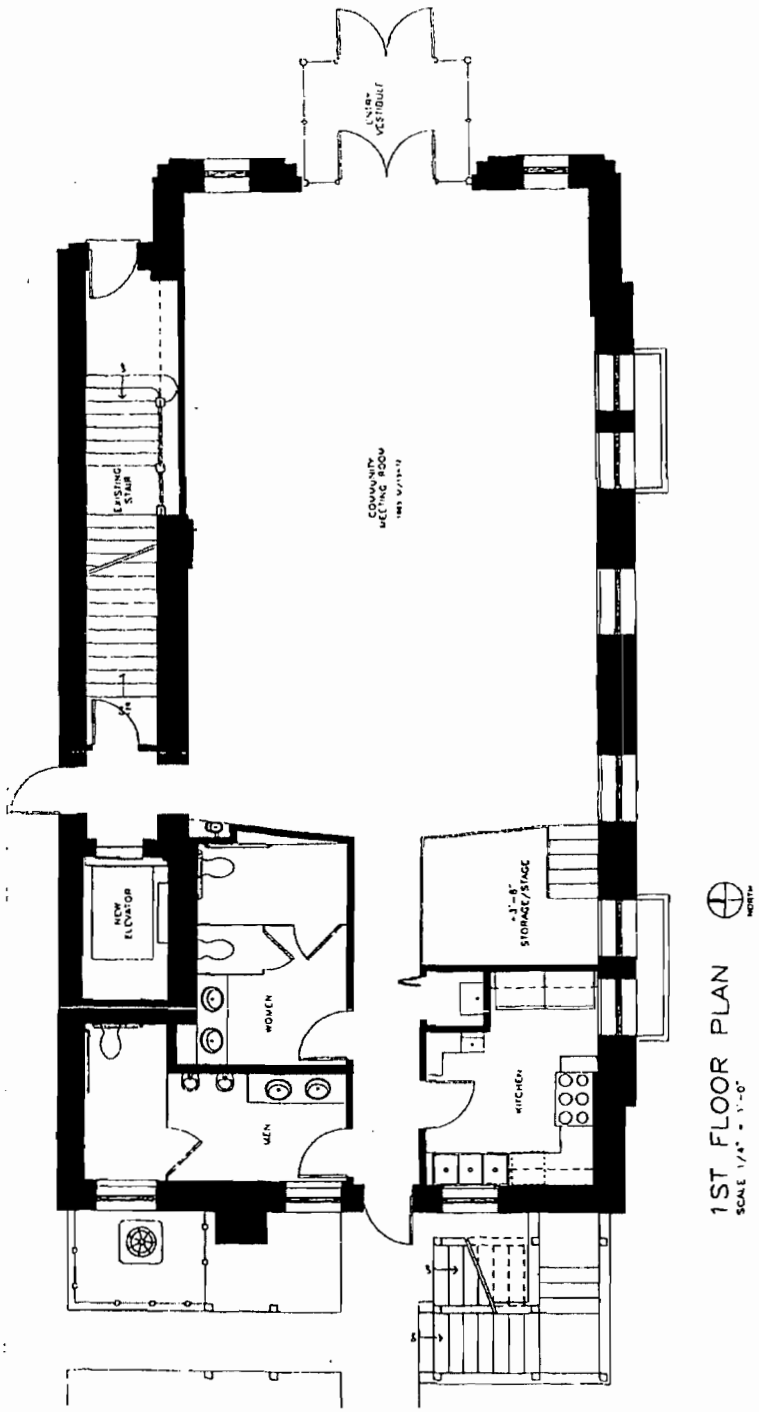

(Sub)Exhibit "B".
(To Agreement With Emmanuel Community Development Corporation For Sale And Redevelopment Of Land)

Site Plan, Building Elevations And Floor Plans.
(Page 5 of 5)

Second Floor Plan

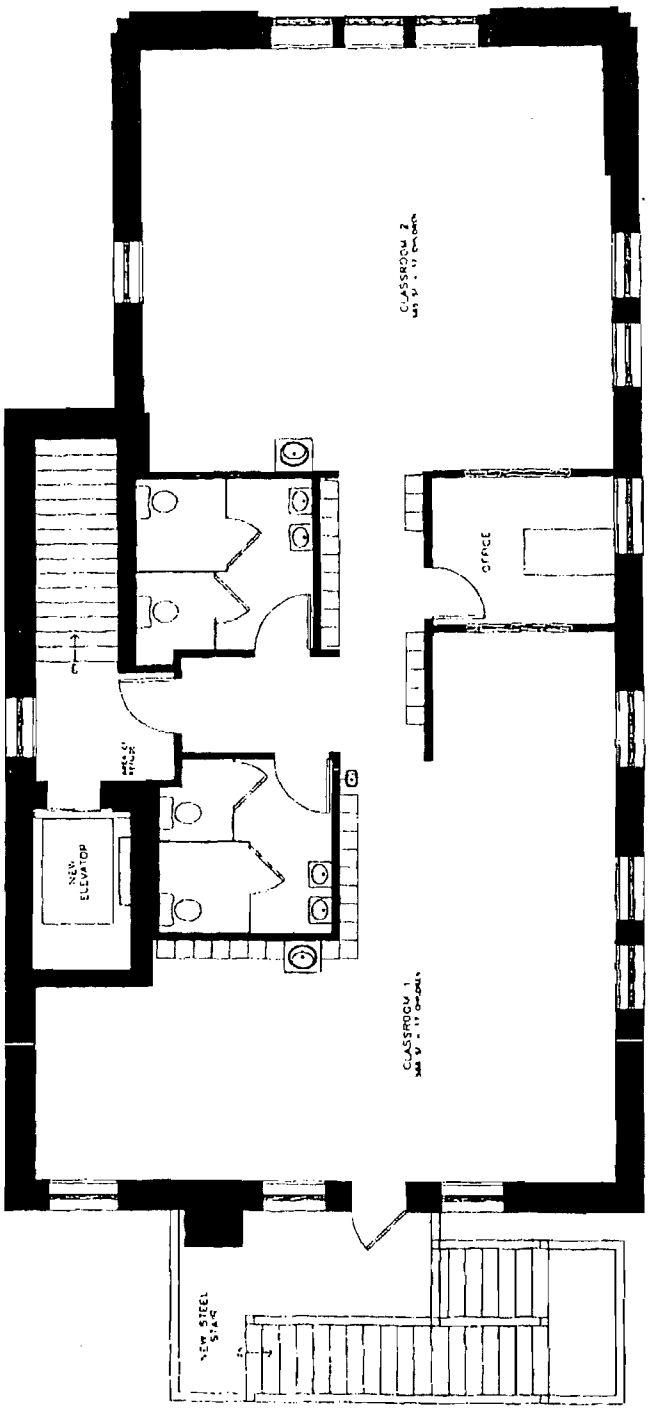

2ND FLOOR PLAN

SALE OF CITY-OWNED PROPERTY AT 7711 S. GREENWOOD AVE. TO AND EXECUTION OF AMENDED REDEVELOPMENT AGREEMENT WITH NEW LIFE COVENANT S.E. CHURCH.

[O2013-6297]

The Committee on Housing and Real Estate submitted the following report:

CHICAGO, October 16, 2013.

To the President and Members of the City Council:

Your Committee on Housing and Real Estate, to which was referred an ordinance from the Department of Housing and Economic Development authorizing the sale of City-owned property at 7711 South Greenwood Avenue (8th Ward), having the same under advisement, begs leave to report and recommend that Your Honorable Body *Pass* the proposed ordinance transmitted herewith.

This recommendation was concurred in by a unanimous vote of the members of the committee present, with no dissenting votes.

Respectfully submitted,

(Signed) RAY SUAREZ,
Chairman.

On motion of Alderman Suarez, the said proposed ordinance transmitted with the foregoing committee report was *Passed* by yeas and nays as follows:

Yeas -- Aldermen Moreno, Fioretti, Dowell, Burns, Hairston, Sawyer, Holmes, Harris, Beale, Balcer, Cárdenas, Quinn, Burke, Foulkes, Thompson, Thomas, Lane, O'Shea, Cochran, Brookins, Muñoz, Zalewski, Chandler, Solis, Maldonado, Burnett, Ervin, Graham, Reboyras, Suarez, Waguespack, Mell, Austin, Colón, Sposato, Mitts, Cullerton, Laurino, P. O'Connor, M. O'Connor, Reilly, Smith, Tunney, Arena, Cappleman, Pawar, Osterman, Moore, Silverstein -- 49.

Nays -- None.

Alderman Balcer moved to reconsider the foregoing vote. The motion was lost.

The following is said ordinance as passed:

WHEREAS, The City of Chicago ("City") is a home rule unit of government by virtue of the provisions of the Constitution of the State of Illinois of 1970 and, as such, may exercise any power and perform any function pertaining to its government and affairs; and

WHEREAS, Pursuant to an ordinance adopted by the City Council (the "City Council") on June 5, 2013 (the "Original Ordinance"), and published at pages 54753 through 54793 in the

Journal of the Proceedings of the City Council of the City of Chicago (the "*Journal*") of such date, the City approved the sale of 16 parcels of vacant land in the 87th/Cottage Grove TIF Redevelopment Area ("Redevelopment Area"), to New Life Covenant S.E. Church (the "Grantee"), for development of a church campus which will consist of new construction of a 20,463 square foot, three-story church with four separate parking lots with approximately 656 spaces (the "Project") and further authorized the City to enter into a redevelopment agreement with the Grantee, substantially in the form attached to the Original Ordinance; and

WHEREAS, At the time of passage of the Original Ordinance, the Grantee was uncertain of the ownership status of the parcel of property legally described on Exhibit A attached hereto (the "New Parcel") which is essential to the Project; and

WHEREAS, The Grantee has determined that the New Parcel is owned by the U.S. Department of Housing and Urban Development ("HUD"); and

WHEREAS, The Parcel has an appraised value of $1,200.00; and

WHEREAS, HUD has agreed to transfer the New Parcel to the City for transfer to the Grantee; and

WHEREAS, The Grantee has agreed to pay the appraised value of $1,200.00; and

WHEREAS, The Commissioner of Housing and Economic Development (the "Commissioner") recommends that the City accept the New Parcel from HUD and transfer it to the Grantee to be used as part of the Project for parking in perpetuity; and

WHEREAS, Commissioner further recommends that the Original Ordinance and the form of redevelopment agreement attached thereto be amended to include the New Parcel; now, therefore,

Be It Ordained by the City Council of the City of Chicago:

SECTION 1. The foregoing recitals are hereby adopted as the findings of the City Council.

SECTION 2. The City is authorized to accept a quitclaim deed from HUD conveying the New Parcel to the City.

SECTION 3. The sale of the New Parcel to the Grantee for the appraised value of One Thousand Two Hundred and no/100 Dollars ($1,200.00) is hereby approved.

SECTION 4. The Redevelopment Agreement authorized by the Original Ordinance is hereby amended to include the New Parcel. This approval as well as the approval in the Original Ordinance is expressly conditioned upon the City entering into a redevelopment agreement with the Grantee substantially in the form attached hereto as Exhibit B (the "Amended Redevelopment Agreement"). The Commissioner or a designee of the Commissioner is each hereby authorized, with the approval of the City's Corporation Counsel as to form and legality, to negotiate, execute and deliver the Amended Redevelopment Agreement, and such other supporting documents as may be necessary or appropriate to carry out and comply with the provisions of the Amended Redevelopment Agreement, with such changes, deletions and insertions as shall be approved by the persons executing the Amended Redevelopment Agreement.

SECTION 5. The Mayor or his proxy is authorized to execute, and the City Clerk or Deputy City Clerk is authorized to attest, a quitclaim deed conveying the New Parcel to the Grantee. The quitclaim deed shall contain language substantially in the following form:

This conveyance is subject to the express conditions that: 1) a parking lot is constructed on the Property within 18 months of the date of this deed; and 2) the Property is used as a parking lot and as open space in perpetuity.

In the event that these conditions are not met, the City of Chicago may re-enter the Property and revest title in the City of Chicago. Grantee, at the request of the City of Chicago, covenants to execute and deliver to the City a reconveyance deed to the Property to further evidence such revesting of title.

This right of reverter and re-entry in favor of the City of Chicago shall terminate 40 years from the date of this deed.

Grantee's acceptance of such quitclaim deed shall be deemed to be Grantee's agreement to comply with such redevelopment obligations.

SECTION 6. If any provision of this ordinance shall be held to be invalid or unenforceable for any reason, the invalidity or unenforceability of such provision shall not affect any of the other provisions of this ordinance.

SECTION 7. This ordinance shall take effect immediately upon its passage and approval.

Exhibits "A" and "B" referred to in this ordinance read as follows:

Exhibit "A".
(To Ordinance)

Legal Description Of New Parcel (subject to final title commitment and survey):

Lot 12 in Block 79 in Cornell, a subdivision of Sections 26 and 35 in Section 26, Township 38 North, Range 14, East of the Third Principal Meridian, in Cook County, Illinois.

Commonly Known As:

7711 South Greenwood Avenue
Chicago, Illinois.

Permanent Index Number:

20-26-323-017-0000.

Exhibit "B".
(To Ordinance)

Amended Agreement With New Life Covenant S.E. Church For Sale And Redevelopment Of Land.

This **AGREEMENT FOR THE SALE AND REDEVELOPMENT OF LAND**, as may be amended from time to time, ("Agreement") is made on or as of the _____ day of ____, 2013, by and between the **City of Chicago,** an Illinois municipal corporation ("City"), acting by and through its Department of Housing and Economic Development (together with any successor department thereto, "DHED"), having its principal offices at City Hall, 121 North LaSalle Street, Chicago, Illinois 60602 and **New Life Covenant S.E. Church**, an Illinois not-for-profit corporation, located at 1021 East 78th Street, Chicago, Illinois 60619 ("Developer").

RECITALS

WHEREAS, the City is a home rule unit of government by virtue of the provisions of the Constitution of the State of Illinois of 1970, and, as such, may exercise any power and perform any function pertaining to its government and affairs; and

WHEREAS, the Developer desires to purchase from the City seventeen parcels of real property located on the 1000 & 1100 blocks of East 76th Street and the 7600 & 7700 blocks of South Greenwood Avenue, Chicago, Illinois 60623 which is comprised of approximately 127,827 square feet, comprising approximately 2.86 acres, and which are unimproved and vacant, (the "Property"), which real property is legally described on **Exhibit A** attached hereto; and

WHEREAS, the Developer intends to assemble the Property with developer-owned lots for the redevelopment of the two acre site into a church campus. The campus will consist of the new construction of a 120,463 square foot three-story church with four separate parking lots with approximately 656 spaces, as more fully described on **Exhibit B** attached hereto (hereinafter referred to as the "Project"); and

WHEREAS, the City desires to sell eight of the parcels which comprise the Property to the Developer for their appraised market value together and the City desires to sell the other nine parcels which comprise the Property for their appraised market value with a parking in perpetuity restriction for One Hundred Twenty-One Thousand Two Hundred and No/100 Dollars ($121,200.00) in consideration of the Developer's fulfillment of its obligations under this Agreement; and

WHEREAS, the parties agree that simultaneously with the execution of this Agreement, the Developer shall execute a Deed of Reconveyance ("Deed of Reconveyance"), in a form reasonably acceptable to the City, thereby subjecting the Developer to a reconveyance of the Property and any improvements thereon to the City in the event the Developer, as more fully set forth in this Agreement, fails to perform, keep or observe any of the covenants, promises, agreements, and/or obligations under this Agreement; and

WHEREAS, the Property is located in the 87th/Cottage Grove Redevelopment Area, which was established pursuant to ordinances adopted by the City Council of the City (the "City Council") on November 13, 2002 and published in the Journal of the Proceedings of the City Council (the "Journal") of such date at pages 97440 through 97576 (the "Area"); and

WHEREAS, pursuant to Resolution 13-CDC-03 adopted on March 12, 2013, the Community Development Commission ("CDC") approved the negotiated sale of the property by the City acting through its Department of Housing and Economic Development ("DHED") to the Developer for the construction of the Project; and

WHEREAS, pursuant to Resolution 13-011-21 adopted on February 21, 2013, the Chicago Plan Commission ("Plan Commission") approved the negotiated sale of the property by the City acting through DHED to the Developer for the construction of the Project; and

WHEREAS, the City Council of the City ("City Council"), pursuant to an ordinance adopted on _____, 2013, and published at pages _____ through _____ in the Journal of such date, authorized the sale of the Property to the Developer, subject to the execution, delivery and recording of this Agreement; and

NOW, THEREFORE, in consideration of the mutual covenants and agreements contained herein, and for other good and valuable consideration, the receipt and sufficiency of which are hereby acknowledged, the parties agree as follows:

SECTION 1. INCORPORATION OF RECITALS.

The recitals set forth above constitute an integral part of this Agreement and are incorporated herein by this reference with the same force and effect as if set forth herein as agreements of the parties.

SECTION 2. PURCHASE PRICE, EARNEST MONEY AND PERFORMANCE DEPOSIT.

Subject to the terms, covenants and conditions of this Agreement, the City agrees to sell the Property to the Developer, and the Developer agrees to purchase the Property from the City, for its appraised market value of One Hundred Twenty One Thousand Two Hundred and No/100 Dollars ($121,200.00) ("Purchase Price"), on the Closing Date (defined in Section 3). All other closing costs, including all title charges, shall be borne by Developer.

Developer shall tender before the Closing an Earnest Money Deposit to the City in the amount of Six Thousand Dollars ($6,000.00). The amount of the Earnest Money Deposit shall be deducted from the amount due to the City at the time of Closing. Developer shall tender at or before the Closing a Performance Deposit to the City also in the amount of Six Thousand Dollars ($6,000.00) as security for the performance of its obligations under this Agreement, which the City will retain until the City issues a Certificate of Completion (as defined in Section 12).

SECTION 3. CLOSING.

The closing of the transfer of the Property from the City to the Developer ("Closing") shall take place at the downtown offices of Greater Illinois Title Insurance Company, or such other reputable title company as may be selected by the Developer (the "Title Company"), on such date as the parties mutually agree upon in writing (the "Closing Date"); provided, however, in no event shall the Closing occur (1) until and unless the conditions precedent set forth in Section 8 are all satisfied, unless DHED, in its sole discretion, waives such conditions; and (2) any later than November 30, 2013 (the "Outside Closing Date"), unless DHED, in its sole discretion, extends the Outside Closing Date. At the Closing, the City shall deliver to the Developer (a) the Deed (as defined below); (b) all necessary state, county and municipal real estate transfer declarations; and (c) possession of the Property.

SECTION 4. CONVEYANCE OF TITLE.

4.1 Form of Deed. The City shall convey the Property to the Developer by quitclaim deed (the "Deed"), subject to the terms of this Agreement and the following ("Permitted Exceptions"):

a. standard exceptions in an ALTA title insurance policy;

b. general real estate taxes and any special assessments or other taxes, if any;

c all easements, encroachments, covenants and restrictions of record and not shown of record;

4.2 Recording Costs. The Developer shall pay to record the Deed, this Agreement, and any other documents incidental to the conveyance of the Property to the Developer.

4.3 Escrow. If the Developer requires conveyance through escrow, the Developer shall pay all escrow fees.

SECTION 5. TITLE, SURVEY AND REAL ESTATE TAXES.

5.1 Title Commitment and Insurance. Not less than 30 days before the anticipated Closing Date, (the "Actual Closing Date") the Developer shall order a current title commitment for the Property issued by the Title Company. The Developer shall pay the cost of, and shall be responsible for, obtaining on the Closing Date, any title insurance, extended coverage and any endorsements it deems necessary. The City agrees to provide the Title Company with a

completed ALTA owner's statement, and other transfer documents typically required by the Title Company and typically provided by the City (but expressly excluding, however, "gap" undertakings, title indemnities and similar liabilities) at or prior to the Closing. At the Closing, the Developer shall deliver to the City a copy of the owner's policy of title insurance that it obtains with respect to the Property.

5.2 Survey. The Developer will be responsible for obtaining, at Developer's expense, a survey for the Property, (the "Survey").

5.3 Real Estate Taxes. The City shall use reasonable efforts to obtain the waiver or release of any delinquent real estate taxes or tax liens on the Property prior to the Closing Date, to the extent such taxes or tax liens can be waived or released through submission of an abatement letter to the Cook County Treasurer, a motion to vacate a tax sale or a petition for exemption. If the City is unable to obtain the waiver or release of any such tax liens or is unable to cause the Title Company to insure over such tax liens, or if the Property is encumbered with any other exceptions other than those enumerated in Section 4.1 hereof or disclosed by the Survey ("Unpermitted Exceptions"), the Developer shall have the option to do one of the following: (1) accept title to the Property subject to the Unpermitted Exceptions, which shall then become Permitted Exceptions; or (2) terminate this Agreement by delivery of written notice to the City, in which event this Agreement shall be null and void and, except as otherwise specifically provided herein, neither party shall have any further right, duty or obligation hereunder, except that the City shall immediately return the Earnest Money and Performance Deposit. If the Developer elects not to terminate this Agreement as aforesaid, the Developer agrees to accept title subject to the Unpermitted Exceptions in addition to the Permitted Exceptions. The Developer shall also be responsible for all taxes accruing after the Closing Date.

SECTION 6. BUILDING PERMITS AND OTHER GOVERNMENTAL APPROVALS.

The Developer shall apply for all necessary building permits and other required zoning approvals (collectively, the "Governmental Approvals") no later than ninety days after the Closing; and shall pursue receipt of such permits and approvals in good faith and with all due diligence.

SECTION 7. PROJECT BUDGET AND PROOF OF FINANCING.

The total budget for the Project is $40,481,569.00. Not less than fourteen (14) days prior to the Closing Date, the Developer shall submit to DHED for approval: (1) a final budget ("the Final Budget"); and (2) evidence of funds adequate to construct the Project ("Proof of Financing").

SECTION 8. CONDITIONS TO THE CITY'S OBLIGATION TO CLOSE.

The obligations of the City under this Agreement are contingent upon each of the following being satisfied at least seven (7) days prior to the Closing Date, or by such other date as may be specified:

8.1 Final Governmental Approvals. Developer shall have delivered to the City all evidence of any of its applications for the Governmental Approvals necessary to construct the Project, submitted to the City no later than twelve months from the Actual Closing Date.

8.2 Budget and Proof of Financing. The City shall have approved the Developer's Budget and Proof of Financing.

8.3 Simultaneous Loan Closing. On the date of the Closing, the Developer shall simultaneously close the financing necessary, if any, for the acquisition and construction of the project, and be in a position to immediately commence construction of the Project.

8.4 Insurance. The Developer shall provide evidence of insurance reasonably acceptable to the City. Prior to the issuance of the Certificate of Completion, the City shall be named as an additional insured on any liability insurance policies and as a loss payee (subject to the rights of any permitted mortgagee) on any property insurance policies from the Closing Date through the date the City issues the Certificate of Completion (as defined in Section 12). With respect to property insurance, the City will accept an ACORD 28 form. With respect to liability insurance, the City will accept an ACORD 25 form, together with a copy of the endorsement that is added to the Developer's policy showing the City as an additional insured.

8.5 Legal Opinion. The Developer shall have delivered to the City a legal opinion stating, in part, that the Developer has been duly organized and that the Developer is duly authorized to enter into this Agreement. Such opinion shall be in a form and substance reasonably acceptable to the City's Corporation Counsel.

8.6 Due Diligence. The Developer shall have delivered to the City due diligence searches in its name (UCC, State and federal tax liens, pending litigation and judgments in Cook County and the U.S. District Court for the Northern District of Illinois, and bankruptcy) showing no unacceptable liens, litigation, judgments or filings, as reasonably determined by the City's Corporation Counsel.

8.7 Organization and Authority Documents. The Developer shall have delivered to the City the certified articles of organization, including all amendments thereto, of the Developer, as furnished and certified by the Secretary of State of the State of Illinois; and any other documents required to complete the transaction contemplated by this Agreement and to perform its obligations under this Agreement; a Certificate of Good Standing dated no more than thirty (30) days prior to the Actual Closing Date, issued by the Office of the Secretary of State of the State of Illinois, as to the good standing of the Developer; and operating agreement, resolutions and such other organizational documents as the City may reasonably request.

8.8 Subordination Agreement. Prior to recording any financing instrument which is secured by the Property, which shall have been approved pursuant to Section 8.2, the Developer shall, at the City's request, deliver to the City a subordination agreement from the mortgagee stating that the rights of the mortgagee are subject to the rights of the City as set forth in this agreement and as the City's Corporation Counsel shall deem acceptable (the "Subordination Agreement").

8.9 MBE/WBE and Local Hiring Compliance Plan.

(a) At least fourteen (14) days prior to the Closing Date, the Developer and the Developer's general contractor and all major subcontractors shall meet with staff from the DHED's monitoring section regarding compliance with the MBE/WBE and local hiring requirements set forth in this Agreement pursuant to Section 22 below. During said meeting, the Developer shall demonstrate to the City's monitoring staff its plan to achieve its obligations under Section 22 below, the sufficiency of which shall be approved by the City's monitoring staff.

(b) DHED shall also have approved the Developer's compliance plan in accordance with Section 22.

8.10 Representations and Warranties. On the Closing Date, each of the representations and warranties of the Developer in this Agreement shall be true and correct.

8.11 Other Obligations. On the Closing Date, the Developer shall have performed all of the other obligations required to be performed by the Developer under this Agreement as of the Closing Date.

8.12 Right to Terminate. If any of the conditions in this Section 8 have not been satisfied to the City's reasonable satisfaction within the time period provided for herein, the City may, at its option, terminate this Agreement by delivery of written notice to the Developer at any time after the expiration of the applicable time period, and this Agreement shall be null and void and, except as otherwise specifically provided, neither party shall have any further right, duty or obligation hereunder. Any forbearance by the City in exercising its right to terminate this Agreement upon a default hereunder shall not be construed as a waiver of such right.

SECTION 9. SITE PLANS AND ARCHITECTURAL DRAWINGS.

9.1 Site Plans. The Developer shall construct the Project on the Property in accordance with the site plan specifications and architectural drawings prepared by Michael J. Dul & Associates, Architects, dated October 31, 2012, which have been approved by DHED as of the date hereof and which are incorporated herein by reference ("Specifications and Drawings"). No material deviation from the Drawings and Specifications may be made without full review, consideration and prior written approval by DHED, which will not be unreasonably withheld. If the Developer submits and DHED approves revised design development specifications and drawings after the date of this Agreement, the term "Specifications and Drawings" as used herein shall refer to the revised design development specifications and drawings upon DHED's written approval of same.

9.2 Relocation of Utilities, Curb Cuts and Driveways. To the extent necessary to complete the Project, the Developer shall be solely responsible for and shall pay all costs in regard to: (1) the relocation, installation or construction of public or private utilities located on the Property; (2) relocation, installation and construction of any new curb cuts and driveways; (3) the repair or reconstruction of any curbs, vaults, sidewalks or parkways required in connection with the Developer's redevelopment; (4) the removal of existing pipes, utility equipment or building foundations located on the Property; and (5) the termination of existing

water or other services. Any streetscaping, including any paving of sidewalks, landscaping and lighting provided by the Developer, as part of the Project, must be approved by the City.

9.3 Inspection by the City. For the period commencing on the Closing Date and continuing through the date the City issues the Certificate of Completion, any duly authorized representative of the City shall, upon two (2) business days prior written notice to the Developer, have access to the Property at all reasonable times for the purpose of determining whether the Developer is constructing the Project in accordance with the terms of this Agreement and all applicable federal, state and local statutes, laws, ordinances, codes, rules, regulations, orders and judgments, including, without limitation, Sections 7-28 and 11-4 of the Municipal Code of Chicago relating to waste disposal (collectively, "Laws"); provided, however, that the City or its inspector or architect does not unreasonably interfere with the Developer's activities on the Property.

9.4 Barricades and Signs. Upon the City's request, the Developer agrees to erect such signs as the City may reasonably require identifying the Property as a City redevelopment project; provided, however, that the Developer shall not be required to incur more than $1,500 in costs for such signage. The Developer may erect signs of its own incorporating such approved identification information upon the execution of this Agreement. Prior to the commencement of any construction activity requiring barricades, the Developer shall install a construction barricade of a type and appearance satisfactory to the City and constructed in compliance with all applicable federal, state or City laws, ordinances and regulations. The City shall have the right to approve all barricades, the maintenance, appearance, color scheme, painting, nature, type, content and design of all barricades, and all signage, which approval shall not be unreasonably withheld or delayed.

SECTION 10. LIMITED APPLICABILITY.

DHED's approval of the Drawings and Specifications is for the purpose of this Agreement only and does not constitute the approval required by the City's Department of Buildings ("DOB") or any other City department; nor does the approval by DHED pursuant to this Agreement constitute an approval of the quality, structural soundness or the safety of any improvements located or to be located on the Property. The approval given by DHED shall be only for the benefit of the Developer and any lienholder authorized by this Agreement.

SECTION 11. COMMENCEMENT AND COMPLETION OF PROJECT.

Subject to the receipt of all necessary government approvals, the Developer shall commence construction of the Project no later than twelve months after the Actual Closing Date and shall complete the Project (as evidenced by the Developer's written request for a Certificate of Completion for the Project) no later than eighteen months after commencing construction. Notwithstanding the foregoing commencement and completion dates, DHED shall, upon Developer's request, extend such construction commencement and completion dates by up to six (6) months and may, in DHED's sole discretion, grant additional extensions. The Project shall be constructed substantially in accordance with the Drawings and specifications and in accordance with all applicable laws, regulations and codes.

SECTION 12. CERTIFICATE OF COMPLETION.

Upon the completion of the Project, the Developer shall request from the City a Certificate of Completion (the "Certificate of Completion"). Within forty-five (45) days thereof, the City shall provide the Developer with either the Certificate of Completion or a written statement indicating in adequate detail how the Developer has failed to complete the Project in compliance with this Agreement, or is otherwise in default, and what measures or acts are necessary, in the sole reasonable opinion of DHED, for the Developer to take or perform in order to obtain the Certificate of Completion. If DHED requires additional measures or acts to assure compliance, the Developer shall resubmit a written request for the Certificate of Completion upon compliance with the City's response. The Certificate of Completion shall be in recordable form, and shall, upon recording, constitute a conclusive determination of satisfaction and termination of certain of the covenants in this Agreement and the Deed (but excluding those on-going covenants as referenced in Section 17) with respect to the Developer's obligations to construct the Project.

SECTION 13. RESTRICTIONS ON USE.

The Developer agrees that:

13.1 It shall devote all portions of the Property to uses that comply with the Redevelopment Plan until the date the Redevelopment Plan expires.

13.2 The Developer shall devote a portion of the Property (the "Parking Property"), as legally described in **Exhibit C** attached hereto and made a part hereof, for Project parking use in perpetuity.

13.3 The Developer further agrees that the City reserves the right to record the Deed of Reconveyance and revest title to the Property and improvements thereon in the City in the event the Developer fails to utilize the Property solely for the Project; further this this right of reverter and re-entry in favor of the City shall terminate forty (40) years from the date of this deed; and

13.4 The Developer shall not discriminate on the basis of race, color, sex, gender identity, age, religion, disability, national origin, ancestry, sexual orientation, marital status, parental status, military discharge status, or source of income in the sale, lease, rental, use or occupancy of the Property or any part thereof.

SECTION 14. PROHIBITION AGAINST TRANSFER OF PROPERTY.

Prior to the issuance of the Certificate of Completion for the Project, as provided herein, the Developer may not, without the prior written consent of DHED, which consent shall be in DHED's sole discretion, and excepting Access Community Health Network, the intended end-user: (1) directly or indirectly sell or convey the Property or any part thereof or any interest therein, or the Developer's controlling interests therein; or (2) directly or indirectly assign this Agreement. In the event of a proposed sale, the City shall be provided copies of any and all sales contracts, legal descriptions, descriptions of intended use, certifications from the proposed buyer regarding this Agreement and such other information as the City may reasonably request. The proposed buyer must be qualified to do business with the City (including but not limited to anti-

scofflaw requirement). Notwithstanding the foregoing, the Developer shall be permitted to encumber the Property in accordance with the terms of Section 15 hereof. After the issuance of the Certificate of Completion, no City consent shall be required for any type of transfer of the Property, provided that the transferee assumes in writing the continuing obligations of the Developer under Sections 13 and 17 of this Agreement.

SECTION 15. LIMITATION UPON ENCUMBRANCE OF PROPERTY.

Prior to the issuance of the Certificate of Completion, the Developer shall not, without DHED's prior written consent, which shall be in DHED's sole discretion, engage in any financing or other transaction which creates a financial encumbrance or lien on the Property, except for the purposes of obtaining: (a) funds necessary to acquire the Property; (b) funds necessary to construct the Project in substantial accordance with the Budget; (c) after construction, funds necessary to own, maintain and operate the Property and the Project in accordance with the requirements of this Agreement; and (d) any refinancing of the loans specified herein Section 15. After the issuance of the Certificate of Completion, no City consent shall be required for any type of financing or other transaction which creates a financial encumbrance or lien on the Property.

SECTION 16. MORTGAGEES NOT OBLIGATED TO CONSTRUCT

Notwithstanding any other provision of this Agreement or of the Deed, the holder of any mortgage authorized by this Agreement (or any affiliate of such holder) shall not itself be obligated to construct or complete the Project, or to guarantee such construction or completion, but shall be bound by the other covenants running with the land specified in Section 17 and, at Closing, shall execute a Subordination Agreement (as defined in Section 8.8). If any such mortgagee or its affiliate succeeds to the Developer's interest in the Property prior to the issuance of the Certificate of Completion, whether by foreclosure, deed-in-lieu of foreclosure or otherwise, and thereafter transfers its interest in the Property to another party (that is not also a mortgagee), such transferee shall be obligated to complete the Project, and shall also be bound by the other covenants running with the land specified in Section 17.

SECTION 17. COVENANTS RUNNING WITH THE LAND.

The parties agree, and the Deed shall so expressly provide, that the covenants provided in Section 11 (Commencement and Completion of Project), Section 13 (Restrictions on Use), Section 14 (Prohibition Against Transfer of Property) and Section 15 (Limitation Upon Encumbrance of Property) will be covenants running with the land, binding on the Developer and its successors and assigns (subject to the limitations set forth in Section 16 above as to any permitted mortgagee) to the fullest extent permitted by law and equity for the benefit and in favor of the City, and shall be enforceable by the City. The covenants provided in Section 11, Section 14 and Section 15 shall terminate upon the issuance of the Certificate of Completion. The covenant contained in Section 13.1 shall terminate when the Redevelopment Plan expires. The covenant contained in Section 13.2 shall remain in effect in perpetuity. The covenant and right to record the Reconveyance Deed contained in Section 13.3, the City's right of reverter and reentry shall terminate forty (40) years from the date of the Deed. The covenants contained in Section 13.4 shall remain in effect without limitation as to time.

SECTION 18. PERFORMANCE AND BREACH.

18.1 Time of the Essence. Time is of the essence in the Developer's performance of its obligations under this Agreement.

18.2 Permitted Delays. The Developer shall not be considered in breach of its obligations under this Agreement in the event of a delay due to unforeseeable causes beyond the Developer's control and without the Developer's fault or negligence, including but not limited to, acts of God, acts of the public enemy, acts of the United States government, fires, floods, epidemics, quarantine restrictions, strikes, embargoes, material shortages, and unusually severe weather or delays of contractors or subcontractors due to such causes. The time for the performance of the obligations shall be extended only for the period of the delay and only if the Developer requests it in writing of the City within twenty (20) days after the beginning of any such delay.

18.3 Breach.

a. Generally. Subject to Section 18.2., if the Developer defaults in performing its obligations under this Agreement, the City shall deliver written notice of such default, after which the Developer shall have a 60-day cure period to remedy such default. If the default is not capable of being cured within the 60-day period, then provided the Developer has commenced to cure the default and is diligently proceeding to cure the default within the 60-day period, and thereafter diligently prosecutes such cure through to completion, then the 60-day period shall be extended for the length of time that is reasonably necessary to cure the default. If the default is not cured in the time period provided for herein, the City may institute such proceedings at law or in equity as may be necessary or desirable to cure and remedy the default, including but not limited to, proceedings to compel specific performance.

No notice or cure period shall apply to a failure to close by the respective dates as set forth in Section 3 herein. Unless the failure to close is due to circumstances described in Section 18.2. above or caused by a breach by the City under the terms of this Agreement, such failure shall constitute an immediate "Event of Default". Failure to close by the dates set forth in Section 3 shall entitle the City to terminate this Agreement.

b. Event of Default. The occurrence of any one or more of the following shall constitute an "Event of Default" after written notice from the City (if required):

1. The Developer materially fails to perform any obligation of the Developer under this Agreement; which default is not cured pursuant to Section 18.3(a); or

2. The Developer makes or furnishes a warranty, representation, statement or certification to the City (whether in this Agreement, an Economic Disclosure Form, or another document) which is not

materially true and correct, which default is not cured pursuant to Section 18.3(a); or

3. A petition is filed by or against the Developer under the Federal Bankruptcy Code or any similar state or federal law, whether now or hereinafter existing, which is not vacated, stayed or set aside within ninety (90) days after filing; or

4. Except as excused by Section 18.2 above, the Developer abandons or substantially suspends the construction work, which default is not cured pursuant to Section 18.3(a); or

5. The Developer fails to timely pay real estate taxes or assessments affecting the Property or suffers or permits any levy or attachment, material suppliers' or mechanics' lien, or any other lien or encumbrance unauthorized by this Agreement to attach to the Property, which default is not cured pursuant to Section 18.3(a); or

6. The Developer makes an assignment, pledge, unpermitted financing, encumbrance, transfer or other disposition in violation of this Agreement (no notice or cure period shall apply); or

7. The Developer's financial condition or operations adversely change to such an extent that would materially affect the Developer's ability to complete the Project which default is not cured pursuant to Section 18.3(a); or

8. The Developer fails to perform, keep or observe any of the other covenants, promises, agreements, or obligations under this Agreement, including but not limited to, the covenants set forth in Sections 13 and 17 herein, or any other written agreement entered into with the City with respect to this Project, which default is not cured pursuant to Section 18.3(a); or

9. Failure to close by the Outside Closing Date, unless DHED, in its sole discretion, extends the Outside Closing Date; and

c. Prior to Conveyance. Prior to Closing, if an Event of Default occurs and is continuing, and the default is not cured in the time period provided in herein, the City may terminate this Agreement, and institute any action or proceeding at law or in equity against the Developer.

d. After Conveyance. After Closing, if an Event of Default occurs and is continuing, beyond the applicable cure period under Section 18.3(a) above, if any, the City, may terminate this Agreement and exercise any and all remedies available to the City at law or in equity, including but not limited to, the right to record the Deed

of Reconveyance, the right to re-enter and take possession of the Property, terminate the estate conveyed to the Developer, and revest title to the Property in the City (the "Right of Reverter"); provided, however, that the revesting of title in the City shall be limited by, and shall not defeat, render invalid, or limit in any way, the lien of any mortgage authorized by this Agreement. Notwithstanding the foregoing to the contrary, prior to its exercise of its Right of Reverter, the City shall provide written notice to the Developer of its intent to exercise its Right of Reverter, and the Developer shall have an additional ninety (90) days to cure the applicable Event of Default.

e. Resale of the Property. Upon the revesting in the City of title to the Property as provided in Section 18.3(d), the City shall employ its best efforts to convey the Property (subject to first mortgage liens permitted under this Section) to a qualified and financially responsible party (as solely determined by the City) who shall assume the obligation of completing the construction of the Project or such other improvements as shall be satisfactory to the City and complying with the covenants that run with the land, as specified in Section 17.

f. Disposition of Resale Proceeds. If the City sells the Property, the net proceeds from the sale, after payment of all amounts owed under any mortgage lien or recapture provision in a grant of funds authorized by this Agreement in order of priority, shall be utilized to reimburse the City for:

1. unreimbursed costs and expenses incurred by the City in connection with the Property, including but not limited to, salaries of personnel in connection with the recapture, management and resale of the Property; and

2. all unpaid taxes, assessments, and water and sewer charges assessed against the Property; and

3. any payments made (including reasonable attorneys' fees) to discharge or prevent from attaching or being made any subsequent encumbrances or liens due to obligations, defaults or acts of the Developer; and

4. any expenditures made or obligations incurred with respect to construction or maintenance of the Project; and

5. the fair market value of the land comprising the Property (without any Project or partially constructed Project thereon) as of such sale; and

6. any other amounts owed to the City by the Developer.

The Developer shall be entitled to receive any remaining proceeds up to the amount of the Developer's equity investment in the Property.

g. Waiver and Estoppel. Any delay by the City in instituting or prosecuting any actions or proceedings or otherwise asserting its rights shall not operate as a waiver of such rights or operate to deprive the City of or limit such rights in any way. No waiver made by the City with respect to any specific default by the Developer shall be construed, considered or treated as a waiver of the rights of the City with respect to any other defaults of the Developer.

SECTION 19. CONFLICT OF INTEREST; CITY'S AND DEVELOPER'S REPRESENTATIVES NOT INDIVIDUALLY LIABLE.

The Developer warrants that no agent, official, or employee of the City shall have any personal interest, direct or indirect, in this Agreement or the Property, nor shall any such agent, official or employee participate in any decision relating to this Agreement which affects his or her personal interests or the interests of any entity or association in which he or she is directly or indirectly interested. No agent, official, or employee of the City shall be personally liable to the Developer or any successor in interest in the event of any default or breach by the City or for any amount which may become due to the Developer or successor or on any obligation under the terms of this Agreement. It is expressly understood and agreed to by and between the parties hereto, anything herein to the contrary notwithstanding, that no individual member of the Developer, its officers, members of its board of directors, officials, agents, representatives or employees shall be personally liable for any of the Developer's obligations or any undertaking or covenant of the Developer contained in this Agreement.

SECTION 20. INDEMNIFICATION.

The Developer agrees to indemnify, defend and hold the City harmless from and against any losses, costs, damages, liabilities, claims, suits, actions, causes of action and expenses (including, without limitation, reasonable attorneys' fees and court costs)(collectively "Losses") suffered or incurred by the City arising from or in connection with: (1) an Event of Default that has occurred; (2) the failure of the Developer or any contractor to pay contractors, subcontractors or material suppliers in connection with the construction of the Project; (3) the failure of the Developer to redress any misrepresentations or omissions in this Agreement or any other agreement relating hereto; and (4) any actions, including but not limited to, conducting environmental tests on the Property as set forth in Section 21 herein, resulting from any activity undertaken by the Developer on the Property prior to or after the conveyance of said Property to the Developer by the City; provided, however, the Developer shall have no obligation to indemnify the City for Losses to the extent such losses are caused by the City or its agents. This indemnification shall survive any termination of this Agreement (regardless of the reason for such termination) for the life of the Redevelopment Area.

SECTION 21. ENVIRONMENTAL MATTERS.

The City makes no covenant, representation or warranty as to the environmental condition of the Property or the suitability of the Property for any purpose whatsoever, and the Developer agrees to accept the Property "as is".

It shall be the responsibility of the Developer, at its sole cost and expense, to investigate and determine the soil and environmental condition of the Property. Prior to the Closing, the Developer shall have the right to request a thirty (30) day right of entry for the purpose of conducting environmental tests on the Property. If such a request is made, the City shall grant the Developer a right of entry for such purpose. The granting of the right of entry, however, shall be contingent upon the Developer obtaining all necessary permits and the following types and amounts of insurance: (1) commercial general liability insurance with a combined single limit of not less than $2,000,000.00 per occurrence for bodily injury, personal injury and property damage liability with the City named as an additional insured on a primary, noncontributory basis for any liability arising directly or indirectly from the environmental testing on the Property; (2) automobile liability insurance with limits of not less than $2,000,000.00 per occurrence, combined single limit for bodily injury and property damage; and (3) worker's compensation and occupational disease insurance in statutory amounts covering all employees and agents who are to do any work on the Property. All insurance policies shall be from insurance companies authorized to do business in the State of Illinois, and shall remain in effect until completion of all activity on the Property. The City shall be named as an additional insured on all policies. The Developer shall deliver duplicate policies or certificates of insurance to the City prior to commencing any activity on the Property. The Developer expressly understands and agrees that any coverage and limits furnished by the Developer shall in no way limit the Developer's liabilities and responsibilities set forth in this Agreement.

The Developer agrees to carefully inspect the Property prior to the commencement of any activity on the Property to make sure that such activities shall not damage surrounding property, structures, utility lines or any subsurface lines or cables. The Developer shall be solely responsible for the safety and protection of the public on and immediately adjacent to the Property during the performance of the Developer's inspection of the Property. The City reserves the right to inspect any work being done on the Property. The Developer's activities on the Property shall be limited to those reasonably necessary to perform the environmental testing. Upon completion of the environmental work, the Developer agrees to restore the Property to its original condition. The Developer shall keep the Property free from any and all liens and encumbrances arising out of any work performed, materials supplied or obligations incurred by or for the Developer, and agrees to indemnify and hold the City harmless against any such liens.

The Developer agrees to deliver to the City a copy of each report prepared by or for the Developer regarding the environmental condition of the Property. If prior to the Closing, the Developer's environmental consultant determines an environmental or soil condition exists on the Property to such an extent that the Developer determines that it is not satisfied, in its sole discretion, with the condition of the Property, the Developer may declare this Agreement null and void by giving written notice thereof to the City.

If after the Closing, the environmental condition of the Property is not in all respects entirely suitable for the use to which the Property is to be utilized, it shall be the sole responsibility and obligation of the Developer to take such action as is necessary to put the Property in a condition which is suitable for the intended use of the Property. The Developer agrees to waive, release and indemnify the City from any claims and liabilities relating to or arising from the environmental condition of the Property (including, without limitation, claims

arising under CERCLA) and to undertake and discharge all liabilities of the City arising from any environmental condition which existed on the Property prior to the Closing.

SECTION 22. DEVELOPER'S EMPLOYMENT OBLIGATIONS.

22.1 Employment Opportunity. The Developer agrees, and shall contractually obligate its various contractors, subcontractors and any affiliate of the Developer operating on the Property (collectively, the "Employers" and individually, an "Employer") to agree that, with respect to the provision of services in connection with the construction of the Project on the Property, but not including construction on the Property, or occupation of the Property during the construction period:

a. Neither the Developer nor any Employer shall discriminate against any employee or applicant for employment based upon race, religion, color, sex, national origin or ancestry, age, handicap or disability, sexual orientation, military discharge status, marital status, parental status or source of income as defined in the City of Chicago Human Rights Ordinance, Section 2-160-010 et seq. of the Municipal Code of Chicago, as amended from time to time (the "Human Rights Ordinance"). The Developer and each Employer shall take affirmative action to ensure that applicants are hired and employed without discrimination based upon race, religion, color, sex, national origin or ancestry, age, handicap or disability, sexual orientation, military discharge status, marital status, parental status or source of income and are treated in a non-discriminatory manner with regard to all job-related matters, including, without limitation: employment, upgrading, demotion, or transfer; recruitment or recruitment advertising; layoff or termination; rates of pay or other forms of compensation; and selection for training, including apprenticeship. The Developer and each Employer agrees to post in conspicuous places, available to employees and applicants for employment, notices to be provided by the City setting forth the provisions of this nondiscrimination clause. In addition, the Developer and each Employer, in all solicitations or advertisements for employees, shall state that all qualified applicants shall receive consideration for employment without discrimination based upon race, religion, color, sex, national origin or ancestry, age, handicap or disability, sexual orientation, military discharge status, marital status, parental status or source of income.

b. To the greatest extent feasible, the Developer and each Employer shall present opportunities for training and employment of low and moderate income residents of the City, and provide that contracts for work in connection with the construction of the Project be awarded to business concerns which are located in, or owned in substantial part by persons residing in, the City.

c. The Developer and each Employer shall comply with all federal, state and local equal employment and affirmative action statutes, rules and regulations, including, without limitation, the Human Rights Ordinance, and the Illinois Human Rights Act, 775 ILCS 5/1-101 et seq. (1993), and any subsequent amendments and regulations promulgated thereto.

d. The Developer, in order to demonstrate compliance with the terms of this Section, shall cooperate with and promptly and accurately respond to inquiries by the City, which has the responsibility to observe and report compliance with equal employment opportunity regulations of federal, state and municipal agencies.

e. The Developer and each Employer shall include the foregoing provisions of subparagraphs (a) through (d) in every contract entered into in connection with the construction of the Project, and shall require inclusion of these provisions in every subcontract entered into by any subcontractors, and every agreement with any affiliate operating on the Property, so that each such provision shall be binding upon each contractor, subcontractor or affiliate, as the case may be.

f. Failure to comply with the employment obligations described in this Section 22 shall be a basis for the City to pursue remedies under the provisions of Section 18.

22.2 City Resident Employment Requirement.

a. The Developer agrees, and shall contractually obligate each Employer to agree, that during the construction of the Project, it and each Employer shall comply with the minimum percentage of total worker hours performed by actual residents of the City of Chicago as specified in Section 2-92-330 of the Municipal Code of Chicago (at least fifty percent of the total worker hours worked by persons on the construction of the Project shall be performed by actual residents of the City of Chicago); provided, however, that in addition to complying with this percentage, the Developer and each Employer shall be required to make good faith efforts to utilize qualified residents of the City of Chicago in both unskilled and skilled labor positions.

b. The Developer and the Employers may request a reduction or waiver of this minimum percentage level of Chicagoans as provided for in Section 2-92-330 of Municipal Code of Chicago in accordance with standards and procedures developed by the Purchasing Agent of the City of Chicago.

c. "Actual residents of the City of Chicago" shall mean persons domiciled within the City of Chicago. The domicile is an individual's one and only true, fixed and permanent home and principal establishment.

d. The Developer and the Employers shall provide for the maintenance of adequate employee residency records to ensure that actual Chicago residents are employed on the construction of the Project. The Developer and the Employers shall maintain copies of personal documents supportive of every Chicago employee's actual record of residence.

e. Weekly certified payroll reports (U.S. Department of Labor Form WH-347 or equivalent) shall be submitted to the Commissioner of the City of Chicago Department of Housing ("DHED") in triplicate, which shall identify clearly the actual residence of every employee on each submitted certified payroll. The first

time that an employee's name appears on a payroll, the date that the company hired the employee should be written in after the employee's name.

f. The Developer and the Employers shall provide full access to their employment records to the Chief Procurement Officer, the Commissioner of DHED, the Superintendent of the Chicago Police Department, the Inspector General, or any duly authorized representative thereof. The Developer and the Employers shall maintain all relevant personnel data and records for a period of at least three (3) years from and after the issuance of the Certificate of Completion.

g. At the direction of DHED, the Developer and the Employers shall provide affidavits and other supporting documentation to verify or clarify an employee's actual address when doubt or lack of clarity has arisen.

h. Good faith efforts on the part of the Developer and the Employers to provide work for actual Chicago residents (but not sufficient for the granting of a waiver request as provided for in the standards and procedures developed by the Chief Procurement Officer) shall not suffice to replace the actual, verified achievement of the requirements of this Section concerning the worker hours performed by actual Chicago residents.

i. If the City determines that the Developer or an Employer failed to ensure the fulfillment of the requirements of this Section concerning the worker hours performed by actual Chicago residents or failed to report in the manner as indicated above, the City will thereby be damaged in the failure to provide the benefit of demonstrable employment to Chicagoans to the degree stipulated in this Section. If such non-compliance is not remedied in accordance with the breach and cure provisions of Section 18, the parties agree that 1/20 of 1 percent (.0005%) of the aggregate hard construction costs set forth in the Project Budget as applicable, shall be surrendered by the Developer to the City in payment for each percentage of shortfall toward the stipulated residency requirement. Failure to report the residency of employees entirely and correctly shall result in the surrender of the entire liquidated damages as if no Chicago residents were employed in either of the categories. The willful falsification of statements and the certification of payroll data may subject the Developer and/or the other Employers or employees to prosecution.

j. Nothing herein provided shall be construed to be a limitation upon the "Notice of Requirements for Affirmative Action to Ensure Equal Employment Opportunity, Executive Order 11246" and "Standard Federal Equal Employment Opportunity, Executive Order 11246," or other affirmative action required for equal opportunity under the provisions of this Agreement.

k. The Developer shall cause or require the provisions of this Section 22.2 to be included in all construction contracts and subcontracts related to the construction the Project.

22.3 Developer's MBE/WBE Commitment.

The Developer agrees for itself and its successors and assigns, and, if necessary to meet the requirements set forth herein, shall contractually obligate the general contractor to agree that during the construction of the Project:

a. Consistent with the findings which support, as applicable, (a) the Minority-Owned and Women-Owned Business Enterprise Procurement Program, Section 2-92-420 seq., Municipal Code of Chicago (the "Procurement Program"), and (b) the Minority- and Women-Owned Business Enterprise Construction Program, Section 2-92-650 et seq., Municipal Code of Chicago (the "Construction Program," and collectively with the Procurement Program, the "MBE/WBE Program"), and in reliance upon the provisions of the MBE/WBE Program to the extent contained in, and as qualified by, the provisions of this Section 22.3., during the course of the Project, the following percentages of the MBE/WBE Budget, substantially in the City's standard form, shall be expended for contract participation by minority-owned businesses ("MBEs") and by women-owned businesses ("WBEs"): (1) At least 24% by MBEs; and (2) At least 4% by WBEs.

b. For purposes of this Section 22.3 only:

(a) The Developer (and any party to whom a contract is let by the Developer in connection with the Project) shall be deemed a "contractor" and this Agreement (and any contract let by the Developer in connection with the Project) shall be deemed a "contract" or a "construction contract" as such terms are defined in Sections 2-92-420 and 2-92-670, Municipal Code of Chicago, as applicable.

(b) The term "minority-owned business" or "MBE" shall mean a business identified in the Directory of Certified Minority Business Enterprises published by the City's Department of Procurement Services, or otherwise certified by the City's Department of Procurement Services as a minority-owned business enterprise, related to the Procurement Program or the Construction Program, as applicable.

(c) The term "women-owned business" or "WBE" shall mean a business identified in the Directory of Certified Women Business Enterprises published by the City's Department of Procurement Services, or otherwise certified by the City's Department of Procurement Services as a women-owned business enterprise, related to the Procurement Program or the Construction Program, as applicable.

c. Consistent with Sections 2-92-440 and 2-92-720, Municipal Code of Chicago, the Developer's MBE/WBE commitment may be achieved in part by the Developer's

status as an MBE or WBE (but only to the extent of any actual work performed on the Project by the Developer) or by a joint venture with one or more MBEs or WBEs (but only to the extent of the lesser of (a) the MBE or WBE participation in such joint venture, or (b) the amount of any actual work performed on the Project by the MBE or WBE); by the Developer utilizing a MBE or a WBE as the general contractor (but only to the extent of any actual work performed on the Project by the general contractor); by subcontracting or causing the general contractor to subcontract a portion of the construction of the Project to one or more MBEs or WBEs; by the purchase of materials or services used in the construction of the Project from one or more MBEs or WBEs; or by any combination of the foregoing. Those entities which constitute both a MBE and a WBE shall not be credited more than once with regard to the Developer's MBE/WBE commitment as described in this Section 22.3. In accordance with Section 2-92-730, Municipal Code of Chicago, the Developer shall not substitute any MBE or WBE general contractor or subcontractor without the prior written approval of DHED.

d. The Developer shall deliver quarterly reports to the City's monitoring staff during construction of the Project describing its efforts to achieve compliance with this MBE/WBE commitment. Such reports shall include, inter alia, the name and business address of each MBE and WBE solicited by the Developer or the general contractor to work on the Project, and the responses received from such solicitation, the name and business address of each MBE or WBE actually involved in construction of the Project, a description of the work performed or products or services supplied, the date and amount of such work, product or service, and such other information as may assist the City's monitoring staff in determining the Developer's compliance with this MBE/WBE commitment. The Developer shall maintain records of all relevant data with respect to the utilization of MBEs and WBEs in connection with construction of the Project for at least five years after completion of the Project, and the City's monitoring staff shall have access to all such records maintained by the Developer, on prior notice of at least fifteen (15) business days, to allow the City to review the Developer's compliance with its commitment to MBE/WBE participation and the status of any MBE or WBE performing any portion of construction of the Project.

e. Upon the disqualification of any MBE or WBE general contractor or subcontractor, if such status was misrepresented by the disqualified party, the Developer shall be obligated to discharge or cause to be discharged the disqualified general contractor or subcontractor, and, if possible, identify and engage a qualified MBE or WBE as a replacement. For purposes of this subsection (v), the disqualification procedures are further described in Sections 2-92-540 and 2-92-730, Municipal Code of Chicago, as applicable.

f. Any reduction or waiver of the Developer's MBE/WBE commitment as described in this Section 22.3 shall be undertaken in accordance with Sections 2-92-450 and 2-92-730, Municipal Code of Chicago, as applicable.

g. Prior to the commencement of the Project, the Developer shall meet with the City's monitoring staff with regard to the Developer's compliance with its obligations under this Section 22.3. The general contractor and all major subcontractors shall be required to attend this pre-construction meeting. During said meeting, the Developer shall demonstrate to the City's monitoring staff its plan to achieve its obligations under this Section 22.3., the sufficiency of which shall be approved by the City's monitoring staff. During the Project, as applicable, the Developer shall submit the documentation required by this Section 22.3 to the City's monitoring staff. including the following: (a) MBE/WBE utilization plan and record; (b) subcontractor's activity report; (c) contractor's certification concerning labor standards and prevailing wage requirements (if applicable); (d) contractor letter of understanding; (e) monthly utilization report; (f) authorization for payroll agent; (g) certified payroll; (h) evidence that MBE/WBE contractor associations have been informed of the Project via written notice and hearings; and (i) evidence of compliance with job creation requirements. Failure to submit such documentation on a timely basis, or a determination by the City's monitoring staff, upon analysis of the documentation, that the Developer is not complying with its obligations under this Section 22.3, shall, upon the delivery of written notice to the Developer, be deemed an Event of Default. Upon the occurrence of any such Event of Default, in addition to any other remedies provided in this Agreement, the City may: (1) issue a written demand to the Developer to halt the Project, (2) withhold any further payment of any city funds to the Developer or the general contractor, or (3) seek any other remedies against the Developer available at law or in equity.

SECTION 23. REPRESENTATIONS AND WARRANTIES.

23.1 Representations and Warranties of the Developer. To induce the City to execute this Agreement and perform its obligations hereunder, the Developer hereby represents and warrants to the City that as of the date of this Agreement and as of the Closing Date the following shall be true and correct in all respects:

a. The Developer is a limited liability company organized, validly existing and in good standing under the laws of the State of Illinois with full power and authority to acquire, own and redevelop the Property and the person signing this Agreement on behalf of the Developer has the authority to do so.

b. All certifications and statements contained in the Economic Disclosure Statement last submitted to the City by the Developer (and any legal entity holding an interest in the Developer) are true, accurate and complete.

c. The Developer's execution, delivery and performance of this Agreement and all instruments and agreements contemplated hereby will not, upon the giving of notice or lapse of time, or both, result in a breach or violation of, or constitute a default under, any other agreement to which the Developer, or any party affiliated with the Developer, is a party or by which the Developer or the Property is bound.

d. To the best of the Developer's knowledge, no action, litigation, investigation or proceeding of any kind is pending or threatened against the Developer, or any party affiliated with the Developer, and the Developer knows of no facts which could give rise to any such action, litigation, investigation or proceeding, which could: (a) affect the ability of the Developer to perform its obligations hereunder; or (b) materially affect the operation or financial condition of the Developer.

e. To the best of the Developer's knowledge, the Project will not violate: (a) any Laws, including, without limitation, any zoning and building codes and environmental regulations; or (b) any building permit, restriction of record or other agreement affecting the Property.

23.2 Representations and Warranties of the City. To induce the Developer to execute this Agreement and perform its obligations hereunder, the City hereby represents and warrants to the Developer that the City has authority under its home rule powers to execute and deliver this Agreement and perform the terms and obligations contained herein.

23.3 Survival of Representations and Warranties. Each of the parties agrees that all of its representations and warranties set forth in this Section 23 or elsewhere in this Agreement are true as of the date of this Agreement and will be true in all material respects at all times thereafter, except with respect to matters which have been disclosed in writing and approved by the other party.

SECTION 24. PROVISIONS NOT MERGED WITH DEED.

The provisions of this Agreement shall not be merged with the Deed, and the delivery of the Deed shall not be deemed to affect or impair the provisions of this Agreement.

SECTION 25. HEADINGS.

The headings of the various sections of this Agreement have been inserted for convenient reference only and shall not in any manner be construed as modifying, amending, or affecting in any way the express terms and provisions thereof.

SECTION 26. ENTIRE AGREEMENT.

This Agreement constitutes the entire agreement between the parties and supersedes and replaces completely any prior agreements between the parties with respect to the subject matter hereof. This Agreement may not be modified or amended in any manner other than by supplemental written agreement executed by the parties.

SECTION 27. SEVERABILITY.

If any provision of this Agreement, or any paragraph, sentence, clause, phrase or word, or the application thereof is held invalid, the remainder of this Agreement shall be construed as if such invalid part were never included and this Agreement shall be and remain valid and enforceable to the fullest extent permitted by law.

SECTION 28. NOTICES.

Any notice, demand or communication required or permitted to be given hereunder shall be given in writing at the addresses set forth below by any of the following means: (a) personal service; (b) electronic communications, whether by telex, telegram or telecopy, provided that there is written confirmation of such communications; (c) overnight courier; or (d) registered or certified first class mail, postage prepaid, return receipt requested:

If to the City:	City of Chicago Department of Housing and Economic Development 121 North La Salle Street Room 1000 City Hall Chicago, Illinois 60602 Attn: Commissioner
With a copy to:	City of Chicago Department of Law 121 North La Salle Street Room 600 City Hall Chicago, Illinois 60602 Attn: Real Estate Division
If to the Developer:	New Life Covenant S.E. Church 2875 W. 19th Street Chicago, Illinois 60623 Attn: John Hannah, Pastor
With a copy to:	Francine Lynch/Meg George Neal & LeRoy, LLC 203 N. LaSalle Street Suite 2300 Chicago, Illinois 60601

Any notice, demand or communication given pursuant to either clause (a) or (b) hereof shall be deemed received upon such personal service or upon dispatch by electronic means, respectively, provided that such electronic dispatch is confirmed as having occurred prior to 5:00 p.m. on a business day. If such dispatch occurred after 5:00 p.m. on a business day or on a non-business day, it shall be deemed to have been given on the next business day. Any notice, demand or communication given pursuant to clause (c) shall be deemed received on the day immediately following deposit with the overnight courier. Any notice, demand or communication sent pursuant to clause (d) shall be deemed received three business days after mailing. The parties, by notice given here-under, may designate any further or different addresses to which subsequent notices, demands or communications shall be given.

SECTION 29. ORGANIZATION AND AUTHORITY.

The Developer represents and warrants that it is duly organized and validly existing under the laws of the State of Illinois, with full power and authority to acquire, own and redevelop the Property, and that the person signing this Agreement on behalf of the Developer has the authority to do so.

SECTION 30. SUCCESSORS AND ASSIGNS.

Except as otherwise provided in this Agreement, the terms and conditions of this Agreement shall apply to and bind the successors and assigns of the parties.

SECTION 31. TERMINATION.

In the event that the Closing has not occurred by the Outside Closing Date, as such date may be extended by DHED in its sole discretion pursuant to Section 3, then the City or the Developer may terminate this Agreement upon written notice to the other party but the City will retain the Earnest Money Deposit.

SECTION 32. RECORDATION OF AGREEMENT.

Either party may record this Agreement at the Office of the Cook County Recorder of Deeds. The party so choosing to record this Agreement shall pay the recording fees.

SECTION 33. CONSENT AND APPROVAL.

Except where otherwise specified, whenever the consent or approval of the City is required hereunder, such consent or approval shall not be unreasonably withheld or delayed.

SECTION 34. OTHER ACTS

The parties agree to perform such other acts and to execute, acknowledge and deliver such other instruments, documents and materials as may be reasonably necessary to consummate the transactions contemplated by this Agreement.

SECTION 35. BUSINESS RELATIONSHIPS.

The Developer acknowledges (1) receipt of a copy of Section 2-156-030 (b) of the Municipal Code of Chicago, (2) that it has read such provision and understands that pursuant to such Section 2-156-030 (b) it is illegal for any elected official of the City, or any person acting at the direction of such official, to contact, either orally or in writing, any other City official or employee with respect to any matter involving any person with whom the elected City official or employee has a "Business Relationship" (as defined in Section 2-156-080 of the Municipal Code of Chicago), or to participate in any discussion in any City Council committee hearing or in any City Council meeting or to vote on any matter involving the person with whom an elected official has a Business Relationship, and (3) notwithstanding anything to the contrary contained

in this Agreement, that a violation of Section 2-156-030 (b) by an elected official, or any person acting at the direction of such official, with respect to any transaction contemplated by this Agreement shall be grounds for termination of this Agreement and the transactions contemplated hereby. The Developer hereby represents and warrants that no violation of Section 2-156-030 (b) has occurred with respect to this Agreement or the transactions contemplated hereby.

SECTION 36. PATRIOT ACT CERTIFICATION.

The Developer represents and warrants that neither the Developer nor any Affiliate thereof (as defined in the next paragraph) is listed on any of the following lists maintained by the Office of Foreign Assets Control of the U.S. Department of the Treasury, the Bureau of Industry and Security of the U.S. Department of Commerce or their successors, or on any other list of persons or entities with which the City may not do business under any applicable law, rule, regulation, order or judgment: the Specially Designated Nationals List, the Denied Persons List, the Unverified List, the Entity List and the Debarred List

As used in the above paragraph, an "Affiliate" shall be deemed to be a person or entity related to the Developer that, directly or indirectly, through one or more intermediaries, controls, is controlled by or is under common control with Developer, and a person or entity shall be deemed to be controlled by another person or entity, if controlled in any manner whatsoever that results in control in fact by that other person or entity (or that other person or entity and any persons or entities with whom that other person or entity is acting jointly or in concert), whether directly or indirectly and whether through share ownership, a trust, a contract or otherwise.

SECTION 37. PROHIBITION ON CERTAIN CONTRIBUTIONS-MAYORAL EXECUTIVE ORDER NO. 05-1.

Developer agrees that Developer, any person or entity who directly or indirectly has an ownership or beneficial interest in Developer of more than 7.5 percent ("Owners"), spouses and domestic partners of such Owners, Developer's contractors (i.e., any person or entity in direct contractual privity with Developer regarding the subject matter of this Agreement) ("Contractors"), any person or entity who directly or indirectly has an ownership or beneficial interest in any Contractor of more than 7.5 percent ("Sub-owners") and spouses and domestic partners of such Sub-owners (Developer and all the other preceding classes of persons and entities are together, the "Identified Parties"), shall not make a contribution of any amount to the Mayor of the City of Chicago (the "Mayor") or to his political fundraising committee (1) after execution of this Agreement by Developer, (2) while this Agreement or any Other Contract is executory, (3) during the term of this Agreement or any Other Contract between Developer and the City, or (4) during any period while an extension of this Agreement or any Other Contract is being sought or negotiated.

Developer represents and warrants that from the later to occur of (1) February 10, 2005, and (2) the date the City approached the Developer or the date the Developer approached the City, as applicable, regarding the formulation of this Agreement, no Identified Parties have made a contribution of any amount to the Mayor or to his political fundraising committee.

Developer agrees that it shall not: (1) coerce, compel or intimidate its employees to make a contribution of any amount to the Mayor or to the Mayor's political fundraising committee; (2) reimburse its employees for a contribution of any amount made to the Mayor or to the Mayor's political fundraising committee; or (3) Bundle or solicit others to bundle contributions to the Mayor or to his political fundraising committee.

Developer agrees that the Identified Parties must not engage in any conduct whatsoever designed to intentionally violate this provision or Mayoral Executive Order No. 05-1 or to entice, direct or solicit others to intentionally violate this provision or Mayoral Executive Order No. 05-1.

Developer agrees that a violation of, non-compliance with, misrepresentation with respect to, or breach of any covenant or warranty under this provision or violation of Mayoral Executive Order No. 05-1 constitutes a breach and default under this Agreement, and under any Other Contract for which no opportunity to cure will be granted, unless the City, in its sole discretion, elects to grant such an opportunity to cure. Such breach and default entitles the City to all remedies (including without limitation termination for default) under this Agreement, under any Other Contract, at law and in equity. This provision amends any Other Contract and supersedes any inconsistent provision contained therein.

If Developer intentionally violates this provision or Mayoral Executive Order No. 05-1 prior to the closing of this Agreement, the City may elect to decline to close the transaction contemplated by this Agreement.

For purposes of this provision:

"Bundle" means to collect contributions from more than one source, which is then delivered by one person to the Mayor or to his political fundraising committee.

"Other Contract" means any other agreement with the City of Chicago to which Developer is a party that is (1) formed under the authority of chapter 2-92 of the Municipal Code of Chicago; (2) entered into for the purchase or lease of real or personal property; or (3) for materials, supplies, equipment or services which are approved or authorized by the City Council of the City of Chicago.

"Contribution" means a "political contribution" as defined in Chapter 2-156 of the Municipal Code of Chicago, as amended.

Individuals are "Domestic Partners" if they satisfy the following criteria:

1. They are each other's sole domestic partner, responsible for each other's common welfare; and

2. neither party is married; and

3. the partners are not related by blood closer than would bar marriage in the State of Illinois; and

4. each partner is at least 18 years of age, and the partners are the same sex, and the partners reside at the same residence; and

5. two of the following four conditions exist for the partners:
   a. The partners have been residing together for at least 12 months.
   b. The partners have common or joint ownership of a residence.
   c. The partners have at least two of the following arrangements:
      i. joint ownership of a motor vehicle;
      ii. a joint credit account;
      iii. a joint checking account;
      iv. a lease for a residence identifying both domestic partners as tenants.
   d. Each partner identifies the other partner as a primary beneficiary in a will.

"Political fundraising committee" means a "political fundraising committee" as defined in Chapter 2-156 of the Municipal Code of Chicago, as amended.

SECTION 38. COOPERATION WITH OFFICE OF COMPLIANCE.

In accordance with Chapter 2-26 of the Municipal Code, the Developer acknowledges that every officer, employee, department and agency of the City shall be obligated to cooperate with the Executive Director of the Office of Compliance in connection with any activities undertaken by such office with respect to this Agreement, including, without limitation, making available to the Executive Director the department's premises, equipment, personnel, books, records and papers. The Developer agrees to abide by the provisions of Chapter 2-26.

SECTION 39. FAILURE TO MAINTAIN ELIGIBILITY TO DO BUSINESS WITH THE CITY.

Failure by Developer or any controlling person (as defined in Section 1-23-010 of the Municipal Code of Chicago) thereof to maintain eligibility to do business with the City of Chicago as required by Section 1-23-030 of the Municipal Code of Chicago shall be grounds for termination of the Agreement and the transactions contemplated thereby. Developer shall at all times comply with Section 2-154-020 of the Municipal Code of Chicago.

SECTION 40. INSPECTOR GENERAL AND LEGISLATIVE INSPECTOR GENERAL.

It is the duty of every officer, employee, department, agency, contractor, subcontractor, developer and licensee of the City, and every applicant for certification of eligibility for a City contract or program, to cooperate with the City's Legislative Inspector General and with the City's Inspector General in any investigation or hearing undertaken pursuant to Chapters 2-55 and 2-56, respectively, of the Municipal Code of Chicago. The Developer understands and will abide by all provisions of Chapters 2-55 and 2-56 of the Municipal Code of Chicago.

IN WITNESS WHEREOF, the parties have caused this Agreement to be executed on or as of the date first above written.

City of Chicago,
An Illinois municipal corporation

By: _____

Andrew Mooney
Commissioner,
Department of Housing and Economic Development

New Life Covenant S.E. Church,
An Illinois not-for-profit corporation
By: _____

_____
(Print name) (Title)

STATE OF ILLINOIS)
) SS.
COUNTY OF COOK)

I, the undersigned, a Notary Public in and for said County, in the State aforesaid, do hereby certify that _____, personally known to me to be the same person whose name is subscribed to the foregoing instrument, appeared before me this day in person and being first duly sworn by me acknowledged that as _____, he signed and delivered the instrument pursuant to authority given by the _____ as his free and voluntary act and as the free and voluntary act and deed of the _____, for the uses and purposes therein set forth.

GIVEN under my notarial seal this ____ day of _____, 2013.

_____
NOTARY PUBLIC

STATE OF ILLINOIS)
) SS.
COUNTY OF COOK)

I, the undersigned, a Notary Public in and for said County, in the State aforesaid, do hereby certify that Andrew Mooney, personally known to me to be the Commissioner of the Department of Housing and Economic Development of the City of Chicago, an Illinois municipal corporation, and personally known to me to be the same person whose name is subscribed to the foregoing instrument, appeared before me this day in person and being first duly sworn by me acknowledged that as the Commissioner, he signed and delivered the instrument pursuant to authority given by the City of Chicago, as his free and voluntary act and as the free and voluntary act and deed of the corporation, for the uses and purposes therein set forth.

GIVEN under my notarial seal this _____ day of _____, 2013.

_____
NOTARY PUBLIC

(Sub)Exhibits "A", "B" and "C" referred to in this Amended Redevelopment Agreement with New Life Covenant S.E. Church for Sale and Redevelopment of Land read as follows:

(Sub)Exhibit "A".
(To Amended Agreement With New Life Covenant S.E. Church
For Sale And Redevelopment Of Land)

Legal Description Of Property.

(Subject To Final Survey And Title Commitment)

Parcel 1:

That part of Block 57 lying north and northeasterly of the two following described principal lines, the point of beginning of said two principal lines being determined as follows:

commencing at the northwest corner of said Block 57, being also the southeast corner of East 76th Street and South Dobson Avenue; thence northeasterly on a straight line a distance of 152.22 feet to the point of the intersection with the northwesterly line of said Block 57; thence along said northwesterly line of said Block 57 a distance of 31.13 feet to a point in the northwesterly line of said Block 57, said last described point being the point of beginning of the first of the principal line hereinbefore referred to; thence from said point of beginning a distance of 18.70 feet southeasterly to a line which is 317.58 feet north of and parallel to the south line of said Block 51; thence east along said last described line (said last described line being the second principal line hereinbefore referred to) a distance of 238.60 feet, more or less, to the point of intersection with the east line of said Block 57, in Cornell, a subdivision of the west 112 feet of Section 26, the southeast quarter of Section 26 (with the exception of the east half of the northeast quarter of said southeast 114 feet) the north half of the northwest quarter, the south half of the northwest quarter, west of the Illinois Central Railroad and the northwest quarter of the northeast quarter of Section 35, all in Township 38 North, Range 14, East of the Third Principal Meridian, in Cook County, Illinois.

1067 East 76th Street.

20-26-315-001-0000.

Parcel 2:

That part of Block 57 (except the south 166.2 feet thereof) lying south and southwesterly of the two following described principal lines, the point of beginning of said two principal lines being determined as follows:

commencing at the northwest corner of said Block 57, being also the southeast corner of East 76th Street and South Dobson Avenue; thence northeasterly on a straight line a distance of 152.22 feet to the point of intersection, with the northwesterly line of said Block 57; thence along said northwesterly line of said Block 57 a distance of 31.13 feet

to a point in the northwesterly line of said Block 57, said last described point being the point of beginning of the first of the principal lines hereinbefore referred to; thence from said point of beginning a distance of 18.70 feet southeasterly to a line which is 317.58 feet north of and parallel to the south line of Block 57; thence east along said last described line (said last described line being the second principal line hereinbefore referred to) a distance of 238.60 feet, more or less, to the point of intersection with the east line of said Block 57 (except the west 187 feet, 6 inches thereof) in Cornell, a subdivision of the west 112 feet of Section 26, the southeast quarter of Section 26 (with the exception of the east 112 feet of the northeast quarter of said southeast 114 feet the northeast 112 feet of the northwest quarter of the south 112 feet of the northwest 114 feet west of the Illinois Central Railroad and the northwest 112 feet of the northeast 114 feet of Section 35 in Township 38 North, Range 14, East of the Third Principal Meridian, in Cook County, Illinois.

1067 East 76th Street.

20-26-315-029-0000.

Parcel 3:

The west 187 feet, 6 inches of that part of Block 57 (except the south 251.14 feet thereof) lying south and southwesterly of the two following described principal lines, the point of beginning of said two principal lines being determined as follows:

commencing at the northwest corner of said Block 51, being also the southeast corner of East 76th Street and South Dobson Avenue; thence northeasterly on a straight line a distance of 152.22 feet to the point of intersection with the northwesterly line of said Block 57; thence along said northwesterly line of said Block 57, a distance of 31.13 feet to a point in the northwesterly line of said Block 57, said last described point being the point of beginning of the first of the principal lines hereinbefore referred to; thence from said point of beginning a distance of 18.70 feet southeasterly to a line which is 317.58 feet north of and parallel to the south line of Block 57; thence east along said last described line (said last described line being the second principal line hereinbefore referred to) a distance of 238.60 feet, more or less, to the point of intersection with the east line of said Block 57, in Cornell, a subdivision of the west half of Section 26, the southeast quarter of Section 26 (with the exception of the east half of the northeast quarter of said southeast quarter) the north half of the northwest quarter, the south half of the northwest quarter west of the Illinois Central Railroad and the northwest quarter of the northeast quarter of Section 35, Township 38 North, Range 14 East of the Third Principal Meridian, in Cook County, Illinois.

1047 East 76th Street.

20-26-315-040-0000.

Parcel 4:

Lot 1 (except the south 7.78 feet thereof) in Block 81 in Cornell, a subdivision of the west 112 feet of Section 26 and the southeast quarter of Section 26 (except the east half of the northeast quarter of said southeast 114 feet), the north half of the northwest quarter, the south half of the northwest 114 feet lying west of the Illinois Central Railroad and the northwest quarter of the northeast quarter of Section 26, Township 38 North, Range 14, East of the Third Principal Meridian, in Cook County, Illinois.

Parcel 5:

Lot 18 in Block 81 in Cornell, a subdivision of the west 112 feet of Section 26 and the southeast quarter of Section 26 (except the east 112 feet of the northeast quarter of said southeast quarter); the north half of the northwest quarter, the south 112 feet of the northwest quarter lying west of the Illinois Central Railroad and the northwest quarter of the northeast quarter of Section 26, Township 38 North, Range 14, East of the Third Principal Meridian, in Cook County, Illinois.

Parcel 6:

Lots 22 and 23 in Block 81 in Cornell, a subdivision of the west 112 feet of Section 26 and the southeast 114 feet of Section 26 (except the east half of the northeast quarter of said southeast quarter), the north 112 feet of the northwest quarter, the south 112 feet of the northwest quarter lying west of the Illinois Central Railroad and the northwest quarter of the northeast 114 feet of Section 35, Township 38 North, Range 14, East of the Third Principal Meridian, in Cook County, Illinois.

Parcel 7:

That part of Block 58 in Cornell, lying west of the right-of-way of the New York, Chicago and St. Louis Railroad beginning at a point of the junction of the westerly line of said right-of-way and the north line of said Block 58; thence west 120 feet; thence south 120 feet; thence east to said westerly line of said right-of-way; thence northeasterly along said westerly line of said right-of-way to point of beginning, being the northeast portion of said Block 58 in Cornell, said Cornell being a subdivision of Sections 26 and 35, Township 38 North, Range 14, East of the Third Principal Meridian, in Cook County, Illinois.

Parcel 8:

Lot 11 and the south 9 feet of Lot 18 in Block 60 in Cornell, a subdivision of the west half of Section 26 and the southeast quarter of Section 26 (except the east 112 feet of the northeast 114 feet of said southeast quarter), the north half of the northwest 114 feet, the

south 112 feet of the northwest 114 feet lying west of the Illinois Central Railroad and the northwest 114 feet of the northeast 114 feet of Section 26, Township 38 North, Range 14, East of the Third Principal Meridian, in Cook County, Illinois.

Parcel 9:

Lots 13 and 14 in Block 60 in Cornell, a subdivision of the west 112 feet of Section 26 and the southeast 114 feet of Section 26 (except the east 112 feet of the northeast quarter of said southeast 114 feet), Township 38 North, Range 14, East of the Third Principal Meridian, in Cook County, Illinois.

7709 South Greenwood Avenue.

20-26-323-016-0000.

Parcel 10:

The north half of Lot 11 and all of Lot 12 in Block 60 in Cornell, a subdivision of the west 112 feet of Section 26 and the southeast 114 feet of Section 26 (except the east 112 feet of the northeast quarter of said southeast 114 feet) in Section 26, Township 38 North, Range 14, East of the Third Principal Meridian, in Cook County, Illinois.

Parcel 11:

Lot 10 and the south 112 feet of Lot 11 in Block 60, in Cornell, a subdivision of the west 112 feet of Section 26 and the southeast 114 feet of Section 26 (except the east 112 feet of the northeast quarter of said southeast 114 feet) in Section 26, Township 38 North, Range 14, East of the Third Principal Meridian, in Cook County.

7719 South Greenwood Avenue.

20-26-323-021-0000.

Parcel 12:

Lot 13 in Block 79 in Cornell, a subdivision of the west 112 feet of Section 26 and the southeast quarter of Section 26 (except the east 112 feet of the northeast 114 feet of said southeast 114 feet), the north 112 feet of the northwest 114 feet, the south 112 feet of the northwest 114 feet lying west of the Illinois Central Railroad and the northwest 114 feet of the northeast quarter of Section 26, Township 38 North, Range 14, East of the Third Principal Meridian, in Cook County, Illinois.

Parcel 13:

Lot 8 in Block 79 in Cornell, a subdivision of the west 112 feet of Section 26 and the southeast 114 feet of Section 26 (except the east 112 feet of the northeast quarter of said southeast 114 feet) a subdivision in Section 26, Township 38 North, Range 14, East of the Third Principal Meridian, in Cook County, Illinois.

Parcel 14:

Lot 22 in Block 80 in Cornell, a subdivision of the west 112 feet of Section 26 and the southeast 114 feet of Section 26 (except the east 112 feet of the northeast quarter of said southeast 114 feet) in Sections 26 and 35, Township 38 North, Range 14, East of the Third Principal Meridian, in Cook County, Illinois.

7727 South Greenwood Avenue.

20-26-323-024-0000.

Parcel 15:

Lot 15 in Block 80 in Cornell, a subdivision of the west 112 feet of Section 26 and the southeast 114 feet of Section 26 (except the east 112 feet of the northeast quarter of said southeast 114 feet) in Township 38 North, Range 14, East of the Third Principal Meridian, in Cook County, Illinois.

7725 South Greenwood Avenue.

20-26-323-023-0000.

Parcel 16:

Lot 13 and the north 3 feet of the west 53.6 feet of Lot 12 in Block 80 in Cornell, a subdivision of the west 112 feet of Section 26 and the southeast 114 feet of Section 26 (except the east 112 feet of the northeast quarter of said southeast 114 feet), the north 112 feet of the northwest quarter, the south 112 feet of the northwest 114 feet lying west of the Illinois Central Railroad and the northwest quarter of the northeast quarter of Section 26, Township 38 North, Range 14, East of the Third Principal Meridian, in Cook County, Illinois.

7741 South Greenwood Avenue.

20-26-323-026-0000.

Parcel 17:

Lot 12 in Block 79 in Cornell, a subdivision of Sections 26 and 35 in Section 26, Township 38 North, Range 14, East of the Third Principal Meridian, in Cook County, Illinois.

7711 South Greenwood Avenue.

20-26-323-017-0000.

Property Index Number (PIN)	Common Address
20-26-315-001-0000	1057 East 76th Street
20-26-315-029-0000	1067 East 76th Street
20-29-315-040-0000	1047 East 76th Street
20-26-323-002-0000	1127 -- 1145 East 76th Street
20-26-323-005-0000	7611 South Greenwood Avenue
20-26-323-008-0000	7649 South Greenwood Avenue
20-26-323-009-0000	7655 South Greenwood Avenue
20-26-323-010-0000	7659 South Greenwood Avenue
20-26-323-016-0000	7709 South Greenwood Avenue
20-26-323-021-0000	7719 South Greenwood Avenue
20-26-323-023-0000	7725 South Greenwood Avenue
20-26-323-024-0000	7727 South Greenwood Avenue
20-26-323-026-0000	7741 South Greenwood Avenue
20-26-316-020-0000	7700 South Greenwood Avenue
20-26-316-036-0000	7744 South Greenwood Avenue
20-26-316-040-0000	7754 South Greenwood Avenue
20-26-323-017-0000	7711 South Greenwood Avenue

All located in Chicago, Illinois.

(Sub)Exhibit "B".
(To Amended Agreement With New Life Covenant S.E.
Church For Sale And Redevelopment Of Land)

Narrative Description Of Project.

New Life Covenant S.E. Church will redevelop a two-acre site into a church campus. The campus will consist of new construction of 120,463 square foot, three-story church with four separate parking lots consisting of approximately 656 spaces to accommodate parishioners. The facility will seat approximately 5,241 and provide a media center, cafe, dressing rooms, green room, instrument storage area, classroom space, bookstore and offices. The Project will be LEED certified and meet the City's green policy and landscape ordinance requirements.

(Sub)Exhibit "C".
(To Amended Agreement With New Life Covenant S.E. Church
For Sale And Redevelopment Of Land)

Those Parcels Of The Property Which Will Be Sold Subject To The Covenant That They Be Used For Parking In Perpetuity.

Parcel 1:

That part of Block 57 lying north and northeasterly of the two following described principal lines, the point of beginning of said two principal lines being determined as follows:

commencing at the northwest corner of said Block 57, being also the southeast corner of East 76th Street and South Dobson Avenue; thence northeasterly on a straight line a distance of 152.22 feet to the point of the intersection with the northwesterly line of said Block 57; thence along said northwesterly line of said Block 57 a distance of 31.13 feet to a point in the northwesterly line of said Block 57, said last described point being the point of beginning of the first of the principal line hereinbefore referred to; thence from said point of beginning a distance of 18.70 feet southeasterly to a line which is 317.58 feet north of and parallel to the south line of said Block 51; thence east along said last described line (said last described line being the second principal line hereinbefore referred to) a distance of 238.60 feet, more or less, to the point of intersection with the east line of said Block 57, in Cornell, a subdivision of the west 112 feet of Section 26, the southeast quarter of Section 26 (with the exception of the east half of the northeast quarter of said southeast 114 feet) the north half of the northwest quarter, the south half of the northwest 114 feet, west of the Illinois Central Railroad and the northwest quarter of the northeast quarter of Section 35, all in Township 38 North, Range 14, East of the Third Principal Meridian, in Cook County, Illinois.

1067 East 76th Street.

20-26-315-001-0000.

Parcel 2:

That part of Block 57 (except the south 166.2 feet thereof) lying south and southwesterly of the two following described principal lines, the point of beginning of said two principal lines being determined as follows:

commencing at the northwest corner of said Block 57, being also the southeast corner of East 76th Street and South Dobson Avenue; thence northeasterly on a straight line a distance of 152.22 feet to the point of intersection, with the northwesterly line of said Block 57; thence along said northwesterly line of said Block 57 a distance of 31.13 feet to a point in the northwesterly line of said Block 57, said last described point being the point of beginning of the first of the principal lines herein before referred to; thence from said point of beginning a distance of 18.70 feet southeasterly to a line which is 317.58 feet north of and parallel to the south line of Block 57; thence east along said last described line (said last described line being the second principal line herein before referred to) a distance of 238.60 feet, more or less, to the point of intersection with the east line of said Block 57 (except the west 187 feet, 6 inches thereof) in Cornell, a subdivision of the west 112 feet of Section 26, the southeast quarter of Section 26 (with the exception of the east 112 feet of the northeast quarter of said southeast 114 feet the northeast 112 feet of the northwest quarter the south 112 feet of the northwest 114 feet west of the Illinois Central Railroad and the northwest quarter of the northeast 114 feet of Section 35 in Township 38 North, Range 14, East of the Third Principal Meridian, in Cook County, Illinois.

1067 East 76th Street.

20-26-315-029-0000.

Parcel 3.

The west 187 feet, 6 inches of that part of Block 57 (except the south 251.14 feet thereof) lying south and southwesterly of the two following described principal lines, the point of beginning of said two principal lines being determined as follows:

commencing at the northwest corner of said Block 51, being also the southeast corner of East 76th Street and South Dobson Avenue; thence northeasterly on a straight line a distance of 152.22 feet to the point of intersection with the northwesterly line of said Block 57; thence along said northwesterly line of said Block 57 a distance of 31.13 feet to a point in the northwesterly line of said Block 57, said last described point being the point of beginning of the first of the principal lines herein before referred to; thence from

said point of beginning a distance of 18.70 feet southeasterly to a line which is 317.58 feet north of and parallel to the south line of Block 57; thence east along said last described line (said last described line being the second principal line herein before referred to) a distance of 238.60 feet, more of less, to the point of intersection with the east line of said Block 57, in Cornell, a subdivision of the west half of Section 26, the southeast quarter of Section 26 (with the exception of the east half of the northeast quarter of said southeast quarter) the north half of the northwest quarter, the south half of the northwest quarter west of the Illinois Central Railroad and the northwest quarter of the northeast quarter of Section 35, Township 38 North, Range 14, East of the Third Principal Meridian, in Cook County, Illinois.

1047 East 76th Street.

20-26-315-040-0000.

Parcel 9:

Lots 13 and 14 in Block 60, in Cornell, a subdivision of the west 112 feet of Section 26 and the southeast 114 feet of Section 26 (except the east 112 feet of the northeast quarter of said southeast 114 feet), Township 38 North, Range 14 East of the Third Principal Meridian, in Cook County, Illinois.

7709 South Greenwood Avenue.

20-26-323-016-0000.

Parcel 14:

Lot 22 in Block 80, in Cornell, a subdivision of the west 112 feet of Section 26 and the southeast 114 feet of Section 26 (except the east 112 feet of the northeast quarter of said southeast 114 feet) in Sections 26 and 35, Township 38 North, Range 14, East of the Third Principal Meridian, in Cook County, Illinois.

7727 South Greenwood Avenue.

20-26-323-024-0000.

Parcel 15:

Lot 15 in Block 80, in Cornell, a subdivision of the west 112 feet of Section 26 and the southeast 114 feet of Section 26 (except the east 112 feet of the northeast quarter of said southeast 114 feet) in Township 38 North, Range 14, East of the Third Principal Meridian, in Cook County, Illinois.

7725 South Greenwood Avenue.

20-26-323-023-0000.

Parcel 16:

Lot 13 and the north 3 feet of the west 53.6 feet of Lot 12 in Block 80, in Cornell, a subdivision of the west 112 feet of Section 26 and the southeast 114 feet of Section 26 (except the east 112 feet of the northeast quarter of said southeast 114 feet), the north 112 feet of the northwest quarter, the south 112 feet of the northwest 114 feet lying west of the Illinois Central Railroad and the northwest quarter of the northeast quarter of Section 26, Township 38 North, Range 14, East of the Third Principal Meridian, in Cook County, Illinois.

7741 South Greenwood Avenue.

20-26-323-026-0000.

Parcel 17:

Lot 12 in Block 79, in Cornell, a subdivision of Sections 26 and 35 in Section 26, Township 38 North, Range 14, East of the Third Principal Meridian, in Cook County, Illinois.

7711 South Greenwood Avenue.

20-26-323-017-0000.

Property Index Number	Common Address
20-26-315-001-0000	1057 East 76th Street
20-26-315-029-0000	1067 East 76th Street
20-29-315-040-0000	1047 East 76th Street
20-26-323-016-0000	7709 South Greenwood Avenue
20-26-323-021-0000	7719 South Greenwood Avenue
20-26-323-023-0000	7725 South Greenwood Avenue
20-26-323-024-0000	7727 South Greenwood Avenue
20-26-323-026-0000	7741 South Greenwood Avenue
20-26-323-017-0000	7711 South Greenwood Avenue

ACQUISITION OF PROPERTIES AT 301 AND 315 E. 43RD ST. AND 4253 S. PRAIRIE AVE. FOR BENEFIT OF 47TH/KING DRIVE REDEVELOPMENT PROJECT AREA.
[O2013-6634]

The Committee on Housing and Real Estate, submitted the following report:

CHICAGO, October 16, 2013.

To the President and Members of the City Council:

Your Committee on Housing and Real Estate, to which was referred an ordinance by the Department of Housing and Economic Development authorizing the acquisition of properties located at 301 and 315 East 43rd Street and 4253 South Prairie Avenue in the 47th/King Drive Redevelopment Project Area (3rd Ward), having the same under advisement, begs leave to report and recommend that Your Honorable Body *Pass* the proposed ordinance transmitted herewith.

This recommendation was concurred in by unanimous vote of the members of the committee present, with no dissenting votes.

Respectfully submitted,

(Signed) RAY SUAREZ,
Chairman.

On motion of Alderman Suarez, the said proposed ordinance transmitted with the foregoing committee report was *Passed* by yeas and nays as follows:

Yeas -- Aldermen Moreno, Fioretti, Dowell, Burns, Hairston, Sawyer, Holmes, Harris, Beale, Balcer, Cárdenas, Quinn, Burke, Foulkes, Thompson, Thomas, Lane, O'Shea, Cochran, Brookins, Muñoz, Zalewski, Chandler, Solis, Maldonado, Burnett, Ervin, Graham, Reboyras, Suarez, Waguespack, Mell, Austin, Colón, Sposato, Mitts, Cullerton, Laurino, P. O'Connor, M. O'Connor, Reilly, Smith, Tunney, Arena, Cappleman, Pawar, Osterman, Moore, Silverstein -- 49.

Nays -- None.

Alderman Balcer moved to reconsider the foregoing vote. The motion was lost.

The following is said ordinance as passed:

WHEREAS, The City of Chicago ("City") is a home rule unit of government by virtue of the provisions of the Constitution of the State of Illinois of 1970 and, as such, may exercise any power and perform any function pertaining to its government and affairs; and

WHEREAS, Pursuant to an ordinance adopted by the City Council of the City of Chicago ("City Council") on March 27, 2002 and published at pages 81231 -- 81457 of the *Journal of the Proceedings of the City Council of the City of Chicago* ("*Journal*") of such date, a certain redevelopment plan and project (as amended, the "Plan") for the 47th/King Drive Redevelopment Project Area (the "Area") was approved pursuant to the Illinois Tax Increment Allocation Redevelopment Act, as amended (65 ILCS 5/11-74.4-1, et seq.; the "Act");

WHEREAS, Pursuant to an ordinance adopted by the City Council on March 27, 2002 and published at pages 81458 -- 81465 of the *Journal* of such date, the Area was designated as a "conservation area" redevelopment project area pursuant to the Act; and

WHEREAS, Pursuant to an ordinance adopted by the City Council on March 27, 2002 and published at pages 81466 -- 81472 of the *Journal* of such date, tax increment allocation financing was adopted pursuant to the Act as a means of financing certain Area redevelopment project costs (as defined in the Act) incurred pursuant to the Plan; and

WHEREAS, The Plan and the use of tax increment financing provide a mechanism to support new growth through leveraging private investment, and helping to finance land acquisition, demolition, remediation, site preparation and infrastructure for new development in the Area; and

WHEREAS, It is necessary to acquire the parcels of property located in the Area listed on the attached Exhibit A (the "Acquisition Parcels") in order to achieve the objectives of the Plan, which include, among other things: reducing or eliminating conditions that qualify the Area as a conservation area; and

WHEREAS, By Resolution Number 13-CDC-23, adopted by the Community Development Commission of the City of Chicago ("Commission") on July 9, 2013, the Commission recommended the acquisition of the Acquisition Parcels; and

WHEREAS, The City Council finds such acquisitions to be for the same purposes as those set forth in Divisions 74.2 and 74.4 of the Illinois Municipal Code; and

WHEREAS, The City Council further finds that such acquisition and exercise of power of eminent domain shall be in furtherance of the Plan, which was first adopted in 2002 in accordance with the Act, as recited above, and was in existence prior to April 15, 2006; and

WHEREAS, The City Council further finds that prior to April 15, 2006, the Plan included an estimated $15,000,000 in property assembly costs as a budget line item in Table 1 to the Plan, and also described property assembly as a part of the redevelopment project for the Area, including in Section V of the Plan; and

WHEREAS, The City Council further finds that the Acquisition Parcels were included in the Area prior to April 15, 2006, that there has been no extension in the completion date of the Plan and that the Acquisition Parcels are not located in an industrial park conservation area; now, therefore,

Be It Ordained by the City Council of the City of Chicago:

SECTION 1. The foregoing recitals are hereby adopted as the findings of the City Council.

SECTION 2. It is hereby determined and declared that it is useful, desirable and necessary that the City of Chicago acquire the Acquisition Parcels for public purposes and for purposes of implementing the objectives of the Plan for the Department of Housing and Economic Development.

SECTION 3. The Corporation Counsel is authorized to negotiate with the owner(s) for the purchase of the Acquisition Parcels. If the Corporation Counsel and the owner(s) are able to agree on the terms of the purchase, the Corporation Counsel is authorized to purchase the Acquisition Parcels on behalf of the City for the agreed price. If the Corporation Counsel is unable to agree with the owner(s) of the Acquisition Parcels on the terms of the purchase, or if the owner(s) is or are incapable of entering into such a transaction with the City, or if the owner(s) cannot be located, then the Corporation Counsel is authorized to institute and prosecute condemnation proceedings on behalf of the City for the purpose of acquiring fee simple title to the Acquisition Parcels under the City's power of eminent domain. Such acquisition efforts shall commence with respect to those Acquisition Parcels identified in Exhibit A as "Improved" within four years of the date of the publication of this ordinance. Such acquisition efforts shall commence with respect to that Acquisition Parcel identified in Exhibit A as "Vacant" within 10 years of the date of the publication of this ordinance. For each Acquisition Parcel, commencement shall be deemed to have occurred upon the City's delivery of an offer letter to the owner(s) of such Acquisition Parcel.

SECTION 4. The Commissioner of the Department of Housing and Economic Development is authorized to execute such documents as may be necessary to implement the provisions of this ordinance, subject to the approval of the Corporation Counsel.

SECTION 5. If any provision of this ordinance shall be held to be invalid or unenforceable for any reason, the invalidity or unenforceability of such provision shall not affect any of the other provisions of this ordinance.

SECTION 6. All ordinances, resolutions, motions or orders in conflict with this ordinance are hereby repealed to the extent of such conflict.

SECTION 7. This ordinance shall be effective upon its passage and approval.

Exhibit "A" referred to in this ordinance reads as follows:

Exhibit "A".

Acquisition Parcels.

(Subject To Final Survey And Title Commitment)

Address	Permanent Index Number	Vacant Or Improved
301 East 43rd Street	20-03-304-001	Improved
315 East 43rd Street	20-03-304-002	Improved
4253 South Prairie Avenue	20-03-122-046	Vacant

LEASE AGREEMENT WITH 4150 PARTNERSHIP GOVERNING USE OF PROPERTY AT 4150 W. 55TH ST. FOR CHICAGO DEPARTMENT OF PUBLIC HEALTH.

[O2013-6548]

The Committee on Housing and Real Estate submitted the following report:

CHICAGO, October 16, 2013

To the President and Members of the City Council:

Your Committee on Housing and Real Estate, to which was referred an ordinance by the Department of Fleet and Facility Management authorizing the execution of a lease agreement at 4150 West 55th Street (23rd Ward), having the same under advisement, begs leave to report and recommend that Your Honorable Body *Pass* the proposed ordinance transmitted herewith.

This recommendation was concurred in by a unanimous vote of the members of the committee present, with no dissenting votes.

Respectfully submitted,

(Signed) RAY SUAREZ,
Chairman.

On motion of Alderman Suarez, the said proposed ordinance transmitted with the foregoing committee report was *Passed* by yeas and nays as follows:

Yeas -- Aldermen Moreno, Fioretti, Dowell, Burns, Hairston, Sawyer, Holmes, Harris, Beale, Balcer, Cárdenas, Quinn, Burke, Foulkes, Thompson, Thomas, Lane, O'Shea, Cochran, Brookins, Muñoz, Zalewski, Chandler, Solis, Maldonado, Burnett, Ervin, Graham, Reboyras, Suarez, Waguespack, Mell, Austin, Colón, Sposato, Mitts, Cullerton, Laurino, P. O'Connor, M. O'Connor, Reilly, Smith, Tunney, Arena, Cappleman, Pawar, Osterman, Moore, Silverstein -- 49.

Nays -- None.

Alderman Balcer moved to reconsider the foregoing vote. The motion was lost.

The following is said ordinance as passed:

Be It Ordained by the City Council of the City of Chicago:

SECTION 1. On behalf of the City of Chicago, the Commissioner of the Department of Fleet and Facility Management is authorized to execute a lease with 4150 Partnership, governing the City's use of property located at 4150 West 55th Street by the Chicago Department of Public Health; such lease to be approved by the Commissioner of the Chicago Department of Public Health and approved as to form and legality by the Corporation Counsel in substantially the following form:

[Lease Agreement immediately follows Section 2 of this ordinance.]

SECTION 2. This ordinance shall be effective from and after the date of its passage and approval.

Lease Agreement referred to in this ordinance reads as follows:

Lease No. 10035.

THIS LEASE is made and entered into this _____ day of _____, 2013 (the "Effective Date"), by and between **4150 PARTNERSHIP,** an Illinois general partnership as sole beneficiary of Marquette Bank successor trustee to Garfield Ridge Trust and Savings Bank under Trust Agreement dated June 1, 1988 and known as Trust #88-6-2 (the "Landlord") and the **CITY OF CHICAGO,** an Illinois municipal corporation and home rule unit of government (the "Tenant").

RECITALS

WHEREAS, Landlord is the owner of the premises more commonly known as 4150 West 55th Street, Chicago, Cook County, Illinois; and

WHEREAS, Landlord has agreed to lease to Tenant, and Tenant has agreed to lease from Landlord the entire building located at 4150 West 55th Street consisting of approximately 16,070 square feet of office space together with an adjoining parking lot consisting of approximately 16,500 square feet to be used by City of Chicago, Department of Public Health.

NOW THEREFORE, in consideration of the covenants, terms and conditions set forth herein, the parties hereto agree and covenant as follows:

SECTION 1. GRANT

Landlord hereby leases to Tenant, and Tenant leases from Landlord, the following described premises situated in the City of Chicago, County of Cook, State of Illinois, to wit:

> Approximately 16,070 square feet of office space and 16,500 square feet of paved parking space located on that certain parcel of real estate more commonly know as 4150 West 55th Street, Chicago, Illinois (PIN# 19-10-419-043 - the "Premises").

SECTION 2. TERM

The term of this Lease ("Term") shall commence on October 1, 2013, and shall end on December 31, 2016, unless sooner terminated as set forth in this Lease.

SECTION 3. RENT, TAXES AND UTILITIES

3.1 Rent. Tenant shall pay base rent for the Premises in the amount of:

a) Twenty-Three Thousand Five-Hundred and 00/100 Dollars (**$23,500.00**) per month for the period beginning on October 1, 2013 and ending on December 31, 2014.

b) Twenty-Three Thousand Nine-Hundred Fifty and 00/100 Dollars (**$23,950.00**) per month for the period beginning on January 1, 2015 and ending on December 31, 2015.

c) Twenty-Four Thousand Four-Hundred Twenty-Five and 00/100 Dollars (**$24,425.00**) per month for the period beginning on January 1, 2016 and ending on December 31, 2016.

Rent shall be made payable to 4150 Partnership and sent to 4150 Partnership, 10150 Virginia Avenue, Unit J, Chicago Ridge, Illinois 60415, or at such place as Landlord may from time to time, hereby designate in writing to Tenant.

3.2 Taxes and Other Levies. Landlord shall pay when due all real estate taxes, duties, assessments, gas, sewer and water charges and other levies assessed against the Premises, except for those charges which this Lease specifies that Tenant shall pay.

3.3 Utilities. Landlord shall pay when due all charges for gas supplied to the Premises. Tenant shall pay when due all charges for electricity, light, and telephone or other communication service, and all other utility services used in or supplied to the Premises, except for those charges which this Lease specifies that Landlord shall pay.

SECTION 4. CONDITION AND ENJOYMENT OF PREMISES, ALTERATIONS AND ADDITIONS, AND SURRENDER

4.1 Condition of Premises Upon Delivery of Possession. Landlord covenants that the Premises shall:

(a) Comply in all respects with all laws, ordinances, orders, rules, regulations, and requirements of all federal, state and municipal governmental departments, which may by applicable to the Premises or to the use or manner of use of the Premises; and

(b) Contain no environmentally hazardous materials.

Landlord's duty under this Section of the Lease shall survive Tenant's acceptance of the Premises.

4.2 Covenant of Quiet Enjoyment. Landlord covenants and agrees that Tenant, upon paying the rent and upon observing and keeping the covenants, agreements and conditions of this Lease on its part to be kept, observed and performed, shall lawfully and quietly hold, occupy and enjoy the Premises (subject to the provisions of this Lease) during the Term without hindrance or molestation by Landlord or by any person or persons claiming under Landlord.

4.3 Landlord's Duty to Maintain Premises and Right of Access. Unless otherwise provided in this Lease, Landlord shall, at Landlord's expense, keep the Premises in a condition of thorough repair and good order and in compliance with all applicable provisions of the Municipal Code of the City of Chicago, including, but not limited to, those provisions in Title 13 ("Building and Construction"), Title 14 ("Electrical Equipment and Installation"), and Title 15 ("Fire Prevention"). If Landlord shall refuse or neglect to make needed repairs within ten (10) days after receipt of written notice thereof sent by Tenant, unless such repair cannot be remedied within ten (10) days, and Landlord shall have commenced and is diligently pursuing all

necessary action to remedy such repair, Tenant is authorized to make such repairs and to deduct the cost thereof from rents accruing under this Lease. Landlord shall have the right of access to the Premises for the purpose of inspecting and making repairs to the Premises, provided that, except in the case of emergencies, Landlord shall first give notice to Tenant of Landlord's desire to enter the Premises for the purpose of inspecting and making repairs to the Premises. Landlord will schedule Landlord's entry so as to minimize any interference with Tenant's use of Premises.

4.4 Use of the Premises. Tenant shall not use the Premises in a manner that would violate any Law. Tenant further covenants not to damage the Premises, fixtures, and equipment within the Premises. Tenant will comply in all respects with the laws, ordinances, orders, rules, regulations, and requirements of all federal, state and municipal governmental departments which may be applicable to the Premises or to the Tenant's use of the Premises.

4.5 Alterations and Additions. Tenant shall have the right to make such alterations, additions, and improvements to the Premises as Tenant shall deem necessary for Tenant's operations. Provided, however, that any such alterations, additions, and improvements shall be in full compliance with the applicable Law. Tenant must obtain the prior written consent of Landlord before commencing such work. Landlord shall not unreasonably withhold or delay such consent.

SECTION 5. ASSIGNMENT, SUBLEASE, AND LIENS

5.1 Assignment and SubLease. Tenant shall not assign this Lease in whole or in part, or sublet the Premises or any part thereof without the written consent of Landlord in each instance. Landlord shall not unreasonably withhold or delay such consent.

5.2 Tenant's Covenant Against Liens. Tenant shall not cause or permit any lien or encumbrance, whether created by act of Tenant, operation of law or otherwise, to attach to or be placed upon Landlord's title or interest in the Premises. All liens and encumbrances created by Tenant shall attach to Tenant's interest only.

SECTION 6. INSURANCE AND INDEMNIFICATION

6.1 Insurance. The Landlord shall procure and maintain at all times, at Landlord's own expense, during the term of this Lease, the insurance coverages and requirements specified below, insuring all operations related to the Lease.

The kinds and amounts of insurance required are as follows:

(a) Workers Compensation and Employers Liability Insurance. Workers Compensation and Employers Liability Insurance, in accordance with the laws of the State of Illinois, or any other applicable jurisdiction, covering all Landlord's employees at the Premises and Employer's Liability coverage with limits of not less than $100,000 for each accident or illness. This provision shall also apply to Landlord's employees, agents or clients hired for work on the Premises.

(b) Commercial Liability Insurance. (Primary and Umbrella). Commercial Liability Insurance or equivalent with limits of not less than $1,000,000 per occurrence, for bodily injury, personal injury, and property damage liability. Coverage extensions shall include the following: All premises and operations, products/completed operations, defense, separation of insureds, and contractual liability (with no limitation endorsement). The City of Chicago, its employees, elected officials, agents, and representatives are to be named as additional insureds on a primary, non contributory basis for any liability arising directly or indirectly from the Lease.

(c) Automobile Liability Insurance. (Primary and Umbrella). When any motor vehicles (owned, non-owned and hired) are used in connection with work to be performed, the Landlord shall provide Comprehensive Automobile Liability Insurance with limits of not less than $1,000,000 per occurrence, for bodily injury and property damage.

(d) All Risk Property Insurance. All risk property insurance coverage shall be maintained by the Landlord for full replacement value to protect against loss, damage to or destruction of property.

The Landlord shall be responsible for all loss or damage to personal property (including but not limited to materials, equipment, tools and supplies), owned or rented, by the Landlord.

6.2 Other Terms of Insurance. The Landlord will furnish the City of Chicago, Department of Fleet and Facility Management, Real Estate Management, 30 North LaSalle Street, Room 300, Chicago, Illinois 60602, original Certificates of Insurance evidencing the required coverage to be in force on the date of this Lease, and Renewal Certificates of Insurance, or such similar evidence, if the coverages have an expiration or renewal date occurring during the term of this Lease. The Landlord shall submit evidence on insurance prior to Lease award. The receipt of any certificates does not constitute agreement by the Tenant that the insurance requirements in the Lease have been fully met or that the insurance polices indicated on the certificate are in compliance with all Lease requirements. The failure of the Tenant to obtain certificates or other insurance evidence from Landlord shall not be deemed to be a waiver by the Tenant. The Landlord shall advise all insurers of the Lease provisions regarding insurance. Non-conforming insurance shall not relieve Landlord of its obligation to provide Insurance as specified herein. Nonfulfillment of the insurance conditions may constitute a violation of the Lease, and the Tenant retains the right to terminate the Lease until proper evidence of insurance is provided.

The insurance shall provide for 60 days prior written notice to be given to the Tenant in the event coverage is substantially changed, canceled, or non-renewed.

Any and all deductibles or self insured retentions on referenced insurance coverages shall be borne by Landlord.

The Landlord agrees that insurers shall waive their rights of subrogation against the City of Chicago its employees, elected officials, agents or representatives.

The Landlord expressly understands and agrees that any coverages and limits furnished by Landlord shall in no way limit the Landlord's liabilities and responsibilities specified within the Lease documents or by law.

The Landlord expressly understands and agrees that any insurance or self insurance programs maintained by the City of Chicago shall apply in excess of and not contribute to insurance provided by the Landlord under the Lease.

The required insurance shall not be limited by any limitations expressed in the indemnification language herein or any limitation placed on the indemnity therein given as a matter of law.

The City of Chicago Office of Risk Management maintains the right to reasonably modify, delete, alter or change these requirements.

6.3 Mutual Indemnification. Landlord and Tenant (subject to any allocation of adequate appropriations and other applicable legislative procedures, requirements, and approvals) shall indemnify and hold each other harmless against all liabilities, judgment costs, damages, and expenses which may accrue against, be charged to, or be recovered from either party by reason of any negligent performance of or failure to perform any of their obligations under this Lease.

SECTION 7. DAMAGE OR DESTRUCTION

7.1 Damage or Destruction. If the Premises are damaged or destroyed by fire or other casualty to such an extent that Tenant cannot continue to occupy or conduct Tenant's normal business therein, or if the Premises do not meet all applicable building and fire code provisions and are therefore rendered untenantable, Tenant shall have the option to declare this Lease terminated as of the date of such damage, destruction, or determination by giving Landlord written notice to such effect. If Tenant exercises this option, the rent shall be apportioned as of the date of such damage, destruction, or determination and Landlord shall forthwith repay to Tenant all prepaid rent.

SECTION 8. CONFLICT OF INTEREST AND GOVERNMENTAL ETHICS

8.1 Conflict of Interest. No official or employee of the City of Chicago, nor any member of any board, commission or agency of the City of Chicago, shall have any financial interest (as directed in Chapter 2-156 of the Municipal Code of Chicago), either direct or indirect, in the Premises or in this Lease; nor shall any such official, employee, or member participate in making or in any way attempt to use his or her position to influence any governmental decision or action with respect to this Lease.

8.2 Duty to Comply with Governmental Ethics Ordinance. Landlord and Tenant shall comply with Chapter 2-156 of the Municipal Code of Chicago, "Governmental Ethics," including but not limited to section 2-156-120, which states that no payment, gratuity, or offer of employment shall be made in connection with any City of Chicago contract as an inducement for

the award of that contract or order. Any contract negotiated, entered into, or performed in violation of any of the provisions of Chapter 2-156 shall be voidable as to the City of Chicago.

SECTION 9. HOLDING OVER

9.1 Holding Over. Any holding over by Tenant shall be construed to be a tenancy from month to month only beginning on January 1, 2017 and the rent shall be at the same rate as set forth in Section 3.1(c) of this Lease. During any holding over, all other provisions of this Lease shall remain in full force and effect.

SECTION 10. MISCELLANEOUS

10.1 Notice. All notices, demands and requests which may be or are required to be given demanded or requested by either party to the other shall be in writing. All notices, demands and requests by Landlord to Tenant shall be delivered by national overnight courier or shall be sent by United States registered or certified mail, return receipt requested, postage prepaid addressed to Tenant as follows:

City of Chicago
Department of Fleet and Facility Management
Office of Real Estate Management
30 North LaSalle – Room 300
Chicago, Illinois 60602

or at such other place as Tenant may from time to time designate by written notice to Landlord and to Tenant at the Premises. All notices, demands, and requests by Tenant to Landlord shall be delivered by a national overnight courier or shall be sent by United States registered or certified mail, return receipt requested, postage prepaid, addressed to Landlord as follows:

4150 Partnership
James L. Waner / Linda A. Waner
10150 Virginia Avenue, Unit "J"
Chicago Ridge, Illinois 60415

or at such other place as Landlord may from time to time designate by written notice to Tenant. Any notice, demand or request which shall be served upon Landlord by Tenant, or upon Tenant by Landlord, in the manner aforesaid, shall be deemed to be sufficiently served or given for all purposes hereunder at the time such notice, demand or request shall be mailed.

10.2 Partial Invalidity. If any covenant, condition, provision, term or agreement of this Lease shall, to any extent, be held invalid or unenforceable, the remaining covenants, conditions, provisions, terms and agreements of this Lease shall not be affected thereby, but each covenant, condition, provision, term or agreement of this Lease shall be valid and in force to the fullest extent permitted by law.

10.3 Governing Law. This Lease shall be construed and be enforceable in accordance with the laws of the State of Illinois without reference to its conflicts of laws principles. Landlord waives any objection to the venue of any action filed in any court situated in the jurisdiction in which the Premises are located.

10.4 Entire Agreement. All preliminary and contemporaneous negotiations are merged into and incorporated in this Lease. This Lease contains the entire agreement between the parties and shall not be modified or amended in any manner except by an instrument in writing executed by the parties hereto.

10.5 Captions and Section Numbers. The captions and section numbers appearing in this Lease are inserted only as a matter of convenience and in no way define, limit, construe or describe the scope or intent of such sections of this Lease nor in any way affect this Lease.

10.6 Binding Effect of Lease. The covenants, agreements, and obligations contained in this Lease shall extend to, bind, and inure to the benefit of the parties hereto and their legal representatives, heirs, successors, and assigns.

10.7 Time is of the Essence. Time is of the essence of this Lease and of each and every provision hereof.

10.8 No Principal/Agent or Partnership Relationship. Nothing contained in this Lease shall be deemed or construed by the parties hereto nor by any third party as creating the relationship of principal and agent or of partnership or of joint venture between the parties hereto.

10.9 Authorization to Execute Lease. The parties executing this Lease hereby represent and warrant that they are the duly authorized and acting representatives of Landlord and Tenant respectively and that by their execution of this Lease, it became the binding obligation of Landlord and Tenant respectively, subject to no contingencies or conditions except as specifically provided herein.

10.10 Termination of Lease. Tenant shall have the right to terminate this Lease in its entirety for any reason without prepayment or penalty by providing Landlord with ninety (90) days prior written notice any time after December 31, 2014.

10.11 Federal and State Funding. The rental payments due under this Lease are derived from funds originating with the State and Federal governments. If the State or Federal governments do not provide funding for this Lease and, as a result, Tenant is unable to pay the sums required to be paid under this Lease, Tenant may terminate this Lease with forty-five (45) days written notice delivered to Landlord. Tenant shall, however, be responsible for its pro-rated share of the rent up to and inclusive of the last day of Tenant's occupancy of the Premises.

10.12 Force Majeure. When a period of time is provided in this Lease for either party to do or perform any act or thing, the party shall not be liable or responsible for any delays due to strikes, lockouts, casualties, acts of God, wars, governmental regulation or control, and other

causes beyond the reasonable control of the party, and in any such event the time period shall be extended for the amount of time the party is so delayed.

10.13 Condemnation. If the whole or any substantial part of the Premises are taken or condemned by any competent authority for any public use or purpose, or if any adjacent property or street shall be so condemned or improved in such a manner as to require the use of any part of the Premises, the term of this Lease shall, at the option of Landlord or the condemning authority, be terminated upon, and not before, the date when possession of the part so taken shall be required for such use or purpose, and Landlord shall be entitled to receive the entire award without apportionment with Tenant. Rent shall be apportioned as of the date of Tenant's vacating the Premises as the result of said termination.

10.14 No Brokers. The Department of Fleet and Facility Management does not use brokers, tenant representatives, or other finders. Landlord does not use brokers, landlord representatives, or other finders. Tenant warrants to Landlord that no broker, landlord or tenant representative, or other finder (a) introduced Tenant to Landlord, (b) assisted Tenant in the negotiation of this Lease, or (c) dealt with Tenant on Tenant's behalf in connection with the Premises or this Lease. Landlord warrants to Tenant that no broker, landlord or tenant representative, or other finder (a) introduced Landlord to Tenant, (b) assisted Landlord in the negotiation of this Lease, or (c) dealt with Landlord on Landlord's behalf in connection with the Premises or this Lease. Under no circumstances shall Tenant make any payments due hereunder to any broker(s) or other purported Tenant representative(s). Under no circumstances shall Landlord make any payments due hereunder to any broker(s) or purported Landlord representative(s).

10.15 Amendments. From time to time, the parties hereto may administratively amend this Lease with respect to any provisions reasonably related to Tenant's use of the Premises and/or Landlord's administration of this Lease. Provided, however, that such amendment(s) shall not serve to extend the Term hereof nor serve to otherwise materially alter the essential provisions contained herein. Such amendment(s) shall be in writing, shall establish the factual background necessitating such alteration, shall set forth the terms and conditions of such modification, and shall be duly executed by both Landlord and Tenant. Such amendment(s) shall only take effect upon execution by both parties. Upon execution, such amendment(s) shall become a part of this Lease and all other provisions of this Lease shall otherwise remain in full force and effect.

10.16 Prior Lease. Tenant has leased and occupied the Premise under a Lease dated November 26, 2008 (the "Prior Lease"). Landlord and Tenant each acknowledge and agree that the other party has performed all obligations under the Prior Lease and that neither party has any claims against the other with respect to the Prior Lease. Upon execution of this Lease, the Prior Lease shall become null and void and of no further force or effect.

SECTION 11. ADDITIONAL RESPONSIBILITIES OF LANDLORD

11.1 Site Improvements. Within ninety (90) days of the Effective Date, Landlord, at Landlord's sole cost and expense, shall perform the following site repairs and improvements:

a. Sealcoat and re-stripe the parking lot.

b. Provide exterior paint for Tenant's graffiti crew to paint all exterior walls as needed to cover graffiti.

c. Repaint the WIC section where reasonably necessary in a color selected in writing by the Tenant's Commissioner of the Department of Health or his/her designee.

d. Repaint the mental health section where reasonably necessary in a color selected in writing by the Tenant's Commissioner of the Department of Health or his/her designee.

e. Replace floor tiles behind the staff counter in the WIC reception area.

f. Replace the staff counter in the WIC reception area.

g. Replace any damaged floor tiles, trim, and baseboards throughout the Premises including, but not limited to, restrooms.

h. Replace any missing or damaged electrical outlet caps throughout Premises including, but not limited to, restrooms.

i. Clean all vents through the Premises.

j. Steam clean all carpeting throughout the Premises including, but not limited to, all staff offices.

k. Wax all non-carpeted floors throughout the Premises.

11.2 Pest Control. Landlord shall provide and pay for pest control services whenever necessary. Notwithstanding the foregoing, Landlord shall not be responsible for such services where Tenant is negligent in maintaining reasonable sanitary standards at the Premises.

11.3 Scavenger Services. Landlord shall provide and pay for scavenger services. Tenant shall be responsible for appropriate removal and disposal of any medical wastes.

11.4 Water Service. Landlord shall provide and pay for water services to the Premises.

11.5 Plumbing. Landlord shall maintain plumbing in good operable condition, excluding damage caused by acts of vandalism or negligence attributable to Tenant, Tenant's agents or Tenant's clients.

11.6 Maintenance. Landlord shall provide, at Landlord's expense, any and all engineering service for maintenance of the exterior and interior of the Premises, including, but not limited to, all roof, structural, mechanical, and electrical components. Engineering service as

used herein shall not be construed to mean cleaning, washing, sweeping of any kind, moving of furniture, or replacing of interior light bulbs, etc. Maintenance shall refer strictly to service for the maintenance of the mechanical components of the building and paved parking lot.

11.7 Ballasts. Landlord shall provide and replace, at Landlord's expense, any ballasts when necessary.

11.8 Air-Conditioning. Landlord shall provide air-conditioning to the Premises whenever air-conditioning shall be necessary and/or required for the comfortable occupancy of the Premises. Landlord shall maintain the air-conditioning equipment in good operable condition, excluding damage caused by acts of vandalism from Tenant or any of its agents or clients. Landlord understands that proper cooling is critical to operations as the Premises may at times be used as a cooling center by Tenant for the public.

11.9 Heat. Landlord shall provide heat to the Premises whenever heat shall be necessary and/or required for the comfortable occupancy of the Premises. Landlord shall maintain the heating equipment in good operable condition, excluding damage caused by acts of vandalism from Tenant or any of its agents or clients. Landlord understands that proper heating is critical to operations as the Premises may at times be used as a warming center by Tenant for the public.

11.10 Fire Extinguishers. Landlord shall provide and maintain fire extinguishers as required by code in the Premises at all times. Landlord shall not be responsible for replacement of vandalized or stolen fire extinguishers. Tenant shall be responsible for replacement of vandalized or stolen fire extinguishers

11.11 Snow Removal. Landlord shall provide prompt removal of snow and ice from the parking lot and from sidewalk which immediately adjoining the Premises.

11.12 Roof. Landlord shall maintain roof in watertight condition.

11.13 Spot Painting. Landlord shall professionally spot paint the Premises on an as-needed basis.

11.14 Exterior Light Bulb Replacement. Landlord shall replace any exterior light bulbs and parking lot light bulbs.

11.15 Replacement of Air Filters. Landlord shall replace air filters on a quarterly basis or whenever necessary.

11.16 Unauthorized Improvements. Any improvements to the Premises effectuated by Landlord on Tenant's behalf shall only be performed upon written approval and Notice to Proceed from the Commissioner of the Department of Fleet and Facility Management. Approval from any other department(s), other employee(s) of the Department of Fleet and Facility Management, or anyone acting, or claiming to act, on Tenant's behalf shall be deemed invalid and of no force or effect.

11.17 Repairs for Emergencies. In the event of an emergency where further delay would lead to material loss or significant damage to the Premises and provided such emergency is caused by the negligence, vandalism, or misuse of the Premises or equipment therein by Tenant's employees, invitees, agents, or Tenant's contractors, Landlord may make such emergency repairs subject to full reimbursement to Landlord by Tenant of costs associated with such emergency repairs excluding any overhead and/or profit.

11.18 Economic Disclosure Statement Affidavit ("EDS") Updates. Landlord shall provide Tenant with any material updates to the information previously submitted in Landlord's Economic Disclosure Statement and Affidavit ("EDS"). Tenant may also request such updates from time to time. Tenant reserves the right to withhold rental payments under this Lease in the event Landlord fails to provide such updates. Landlord's Failure to provide such information on a timely basis shall constitute a default under this Lease.

SECTION 12. ADDITIONAL RESPONSIBILITIES OF TENANT

12.1 Plate Glass. Tenant shall replace any broken or damaged plate glass on the Premises which is not caused by acts or negligence of Landlord.

12.2 Graffiti Removal. Tenant warrants that while Landlord shall repaint the Premises exterior pursuant to Section 11.1 hereinabove, Landlord is not responsible for subsequent removal of graffiti.

12.3 Custodial Services. Tenant shall provide and pay for nightly custodial services which shall be construed as cleaning, washing, emptying wastepaper baskets, replacement of interior light bulbs, and sweeping.

12.4 Tenant Signage. Tenant reserves the right to install and maintain appropriate signage on the front exterior of the Premises provided that such signage complies with any applicable laws.

12.5 Surrender of Premises at Termination. Upon the termination of this Lease, Tenant shall surrender the Premises to the Landlord in a comparable condition to the condition of the Premises at the beginning of this Lease, with normal wear and tear excepted.

12.6 Rental Signs. Tenant will allow Landlord install rental signs not to exceed 2' x 2' in size within the Premises during the last six (6) months of the Term and during any holding over.

12.7 Security Service. Tenant shall pay for monthly alarm service, if necessary as determined by Tenant.

12.8 Illegal Activity. Tenant, or any of its agents or employees, shall not perform or permit any practice that is injurious to the Premises or unreasonably disturbs other Tenants, is illegal, or increases the rate of insurance on the Premises.

12.9 Hazardous Materials. Tenant shall keep out of Premises materials which cause a fire hazard or safety hazard and Tenant shall comply with reasonable requirements of Landlord's fire insurance carrier. Tenant shall be responsible for appropriate removal and disposal of any medical wastes.

12.10 Repairs for Tenant Negligence, Vandalism, or Misuse. Subject to approval as set forth herein, Tenant shall assume responsibility for any repairs to the Premises necessitated by the negligence, vandalism, or misuse of the Premises or equipment therein by Tenant's employees, clients, invitees, agents, or contractors. Landlord shall notify Tenant in writing of such damage. At Tenant's option, Tenant may perform such repairs with service providers suitable to Tenant and at Tenant's sole cost without further setoff or deduction. In the alternative, Tenant may direct Landlord in writing to perform said repairs subject to Tenant's full reimbursement to Landlord of all costs associated with such repairs excluding any overhead and/or profit. Any repairs to the Premises effectuated by Landlord under this section shall only be performed by Landlord upon written approval and Notice to Proceed from the Commissioner of the Department of Fleet and Facility Management. Repair approval from any other department(s) or other employee(s) of the Department of Fleet and Facility Management shall be deemed invalid and of no force or effect. Repairs made without said written approval and Notice to Proceed from the Commissioner of the Department of Fleet and Facility Management shall not be reimbursable to Landlord.

SECTION 13. LANDLORD DISCLOSURES AND AFFIRMATIONS

13.1 Business Relationships. Landlord acknowledges (a) receipt of a copy of Section 2-156-030 (b) of the Municipal Code of Chicago, (b) that it has read such provision and understands that pursuant to such Section 2-156-030 (b) it is illegal for any elected official of the Tenant, or any person acting at the direction of such official, to contact, either orally or in writing, any other Tenant official or employee with respect to any matter involving any person with whom the elected Tenant official or employee has a "Business Relationship" (as defined in Section 2-156-080 of the Municipal Code of Chicago), or to participate in any discussion in any City Council committee hearing or in any City Council meeting or to vote on any matter involving the person with whom an elected official has a Business Relationship, and (c) notwithstanding anything to the contrary contained in this Lease, that a violation of Section 2-156-030 (b) by an elected official, or any person acting at the direction of such official, with respect to any transaction contemplated by this Lease shall be grounds for termination of this Lease and the transactions contemplated hereby. Landlord hereby represents and warrants that no violation by Landlord of Section 2-145-030 (b) has occurred with respect to this Lease or the transactions contemplated hereby.

13.2 Patriot Act Certification. Landlord represents and warrants that neither Landlord nor, to the best of Landlord's knowledge, any Affiliate (as hereafter defined) thereof is listed on any of the following lists maintained by the Office of Foreign Assets Control of the U.S. Department of the Treasury, the Bureau of Industry and Security of the U.S. Department of Commerce or their successors, or on any other list of persons or entities with which the Tenant may not do business under any applicable Laws: the Specially Designated Nationals List, the Denied Persons List, the Unverified List, the Entity List and the Debarred List. As used in this

Section, an "Affiliate" shall be deemed to be a person or entity related to Landlord that, directly or indirectly, through one or more intermediaries, controls, is controlled by or is under common control with Landlord, and a person or entity shall be deemed to be controlled by another person or entity, if controlled in any manner whatsoever that results in control in fact by that other person or entity (or that other person or entity and any persons or entities with whom that other person or entity is acting jointly or in concert), whether directly or indirectly and whether through share ownership, a trust, a contract or otherwise.

13.3 Prohibition on Certain Contributions-Mayoral Executive Order No. 2011-4. Landlord agrees that Landlord, any person or entity who directly or indirectly has an ownership or beneficial interest in Landlord of more than 7.5 percent ("Owners"), spouses and domestic partners of such Owners, Landlord's contractors (i.e., any person or entity in direct contractual privity with Landlord regarding the subject matter of this Lease) ("Contractors"), any person or entity who directly or indirectly has an ownership or beneficial interest in any Contractor of more than 7.5 percent ("Sub-owners") and spouses and domestic partners of such Sub-owners (Landlord and all the other preceding classes of persons and entities are together the "Identified Parties"), shall not make a contribution of any amount to the Mayor of the City of Chicago (the "Mayor") or to his political fundraising committee (a) after execution of this Lease by Landlord, (b) while this Lease or any Other Contract (as hereinafter defined) is executory, (c) during the term of this Lease or any Other Contract, or (d) during any period while an extension of this Lease or any Other Contract is being sought or negotiated. This provision shall not apply to contributions made prior to May 16, 2011, the effective date of Executive Order 2011-4.

Landlord represents and warrants that to the best of Landlord's knowledge from the later of (a) May 16, 2011, or (b) the date the Tenant approached Landlord, or the date Landlord approached the Tenant, as applicable, regarding the formulation of this Lease, no Identified Parties have made a contribution of any amount to the Mayor or to his political fundraising committee.

Landlord agrees that it shall not: (a) coerce, compel or intimidate its employees to make a contribution of any amount to the Mayor or to the Mayor's political fundraising committee; (b) reimburse its employees for a contribution of any amount made to the Mayor or to the Mayor's political fundraising committee; or (c) bundle or solicit others to bundle contributions to the Mayor or to his political fundraising committee.

Landlord agrees that the Identified Parties must not engage in any conduct whatsoever designed to intentionally violate this provision or Mayoral Executive Order No. 2011-4 or to entice, direct or solicit others to intentionally violate this provision or Mayoral Executive Order No. 2011-4.

Notwithstanding anything to the contrary contained herein, Landlord agrees that a violation of, non-compliance with, misrepresentation with respect to, or breach of any covenant or warranty under this Lease or violation of Mayoral Executive Order No. 2011-4 constitutes a breach and default under this Lease, and under any Other Contract for which no opportunity to cure will be granted, unless the Tenant, in its sole discretion, elects to grant such an opportunity to cure. Such breach and default entitles the Tenant to all remedies (including, without

limitation, termination for default) under this Lease, and under any Other Contract, at law and in equity. This provision amends any Other Contract and supersedes any inconsistent provision contained therein.

If Landlord intentionally violates this provision or Mayoral Executive Order No. 2011-4 prior to the execution of this Lease, the Tenant may elect to decline to close the transaction contemplated by this Lease.

For purposes of this provision:

(a) "Bundle" means to collect contributions from more than one source, which contributions are then delivered by one person to the Mayor or to his political fundraising committee.

(b) "Other Contract" means any other agreement with the Tenant to which Landlord is a party that is (i) formed under the authority of Chapter 2-92 of the Municipal Code of Chicago; (ii) entered into for the purchase or lease of real or personal property; or (iii) for materials, supplies, equipment or services which are approved or authorized by the City Council.

(c) "Contribution" means a "political contribution" as defined in Chapter 2-156 of the Municipal Code of Chicago, as amended.

(d) Individuals are "domestic partners" if they satisfy the following criteria:

(i) they are each other's sole domestic partner, responsible for each other's common welfare; and

(ii) neither party is married; and

(iii) the partners are not related by blood closer than would bar marriage in the State of Illinois; and

(iv) each partner is at least 18 years of age, and the partners are the same sex, and the partners reside at the same residence; and

(v) two of the following four conditions exist for the partners:

(1) The partners have been residing together for at least 12 months.

(2) The partners have common or joint ownership of a residence.

(3) The partners have at least two of the following arrangements:

(A) joint ownership of a motor vehicle;

(B) joint credit account;

(C) a joint checking account;

(D) a lease for a residence identifying both domestic partners as tenants.

(4) Each partner identifies the other partner as a primary beneficiary in a will.

(e) "Political fundraising committee" means a "political fundraising committee" as defined in Chapter 2-156 of the Municipal Code of Chicago, as amended.

13.4 Waste Ordinance Provisions. In accordance with Section 11-4-1600(e) of the Municipal Code of Chicago, Landlord warrants and represents that it, and to the best of its knowledge, its Contractors and its subcontractors regarding the subject matter of this Lease ("Subcontractors"), have not violated and are not in violation of any provisions of Section 7-28 or Section 11-4 of the Municipal Code (the "Waste Sections"). During the period while this Lease is executory, Landlord's, any general Contractor's or any Subcontractor's violation of the Waste Sections, whether or not relating to the performance of this Lease, constitutes a breach of and an event of default under this Lease, for which the opportunity to cure, if curable, will be granted only at the sole designation of the Chief Procurement Officer. Such breach and default entitles the Tenant to all remedies under this Lease, at law or in equity. This section does not limit Landlord's, its general Contractors' and its Subcontractors' duty to comply with all applicable federal, state, county and municipal laws, statutes, ordinances and executive orders, in effect now or later, and whether or not they appear in this Lease. Non-compliance with these terms and conditions may be used by the Tenant as grounds for the termination of this Lease, and may further affect the Landlord's eligibility for future contract awards.

13.5 Failure to Maintain Eligibility to do Business with Tenant. Failure by Landlord or any controlling person (as defined in Section 1-23-010 of the Municipal Code of Chicago) thereof to maintain eligibility to do business with the City of Chicago as required by Section 1-23-030 of the Municipal Code of Chicago shall be grounds for termination of this Lease and the transactions contemplated thereby. Landlord shall at all times comply with Section 2-154-020 of the Municipal Code of Chicago.

13.6 Cooperation with Office of Inspector General and Legislative Inspector General. It is the duty of Landlord and any bidder, proposer, contractor, subcontractor, and every applicant for certification of eligibility for a Tenant contract or program, and all officers, directors, agents, partners, and employees of any such grantee, subgrantee, bidder, proposer, contractor, subcontractor or such applicant to cooperate with the Legislative Inspector General in any investigation or hearing undertaken pursuant to Chapter 2-55 of the Municipal Code, and to cooperate with the Inspector General in any investigation or hearing undertaken pursuant to Chapter 2-56 of the Municipal Code. Landlord represents and warrants that it understands and will abide by all provisions of Chapter 2-55 and Chapter 2-56 of the Municipal Code and that Landlord will inform its Contractors and Subcontractors of this provision and include a provision requiring their compliance with such Chapters 2-55 and 2-56 in any written agreement between Landlord and its Contractors and Subcontractors.

13.7 *Shakman* Prohibitions.

(i) The Tenant is subject to the May 31, 2007 Order entitled "Agreed Settlement Order and Accord" (the "Shakman Accord") and the August 16, 2007 "City of Chicago Hiring Plan" (the "City Hiring Plan") entered in Shakman v. Democratic Organization of Cook County, Case No 69 C 2145 (United States District Court for the Northern District of Illinois). Among other things, the Shakman Accord and the City Hiring Plan prohibit the Tenant from hiring persons as governmental employees in non-exempt positions on the basis of political reasons or factors.

(ii) Landlord is aware that Tenant policy prohibits Tenant employees from directing any any individual to apply for a position with Landlord, either as an employee or as a subcontractor, and from directing Landlord to hire any individual as an employee or as a subcontractor. Accordingly, Landlord must follow its own hiring and contracting procedures, without being influenced by Tenant or Tenant employees. Any and all personnel provided by Landlord under this Sub-Lease are employees or subcontractors of Landlord, not employees of the City of Chicago. This Sub-Lease is not intended to and does not constitute, create, give rise to, or otherwise recognize an employer-employee relationship of any kind between the Tenant and any personnel provided by Landlord.

(iii) Landlord will not condition, base, or knowingly prejudice or affect any term or term or aspect to the employment of any personnel provided under this Sub-Lease, or offer employment to any individual to provide services under this Sub-Lease, based upon or because of any political reason or factor, including, without limitation, any individual's political affiliation, membership in a political organization or party, political support or activity, political financial contributions, promises of such political support, activity or financial contributions, or such individual's political sponsorship or recommendation. For purposes of this Sub-Lease, a political organization or party is an identifiable group or entity that has as its primary purpose the support of or opposition to candidates for elected public office. Individual political activities are the activities of individual persons in support of or in opposition to political organizations or parties or candidates for elected public office.

(iv) In the event of any communication to Landlord by a Tenant employee or Tenant official in violation of Section 13.7, or advocating a violation of Section 13.7, Landlord will, as soon as is reasonably practicable, report such communication to the Hiring Oversight Section of the Tenant's Office of the Inspector General ("IGO Hiring Oversight"), and also to the head of the relevant Tenant department utilizing services provided under this Lease. Landlord will also cooperate with any inquiries by IGO Hiring Oversight or the *Shakman* Monitor's Office related to the contract.

IN WITNESS WHEREOF, the parties have executed this Lease as of the Effective Date.

LANDLORD:

Marquette Bank, not personally but as successor trustee to Garfield Ridge Trust and Savings Bank under Trust Agreement dated June 1, 1988 and known as Trust #88-6-2

By: _____

Its: _____

4150 PARTNERSHIP, an Illinois General Partnership

By: _____
JAMES L. WANER – General Partner

TENANT:

CITY OF CHICAGO,
an Illinois municipal corporation and home rule unit of government

DEPARTMENT OF FLEET AND FACILITY MANAGEMENT

By: _____
Commissioner

DEPARTMENT OF PUBLIC HEALTH

By: _____
Commissioner

APPROVED AS TO FORM AND LEGALITY:
DEPARTMENT OF LAW

By: _____
Deputy Corporation Counsel
Real Estate Division

COMMITTEE ON HUMAN RELATIONS.

CALL ON PRESIDENT BARACK OBAMA TO IMPOSE MORATORIUM ON DEPORTATION OF PARENTS WITH U.S. CITIZEN OR DREAM ACT ELIGIBLE CHILDREN.

[R2013-695]

The Committee on Human Relations submitted the following report:

CHICAGO, October 16, 2013.

To the President and Members of the City Council:

Your Committee on Human Relations, for which a meeting was held October 3, 2013, having under consideration a resolution introduced by Alderman Solis (25th Ward) and Alderman Moreno (1st Ward), calling on President Barack Obama to impose a moratorium on deportations that separate families with U.S. citizen or Dream Act eligible children, begs leave to recommend that Your Honorable Body do *Adopt* this resolution.

This recommendation was concurred in by a voice vote of all committee members present, with no dissenting votes.

Respectfully submitted,

(Signed) ARIEL REBOYRAS,
Chairman.

On motion of Alderman Reboyras, the committee's recommendation was *Concurred In* and the said proposed resolution was *Adopted* by yeas and nays as follows:

Yeas -- Aldermen Moreno, Fioretti, Dowell, Burns, Hairston, Sawyer, Holmes, Harris, Beale, Balcer, Cárdenas, Quinn, Burke, Foulkes, Thompson, Thomas, Lane, O'Shea, Cochran, Brookins, Muñoz, Zalewski, Chandler, Solis, Maldonado, Burnett, Ervin, Graham, Reboyras, Suarez, Waguespack, Mell, Austin, Colón, Sposato, Mitts, Cullerton, Laurino, P. O'Connor, M. O'Connor, Reilly, Smith, Tunney, Arena, Cappleman, Pawar, Osterman, Moore, Silverstein -- 49.

Nays -- None.

Alderman Balcer moved to reconsider the foregoing vote. The motion was lost.

The following is said resolution as adopted:

WHEREAS, There are over five million children under the age of 18 who have one or more undocumented parents in the United States, thousands of whom reside in the City of Chicago; and

WHEREAS, Eighty percent of these are U.S. citizens and the remaining are legal permanent residents or young people brought to this nation as children; and

WHEREAS, Many of these mixed status families include one spouse who is a U.S. citizen or legal permanent resident so that the deportation of a spouse threatens the very bonds of marriage and the covenant made between two people to raise these children in love and commitment; and

WHEREAS, These young people suffer lack of access to childcare centers, equal educational opportunities, health care, adequate housing and employment training because of the status of their parents and are more likely to live in poverty than other children; and

WHEREAS, These children represent a significant sector of the future citizenry and workforce of the United States and their lack of equal access to education, health care and full participation in activities that prepare other young people for citizenship and work is harmful to the progress of the nation; and

WHEREAS, It is now indicated that undocumented persons with U.S. citizen or Dream Act eligible children are not likely to voluntarily leave this nation, perpetuating a life in the shadows for these young people and, moreover, that in spite of the difficulties, these mixed status families have a much higher percentage of stable two person head of families than the national average; and

WHEREAS, U.S. citizen children being de facto deported with their undocumented parents, being raised in another country and then returning to this country to reclaim their rights as citizens without having had adequate educational opportunities, will create a permanent underclass in this country; and

WHEREAS, We recognize and uphold the right to be raised with the love and support of a unified family as a fundamental human right, without the constant fear that that family will be taken from you, without which right these five million young people are denied the human rights, dignity and equal protection under the law afforded their peers; and

WHEREAS, The United States has recognized the injustice of separating families and denying children the Right to Family in both the mistreatment of indigenous populations and in the institution of slavery and has legislated measures to alleviate the consequences of these our historical violations of basic human rights; and

WHEREAS, The Right to Family of U.S. citizen children is currently being litigated in the Federal Courts of the United States, and is therefore an unresolved issue; and

WHEREAS, The Congress of the United States has as yet failed to resolve and find a solution to the status of 11 million undocumented persons and their mixed status families, brought about by the nation's permissive exploitation of undocumented labor for decades, a permissive exploitation which allowed the United States to remain competitive in the global economy and which retained businesses that otherwise would have collapsed or moved out of the country, and which provided substantial support to this nation's troubled social security system; and

WHEREAS, The Congressional Hispanic Caucus has petitioned the President of the United States to impose a moratorium on deportations that separate families until such time as the Congress is able to pass legislation that fixes our broken immigration system; and

WHEREAS, The Department of Homeland Security has provided the President with a memorandum outlining his powers to alleviate the crisis faced by the five million children with undocumented parents through administrative actions; and

WHEREAS, Three undocumented youth, all who grew up in the United States, crossed the border into (Mexico, and have been detained at the border while attempting to return home to the United States with six other deportees, known as the DREAM 9, to reunite with their families on Monday June 22, 2013 to highlight the injustice of 1.7 million deportations, family separations, and the right of those deported to reunite with their families; and

WHEREAS, The Mayor and City Council of Chicago have debated this issue and have gone on record in support of a moratorium that prevents the separation of families; and

WHEREAS, Since the passing of this resolution a majority consensus in the nation to stop these massive and unjust deportations has been demonstrated in various ways, and a proposed bipartisan bill for comprehensive immigration reform has been passed in the U.S. Senate; and

WHEREAS, Homeland Security has increased the practice of "silent workplace raids" by auditing the employment records of private and not-for-profit corporations, forcing out undocumented employees who, according to the proposal before the Senate, will have to show this very employment to qualify to legalize themselves and their families; now, therefore,

Be It Resolved, That the Mayor and City Council of Chicago call on the President of the United States to use his executive powers to stop the deportations of the parents of the estimated 5.1 million U.S. citizen children or Dream Act eligible children immediately in order to afford these children fundamental human rights and equal rights under the law until the debate on immigration reform is resolved in Congress and a new bill is signed into law by the President; and

Be It Further Resolved, That the Mayor and City Council of Chicago further calls on the President of the United States to extend the deferment application process now offered to "dreamers" to their parents and the parents of U.S. citizen children; and

Be It Further Resolved, That the Mayor and the City Council of Chicago further call on the President of the United States to bring home the DREAM 9 and to provide a pathway for the 1.7 million deported to reunite with their families; and

Be It Further Resolved, That the Mayor and City Council of Chicago call on Homeland Security to suspend its practice of auditing employee records until the above mentioned debate on immigration reform is resolved and a bill signed into law; and

Be It Further Resolved, That the Mayor and City Council of Chicago urge the members of both parties in the House of Representatives to develop and pass a bipartisan bill of their own so that the process of reconciliation with the Senate bill can go forward; and

Be It Further Resolved, That a copy of this resolution be provided to the President of the United States and that the citizen son of Elvira, Saul Arellano, will deliver the resolution on behalf of the Chicago City Council Latino Caucus to the White House on Wednesday July 24, 2013.

COMMITTEE ON LICENSE AND CONSUMER PROTECTION.

AMENDMENT OF SECTION 4-60-022 OF MUNICIPAL CODE BY DELETING SUBSECTION 40.3(a) TO ALLOW ISSUANCE OF ADDITIONAL ALCOHOLIC LIQUOR LICENSES ON PORTION OF N. CLARK ST.

[O2013-6107]

The Committee on License and Consumer Protection submitted the following report:

CHICAGO, October 16, 2013.

To the President and Members of the City Council:

Your Committee on License and Consumer Protection, having under consideration an ordinance introduced by Alderman Patrick O'Connor (which was referred on

September 11, 2013), to amend the Municipal Code of Chicago by lifting subsection 4-60-022 (40.3(a)) to allow the issuance of additional alcoholic liquor licenses on portion of North Clark Street, begs leave to recommend that Your Honorable Body *Pass* the ordinance which is transmitted herewith.

This recommendation was concurred in by a viva voce vote of the members of the committee on September 25, 2013.

Respectfully submitted,

(Signed) EMMA MITTS,
Chairman.

On motion of Alderman Mitts, the said proposed ordinance transmitted with the foregoing committee report was *Passed* by yeas and nays as follows:

Yeas -- Aldermen Moreno, Fioretti, Dowell, Burns, Hairston, Sawyer, Holmes, Harris, Beale, Balcer, Cárdenas, Quinn, Burke, Foulkes, Thompson, Thomas, Lane, O'Shea, Cochran, Brookins, Muñoz, Zalewski, Chandler, Solis, Maldonado, Burnett, Ervin, Graham, Reboyras, Suarez, Waguespack, Mell, Austin, Colón, Sposato, Mitts, Cullerton, Laurino, P. O'Connor, M. O'Connor, Reilly, Smith, Tunney, Arena, Cappleman, Pawar, Osterman, Moore, Silverstein -- 49.

Nays -- None.

Alderman Balcer moved to reconsider the foregoing vote. The motion was lost.

The following is said ordinance as passed:

Be It Ordained by the City Council of the City of Chicago:

SECTION 1. Section 4-60-022 of the Municipal Code of Chicago is hereby amended by deleting the language struck through, as follows:

4-60-022 Restrictions On Additional Licenses.

Subject to the provisions of subsection 4-60-021 (c), no additional license shall be issued for the sale of alcoholic liquor, for consumption on the premises within the following areas:

(Omitted text is unaffected by this ordinance.)

4-60-022 ~~(40.3(a)) On the west side of Clark Street, from Devon Avenue to Wallen Avenue.~~

(Omitted text is unaffected by this ordinance.)

SECTION 2. This ordinance shall be in force and effect upon passage and approval.

AMENDMENT OF SECTION 4-60-022 OF MUNICIPAL CODE BY ADDING NEW SUBSECTION 43.66 TO DISALLOW ISSUANCE OF ADDITIONAL ALCOHOLIC LIQUOR LICENSES ON PORTION OF N. HALSTED ST.

[O2013-6119]

The Committee on License and Consumer Protection submitted the following report:

CHICAGO, October 16, 2013.

To the President and Members of the City Council:

Your Committee on License and Consumer Protection, having under consideration an ordinance introduced by Alderman Michele Smith (which was referred on September 11, 2013), to amend Section 4-60-022 of the Municipal Code of Chicago to disallow the issuance of additional alcoholic liquor licenses on portion of North Halsted Street, begs leave to recommend that Your Honorable Body *Pass* the ordinance which is transmitted herewith.

This recommendation was concurred in by a viva voce vote of the members of the committee on September 25, 2013.

Respectfully submitted,

(Signed) EMMA MITTS,
Chairman.

On motion of Alderman Mitts, the said proposed ordinance transmitted with the foregoing committee report was *Passed* by yeas and nays as follows:

Yeas -- Aldermen Moreno, Fioretti, Dowell, Burns, Hairston, Sawyer, Holmes, Harris, Beale, Balcer, Cárdenas, Quinn, Burke, Foulkes, Thompson, Thomas, Lane, O'Shea, Cochran, Brookins, Muñoz, Zalewski, Chandler, Solis, Maldonado, Burnett, Ervin, Graham, Reboyras, Suarez, Waguespack, Mell, Austin, Colón, Sposato, Mitts, Cullerton, Laurino, P. O'Connor, M. O'Connor, Reilly, Smith, Tunney, Arena, Cappleman, Pawar, Osterman, Moore, Silverstein -- 49.

Nays -- None.

Alderman Balcer moved to reconsider the foregoing vote. The motion was lost.

The following is said ordinance as passed:

Be It Ordained by the City Council of the City of Chicago:

SECTION 1. The City Council finds that the areas described in Section 2 of this ordinance are adversely affected by the over-concentration of businesses licensed to sell alcoholic liquor within and near the areas.

SECTION 2. Section 4-60-022 of the Municipal Code of Chicago is hereby amended by inserting the underscored language as a new subsection 4-60-022 (43.66), as follows:

4-60-22 Restrictions On Additional Licenses.

Subject to the provisions of subsection 4-60-021(c), no additional license shall be issued for the sale of alcoholic liquor, for consumption on the premises within the following areas:

(Omitted text is unaffected by this ordinance.)

(43.66) On Halsted Street, from Webster Avenue to Fullerton Avenue.

(Omitted text is unaffected by this ordinance.)

SECTION 3. This ordinance shall be in full force and effect from and after its passage and publication.

AMENDMENT OF SECTION 4-60-023 OF MUNICIPAL CODE BY ADDING NEW SUBSECTIONS 9.347 THROUGH 9.432 TO DISALLOW ISSUANCE OF ADDITIONAL PACKAGE GOODS LICENSES ON PORTIONS OF VARIOUS PUBLIC WAYS WITHIN 9TH WARD.

[O2013-7487]

The Committee on License and Consumer Protection submitted the following report:

CHICAGO, October 16, 2013.

To the President and Members of the City Council:

Your Committee on License and Consumer Protection, having under consideration an ordinance introduced by Alderman Anthony Beale (which was referred on September 11, 2013), to amend Section 4-60-023 of the Municipal Code of Chicago to disallow the issuance of additional package goods licenses in portions of the 9th Ward, begs leave to recommend that Your Honorable Body *Pass* the ordinance which is transmitted herewith.

This recommendation was concurred in by a viva voce vote of the members of the committee on September 25, 2013.

Respectfully submitted,

(Signed) EMMA MITTS,
Chairman.

On motion of Alderman Mitts, the said proposed ordinance transmitted with the foregoing committee report was *Passed* by yeas and nays as follows:

Yeas -- Aldermen Moreno, Fioretti, Dowell, Burns, Hairston, Sawyer, Holmes, Harris, Beale, Balcer, Cárdenas, Quinn, Burke, Foulkes, Thompson, Thomas, Lane, O'Shea, Cochran, Brookins, Muñoz, Zalewski, Chandler, Solis, Maldonado, Burnett, Ervin, Graham, Reboyras, Suarez, Waguespack, Mell, Austin, Colón, Sposato, Mitts, Cullerton, Laurino, P. O'Connor, M. O'Connor, Reilly, Smith, Tunney, Arena, Cappleman, Pawar, Osterman, Moore, Silverstein -- 49.

Nays -- None.

Alderman Balcer moved to reconsider the foregoing vote. The motion was lost.

The following is said ordinance as passed:

Be It Ordained by the City Council of the City of Chicago:

SECTION 1. The City Council finds that the areas described in Section 2 of this ordinance are adversely affected by the over-concentration of businesses licensed to sell alcoholic liquor within and near the areas.

SECTION 2. Section 4-60-023 of the Municipal Code of Chicago is hereby amended by inserting the underscored language as new subsections 4-60-023 (9.347) through (9.432), as follows:

4-60-022 Restrictions On Additional Package Goods Licenses.

Subject to the provisions of subsection 4-60-021(c), no additional package goods license shall be issued for any premises located within the following areas:

(Omitted text is unaffected by this ordinance.)

(9.347) On 95th Street, from State Street to Michigan Avenue.

(9.348) On 95th Street, from Michigan Avenue to Prairie Avenue.

(9.349) On 95th Street, from Prairie Avenue to Calumet Avenue.

(9.350) On 95th Street, from Calumet Avenue to Vernon Avenue.

(9.351) On 95th Street, from Vernon Avenue to Rhodes Avenue.

(9.352) On 95th Street, from Rhodes Avenue to Champlain Avenue.

(9.353) On 95th Street, from Champlain Avenue to where 95th Street intersects Cottage Grove Avenue east of the railroad tracks.

(9.354) On 94th Street, from State Street to Michigan Avenue.

(9.355) On 94th Street, from Michigan Avenue to Prairie Avenue.

(9.356) On 94th Street, from Prairie Avenue to Calumet Avenue.

(9.357) On 94th Street, from Calumet Avenue to Vernon Avenue.

(9.358) On 94th Street, from Vernon Avenue to St. Lawrence Avenue.

(9.359) On 93rd Street, from State Street to Michigan Avenue.

(9.360) On 93rd Street, from Michigan Avenue to Prairie Avenue.

(9.361) On 93rd Street, from Prairie Avenue to Calumet Avenue.

(9.362) On 93rd Street, from Calumet Avenue to Vernon Avenue.

(9.363) On 93rd Street, from Vernon Avenue to St. Lawrence Avenue.

(9.364) On 93rd Street, from St. Lawrence Avenue to Cottage Grove Avenue; and on Lyon Avenue, from 93rd Street to Cottage Grove Avenue; and on Evans Avenue, from 93rd Street to Lyon Avenue.

(9.365) On 92nd Street, from State Street to Michigan Avenue.

(9.366) On 92nd Street, from Michigan Avenue to Forest Avenue.

(9.367) On 92nd Place, from Cottage Grove Avenue to its terminus west of St. Lawrence Avenue.

(9.368) On 92nd Street, from Cottage Grove Avenue to its terminus west of Eberhart Avenue.

(9.369) On 91st Street, from State Street to Indiana Avenue.

(9.370) On 91st Place, from Dr. Martin Luther King, Jr. Drive to St. Lawrence Avenue.

(9.371) On 91st Street, from St. Lawrence Avenue to Dr. Martin Luther King, Jr. Drive.

(9.372) On 90th Street, from State Street to Indiana Avenue.

(9.373) On 90th Street, from Indiana Avenue to Calumet Avenue.

(9.374) On 90th Street, from Calumet Avenue to St. Lawrence Avenue.

(9.375) On 90th Place, from Indiana Avenue to Dr. Martin Luther King, Jr. Drive.

(9.376) On 89th Place, from State Street to its terminus west of Indiana Avenue.

(9.377) On 89th Place, from Indiana Avenue to Calumet Avenue.

(9.378) On 89th Place, from Calumet Avenue to St. Lawrence Avenue.

(9.379) On 89th Street, from State Street to Michigan Avenue.

(9.380) On 89th Street, Michigan Avenue to Prairie Avenue.

(9.381) On 89th Street, from Prairie Avenue to Dr. Martin Luther King, Jr. Drive.

(9.382) On 89th Street, from Dr. Martin Luther King, Jr. Drive to St. Lawrence Avenue.

(9.383) On 89th Place, from Calumet Avenue to St. Lawrence Avenue.

(9.384) On 88th Street, from State Street to Indiana Avenue.

(9.385) On 88th Street, from St. Lawrence Avenue to its terminus west of Calumet Avenue.

(9.386) On 87th Place, from Dr. Martin Luther King, Jr. Drive to St. Lawrence Avenue.

(9.387) On the south side only of 87th Street, from State Street to Michigan Avenue.

(9.388) On the south side only of 87th Street, from Michigan Avenue to Prairie Avenue.

(9.389) On the south side only of 87th Street, from Prairie Avenue to Dr. Martin Luther King, Jr. Drive.

(9.390) On the south side only of 87th Street, from Dr. Martin Luther King, Jr. Drive to St. Lawrence Avenue.

(9.391) On the east side only of State Street, from 94th Street to 92nd Street.

(9.392) On the east side only of State Street, from 92nd Street to 90th Street.

(9.393) On the east side only of State Street, from 89th Place to 89th Street.

(9.394) On the east side only of State Street, from 89th Street to 87th Street.

(9.395) On Wabash Avenue, from 95th Street to 93rd Street.

(9.396) On Wabash Avenue, from 93rd Street to 91st Street; and on Urban Avenue, from Wabash Avenue to its terminus south of 92nd Street.

(9.397) On Wabash Avenue, from 89th Street to 87th Street.

(9.398) On Michigan Avenue, from 95th Street to 93rd Street.

(9.399) On Michigan Avenue, from 93rd Street to 91st Street.

(9.400) On Michigan Avenue, from 89th Street to 87th Street.

(9.401) On Indiana Avenue, from 95th Street to 93rd Street.

(9.402) On Indiana Avenue, from 93rd Street to 91st Street.

(9.403) On Indiana Avenue, from 91st Street to 89th Street.

(9.404) On Indiana Avenue, from 89th Street to 87th Street.

(9.405) On Prairie Avenue, from 95th Street to 93rd Street.

(9.406) On Prairie Avenue, from 93rd Street to Burnside Avenue; and on Williams Avenue, from 92nd Street to its terminus north of 92nd Street.

(9.407) On Forest Avenue, from 95th Street to Burnside Avenue.

(9.408) On Calumet Avenue, from 95th Street to Burnside Avenue.

(9.409) On Burnside Avenue, from Prairie Avenue to Calumet Avenue.

(9.410) On Prairie Avenue, from 89th Street to 90th Place; and on Prairie Avenue, from 89th Street to its terminus north of 89th Street.

(9.411) On Calumet Avenue, from 91st Street to 89th Street.

(9.412) On Calumet Avenue, from 89th Street to 87th Street.

(9.413) On Dr. Martin Luther King, Jr. Drive, from 95th Street to 93rd Street.

(9.414) On Dr. Martin Luther King, Jr. Drive, from 93rd Street to 90th Street.

(9.415) On Dr. Martin Luther King, Jr. Drive, from 90th Street to 89th Street.

(9.416) On Dr. Martin Luther King, Jr. Drive, from 89th Street to 87th Street.

(9.417) On Vernon Avenue, from 95th Street to 93rd Street.

(9.418) On Eberhart Avenue, from 95th Street to 93rd Street.

(9.419) On Rhodes Avenue, from 95th Street to 93rd Street; and on Burnside Avenue, from Dr. Martin Luther King, Jr. Drive to 93rd Street.

(9.420) On Eberhart Avenue, from 91st Street to its terminus south of 92nd Street; and on 91st Street, from Dr. Martin Luther King, Jr. Drive to Calumet Avenue.

(9.421) On Eberhart Avenue, from 87th Street to 88th Street.

(9.422) On Eberhart Avenue, from 88th Street to 89th Street.

(9.423) On Eberhart Avenue, from 89th Street to 90th Street.

(9.424) On St. Lawrence Avenue, from 95th Street to 93rd Street.

(9.425) On St. Lawrence Avenue, from 93rd Street to 92nd Street.

(9.426) On St. Lawrence Avenue, from 92nd Street to 91st Street.

(9.427) On St. Lawrence Avenue, from 91st Street to 89th Place.

(9.428) On St. Lawrence Avenue, from 89th Place to 88th Place.

(9.429) On St. Lawrence Avenue, from 88th Place to 87th Place.

(9.430) On Burnside Avenue, from St. Lawrence Avenue to Cottage Grove Avenue; and on Champlain Avenue, from Burnside Avenue to 95th Street: and on Langley Avenue, from 95th Street to Burnside Avenue; and on Langley Avenue, from 93rd Street to 92nd Street; and on Prairie Avenue, from 87th Street to its terminus south of 87th Street.

(9.431) On the west side only of Cottage Grove Avenue, from 95th Street to 93rd Street.

(9.432) On the west side only of Cottage Grove Avenue, from 93rd Street to 92nd Street.

(Omitted text is unaffected by this ordinance.)

SECTION 3. This ordinance shall be in full force and effect from and after its passage and publication.

AMENDMENT OF SECTION 4-60-023 OF MUNICIPAL CODE BY REPLACING SUBSECTION 11.90 TO DISALLOW ISSUANCE OF ADDITIONAL PACKAGE GOODS LICENSES ON PORTION OF S. HALSTED ST.

[O2013-6154]

The Committee on License and Consumer Protection submitted the following report:

CHICAGO, October 16, 2013.

To the President and Members of the City Council:

Your Committee on License and Consumer Protection, having under consideration an ordinance introduced by Alderman James Balcer (which was referred on September 11, 2013), to amend Section 4-60-023 of the Municipal Code of Chicago to disallow the issuance of additional package goods licenses on portion of South Halsted Street, begs leave to recommend that Your Honorable Body *Pass* the ordinance which is transmitted herewith.

This recommendation was concurred in by a viva voce vote of the members of the committee on September 25, 2013.

Respectfully submitted,

(Signed) EMMA MITTS,
Chairman.

On motion of Alderman Mitts, the said proposed ordinance transmitted with the foregoing committee report was *Passed* by yeas and nays as follows:

Yeas -- Aldermen Moreno, Fioretti, Dowell, Burns, Hairston, Sawyer, Holmes, Harris, Beale, Balcer, Cárdenas, Quinn, Burke, Foulkes, Thompson, Thomas, Lane, O'Shea, Cochran, Brookins, Muñoz, Zalewski, Chandler, Solis, Maldonado, Burnett, Ervin, Graham, Reboyras, Suarez, Waguespack, Mell, Austin, Colón, Sposato, Mitts, Cullerton, Laurino, P. O'Connor, M. O'Connor, Reilly, Smith, Tunney, Arena, Cappleman, Pawar, Osterman, Moore, Silverstein -- 49.

Nays -- None.

Alderman Balcer moved to reconsider the foregoing vote. The motion was lost.

The following is said ordinance as passed:

Be It Ordained by the City Council of the City of Chicago:

SECTION 1. The City Council finds that the areas described in Section 2 of this ordinance are adversely affected by the over-concentration of businesses licensed to sell alcoholic liquor within and near the areas.

SECTION 2. Section 4-60-023 of the Municipal Code of Chicago is hereby amended by replacing subsection 4-60-023 (11.90), which was previously deleted as shown in the *Journal of the Proceedings of the City Council of the City of Chicago* of July 25, 2013, at pages 31347 and 31348, with the following underscored text:

4-60-023 (11.90) On Halsted Street, from 29th Street to 31st Street.

SECTION 3. This ordinance shall be in full force and effect from and after its passage and publication.

AMENDMENT OF SECTION 4-60-023 OF MUNICIPAL CODE BY DELETING SUBSECTIONS 17.251 AND 17.345 TO ALLOW ISSUANCE OF ADDITIONAL PACKAGE GOODS LICENSES ON PORTIONS OF S. ASHLAND AVE.

[O2013-6136]

The Committee on License and Consumer Protection submitted the following report:

CHICAGO, October 16, 2013.

To the President and Members of the City Council:

Your Committee on License and Consumer Protection, having under consideration an ordinance introduced by Alderman Latasha Thomas (which was referred on September 11, 2013), to amend the Municipal Code of Chicago by lifting subsections 4-60-023 (17.251) and (17.345) to allow the issuance of additional package goods licenses on portion of South Ashland Avenue, begs leave to recommend that Your Honorable Body *Pass* the ordinance which is transmitted herewith.

This recommendation was concurred in by a viva voce vote of the members of the committee on September 25, 2013.

Respectfully submitted,

(Signed) EMMA MITTS,
Chairman.

On motion of Alderman Mitts, the said proposed ordinance transmitted with the foregoing committee report was *Passed* by yeas and nays as follows:

Yeas -- Aldermen Moreno, Fioretti, Dowell, Burns, Hairston, Sawyer, Holmes, Harris, Beale, Balcer, Cárdenas, Quinn, Burke, Foulkes, Thompson, Thomas, Lane, O'Shea, Cochran, Brookins, Muñoz, Zalewski, Chandler, Solis, Maldonado, Burnett, Ervin, Graham, Reboyras, Suarez, Waguespack, Mell, Austin, Colón, Sposato, Mitts, Cullerton, Laurino, P. O'Connor, M. O'Connor, Reilly, Smith, Tunney, Arena, Cappleman, Pawar, Osterman, Moore, Silverstein -- 49.

Nays -- None.

Alderman Balcer moved to reconsider the foregoing vote. The motion was lost.

The following is said ordinance as passed:

Be It Ordained by the City Council of the City of Chicago:

SECTION 1. Section 4-60-023 of the Municipal Code of Chicago is hereby amended by deleting the language struck through, as follows:

4-60-023 Restrictions On Additional Licenses.

Subject to the provisions of subsection 4-60-021(c), no additional package goods license shall be issued for any premises located within the following areas:

(Omitted text is unaffected by this ordinance.)

~~(17.251) On South Ashland Avenue, from West 69th Street to West 71st Street.~~

~~(17.345) On Ashland Avenue, from 68th Street to 71st Street.~~

(Omitted text is unaffected by this ordinance.)

SECTION 2. This ordinance shall be in full force and effect from and after its passage and publication.

AMENDMENT OF SECTION 4-60-023 OF MUNICIPAL CODE BY REPLACING SUBSECTIONS 29.2, 29.26 AND 29.49 TO DISALLOW ISSUANCE OF ADDITIONAL PACKAGE GOODS LICENSES ON PORTIONS OF VARIOUS PUBLIC WAYS WITHIN 29TH WARD.

[O2013-6134]

The Committee on License and Consumer Protection submitted the following report:

CHICAGO, October 16, 2013.

To the President and Members of the City Council:

Your Committee on License and Consumer Protection, having under consideration an ordinance introduced by Alderman Deborah Graham (which was referred on September 11, 2013), to amend Section 4-60-023 of the Municipal Code of Chicago to disallow the issuance of additional package goods licenses on portions of the 29th Ward, begs leave to recommend that Your Honorable Body *Pass* the ordinance which is transmitted herewith.

This recommendation was concurred in by a viva voce vote of the members of the committee on September 25, 2013.

Respectfully submitted,

(Signed) EMMA MITTS,
Chairman.

On motion of Alderman Mitts, the said proposed ordinance transmitted with the foregoing committee report was *Passed* by yeas and nays as follows:

Yeas -- Aldermen Moreno, Fioretti, Dowell, Burns, Hairston, Sawyer, Holmes, Harris, Beale, Balcer, Cárdenas, Quinn, Burke, Foulkes, Thompson, Thomas, Lane, O'Shea, Cochran, Brookins, Muñoz, Zalewski, Chandler, Solis, Maldonado, Burnett, Ervin, Graham, Reboyras, Suarez, Waguespack, Mell, Austin, Colón, Sposato, Mitts, Cullerton, Laurino, P. O'Connor, M. O'Connor, Reilly, Smith, Tunney, Arena, Cappleman, Pawar, Osterman, Moore, Silverstein -- 49.

Nays -- None.

Alderman Balcer moved to reconsider the foregoing vote. The motion was lost.

The following is said ordinance as passed:

Be It Ordained by the City Council of the City of Chicago:

SECTION 1. The City Council finds that the areas described in Sections 2 through 5 of this ordinance are adversely affected by the over-concentration of businesses licensed to sell alcoholic liquor within and near the areas.

SECTION 2. Section 4-60-023 of the Municipal Code of Chicago is hereby amended by replacing subsection 4-60-023 (29.2), which was previously deleted as shown in the *Journal of the Proceedings of the City Council of the City of Chicago* of June 30, 2009, at page 65545, with the following underscored text:

4-60-023 (29.2) On North Avenue, from Menard Avenue to Austin Avenue.

SECTION 3. Section 4-60-023 of the Municipal Code of Chicago is hereby amended by replacing subsection 4-60-023 (29.26), which was previously deleted as shown in the *Journal of the Proceedings of the City Council of the City of Chicago* of October 3, 2012, at page 35377, with the following underscored text:

4-60-023 (29.26) On the south side of Madison Street, from Laramie Avenue to Pine Street.

SECTION 4. Section 4-60-023 of the Municipal Code of Chicago is hereby amended by replacing subsection 4-60-023 (29.49), which was previously deleted as shown in the *Journal of the Proceedings of the City Council of the City of Chicago* of April 9, 2008, at page 24846, with the following underscored text:

4-60-023 (29.49) On the east side of Narragansett Avenue, from Fullerton Avenue to Dickens Avenue.

SECTION 5. This ordinance shall be in full force and effect from and after its passage and publication.

AMENDMENT OF SECTIONS 4-60-022 AND 4-60-023 OF MUNICIPAL CODE BY REPLACING VARIOUS SUBSECTIONS TO DISALLOW ISSUANCE OF ADDITIONAL ALCOHOLIC LIQUOR AND PACKAGE GOODS LICENSES ON PORTIONS OF VARIOUS PUBLIC WAYS WITHIN 35TH WARD.

[O2013-6110]

The Committee on License and Consumer Protection submitted the following report:

CHICAGO, October 16, 2013.

To the President and Members of the City Council:

Your Committee on License and Consumer Protection, having under consideration an ordinance introduced by Alderman Rey Colón (which was referred on September 11, 2013), to amend Sections 4-60-022 and 4-60-023 of the Municipal Code of Chicago to disallow the issuance of additional alcoholic liquor and package goods licenses in portions of the 35th Ward, begs leave to recommend that Your Honorable Body *Pass* the ordinance which is transmitted herewith.

This recommendation was concurred in by a viva voce vote of the members of the committee on September 25, 2013.

Respectfully submitted,

(Signed) EMMA MITTS,
Chairman.

On motion of Alderman Mitts, the said proposed ordinance transmitted with the foregoing committee report was *Passed* by yeas and nays as follows:

Yeas -- Aldermen Moreno, Fioretti, Dowell, Burns, Hairston, Sawyer, Holmes, Harris, Beale, Balcer, Cárdenas, Quinn, Burke, Foulkes, Thompson, Thomas, Lane, O'Shea, Cochran, Brookins, Muñoz, Zalewski, Chandler, Solis, Maldonado, Burnett, Ervin, Graham, Reboyras, Suarez, Waguespack, Mell, Austin, Colón, Sposato, Mitts, Cullerton, Laurino, P. O'Connor, M. O'Connor, Reilly, Smith, Tunney, Arena, Cappleman, Pawar, Osterman, Moore, Silverstein -- 49.

Nays -- None.

Alderman Balcer moved to reconsider the foregoing vote. The motion was lost.

The following is said ordinance as passed:

Be It Ordained by the City Council of the City of Chicago:

SECTION 1. The City Council finds that the areas described in Sections 2 through 36 of this ordinance are adversely affected by the over-concentration of businesses licensed to sell alcoholic liquor within and near the areas.

SECTION 2. Section 4-60-022 of the Municipal Code of Chicago is hereby amended by replacing subsection 4-60-022 (35.5), which was previously deleted as shown in the *Journal of the Proceedings of the City Council of the City of Chicago* of February 11, 2009, at page 55009, with the following underscored text:

4-60-022 (35.5) On West Belmont Avenue, from North Kimball Avenue to North Central Park Avenue.

SECTION 3. Section 4-60-022 of the Municipal Code of Chicago is hereby amended by replacing subsection 4-60-022 (35.8), which was previously deleted as shown in the *Journal of the Proceedings of the City Council of the City of Chicago* of July 25, 2012, at page 31346, with the following underscored text:

4-60-022 (35.8) On West Diversey Avenue, from North California Avenue to North Sacramento Avenue.

SECTION 4. Section 4-60-022 of the Municipal Code of Chicago is hereby amended by replacing subsection 4-60-022 (35.18), which was previously deleted as shown in the *Journal of the Proceedings of the City Council of the City of Chicago* of February 6, 2008, at page 20712, with the following underscored text:

4-60-022 (35.18) On West Armitage Avenue, from North Sacramento Avenue to North Kedzie Avenue.

SECTION 5. Section 4-60-022 of the Municipal Code of Chicago is hereby amended by replacing subsection 4-60-022 (35.24), which was previously deleted as shown in the *Journal of the Proceedings of the City Council of the City of Chicago* of March 14, 2007, at page 99834, with the following underscored text:

4-60-022 (35.24) On North Milwaukee Avenue, from North California Avenue to North Sacramento Avenue.

SECTION 6. Section 4-60-022 of the Municipal Code of Chicago is hereby amended by replacing subsection 4-60-022 (35.25), which was previously deleted as shown in the *Journal of the Proceedings of the City Council of the City of Chicago* of November 17, 2010, at page 108062, with the following underscored text:

4-60-022 (35.25) On North Milwaukee Avenue, from North Sacramento Avenue to West Logan Boulevard.

SECTION 7. Section 4-60-022 of the Municipal Code of Chicago is hereby amended by replacing subsection 4-60-022 (35.26), which was previously deleted as shown in the *Journal of the Proceedings of the City Council of the City of Chicago* of November 19, 2008, at page 49401, with the following underscored text:

4-60-022 (35.26) On North Milwaukee Avenue, from West Logan Boulevard to North Kimball Avenue.

SECTION 8. Section 4-60-022 of the Municipal Code of Chicago is hereby amended by replacing subsection 4-60-022 (35.31), which was previously deleted as shown in the *Journal of the Proceedings of the City Council of the City of Chicago* of October 8, 2008, at page 40069, with the following underscored text:

4-60-022 (35.31) On North California Avenue, from West Palmer Street to West Fullerton Avenue.

SECTION 9. Section 4-60-022 of the Municipal Code of Chicago is hereby amended by replacing subsection 4-60-022 (35.36), which was previously deleted as shown in the *Journal of the Proceedings of the City Council of the City of Chicago* of October 8, 2008, at page 40070, with the following underscored text:

4-60-022 (35.36) On the west side of North Kedzie Avenue, from West Belden Avenue to West Altgeld Street; and on both sides of North Kedzie Avenue, from West Altgeld Street to the south line of West Wrightwood Avenue/West Logan Boulevard.

SECTION 10. Section 4-60-022 of the Municipal Code of Chicago is hereby amended by replacing subsection 4-60-022 (35.37), which was previously deleted as shown in the *Journal of the Proceedings of the City Council of the City of Chicago* of July 29, 2009, at page 67875, with the following underscored text:

4-60-022 (35.37) On North Kedzie Avenue, from the north line of West Wrightwood Avenue/West Logan Boulevard to West Diversey Avenue.

SECTION 11. Section 4-60-022 of the Municipal Code of Chicago is hereby amended by replacing subsection 4-60-022 (25.38), which was previously deleted as shown in the *Journal of the Proceedings of the City Council of the City of Chicago* of October 13, 2007, at page 11441, with the following underscored text:

4-60-022 (35.38) On North Kedzie Avenue, from West Diversey Avenue to West Wellington Avenue.

SECTION 12. Section 4-60-022 of the Municipal Code of Chicago is hereby amended by replacing subsection 4-60-022 (35.40), which was previously deleted as shown in the *Journal of the Proceedings of the City Council of the City of Chicago* of December 14, 2011, at page 17741, with the following underscored text:

4-60-022 (35.40) On the west side of North Kedzie Avenue, from West Belmont Avenue to North Elston Avenue.

SECTION 13. Section 4-60-022 of the Municipal Code of Chicago is hereby amended by replacing subsections 4-60-022 (35.55), 4-60-022 (35.56) and 4-60-023 (35.57) which were previously deleted as shown in the *Journal of the Proceedings of the City Council of the City of Chicago* of April 22, 2009, at page 58581, with the following underscored text:

4-60-022 (35.55) On the north side of West Belmont Avenue, from North Central Park Avenue to North Kimball Avenue.

4-60-022 (35.56) On the north side of West Belmont Avenue, from North Kimball Avenue to North Kedzie Avenue.

4-60-022 (35.57) On North Kimball Avenue, from West Grace Street to West Addison Street.

SECTION 14. Section 4-60-023 of the Municipal Code of Chicago is hereby amended by replacing subsection 4-60-023 (35.1), which was previously deleted as shown in the *Journal of the Proceedings of the City Council of the City of Chicago* of December 13, 2007, at page 95131, with the following underscored text:

4-60-023 (35.1) On West Irving Park Road, on the south side only, from North Christiana Avenue to North Bernard Street; and on both sides of West Irving Park Road, from North Bernard Street to North St. Louis Avenue to North Drake Avenue.

SECTION 15. Section 4-60-023 of the Municipal Code of Chicago is hereby amended by replacing subsection 4-60-023 (35.3), which was previously deleted as shown in the *Journal of the Proceedings of the City Council of the City of Chicago* of January 9, 2008, at page 18928, with the following underscored text:

4-60-023 (35.3) On West Addison Street, from North Kimball Avenue to North Lawndale Avenue.

SECTION 16. Section 4-60-023 of the Municipal Code of Chicago is hereby amended by replacing subsection 4-60-023 (35.4), which was previously deleted as shown in the *Journal of the Proceedings of the City Council of the City of Chicago* of May 4, 2011, at page 117716, with the following underscored text:

4-60-023 (35.4) On West Belmont Avenue, from North Kedzie Avenue to North Kimball Avenue.

SECTION 17. Section 4-60-023 of the Municipal Code of Chicago is hereby amended by replacing subsection 4-60-023 (35.5), which was previously deleted as shown in the *Journal of the Proceedings of the City Council of the City of Chicago* of March 10, 2010, at page 86567, with the following underscored text:

4-60-023 (35.5) On West Belmont Avenue, from North Kimball Avenue to North Central Park Avenue.

SECTION 18. Section 4-60-023 of the Municipal Code of Chicago is hereby amended by replacing subsection 4-60-023 (35.6), which was previously deleted as shown in the *Journal of the Proceedings of the City Council of the City of Chicago* of September 5, 2007, at page 6874, with the following underscored text:

4-60-023 (35.6) On West Belmont Avenue, from North Central Park Avenue to North Lawndale Avenue; and on the south side of West Belmont Avenue, from North Lawndale Avenue to North Ridgeway Avenue.

SECTION 19. Section 4-60-023 of the Municipal Code of Chicago is hereby amended by replacing subsection 4-60-023 (35.14), which was previously deleted as shown in the *Journal of the Proceedings of the City Council of the City of Chicago* of March 9, 2005, at page 44074, with the following underscored text:

4-60-023 (35.14) On West Fullerton Avenue, from North Sacramento Avenue to North Albany Avenue; and on North Albany Avenue, from West Medill Avenue to West Altgeld Street.

SECTION 20. Section 4-60-023 of the Municipal Code of Chicago is hereby amended by replacing subsection 4-60-023 (35.15), which was previously deleted as shown in the *Journal of the Proceedings of the City Council of the City of Chicago* of September 29, 2009, at page 67878, with the following underscored text:

4-60-023 (35.15) On West Fullerton Avenue, from North Kedzie Avenue to North Kimball Avenue.

SECTION 21. Section 4-60-023 of the Municipal Code of Chicago is hereby amended by replacing subsection 4-60-023 (35.17), which was previously deleted as shown in the *Journal of the Proceedings of the City Council of the City of Chicago* of March 10, 2004, at page 19858, with the following underscored text:

4-60-023 (35.17) On West Armitage Avenue, from North California Avenue to North Sacramento Avenue.

SECTION 22. Section 4-60-023 of the Municipal Code of Chicago is hereby amended by replacing subsection 4-60-023 (35.18), which was previously deleted as shown in the *Journal of the Proceedings of the City Council of the City of Chicago* of March 10, 2010, at page 86569, with the following underscored text:

4-60-023 (35.18) On West Armitage Avenue, from North Sacramento Avenue to North Kedzie Avenue.

SECTION 23. Section 4-60-023 of the Municipal Code of Chicago is hereby amended by replacing subsection 4-60-023 (35.19), which was previously deleted as shown in the *Journal of the Proceedings of the City Council of the City of Chicago* of May 5, 2004, at page 22753, with the following underscored text:

4-60-023 (35.19) On West Armitage Avenue, from North Kedzie Avenue to North Kimball Avenue.

SECTION 24. Section 4-60-023 of the Municipal Code of Chicago is hereby amended by replacing subsection 4-60-023 (35.22), which was previously deleted as shown in the *Journal of the Proceedings of the City Council of the City of Chicago* of February 7, 2007, at page 98127, with the following underscored text:

4-60-023 (35.22) On the southwest side of North Elston Avenue, from North Kedzie Avenue to North Christiania Avenue; and on both sides of North Elston Avenue, from North Christiana Avenue to West Grace Street.

SECTION 25. Section 4-60-023 of the Municipal Code of Chicago is hereby amended by replacing subsection 4-60-023 (35.24), which was previously deleted as shown in the *Journal of the Proceedings of the City Council of the City of Chicago* of October 6, 2005, at page 58183, with the following underscored text:

4-60-023 (35.24) On North Milwaukee Avenue, from North California Avenue to North Sacramento Avenue.

SECTION 26. Section 4-60-023 of the Municipal Code of Chicago is hereby amended by replacing subsection 4-60-023 (35.26), which was previously deleted as shown in the *Journal of the Proceedings of the City Council of the City of Chicago* of April 6, 2005, at page 45953, with the following underscored text:

4-60-023 (35.26) On North Milwaukee Avenue, from West Logan Boulevard to North Kimball Avenue.

SECTION 27. Section 4-60-023 of the Municipal Code of Chicago is hereby amended by replacing subsection 4-60-023 (35.29), which was previously deleted as shown in the *Journal of the Proceedings of the City Council of the City of Chicago* of February 11, 2009, at page 55012, with the following underscored text:

4-60-023 (35.29) On North California Avenue, from West Bloomingdale Avenue to West Armitage Avenue.

SECTION 28. Section 4-60-023 of the Municipal Code of Chicago is hereby amended by replacing subsection 4-60-023 (35.30), which was previously deleted as shown in the *Journal of the Proceedings of the City Council of the City of Chicago* of October 6, 2005, at page 58185, with the following underscored text:

4-60-023 (35.30) On North California Avenue, from West Armitage Avenue to West Palmer Street.

SECTION 29. Section 4-60-023 of the Municipal Code of Chicago is hereby amended by replacing subsection 4-60-023 (35.32), which was previously deleted as shown in the *Journal of the Proceedings of the City Council of the City of Chicago* of June 29, 2005, at page 52117, with the following underscored text:

4-60-023 (35.32) On North California Avenue, from West Fullerton Avenue to West Logan Boulevard.

SECTION 30. Section 4-60-023 of the Municipal Code of Chicago is hereby amended by replacing subsection 4-60-023 (35.33) and 4-60-023 (35.52), which were previously deleted as shown in the *Journal of the Proceedings of the City Council of the City of Chicago* of March 10, 2010, at page 86570, with the following underscored text:

4-60-023 (35.33) On North California Avenue, from West Logan Boulevard to North Avondale Avenue.

4-60-023 (35.52) On North California Avenue, from West Diversey Avenue to West Logan Boulevard.

SECTION 31. Section 4-60-023 of the Municipal Code of Chicago is hereby amended by replacing subsection 4-60-023 (35.37), which was previously deleted as shown in the *Journal of the Proceedings of the City Council of the City of Chicago* of March 9, 2005, at page 44075, with the following underscored text:

4-60-023 (35.37) On North Kedzie Avenue, from the north line of West Wrightwood Avenue/West Logan Boulevard to West Diversey Avenue.

SECTION 32. Section 4-60-023 of the Municipal Code of Chicago is hereby amended by replacing subsection 4-60-023 (35.40), which was previously deleted as shown in the *Journal of the Proceedings of the City Council of the City of Chicago* of November 2, 2011, at page 11895, with the following underscored text:

4-60-023 (35.40) On the west side of North Kedzie Avenue, from West Belmont Avenue to North Elston Avenue.

SECTION 33. Section 4-60-023 of the Municipal Code of Chicago is hereby amended by replacing subsection 4-60-023 (35.41), which was previously deleted as shown in the *Journal of the Proceedings of the City Council of the City of Chicago* of February 7, 2007, at page 98128, with the following underscored text:

4-60-023 (35.41) On North Kimball Avenue, from West Cortland Street to West Dickens Avenue.

SECTION 34. Section 4-60-023 of the Municipal Code of Chicago is hereby amended by replacing subsection 4-60-023 (35.46), which was previously deleted as shown in the *Journal of the Proceedings of the City Council of the City of Chicago* of October 8, 2008, at page 40073, with the following underscored text:

4-60-023 (35.46) On North Kimball Avenue, from West Belmont Avenue to the Chicago & Northwestern Railroad right-of-way.

SECTION 35. Section 4-60-023 of the Municipal Code of Chicago is hereby amended by replacing subsection 4-60-023 (35.55), which was previously deleted as shown in the *Journal of the Proceedings of the City Council of the City of Chicago* of April 22, 2009, at page 58581, with the following underscored text:

4-60-023 (35.55) On North Kimball Avenue, from West Grace Street to West Addison Street.

SECTION 36. This ordinance shall be in full force and effect from and after its passage and publication.

AMENDMENT OF SECTIONS 4-60-022 AND 4-60-023 OF MUNICIPAL CODE BY REPLACEMENT OF VARIOUS SUBSECTIONS TO DISALLOW ISSUANCE OF ADDITIONAL ALCOHOLIC LIQUOR AND PACKAGE GOODS LICENSES ON PORTIONS OF VARIOUS PUBLIC WAYS WITHIN 47TH WARD.

[O2013-6299]

The Committee on License and Consumer Protection submitted the following report:

CHICAGO, October 16, 2013.

To the President and Members of the City Council:

Your Committee on License and Consumer Protection, having under consideration an ordinance introduced by Alderman Ameya Pawar (which was referred on September 11, 2013), to amend Sections 4-60-022 and 4-60-023 of the Municipal Code of Chicago to disallow the issuance of additional alcoholic liquor and packaged goods licenses in portions of the 47th Ward, begs leave to recommend that Your Honorable Body *Pass* the ordinance which is transmitted herewith.

This recommendation was concurred in by a viva voce vote of the members of the committee on September 25, 2013.

Respectfully submitted,

(Signed) EMMA MITTS,
Chairman.

On motion of Alderman Mitts, the said proposed ordinance transmitted with the foregoing committee report was *Passed* by yeas and nays as follows:

Yeas -- Aldermen Moreno, Fioretti, Dowell, Burns, Hairston, Sawyer, Holmes, Harris, Beale, Balcer, Cárdenas, Quinn, Burke, Foulkes, Thompson, Thomas, Lane, O'Shea, Cochran, Brookins, Muñoz, Zalewski, Chandler, Solis, Maldonado, Burnett, Ervin, Graham, Reboyras, Suarez, Waguespack, Mell, Austin, Colón, Sposato, Mitts, Cullerton, Laurino, P. O'Connor, M. O'Connor, Reilly, Smith, Tunney, Arena, Cappleman, Pawar, Osterman, Moore, Silverstein -- 49.

Nays -- None.

Alderman Balcer moved to reconsider the foregoing vote. The motion was lost.

The following is said ordinance as passed:

Be It Ordained by the City Council of the City of Chicago:

SECTION 1. The City Council finds that the areas described in Sections 2 through 4 of this ordinance are adversely affected by the over-concentration of businesses licensed to sell alcoholic liquor within and near the areas.

SECTION 2. Section 4-60-022 of the Municipal Code of Chicago is hereby amended by replacing subsection 4-60-022 (47.63), which was previously deleted as shown in the *Journal of the Proceedings of the City Council of the City of Chicago* of March 9, 2011, at page 113727, with the following underscored text:

4-60-022 (47.63) On Western Avenue, from Berteau Avenue to Montrose Avenue.

SECTION 3. Section 4-60-023 of the Municipal Code of Chicago is hereby amended by replacing subsection 4-60-023 (47.16), which was previously deleted as shown in the *Journal of the Proceedings of the City Council of the City of Chicago* of April 13, 2011, at page 115370, with the following underscored text:

4-60-023 (47.16) On Damen Avenue, from Addison Street to Grace Street.

SECTION 4. Section 4-60-022 of the Municipal Code of Chicago is hereby amended by replacing subsection 4-60-022 (47.52), which was previously deleted as shown in the *Journal of the Proceedings of the City Council of the City of Chicago* of May 4, 2011, at page 117715, with the following underscored text:

4-60-022 (47.52) On Ravenswood Avenue, from Berteau Avenue to Montrose Avenue.

SECTION 5. Section 4-60-023 of the Municipal Code of Chicago is hereby amended by replacing subsection 4-60-023 (47.74), which was previously deleted as shown in the *Journal of the Proceedings of the City Council of the City of Chicago* of February 15, 2012, at page 20641, with the following underscored text:

4-60-023 (47.74) On Lawrence Avenue, from Rockwell Street to Western Avenue.

SECTION 6. Section 4-60-023 of the Municipal Code of Chicago is hereby amended by replacing subsection 4-60-023 (47.61), which was previously deleted as shown in the *Journal of the Proceedings of the City Council of the City of Chicago* of May 9, 2012, at pages 26720 through 26722, with the following underscored text:

4-60-023 (47.61) On Western Avenue, from Grace Street to Irving Park Road.

SECTION 7. Section 4-60-022 of the Municipal Code of Chicago is hereby amended by replacing subsection 4-60-022 (47.5), which was previously deleted as shown in the *Journal of the Proceedings of the City Council of the City of Chicago* of May 9, 2012, at pages 26705 and 26706, with the following underscored text:

4-60-022 (47.5) On Ashland Avenue, from Grace Street to Irving Park Road.

SECTION 8. Section 4-60-023 of the Municipal Code of Chicago is hereby amended by replacing subsection 4-60-023 (47.22), which was previously deleted as shown in the *Journal of the Proceedings of the City Council of the City of Chicago* of May 9, 2012, at pages 26719 and 26720, with the following underscored text:

4-60-023 (47.22) On Damen Avenue, from Lawrence Avenue to Argyle Street.

SECTION 9. Section 4-60-023 of the Municipal Code of Chicago is hereby amended by replacing subsection 4-60-023 (47.40), which was previously deleted as shown in the *Journal of the Proceedings of the City Council of the City of Chicago* of July 25, 2012, at pages 31359 and 31360, with the following underscored text:

4-60-023 (47.40) On Lincoln Avenue, from Irving Park Road to Berteau Avenue.

SECTION 10. Section 4-60-023 of the Municipal Code of Chicago is hereby amended by replacing subsection 4-60-023 (47.34), which was previously deleted as shown in the *Journal of the Proceedings of the City Council of the City of Chicago* of July 25, 2012, at pages 31358 and 31359, with the following underscored text:

4-60-023 (47.34) On Lawrence Avenue, from Ashland Avenue to Ravenswood Avenue.

SECTION 11. This ordinance shall be in full force and effect from and after its passage and publication.

Re-Referred -- AMENDMENT OF SECTION 8-32-130 OF MUNICIPAL CODE TO FURTHER REGULATE LOADING AND UNLOADING OPERATIONS WITHIN RESIDENTIAL DISTRICTS OR NOISE SENSITIVE ZONES.

[O2013-5564]

The Committee on License and Consumer Protection submitted the following report:

CHICAGO, October 16, 2013.

To the President and Members of the City Council:

Your Committee on License and Consumer Protection, having under consideration an ordinance introduced by Alderman Robert Fioretti (which was referred on July 24, 2013), to amend Chapter 8-32-130 of the Municipal Code of Chicago in regards to loading and unloading operations, begs leave to recommend that Your Honorable Body *Re-Refer* the ordinance which is transmitted herewith to the Committee on Health and Environmental Protection.

This recommendation was concurred in by a viva voce vote of the members of the committee on September 25, 2013.

Respectfully submitted,

(Signed) EMMA MITTS,
Chairman.

On motion of Alderman Mitts, the committee's recommendation was *Concurred In* and the said proposed ordinance transmitted with the foregoing committee report was *Re-Referred to the Committee on Health and Environmental Protection* by yeas and nays as follows:

Yeas -- Aldermen Moreno, Fioretti, Dowell, Burns, Hairston, Sawyer, Holmes, Harris, Beale, Balcer, Cárdenas, Quinn, Burke, Foulkes, Thompson, Thomas, Lane, O'Shea, Cochran, Brookins, Muñoz, Zalewski, Chandler, Solis, Maldonado, Burnett, Ervin, Graham, Reboyras, Suarez, Waguespack, Mell, Austin, Colón, Sposato, Mitts, Cullerton, Laurino, P. O'Connor, M. O'Connor, Reilly, Smith, Tunney, Arena, Cappleman, Pawar, Osterman, Moore, Silverstein -- 49.

Nays -- None.

Alderman Balcer moved to reconsider the foregoing vote. The motion was lost.

COMMITTEE ON PEDESTRIAN AND TRAFFIC SAFETY.

AMENDMENT OF SECTION 9-64-206 OF MUNICIPAL CODE CONCERNING HOURS OF OPERATION, INSTALLATION AND/OR REMOVAL OF PARKING METERS WITHIN CERTAIN AREAS OF 28TH WARD.

[SO2013-6172]

The Committee on Pedestrian and Traffic Safety submitted the following report:

CHICAGO, October 16, 2013.

To the President and Members of the City Council:

Your Committee on Pedestrian and Traffic Safety, to which was referred a proposed ordinance amending Section 9-64-206 of the Municipal Code of the City of Chicago, as pertains to parking meter hours of operation installation of parking meters on portions of West Fillmore Street and South Laflin Street and removal of meters on portions of West Madison Street, South Pulaski Road and South Wolcott Avenue, begs leave to recommend that Your Honorable Body do *Pass* the proposed substitute ordinance submitted herewith.

This recommendation was concurred in by all members of the committee present, with no dissenting votes.

Respectfully submitted,

(Signed) WALTER BURNETT, JR.,
Chairman.

On motion of Alderman Burnett, the said proposed substitute ordinance transmitted with the foregoing committee report was *Passed* by yeas and nays as follows:

Yeas -- Aldermen Moreno, Fioretti, Dowell, Burns, Hairston, Sawyer, Holmes, Harris, Beale, Balcer, Cárdenas, Quinn, Burke, Foulkes, Thompson, Thomas, Lane, O'Shea, Cochran, Brookins, Muñoz, Zalewski, Chandler, Solis, Maldonado, Burnett, Ervin, Graham, Reboyras, Suarez, Waguespack, Mell, Austin, Colón, Sposato, Mitts, Cullerton, Laurino, P. O'Connor, M. O'Connor, Reilly, Smith, Tunney, Arena, Cappleman, Pawar, Osterman, Moore, Silverstein -- 49.

Nays -- None.

Alderman Balcer moved to reconsider the foregoing vote. The motion was lost.

The following is said ordinance as passed:

Be It Ordained by the City Council of the City of Chicago:

SECTION 1. Section 9-64-206 of the Municipal Code of Chicago is hereby amended by adding the language underscored and by deleting the language struck through, as follows:

9-64-206 Parking Meters -- Hours Of Operation.

Notwithstanding any prior ordinance establishing different hours of operation, the hours of operation for a parking meter shall be as follows:

(Omitted text is unaffected by this ordinance.)

(c) Notwithstanding subsections (a) and (b), parking meters located on the following streets shall operate according to the following day- and night-time based categories:

(Omitted text is unaffected by this ordinance.)

(28) From 4:30 P.M. to 10:00 P.M., Monday through Friday, and from 8:00 A.M. to 10:00 P.M., on Saturday at:

28.1 1500 block of West Fillmore Street.

28.2 900 block of South Laflin Street.

(29) From 6:00 P.M. to 10:00 P.M., Monday through Friday, and from 8:00 A.M. to 10:00 P.M. on Saturday at:

29.1 1400 block of West Fillmore Street.

(Omitted text is unaffected by this ordinance.)

(f e) The time limits set forth above shall not replace any other more restrictive parking or standing restrictions and do not relieve a person from the duty to observe other and more restrictive provisions prohibiting or limiting the standing or parking of vehicles in specified places or at specified times.

SECTION 2. The Comptroller is directed to install parking meters at the following locations:

1400 and 1500 blocks of West Fillmore Avenue.

900 block of South Laflin Street.

SECTION 3. The Comptroller is directed to remove parking meters from the following locations:

3810 -- 3842 West Madison Street.

102 -- 122 South Pulaski Road.

103 -- 123 South Pulaski Road.

3813 -- 3855 West Madison Street.

4108 -- 4158 West Madison Street.

4109 -- 4155 West Madison Street.

113 -- 115 North Pulaski Road.

1302 -- 1326 South Wolcott Avenue.

1240 -- 1252 South Wolcott Avenue.

4208 -- 4250 West Madison Street.

SECTION 4. This ordinance shall be in full force and effect after its passage and approval.

ESTABLISHMENT AND AMENDMENT OF LOADING ZONES.

[SO2013-8367]

The Committee on Pedestrian and Traffic Safety submitted the following report:

CHICAGO, October 16, 2013.

To the President and Members of the City Council:

Your Committee on Pedestrian and Traffic Safety, to which were referred proposed ordinances and orders to establish and amend loading zones on portions of sundry streets, begs leave to

recommend that Your Honorable Body do *Pass* the proposed substitute ordinance submitted herewith.

This recommendation was concurred in by all members of the committee present, with no dissenting votes.

Respectfully submitted,

(Signed) WALTER BURNETT, JR.,
Chairman.

On motion of Alderman Burnett, the said proposed substitute ordinance transmitted with the foregoing committee report was *Passed* by yeas and nays as follows:

Yeas -- Aldermen Moreno, Fioretti, Dowell, Burns, Hairston, Sawyer, Holmes, Harris, Beale, Balcer, Cárdenas, Quinn, Burke, Foulkes, Thompson, Thomas, Lane, O'Shea, Cochran, Brookins, Muñoz, Zalewski, Chandler, Solis, Maldonado, Burnett, Ervin, Graham, Reboyras, Suarez, Waguespack, Mell, Austin, Colón, Sposato, Mitts, Cullerton, Laurino, P. O'Connor, M. O'Connor, Reilly, Smith, Tunney, Arena, Cappleman, Pawar, Osterman, Moore, Silverstein -- 49.

Nays -- None.

Alderman Balcer moved to reconsider the foregoing vote. The motion was lost.

The following is said ordinance as passed:

Be It Ordained by the City Council of the City of Chicago:

SECTION 1. Pursuant to Title 9, Chapter 64, Section 160 of the Municipal Code of Chicago, the following locations are hereby designated as loading/standing zones for the distances indicated, during the hours specified:

Establishment Of Loading/Standing Zones:

Ward	Location
1	1450 West Chicago Avenue -- distance of 20 feet -- no parking loading zone -- 12:00 P.M. to 2:00 A.M. -- all days;

Ward	Location
1	1471 North Milwaukee Avenue -- distance of 20 feet -- 15 minute standing/tow-away zone -- 10:00 A.M. to 10:00 P.M. -- Monday through Friday and 8:00 A.M to 10:00 P.M. -- Saturday and Sunday;
3	South Michigan Avenue (east side) from a point 152 feet north of East 13th Street to a point 20 feet north thereof -- 30 minute standing zone -- use flashing light -- 8:30 A.M. to 7:00 P.M. -- Monday through Friday (13-01078526);
3	East 16th Street (south side) from a point 20 feet east of South State Street to a point 20 feet east thereof -- 15 minute standing zone -- use flashing lights -- 7:00 A.M. to 7:00 P.M. -- Monday through Saturday (13-01078507);
3	South State Street (west side) from a point 62 feet north of West 16th Street to a point 20 feet north thereof -- 15 minute standing zone -- use flashing lights -- 7:00 A.M. to 9:00 P.M. -- (13-01078550);
4	South Harper Avenue (east side) from a point 135 feet north of East 52nd Place to a point 60 feet north thereof -- no parking loading zone/tow-away zone -- at all times -- all days (13-01100905);
4	East 52nd Place (north side) from a point 90 feet east of South Harper Avenue to a point 70 feet east thereof -- no parking loading zone -- at all times -- all days (13-01100880);
4	South Harper Avenue (east side) from a point 20 feet north of East 52nd Place to a point 50 feet north thereof -- no parking loading zone/tow-away zone -- at all times -- all days (13-01100860);
7	8651 -- 8657 South Phillips Avenue (east side) from a point 20 feet north of East 87th Street to a point 54 feet north thereof -- 30 minute standing zone/tow-away zone -- 6:00 A.M. to 8:00 P.M. -- Monday through Friday -- use flashing lights (13-01429198);
20	South Cottage Grove Avenue (east side) from a point 132 feet north of East 65th Street to a point 20 feet north thereof -- 15 minute standing zone -- use flashing lights -- 6:00 A.M. to 6:00 P.M. -- Monday through Friday (12-01672268);
25	2050 West Cermak Road (north side) from a point 85 feet east of South Hoyne Avenue to a point 20 feet east thereof -- 15 minute standing zone -- use flashing lights -- 10:00 A.M. to 10:00 P.M. -- Sunday through Thursday and 10:00 A.M. to 1:00 A.M. -- Friday through Saturday (13-00978088);

Ward	Location
25	456 West 23rd Place -- distance 20 feet -- 15 minute loading zone -- must use flashing lights -- 7:00 A.M. to 7:00 P.M. -- all days;
25	1057 West Polk Street -- 15 minute loading zone -- distance of 20 feet -- use flashing lights -- 10:00 A.M. to 8:00 P.M. -- all days;
25	730 South Racine Avenue -- 15 minute loading zone -- distance 20 feet -- use flashing lights -- 9:00 A.M. to 8:00 P.M. -- all days;
27	160 North Halsted Street (west side) from a point 81 feet north of West Randolph Street to a point 20 feet north thereof -- 15 minute loading zone -- 4:00 A.M. to 3:00 P.M. -- all days (13-00982908);
27	220 North Ada Street (west side) from a point 65 feet north of West Lake Street to a point 20 feet north thereof -- 15 minute standing zone -- must use flashing lights -- 6:00 A.M. to 6:00 P.M. -- all days (13-01198735);
27	212 North Carpenter Street (west side) from a point 130 feet north of West Lake Street to a point 20 feet north thereof -- no parking loading zone -- 9:00 A.M. to 8:00 P.M. -- all days (13-01198722);
27	1166 West Grand Avenue, North Racine Avenue (east side) from a point 70 feet north of West Grand Avenue to a point 20 feet north thereof; and also on North Racine (east side) from a point 50 feet north of West Grand Avenue to a point 20 feet north thereof -- no parking loading zone -- 6:00 A.M. to 6:00 P.M. -- all days (13-00607840);
27	529 North Milwaukee Avenue (north side) from a point 16 feet south of North Green Street to a point 45 feet south thereof -- no parking loading zone -- 7:00 A.M. to 7:00 P.M. -- all days (13-00983295);
27	1312 -- 1320 West Lake Street (north side) from a point 114 feet west of North Elizabeth Street to a point 66 feet west thereof -- no parking loading zone -- 5:00 A.M. to 7:00 P.M. -- all days (13-0089730);
28	South Washtenaw Avenue (east side) from West Ogden Avenue to the first alley south thereof and South Washtenaw Avenue (east side) from a point 64 feet south of West Ogden Avenue to a point 144 feet south thereof -- disabled loading zone -- at all times -- all days (13-00983633);
32	West Dickens Avenue (south side) from a point 20 feet east of North Damen Avenue to a point 20 feet east thereof -- 15 minute standing zone -- use flashing lights -- tow-away zone after 15 minutes -- 8:00 A.M. to 6:00 P.M. -- Monday through Friday (13-00984194);

Ward	Location
32	1749 North Elston Avenue: North Elston Avenue (east side) from a point approximately 170 feet north of West Willow Street to a point 20 feet north thereof and North Elston Avenue (east side) from a point 145 feet north of West Willow Street to a point 20 feet north thereof -- 15 minute standing zone -- use flashing lights -- tow-away zone after 15 minutes -- 5:00 A.M. to 5:00 P.M.-- Monday through Friday (13-00194648);
35	3404 West Irving Park Road: West Irving Park Road (north side) from a point 40 feet west of North Kimball Avenue to a point 20 feet west thereof -- 15 minute loading zone -- use flashing lights -- tow-away zone after 15 minutes -- 7:30 A.M. to 8:00 P.M. -- Monday through Saturday (13-00923652);
35	3638 West Fullerton Avenue: West Fullerton Avenue (north side) from a point 53 feet west of North Monticello Avenue to a point 20 feet west thereof -- 15 minute standing zone -- use flashing lights -- tow-away zone after 15 minutes -- 8:00 A.M. to 9:00 P.M. -- Monday through Sunday (13-00923604);
35	2451 North Milwaukee Avenue (east side) from a point 97 feet east of North Sacramento Avenue to a point 30 feet east thereof -- no parking loading zone/tow-away zone -- 11:00 A.M. to 11:00 P.M. -- Monday through Sunday (13-00927481);
42	North Wabash Avenue (west side) from a point 20 feet south of East Pearson Street to a point 50 feet south thereof -- shuttle bus loading zone (13-01152641);
44	2955 North Sheffield Avenue: North Sheffield Avenue (east side) from a point 30 feet south of West Wellington Avenue to a point 20 feet south thereof -- 15 minute standing zone/tow-away zone -- use flashing lights -- 7:00 A.M. to 11:00 P.M. -- all days (13-01203421);
44	949 -- 959 West Wellington Avenue: West Wellington Avenue (south side) from a point 20 feet east of North Sheffield Avenue to a point 30 feet east thereof -- 15 minute standing zone/tow-away zone -- use flashing lights -- 7:00 A.M. to 11:00 P.M. -- all days (13-01203529);
45	4217 North Milwaukee Avenue: North Milwaukee Avenue (east side) from a point 154 feet north of West Berteau Avenue to a point 20 feet north thereof -- 30 minute standing zone -- use flashing lights -- tow-away zone after 30 minutes -- 8:00 A.M. to 4:00 P.M. -- Monday through Friday and 8:00 A.M. to 6:00 P.M. -- Saturdays (13-01008494);
45	3824 North Lamon Avenue: North Lamon Avenue (west side) from a point 60 feet south of West Berenice Avenue to a point 40 feet south thereof -- 15 minute standing zone -- use flashing lights -- tow-away zone after 15 minutes -- 7:00 A.M. to 7:00 P.M. -- Monday through Friday (13-00612104);

Ward	Location
45	North Northwest Highway (west side) from a point 145 feet west of North Austin Avenue to a point 35 feet west thereof -- no parking loading zone/tow-away zone -- 8:00 A.M. to 5:00 P.M. -- Monday through Saturday -- tow-away zone (12-00198629).

Amendment Of Loading/Standing Zones:

Ward	Location
1	Amend ordinance establishing a loading zone passed on February 15, 2012 (*Journal of the Proceedings of the City Council of the City of Chicago*, page 20648) which reads: "North Wolcott Avenue (west side) from a point 30 feet north of West Race Avenue to a point 25 feet north thereof -- no parking loading zone -- 6:30 A.M. to 7:00 P.M. -- Monday through Friday -- tow-away zone" by striking: "25 feet" and inserting in lieu thereof: "50 feet" (11-04159249);
25	551 West 18th Street: amend ordinance passed October 16, 2003 which reads: "South Canalport Avenue (north side) from a point 65 feet west of South Clinton Street to a point 48 feet west thereof" by striking: "48 feet west" and inserting in lieu thereof: "20 feet west -- 30 minute loading zone -- use flashing lights -- 6:00 A.M. to 6:00 P.M. -- Monday through Friday" (13-00707512);
27	800 West Fulton Street: amend ordinance passed June 28, 2006 (*Journal of the Proceedings of the City Council of the City of Chicago*, page 79315) which reads: "West Fulton Market (north side) from a point 20 feet west of North Halsted Street to a point 80 feet west thereof -- 30 minute standing zone -- use flashing lights -- 5:00 A.M. to 5:00 P.M. -- Monday through Saturday" by striking: "5:00 A.M. to 5:00 P.M. -- Monday through Saturday" and inserting in lieu thereof: "at all times -- all days" (13-00607819);
27	Amend ordinance passed September 9, 2009 (*Journal of the Proceedings of the City Council of the City of Chicago*, page 70609) which reads: "West Chicago Avenue (north side) from a point 98 feet west of North Wells Street to a point 25 feet west thereof -- no parking loading zone -- 9:00 A.M. to 4:00 P.M. and 6:00 P.M. to 7:00 P.M. -- Monday through Friday and 9:00 A.M. to 7:00 P.M. -- Saturdays" by striking: "9:00 A.M. to 4:00 P.M. and 6:00 P.M. to 7:00 P.M. -- Monday through Friday and 9:00 A.M. to 7:00 P.M. -- Saturdays" and inserting in lieu thereof: "9:00 A.M. to 8:00 P.M. -- all days" (13-00982847);

Ward	Location
27	813 West Fulton Street: amend ordinance passed May 4, 2011 (*Journal of the Proceedings of the City Council of the City of Chicago*, page 117748) which reads: "West Fulton Street (south side) from a point 126 feet west of North Halsted Street to a point 101 feet west thereof" by striking the above and inserting in lieu thereof: "West Fulton Street (south side) from a point 24 feet east of North Green Street to a point 20 feet east thereof; and also West Fulton Street (south side) from a point 101 feet east of North Green Street to a point 20 feet east thereof -- no parking loading zone/tow-away zone -- at all times -- all days" (12-02000580);
27	448 North Union Avenue: amend ordinance passed July 7, 2011 (*Journal of the Proceedings of the City Council of the City of Chicago*, page 3050) which reads: "North Union Avenue (west side) from a point 15 feet north of North Milwaukee Avenue to a point 41 feet north thereof -- no parking loading zone -- 6:00 A.M. to 2:00 A.M. -- all days" by striking: "41 feet north" and inserting in lieu thereof: "35 feet north" (13-00983182);
27	1200 West Hubbard Street: amend ordinance passed December 5, 2008 (*Journal of the Proceedings of the City Council of the City of Chicago*, page 43717) which reads: "West Hubbard Street (north side) from a point 20 feet west of North Racine Avenue to a point 59 feet west thereof" by striking: "no parking loading zone -- 7:00 A.M. to 3:00 P.M. -- Monday through Saturday" and inserting in lieu thereof: "7:00 A.M. to 12:00 A.M. -- all days" (13-01198705);
27	753 North Ashland Avenue: amend ordinance passed December 15, 1993 (*Journal of the Proceedings of the City Council of the City of Chicago*, page 43977) which reads: "North Ashland Avenue (east side) from a point 172 feet north of West Superior Street to a point 25 feet north thereof" by striking: "25 feet north" and inserting in lieu thereof: "20 feet -- no parking loading zone" (13-01198765);
27	2737 West Fulton Street: repeal ordinance passed February 9, 2011 (*Journal of the Proceedings of the City Council of the City of Chicago*, page 112274) which reads: "West Fulton Street (south side) from a point 54 feet west of North Fairfield Avenue to a point 73 feet west thereof -- no parking loading zone -- 5:00 A.M. to 6:00 P.M. -- Monday through Friday" by striking all of the above (13-01198773);
31	West Fullerton Avenue and North Lavergne Avenue: repeal ordinance passed November 2, 2011 (*Journal of the Proceedings of the City Council of the City of Chicago*, page 11905) which reads: "West Fullerton Avenue (north side) from a point 175 feet east of North Lavergne Avenue to a point 55 feet east thereof -- no parking loading zone/tow-away zone -- 7:30 A.M. to 5:00 P.M. -- Monday through Friday" by striking the above (13-01100730);
34	545 West 119th Street: repeal ordinance passed September 11, 1996 (*Journal of the Proceedings of the City Council of the City of Chicago*, page 28286) which reads: "West 119th Street (south side) from a point 92 feet east of South Wallace Street to a point 50 feet east thereof -- 15 minute standing zone/tow-away zone -- 6:00 A.M. to 6:00 P.M. -- Monday through Friday" by striking the above (13-01201174);

Ward	Location
38	Amend ordinance passed May 5, 2002 (*Journal of the Proceedings of the City Council of the City of Chicago*, page 84293) which reads: "West Irving Park Road (south side) from a point 20 feet east of North Austin Avenue to a point 35 feet east thereof -- no parking loading zone/tow-away zone -- 7:00 A.M. to 9:00 P.M." by striking: "to a point 35 feet east thereof" and inserting in lieu thereof: "to a point 20 feet east thereof" (12-02036380);
39	Amend ordinance passed July 6, 2011 (*Journal of the Proceedings of the City Council of the City of Chicago,* page 3065) which reads: "West Bryn Mawr Avenue (north side) from a point 60 feet west of North Christiana Avenue to a point 45 feet west thereof -- 15 minute standing zone -- use flashing lights -- 7:00 A.M. to 6:30 P.M. -- Monday through Friday -- tow-away zone" by striking: "from a point 60 feet west of North Christiana Avenue to a point 45 feet west thereof" and inserting in lieu thereof: "from a point 80 feet west of North Christiana Avenue to a point 25 feet west thereof" (13-00377268);
41	6717 North Olmsted Avenue: amend ordinance passed December 15, 1993 (*Journal of the Proceedings of the City Council of the City of Chicago*, page 43980) which reads: "North Olmsted Avenue (northeast/south) from a point 50 feet south of North Oshkosh Avenue to a point 110 feet south thereof -- no parking loading zone -- 11:00 A.M. to 2:00 A.M. -- tow-away zone" by striking the above and inserting in lieu thereof: "North Olmsted Avenue (north side) from a point 50 feet east of North Oshkosh Avenue to a point 60 feet east thereof -- no parking loading zone/tow-away zone -- 11:00 A.M. to 2:00 A.M. -- all days" (13-01187382);
42	Amend ordinance passed March 9, 1995 (*Journal of the Proceedings of the City Council of the City of Chicago*, page 66185) which reads: "East Walton Place (south side) from a point 149 feet west of North Mies Van Der Rohe Way to a point 89 feet west thereof" by striking the above and inserting in lieu thereof: "East Walton Place (south side) from a point 19 feet west of North Mies Van Der Rohe Way to a point 34 feet west thereof -- no parking loading zone" (12-01970324);
42	Amend ordinance passed April 15, 1995 (*Journal of the Proceedings of the City Council of the City of Chicago*, page 67586) which reads: "West Hubbard Street (south side) from a point 115 feet west of North Clark Street to a point 20 feet west thereof -- no parking loading zone -- 5:00 P.M. to 11:00 P.M." by striking the above and inserting in lieu thereof: "West Hubbard Street (south side) from a point 180 feet east of North LaSalle Boulevard to a point 20 feet east thereof -- 15 minute loading zone -- use flashing lights -- 5:00 P.M. to 11:00 A.M. -- all days" (12-01960132);
44	West Surf Street (north side) from a point 20 feet west of North Commonwealth Avenue to a point 25 feet west thereof: repeal ordinance passed April 29, 1992 (*Journal of the Proceedings of the City Council of the City of Chicago,* page 15389) which reads: "West Surf Street (north side) from a point 20 feet west of North Commonwealth Avenue to a point 25 feet west thereof -- no parking loading zone/tow-away zone -- at all times -- all days" by striking the above (13-01205281);

Ward	Location
47	Amend ordinance passed December 12, 2007 (*Journal of the Proceedings of the City Council of the City of Chicago,* page 17529) which reads: "North Lincoln Avenue (east side) from a point 275 feet south of West Argyle Street to a point 42 feet south thereof -- no parking loading zone -- 8:00 A.M. to 6:00 P.M. -- Monday through Saturday -- tow-away zone" by striking: "from a point 275 feet south of West Argyle Street to a point 42 feet south thereof" and inserting in lieu thereof: "from a point 297 feet south of West Argyle Street to a point 20 feet south thereof" (12-02037584);
49	6971 North Sheridan Road: amend ordinance passed May 4, 2011 (*Journal of the Proceedings of the City Council of the City of Chicago,* page 117749) which reads: "North Sheridan Road (east side) from a point 95 feet south of West Lunt Avenue to a point 25 feet south thereof" by striking: "25 feet" and inserting in lieu thereof "20 feet -- no parking loading zone/tow-away zone -- 11:00 A.M. to 4:00 P.M. and 6:00 P.M. to 7:00 P.M. -- Monday through Saturday" (13-00429402).

SECTION 2. This ordinance shall take effect and be in force hereinafter its passage and publication.

ESTABLISHMENT OF VEHICULAR TRAFFIC MOVEMENT.

[SO2013-8361]

The Committee on Pedestrian and Traffic Safety submitted the following report:

CHICAGO, October 16, 2013.

To the President and Members of the City Council:

Your Committee on Pedestrian and Traffic Safety, to which were referred proposed ordinances to establish single direction of vehicular traffic movement on portions of sundry streets, begs leave to recommend that Your Honorable Body do *Pass* the proposed substitute ordinance submitted herewith.

This recommendation was concurred in by all members of the committee present, with no dissenting votes.

Respectfully submitted,

(Signed) WALTER BURNETT, JR.,
Chairman.

On motion of Alderman Burnett, the said proposed substitute ordinance transmitted with the foregoing committee report was *Passed* by yeas and nays as follows:

Yeas -- Aldermen Moreno, Fioretti, Dowell, Burns, Hairston, Sawyer, Holmes, Harris, Beale, Balcer, Cárdenas, Quinn, Burke, Foulkes, Thompson, Thomas, Lane, O'Shea, Cochran, Brookins, Muñoz, Zalewski, Chandler, Solis, Maldonado, Burnett, Ervin, Graham, Reboyras, Suarez, Waguespack, Mell, Austin, Colón, Sposato, Mitts, Cullerton, Laurino, P. O'Connor, M. O'Connor, Reilly, Smith, Tunney, Arena, Cappleman, Pawar, Osterman, Moore, Silverstein -- 49.

Nays -- None.

Alderman Balcer moved to reconsider the foregoing vote. The motion was lost.

The following is said ordinance as passed:

Be It Ordained by the City Council of the City of Chicago:

SECTION 1. Pursuant to Title 9, Chapter 20, Section 010 of the Municipal Code of Chicago, the operator of a vehicle shall operate such vehicle only in the direction specified below on the public ways between the limits indicated:

Ward	Location
4	West 38th Street, from South Ellis Avenue to South Cottage Grove Avenue -- single direction -- westerly (13-01196579);
4	East 52nd Place, from South Harper Avenue to private street -- single direction -- westerly (13-00777634).

SECTION 2. This ordinance shall take effect and be in force hereinafter its passage and publication.

INSTALLATION OF PARKING METERS ON PORTION OF W. ONTARIO ST.

[SO2013-8362]

The Committee on Pedestrian and Traffic Safety submitted the following report:

CHICAGO, October 16, 2013.

To the President and Members of the City Council:

Your Committee on Pedestrian and Traffic Safety, to which was referred a proposed ordinance to establish parking meters on portion of West Ontario Street, begs leave to recommend that Your Honorable Body do *Pass* the proposed substitute ordinance submitted herewith.

This recommendation was concurred in by all members of the committee present, with no dissenting votes.

Respectfully submitted,

(Signed) WALTER BURNETT, JR.,
Chairman.

On motion of Alderman Burnett, the said proposed substitute ordinance transmitted with the foregoing committee report was *Passed* by yeas and nays as follows:

Yeas -- Aldermen Moreno, Fioretti, Dowell, Burns, Hairston, Sawyer, Holmes, Harris, Beale, Balcer, Cárdenas, Quinn, Burke, Foulkes, Thompson, Thomas, Lane, O'Shea, Cochran, Brookins, Muñoz, Zalewski, Chandler, Solis, Maldonado, Burnett, Ervin, Graham, Reboyras, Suarez, Waguespack, Mell, Austin, Colón, Sposato, Mitts, Cullerton, Laurino, P. O'Connor, M. O'Connor, Reilly, Smith, Tunney, Arena, Cappleman, Pawar, Osterman, Moore, Silverstein -- 49.

Nays -- None.

Alderman Balcer moved to reconsider the foregoing vote. The motion was lost.

The following is said ordinance as passed:

Be It Ordained by the City Council of the City of Chicago:

SECTION 1. Pursuant to Title 9, Chapter 64, Section 200 of the Municipal Code of Chicago, the Commissioner of Transportation is hereby authorized and directed to establish a parking meter area, as follows:

Ward	Location
42	Parking Meters: West Ontario Street (south side), from North Wells Street to North Franklin Street.

SECTION 2. This ordinance shall take effect and be in force hereinafter its passage and publication.

ESTABLISHMENT AND AMENDMENT OF PARKING RESTRICTIONS.
[SO2013-8366]

The Committee on Pedestrian and Traffic Safety submitted the following report:

CHICAGO, October 16, 2013.

To the President and Members of the City Council:

Your Committee on Pedestrian and Traffic Safety, to which were referred proposed ordinances to establish and amend parking restrictions on portions of sundry streets, begs leave to recommend that Your Honorable Body do *Pass* the proposed substitute ordinance submitted herewith.

This recommendation was concurred in by all members of the committee present, with no dissenting votes.

Respectfully submitted,

(Signed) WALTER BURNETT, JR.,
Chairman.

On motion of Alderman Burnett, the said proposed substitute ordinance transmitted with the foregoing committee report was *Passed* by yeas and nays as follows:

Yeas -- Aldermen Moreno, Fioretti, Dowell, Burns, Hairston, Sawyer, Holmes, Harris, Beale, Balcer, Cárdenas, Quinn, Burke, Foulkes, Thompson, Thomas, Lane, O'Shea, Cochran, Brookins, Muñoz, Zalewski, Chandler, Solis, Maldonado, Burnett, Ervin, Graham, Reboyras, Suarez, Waguespack, Mell, Austin, Colón, Sposato, Mitts, Cullerton, Laurino, P. O'Connor, M. O'Connor, Reilly, Smith, Tunney, Arena, Cappleman, Pawar, Osterman, Moore, Silverstein -- 49.

Nays -- None.

Alderman Balcer moved to reconsider the foregoing vote. The motion was lost.

The following is said ordinance as passed:

Be It Ordained by the City Council of the City of Chicago:

SECTION 1. Pursuant to Title 9, Chapter 64, Section 050 of the Municipal Code of Chicago, the operator of a vehicle shall not park such vehicle at any time upon the following public way, as indicated:

Establishment Of Disabled Permit Parking:

Ward	Location And Permit Number
1	2322 North Rockwell Street -- Disabled Parking Permit Number 89399;
2	2849 West Warren Boulevard -- Disabled Parking Permit Number 83605;
3	3927 South Indiana Avenue -- Disabled Parking Permit Number 83860;
4	635 East 49th Street -- Disabled Parking Permit Number 89507;
5	1304 East 71st Place -- Disabled Parking Permit Number 75366;
5	7127 South East End Avenue -- Disabled Parking Permit Number 81435;
6	23 East 73rd Street -- Disabled Parking Permit Number 90374;
8	1537 East 86th Street -- Disabled Parking Permit Number 90481;
8	8451 South Drexel Avenue -- Disabled Parking Permit Number 91651;
8	7748 South Drexel Avenue -- Disabled Parking Permit Number 90483;
8	8951 South Clyde Avenue -- Disabled Parking Permit Number 91680;
8	1316 East 93rd Street -- Disabled Parking Permit Number 91886;
8	1427 East 92nd Street -- Disabled Parking Permit Number 91887;
8	8723 South Cregier Avenue -- Disabled Parking Permit Number 91619;
9	12411 South Yale Avenue -- Disabled Parking Permit Number 83065;

Ward	Location And Permit Number
9	12610 South Michigan Avenue -- Disabled Parking Permit Number 83059;
9	21 East 120th Place -- Disabled Parking Permit Number 83080;
9	10210 South Michigan Avenue -- Disabled Parking Permit Number 81662;
9	10050 South Perry Avenue -- Disabled Parking Permit Number 81229;
9	10714 South Prairie Avenue -- Disabled Parking Permit Number 84787;
10	2911 East 97th Street -- Disabled Parking Permit Number 90337;
10	8326 South Brandon Avenue -- Disabled Parking Permit Number 82044;
11	3718 South Union Avenue -- Disabled Parking Permit Number 91006;
11	3132 South Princeton Avenue -- Disabled Parking Permit Number 91066;
11	2942 South Emerald Avenue -- Disabled Parking Permit Number 91005;
11	1240 West 31st Place -- Disabled Parking Permit Number 91004;
11	3724 South Parnell Avenue -- Disabled Parking Permit Number 84482;
12	3432 South Oakley Avenue -- Disabled Parking Permit Number 91070;
12	2630 West 25th Street -- Disabled Parking Permit Number 91024;
12	3509 South Mozart Street -- Disabled Parking Permit Number 90940;
12	2514 West 45th Street -- Disabled Parking Permit Number 84600;
13	3625 West 66th Place -- Disabled Parking Permit Number 91502;
13	6216 South Nagle Avenue -- Disabled Parking Permit Number 90571;
13	6505 South Kilbourn Avenue -- Disabled Parking Permit Number 90393;
13	5734 South Meade Avenue -- Disabled Parking Permit Number 91915;
13	3918 West 56th Place -- Disabled Parking Permit Number 91498;

Ward	Location And Permit Number
13	3840 West 60th Place -- Disabled Parking Permit Number 89665;
14	5154 South Francisco Avenue -- Disabled Parking Permit Number 89440;
14	5219 South Parkside Avenue -- Disabled Parking Permit Number 90581;
14	5335 South Washtenaw Avenue -- Disabled Parking Permit Number 89443;
15	6324 South Campbell Avenue -- Disabled Parking Permit Number 91285;
15	6013 South Campbell Avenue -- Disabled Parking Permit Number 91281;
15	5656 South Paulina Street -- Disabled Parking Permit Number 91286;
15	6110 South Campbell Avenue --, Disabled Parking Permit Number 91292;
16	5237 South Racine Avenue -- Disabled Parking Permit Number 79505;
16	5649 South Ada Street -- Disabled Parking Permit Number 89695;
18	8527 South Wolcott Avenue -- Disabled Parking Permit Number 81726;
18	7225 South Christiana Avenue -- Disabled Parking Permit Number 78709;
18	8455 South Seeley Avenue -- Disabled Parking Permit Number 81727;
18	8428 South Seeley Avenue -- Disabled Parking Permit Number 80335;
18	2641 West 84th Street -- Disabled Parking Permit Number 75577;
19	10303 South Trumbull Avenue -- Disabled Parking Permit Number 74381;
20	6150 South Rhodes Avenue -- Disabled Parking Permit Number 82732;
20	6544 South Ellis Avenue -- Disabled Parking Permit Number 75120;
20	6120 South University Avenue -- Disabled Parking Permit Number 80585;
20	4508 South Hermitage Avenue -- Disabled Parking Permit Number 82137;
20	6154 South Ingleside Avenue -- Disabled Parking Permit Number 79586;

Ward	Location And Permit Number
20	5813 South Union Avenue -- Disabled Parking Permit Number 89485;
21	8231 South LaSalle Street -- Disabled Parking Permit Number 81795;
21	9359 South Stewart Avenue -- Disabled Parking Permit Number 83997;
21	706 West 82nd Street -- Disabled Parking Permit Number 63550;
21	9215 South Ada Street -- Disabled Parking Permit Number 71084;
21	8015 South Wood Street -- Disabled Parking Permit Number 82419;
23	5734 South Meade Avenue -- Disabled Parking Permit Number 91915;
23	5161 South Tripp Avenue -- Disabled Parking Permit Number 91923;
25	2320 West 25th Street -- Disabled Parking Permit Number 90322;
25	1943 West 21st Place -- Disabled Parking Permit Number 83430;
25	1722 West 17th Street -- Disabled Parking Permit Number 37143;
25	1734 West 17th Street -- Disabled Parking Permit Number 83951;
25	1936 South May Street -- Disabled Parking Permit Number 90302;
25	1659 West 17th Street -- Disabled Parking Permit Number 90034;
26	2049 North St. Louis Avenue -- Disabled Parking Permit Number 75433;
26	1046 North Spaulding Avenue -- Disabled Parking Permit Number 75440;
26	3404 West Lyndale Street -- Disabled Parking Permit Number 79264;
26	2717 West Evergreen Avenue -- Disabled Parking Permit Number 89838;
26	818 North Rockwell Street -- Disabled Parking Permit Number 83946;
26	1651 North Sawyer Avenue -- Disabled Parking Permit Number 82605;
26	3454 West LeMoyne Street -- Disabled Parking Permit Number 79265;

Ward	Location And Permit Number
26	3233 West Hirsch Street -- Disabled Parking Permit Number 80856;
27	834 North Monticello Avenue -- Disabled Parking Permit Number 91597;
27	1160 North Cambridge Avenue -- Disabled Parking Permit Number 83938;
29	2646 North Mobile Avenue -- Disabled Parking Permit Number 84359;
29	234 North Menard Avenue -- Disabled Parking Permit Number 84347;
30	3748 West Addison Street -- Disabled Parking Permit Number 90361;
30	4127 West Cornelia Avenue -- Disabled Parking Permit Number 89898;
32	2324 West Rice Street -- Disabled Parking Permit Number 91225;
34	521 West 117th Street -- Disabled Parking Permit Number 90459;
34	9757 South Halsted Street -- Disabled Parking Permit Number 91479;
34	11736 South Peoria Street -- Disabled Parking Permit Number 90453;
34	10734 South Beverly Avenue -- Disabled Parking Permit Number 90452;
34	10336 South Green Street -- Disabled Parking Permit Number 91489;
34	9956 South Union Avenue -- Disabled Parking Permit Number 90461;
34	11808 South Justine Street -- Disabled Parking Permit Number 83704;
34	11437 South Lowe Avenue -- Disabled Parking Permit Number 91488;
34	10350 South State Street -- Disabled Parking Permit Number 83703;
35	2836 North Christiana Avenue -- Disabled Parking Permit Number 90917;
35	3750 North St. Louis Avenue -- Disabled Parking Permit Number 90904
37	5537 West Crystal Street -- Disabled Parking Permit Number 90009;
38	6041 West Dakin Street -- Disabled Parking Permit Number 90971;

Ward	Location And Permit Number
40	3223 West Olive Avenue -- Disabled Parking Permit Number 90806;
40	2553 West Summerdale Avenue -- Disabled Parking Permit Number 91373;
45	5350 West Winona Street -- Disabled Parking Permit Number 83202;
45	4826 West Byron Street -- Disabled Parking Permit Number 91217;
46	655 West Grace Street -- Disabled Parking Permit Number 90118;
46	4507 North Beacon Street -- Disabled Parking Permit Number 90145;
46	4250 North Marine Drive -- Disabled Parking Permit Number 91214;
48	5225 North Kenmore Avenue -- Disabled Parking Permit Number 82518;
49	1361 North Greenleaf Avenue -- Disabled Parking Permit Number 77101;
49	1223 West Lunt Avenue -- Disabled Parking Permit Number 72624;
49	1518 West Chase Avenue -- Disabled Parking Permit Number 7082;
49	7241 North Claremont Avenue -- Disabled Parking Permit Number 48341;
49	1941 West Touhy Avenue -- Disabled Parking Permit Number 84856;
49	7524 North Winchester Avenue -- Disabled Parking Permit Number 64210;
50	3030 West Hood Avenue -- Disabled Parking Permit Number 91419;
50	2740 West Arthur Avenue -- Disabled Parking Permit Number 90641;
50	6415 North Maplewood Avenue -- Disabled Parking Permit Number 90650;
50	6244 North Richmond Street -- Disabled Parking Permit Number 92209.

Amendment Of Disabled Permit Parking:

Ward	Location And Permit Number
1	Repeal Disabled Parking Permit Number 47614 located at 937 North Honore Street;

Ward	Location And Permit Number
6	Repeal Disabled Parking Permit Number 25796 located at 7332 South St. Lawrence Avenue;
6	Repeal Disabled Parking Permit Number 40557 located at 8642 South Vernon Avenue;
8	Repeal Disabled Parking Permit Number 79354 located at 8247 South Merrill Avenue;
8	Repeal Disabled Parking Permit Number 45743 located at 8845 South Ridgeland Avenue;
9	Repeal Disabled Parking Permit Number 55399 located at 12545 South Lowe Avenue;
9	Repeal Disabled Parking Permit Number 54747 located at 10046 South Prairie Avenue;
9	Repeal Disabled Parking Permit Number 65530 located at 12549 South Lowe Avenue;
10	Repeal Disabled Parking Permit Number 81417 located at 11236 South Ewing Avenue;
10	Repeal Disabled Parking Permit Number 53180 located at 9719 South Avenue M;
11	Repeal Disabled Parking Permit Number 38366 located at 2612 South Lowe Avenue;
11	Repeal Disabled Parking Permit Number 38366 located at 3339 South Wallace Street;
11	Repeal Disabled Parking Permit Number 38367 located at 3008 South Lowe Avenue;
12	Repeal Disabled Parking Permit Number 38208 located at 2423 West Pershing Road;
14	Repeal Disabled Parking Permit Number 11352 located at 4402 South Mozart Street;
14	Repeal Disabled Parking Permit Number 25178 located at 5150 South Francisco Avenue;

Ward	Location And Permit Number
16	Repeal Disabled Parking Permit Number 55277 located at 4950 South Damen Avenue;
23	Repeal Disabled Parking Permit Number 9138 located at 5254 South Millard Avenue;
23	Repeal Disabled Parking Permit Number 12312 located at 4950 South Kostner Avenue;
23	Repeal Disabled Parking Permit Number 19056 located at 4542 South Keating Avenue;
23	Repeal Disabled Parking Permit Number 19757 located at 4516 South Lemington Avenue;
23	Repeal Disabled Parking Permit Number 75190 located at 5816 South Oak Park Avenue;
23	Repeal Disabled Parking Permit Number 33041 located at 6230 South Natoma Avenue;
23	Repeal Disabled Parking Permit Number 48519 located at 4947 South Laporte Avenue;
23	Repeal Disabled Parking Permit Number 58874 located at 4605 South Kilpatrick Avenue;
23	Repeal Disabled Parking Permit Number 64154 located at 5737 South Mason Avenue;
23	Repeal Disabled Parking Permit Number 67779 located at 5001 South Kilpatrick Avenue;
23	Repeal Disabled Parking Permit Number 68791 located at 4615 South Leamington Avenue;
23	Repeal Disabled Parking Permit Number 75190 located at 5816 South Oak Park Avenue;
23	Repeal Disabled Parking Permit Number 77064 located at 4740 South Lamon Avenue;
23	Repeal Disabled Parking Permit Number 77771 located at 5034 South Kolin Avenue;

Ward	Location And Permit Number
23	Repeal Disabled Parking Permit Number 77807 located at 4949 South Kolin Avenue;
24	Repeal Disabled Parking Permit Number 47535 located at 4130 South Lavergne Avenue;
30	Repeal Disabled Parking Permit Number 47567 located at 4104 West Cornelia Avenue;
31	Repeal Disabled Parking Permit Number 64822 located at 5118 West George Street;
31	Repeal Disabled Parking Permit Number 65316 located at 2954 North Kostner Avenue;
31	Repeal Disabled Parking Permit Number 72734 located at 4935 West Wolfram Street;
31	Amend by striking: "Removal of Disabled Parking Permit Number 45465", passed June 26, 2013 (*Journal of the Proceedings of the City Council of the City of Chicago*, page 56565) and inserting in lieu of: "Installation of Disabled Parking Permit Number 45465 at 5138 West Nelson Street" (signs already posted);
32	Repeal Disabled Parking Permit Number 57721 located at 2016 West Webster Avenue;
35	Repeal Disabled Parking Permit Number 37583 located at 3009 North Whipple Street;
38	Repeal Disabled Parking Permit Number 12373 located at 3908 North Newland Avenue;
39	Repeal Disabled Parking Permit Number 52541 located at 3405 West Carmen Avenue;
39	Repeal Disabled Parking Permit Number 55485 located at 4626 North Kasson Avenue;
39	Repeal Disabled Parking Permit Number 68129 located at 4909 North St. Louis Avenue;
39	Repeal Disabled Parking Permit Number 76063 located at 4860 North Ridgeway Avenue;
39	Repeal Disabled Parking Permit Number 74549 located at 5706 North St. Louis Avenue;

Ward	Location And Permit Number
40	Repeal Disabled Parking Permit Number 12641 located at 1920 West Norwood Avenue;
40	Repeal Disabled Parking Permit Number 66903 located at 2938 West Summerdale Avenue;
40	Repeal Disabled Parking Permit Number 79833 located at 6023 North Artesian Avenue;
45	Repeal Disabled Parking Permit Number 83826 located at 3833 North Kenneth Avenue;
45	Repeal Disabled Parking Permit Number 35290 located at 5427 West Carmen Avenue;
45	Repeal Disabled Parking Permit Number 84070 located at 5514 North Marmora Avenue;
48	Repeal Disabled Parking Permit Number 30145 located at 5515 North Wayne Avenue;
48	Repeal Disabled Parking Permit Number 54681 located at 1334 West Elmdale Avenue;
49	Repeal Disabled Parking Permit Number 77097 located at 7739 North Eastlake Terrace;
49	Repeal Disabled Parking Permit Number 79069 located at 1327 West Fargo Avenue;
50	Repeal Disabled Parking Permit Number 63531 located at 2259 West Rosemont Avenue;
50	Repeal Disabled Parking Permit Number 83528 located at 2624 West Estes Avenue;
50	Repeal Disabled Parking Permit Number 080217 located at 6239 North Lawndale Avenue;
50	Repeal Disabled Parking Permit Number 73515 located at 6305 North Talman Avenue;
50	Repeal Disabled Parking Permit Number 79820 located at 6327 North Albany Avenue.

SECTION 2. This ordinance shall take effect and be in force hereinafter its passage and publication.

ESTABLISHMENT AND AMENDMENT OF PARKING LIMITATION DURING SPECIFIED HOURS.

[SO2013-8369]

The Committee on Pedestrian and Traffic Safety submitted the following report:

CHICAGO, October 16, 2013.

To the President and Members of the City Council:

Your Committee on Pedestrian and Traffic Safety, to which were referred proposed ordinances and order to restrict the parking of vehicles on portions of sundry streets, begs leave to recommend that Your Honorable Body do *Pass* the proposed substitute ordinance submitted herewith.

This recommendation was concurred in by all members of the committee present, with no dissenting votes.

Respectfully submitted,

(Signed) WALTER BURNETT, JR.,
Chairman.

On motion of Alderman Burnett, the said proposed substitute ordinance transmitted with the foregoing committee report was *Passed* by yeas and nays as follows:

Yeas -- Aldermen Moreno, Fioretti, Dowell, Burns, Hairston, Sawyer, Holmes, Harris, Beale, Balcer, Cárdenas, Quinn, Burke, Foulkes, Thompson, Thomas, Lane, O'Shea, Cochran, Brookins, Muñoz, Zalewski, Chandler, Solis, Maldonado, Burnett, Ervin, Graham, Reboyras, Suarez, Waguespack, Mell, Austin, Colón, Sposato, Mitts, Cullerton, Laurino, P. O'Connor, M. O'Connor, Reilly, Smith, Tunney, Arena, Cappleman, Pawar, Osterman, Moore, Silverstein -- 49.

Nays -- None.

Alderman Balcer moved to reconsider the foregoing vote. The motion was lost.

The following is said ordinance as passed:

Be It Ordained by the City Council of the City of Chicago:

SECTION 1. Pursuant to Title 9, Chapter 64, Section 080 of the Municipal Code of Chicago, the operator of a vehicle shall not park such vehicle upon the following public way, in the areas indicated during the hours specified:

Establishment Of Parking Limitation During Specified Hours:

Ward	Location
23	South Natchez Avenue -- amend the ordinance previously passed on November 5, 2008 (*Journal of the Proceedings of the City Council of the City of Chicago*, page 43740) which established parking prohibition during specified hours -- 7:00 A.M. to 8:00 A.M. on South Natchez Avenue, from South Archer in Avenue to the first alley south thereof (both sides) by striking: "(both sides)" and inserting in line thereof: "(west side) only";
23	Peck School, 3826 West 58th Street -- on West 57th Place between South Springfield Avenue and South Hamlin Avenue (both sides), on South Hamlin Avenue between West 57th Place and West 58th Street (west side) only and on South Springfield Avenue between West 57th Place and West 58th Street (east side) only -- no parking except school personnel on school days -- 7:30 A.M. to 4:30 P.M.

Amendment Of Parking Limitation During Specified Hours:

Ward	Location
25	2400 -- 2600 South Blue Island Avenue -- amend no truck parking, by striking: "at all times" and inserting in lieu thereof: "no overnight truck parking over 16,000 lbs from 5:00 P.M. to 6:00 A.M. -- all days" (13-00906964).

SECTION 2. This ordinance shall take effect and be in force hereinafter its passage and publication.

DESIGNATION AND AMENDMENT OF RESIDENTIAL PERMIT PARKING ZONES.

[SO2013-8368]

The Committee on Pedestrian and Traffic Safety submitted the following report:

CHICAGO, October 16, 2013.

To the President and Members of the City Council:

Your Committee on Pedestrian and Traffic Safety, to which were referred proposed ordinances and orders to establish and amend residential permit parking restrictions on portions of sundry streets, begs leave to recommend that Your Honorable Body do *Pass* the proposed substitute ordinance submitted herewith.

This recommendation was concurred in by all members of the committee present, with no dissenting votes.

Respectfully submitted,

(Signed) WALTER BURNETT, JR.,
Chairman.

On motion of Alderman Burnett, the said proposed substitute ordinance transmitted with the foregoing committee report was *Passed* by yeas and nays as follows:

Yeas -- Aldermen Moreno, Fioretti, Dowell, Burns, Hairston, Sawyer, Holmes, Harris, Beale, Balcer, Cárdenas, Quinn, Burke, Foulkes, Thompson, Thomas, Lane, O'Shea, Cochran, Brookins, Muñoz, Zalewski, Chandler, Solis, Maldonado, Burnett, Ervin, Graham, Reboyras, Suarez, Waguespack, Mell, Austin, Colón, Sposato, Mitts, Cullerton, Laurino, P. O'Connor, M. O'Connor, Reilly, Smith, Tunney, Arena, Cappleman, Pawar, Osterman, Moore, Silverstein -- 49.

Nays -- None.

Alderman Balcer moved to reconsider the foregoing vote. The motion was lost.

The following is said ordinance as passed:

Be It Ordained by the City Council of the City of Chicago:

SECTION 1. Pursuant to Title 9, Chapter 64, Section 090 of the Municipal Code of Chicago,

portions of the below named streets are hereby designated as residential permit parking zones, for the following locations:

Establishment Of Residential Permit Parking Zones:

Ward	Location
12	3500 block of West 38th Street (south side) -- residential permit parking zone -- at all times -- all days. Not recommended. Per ordinance requires 85 percent occupied, was only 0 percent;
13	West 60th Street (north side) from South Knox Avenue to South Keating Avenue -- Residential Permit Parking Zone 18 and Zone 1720 -- at all times -- all days;
14	West 52nd Street (south side) from South Lockwood Avenue to the first alley east thereof -- Residential Permit Parking Zone 1467 -- at all times -- all days;
20	6500 block of South Wentworth Avenue (east side) between 6545 and 6557 -- residential permit parking zone -- 6:00 A.M. to 6:00 P.M. -- Monday through Friday;
23	6200 block of South Keeler Avenue, from West 62nd Street to West 63rd Street (both sides) -- residential permit parking zone -- at all times -- all days;
25	2200 -- 2300 South Stewart Avenue (south of West Cermak Road and north of South Archer Avenue) residential permit parking zone -- at all times -- all days;
35	2500 block of North Francisco Avenue (both sides) beginning with 2500 -- 2543 North Francisco Avenue (between West Altgeld Street and West Logan Boulevard) residential permit parking zone -- at all times -- all days;
35	2139 -- 2168 North Richmond Street -- residential permit parking zone at 2139 -- 2168 North Richmond Street.

Amendment Of Residential Permit Parking Zones:

Ward	Location
1	Repeal Buffer Zone Residential Permit Parking Zone 204 for 1611 -- 1627 West Division Street (odd side);

Ward	Location
1	Amend Residential Permit Parking Zone 102 located in the 1900 block of North Wilmot Avenue to include 1954 North Wilmot Avenue;
3	Repeal Residential Permit Parking Zone 1674 by striking therefrom the following: "1500 to 1598 South State Street and 1501 -- 1599 South State Street";
8	Repeal Residential Permit Parking Zone 1506 by striking therefrom the following: "8100 block of South Harper Avenue (both sides)";
13	Amend Residential Permit Parking Zone 1730 by striking therefrom the following: "(south side) of the street, from South Kilbourn Avenue to South Kolmar Avenue" and inserting in lieu thereof: "South Kilbourn Avenue to South Kolmar Avenue -- Residential Permit Parking Zone 345";
13	Amend Residential Permit Parking Zone 1718 by striking: "at 5600 block of South Merrimac Avenue -- 8:00 A.M. to 5:00 P.M. -- all days" and inserting in lieu thereof: "5600 block of South Merrimac Avenue -- 8:00 A.M. to 5:00 P.M. -- Monday through Friday";
13	Repeal residential permit parking zone by striking therefrom the following: "West 58th Street (north side) from South Kenton Avenue east to the alley -- Residential Permit Parking Zone 1726";
14	Amend existing Residential Permit Parking Zone 4 by striking therefrom the following: "5300 block of South Keating Avenue";
17	8000 block of South Perry Avenue -- amend residential permit parking zone to read: "no parking -- 6:00 A.M. to 7:00 P.M. -- Monday through Friday, excluding weekends and holidays";
19	Repeal Residential Permit Parking Zone 263 located at 10156 South Oakley Avenue;
25	Amend ordinance by striking: "Residential Permit Parking Zone 109" and inserting in lieu thereof: "Zone 1331 at 800 -- 898 West College Parkway (north side); 801 -- 899 West College Parkway (south side); and 900 -- 998 West College Parkway (north side); and 901 -- 999 West College Parkway (south side)";
25	Amend ordinance which reads: "1800 -- 1858 West 17th Street -- Zone 1136 and 1803 -- 1859 West 17th Street -- Zone 1136" by striking: "Zone 1136" and adding: "Zone 816" in lieu thereof;

Ward	Location
28	2601 -- 2699 West 15th Place -- amend ordinance by striking: "West 15th Place (south side, from 2601 to 2699)" and inserting in lieu thereof: "(north side) only";
30	2902 -- 2986 North Ridgeway Avenue (both sides) -- amend Residential Permit Parking Zone 141 on North Ridgeway Avenue by striking: "(east side)" and by striking address range: "2925 -- 2931 North Ridgeway Avenue" and inserting in lieu thereof: "extend the address range from 2902 -- 2986 North Ridgeway Avenue (both sides)";
30	Amend Residential Permit Parking 1590 on North Springfield Avenue (both sides) from West Barry Avenue to West Belmont Avenue, by adding the address range of: "3940 -- 3979 West Barry Avenue -- Residential Permit Parking Zone 1590";
40	Amend residential permit parking zone on North Washtenaw Avenue, from West Balmoral Avenue to West Berwyn Avenue (both sides) by striking: "5:00 A.M. -- all days" and inserting in lieu thereof: "Residential Permit Parking Zone 720 -- 1:00 P.M. -- all days";
41	Amend Residential Permit Parking Zone 41 to include North Odell Avenue, between West Catalpa Avenue and West Gregory Street -- 7:00 A.M. to 4:00 P.M. -- Monday through Friday;
44	Amend ordinance passed January 17, 2013 (*Journal of the Proceedings of the City Council of the City of Chicago*, page 45361) for Residential Permit Parking Zone 383 on the 900 block of West Wellington Avenue (south side) only, North Mildred Avenue to North Halsted Street, by striking: "900 West Wellington Avenue" and inserting in lieu thereof: "800 West Wellington Avenue".

SECTION 2. This ordinance shall take effect and be in force hereinafter its passage and publication.

ESTABLISHMENT AND AMENDMENT OF TRAFFIC LANE TOW-AWAY ZONES.

[SO2013-8363]

The Committee on Pedestrian and Traffic Safety submitted the following report:

CHICAGO, October 16, 2013.

To the President and Members of the City Council:

Your Committee on Pedestrian and Traffic Safety, to which were referred proposed ordinances

to establish and amend traffic lane tow-away zones on portions of sundry streets, begs leave to recommend that Your Honorable Body do *Pass* the proposed substitute ordinance submitted herewith.

This recommendation was concurred in by all members of the committee present, with no dissenting votes.

Respectfully submitted,

(Signed) WALTER BURNETT, JR.,
Chairman.

On motion of Alderman Burnett, the said proposed substitute ordinance transmitted with the foregoing committee report was *Passed* by yeas and nays as follows:

Yeas -- Aldermen Moreno, Fioretti, Dowell, Burns, Hairston, Sawyer, Holmes, Harris, Beale, Balcer, Cárdenas, Quinn, Burke, Foulkes, Thompson, Thomas, Lane, O'Shea, Cochran, Brookins, Muñoz, Zalewski, Chandler, Solis, Maldonado, Burnett, Ervin, Graham, Reboyras, Suarez, Waguespack, Mell, Austin, Colón, Sposato, Mitts, Cullerton, Laurino, P. O'Connor, M. O'Connor, Reilly, Smith, Tunney, Arena, Cappleman, Pawar, Osterman, Moore, Silverstein -- 49.

Nays -- None.

Alderman Balcer moved to reconsider the foregoing vote. The motion was lost.

The following is said ordinance as passed:

Be It Ordained by the City Council of the City of Chicago:

SECTION 1. Pursuant to Title 9, Chapter 64 of the Municipal Code of Chicago, the following locations are hereby designated as traffic lane tow-away zones, between the limits and during the times specified, standing or parking of any vehicle shall be considered a definite hazard to the normal movement of traffic:

Establishment Of Traffic Lane Tow-Away Zone.

Ward	Location
44	West Surf Street (both sides) from North Sheridan Road to North Commonwealth Avenue -- no parking tow-away zone -- at all times -- all days (13-01008311).

Amendment Of Traffic Lane Tow-Away Zone.

38 North Meade Avenue (west side) from West Irving Park Road to the first alley south thereof (93-1386) -- repeal ordinance passed February 9, 1994 (*Journal of the Proceedings of the City Council of the City of Chicago,* page 45271) which reads: "North Meade Avenue (west side) from West Irving Park Road to the first alley south thereof -- no parking tow-away zone" by striking the above (13-01201184).

SECTION 2. This ordinance shall take effect and be in force hereinafter its passage and publication.

ESTABLISHMENT OF VEHICLE WEIGHT LIMITATION ON SPECIFIED STREETS.
[SO2013-8360]

The Committee on Pedestrian and Traffic Safety submitted the following report:

CHICAGO, October 16, 2013.

To the President and Members of the City Council:

Your Committee on Pedestrian and Traffic Safety, to which were referred proposed ordinances to establish the allowable weight limit for trucks and commercial vehicles on portions of designated streets, begs leave to recommend that Your Honorable Body do *Pass* the proposed substitute ordinance transmitted herewith.

This recommendation was concurred in by all members of the committee present, with no dissenting votes.

Respectfully submitted,

(Signed) WALTER BURNETT, JR.,
Chairman.

On motion of Alderman Burnett, the said proposed substitute ordinance transmitted with the foregoing committee report was *Passed* by yeas and nays as follows:

Yeas -- Aldermen Moreno, Fioretti, Dowell, Burns, Hairston, Sawyer, Holmes, Harris, Beale, Balcer, Cárdenas, Quinn, Burke, Foulkes, Thompson, Thomas, Lane, O'Shea, Cochran, Brookins, Muñoz, Zalewski, Chandler, Solis, Maldonado, Burnett, Ervin, Graham, Reboyras, Suarez, Waguespack, Mell, Austin, Colón, Sposato, Mitts, Cullerton, Laurino, P. O'Connor, M. O'Connor, Reilly, Smith, Tunney, Arena, Cappleman, Pawar, Osterman, Moore, Silverstein -- 49.

Nays -- None.

Alderman Balcer moved to reconsider the foregoing vote. The motion was lost.

The following is said ordinance as passed:

Be It Ordained by the City Council of the City of Chicago:

SECTION 1. Pursuant to Title 9, Chapter 64, Section 030 of the Municipal Code of Chicago, the maximum weight permitted to be carried by any truck or commercial vehicle upon the following public ways between the limits indicated (except for the purpose of delivering or picking up material or merchandise) shall be as follows:

Ward	Location
28	600 to 1300 South Oakley Avenue -- five ton weight limitation;
28	2064 to 2399 West Polk Street -- five ton weight limitation;
28	2200 to 2399 West Taylor Street -- five ton weight limitation.

SECTION 2. This ordinance shall take effect and be in force hereinafter its passage and publication.

INSTALLATION OF TRAFFIC WARNING SIGNS.

[SOr2013-638]

The Committee on Pedestrian and Traffic Safety submitted the following report:

CHICAGO, October 16, 2013.

To the President and Members of the City Council:

Your Committee on Pedestrian and Traffic Safety, to which were referred proposed ordinances and orders to erect traffic warning signs, begs leave to recommend that Your Honorable Body do *Pass* the proposed substitute order submitted herewith.

This recommendation was concurred in by all members of the committee present, with no dissenting votes.

Respectfully submitted,

(Signed) WALTER BURNETT, JR.,
Chairman.

On motion of Alderman Burnett, the said proposed substitute order transmitted with the foregoing committee report was *Passed* by yeas and nays as follows:

Yeas -- Aldermen Moreno, Fioretti, Dowell, Burns, Hairston, Sawyer, Holmes, Harris, Beale, Balcer, Cárdenas, Quinn, Burke, Foulkes, Thompson, Thomas, Lane, O'Shea, Cochran, Brookins, Muñoz, Zalewski, Chandler, Solis, Maldonado, Burnett, Ervin, Graham, Reboyras, Suarez, Waguespack, Mell, Austin, Colón, Sposato, Mitts, Cullerton, Laurino, P. O'Connor, M. O'Connor, Reilly, Smith, Tunney, Arena, Cappleman, Pawar, Osterman, Moore, Silverstein -- 49.

Nays -- None.

Alderman Balcer moved to reconsider the foregoing vote. The motion was lost.

The following is said order as passed:

Ordered, That the Commissioner of Transportation is hereby authorized and directed to erect traffic warning signs on the following streets of the types specified:

Ward	Location
4	East 52nd Place and South Harper Avenue -- "Stop" sign, stopping East 52nd Place for South Harper Avenue (13-00777648);

Ward	Location
10	South Avenue J and East 118th Street -- "Stop" sign, stopping South Avenue J for East 118th Street (13-01196769);
13	West 61st Street and South Moody Avenue -- "Three-Way Stop" sign, stopping all northbound traffic on South Moody Avenue and east- and westbound traffic on West 61st Street;
13	West 57th Street and South Narragansett Avenue -- "Stop" sign, stopping north- and southbound traffic on South Narragansett Avenue ;
13	West 62nd Street and South Moody Avenue -- "Three-Way Stop" sign, stopping northbound traffic on South Moody Avenue and east-and westbound traffic on West 62nd Street;
20	South Prairie Avenue and East 56th Street -- "All-Way Stop" sign, stopping all approaches (13-00362971);
20	South Bishop Street and West 49th Street -- "All-Way Stop" sign, stopping all approaches (13-00362996);
20	East 55th Place and South Prairie Avenue -- "Stop" sign, stopping East 55th Place for South Prairie Avenue (13-00363011);
27	West Madison Street and North Hoyne Avenue -- "All-Way Stop" sign, stopping all approaches. CDOT does not recommend "Stop" signs on major streets because they increase the frequency of rear-end collisions (13-00707732);
28	West 15th Street and South Rockwell Street -- "All-Way Stop" sign, stopping all approaches (13-00983486);
35	North Lawndale Avenue and West Agatite Avenue -- "All-Way Stop" sign, stopping all approaches (13-01100829);
36	North New England Avenue and West Roscoe Street --"All-Way Stop" sign, stopping all approaches (13-00984275).

SECTION 2. This ordinance shall take effect and be in force hereinafter its passage and publication.

INSTALLATION OF "ONE-HOUR PARKING" SIGNS ON PORTION OF W. WILSON AVE.
[SO2013-8364]

The Committee on Pedestrian and Traffic Safety submitted the following report:

CHICAGO, October 16, 2013.

To the President and Members of the City Council:

Your Committee on Pedestrian and Traffic Safety, to which was referred a proposed ordinance to install one-hour parking limitation on portion of West Wilson Avenue, begs leave to recommend that Your Honorable Body do *Pass* the proposed substitute ordinance submitted herewith.

This recommendation was concurred in by all members of the committee present, with no dissenting votes.

Respectfully submitted,

(Signed) WALTER BURNETT, JR.,
Chairman.

On motion of Alderman Burnett, the said proposed substitute ordinance transmitted with the foregoing committee report was *Passed* by yeas and nays as follows:

Yeas -- Aldermen Moreno, Fioretti, Dowell, Burns, Hairston, Sawyer, Holmes, Harris, Beale, Balcer, Cárdenas, Quinn, Burke, Foulkes, Thompson, Thomas, Lane, O'Shea, Cochran, Brookins, Muñoz, Zalewski, Chandler, Solis, Maldonado, Burnett, Ervin, Graham, Reboyras, Suarez, Waguespack, Mell, Austin, Colón, Sposato, Mitts, Cullerton, Laurino, P. O'Connor, M. O'Connor, Reilly, Smith, Tunney, Arena, Cappleman, Pawar, Osterman, Moore, Silverstein -- 49.

Nays -- None.

Alderman Balcer moved to reconsider the foregoing vote. The motion was lost.

The following is said ordinance as passed:

Be It Ordained by the City Council of the City of Chicago:

SECTION 1. That the Commissioner of Transportation is hereby authorized and directed to install "One-Hour Parking" restriction sign at the below listed location:

Ward	Location
47	1750 West Wilson Avenue: West Wilson Avenue (north side) from a point 60 feet west of North Hermitage Avenue to a point 100 feet west thereof -- limited "One-Hour Parking -- 8:00 A.M. to 10:00 P.M. -- Monday through Saturday" (13-01008586).

SECTION 2. This ordinance shall take effect and be in force hereinafter its passage and publication.

INSTALLATION OF "TWO-HOUR PARKING" SIGNS ON PORTIONS OF W. 70TH ST.

[SO2013-8371]

The Committee on Pedestrian and Traffic Safety submitted the following report:

CHICAGO, October 16, 2013.

To the President and Members of the City Council:

Your Committee on Pedestrian and Traffic Safety, to which was referred a proposed ordinance to install two-hour parking limitation on portion of West 70th Street, begs leave to recommend that Your Honorable Body do *Pass* the proposed substitute ordinance submitted herewith.

This recommendation was concurred in by all members of the committee present, with no dissenting votes.

Respectfully submitted,

(Signed) WALTER BURNETT, JR.,
Chairman.

On motion of Alderman Burnett, the said proposed substitute ordinance transmitted with the foregoing committee report was *Passed* by yeas and nays as follows:

Yeas -- Aldermen Moreno, Fioretti, Dowell, Burns, Hairston, Sawyer, Holmes, Harris, Beale, Balcer, Cárdenas, Quinn, Burke, Foulkes, Thompson, Thomas, Lane, O'Shea, Cochran, Brookins, Muñoz, Zalewski, Chandler, Solis, Maldonado, Burnett, Ervin, Graham, Reboyras, Suarez, Waguespack, Mell, Austin, Colón, Sposato, Mitts, Cullerton, Laurino, P. O'Connor, M. O'Connor, Reilly, Smith, Tunney, Arena, Cappleman, Pawar, Osterman, Moore, Silverstein -- 49.

Nays -- None.

Alderman Balcer moved to reconsider the foregoing vote. The motion was lost.

The following is said ordinance as passed:

Be It Ordained by the City Council of the City of Chicago:

SECTION 1. That the Commissioner of Transportation is hereby authorized and directed to install "Two-Hour Parking" restriction signs at the below listed location:

Ward	Location
13	3945 -- 3959 West 70th Street along the angled parking spaces -- "Two-Hour Parking".

SECTION 2. This ordinance shall take effect and be in force hereinafter its passage and publication.

REPEAL OF "RESERVED DISABLED PARKING" SIGNS ON PORTIONS OF W. WILSON AVE.

[SO2013-8365]

The Committee on Pedestrian and Traffic Safety submitted the following report:

CHICAGO, October 16, 2013.

To the President and Members of the City Council:

Your Committee on Pedestrian and Traffic Safety, to which was referred a proposed ordinance to allow reserved disabled parking on portions of West Wilson Avenue, begs leave to recommend that Your Honorable Body do *Pass* the proposed substitute ordinance submitted herewith.

This recommendation was concurred in by all members of the committee present, with no dissenting votes.

Respectfully submitted,

(Signed) WALTER BURNETT, JR.,
Chairman.

On motion of Alderman Burnett, the said proposed substitute ordinance transmitted with the foregoing committee report was *Passed* by yeas and nays as follows:

Yeas -- Aldermen Moreno, Fioretti, Dowell, Burns, Hairston, Sawyer, Holmes, Harris, Beale, Balcer, Cárdenas, Quinn, Burke, Foulkes, Thompson, Thomas, Lane, O'Shea, Cochran, Brookins, Muñoz, Zalewski, Chandler, Solis, Maldonado, Burnett, Ervin, Graham, Reboyras, Suarez, Waguespack, Mell, Austin, Colón, Sposato, Mitts, Cullerton, Laurino, P. O'Connor, M. O'Connor, Reilly, Smith, Tunney, Arena, Cappleman, Pawar, Osterman, Moore, Silverstein -- 49.

Nays -- None.

Alderman Balcer moved to reconsider the foregoing vote. The motion was lost.

The following is said ordinance as passed:

Be It Ordained by the City Council of the City of Chicago:

SECTION 1. That the Commissioner of Transportation is hereby authorized and directed to repeal "Reserved Disabled Parking" signs at the below listed location:

Ward	Location
47	1746 -- 1760 West Wilson Avenue: repeal ordinance passed September 9, 2009 (*Journal of the Proceedings of the City Council of the City of Chicago*, page 70621) which reads: "West Wilson Avenue (north side) from a point 40 feet west of North Hermitage Avenue to a point 20 feet west thereof -- Reserved Disabled Parking -- 9:00 A.M. to 5:00 P.M. -- Monday through Friday -- tow-away zone -- 2 percent disabled" by striking the above (13-01205837).

SECTION 2. This ordinance shall take effect and be in force hereinafter its passage and publication.

Failed To Pass -- VARIOUS TRAFFIC REGULATIONS, TRAFFIC SIGNS, ET CETERA.
(Adverse Committee Recommendations)

[SO2013-8370]

The Committee on Pedestrian and Traffic Safety submitted a report recommending that the City Council do not pass sundry proposed ordinances and proposed orders (transmitted with the committee report) relating to traffic regulations, traffic signs, et cetera.

Alderman Burnett moved to *Concur In* the committee's recommendation. The question in reference to each proposed ordinance or proposed order thereupon became: *"Shall the proposed ordinances or proposed orders pass, notwithstanding the committee's adverse recommendation?"* and the several questions being so put, each of the said proposed ordinances and proposed orders *Failed to Pass* by yeas and nays as follows:

Yeas -- None.

Nays -- Aldermen Moreno, Fioretti, Dowell, Burns, Hairston, Sawyer, Holmes, Harris, Beale, Balcer, Cárdenas, Quinn, Burke, Foulkes, Thompson, Thomas, Lane, O'Shea, Cochran, Brookins, Muñoz, Zalewski, Chandler, Solis, Maldonado, Burnett, Ervin, Graham, Reboyras, Suarez, Waguespack, Mell, Austin, Colón, Sposato, Mitts, Cullerton, Laurino, P. O'Connor, M. O'Connor, Reilly, Smith, Tunney, Arena, Cappleman, Pawar, Osterman, Moore, Silverstein -- 49.

Alderman Balcer moved to reconsider the foregoing vote. The motion was lost.

The committee report listing said ordinances and orders which failed to pass reads as follows:

CHICAGO, October 16, 2013.

To the President and Members of the City Council:

Your Committee on Pedestrian and Traffic Safety begs leave to recommend that Your Honorable Body *Do Not Pass* the sundry proposed ordinances and orders submitted herewith which were referred to the Committee concerning traffic regulations and traffic signs, et cetera, as follows:

Parking Prohibited At All Times -- Disabled:

Ward	Location
6	649 East 90th Street -- Disabled Parking Permit Number 91648. Not recommended -- garage at location;
11	2732 South Bonfield Street -- Disabled Parking Permit Number 91009. Not recommended -- garage at location;
11	3140 South Emerald Avenue -- Disabled Parking Permit Number 91003. Not recommended -- garage at location;
12	2436 West 45th Street -- Disabled Parking Permit Number 91020. Not recommended -- garage at location;
25	917 West 18th Place -- Disabled Parking Permit Number 90291. Not recommended -- garage at location;
29	1651 North Mayfield Avenue -- Disabled Parking Permit Number 84372. Not recommended -- garage at location;
29	5962 West Adams Street -- Disabled Parking Permit Number 84355. Not recommended -- garage at location;
29	1317 North Waller Avenue -- Disabled Parking Permit Number 89890. Not recommended -- garage at location;
29	2324 North Merrimac Avenue -- Disabled Parking Permit Number 83570. Not recommended -- garage at location;
29	1620 North Melvina Avenue -- Disabled Parking Permit Number 84375. Not recommended -- garage at location;
37	1816 North Lotus Avenue -- Disabled Parking Permit Number 81512. Not recommended;
38	6244 West Grace Street -- Disabled Parking Permit Number 80768. **Deferred at October 29, 2012 committee meeting;
41	5109 North Oak Park Avenue -- Disabled Parking Permit Number 71509. Not recommended -- garage at location;

Ward	Location
50	6425 North Fairfield Avenue -- Disabled Parking Permit Number 91416. Not recommended -- garage at location;
50	6137 North Monticello Avenue -- Disabled Parking Permit Number 91347. Not recommended -- garage at location.

Amendment Of Parking Prohibition At All Times -- Disabled:

Ward	Location
45	Repeal Disabled Parking Permit Number 377301 located at 4945 West Winona Street. Not recommended -- needs correct permit number.

Loading Zones:

Ward	Location
1	North Ashland Avenue (west side) from a point 29 feet south of West Fry Street to a point 55 feet south thereof: amend no parking loading zone -- 11:00 A.M. to 11:00 P.M. -- Monday through Saturday, by striking and inserting in lieu thereof: "30 minute standing zone -- use flashing lights -- 8:00 A.M. to 8:00 P.M. -- Monday through Saturday". Request withdrawn by requestor (12-01411208);
2	South Wabash Avenue (east side) from a point 90 feet south of East 21st Street to a point 100 feet south thereof -- 30 minute loading zone -- use flashing lights -- 9:00 A.M. to 5:00 A.M. -- Monday through Sunday. Insufficient data. Deferred at December 10, 2012 committee meeting (12-01411666);
11	2724 South Union Avenue (signs to be placed at 704 West 28th Street) -- 15 minute loading zone. Request withdrawn by alderman (13-00801100);
15	4654 South Honore Street -- no parking loading zone. Information needed to prepare recommendation for this ordinance is not available. Alderman's office has been advised (13-00975078);

Ward	Location
21	33 West 95th Street -- 15 minute standing zone/tow-away zone -- use flashing lights -- at all times -- all days. Information needed to prepare recommendation for this ordinance is not available. Alderman's office has been advised (12-02012902);
24	3018 West Cermak Road -- 15 minute standing zone/tow-away zone -- distance of 20 feet. Request withdrawn by requestor (13-00703116);
24	3020 West Cermak Road: amend length of standing zone by striking: "25 feet" and inserting in lieu thereof: "20 feet". Request withdrawn by requestor (13-00703021);
25	251 -- 259 West Cermak Road -- no parking loading zone. Insufficient information to process ordinance request (13-00978049).

Amendment Of Loading Zone:

Ward	Location
44	Repeal ordinance passed March 1, 2006 (*Journal of the Proceedings of the City Council of the City of Chicago*, page 71724) which reads: "North Halsted Street (east side) from a point 20 feet south of West Oakdale Avenue to a point south thereof -- no parking loading zone -- 4:00 P.M. to 10:00 P.M. -- Monday through Saturday and 10:00 A.M. to 10:00 P.M. -- Sunday -- tow-away zone" by striking the above. Request withdrawn by requestor (12-01927725).

Residential Permit Parking Zones:

Ward	Location
13	6600 South Keeler Avenue (east side) including wrap around on 6601 South Keeler Avenue, from South Keeler Avenue east to the alley -- residential permit parking zone -- at all times -- all days. Not recommended. Was only 42 percent. Needs 85 percent;
18	7914 -- 7956 South Wolcott Avenue (both sides) -- residential permit parking zone -- at all times -- all days. Not recommended per ordinance. Requires 85 percent occupied. Was only 34 percent;

Ward	Location
19	1415 -- 1451 West 105th Street -- residential permit parking zone -- 9:00 A.M. to 10:00 P.M. -- Tuesday through Saturday. Not recommended. Per our ordinances, needs both sides of the street.

Amendment Of Residential Permit Parking Zones:

Ward	Location
12	Amend by striking Residential Permit Parking Zone 764 located at 4011 South Kimball Avenue. Ward office needs to do a correction. Survey done (*per department correct address is 4011 South Campbell Avenue).

Tow-Away Zones:

Ward	Location
21	9256 South Lafayette Avenue -- no parking tow-away zone. Request withdrawn by requestor (13-00596222);
26	1 West Grand Avenue, from North Damen Avenue to North California Avenue (south side) -- no parking tow-away zone -- street cleaning -- 9:00 A.M. to 3:00 P.M. -- fourth Friday of every month -- April 1 to November 30 and weather permitting -- November 30 to April 1. Request withdrawn by alderman;
40	West Foster Avenue, from North Hoyne Avenue to North Damen Avenue (both sides) -- no parking tow-away zone. Request withdrawn by alderman (13-00733214);
43	North Wells Street (west side) from a point 90 feet south of West Eugenie Street (1640 North Wells Street) to the intersection with West Concord Lane -- no parking tow-away zone -- at all times -- all days. Request withdrawn by alderman.

Amendment Of Tow-Away Zone:

Ward	Location
28	5100 block of West Washington Boulevard (north side) from North Leclaire Avenue to North Leamington Avenue -- repeal no parking tow-away zone. No City Council action necessary to remove school parking signs. Requested signs will be removed (13-00983667).

Traffic Warning Signs And/Or Signals:

13	5600 South Mobile Avenue -- "Stop" sign at the T of the intersection on (south east) corner. Request withdrawn by alderman (13-00974962).

These *Do Not Pass* recommendations were concurred in by all members of the committee present, with no dissenting votes.

Respectfully submitted,

(Signed) WALTER BURNETT, JR.,
Chairman.

COMMITTEE ON PUBLIC SAFETY.

AMENDMENT OF SECTION 4-4-336 OF MUNICIPAL CODE REGARDING PERMITS FOR ON-PREMISES BUSINESS SIGNS.

[SO2013-6161]

The Committee on Public Safety submitted the following report:

CHICAGO, October 16, 2013.

To the President and Members of the City Council:

Your Committee on Public Safety begs leave to report and recommend that Your Honorable Body *Pass* the proposed substitute ordinance amending Title 4, Chapter 4, Section 336 of the Municipal Code of Chicago concerning improper business signs.

This recommendation was concurred in unanimously by a viva voce vote of the members of the committee, with no dissenting vote.

Respectfully submitted,

(Signed) JAMES A. BALCER,
Chairman.

On motion of Alderman Balcer, the said proposed substitute ordinance transmitted with the foregoing committee report was *Passed* by yeas and nays as follows:

Yeas -- Aldermen Moreno, Fioretti, Dowell, Burns, Hairston, Sawyer, Holmes, Harris, Beale, Balcer, Cárdenas, Quinn, Burke, Foulkes, Thompson, Thomas, Lane, O'Shea, Cochran, Brookins, Muñoz, Zalewski, Chandler, Solis, Maldonado, Burnett, Ervin, Graham, Reboyras, Suarez, Waguespack, Mell, Austin, Colón, Sposato, Mitts, Cullerton, Laurino, P. O'Connor, M. O'Connor, Reilly, Smith, Tunney, Arena, Cappleman, Pawar, Osterman, Moore, Silverstein -- 49.

Nays -- None.

Alderman Balcer moved to reconsider the foregoing vote. The motion was lost.

The following is said ordinance as passed:

Be It Ordained by the City Council of the City of Chicago:

SECTION 1. Section 4-4-336 of the Municipal Code of Chicago is hereby amended by inserting the language underscored, as follows:

4-4-336 Improper Business Signs.

(a) No sign shall be placed on the exterior of any business in the City of Chicago unless the sign is securely affixed to the property of the business. Unsecure methods of affixing ~~a~~ an exterior sign shall include, but are not limited to, attaching the sign with tape, string or staples.

(b) Any sign that is erected, altered or maintained in violation of this section shall be removed by the owner or operator of the business.

(c) If a sign is erected, altered or maintained in violation of this section, the City of Chicago may remove such sign and charge the expense of such removal to the owner or operator of the business.

(d) If a permit is required under Section 10-28-010 to install, erect, maintain or enlarge any sign that is on, under or over the surface of any public way, or if a business contains on-premises signage or other signage for which a permit is required under Section 13-20-550, such permit shall be obtained.

(e) In addition to any other penalty provided by law, any person who violates any provision of this section shall be fined not less than $200.00 nor more than $500.00 for each offense. Each day that a violation continues shall constitute a separate and distinct offense.

SECTION 2. This ordinance shall take full force and effect upon its passage and publication.

AMENDMENT OF CHAPTER 4-144 OF MUNICIPAL CODE BY ADDING NEW SECTIONS 4-144-400 THROUGH 4-144-470 AND MODIFYING SECTION 4-144-010 TO ALLOW MUSEUMS TO LAWFULLY ACQUIRE AND DISPLAY FIREARMS OF HISTORIC VALUE.

[SO2013-3378]

The Committee on Public Safety submitted the following report:

CHICAGO, October 16, 2013.

To the President and Members of the City Council:

Your Committee on Public Safety begs leave to report and recommend that Your Honorable Body *Pass* the proposed substitute ordinance amending Chapter 4-144 of the Municipal Code of Chicago to allow museums to acquire unloaded curios or relic firearms of historic value as part of their collection.

This recommendation was concurred in unanimously by a viva voce vote of the members of the committee, with no dissenting vote.

Respectfully submitted,

(Signed) JAMES A. BALCER,
Chairman.

On motion of Alderman Balcer, the said proposed substitute ordinance transmitted with the foregoing committee report was *Passed* by yeas and nays as follows:

Yeas -- Aldermen Moreno, Fioretti, Dowell, Burns, Hairston, Sawyer, Holmes, Harris, Beale, Balcer, Cárdenas, Quinn, Burke, Foulkes, Thompson, Thomas, Lane, O'Shea, Cochran, Brookins, Muñoz, Zalewski, Chandler, Solis, Maldonado, Burnett, Ervin, Graham, Reboyras, Suarez, Waguespack, Mell, Austin, Colón, Sposato, Mitts, Cullerton, Laurino, P. O'Connor, M. O'Connor, Reilly, Smith, Tunney, Arena, Cappleman, Pawar, Osterman, Moore, Silverstein -- 49.

Nays -- None.

Alderman Balcer moved to reconsider the foregoing vote. The motion was lost

The following is said ordinance as passed:

Be It Ordained by the City Council of the City of Chicago:

SECTION 1. Chapter 4-144 of the Municipal Code is hereby amended by adding a new Article VI, Sections 4-144-400 through and including 4-144-470, and by adding the language underscored, as follows:

4-144-010 License -- Required.

It shall be unlawful for any person to engage in the business of selling or otherwise transferring any ammunition, stun gun or taser without securing a weapons dealer license to do so. For purposes of this section "stun gun" and "taser" have the meanings ascribed to those terms in 720 ILCS 5/24-1(a)(10).

Article VI.

Professional Firearm Curators.

4-144-400 Definitions.

For purposes of this article, the following definitions apply:

(a) "Collector" and "Curio or relic firearm" have the meanings ascribed to those terms in 27 CFR 478.11 or as listed on the United States Department of Justice, Bureau of Alcohol, Tobacco, Firearms and Explosives, Firearms Curios or Relics List, AFT Publication 5300.11, as amended.

(b) "FOID" has the same meaning ascribed to that term in Section 8-20-010.

(c) "Professional firearm curator" means a person who:

(1)(i) is a public museum that is eligible to receive funds for capital development under subsection 1-25(7) of the Department of Natural Resources Act, 20 ILCS 801/1-25; or

(ii) is a bona fide Illinois nonprofit corporation that is a museum operating for the purpose of acquiring, conserving, preserving, studying, interpreting, or enhancing historical material for educational or scientific purposes and has continuously for a period of not less than five years prior to the date of application exhibited specimens, artifacts, articles, documents and other things of historical, anthropological, archaeological, industrial or scientific import to the public for its instruction and enjoyment; and

(2) has been issued a federal firearms collector's license; and

(3) has a location in the city at which curio or relic firearms are exhibited to the public for its instruction and enjoyment.

(d) "Superintendent" means the Superintendent of police.

4-144-410 License Required.

It shall be unlawful for any person to engage in the business of a professional firearm curator without securing a weapons dealer license to do so.

Notwithstanding any provision of the code to the contrary, a professional firearm curator may possess curio or relic firearms when such curio or relic firearms are part of the professional firearm curator's collection which is exhibited to the public for its instruction and enjoyment.

The license required under this article shall be in addition to any other license required by law.

The license granted under this article does not authorize the licensee to engage in the business of selling or otherwise transferring firearms.

4-144-420 Application -- Additional Information Required.

(a) In addition to the requirements set forth in Section 4-4-050, an application for, or renewal of, a weapons dealer license to engage in the business of a professional firearm curator shall be accompanied by the following information:

(1) the length of time the applicant has been in business;

(2) the location and description of the proposed licensed premises;

(3) the name and address of the owner of the premises. If the premises are leased, the name, address and telephone number of the owner of the premises;

(4) a copy of the applicant's federal firearm collector's license;

(5) a list of all employees and managers authorized to control, handle, store or otherwise possess the curio or relic firearms at the licensed premises and a copy of each person's FOID card;

(6) a safety plan approved by the superintendent; and

(7) any other information that the commissioner or the superintendent may require to implement this article.

4-144-430 License Issuance And Renewal.

A license or a renewal of a license issued under this article shall be denied or revoked for any of the following reasons:

(a) The applicant's license under this article, or any other license for the sale, manufacture, use or possession of firearms, has been revoked for cause.

(b) A license issued under this article for the location described in the application has been revoked for any cause within one year of the date of the application.

(c) The applicant makes any false, misleading or fraudulent statement or misrepresents any fact in the license application, or uses any scheme or subterfuge for the purpose of evading any provision of this article.

(d) The applicant or licensee at the time of application for or renewal of any license issued pursuant to this chapter would not be eligible for such license upon a first application.

4-144-440 Department Duties.

(a) The commissioner shall forward any application for a weapons dealer license to engage in the business of a professional firearm curator to the police and fire departments.

(b) The commissioner shall have the authority to promulgate rules and regulations necessary to implement this article.

(c) The superintendent shall have the authority to promulgate rules and regulations necessary to implement this article relating to the safety plan, the safe storage and handling of the curio or relic firearms or any other non-firearm dangerous or deadly weapon, and any other restriction which the superintendent deems necessary for public safety.

4-144-450 Legal Duties.

(a) Every licensee shall obtain and keep current at all times throughout the duration of the license period, liability insurance for the operation of the premises described in such application or license in the aggregate amount of $1,000,000.00, issued by an insurer authorized to insure in Illinois. The insurance policy required by this section shall be for a term of at least 12 months, and shall be co-extensive with the first 12 months of the applicable license period. Thereafter, the licensee shall continue to maintain such insurance policy in full force and effect for the duration of the two-year license period. The licensee shall keep proof of the required insurance at the licensed premises at all times and, upon demand, shall produce such proof for inspection by an authorized City official. Each policy of insurance required under this section shall include a provision requiring 30 days' advance notice to the commissioner prior to termination or lapse of the policy. Failure to comply with this section shall be grounds for the suspension or revocation of the license for a single offense in accordance with Section 4-4-280 of this Code.

(b) Every licensee shall comply with a safety plan, approved by the superintendent. Such plan shall include provisions that address: (i) the installation and maintenance of adequate exterior lighting; (ii) the installation and maintenance of interior and exterior surveillance cameras installed at each building; (iii) the installation of an alarm system; (iv) protocols for the safe display and storage of firearms and ammunition; and (v) the employment of adequately trained personnel; all in accordance with rules prescribed by the superintendent. Recordings from the surveillance camera required by clause (ii) shall be maintained for not less than 30 days and shall be made available to members of the department of police. Notwithstanding any other ordinance to the contrary, the city shall not impose a fee for any surveillance camera installed pursuant to this section solely because the camera or its wiring is in any portion of the public way.

(c) The licensed premises shall be open at all reasonable times for inspection by the departments of buildings, police, business affairs and consumer protection, and fire.

(d) All employees and managers authorized by the licensee to control, handle, store or otherwise possess any curio or relic firearm shall have a valid FOID card. No other employee, manager or person shall be permitted to control, handle, store or otherwise possess any curio or relic firearm.

(e) An employee or manager with a valid FOID card shall be present at the licensed premises at all times that the licensed premises is open to the public.

4-144-460 Operating Without A License.

In addition to any other applicable fine or penalty, any person who engages in the business of a professional firearm curator without first having obtained the required license shall be subject to a fine of not less than $3,000.00 nor more than $5,000.00 for each offense. Each day that a violation continues shall constitute a separate and distinct offense.

4-144-470 Penalty.

Unless another penalty or fine is specifically provided, any person who violates any provision of this Article, or any rule or regulation promulgated thereunder, shall be subject to a fine of not less than $1,500.00 nor more than $3,000.00 for each offense, or incarceration for a period not to exceed six months, or both. Each day that such violation exists shall constitute a separate and distinct offense.

SECTION 2. This ordinance shall take effect 10 days after its passage and approval.

AMENDMENT OF CHAPTER 9-32 OF MUNICIPAL CODE BY ADDING NEW SECTION 9-32-040 AND MODIFYING SECTION 2-14-132 REGARDING IMPOUNDMENT OF MOTOR VEHICLES USED IN COMMISSION OF RECKLESS DRIVING AT, OR INTERFERING WITH, FUNERAL PROCESSIONS.

[O2013-6118]

The Committee on Public Safety submitted the following report:

CHICAGO, October 16, 2013.

To the President and Members of the City Council:

Your Committee on Public Safety begs leave to report and recommend that Your Honorable Body *Pass* an ordinance amending Title 9, Chapter 32 of the Municipal Code of Chicago by adding new Section 040 and modifying Section 2-14-132 regarding reckless driving or interfering with a funeral procession.

This recommendation was concurred in unanimously by a viva voce vote of the members of the committee, with no dissenting vote.

Respectfully submitted,

(Signed) JAMES A. BALCER,
Chairman.

On motion of Alderman Balcer, the said proposed ordinance transmitted with the foregoing committee report was *Passed* by yeas and nays as follows:

Yeas -- Aldermen Moreno, Fioretti, Dowell, Burns, Hairston, Sawyer, Holmes, Harris, Beale, Balcer, Cárdenas, Quinn, Burke, Foulkes, Thompson, Thomas, Lane, O'Shea, Cochran, Brookins, Muñoz, Zalewski, Chandler, Solis, Maldonado, Burnett, Ervin, Graham, Reboyras, Suarez, Waguespack, Mell, Austin, Colón, Sposato, Mitts, Cullerton, Laurino, P. O'Connor, M. O'Connor, Reilly, Smith, Tunney, Arena, Cappleman, Pawar, Osterman, Moore, Silverstein -- 49.

Nays -- None.

Alderman Balcer moved to reconsider the foregoing vote. The motion was lost.

The following is said ordinance as passed:

Be It Ordained by the City Council of the City of Chicago:

SECTION 1. Chapter 9-32 of the Municipal Code of Chicago is hereby amended by adding a new Section 9-32-040, as follows:

9-32-040 Reckless Driving At, Or Interfering With, A Funeral Procession -- Impoundment.

(a) The owner of record of any motor vehicle that is used in the commission of reckless driving or aggravated reckless driving as defined in Section 11-503 of the Illinois Vehicle Code, codified at 625 ILCS 5/11-503, while the vehicle is part of a funeral procession or in a manner that interferes with a funeral procession shall be liable to the city for an administrative penalty of not less than $500.00 and not more than $750.00, plus any applicable towing and storage fees. Any such vehicle shall be subject to seizure and impoundment pursuant to this section.

(b) Whenever a police officer has probable cause to believe that a vehicle is subject to seizure and impoundment pursuant to this section, the police officer shall provide for the towing of the vehicle to a facility controlled by the city or its agent. When the vehicle is towed, the police officer shall notify any person identifying himself as the owner of the

vehicle or any person who is found to be in control of the vehicle at the time of the alleged violation, if there is such a person, of the fact of the seizure and of the vehicle owner's right to request a preliminary hearing to be conducted under Section 2-14-132 of this Code.

(c) Section 2-14-132 shall apply whenever a motor vehicle is seized and impounded pursuant to this section.

SECTION 2. Section 2-14-132 of the Municipal Code of Chicago is hereby amended by inserting the language underscored, as follows:

2-14-132 Impoundment.

(1) Whenever the owner of a vehicle seized and impounded pursuant to Sections 3-46-076, 3-56-155, 4-68-195, 9-80-220, 9-112-640 or 9-114-420 of this Code (for purposes of this section, the "status-related offense sections"), or Sections 7-24-225, 7-24-226, 7-28-390, 7-28-440, 7-38-115(c-5), 8-4-130, 8-8-060, 8-20-070, 9-12-090, 9-32-040, 9-76-145, 9-80-225, 9-80-240, 9-92-035, 11-4-1410, 11-4-1500 or 15-20-270 of this Code (for purposes of this section, the "use-related offense sections") requests a preliminary hearing in person and in writing at the department of administrative hearings, within 15 days after the vehicle is seized and impounded, an administrative law officer of the department of administrative hearings shall conduct such preliminary hearing within 48 hours of request, excluding Saturdays, Sundays and legal holidays, unless the vehicle was seized and impounded pursuant to Section 7-24-225 and the department of police determines that it must retain custody of the vehicle under the applicable state or federal forfeiture law. If, after the hearing, the administrative law officer determines that there is probable cause to believe that the vehicle was used in a violation of this Code for which seizure and impoundment applies, or, if the impoundment is pursuant to Section 9-92-035, that the subject vehicle is eligible for impoundment under that section, the administrative law officer shall order the continued impoundment of the vehicle as provided in this section unless the owner of the vehicle pays to the city the amount of the administrative penalty prescribed for the code violation plus fees for towing and storing the vehicle. If the vehicle is also subject to immobilization for unpaid parking and/or compliance violations, the owner of the vehicle must also pay the amounts due for all such outstanding violations prior to the release of the vehicle. If the administrative law officer determines there is no such probable cause, or, if the impoundment is pursuant to Section 9-92-035, that the subject vehicle has previously been determined not to be eligible for impoundment under that section, the vehicle will be returned without penalty or other fees.

(Omitted text is not affected by this ordinance.)

SECTION 3. This ordinance shall take effect 10 days after passage and publication.

CALL ON ILLINOIS GENERAL ASSEMBLY TO STRENGTHEN SENTENCING REQUIREMENTS FOR CRIMES COMMITTED WITH FIREARMS.

[R2013-754]

The Committee on Public Safety submitted the following report:

CHICAGO, October 16, 2013.

To the President and Members of the City Council:

Your Committee on Public Safety begs leave to report and recommend that Your Honorable Body *Adopt* the proposed resolution to call for hearings on strengthening our sentencing laws for crimes committed with firearms.

This recommendation was concurred in unanimously by a viva voce vote of the members of the committee, with no dissenting vote.

Respectfully submitted,

(Signed) JAMES A. BALCER,
Chairman.

Alderman Moreno moved to re-refer the said proposed resolution to the Committee on Public Safety.

Alderman Burke moved to *Lay on the Table* Alderman Moreno's motion to re-refer. The motion to lay on the table *Prevailed* by a viva voce vote.

Thereupon, on motion of Alderman Balcer, the said proposed resolution transmitted with the foregoing committee report was *Adopted* by yeas and nays as follows:

Yeas -- Aldermen Moreno, Fioretti, Dowell, Burns, Hairston, Sawyer, Holmes, Harris, Beale, Balcer, Cárdenas, Quinn, Burke, Foulkes, Thompson, Thomas, Lane, O'Shea, Cochran, Brookins, Muñoz, Zalewski, Chandler, Solis, Maldonado, Burnett, Ervin, Graham, Reboyras, Suarez, Waguespack, Mell, Austin, Colón, Sposato, Mitts, Cullerton, Laurino, P. O'Connor, M. O'Connor, Reilly, Smith, Tunney, Arena, Cappleman, Pawar, Osterman, Moore, Silverstein -- 49.

Nays -- None.

Alderman Balcer moved to reconsider the foregoing vote. The motion was lost.

The following is said resolution as adopted:

WHEREAS, The scourge of gun violence has contributed to immeasurable loss and suffering in our City and across the Nation, as demonstrated most recently by the 443 Chicagoans murdered with firearms in 2012, the tragedy at Sandy Hook Elementary School in Newtown, Connecticut, and the Center for Disease Control estimate that 20,000 people annually commit suicide with a gun; and

WHEREAS, We have a duty as citizens, officials, and compassionate persons to speak out against the senseless destruction caused by guns, which destroy families, cripple promising lives, devastate communities, and endanger our nation's collective health; and

WHEREAS, In light of these challenges and obligations, crimes committed with a firearm are especially heinous and troubling, even if the offender does not cause "great bodily harm" per the language of 730 ILCS 5/3-6-3; and

WHEREAS, National recidivism rates are appallingly high among those convicted of weapons-related crimes -- over 70 percent, according to the Bureau of Justice Statistics -- a number that reflects state reports indicating that those arrested on gun charges are more likely than others to commit repeat offenses after serving their sentences, and in doing so inject further anguish into their communities; and

WHEREAS, Every death of a mother, son, daughter, father, or friend and loved one from a bullet is unacceptable, and a cause for great sadness in our city, especially when the perpetrator was released early from prison before serving a full sentence for a prior offense; and

WHEREAS, Studies published at Florida State University and by the Virginia Criminal Sentencing Commission, among others, indicate that "truth in sentencing reforms" lead to lower rates of recidivism, therefore demonstrating that minimum sentencing requirements are effective in keeping dangerous criminals in prison and off the streets of our cities; and

WHEREAS, Illinois should strengthen its sentencing laws so that people who commit crimes with firearms face tougher sentencing requirements; now, therefore,

Be It Resolved, That we, the Mayor and members of the City Council of the City of Chicago, do hereby urge the Illinois General Assembly to take action, in the interest of public safety, by passing legislation that strengthens our sentencing laws for those crimes committed with a firearm, requiring that 85 percent of each sentence be served regardless of the "bodily harm" inflicted; and

Be It Further Resolved, That copies of this resolution be delivered to the Governor of the State of Illinois, the President of the Illinois Senate, the Minority Leader of the Illinois Senate, the Speaker of the Illinois House of Representatives, and the Minority Leader of the Illinois House of Representatives as a testament to the urgency of the issue and our shared commitment to protect the people of Illinois.

COMMITTEE ON SPECIAL EVENTS, CULTURAL AFFAIRS AND RECREATION.

EXPENDITURE OF OPEN SPACE IMPACT FEE FUNDS FOR CONSTRUCTION OF PARK SPACES AT TILL-MOBLEY PARK AND BEEHIVE PARK.

[O2013-6184]

The Committee on Special Events, Cultural Affairs and Recreation submitted the following report:

CHICAGO, October 16, 2013.

To the President and Members of the City Council:

Your Committee on Special Events, Cultural Affairs and Recreation, for which a meeting was held on October 15, 2013, and having had under consideration an ordinance introduced by Mayor Rahm Emanuel on September 11, 2013, this being the expenditure of open space impact fee funds for Till-Mobley Park and Beehive Park for the creation of school gardens, begs leave to recommend that Your Honorable Body *Pass* the proposed ordinance transmitted herewith.

This recommendation was concurred in by a viva voce vote of committee members present, with no dissenting votes.

Respectfully submitted,

(Signed) JOSEPH A. MOORE,
Chairman.

On motion of Alderman Moore, the said proposed ordinance transmitted with the foregoing committee report was *Passed* by yeas and nays as follows:

Yeas -- Aldermen Moreno, Fioretti, Dowell, Burns, Hairston, Sawyer, Holmes, Harris, Beale, Balcer, Cárdenas, Quinn, Burke, Foulkes, Thompson, Thomas, Lane, O'Shea, Cochran, Brookins, Muñoz, Zalewski, Chandler, Solis, Maldonado, Burnett, Ervin, Graham, Reboyras, Suarez, Waguespack, Mell, Austin, Colón, Sposato, Mitts, Cullerton, Laurino, P. O'Connor, M. O'Connor, Reilly, Smith, Tunney, Arena, Cappleman, Pawar, Osterman, Moore, Silverstein -- 49.

Nays -- None.

Alderman Balcer moved to reconsider the foregoing vote. The motion was lost.

The following is said ordinance as passed:

WHEREAS, The City of Chicago (the "City"), is a home rule unit of government under Article VII, Section 6(a) of the Constitution of the State of Illinois and, as such, may exercise any power and perform any function pertaining to its government and affairs; and

WHEREAS, The Chicago Park District (the "Park District"), is an Illinois municipal corporation and a unit of local government under Article VII, Section 1 of the 1970 Constitution, of the State of Illinois and, as such, is authorized to exercise control over and supervise the operation of all parks within the corporate limits of the City; and

WHEREAS, The City is authorized under its home rule powers to regulate the use and development of land; and

WHEREAS, It is a reasonable condition of development approval to ensure that adequate open space and recreational facilities exist within the City; and

WHEREAS, On April 1, 1998, the City Council of the City (the "City Council") adopted the Open Space Impact Fee Ordinance codified at Chapter 18 of Title 16 (the "Open Space Ordinance") of the Municipal Code of Chicago (the "Code") to address the need for additional public space and recreational facilities for the benefit of the residents of newly created residential developments in the City; and

WHEREAS, The Open Space Ordinance authorizes, among other things, the collection of fees from residential developments that create new dwelling units without contributing a proportionate share of open space and recreational facilities for the benefit of their residents as part of the overall development (the "Fee-Paying Developments"); and

WHEREAS, Pursuant to the Open Space Ordinance, the Department of Finance ("DOF") has collected fees derived from the Fee-Paying Developments (the "Open Space Fees") and has deposited those fees in separate funds, each fund corresponding to the Community Area (as defined in the Open Space Ordinance), in which each of the Fee-Paying Developments is located and from which the Open Space Fees were collected; and

WHEREAS, The Department of Housing and Economic Development ("HED") has determined that the Fee-Paying Developments built in the Community Area listed on Exhibit A attached hereto have deepened the already significant deficit of open space in that Community Area, which deficit was documented in the comprehensive plan entitled "The CitySpace Plan", adopted by the Chicago Plan Commission on September 11, 1997 and adopted by the City Council on May 20, 1998 pursuant to an ordinance published at pages 69309 -- 69311 of the *Journal of the Proceedings of the City Council of the City of Chicago* (the "*Journal*") of the same date; and

WHEREAS, The Park District is the owner of parcels of land at Till-Mobley Park and Beehive Park, as described on Exhibit A hereto (collectively, the "Property"); and

WHEREAS, The City and the Park District desire to create park space at the above mentioned parcels (the "Project") for the benefit and use of the general public and the respective Community Area in which they are located; and

WHEREAS, The City desires to grant the Park District impact fee funds to pay for or reimburse development costs associated with constructing park space at the Property; and

WHEREAS, HED desires to provide to the Park District Open Space Fees in an amount not to exceed $237,990 (the "Grant") for the Project; and to create open spaces and recreational facilities in the Community Areas listed on Exhibit A; and

WHEREAS, The Open Space Ordinance requires that the Open Space Fees be used for open space acquisition and capital improvements, which provide a direct and material benefit to the new development from which the fees are collected; and

WHEREAS, The Open Space Ordinance requires that the Open Space Fees be expended within the same or a contiguous Community Area from which they were collected after a legislative finding by the City Council that the expenditure of the Open Space Fees will directly and materially benefit the developments from which the Open Space Fees were collected; and

WHEREAS, HED has determined that the use of the Open Space Fees to fund the Project will provide a direct and material benefit to each of the Fee-Paying Developments from which the Open Space Fees were collected; and

WHEREAS, HED has determined that Open Space Fees to be used for the purposes set forth herein have come from the specific fund set up by DOF for the corresponding Community Area in which a Fee-Paying Development is located and from which the Open Space Fees were c

WHEREAS, HED has recommended that the City Council approve the use of the Open Space Fees for the purposes set forth herein and on Exhibit A through this ordinance; and

WHEREAS, HED has recommended that the City Council make a finding that the expenditure of the Open Space Fees as described herein will directly and materially benefit the Fee-Paying Developments from which the Open Space Fees were collected; now, therefore,

Be It Ordained by the City Council of the City of Chicago:

SECTION 1. The above recitals are expressly incorporated in and made part of this ordinance as though fully set forth herein.

SECTION 2. The City Council hereby finds that the expenditure of the Open Space Fees will directly and materially benefit the residents of those Fee-Paying Developments from which the Open Space Fees were collected and approves the use of the Open Space Fees for the purposes described herein.

SECTION 3. The Commissioner of HED (the "Commissioner") or a designee of the Commissioner are each hereby authorized, subject to the approval of the Corporation Counsel to enter into an intergovernmental agreement with the Park District in connection with the Project, in substantially the form attached hereto as Exhibit B and to provide Open Space Fees proceeds to the Park District in an amount not to exceed $237,990 from the corresponding fund to pay for expenses permitted under the Open Space Ordinance.

SECTION 4. Open Space Fees in the amounts on Exhibit A from the Community Area's Open Space Fees Funds are hereby appropriated for the purposes described herein.

SECTION 5. To the extent that any ordinance, resolution, rule, order or provision of the Code, or part thereof, is in conflict with the provisions of this ordinance, the provisions of this ordinance

shall control. If any section, paragraph, clause or provision of this ordinance shall be held invalid, the invalidity of such section, paragraph, clause or provision shall not affect any other provisions of this ordinance.

SECTION 6. This ordinance shall be in full force and effect from and after the date of its passage.

Exhibits "A" and "B" referred to in this ordinance read as follows:

Exhibit "A".
(To Ordinance)

Description Of Project.

Park Creation Projects.

Till-Mobley Park Project.

Address:	6410 South Ellis Avenue, Chicago, Illinois 60637 (the "Property").
Community Area:	Woodlawn.
Description of Project:	Fence removal, installation of new fencing, lighting and landscaping.
Permanent Index Number:	20-23-105-056-0000.
Amount of Open Space Fees:	$92,550.

Beehive Park Project.

Address:	6156 South Dorchester Avenue Chicago, Illinois 60637 (the "Property").
Community Area:	Woodlawn.
Description of Project:	Fence removal, installation of new fencing, benches, lighting and landscaping.
Permanent Index Number:	20-14-409-029-0000.
Amount of Open Space Fees:	$145,440.

Exhibit "B".
(To Ordinance)

Intergovernmental Agreement With
Chicago Park District.

This Intergovernmental Agreement (this "Agreement") is entered into as of_____, 201_ (the "Closing Date"), between the City of Chicago (the "City"), an Illinois municipal corporation, acting through its Department of Housing and Economic Development ("HED"), and the Chicago Park District ("Park District"), a body politic and Corporate of the State of Illinois ("Park District"). Park District and the City are sometimes referred to herein as the "Parties."

RECITALS

WHEREAS, the Open Space Impact Fee Ordinance, Chapter 18 of Title 16 of the Municipal Code of Chicago (the "Code"), authorizes the collection of fees (the "Open Space Fees") as a condition of issuance of a building permit for proposed new dwelling units to ensure that adequate open space and recreational facilities are available to serve residents of new developments in the City; and

WHEREAS, the Department of Finance has collected Open Space Fees (the "Woodlawn Open Space Fees Proceeds") for new dwelling units built in the Community of Woodlawn ("the Woodlawn Community") and has deposited such Open Space Fees Proceeds in a separate fund identified by CAPS Code PS42 131 54 5042 2604; and

WHEREAS, the Park District is the owner of parcels of land at Till-Mobley and Beehive Parks, respectively, which are described on Exhibit A hereto (the"Property");

WHEREAS, the City and Park District desire to create new park space at each of the above mentioned parcels (the "Project") for the benefit and use of the general public and the Woodlawn Community;

WHEREAS, the Chicago Park District (the "Park District"), is an Illinois municipal corporation and a unit of local government under Article VII, Section 1 of the 1970 Constitution, of the State of Illinois, and as such is authorized to exercise control over and supervise the operation of all parks within the corporate limits of the City; and;

WHEREAS, HED desires to provide to Park District Open Space Fees Proceeds, in an amount not to exceed $237,990 (the "Grant") for reimbursement costs associated with the Project; and

WHEREAS, on _____, the City Council of the City adopted an ordinance published in the Journal of the Proceedings of the City Council for said date at pages _____ to _____, finding, among other things, that the Project would provide a direct and material benefit to the residents of the new developments originating the Open Space Fees and authorizing the Grant and this Agreement is subject to certain terms and conditions (the "Authorizing Ordinance"); and

WHEREAS, On March 14, 2012, the Park District's Board of Commissioners passed an ordinance expressing its desire to accept Project Assistance from the City for the development of the Project and authorizing the execution of this Agreement (the "Park District Ordinance").

WHEREAS, under the terms and conditions hereof, the City agrees to make the Grant available to Park District; and

WHEREAS, the City and Park District have among their powers the authority to contract with each other to perform the undertakings described herein;

NOW THEREFORE, in consideration of the mutual covenants and agreements contained herein, the above recitals which are made a contractual part of this Agreement, and other good and valuable consideration the receipt and sufficiency of which are hereby acknowledged, the City and Park District agree as follows:

SECTION 1. THE GRANT

1.1. Subject to the provisions set forth in this Agreement, the City will disburse the Grant to reimburse Park District for all or part of the cost of completing the Project in accordance with the budget attached to this Agreement as Exhibit B (the "Budget"), which budget is hereby approved by HED, and only after Park District has submitted Certificate(s) of Expenditure to HED (as defined below) along with such supporting documentation as the City may reasonably require.

1.2 Park District may request that certificate(s) of expenditure substantially in the form attached hereto ("Certificates of Expenditure") as Exhibit E be processed and executed periodically. The City will not execute Certificates of Expenditure in the aggregate in excess of the actual cost of the Project. Prior to each execution of a Certificate of Expenditure by the City, Park District must submit documentation regarding the applicable expenditures to HED. Delivery by Park District to HED of any request for execution by the City of a Certificate of Expenditure hereunder will, in addition to the items therein expressly set forth, constitute a certification to the City, as of the date of such request for execution of a Certificate of Expenditure, that,

(a) the total amount of the request for the Certificates of Expenditure represents the actual amount payable to (or paid to) the general contractor, subcontractors, and other parties who have performed work on or otherwise provided goods or services in connection with the Project, and/or their payees;

(b) all amounts shown as previous payments on the current request for a Certificate of Expenditure have been paid to parties entitled to such payment;

(c) Park District has approved all work and materials for the current request for a Certificate of Expenditure, and such work and materials conform to the Drawings (hereinafter defined); and

(d) Park District is in compliance with all applicable federal, state and local laws, statutes, ordinances, rules, regulations, codes and executive orders, all as may be in effect from time to time, pertaining to or affecting the Project or the Park District as related thereto.

1.3. Park District hereby acknowledges and agrees that the Grant must be used exclusively for the Project. If the Grant should exceed the costs of the Project, Park District must repay to the City any such excess Grant funds received by Park District.

1.4. Park District is solely responsible for any fees, costs and expenses of the Project in excess of the amount of the Grant and will hold the City harmless from all such excess fees, costs and expenses. Notwithstanding anything to the contrary in this Agreement, in no event will the City or Park District be responsible for any cost or expenses of the Project exceeding the Budget. In the event that either party believes that the Budget may not provide sufficient funds for the construction of the Project, such party must notify the other party and the parties must cooperate to modify the Project so that it can be completed in accordance with the Budget.

1.5. The source of funds for the City's obligations under this Agreement are funds identified by CAPS Code: PS42 131 54 5042 2604. Park District hereby acknowledges and agrees that the City's obligations hereunder are subject in every respect to the availability of funds as described in and limited by this Section 1.5. If no funds or insufficient funds are appropriated and budgeted in any fiscal period of the City for disbursements of the Grant, then the City will notify Park District in writing of that occurrence, and Park District will have the right, but not the obligation to terminate this Agreement by written notice to the City.

SECTION 2. DEVELOPMENT AND CONSTRUCTION OF THE PROJECT

A. **Title Commitment and Insurance; Survey**. Park District must be responsible for obtaining, at its own expense, any title commitment or title policy and survey with respect to the Property that it deems necessary.

B. **Construction Documents and Landscape Plan**. Park District has developed the construction documents and a plan for the Project (the "Drawings") as shown on Exhibit C. No material deviation from the Drawings will be made without the prior written approval of HED, which approval will not be unreasonably withheld, conditioned or delayed. The approval of the Drawings by HED are for the purposes of this Agreement only and other than as set forth in the Drawings, no structures or improvements are to be constructed on the Property by Park District without the prior written approval of HED, which approval will not be unreasonably withheld, conditioned or delayed and will not constitute the approval required by the City's Department of Buildings, or any other Department of the City.

C. **Schedule**. Park District has prepared a preliminary schedule for the development and construction of the Project as set forth on Exhibit D (the "Schedule"). No material deviation from the Schedule will be made without the prior written approval of HED, which approval will not be unreasonably withheld, conditioned or delayed. Notwithstanding the foregoing, in no event will the approval of HED be required for any changes to the Schedule required because of the City's failure to approve and pay any Certificate of Expenditure, or required in connection with any force majeure event.

D. **Use**. The Project must be utilized as open space for use by the public for and on behalf of the City. This Agreement does not confer any special rights upon Park District or any other person or entity to use the Project for private parties or events.

E. **Certification.** Park District must submit a payment certification form as attached as Exhibit E prior to any Grant funds being released.

SECTION 3. TERM OF AGREEMENT

Term of Agreement. The term of this Agreement will commence as of the Closing Date and, unless otherwise terminated as provided in this Agreement, will expire on the second anniversary of the Closing Date. Notwithstanding the foregoing, if Park District modifies the Schedule pursuant to Section 2(c) of this Agreement and such modification extends beyond the term, the term will be adjusted accordingly.

SECTION 4. COVENANTS AND REPRESENTATIONS

Park District hereby warrants, represents and/or covenants to the City that:

4.1. Park District will use the Grant solely for the Project and to pay for eligible costs as determined in the sole discretion of the City and outlined on Exhibit B.

4.2. Park District will comply with all applicable federal, state, and local statutes, laws, ordinances, rules, regulations and executive orders that are in effect from time to time that pertain to or affect the Project, Park District, or the Grant. Upon the City's request, Park District will provide evidence of such compliance satisfactory to the City.

4.3. Park District agrees that provisions required to be inserted in this Agreement by laws, ordinances, rules, regulations or executive orders are deemed inserted whether or not they appear in this Agreement and that in no event will the failure to insert such provisions prevent the enforcement of this Agreement.

4.4. Park District has full power and authority to enter into and perform its obligations under this Agreement, and the signing and delivery of this Agreement and the performance of its obligations under this Agreement have been duly authorized by all requisite corporate action.

4.5. Signing, delivery and performance by Park District of this Agreement does not violate its bylaws, articles of incorporation, resolutions or any applicable provision of law, or constitute a material breach of, default under or require any consent under, any agreement, instrument or document, including any related to borrowing monies, to which Park District is party or by which it is bound.

4.6. There are no actions or proceedings by or before any court, governmental commission, board, bureau or any other administrative agency pending, threatened or affecting Park District that would materially impair its ability to perform under this Agreement.

4.7. Park District is not in default on any loan or borrowing that may materially affect its ability to perform under this Agreement.

4.8. If the Grant, or a portion thereof, is used for construction, Park District and all its contractors and subcontractors must meet labor standards and prevailing wage standards required by federal, state and City laws, regulations and ordinances.

4.9. Park District must maintain and keep in force, at its sole cost and expense, at all times during the term of this Agreement, insurance in such amounts and of such type as set forth in Section 6 below.

4.10. Park District must at all times perform its work in fulfilling its corporate mission with the utmost care, skill and diligence in accordance with the applicable standards currently recognized in the community.

4.11. Intentionally Omitted.

4.12. Intentionally Omitted.

4.13. The Parties agree that the Park District will maintain the Project improvements on the Property in a condition and manner acceptable to the City.

4.14. It is the duty of Park District and any bidder, proposer, subcontractor and every applicant for certification of eligibility for a City contract or program, and all officers, directors, agents, partners, and employees of Park District and any such bidder, proposer, subcontractor or such applicant to cooperate with the Inspector General in any investigation or hearing undertaken pursuant to Chapter 2-56 of the Municipal Code. Park District represents that it understands and will abide by all provisions of Chapter 2-56 of the Municipal Code and that it will inform all contractors and subcontractors hired by Park District in connection with this Agreement of this provision in writing and require their compliance.

It is the duty of the Park District and any bidder, proposer, subcontractor and every applicant for certification of eligibility for a City contract or program, and all officers, directors, agents, partners, and employees of Park District and any such bidder, proposer, subcontractor or such applicant to cooperate with the Legislative Inspector General in any investigation or hearing undertaken pursuant to Chapter 2-55 of the Municipal Code. Park District represents that it understands and will abide by all provisions of Chapter 2-55 of the Municipal Code and that it will inform all contractors and subcontractors hired by Park District in connection with this Agreement of this provision in writing and require their compliance.

4.15 Failure by Park District or any controlling person (as defined in Section 1-23-010 of the Municipal Code) thereof to maintain eligibility to do business with the City as required by Section 1-23-030 of the Municipal Code will be grounds for termination of this Agreement and the transactions contemplated hereby.

4.16 Independent Contractor

(a) The Park District shall perform under this Agreement as an independent contractor to the City and not as a representative, employee, agent or partner of the City.

(b) The City is subject to the May 31, 2007 Order entitled "Agreed Settlement Order and Accord" (the "**Shakman Accord**") and June 24, 2011 "City of Chicago Hiring Plan" (the "City Hiring Plan") entered in Shakman v. Democratic Organization of Cook County, Case No 69 C 2145 (United State District Court for the Northern District of Illinois). Among other things, the Shakman Accord and the City Hiring Plan prohibit the City from hiring persons as governmental employees in non-exempt positions on the basis of political reasons or factors.

(c) Park District is aware that City policy prohibits City employees from directing any individual to apply for a position with Park District, either as an employee or as a subcontractor, and from directing Park District to hire an individual as an employee or as a subcontractor. Accordingly, Park District must follow its own hiring and contracting procedures, without being influenced by City employees. Any and all personnel provided by Park District under this Agreement are employees or subcontractors of Park District, not employees of the City of Chicago. This Agreement is not intended to and does not constitute, create, give rise to, or otherwise recognize an employer-employee relationship of any kind between the City and any personnel provided by Park District.

(d) Park District will not condition, base, or knowingly prejudice or affect any term or aspect of the employment of any personnel provided under this Agreement, or offer employment to any individual to provide services under this Agreement, based upon or because of any political reason or factor, including, without limitation, any individual's political affiliation, membership in a political organization or party, political support or activity, political financial contributions, promises of such political support, activity or financial contributions, or such individual's political sponsorship or recommendation. For purposes of this Agreement, a political organization or party is an identifiable group or entity that has as its primary purpose the support of or opposition to candidates for elected public office. Individual political activities are the activities of individual persons in support of or in opposition to political organizations or parties or candidates for elected public office.

(e) In the event of any communication to Park District by a City employee or City official in violation of Section (c) above, or advocating a violation of Section (d) above, Park District will, as soon as is reasonably practicable, report such communication to the Hiring Oversight Section of the City's Office of the Inspector General ("IGO Hiring Oversight") and also to the head of HED. Park District will also cooperate with any inquiries by IGO Hiring Oversight or the Shakman Monitor's Office related to this Agreement.

4.17 FOIA and Local Records Act Compliance

(a) FOIA. Park District acknowledges that the City is subject to the Illinois Freedom of Information Act, 5ILCS 140/1 et. seq., as amended ("**FOIA**"). The FOIA requires the City to produce records (very broadly defined in FOIA) in response to a FOIA request in a very short period of time, unless the records requested are exempt under the FOIA. If Park District receives a request from the City to produce records within the scope of FOIA, then Park District covenants to comply with such request within 48 hours of the date of such request. Failure by Park District to timely comply with such request will be a breach of this Agreement.

(b) Exempt Information. Documents that Park District submits to the City during the term of the Agreement that contain trade secrets and commercial or financial information may be exempt if disclosure would result in competitive harm. However, for documents submitted by Park District to be treated as a trade secret or information that would cause competitive harm, FOIA requires that Park District mark any such documents as "proprietary, privileged or confidential." If Park District marks a document as "proprietary, privileged and confidential", then HED will evaluate whether such document may be withheld under the FOIA. HED, in its discretion, will determine whether a document will be exempted from disclosure, and that determination is subject to review by the Illinois Attorney General's Office and/or the courts.

(c) Local Records Act. Park District acknowledges that the City is subject to the Local Records Act, 50 ILCS 205/1 et. seq, as amended (the "**Local Records Act**"). The Local Records Act provides that public records may only be disposed of as provided in the Local Records Act. If requested by the City, Park District covenants to use its best efforts consistently applied to assist the City in its compliance with the Local Records Act concerning records arising under or in connection with this Agreement and the transactions contemplated in the Agreement.

SECTION 5. ENVIRONMENTAL MATTERS

5.1. It will be the responsibility of Park District to investigate and determine the soil and environmental condition of the Property, if deemed necessary, including obtaining phase I and, if applicable, phase II environmental audits for the Property. The City makes no covenant, representation or warranty as to the environmental condition of the Property or the suitability of the Property for any use whatsoever.

5.2. Park District agrees to carefully inspect the Property and all easements or other agreements recorded against the Property prior to commencement of any activity on the Property to ensure that such activity will not damage surrounding property, structures, utility lines or any subsurface lines or cables. Park District must be solely responsible for the safety and protection of the public on the portions of the Property affected by the Project, until the portion of the Project on each portion of the Property is completed. The City reserves the right to inspect the work being done on the Property. Park District agrees to keep the Property free from all liens and encumbrances arising out of any work performed, materials supplied or obligations incurred by or for Park District.

5.3. Prior to inspecting the Property, Park District or its subcontractors, if any, must obtain insurance in accordance with Section 6 below, all necessary permits and, if applicable, a right of entry.

SECTION 6. INSURANCE

6.1. Park District must provide and maintain at Park District's own expense, or cause to be provided during the term of this Agreement, the insurance coverages and requirements specified below, as applicable, insuring all operations related to this Agreement.

INSURANCE TO BE PROVIDED

6.1.1. Workers Compensation and Employers Liability. Workers Compensation Insurance, as prescribed by applicable law, covering all employees who are to provide a service under this Agreement and Employers Liability coverage with limits of not less than $100,000 each accident or illness.

6.1.2. Commercial General Liability (Primary and Umbrella). Commercial General Liability Insurance or equivalent with limits of not less than $1,000,000 per occurrence for bodily injury, personal injury, and property damage liability. Coverages must include the following: All premises and operations, products/completed operations, explosion, collapse, underground, separation of insureds, defense, and contractual liability (not to include Endorsement CG 21 39 or equivalent). The City is to be named as an additional insured on a primary, non-contributory basis for any liability arising directly or indirectly from the work or services.

Subcontractors performing work or services for Park District must maintain limits of not less than $1,000,000 with the same terms in this subsection.

6.1.3. Automobile Liability (Primary and Umbrella). When any motor vehicles (owned, non-owned and hired) are used in connection with the services to be performed, Park District must provide or cause to be provided, Automobile Liability Insurance with limits of not less than $1,000,000 per occurrence for bodily injury and property damage. The City is to be named as an additional insured on a primary, non-contributory basis.

6.1.4. Professional Liability. When any architects, engineers, or other professional consultants perform work in connection with this Agreement, Professional Liability Insurance covering acts, errors, or omissions must be maintained or caused to be maintained, with limits of not less than $1,000,000. When policies are renewed or replaced, the policy retroactive date must coincide with, or precede, start of work on the Agreement. A claims-made policy which is not renewed or replaced must have an extended reporting period of two (2) years.

6.1.5 Self Insurance. To the extent permitted by applicable law, the Park District may self insure for the insurance requirements specified above, it being expressly understood and agreed that, if the Park District does self insure for any such insurance requirements, the Park District must bear all risk of loss for any loss which would otherwise be covered by insurance policies, and the self insurance program must comply with at least such insurance requirements as stipulated above.

6.2. **ADDITIONAL REQUIREMENTS.** Park District must furnish the City of Chicago, Department of Housing and Economic Development, 121 N. LaSalle Street, Room 1101, Chicago, Illinois 60602, original Certificates of Insurance, or such similar evidence, to be in force on the date of this Agreement, and Renewal Certificates of Insurance, or such similar evidence, if the coverages have an expiration or renewal date occurring during the term of this Agreement. Park District must submit evidence of insurance on the City's Insurance Certificate Form (copy attached as Exhibit F) or equivalent prior to execution of the Agreement. The receipt of any certificate does not constitute agreement by the City that the insurance requirements in this Agreement have been fully met or that the insurance policies indicated on the certificate are in compliance with all Agreement requirements. The failure of the City to obtain certificates or other insurance evidence from Park

District is not a waiver by the City of any requirements for Park District to obtain and maintain the specified coverages. Park District must advise all insurers of the provisions of this Agreement regarding insurance. Non-conforming insurance does not relieve Park District of the obligation to provide insurance as specified in this Agreement. Nonfulfillment of the insurance conditions may constitute a violation of the Agreement, and the City retains the right to suspend this Agreement until proper evidence of insurance is provided, or the Agreement may be terminated.

The insurance must provide for sixty (60) days prior written notice to be given to the City in the event coverage is substantially changed, canceled, or non-renewed.

Any deductibles or self insured retentions on referenced insurance coverages must be borne by Park District.

Park District agrees that insurers waive their rights of subrogation against the City, its employees, elected officials, agents, or representatives.

The coverages and limits furnished by Park District in no way limit Park District's liabilities and responsibilities specified within the Agreement or by law.

Any insurance or self-insurance programs maintained by the City do not contribute with insurance provided by Park District under this Agreement.

The required insurance to be carried out is not limited by any limitations expressed in the indemnification language in this Agreement or any limitation placed on the indemnity in this Agreement given as a matter of law.

Park District must require all subcontractors to provide insurance required in this Agreement, or Park District may provide the coverages for subcontractors. All subcontractors are subject to the same insurance requirements of Park District unless otherwise specified in this Agreement.

If Park District or its subcontractors desire additional coverages, the party desiring additional coverages is responsible for the acquisition and cost.

Notwithstanding any provision in the Agreement to the contrary, the City's Risk Management Department maintains the right to modify, delete, alter or change these requirements.

SECTION 7. INDEMNIFICATION

Park District will indemnify and defend the City, its officials, agents and employees (the "City Indemnitees") against any losses, costs, damages, liabilities, claims, suits, actions, causes of action and expenses (including, without limitation, attorneys' and expert witnesses' fees and court costs) the City Indemnitees suffer or incur arising from or in connection with the actions or omissions of Park District and/or any contractors or subcontractors in implementing the Project, if any, or Park District's breach of this Agreement. This defense and indemnification obligation survives any termination or expiration of this Agreement.

SECTION 8. NO LIABILITY OF OFFICIALS

No elected or appointed official or member or employee or agent of the City will be charged personally by Park District or by an assignee or subcontractor, with any liability or expenses of defense or be held personally liable under any term or provision of this Agreement because of their execution or attempted execution or because of any breach hereof.

SECTION 9. DEFAULT AND REMEDIES

9.1. If Park District, without the City's written consent (which consent will not be unreasonably withheld, conditioned or delayed) defaults by failing to perform any of its obligations under this Agreement then the City may terminate this Agreement if such default is not cured as provided in Section 9.2 below.

9.2. Prior to termination, the City will give Park District 30 days' advance written notice of the City's intent to terminate stating the nature of the default. If Park District does not cure the default within the 30-day period, the termination will become effective at the end of the period. With respect to those defaults that are not capable of being cured within the 30-day period, Park District will not be deemed to be in default if it has begun to cure the default within the 30-day period and thereafter diligently and continuously prosecutes the cure of the default until cured.

9.3. Either Party may, in any court of competent jurisdiction, by any proceeding at law or in equity, seek the specific performance of this Agreement, or damages for failure of performance, or both.

SECTION 10. NO BUSINESS RELATIONSHIPS WITH ELECTED OFFICIALS

10.1. Pursuant to Section 2-156-030(b) of the Code, it is illegal for any elected official of the City, or any person acting at the direction of such official, to contact, either orally or in writing, any other City official or employee with respect to any matter involving any person with whom the elected official has a business relationship, or to participate in any discussion in any City Council committee hearing or in any City Council meeting or to vote on any matter involving the person with whom an elected official has a business relationship. Violation of Section 2-156-030(b) by any elected official with respect to this Agreement will be grounds for termination of this Agreement. The term business relationship is defined in Section 2-156-080 of the Code.

10.2. Section 2-156-080 of the Code defines a "business relationship" as any contractual or other private business dealing of an official, or his or her spouse, or of any entity in which an official or his or her spouse has a financial interest, with a person or entity which entitles an official to compensation or payment in the amount of $2,500 or more in a calendar year; provided, however, a financial interest will not include: (i) any ownership through purchase at fair market value or inheritance of less than 1 percent of the share of a corporation, or any corporate subsidiary, parent or affiliate thereof, regardless of the value of or dividends on such shares, if such shares are registered on a securities exchange pursuant to the Securities Exchange Act of 1934, as amended; (ii) the authorized compensation paid to an official or employee for his office or employment; (iii) any economic benefit provided equally to all residents of the City; (iv) a time or demand deposit in a financial institution; or (v) an endowment or insurance policy or annuity contract purchased from an insurance company. A "contractual or other private business dealing" will not include any employment relationship of an official's spouse with an entity when such spouse has no discretion concerning or input relating to the relationship between that entity and the City.

SECTION 11. GENERAL CONDITIONS

11.1. Assignment. This Agreement, or any portion thereof, will not be assigned by either Party without the express prior written consent of the other Party which consent will not be unreasonably withheld, conditioned or delayed.

11.2. Construction of Words. As used in this Agreement, the singular of any word will include the plural, and vice versa. Masculine, feminine and neuter pronouns will be fully interchangeable, where the context so requires.

11.3. Counterparts. This Agreement may be executed in counterparts and by different Parties in separate counterparts, with the same effect as if all Parties had signed the same document. All such counterparts will be deemed an original, will be construed together and will constitute one and the same instrument.

11.4. Entire Agreement. This Agreement contains the entire agreement between the City and Park District and supersedes all prior agreements, negotiation and discussion between them with respect to the Project.

11.5. Exhibits. Any exhibits to this Agreement will be construed to be an integral part of this Agreement to the same extent as if the same had been set forth verbatim herein.

11.6. Governing Law, Venue and Consent to Jurisdiction. This Agreement will be governed by and construed in accordance with the internal laws of the State of Illinois, without regard to its principles of conflicts of law. If there is a lawsuit under this Agreement, each Party agrees to submit to the jurisdiction of the courts of Cook County, the State of Illinois and the United States District Court for the Northern District of Illinois.

11.7. Inspection and Records. Park District must provide the City with reasonable access to its books and records relating to the Project and the Grant as will be required by the City and necessary to reflect and disclose fully the amount and disposition of the Grant. Any duly authorized representative of the City will, at all reasonable times, have access to all such books and records which right of access will continue until the date that is five years after the expiration or termination of this Agreement .

11.8. Modification. This Agreement may not be modified or amended except by an agreement in writing signed by both Parties.

11.9. Notice. Any notice, demand or communication required or permitted to be given hereunder will be given in writing at the address set forth below by any of the following means: (a) personal service; (b) electronic communication, whether by electronic mail or fax; (c) overnight courier; or (d) registered or certified first class mail postage prepaid, return receipt requested.

To the City:
City of Chicago
Department of Housing and Economic Development
Attention: Commissioner
121 N. LaSalle Street, Room 1000
Chicago, Illinois 60602
(312) 744-4190
(312) 744-2271 (Fax)

With copies to:
Department of Law
City of Chicago
Attention: Finance and Economic Development Division
121 N. LaSalle Street, Room 600
Chicago, Illinois 60602
(312) 744-0200
(312) 744-8538 (Fax)

To the Park District:
Chicago Park District
Attention: General Superintendent
541 North Fairbanks
Chicago, Illinois 60611
(312) 742-4200
(312) 742-5276 (Fax)

With a copy to: Chicago Park District
General Counsel
541 North Fairbanks, Room 300
Chicago, Illinois 60611
(312) 742-4602
(312) 742-5316 (Fax)

Any notice, demand or communication given pursuant to either clause (a) or (b) hereof will be deemed received upon such personal service or upon dispatch by electronic means, respectively. Any notice, demand or communication given pursuant to clause (c) hereof will be deemed received on the day immediately following deposit with the overnight courier. Any notice, demand or communication given pursuant to clause (d) hereof will be deemed received three business days after mailing. The Parties, by notice given hereunder, may designate any further or different addresses to which subsequent notices, demands or communications will be given.

11.10. Parties' Interest / No Third Party Beneficiaries. The terms and provisions of this Agreement will be binding upon and inure to the benefit of, and be enforceable by, the respective successors and permitted assigns of the Parties. This Agreement will not run to the benefit of, or be enforceable by, any person or entity other than a Party to this Agreement and its successors and permitted assigns. This Agreement should not be deemed to confer upon third parties any remedy, claim, right of reimbursement or other right. Nothing contained in this Agreement, nor any act of the City or Park District , will be deemed or construed by any of the Parties hereto or by third persons, to create any relationship of third party beneficiary, principal, agent, limited or general partnership, joint venture, or any association or relationship involving the City or Park District.

11.11. Severability. If any provision of this Agreement, or the application thereof, to any person, place or circumstance, will be held by a court of competent jurisdiction to be invalid, unenforceable or void, the remainder of this Agreement and such provisions as applied to other persons, places and circumstances will remain in full force and effect only if, after excluding the portion deemed to be unenforceable, the remaining terms will provide for the consummation of the transactions contemplated hereby in substantially the same manner as originally set forth herein.

11.12. Titles and Headings. Titles and headings in this Agreement are inserted for convenience and are not intended to be part of or affect the meaning or interpretation of this Agreement.

11.13. Waiver. Waiver by either party with respect to the breach of this Agreement will not be considered or treated as a waiver of the rights of such party with respect to any other default or with respect to any particular default except to the extent specifically waived by such party in writing.

11.14. Foreign Assets Control Lists. Neither Park District , nor any affiliate thereof is listed on any of the following lists maintained by the Office of Foreign Assets Control of the U.S. Department of the Treasury, the Bureau of Industry and Security of the U.S. Department of Commerce or their successors, or on any other list of persons or entities with which the City may not do business under any applicable law, rule, regulation, order or judgment: the Specially Designated Nationals List, the Denied Persons List, the Unverified List, the Entity List and the Debarred List. For the purposes of this paragraph "Affiliate," when used to indicate a relationship with a specified person or entity, will mean a person or entity that, directly or indirectly, through one or more intermediaries, controls, is controlled by or is under common control with such specified person or entity, and a person or entity will be deemed to be controlled by another person or entity, if controlled in any manner whatsoever that results in control in fact by that other person or entity (or that other person or entity and any persons or entities with whom that other person or entity is acting jointly or in concert), whether directly or indirectly and whether through share ownership, a trust, a contract or otherwise.

11.15. Further Actions. Park District and the City agree to do, execute, acknowledge and deliver all agreements and other documents and to take all actions reasonably necessary or desirable to comply with the provisions of this Agreement and the intent thereof.

IN WITNESS WHEREOF, each of the Parties has caused this Agreement to be executed and delivered as of the Closing Date.

CITY OF CHICAGO, an Illinois municipal corporation, acting by and through its Department of Housing and Economic Development

By:_____
Andrew J. Mooney
Commissioner

CHICAGO PARK DISTRICT, a body politic and Corporate of the State of Illinois

By: _____
Michael P. Kelly
General Superintendent and CEO

Attest:

_____
Kantrice Ogletree
Secretary

[(Sub)Exhibits "C", "D" and "F" referred to in this Intergovernmental Agreement with Chicago Park District unavailable at time of printing.]

(Sub)Exhibits "A", "B" and "E" referred to in this Intergovernmental Agreement with the Chicago Park District read as follows:

(Sub)Exhibit "A".
(To Intergovernmental Agreement
With Chicago Park District)

Property Description.

Till-Mobley Park.

Property Address:

6410 South Ellis Avenue
Chicago, Illinois 60637.

Community Area:

Woodlawn.

Permanent Index Number:

20-23-105-056-0000.

Legal Description:

Lot 34 in King & Ramsey's Addition to Woodlawn Ridge in the northwest quarter of Section 23, Township 38 North, Range 14, East of the Third Principal Meridian, in Cook County, Illinois.

Beehive Park.

Property Address:

6156 South Dorchester Avenue
Chicago, Illinois 60637.

Community Area:

Woodlawn.

Permanent Index Number:

20-14-409-029-0000.

Legal Description:

the north 40 feet of the east 83 feet of Lot 11 of Block 1 in the subdivision of Blocks 1 and 2 in O.R. Keith's Subdivision of the southwest quarter of the southeast quarter of Section 14, Township 38 North, Range 14, East of the Third Principal Meridian, in Cook County, Illinois.

(Sub)Exhibit "B".
(To Intergovernmental Agreement
With Chicago Park District)

Budget.

TOTAL: $237,900

Till-Mobley Park: $92,550

Item	Cost
Fence Removal	$ 1,000
New 4-foot high ornamental fence	4,500
New 6-foot high chain link fence	3,750
Site lights	10,000
Clean, grub and rough grade	5,000
Import 9 feet top soil and fine grade	20,500
Sod	16,800
Benches	10,000
Subtotal	$71,550
Contingency/AE Fee	21,000
TOTAL:	$92,550

Beehive Park: $145,440

Item	Cost
Remove concrete walk	$ 1,000
Fence removal	1,680
New 4-foot high ornamental fence	28,800
Drainage new site	20,000
Site lights	16,000
Clean, grub and rough grade	3,000
Import 9 feet top soil and fine grade	13,000
Sod	12,360
Shade trees	1,600
Benches	15,000
Subtotal	$112,440
Contingency/AE Fee	33,000
TOTAL:	$145,440

(Sub)Exhibit "E".
(To Intergovernmental Agreement
With Chicago Park District)

Certificate Of Expenditure.

State of Illinois)
) SS.
County of Cook)

The affiant, Chicago Park District, a body politic and corporate of the State of Illinois, hereby

certifies that with respect to that certain Intergovernmental Agreement between Park District and the City of Chicago dated _____, _____ (the "Agreement"):

A. Expenditures for the Project, in the total amount of $_____, have been made.

B. This paragraph B sets forth and is a true and complete statement of all costs of Open Space Impact Fee-Funded Improvements for the Project reimbursed by the City to date:

$_____

C. Park District requests reimbursement for the following cost of Open Space Impact Fee-Funded Improvements:

$_____

D. None of the costs referenced in paragraph C above have been previously reimbursed by the City.

E. The Park District hereby certifies to the City that, as of the date hereof:

1. Except as described in the attached certificate, the representations and warranties contained in the Agreement are true and correct and the Park District is in compliance with all applicable covenants contained herein.

2. No event of Default or condition or event which, with the giving of notice or passage of time or both, would constitute a Default, exists or has occurred.

3. The Park District has approved all work and materials for the current request for a Certificate of Expenditure, and such work and materials conform to the Plans and Specifications.

4. The Park District is in compliance with all applicable federal, state and local laws, statutes, ordinances, rules, regulations, codes and executive orders, all as may be in effect from time to time, pertaining to or affecting the Project or the Park District as related thereto.

All capitalized terms which are not defined herein have the meanings given such terms in the Agreement.

By: _____
Name

Title: _____

Subscribed and sworn before me this
_____ day of _____, _____.

My commission expires: _____.

Agreed and Accepted:

_____
Name

Title: _____

City of Chicago
Department of Housing and Economic
Development

EXPENDITURE OF OPEN SPACE IMPACT FEE FUNDS FOR INSTALLATION OF LIGHTING AT MAJOR TAYLOR TRAIL.

[O2013-6204]

The Committee on Special Events, Cultural Affairs and Recreation submitted the following report:

CHICAGO, October 16, 2013.

To the President and Members of the City Council:

Your Committee on Special Events, Cultural Affairs and Recreation, for which a meeting was held on October 15, 2013, and having had under consideration an ordinance introduced by Mayor Rahm Emanuel on September 11, 2013, this being the expenditure of open space impact fee funds for Major Taylor Trail, begs leave to recommend that Your Honorable Body *Pass* the proposed ordinance transmitted herewith.

This recommendation was concurred in by a viva voce vote of all committee members present, with no dissenting votes.

Respectfully submitted,

(Signed) JOSEPH A. MOORE,
Chairman.

On motion of Alderman Moore, the said proposed ordinance transmitted with the foregoing committee report was *Passed* by yeas and nays as follows:

Yeas -- Aldermen Moreno, Fioretti, Dowell, Burns, Hairston, Sawyer, Holmes, Harris, Beale, Balcer, Cárdenas, Quinn, Burke, Foulkes, Thompson, Thomas, Lane, O'Shea, Cochran, Brookins, Muñoz, Zalewski, Chandler, Solis, Maldonado, Burnett, Ervin, Graham, Reboyras, Suarez, Waguespack, Mell, Austin, Colón, Sposato, Mitts, Cullerton, Laurino, P. O'Connor, M. O'Connor, Reilly, Smith, Tunney, Arena, Cappleman, Pawar, Osterman, Moore, Silverstein -- 49.

Nays -- None.

Alderman Balcer moved to reconsider the foregoing vote. The motion was lost.

The following is said ordinance as passed:

WHEREAS, The City of Chicago (the "City"), is a home rule unit of government by virtue of the provisions of the Constitution of the State of Illinois of 1970 and, as such, may exercise any power and perform any function pertaining to its government and affairs; and

WHEREAS, The City is authorized under its home rule powers to regulate the use and development of land; and

WHEREAS, It is a reasonable condition of development approval to ensure that adequate open space and recreational facilities exist within the City; and

WHEREAS, On April 1, 1998, the City Council adopted the Open Space Impact Fee Ordinance codified at Chapter 18 of Title 16 (the "Open Space Ordinance") of the Municipal Code of Chicago (the "Code") to address the need for additional public space and recreational facilities for the benefit of the residents of newly created residential developments in the City; and

WHEREAS, The Open Space Ordinance authorizes, among other things, the collection of fees from residential developments that create new dwelling units without contributing a proportionate

share of open space and recreational facilities for the benefit of their residents as part of the overall development (the "Fee-Paying Developments"); and

WHEREAS, Pursuant to the Open Space Ordinance, the Department of Finance ("DOF") has collected fees derived from the Fee-Paying Developments (the "Open Space Fees") and has deposited those fees in separate funds, each fund corresponding to the Community Area (as defined in the Open Space Ordinance), in which each of the Fee-Paying Developments is located and from which the Open Space Fees were collected; and

WHEREAS, The Open Space Ordinance requires that the Open Space Fees: (i) be used for open space acquisition or capital improvements, or both, which provide a direct and material benefit to the new development from which the fees are collected, and (ii) be expended within the same or a contiguous Community Area from which they were collected after a legislative finding by the City Council that the expenditure of the Open Space Fees will directly and materially benefit the developments from which the Open Space Fees were collected; and

WHEREAS, The Department of Housing and Economic Development ("HED") has determined that the Fee-Paying Developments built in the Community Areas have deepened the already significant deficit of open space in the Community Areas, which deficit was documented in the comprehensive plan entitled "The CitySpace Plan", adopted by the Chicago Plan Commission on September 11, 1997 and adopted by the City Council on May 20, 1998; and

WHEREAS, The City owns or holds an easement interest in certain parcels of land along the former Conrail Railroad right-of-way between Dan Ryan Woods and Whistler Woods and has constructed thereon a bicycle trail known as the Major Taylor Trail to create open spaces and recreational facilities in the Community Areas listed on Exhibit A to the IGA; and

WHEREAS, The Chicago Park District, a municipal corporation (the "Park District") uses and occupies certain portions of the Major Taylor Trail pursuant to a Usage Agreement dated September 30, 2006 (the "Property"), as identified on (Sub)Exhibit B of the IGA (as defined below), and intends to install lighting thereon (the "Project"); and

WHEREAS, HED has determined that the use of the Open Space Fees to assist with the Project will provide a direct and material benefit to each of the Fee-Paying Developments from which the Open Space Fees were collected in that the Open Space Fees used for the Project will come from the specific fund set up by DOF for the Community Area in which a Fee-Paying Development is located and from which the Open Space Fees were collected; and

WHEREAS, HED wishes to make available to the Park District proceeds from the Open Space Fees collected by DOF in an amount not to exceed $400,000 for the purpose of funding the Project; and

WHEREAS, The Park District has agreed to use the proceeds from the Open Space Fees for capital improvements relating to the Project subject to the terms and conditions specified in the intergovernmental agreement ("IGA") attached hereto as Exhibit A; and

WHEREAS, HED has recommended that the City Council approve the use of the Open Space Fees for the Project; and

WHEREAS, HED has recommended that the City Council make a finding that the expenditure of the Open Space Fees as described herein will directly and materially benefit the Fee-Paying Developments from which the Open Space Fees were collected; and

WHEREAS, HED has also recommended that the City enter into the IGA with the Park District, in substantially the form attached hereto as Exhibit A; now, therefore,

Be It Ordained by the City Council of the City of Chicago:

SECTION 1. The above recitals are expressly incorporated in and made part of this ordinance as though fully set forth herein.

SECTION 2. The City Council hereby finds that the expenditure of the Open Space Fees for the purpose of funding the Project will directly and materially benefit the residents of those Fee-Paying Developments from which the Open Space Fees were collected and approves the use of the Open Space Fees for the Project.

SECTION 3. The Commissioner of HED or his designee (the "Commissioner") is hereby authorized to provide Open Space Fee proceeds to the Park District in an amount not to exceed $400,000 from the corresponding funds to pay for expenses permitted under the Open Space Ordinance.

SECTION 4. The Commissioner is authorized to execute any and all documents and take any and all action as may be necessary or appropriate to effectuate the development and maintenance of the Project, subject to the approval of the Corporation Counsel.

SECTION 5. To the extent that any ordinance, resolution, rule, order or provision of the Code, or part thereof, is in conflict with the provisions of this ordinance, the provisions of this ordinance shall control. If any section, paragraph, clause or provision of this ordinance shall be held invalid, the invalidity of such section, paragraph, clause or provision shall not affect any other provisions of this ordinance.

SECTION 6. This ordinance shall take effect immediately upon its passage.

Exhibit "A" referred to in this ordinance reads as follows:

Exhibit "A".
(To Ordinance)

Intergovernmental Agreement With
Chicago Park District.

This Intergovernmental Agreement (this "Agreement") is entered into as of_____, 2013 (the "Closing Date"), between the City of Chicago (the "City"), an Illinois municipal corporation, acting through its Department of Housing and Economic Development ("HED"), and the Chicago Park District (the "Park District") a body politic and corporate of the State of Illinois. The Park District and the City are sometimes referred to herein as the"Parties."

RECITALS

WHEREAS, the Open Space Impact Fee Ordinance, Chapter 18 of Title 16 of the Municipal Code of Chicago (the "Code"), authorizes the collection of fees (the "Open Space Fees") as a condition of issuance of a building permit for proposed new dwelling units to ensure that adequate open space and recreational facilities are available to serve residents of new developments in the City; and

WHEREAS, the Department of Finance has collected Open Space Fees (the "Open Space Fees Proceeds") for new dwelling units built in the communities listed on Exhibit A hereto ("the Community Areas") and has deposited such Open Space Fees Proceeds in separate funds identified by the CAPS Codes listed on Exhibit A; and

WHEREAS, the City owns or holds an easement interest in certain parcels of land along the former Conrail Railroad right-of-way between Dan Ryan Woods and Whistler Woods and has constructed thereon a bicycle trail known as the Major Taylor Trail to create open spaces and recreational facilities in the Community Areas; and

WHEREAS, the Park District uses and occupies a portion of the Major Taylor Trail pursuant to a Usage Agreement dated September 30, 2006 (the "Property"), as identified on Exhibit B, and intends to install lighting thereon (the "Project"); and

WHEREAS, the Chicago Park District (the "Park District"), is an Illinois municipal corporation and a unit of local government under Article VII, Section 1 of the 1970 Constitution, of the State of Illinois, and as such is authorized to exercise control over and supervise the operation of all parks within the corporate limits of the City; and

WHEREAS, HED desires to provide to the Park District Open Space Fees Proceeds, in an amount not to exceed $400,000 (the "Grant") for payment or reimbursement of costs associated with the Project; and

WHEREAS, on _____, the City Council of the City adopted an ordinance published in the Journal of the Proceedings of the City Council for said date at pages _____ to _____, finding, among other things, that the Project would provide a direct and material benefit to the residents of the new developments originating the Open Space Fees and authorizing the Grant and this Agreement is subject to certain terms and conditions (the "Authorizing Ordinance"); and

WHEREAS, On January 16, 2013, the Park District's Board of Commissioners passed an ordinance expressing its desire to accept the Grant from the City for the development of the Project and authorizing the execution of this Agreement (the "Park District Ordinance")

WHEREAS, under the terms and conditions hereof, the City agrees to make the Grant available to Park District; and

WHEREAS, the City and Park District have among their powers the authority to contract with each other to perform the undertakings described herein;

NOW THEREFORE, in consideration of the mutual covenants and agreements contained herein, the above recitals which are made a contractual part of this Agreement, and other good and valuable consideration the receipt and sufficiency of which are hereby acknowledged, the City and Park District agree as follows:

SECTION 1. THE GRANT

1.1. Subject to the provisions set forth in this Agreement, the City will disburse the Grant to reimburse the Park District for all or part of the cost of completing the Project in accordance with the budget attached to this Agreement as Exhibit C (the "Budget"), which budget is hereby approved by HED, and only after the Park District has submitted Certificate(s) of Expenditure to HED (as defined below) along with such supporting documentation as the City may reasonably require.

1.2 The Park District may request that certificate(s) of expenditure substantially inthe form attached hereto ("Certificates of Expenditure") as Exhibit E be processed and executed periodically. The City will not execute Certificates of Expenditure in the aggregate in excess of the actual cost of the Project. Prior to each execution of a Certificate of Expenditure by the City, the Park District must submit documentation regarding the applicable expenditures to HED. Delivery by the Park District to HED of any request for execution by the City of a Certificate of Expenditure hereunder will, in addition to the items therein expressly set forth, constitute a certification to the City, as of the date of such request for execution of a Certificate of Expenditure, that,

(a) the total amount of the request for the Certificates of Expenditure represents the actual amount payable to (or paid to) the general contractor, subcontractors, and other parties who have performed work on or otherwise provided goods or services in connection with the Project, and/or their payees;

(b) all amounts shown as previous payments on the current request for a Certificate of Expenditure have been paid to parties entitled to such payment;

(c) the Park District has approved all work and materials for the current request for a Certificate of Expenditure, and such work and materials conform to the Drawings (hereinafter defined); and

(d) the Park District is in compliance with all applicable federal, state and local laws, statutes, ordinances, rules, regulations, codes and executive orders, all as may be in effect from time to time, pertaining to or affecting the Project or thePark District as related thereto.

1.3. the Park District hereby acknowledges and agrees that the Grant must be used exclusively for the Project. If the Grant should exceed the costs of the Project, the Park District must repay to the City any such excess Grant funds received bythe Park District.

1.4. The Park District is solely responsible for any fees, costs and expenses of the Project in excess of the amount of the Grant and will hold the City harmless from all such excess fees, costs and expenses. Notwithstanding anything to the contrary in this Agreement, in no event will the City or the Park District be responsible for any cost or expenses of the Project exceeding the Budget. In the event that either party believes that the Budget may not provide sufficient funds for the construction of the Project, such party must notify the other party and the parties must cooperate to modify the Project so that it can be completed in accordance with the Budget.

1.5. The source of funds for the City's obligations under this Agreement are funds identified by the CAPS Codes listed on Exhibit A. The Park District hereby acknowledges and agrees that the City's obligations hereunder are subject in every respect to the availability of funds as described in and limited by this Section 1.5. If no funds or insufficient funds are appropriated and budgeted in any fiscal period of the City for disbursements of the Grant, then the City will notify the Park District in writing of that occurrence, and the Park District will have the right, but not the obligation to terminate this Agreement by written notice to the City.

SECTION 2. DEVELOPMENT AND CONSTRUCTION OF THE PROJECT

A. **Title Commitment and Insurance; Survey**. The Park District must be responsible for obtaining, at its own expense, any title commitment or title policy and survey with respect to the Property that it deems necessary.

B. **Construction Documents and Landscape Plan**. The Park District has developed the construction documents and a plan for the Project (the "Drawings") as shown on Exhibit D. No material deviation from the Drawings will be made without the prior written approval of HED, which approval will not be unreasonably withheld, conditioned or delayed. The approval of the Drawings by HED are for the purposes of this Agreement only and other than as set forth in the Drawings, no structures or improvements are to be constructed on the Property by the Park District without the prior written approval of HED, which approval will not be unreasonably withheld, conditioned or delayed and will not constitute the approval required by the City's Department of Buildings, or any other Department of the City.

C. **Schedule**. The Park District has prepared a preliminary schedule (the "Schedule") for the development and construction of the Project as set forth on Exhibit D. No material deviation from the Schedule will be made without the prior written approval of HED, which approval will not be unreasonably withheld, conditioned or delayed. Notwithstanding the foregoing, in no event will the approval of HED be required for any changes to the Schedule required because of the City's failure to approve and pay any Certificate of Expenditure, or required in connection with any force majeure event.

D. **Use**. The Project must be utilized as open space for use by the public for and on behalf of the City. This Agreement does not confer any special rights upon the Park District or any other person or entity to use the Project for private parties or events.

E. **Certification.** The Park District must submit a payment certification form as attached as Exhibit E prior to any Grant funds being released.

SECTION 3. TERM OF AGREEMENT

Term of Agreement. The term of this Agreement will commence as of the Closing Date and, unless otherwise terminated as provided in this Agreement, will expire on the second anniversary of the Closing Date. Notwithstanding the foregoing, if the Park District modifies the Schedule pursuant to Section 2(c) of this Agreement and such modification extends beyond the term, the term will be adjusted accordingly.

SECTION 4. COVENANTS AND REPRESENTATIONS

Park District hereby warrants, represents and/or covenants to the City that:

4.1. The Park District will use the Grant solely for the Project and to pay for eligible costs as determined in the sole discretion of the City and outlined on Exhibit C.

4.2. The Park District will comply with all applicable federal, state, and local statutes, laws, ordinances, rules, regulations and executive orders that are in effect from time to time that pertain to or affect the Project, the Park District, or the Grant. Upon the City's request, the Park District will provide evidence of such compliance satisfactory to the City.

4.3. The Park District agrees that provisions required to be inserted in this Agreement by laws, ordinances, rules, regulations or executive orders are deemed inserted whether or not they appear in this Agreement and that in no event will thefailure to insert such provisions prevent the enforcement of this Agreement.

4.4. The Park District has full power and authority to enter into and perform its obligations under this Agreement, and the signing and delivery of this Agreement and the performance of its obligations under this Agreement have been duly authorized by all requisite corporate action.

4.5. Signing, delivery and performance by the Park District of this Agreement does not violate its bylaws, articles of incorporation, resolutions or any applicable provision of law, or constitute a material breach of, default under or require any consent under, any agreement, instrument or document, including any related to borrowing monies, to which the Park District is party or by which it is bound.

4.6. There are no actions or proceedings by or before any court, governmental commission, board, bureau or any other administrative agency pending, threatened or affecting the Park District that would materially impair its ability to perform under this Agreement.

4.7. The Park District is not in default on any loan or borrowing that may materially affect its ability to perform under this Agreement.

4.8. If the Grant, or a portion thereof, is used for construction, the Park District and all its contractors and subcontractors must meet labor standards and prevailing wage standards required by federal, state and City laws, regulations and ordinances.

4.9. The Park District must maintain and keep in force, at its sole cost and expense, at all times during the term of this Agreement, insurance in such amounts and of such type as set forth in Section 6 below.

4.10. The Park District must at all times perform its work in fulfilling its corporate mission with the utmost care, skill and diligence in accordance with the applicable standards currently recognized in the community.

4.11. Intentionally Omitted

4.12. Intentionally Omitted

4.13. The Parties agree that the Park District will maintain the Project improvements on the Property in a condition and manner acceptable to the City.

4.14. It is the duty of the Park District and any bidder, proposer, subcontractor and every applicant for certification of eligibility for a City contract or program, and all officers, directors, agents, partners, and employees of the Park District and any such bidder, proposer, subcontractor or such applicant to cooperate with the Inspector General in any investigation or hearing undertaken pursuant to Chapter 2-56 of the Municipal Code. The Park District represents that it understands and will abide by all provisions of Chapter 2-56 of the Municipal Code and that it will inform all contractors and subcontractors hired by the Park District in connection with this Agreement of this provision in writing and require their compliance.

It is the duty of the Park District and any bidder, proposer, subcontractor and every applicant for certification of eligibility for a City contract or program, and all officers, directors, agents, partners, and employees of the Park District and any such bidder, proposer, subcontractor or such applicant to cooperate with the Legislative Inspector General in any investigation or hearing undertaken pursuant to Chapter 2-55 of the Municipal Code. The Park District represents that it understands and will abide by all provisions of Chapter 2-55 of the Municipal Code and that it will inform all contractors and subcontractors hired by the Park District in connection with this Agreement of this provision in writing and require their compliance.

4.15 Failure by the Park District or any controlling person (as defined in Section 1-23-010 of the Municipal Code) thereof to maintain eligibility to do business with the City as required by Section 1-23-030 of the Municipal Code will be grounds for termination of this Agreement and the transactions contemplated hereby.

4.16 Independent Contractor

(a) The Park District shall perform under this Agreement as an independent contractor to the City and not as a representative, employee, agent or partner of the City.

(b) The City is subject to the May 31, 2007 Order entitled "Agreed Settlement Order and Accord" (the **"Shakman Accord"**) and June 24, 2011 "City of Chicago Hiring Plan" (the "City Hiring Plan") entered in Shakman v. Democratic Organization of Cook County, Case No 69 C 2145 (United State District Court for the Northern District of Illinois). Among other things, the Shakman Accord and the City Hiring Plan prohibit the City from hiring persons as governmental employees in non-exempt positions on the basis of political reasons or factors.

(c) The Park District is aware that City policy prohibits City employees from directing any individual to apply for a position with the Park District, either as an employee or as a subcontractor, and from directing the Park District to hire an individual as an employee or as a subcontractor. Accordingly, the Park District must follow its own hiring and contracting procedures, without being influenced by City employees. Any and all personnel provided by the Park District under this Agreement are employees or subcontractors of the Park District, not employees of the City of Chicago. This Agreement is not intended to and does not constitute, create, give rise to, or otherwise recognize an employer-employee relationship of any kind between the City and any personnel provided by the Park District.

(d) The Park District will not condition, base, or knowingly prejudice or affect any term or aspect of the employment of any personnel provided under this Agreement, or offer employment to any individual to provide services under this Agreement, based upon or because of any political reason or factor, including, without limitation, any individual's political affiliation, membership in a political organization or party, political support or activity, political financial contributions, promises of such political support, activity or financial contributions, or such individual's political sponsorship or recommendation. For purposes of this Agreement, a political organization or party is an identifiable group or entity that has as its primary purpose the support of or opposition to candidates for elected public office. Individual political activities are the activities of individual persons in support of or in opposition to political organizations or parties or candidates for elected public office.

(e) In the event of any communication to the Park District by a City employee or City official in violation of Section (c) above, or advocating a violation of Section (d) above, the Park District will, as soon as is reasonably practicable, report such communication to the Hiring Oversight Section of the City's Office of the Inspector General ("IGO Hiring Oversight") and also to the head of HED. The Park District will also cooperate with any inquiries by IGO Hiring Oversight or the Shakman Monitor's Office related to this Agreement.

4.17 FOIA and Local Records Act Compliance

(a) FOIA. Park District acknowledges that the City is subject to the Illinois Freedom of Information Act, 5ILCS 140/1 et. seq., as amended (**"FOIA"**). The FOIA requires the City to produce records (very broadly defined in FOIA) in response to a FOIA request in a very short period of time, unless the records requested are exempt under the FOIA. If the Park District receives a request from the City to produce records within the scope of FOIA, then the Park District covenants to comply with such request within 48 hours of the date of such request. Failure by the Park District to timely comply with such request will be a breach of this Agreement.

Exempt Information. Documents that the Park District submits to the City during the term of the Agreement that contain trade secrets and commercial or financial information may be exempt if disclosure would result in competitive harm. However, for documents submitted by the Park District to be treated as a trade secret or information that would cause competitive harm, FOIA requires that the Park District mark any such documents as "proprietary, privileged or confidential." If the Park District marks a document as "proprietary, privileged and confidential", then HED will evaluate whether such document may be withheld under the FOIA. HED, in its discretion, will determine whether a document will be exempted from disclosure, and that determination is subject to review by the Illinois Attorney General's Offce and/or the courts.

Local Records Act. The Park District acknowledges that the City is subject to the Local Records Act, 50 ILCS 205/1 et. seq, as amended (the **"Local Records Act"**). The Local Records Act provides that public records may only be disposed of as provided in the Local Records Act. If requested by the City, the Park District covenants to use its best efforts consistently applied to assist the City in its compliance with the Local Records Act concerning records arising under or in connection with this Agreement and the transactions contemplated in the Agreement.

SECTION 5. ENVIRONMENTAL MATTERS

5.1. It will be the responsibility of the Park District to investigate and determine the soil and environmental condition of the Property, if deemed necessary, including obtaining phase I and, if applicable, phase II environmental audits for the Property. The City makes no covenant, representation or warranty as to the environmental condition of the Property or the suitability of the Property for any use whatsoever.

5.2. The Park District agrees to carefully inspect the Property and all easements or other agreements recorded against the Property prior to commencement of any activity on the Property to ensure that such activity will not damage surrounding property, structures, utility lines or any subsurface lines or cables. The Park District must be solely responsible for the safety and protection of the public on the portions of the Property affected by the Project, until the portion of the Project on each portion of the Property is completed. The City reserves the right to inspect the work being done on the Property. The Park District agrees to keep the Property free from all liens and encumbrances arising out of any work performed, materials supplied or obligations incurred by or for the Park District.

5.3. Prior to inspecting the Property, Park District or its subcontractors, if any, must obtain insurance in accordance with Section 6 below, all necessary permits and, if applicable, a right of entry.

SECTION 6. INSURANCE

6.1. The Park District must provide and maintain at the Park District's own expense, or cause to be provided during the term of this Agreement, the insurance coverages and requirements specified below, as applicable, insuring all operations related to this Agreement.

INSURANCE TO BE PROVIDED

6.1.1. Workers Compensation and Employers Liability. Workers Compensation Insurance, as prescribed by applicable law, covering all employees who are to provide a service under this Agreement and Employers Liability coverage with limits of not less than $100,000 each accident or illness.

6.1.2. Commercial General Liability (Primary and Umbrella). Commercial General Liability Insurance or equivalent with limits of not less than $1,000,000 per occurrence for bodily injury, personal injury, and property damage liability. Coverages must include the following: All premises and operations, products/completed operations, explosion, collapse, underground, separation of insureds, defense, and contractual liability (not to include Endorsement CG 21 39 or equivalent). The City is to be named as an additional insured on a primary, non-contributory basis for any liability arising directly or indirectly from the work or services.

Subcontractors performing work or services for the Park District must maintain limits of not less than $1,000,000 with the same terms in this subsection.

6.1.3. Automobile Liability (Primary and Umbrella). When any motor vehicles (owned, non-owned and hired) are used in connection with the services to be performed, the Park District must provide or cause to be provided, Automobile Liability Insurance with limits of not less than $1,000,000 per occurrence for bodily injury and property damage. The City is to be named as an additional insured on a primary, non-contributory basis.

6.1.4. Professional Liability. When any architects, engineers, or other professional consultants perform work in connection with this Agreement, Professional Liability Insurance covering acts, errors, or omissions must be maintained or caused to be maintained, with limits of not less than $1,000,000. When policies are renewed or replaced, the policy retroactive date must coincide with, or precede, start of work on the Agreement. A claims-made policy which is not renewed or replaced must have an extended reporting period of two (2) years.

6.1.5 Self Insurance. To the extent permitted by applicable law, the Park District may self insure for the insurance requirements specified above, it being expressly understood and agreed that, if the Park District does self insure for any such insurance requirements, the Park District must bear all risk of loss for any loss which would otherwise be covered by insurance policies, and the self insurance program must comply with at least such insurance requirements as stipulated above.

6.2. **ADDITIONAL REQUIREMENTS.** The Park District must furnish the City of Chicago, Department of Housing and Economic Development, 121 N. LaSalle Street, Room 1000, Chicago, Illinois 60602, original Certificates of Insurance, or such similar evidence, to be in force on the date of this Agreement, and Renewal Certificates of Insurance, or such similar evidence, if the coverages have an expiration or renewal date occurring during the term of this Agreement. The Park District

must submit evidence of insurance on the City's Insurance Certificate Form (copy attached as Exhibit F) or equivalent prior to execution of the Agreement. The receipt of any certificate does not constitute agreement by the City that the insurance requirements in this Agreement have been fully met or that the insurance policies indicated on the certificate are in compliance with all Agreement requirements. The failure of the City to obtain certificates or other insurance evidence from the Park District is not a waiver by the City of any requirements for Park District to obtain and maintain the specified coverages. The Park District must advise all insurers of the provisions of this Agreement regarding insurance. Non-conforming insurance does not relieve the Park District of the obligation to provide insurance as specified in this Agreement. Nonfulfillment of the insurance conditions may constitute a violation of the Agreement, and the City retains the right to suspend this Agreement until proper evidence of insurance is provided, or the Agreement may be terminated.

The insurance must provide for sixty (60) days prior written notice to be given to the City in the event coverage is substantially changed, canceled, or non-renewed.

Any deductibles or self insured retentions on referenced insurance coverages must be borne by the Park District.

The Park District agrees that insurers waive their rights of subrogation against the City, its employees, elected officials, agents, or representatives.

The coverages and limits furnished by the Park District in no way limit the Park District's liabilities and responsibilities specified within the Agreement or by law.

Any insurance or self-insurance programs maintained by the City do not contribute with insurance provided by the Park District under this Agreement.

The required insurance to be carried out is not limited by any limitations expressed in the indemnification language in this Agreement or any limitation placed on the indemnity in this Agreement given as a matter of law.

The Park District must require all subcontractors to provide insurance required in this Agreement, or the Park District may provide the coverages for subcontractors. All subcontractors are subject to the same insurance requirements of the Park District unless otherwise specified in this Agreement.

If the Park District or its subcontractors desire additional coverages, the party desiring additional coverages is responsible for the acquisition and cost.

Notwithstanding any provision in the Agreement to the contrary, the City's Risk Management Department maintains the right to modify, delete, alter or change these requirements.

SECTION 7. INDEMNIFICATION

The Park District will indemnify and defend the City, its officials, agents and employees (the "City Indemnitees") against any losses, costs, damages, liabilities, claims, suits, actions, causes of action and expenses (including, without limitation, attorneys' and expert witnesses' fees and court costs) the City Indemnitees suffer or incur arising from or in connection with the actions or omissions of Park District and/or any contractors or subcontractors in implementing the Project, if any, or the Park District's breach of this Agreement. This defense and indemnification obligation survives any termination or expiration of this Agreement.

SECTION 8. NO LIABILITY OF OFFICIALS

No elected or appointed official or member or employee or agent of the City will be charged personally by the Park District or by an assignee or subcontractor, with any liability or expenses of defense or be held personally liable under any term or provision of this Agreement because of their execution or attempted execution or because of any breach hereof.

SECTION 9. DEFAULT AND REMEDIES

9.1. If the Park District, without the City's written consent (which consent will not be unreasonably withheld, conditioned or delayed) defaults by failing to perform any of its obligations under this Agreement then the City may terminate this Agreement if such default is not cured as provided in Section 9.2 below.

9.2. Prior to termination, the City will give the Park District 30 days' advance written notice of the City's intent to terminate stating the nature of the default. If the Park District does not cure the default within the 30-day period, the termination will become effective at the end of the period. With respect to those defaults that are not capable of being cured within the 30-day period, the Park District will not be deemed to be in default if it has begun to cure the default within the 30-day period and thereafter diligently and continuously prosecutes the cure of the default until cured.

9.3. Either Party may, in any court of competent jurisdiction, by any proceeding at law or in equity, seek the specific performance of this Agreement, or damages for failure of performance, or both.

SECTION 10. NO BUSINESS RELATIONSHIPS WITH ELECTED OFFICIALS

10.1. Pursuant to Section 2-156-030(b) of the Code, it is illegal for any elected official of the City, or any person acting at the direction of such official, to contact, either orally or in writing, any other City official or employee with respect to any matter involving any person with whom the elected official has a business relationship, or to participate in any discussion in any City Council committee hearing or in any City Council meeting or to vote on any matter involving the person with whom an elected official has a business relationship. Violation of Section 2-156-030(b) by any elected official with respect to this Agreement will be grounds for termination of this Agreement. The term business relationship is defined in Section 2-156-080 of the Code.

10.2. Section 2-156-080 of the Code defines a "business relationship" as any contractual or other private business dealing of an official, or his or her spouse, or of any entity in which an official or his or her spouse has a financial interest, with a person or entity which entitles an official to compensation or payment in the amount of $2,500 or more in a calendar year; provided, however, a financial interest will not include: (i) any ownership through purchase at fair market value or inheritance of less than 1 percent of the share of a corporation, or any corporate subsidiary, parent or affiliate thereof, regardless of the value of or dividends on such shares, if such shares are registered on a securities exchange pursuant to the Securities Exchange Act of 1934, as amended; (ii) the authorized compensation paid to an official or employee for his office or employment; (iii) any economic benefit provided equally to all residents of the City; (iv) a time or demand deposit in a financial institution; or (v) an endowment or insurance policy or annuity contract purchased from an insurance company. A "contractual or other private business dealing" will not include any employment relationship of an official's spouse with an entity when such spouse has no discretion concerning or input relating to the relationship between that entity and the City.

SECTION 11. GENERAL CONDITIONS

11.1. Assignment. This Agreement, or any portion thereof, will not be assigned by either Party without the express prior written consent of the other Party which consent will not be unreasonably withheld, conditioned or delayed.

11.2. Construction of Words. As used in this Agreement, the singular of any word will include the plural, and vice versa. Masculine, feminine and neuter pronouns will be fully interchangeable, where the context so requires.

11.3. Counterparts. This Agreement may be executed in counterparts and by different Parties in separate counterparts, with the same effect as if all Parties had signed the same document. All such counterparts will be deemed an original, will be construed together and will constitute one and the same instrument.

11.4. Entire Agreement. This Agreement contains the entire agreement between the City and Park District and supersedes all prior agreements, negotiation anddiscussion between them with respect to the Project.

11.5. Exhibits. Any exhibits to this Agreement will be construed to be an integral part of this Agreement to the same extent as if the same had been set forth verbatim herein.

11.6. Governing Law, Venue and Consent to Jurisdiction. This Agreement will be governed by and construed in accordance with the internal laws of the State of Illinois, without regard to its principles of conflicts of law. If there is a lawsuit under this Agreement, each Party agrees to submit to the jurisdiction of the courts of Cook County, the State of Illinois and the United States District Court for the Northern District of Illinois.

11.7. Inspection and Records. The Park District must provide the City with reasonable access to its books and records relating to the Project and the Grant as will be required by the City and necessary to reflect and disclose fully the amount and disposition of the Grant. Any duly authorized representative of the City will, at all reasonable times, have access to all such books and records which right of access will continue until the date that is five years after the expiration or termination of this Agreement .

11.8. Modification. This Agreement may not be modified or amended except by an agreement in writing signed by both Parties.

11.9. Notice. Any notice, demand or communication required or permitted to be given hereunder will be given in writing at the address set forth below by any of the following means: (a) personal service; (b) electronic communication, whether by electronic mail or fax; (c) overnight courier; or (d) registered or certified first class mail postage prepaid, return receipt requested.

To the City:

City of Chicago
Department of Housing and Economic Development
Attention: Commissioner
121 N. LaSalle Street, Room 1000
Chicago, Illinois 60602
(312) 744-4190
(312) 744-2271 (Fax)

With copies to:	Department of Law City of Chicago Attention: Finance and Economic Development Division 121 N. LaSalle Street, Room 600 Chicago, Illinois 60602 (312) 744-0200 (312) 742-0277 (Fax)
To the Park District:	Chicago Park District Attention: General Superintendent 541 North Fairbanks Chicago, Illinois 60611 (312) 742-4200 (312) 742-5276 (Fax)
With a copy to:	Chicago Park District General Counsel 541 North Fairbanks, Room 300 Chicago, Illinois 60611 (312) 742-4602 (312) 742-5316 (Fax)

Any notice, demand or communication given pursuant to either clause (a) or (b) hereof will be deemed received upon such personal service or upon dispatch by electronic means, respectively. Any notice, demand or communication given pursuant to clause (c) hereof will be deemed received on the day immediately following deposit with the overnight courier. Any notice, demand or communication given pursuant to clause (d) hereof will be deemed received three business days after mailing. The Parties, by notice given hereunder, may designate any further or different addresses to which subsequent notices, demands or communications will be given.

11.10. Parties' Interest / No Third Party Beneficiaries. The terms and provisions of this Agreement will be binding upon and inure to the benefit of, andbe enforceable by, the respective successors and permitted assigns of the Parties. This Agreement will not run to the benefit of, or be enforceable by, any person or entity other than a Party to this Agreement and its successors and permitted assigns. This Agreement should not be deemed to confer upon third parties any remedy, claim, right of reimbursement or other right. Nothing contained in this Agreement, nor any act of the City or the Park District , will be deemed or construed by any of the Parties hereto or by third persons, to create any relationship of third party beneficiary, principal, agent, limited or general partnership, joint venture, or any association or relationship involving the City orthe Park District.

11.11. Severability. If any provision of this Agreement, or the application thereof, to any person, place or circumstance, will be held by a court of competent jurisdiction to be invalid, unenforceable or void, the remainder of this Agreement and such provisions as applied to other persons, places and circumstances will remain in full force and effect only if, after excluding the portion deemed to be unenforceable, the remaining terms will provide for the consummation of the transactions contemplated hereby in substantially the same manner as originally set forth herein.

11.12. Titles and Headings. Titles and headings in this Agreement are inserted for convenience and are not intended to be part of or affect the meaning or interpretation of this Agreement.

11.13. Waiver. Waiver by either party with respect to the breach of this Agreement will not be considered or treated as a waiver of the rights of such party with respect to any other default or with respect to any particular default except to the extent specifically waived by such party in writing.

11.14. Foreign Assets Control Lists. Neither Park District, nor any affiliate thereof is listed on any of the following lists maintained by the Office of Foreign Assets Control of the U.S. Department of the Treasury, the Bureau of Industry and Security of the U.S. Department of Commerce or their successors, or on any other list of persons or entities with which the City may not do business under any applicable law, rule, regulation, order or judgment: the Specially Designated Nationals List, the Denied Persons List, the Unverified List, the Entity List and the Debarred List. For the purposes of this paragraph "Affiliate," when used to indicate a relationship with a specified person or entity, will mean a person or entity that, directly or indirectly, through one or more intermediaries, controls, is controlled by or is under common control with such specified person or entity, and a person or entity will be deemed to be controlled by another person or entity, if controlled in any manner whatsoever that results in control in fact by that other person or entity (or that other person or entity and any persons or entities with whom that other person or entity is acting jointly or in concert), whether directly or indirectly and whether through share ownership, a trust, a contract or otherwise.

11.15. Further Actions. The Park District and the City agree to do, execute, acknowledge and deliver all agreements and other documents and to take all actions reasonably necessary or desirable to comply with the provisions of this Agreement and the intent thereof.

IN WITNESS WHEREOF, each of the Parties has caused this Agreement to be executed and delivered as of the Closing Date.

CITY OF CHICAGO, an Illinois municipal corporation, acting by and through its Department of Housing and Economic Development

By:_____
Andrew J. Mooney
Commissioner

CHICAGO PARK DISTRICT, a body politic and Corporate of the State of Illinois

By: _____
Michael P. Kelly
General Superintendent and CEO

Attest:

_____
Kantrice Ogletree
Secretary

[(Sub)Exhibits "D" and "F" referred to in this Intergovernmental Agreement with Chicago Park District unavailable at time of printing.]

(Sub)Exhibits "A", "B", "C" and "E" referred to in this Intergovernmental Agreement with the Chicago Park District read as follows:

(Sub)Exhibit "A".
(To Intergovernmental Agreement With
Chicago Park District)

Community Areas.

Community Areas	CAPS Code	Amount
Ashburn	PS70 131 54 5070 2604	$ 91,752
Auburn Gresham	PS71 131 54 5071 2604	103,594
Washington Heights	PS73 131 54 5073 2604	72,574
Morgan Park	PS75 131 54 5075 2604	66,522
West Pullman	PS53 131 54 5053 2604	60,545
Riverdale	PS54 131 54 5054 2604	5,013
		$400,000

(Sub)Exhibit "B".
(To Intergovernmental Agreement With
Chicago Park District)

Property Description.

Property Address:

A portion of the South Trail of the Major Taylor Trail, from 107th Street to 127th Street.

Permanent Index Number:

_____.

(Sub)Exhibit "C".
(To Intergovernmental Agreement With
Chicago Park District)

Budget.

Installation of Lighting	$400,000

(Sub)Exhibit "E".
(To Intergovernmental Agreement With
Chicago Park District)

Certificate Of Expenditure.

State of Illinois)
) SS.
County of Cook)

The affiant, Chicago Park District, a body politic and corporate of the State of Illinois hereby certifies that with respect to that certain Intergovernmental Agreement between Park District and the City of Chicago dated _____, _____ (the "Agreement"):

A. Expenditures for the Project, in the total amount of $_____, have been made.

B. This paragraph B sets forth and is a true and complete statement of all costs of Open Space Impact Fee-Funded Improvements for the Project reimbursed by the City to date:

$_____

C. Park District requests reimbursement for the following cost of Open Space Impact Fee-Funded Improvements:

$_____

D. None of the costs referenced in paragraph C above have been previously reimbursed by the City.

E. Park District hereby certifies to the City that, as of the date hereof:

1. Except as described in the attached certificate, the representations and warranties contained in the Agreement are true and correct and Park District is in compliance with all applicable covenants contained herein.

2. No event of Default or condition or event which, with the giving of notice or passage of time or both, would constitute a Default, exists or has occurred.

3. Park District has approved all work and materials for the current request for a Certificate of Expenditure, and such work and materials conform to the Plans and Specifications.

4. Park District is in compliance with all applicable federal, state and local laws, statutes, ordinances, rules, regulations, codes and executive orders, all as may be in effect from time to time, pertaining to or affecting the Project or Park District as related thereto.

All capitalized terms which are not defined herein have the meanings given such terms in the Agreement.

By: _____
Name

Title: _____

Subscribed and sworn before me this
_____ day of _____, _____

My commission expires: _____

Agreed and Accepted:

_____
Name

Title: _____

City of Chicago
Department of Housing and Economic
Development

Continued in Volume II
on page 61905

(Published by the Authority of the City Council of the City of Chicago)

COPY

JOURNAL of the PROCEEDINGS of the CITY COUNCIL of the CITY of CHICAGO, ILLINOIS

Regular Meeting -- Wednesday, October 16, 2013

at 10:00 A.M.

(Council Chamber -- City Hall -- Chicago, Illinois)

OFFICIAL RECORD.

VOLUME II

RAHM EMANUEL
Mayor

SUSANA A. MENDOZA
City Clerk

Continued from Volume I
on page 61904

COMMITTEE ON TRANSPORTATION AND PUBLIC WAY.

REAPPOINTMENT OF TERRY PETERSON AS MEMBER OF CHICAGO TRANSIT BOARD.

[A2013-95]

The Committee on Transportation and Public Way submitted the following report:

CHICAGO, October 9, 2013.

To the President and Members of the City Council:

Your Committee on Transportation and Public Way begs leave to report and recommend that Your Honorable Body *Approve* a Mayoral introduction reappointing Terry Peterson as a member of the Chicago Transit Board for a term effective immediately and expiring September 1, 2020. This appointment was referred to the Committee on September 11, 2013.

This recommendation was concurred in unanimously by a viva voce vote of the members of the committee, with no dissenting vote.

Respectfully submitted,

(Signed) ANTHONY BEALE,
Chairman.

On motion of Alderman Beale, the committee's recommendation was *Concurred In* and the said proposed reappointment of Terry Peterson as a member of the Chicago Transit Board was *Approved* by yeas and nays as follows:

Yeas -- Aldermen Moreno, Fioretti, Dowell, Burns, Hairston, Sawyer, Holmes, Harris, Beale, Balcer, Cárdenas, Quinn, Burke, Foulkes, Thompson, Thomas, Lane, O'Shea, Cochran, Brookins, Muñoz, Zalewski, Chandler, Solis, Maldonado, Burnett, Ervin, Graham, Reboyras, Suarez, Waguespack, Mell, Austin, Colón, Sposato, Mitts, Cullerton, Laurino, P. O'Connor, M. O'Connor, Reilly, Smith, Tunney, Arena, Cappleman, Pawar, Osterman, Moore, Silverstein -- 49.

Nays -- None.

Alderman Balcer moved to reconsider the foregoing vote. The motion was lost.

APPOINTMENT OF MARTIN J. OBERMAN AS MEMBER OF COMMUTER RAIL BOARD (METRA).

[A2013-93]

The Committee on Transportation and Public Way submitted the following report:

CHICAGO, October 9, 2013.

To the President and Members of the City Council:

Your Committee on Transportation and Public Way begs leave to report and recommend that Your Honorable Body *Approve* a Mayoral introduction appointing Martin J. Oberman as a member of the Commuter Rail Board (Metra) for a term effective immediately and expiring June 30, 2016, to complete the unexpired term of Larry A. Huggins, who has resigned. This appointment was referred to the Committee on September 11, 2013.

This recommendation was concurred in unanimously by a viva voce vote of the members of the committee, with no dissenting vote.

Respectfully submitted,

(Signed) ANTHONY BEALE,
Chairman.

On motion of Alderman Beale, the committee's recommendation was *Concurred In* and the said proposed appointment of Martin J. Oberman as a member of the Commuter Rail Board (Metra) was *Approved* by yeas and nays as follows:

Yeas -- Aldermen Moreno, Fioretti, Dowell, Burns, Hairston, Sawyer, Holmes, Harris, Beale, Balcer, Cárdenas, Quinn, Burke, Foulkes, Thompson, Thomas, Lane, O'Shea, Cochran, Brookins, Muñoz, Zalewski, Chandler, Solis, Maldonado, Burnett, Ervin, Graham, Reboyras, Suarez, Waguespack, Mell, Austin, Colón, Sposato, Mitts, Cullerton, Laurino, P. O'Connor, M. O'Connor, Reilly, Smith, Tunney, Arena, Cappleman, Pawar, Osterman, Moore, Silverstein -- 49.

Nays -- None.

Alderman Balcer moved to reconsider the foregoing vote. The motion was lost.

GRANTS OF PRIVILEGE IN PUBLIC WAY.

The Committee on Transportation and Public Way submitted the following report:

CHICAGO, October 9, 2013.

To the President and Members of the City Council:

Your Committee on Transportation and Public Way begs leave to report and recommend that Your Honorable Body *Pass* the proposed ordinances transmitted herewith for grants of privilege in the public way. These ordinances were referred to the Committee on September 11, 2013.

This recommendation was concurred in unanimously by a viva voce vote of the members of the committee, with no dissenting vote.

Respectfully submitted,

(Signed) ANTHONY BEALE,
Chairman.

On motion of Alderman Beale, the said proposed ordinances transmitted with the foregoing committee report were *Passed* by yeas and nays as follows:

Yeas -- Aldermen Moreno, Fioretti, Dowell, Burns, Hairston, Sawyer, Holmes, Harris, Beale, Balcer, Cárdenas, Quinn, Burke, Foulkes, Thompson, Thomas, Lane, O'Shea, Cochran, Brookins, Muñoz, Zalewski, Chandler, Solis, Maldonado, Burnett, Ervin, Graham, Reboyras, Suarez, Waguespack, Mell, Austin, Colón, Sposato, Mitts, Cullerton, Laurino, P. O'Connor, M. O'Connor, Reilly, Smith, Tunney, Arena, Cappleman, Pawar, Osterman, Moore, Silverstein -- 49.

Nays -- None.

Alderman Balcer moved to reconsider the foregoing vote. The motion was lost.

The following are said ordinances as passed (the italic heading in each case not being a part of the ordinance):

A Royal Redemptions.

[O2013-6440]

Be It Ordained by the City Council of the City of Chicago:

SECTION 1. Permission and authority are hereby given and granted to A Royal Redemptions, upon the terms and subject to the conditions of this ordinance, to maintain and

use two (2) signs projecting over the public right-of-way attached to its premises known as 428 South Clark Street. Said sign structure measures as follows: along South Clark Street, one (1) at nine (9) feet in length, twelve (12) feet in height and eighteen (18) feet above grade level. Said sign structure measures as follows: along South Clark Street, one (1) at four (4) feet in length, five (5) feet in height and twelve (12) feet above grade level. The location of said privilege shall be as shown on print(s) kept on file with the Department of Business Affairs and Consumer Protection and the Office of the City Clerk. Said privilege shall be constructed in accordance with plans and specifications approved by the Department of Transportation (Division of Project Development) and the Zoning Department -- Signs.

This grant of privilege in the public way shall be subject to the provisions of Section 10-28-015 and all other required provisions of the Municipal Code of Chicago.

The grantee shall pay to the City of Chicago as compensation for the privilege Number 1108257 herein granted the sum of Four Hundred and no/100 Dollars ($400.00) per annum, in advance.

A 25% penalty will be added for payments received after due date.

The permit holder agrees to hold the City of Chicago harmless for any damage, relocation or replacement costs associated with damage, relocation or removal of private property caused by the City performing work in the public way.

Authority herein given and granted for a period of five (5) years from and after June 11, 2013.

A&A Auto Service.

[O2013-6791]

Be It Ordained by the City Council of the City of Chicago:

SECTION 1. Permission and authority are hereby given and granted to A&A Auto Service, upon the terms and subject to the conditions of this ordinance, to maintain and use one (1) sign projecting over the public right-of-way attached to its premises known as 3104 West Montrose Avenue. Said sign structure measures as follows: along West Montrose Avenue, at six point five (6.5) feet in length, ten (10) feet in height and twelve (12) feet above grade level. The location of said privilege shall be as shown on print(s) kept on file with the Department of Business Affairs and Consumer Protection and the Office of the City Clerk. Said privilege shall be constructed in accordance with plans and specifications approved by the Department of Transportation (Division of Project Development) and the Zoning Department -- Signs.

This grant of privilege in the public way shall be subject to the provisions of Section 10-28-015 and all other required provisions of the Municipal Code of Chicago.

The grantee shall pay to the City of Chicago as compensation for the privilege Number 1107732 herein granted the sum of Three Hundred and no/100 Dollars ($300.00) per annum, in advance.

A 25% penalty will be added for payments received after due date.

The permit holder agrees to hold the City of Chicago harmless for any damage, relocation or replacement costs associated with damage, relocation or removal of private property caused by the City performing work in the public way.

Authority herein given and granted for a period of five (5) years from and after June 11, 2013.

Abbey Brown.

[O2013-6541]

Be It Ordained by the City Council of the City of Chicago:

SECTION 1. Permission and authority are hereby given and granted to Abbey Brown, upon the terms and subject to the conditions of this ordinance, to maintain and use one (1) sign projecting over the public right-of-way attached to its premises known as 1162 West Grand Avenue. Said sign structure measures as follows: along West Grand Avenue, at three point seven five (3.75) feet in length, three (3) feet in height and eleven (11) feet above grade level. The location of said privilege shall be as shown on print(s) kept on file with the Department of Business Affairs and Consumer Protection and the Office of the City Clerk. Said privilege shall be constructed in accordance with plans and specifications approved by the Department of Transportation (Division of Project Development) and the Zoning Department -- Signs.

This grant of privilege in the public way shall be subject to the provisions of Section 10-28-015 and all other required provisions of the Municipal Code of Chicago.

The grantee shall pay to the City of Chicago as compensation for the privilege Number 1107426 herein granted the sum of One Hundred and no/100 Dollars ($100.00) per annum, in advance.

A 25% penalty will be added for payments received after due date.

The permit holder agrees to hold the City of Chicago harmless for any damage, relocation or replacement costs associated with damage, relocation or removal of private property caused by the City performing work in the public way.

Authority herein given and granted for a period of five (5) years from and after June 11, 2013.

Abbey Pub.

[O2013-6835]

Be It Ordained by the City Council of the City of Chicago:

SECTION 1. Permission and authority are hereby given and granted to Abbey Pub, upon the terms and subject to the conditions of this ordinance, to maintain and use, as now constructed, twelve (12) light fixtures projecting over the public right-of-way adjacent to its premises known as 3420 West Grace Street. Said light fixtures at West Grace Street measure six (6) at one (1) foot in length, one point four one (1.41) feet in width and eleven (11) feet above grade level. Said light fixtures at North Bernard Street measure six (6) at one (1) foot in length, one point four one (1.41) feet in width and eleven (11) feet above grade level. The location of said privilege shall be as shown on print(s) kept on file with the Department of Business Affairs and Consumer Protection and the Office of the City Clerk. Said privilege shall be constructed in accordance with plans and specifications approved by the Department of Transportation (Division of Project Development).

This grant of privilege in the public way shall be subject to the provisions of Section 10-28-015 and all other required provisions of the Municipal Code of Chicago.

The grantee shall pay to the City of Chicago as compensation for the privilege Number 1107609 herein granted the sum of One Hundred Thirty and no/100 Dollars ($130.00) per annum, in advance.

A 25% penalty will be added for payments received after due date.

The permit holder agrees to hold the City of Chicago harmless for any damage, relocation or replacement costs associated with damage, relocation or removal of private property caused by the City performing work in the public way.

Authority herein given and granted for a period of five (5) years from and after June 11, 2013.

Acadia Heritage Shops LLC.

[O2013-7111]

Be It Ordained by the City Council of the City of Chicago:

SECTION 1. Permission and authority are hereby given and granted to Acadia Heritage Shops LLC, upon the terms and subject to the conditions of this ordinance, to maintain and

use, as now constructed, eighteen (18) caissons under the public right-of-way adjacent to its premises known as 55 East Randolph Street. Said caissons at North Wabash Avenue measure eighteen (18) at one (1) foot in length and three (3) feet in width for a total of fifty-four (54) square feet. The location of said privilege shall be as shown on print(s) kept on file with the Department of Business Affairs and Consumer Protection and the Office of the City Clerk. Said privilege shall be constructed in accordance with plans and specifications approved by the Department of Planning and Development and the Department of Transportation (Office of Underground Coordination).

This grant of privilege in the public way shall be subject to the provisions of Section 10-28-015 and all other required provisions of the Municipal Code of Chicago.

The grantee shall pay to the City of Chicago as compensation for the privilege Number 1106644 herein granted the sum of Four Hundred and no/100 Dollars ($400.00) per annum, in advance.

A 25% penalty will be added for payments received after due date.

The permit holder agrees to hold the City of Chicago harmless for any damage, relocation or replacement costs associated with damage, relocation or removal of private property caused by the City performing work in the public way.

Authority herein given and granted for a period of five (5) years from and after July 25, 2011.

Accurate Glass.

[O2013-6793]

Be It Ordained by the City Council of the City of Chicago:

SECTION 1. Permission and authority are hereby given and granted to Accurate Glass, upon the terms and subject to the conditions of this ordinance, to maintain and use one (1) sign projecting over the public right-of-way attached to its premises known as 3214 West Montrose Avenue. Said sign structure measures as follows: along West Montrose Avenue, at six (6) feet in length, four (4) feet in height and ten point five (10.5) feet above grade level. The location of said privilege shall be as shown on print(s) kept on file with the Department of Business Affairs and Consumer Protection and the Office of the City Clerk. Said privilege shall be constructed in accordance with plans and specifications approved by the Department of Transportation (Division of Project Development) and the Zoning Department -- Signs.

This grant of privilege in the public way shall be subject to the provisions of Section 10-28-015 and all other required provisions of the Municipal Code of Chicago.

The grantee shall pay to the City of Chicago as compensation for the privilege Number 1107661 herein granted the sum of One Hundred and no/100 Dollars ($100.00) per annum, in advance.

A 25% penalty will be added for payments received after due date.

The permit holder agrees to hold the City of Chicago harmless for any damage, relocation or replacement costs associated with damage, relocation or removal of private property caused by the City performing work in the public way.

Authority herein given and granted for a period of five (5) years from and after June 11, 2013.

ACM Motorcycles, Inc.

[O2013-7209]

Be It Ordained by the City Council of the City of Chicago:

SECTION 1. Permission and authority are hereby given and granted to ACM Motorcycles, Inc., upon the terms and subject to the conditions of this ordinance, to maintain and use, as now constructed, one (1) fire shutter projecting over the public right-of-way adjacent to its premises known as 4520 -- 4524 West 63rd Street. Said fire shutter at South Kolmar Avenue measures twelve (12) feet in length and three (3) feet in width for a total of thirty-six (36) square feet. The location of said privilege shall be as shown on print(s) kept on file with the Department of Business Affairs and Consumer Protection and the Office of the City Clerk. Said privilege shall be constructed in accordance with plans and specifications approved by the Department of Transportation (Division of Project Development).

This grant of privilege in the public way shall be subject to the provisions of Section 10-28-015 and all other required provisions of the Municipal Code of Chicago.

The grantee shall pay to the City of Chicago as compensation for the privilege Number 1107209 herein granted the sum of Four Hundred and no/100 Dollars ($400.00) per annum, in advance.

A 25% penalty will be added for payments received after due date.

The permit holder agrees to hold the City of Chicago harmless for any damage, relocation or replacement costs associated with damage, relocation or removal of private property caused by the City performing work in the public way.

Authority herein given and granted for a period of five (5) years from and after date of passage.

Acre/Ombra.

[O2013-6890]

Be It Ordained by the City Council of the City of Chicago:

SECTION 1. Permission and authority are hereby given and granted to Acre/Ombra, upon the terms and subject to the conditions of this ordinance, to maintain and use, as now constructed, two (2) light fixtures projecting over the public right-of-way adjacent to its premises known as 5308 North Clark Street. Said light fixtures at North Clark Street measure two (2) at one point five (1.5) feet in length, point five (.5) foot in width and sixteen (16) feet above grade level. The location of said privilege shall be as shown on print(s) kept on file with the Department of Business Affairs and Consumer Protection and the Office of the City Clerk. Said privilege shall be constructed in accordance with plans and specifications approved by the Department of Transportation (Division of Project Development).

This grant of privilege in the public way shall be subject to the provisions of Section 10-28-015 and all other required provisions of the Municipal Code of Chicago.

The grantee shall pay to the City of Chicago as compensation for the privilege Number 1107613 herein granted the sum of Eighty and no/100 Dollars ($80.00) per annum, in advance.

A 25% penalty will be added for payments received after due date.

The permit holder agrees to hold the City of Chicago harmless for any damage, relocation or replacement costs associated with damage, relocation or removal of private property caused by the City performing work in the public way.

Authority herein given and granted for a period of five (5) years from and after June 11, 2013.

Ai Japanese Restaurant.
(Light Fixtures)

[O2013-7116]

Be It Ordained by the City Council of the City of Chicago:

SECTION 1. Permission and authority are hereby given and granted to Ai Japanese Restaurant, upon the terms and subject to the conditions of this ordinance, to maintain and use, as now constructed, six (6) light fixtures projecting over the public right-of-way adjacent to its premises known as 358 West Ontario Street. Said light fixtures at West Ontario Street

measure six (6) at one point two five (1.25) feet in length, point five (.5) foot in width and thirteen (13) feet above grade level. The location of said privilege shall be as shown on print(s) kept on file with the Department of Business Affairs and Consumer Protection and the Office of the City Clerk. Said privilege shall be constructed in accordance with plans and specifications approved by the Department of Transportation (Division of Project Development).

This grant of privilege in the public way shall be subject to the provisions of Section 10-28-015 and all other required provisions of the Municipal Code of Chicago.

The grantee shall pay to the City of Chicago as compensation for the privilege Number 1108514 herein granted the sum of One Hundred and no/100 Dollars ($100.00) per annum, in advance.

A 25% penalty will be added for payments received after due date.

The permit holder agrees to hold the City of Chicago harmless for any damage, relocation or replacement costs associated with damage, relocation or removal of private property caused by the City performing work in the public way.

Authority herein given and granted for a period of five (5) years from and after June 11, 2013.

Ai Japanese Restaurant.
(Signs)

[O2013-7118]

Be It Ordained by the City Council of the City of Chicago:

SECTION 1. Permission and authority are hereby given and granted to Ai Japanese Restaurant, upon the terms and subject to the conditions of this ordinance, to maintain and use four (4) signs projecting over the public right-of-way attached to its premises known as 358 West Ontario Street. Said sign structures measure as follows: along West Ontario Street, three (3) at ten (10) feet in length, five (5) feet in height and ten (10) feet above grade level. Said sign structure measures as follows: along West Ontario Street, one (1) at eight (8) feet in length, five (5) feet in height and twenty-five (25) feet above grade level. The location of said privilege shall be as shown on print(s) kept on file with the Department of Business Affairs and Consumer Protection and the Office of the City Clerk. Said privilege shall be constructed in accordance with plans and specifications approved by the Department of Transportation (Division of Project Development) and the Zoning Department -- Signs.

This grant of privilege in the public way shall be subject to the provisions of Section 10-28-015 and all other required provisions of the Municipal Code of Chicago.

The grantee shall pay to the City of Chicago as compensation for the privilege Number 1108513 herein granted the sum of One Thousand Two Hundred and no/100 Dollars ($1,200.00) per annum, in advance.

A 25% penalty will be added for payments received after due date.

The permit holder agrees to hold the City of Chicago harmless for any damage, relocation or replacement costs associated with damage, relocation or removal of private property caused by the City performing work in the public way.

Authority herein given and granted for a period of five (5) years from and after June 11, 2013.

Alfa Upholster & Interiors.

[O2013-6932]

Be It Ordained by the City Council of the City of Chicago:

SECTION 1. Permission and authority are hereby given and granted to Alfa Upholster & Interiors, upon the terms and subject to the conditions of this ordinance, to maintain and use one (1) sign projecting over the public right-of-way attached to its premises known as 6668 North Northwest Highway. Said sign structure measures as follows: along North Northwest Highway, at four point four one (4.41) feet in length, three (3) feet in height and twelve (12) feet above grade level. The location of said privilege shall be as shown on print(s) kept on file with the Department of Business Affairs and Consumer Protection and the Office of the City Clerk. Said privilege shall be constructed in accordance with plans and specifications approved by the Department of Transportation (Division of Project Development) and the Zoning Department -- Signs.

This grant of privilege in the public way shall be subject to the provisions of Section 10-28-015 and all other required provisions of the Municipal Code of Chicago.

The grantee shall pay to the City of Chicago as compensation for the privilege Number 1108554 herein granted the sum of One Hundred and no/100 Dollars ($100.00) per annum, in advance.

A 25% penalty will be added for payments received after due date.

The permit holder agrees to hold the City of Chicago harmless for any damage, relocation or replacement costs associated with damage, relocation or removal of private property caused by the City performing work in the public way.

Authority herein given and granted for a period of five (5) years from and after October 31, 2012.

Alfred's.

[O2013-7121]

Be It Ordained by the City Council of the City of Chicago:

SECTION 1. Permission and authority are hereby given and granted to Alfred's, upon the terms and subject to the conditions of this ordinance, to maintain and use, as now constructed, one (1) pole projecting over the public right-of-way adjacent to its premises known as 4 West Chicago Avenue. Said pole at West Chicago Avenue measures point seven five (.75) foot in length and two (2) feet in width for a total of one point five (1.5) square feet. The location of said privilege shall be as shown on print(s) kept on file with the Department of Business Affairs and Consumer Protection and the Office of the City Clerk. Said privilege shall be constructed in accordance with plans and specifications approved by the Department of Transportation (Division of Project Development).

This grant of privilege in the public way shall be subject to the provisions of Section 10-28-015 and all other required provisions of the Municipal Code of Chicago.

The grantee shall pay to the City of Chicago as compensation for the privilege Number 1108004 herein granted the sum of Ten and no/100 Dollars ($10.00) per annum, in advance.

A 25% penalty will be added for payments received after due date.

The permit holder agrees to hold the City of Chicago harmless for any damage, relocation or replacement costs associated with damage, relocation or removal of private property caused by the City performing work in the public way.

Authority herein given and granted for a period of five (5) years from and after date of passage.

Alhambra Palace Restaurant.

[O2013-6544]

Be It Ordained by the City Council of the City of Chicago:

SECTION 1. Permission and authority are hereby given and granted to Alhambra Palace Restaurant, upon the terms and subject to the conditions of this ordinance, to maintain and use one (1) sign projecting over the public right-of-way attached to its premises known as 1240 West Randolph Street. Said sign structure measures as follows: along West Randolph Street, at fourteen (14) feet in length, four (4) feet in height and twenty-six (26) feet above grade level. The location of said privilege shall be as shown on print(s) kept on file with the Department of Business Affairs and Consumer Protection and the Office of the City Clerk. Said privilege shall be constructed in accordance with plans and specifications approved by the Department of Transportation (Division of Project Development) and the Zoning Department -- Signs.

This grant of privilege in the public way shall be subject to the provisions of Section 10-28-015 and all other required provisions of the Municipal Code of Chicago.

The grantee shall pay to the City of Chicago as compensation for the privilege Number 1106372 herein granted the sum of Three Hundred and no/100 Dollars ($300.00) per annum, in advance.

A 25% penalty will be added for payments received after due date.

The permit holder agrees to hold the City of Chicago harmless for any damage, relocation or replacement costs associated with damage, relocation or removal of private property caused by the City performing work in the public way.

Authority herein given and granted for a period of five (5) years from and after date of passage.

Alibis.

[O2013-7439]

Be It Ordained by the City Council of the City of Chicago:

SECTION 1. Permission and authority are hereby given and granted to Alibis, upon the terms and subject to the conditions of this ordinance, to maintain and use, as now constructed, two (2) security cameras projecting over the public right-of-way for security purposes adjacent to its premises known as 6420 North Western Avenue. Said security cameras at North Western Avenue measure two (2) at point three three (.33) foot in length,

point three three (.33) foot in width and ten (10) feet above grade level. The location of said privilege shall be as shown on print(s) kept on file with the Department of Business Affairs and Consumer Protection and the Office of the City Clerk. Said privilege shall be constructed in accordance with plans and specifications approved by the Department of Planning and Development and the Department of Transportation (Division of Project Development).

This grant of privilege in the public way shall be subject to the provisions of Section 10-28-015 and all other required provisions of the Municipal Code of Chicago.

The grantee shall pay to the City of Chicago as compensation for the privilege Number 1107438 herein granted the sum of Zero and no/100 Dollars ($0.00) per annum, in advance.

A 25% penalty will be added for payments received after due date.

The permit holder agrees to hold the City of Chicago harmless for any damage, relocation or replacement costs associated with damage, relocation or removal of private property caused by the City performing work in the public way.

Authority herein given and granted for a period of five (5) years from and after June 11, 2013.

The Allerton Hotel.

[O2013-7124]

Be It Ordained by the City Council of the City of Chicago:

SECTION 1. Permission and authority are hereby given and granted to The Allerton Hotel, upon the terms and subject to the conditions of this ordinance, to maintain and use, as now constructed, two (2) light fixtures projecting over the public right-of-way adjacent to its premises known as 701 North Michigan Avenue. Said light fixtures at West Huron Street measure two (2) at three point five (3.5) feet in length, one (1) foot in width and six (6) feet above grade level. The location of said privilege shall be as shown on print(s) kept on file with the Department of Business Affairs and Consumer Protection and the Office of the City Clerk. Said privilege shall be constructed in accordance with plans and specifications approved by the Department of Transportation (Division of Project Development).

This grant of privilege in the public way shall be subject to the provisions of Section 10-28-015 and all other required provisions of the Municipal Code of Chicago.

The grantee shall pay to the City of Chicago as compensation for the privilege Number 1107737 herein granted the sum of Eighty and no/100 Dollars ($80.00) per annum, in advance.

A 25% penalty will be added for payments received after due date.

The permit holder agrees to hold the City of Chicago harmless for any damage, relocation or replacement costs associated with damage, relocation or removal of private property caused by the City performing work in the public way.

Authority herein given and granted for a period of five (5) years from and after July 30, 2013.

Allstate.
(2881 S. Archer Ave.)

[O2013-7192]

Be It Ordained by the City Council of the City of Chicago:

SECTION 1. Permission and authority are hereby given and granted to Allstate, upon the terms and subject to the conditions of this ordinance, to maintain and use one (1) sign projecting over the public right-of-way attached to its premises known as 2881 South Archer Avenue. Said sign structure measures as follows: along South Archer Avenue, at twenty (20) feet in length, three (3) feet in height and seven (7) feet above grade level. The location of said privilege shall be as shown on print(s) kept on file with the Department of Business Affairs and Consumer Protection and the Office of the City Clerk. Said privilege shall be constructed in accordance with plans and specifications approved by the Department of Transportation (Division of Project Development) and the Zoning Department -- Signs.

This grant of privilege in the public way shall be subject to the provisions of Section 10-28-015 and all other required provisions of the Municipal Code of Chicago.

The grantee shall pay to the City of Chicago as compensation for the privilege Number 1108280 herein granted the sum of Three Hundred and no/100 Dollars ($300.00) per annum, in advance.

A 25% penalty will be added for payments received after due date.

The permit holder agrees to hold the City of Chicago harmless for any damage, relocation or replacement costs associated with damage, relocation or removal of private property caused by the City performing work in the public way.

Authority herein given and granted for a period of five (5) years from and after June 11, 2013.

Allstate.
(1015 W. Madison St.)

[O2013-6442]

Be It Ordained by the City Council of the City of Chicago:

SECTION 1. Permission and authority are hereby given and granted to Allstate, upon the terms and subject to the conditions of this ordinance, to maintain and use one (1) sign projecting over the public right-of-way attached to its premises known as 1015 West Madison Street. Said sign structure measures as follows: along West Madison Street, at nine point four two (9.42) feet in length, two (2) feet in height and fifteen (15) feet above grade level. The location of said privilege shall be as shown on print(s) kept on file with the Department of Business Affairs and Consumer Protection and the Office of the City Clerk. Said privilege shall be constructed in accordance with plans and specifications approved by the Department of Transportation (Division of Project Development) and the Zoning Department -- Signs.

This grant of privilege in the public way shall be subject to the provisions of Section 10-28-015 and all other required provisions of the Municipal Code of Chicago.

The grantee shall pay to the City of Chicago as compensation for the privilege Number 1107378 herein granted the sum of One Hundred and no/100 Dollars ($100.00) per annum, in advance.

A 25% penalty will be added for payments received after due date.

The permit holder agrees to hold the City of Chicago harmless for any damage, relocation or replacement costs associated with damage, relocation or removal of private property caused by the City performing work in the public way.

Authority herein given and granted for a period of five (5) years from and after date of passage.

Allstate Insurance.

[O2013-7409]

Be It Ordained by the City Council of the City of Chicago:

SECTION 1. Permission and authority are hereby given and granted to Allstate Insurance, upon the terms and subject to the conditions of this ordinance, to maintain and use one (1) sign projecting over the public right-of-way attached to its premises known as 5717 North Milwaukee Avenue. Said sign structure measures as follows: along North Milwaukee Avenue, at five point eight three (5.83) feet in length, six (6) feet in height and nine (9) feet

above grade level. The location of said privilege shall be as shown on print(s) kept on file with the Department of Business Affairs and Consumer Protection and the Office of the City Clerk. Said privilege shall be constructed in accordance with plans and specifications approved by the Department of Transportation (Division of Project Development) and the Zoning Department -- Signs.

This grant of privilege in the public way shall be subject to the provisions of Section 10-28-015 and all other required provisions of the Municipal Code of Chicago.

The grantee shall pay to the City of Chicago as compensation for the privilege Number 1104079 herein granted the sum of Three Hundred and no/100 Dollars ($300.00) per annum, in advance.

A 25% penalty will be added for payments received after due date.

The permit holder agrees to hold the City of Chicago harmless for any damage, relocation or replacement costs associated with damage, relocation or removal of private property caused by the City performing work in the public way.

Authority herein given and granted for a period of five (5) years from and after date of passage.

Aloha Grill Hawaiian BBQ, Inc.
(Light Fixtures)

[O2013-7263]

Be It Ordained by the City Council of the City of Chicago:

SECTION 1. Permission and authority are hereby given and granted to Aloha Grill Hawaiian BBQ, Inc., upon the terms and subject to the conditions of this ordinance, to maintain and use, as now constructed, two (2) light fixtures projecting over the public right-of-way adjacent to its premises known as 2534 North Clark Street. Said light fixtures at North Clark Street measure two (2) at point six six (.66) foot in length, two point one six (2.16) feet in width and fourteen (14) feet above grade level. The location of said privilege shall be as shown on print(s) kept on file with the Department of Business Affairs and Consumer Protection and the Office of the City Clerk. Said privilege shall be constructed in accordance with plans and specifications approved by the Department of Transportation (Division of Project Development).

This grant of privilege in the public way shall be subject to the provisions of Section 10-28-015 and all other required provisions of the Municipal Code of Chicago.

The grantee shall pay to the City of Chicago as compensation for the privilege Number 1107565 herein granted the sum of Eighty and no/100 Dollars ($80.00) per annum, in advance.

A 25% penalty will be added for payments received after due date.

The permit holder agrees to hold the City of Chicago harmless for any damage, relocation or replacement costs associated with damage, relocation or removal of private property caused by the City performing work in the public way.

Authority herein given and granted for a period of five (5) years from and after June 11, 2013.

Aloha Grill Hawaiian BBQ, Inc.
(Sign)

[O2013-7266]

Be It Ordained by the City Council of the City of Chicago:

SECTION 1. Permission and authority are hereby given and granted to Aloha Grill Hawaiian BBQ, Inc., upon the terms and subject to the conditions of this ordinance, to maintain and use one (1) sign projecting over the public right-of-way attached to its premises known as 2534 North Clark Street. Said sign structure measures as follows: along North Clark Street, at nine point six seven (9.67) feet in length, three point four two (3.42) feet in height and ten point six seven (10.67) feet above grade level. The location of said privilege shall be as shown on print(s) kept on file with the Department of Business Affairs and Consumer Protection and the Office of the City Clerk. Said privilege shall be constructed in accordance with plans and specifications approved by the Department of Transportation (Division of Project Development) and the Zoning Department -- Signs.

This grant of privilege in the public way shall be subject to the provisions of Section 10-28-015 and all other required provisions of the Municipal Code of Chicago.

The grantee shall pay to the City of Chicago as compensation for the privilege Number 1107561 herein granted the sum of Three Hundred and no/100 Dollars ($300.00) per annum, in advance.

A 25% penalty will be added for payments received after due date.

The permit holder agrees to hold the City of Chicago harmless for any damage, relocation or replacement costs associated with damage, relocation or removal of private property caused by the City performing work in the public way.

Authority herein given and granted for a period of five (5) years from and after June 11, 2013.

America Auto Service, Inc.

[O2013-6702]

Be It Ordained by the City Council of the City of Chicago:

SECTION 1. Permission and authority are hereby given and granted to America Auto Service, Inc., upon the terms and subject to the conditions of this ordinance, to maintain and use one (1) sign projecting over the public right-of-way attached to its premises known as 5524 West Fullerton Avenue. Said sign structure measures as follows: along West Fullerton Avenue, at six (6) feet in length, four (4) feet in height and nineteen point five (19.5) feet above grade level. The location of said privilege shall be as shown on print(s) kept on file with the Department of Business Affairs and Consumer Protection and the Office of the City Clerk. Said privilege shall be constructed in accordance with plans and specifications approved by the Department of Transportation (Division of Project Development) and the Zoning Department -- Signs.

This grant of privilege in the public way shall be subject to the provisions of Section 10-28-015 and all other required provisions of the Municipal Code of Chicago.

The grantee shall pay to the City of Chicago as compensation for the privilege Number 1107671 herein granted the sum of One Hundred and no/100 Dollars ($100.00) per annum, in advance.

A 25% penalty will be added for payments received after due date.

The permit holder agrees to hold the City of Chicago harmless for any damage, relocation or replacement costs associated with damage, relocation or removal of private property caused by the City performing work in the public way.

Authority herein given and granted for a period of five (5) years from and after July 30, 2013.

American Dental Associates, Ltd.

[O2013-6726]

Be It Ordained by the City Council of the City of Chicago:

SECTION 1. Permission and authority are hereby given and granted to American Dental Associates, Ltd., upon the terms and subject to the conditions of this ordinance, to maintain and use two (2) signs projecting over the public right-of-way attached to its premises known as 1610 West Fullerton Avenue. Said sign structure measures as follows: along West Fullerton Avenue, two (2) at six point one seven (6.17) feet in length, four (4) feet in height and fifteen (15) feet above grade level. The location of said privilege shall be as shown on

print(s) kept on file with the Department of Business Affairs and Consumer Protection and the Office of the City Clerk. Said privilege shall be constructed in accordance with plans and specifications approved by the Department of Transportation (Division of Project Development) and the Zoning Department -- Signs.

This grant of privilege in the public way shall be subject to the provisions of Section 10-28-015 and all other required provisions of the Municipal Code of Chicago.

The grantee shall pay to the City of Chicago as compensation for the privilege Number 1107082 herein granted the sum of Six Hundred and no/100 Dollars ($600.00) per annum, in advance.

A 25% penalty will be added for payments received after due date.

The permit holder agrees to hold the City of Chicago harmless for any damage, relocation or replacement costs associated with damage, relocation or removal of private property caused by the City performing work in the public way.

Authority herein given and granted for a period of five (5) years from and after date of passage.

American Red Cross Of Greater Chicago.

[O2013-6445]

Be It Ordained by the City Council of the City of Chicago:

SECTION 1. Permission and authority are hereby given and granted to American Red Cross of Greater Chicago, upon the terms and subject to the conditions of this ordinance, to maintain and use, as now constructed, seven (7) planters on the public right-of-way for beautification purposes adjacent to its premises known as 2200 West Harrison Street. Said planters at South Leavitt Street measure four (4) at eight point seven five (8.75) feet in length and five (5) feet in width for a total of one hundred seventy-five (175) square feet. Said planters at South Leavitt Street measure three (3) at twenty-five (25) feet in length and seven point four two (7.42) feet in width for a total of five hundred fifty-six point five (556.5) square feet. Grantee must allow the required clear and unobstructed space for pedestrian passage at all times per rules and regulations approved by the Department of Transportation. The location of said privilege shall be as shown on print(s) kept on file with the Department of Business Affairs and Consumer Protection and the Office of the City Clerk. Said privilege shall be constructed in accordance with plans and specifications approved by the Department of Planning and Development and the Department of Transportation (Division of Project Development).

This grant of privilege in the public way shall be subject to the provisions of Section 10-28-015 and all other required provisions of the Municipal Code of Chicago.

The grantee shall pay to the City of Chicago as compensation for the privilege Number 1108071 herein granted the sum of Zero and no/100 Dollars ($0.00) per annum, in advance.

A 25% penalty will be added for payments received after due date.

The permit holder agrees to hold the City of Chicago harmless for any damage, relocation or replacement costs associated with damage, relocation or removal of private property caused by the City performing work in the public way.

Authority herein given and granted for a period of five (5) years from and after June 4, 2013.

American Security Insurance Consultants, Inc.

[O2013-6721]

Be It Ordained by the City Council of the City of Chicago:

SECTION 1. Permission and authority are hereby given and granted to American Security Insurance Consultants, Inc., upon the terms and subject to the conditions of this ordinance, to maintain and use one (1) sign projecting over the public right-of-way attached to its premises known as 5518 West Diversey Avenue. Said sign structure measures as follows: along West Diversey Avenue, at six (6) feet in length, four (4) feet in height and ten (10) feet above grade level. The location of said privilege shall be as shown on print(s) kept on file with the Department of Business Affairs and Consumer Protection and the Office of the City Clerk. Said privilege shall be constructed in accordance with plans and specifications approved by the Department of Transportation (Division of Project Development) and the Zoning Department -- Signs.

This grant of privilege in the public way shall be subject to the provisions of Section 10-28-015 and all other required provisions of the Municipal Code of Chicago.

The grantee shall pay to the City of Chicago as compensation for the privilege Number 1107704 herein granted the sum of One Hundred and no/100 Dollars ($100.00) per annum, in advance.

A 25% penalty will be added for payments received after due date.

The permit holder agrees to hold the City of Chicago harmless for any damage, relocation or replacement costs associated with damage, relocation or removal of private property caused by the City performing work in the public way.

Authority herein given and granted for a period of five (5) years from and after July 9, 2013.

Amerimax Real Estate Partners.

[O2013-7227]

Be It Ordained by the City Council of the City of Chicago:

SECTION 1. Permission and authority are hereby given and granted to Amerimax Real Estate Partners, upon the terms and subject to the conditions of this ordinance, to maintain and use one (1) sign projecting over the public right-of-way attached to its premises known as 4169 South Archer Avenue. Said sign structure measures as follows: along South Archer Avenue, at eight (8) feet in length, six (6) feet in height and fifteen (15) feet above grade level. The location of said privilege shall be as shown on print(s) kept on file with the Department of Business Affairs and Consumer Protection and the Office of the City Clerk. Said privilege shall be constructed in accordance with plans and specifications approved by the Department of Transportation (Division of Project Development) and the Zoning Department -- Signs.

This grant of privilege in the public way shall be subject to the provisions of Section 10-28-015 and all other required provisions of the Municipal Code of Chicago.

The grantee shall pay to the City of Chicago as compensation for the privilege Number 1107698 herein granted the sum of Three Hundred and no/100 Dollars ($300.00) per annum, in advance.

A 25% penalty will be added for payments received after due date.

The permit holder agrees to hold the City of Chicago harmless for any damage, relocation or replacement costs associated with damage, relocation or removal of private property caused by the City performing work in the public way.

Authority herein given and granted for a period of five (5) years from and after July 30, 2013.

Anastasia Restaurant.

[O2013-6722]

Be It Ordained by the City Council of the City of Chicago:

SECTION 1. Permission and authority are hereby given and granted to Anastasia Restaurant, upon the terms and subject to the conditions of this ordinance, to maintain and

use one (1) sign projecting over the public right-of-way attached to its premises known as 5221 -- 5223 West Diversey Avenue. Said sign structure measures as follows: along West Diversey Avenue, at six point six seven (6.67) feet in length, three point nine two (3.92) feet in height and eleven point one seven (11.17) feet above grade level. The location of said privilege shall be as shown on print(s) kept on file with the Department of Business Affairs and Consumer Protection and the Office of the City Clerk. Said privilege shall be constructed in accordance with plans and specifications approved by the Department of Transportation (Division of Project Development) and the Zoning Department -- Signs.

This grant of privilege in the public way shall be subject to the provisions of Section 10-28-015 and all other required provisions of the Municipal Code of Chicago.

The grantee shall pay to the City of Chicago as compensation for the privilege Number 1105382 herein granted the sum of Three Hundred and no/100 Dollars ($300.00) per annum, in advance.

A 25% penalty will be added for payments received after due date.

The permit holder agrees to hold the City of Chicago harmless for any damage, relocation or replacement costs associated with damage, relocation or removal of private property caused by the City performing work in the public way.

Authority herein given and granted for a period of five (5) years from and after September 27, 2012.

Angelica Textile Services, Inc.

[O2013-6668]

Be It Ordained by the City Council of the City of Chicago:

SECTION 1. Permission and authority are hereby given and granted to Angelica Textile Services, Inc., upon the terms and subject to the conditions of this ordinance, to maintain and use, as now constructed, one (1) stairway together with two (2) abutments, fifty (50) feet and sixty (60) feet, respectively, in length located on either side of above mentioned stairway adjacent to its premises known as 912 -- 920 South Campbell Avenue. Existing stairway and abutments extend not more than eight (8) feet, four (4) inches beyond the lot line of above premises. Said stairway and abutments at South Campbell Avenue measures one hundred twenty-four (124) feet in length and eight point three three (8.33) feet in width for a total of one thousand thirty-two point nine two (1,032.92) square feet. The location of said privilege shall be as shown on print(s) kept on file with the Department of Business Affairs and Consumer Protection and the Office of the City Clerk. Said privilege shall be constructed in accordance

with plans and specifications approved by the Department of Transportation (Division of Project Development).

This grant of privilege in the public way shall be subject to the provisions of Section 10-28-015 and all other required provisions of the Municipal Code of Chicago.

The grantee shall pay to the City of Chicago as compensation for the privilege Number 1108254 herein granted the sum of Seven Hundred Sixty-seven and no/100 Dollars ($767.00) per annum, in advance.

A 25% penalty will be added for payments received after due date.

The permit holder agrees to hold the City of Chicago harmless for any damage, relocation or replacement costs associated with damage, relocation or removal of private property caused by the City performing work in the public way.

Authority herein given and granted for a period of five (5) years from and after May 10, 2013.

Ann & Robert H. Lurie Children's Hospital Of Chicago.
(Caissons)

[O2013-7128]

Be It Ordained by the City Council of the City of Chicago:

SECTION 1. Permission and authority are hereby given and granted to Ann & Robert H. Lurie Children's Hospital of Chicago, upon the terms and subject to the conditions of this ordinance, to maintain and use, as now constructed, fifteen (15) caissons under the public right-of-way adjacent to its premises known as 225 East Chicago Avenue. Existing six (6) caissons under and along East Chicago Avenue vary in dimensions. Existing nine (9) caissons under and along East Superior Street vary in dimensions. The location of said privilege shall be as shown on print(s) kept on file with the Department of Business Affairs and Consumer Protection and the Office of the City Clerk. Said privilege shall be constructed in accordance with plans and specifications approved by the Department of Planning and Development and the Department of Transportation (Office of Underground Coordination).

This grant of privilege in the public way shall be subject to the provisions of Section 10-28-015 and all other required provisions of the Municipal Code of Chicago.

The grantee shall pay to the City of Chicago as compensation for the privilege Number 1106789 herein granted the sum of Four Hundred and no/100 Dollars ($400.00) per annum, in advance.

A 25% penalty will be added for payments received after due date.

The permit holder agrees to hold the City of Chicago harmless for any damage, relocation or replacement costs associated with damage, relocation or removal of private property caused by the City performing work in the public way.

Authority herein given and granted for a period of five (5) years from and after May 14, 2013.

Ann & Robert H. Lurie Children's Hospital Of Chicago.
(Drain Tiles)

[O2013-7131]

Be It Ordained by the City Council of the City of Chicago:

SECTION 1. Permission and authority are hereby given and granted to Ann & Robert H. Lurie Children's Hospital of Chicago, upon the terms and subject to the conditions of this ordinance, to maintain and use, as now constructed, two (2) drain tiles under the public right-of-way adjacent to its premises known as 225 East Chicago Avenue. Said drain tile at East Chicago Avenue measures one (1) at one hundred twenty (120) feet in length and one (1) foot in width for a total of one hundred twenty (120) square feet. Existing drain tile is approximately twenty (20) feet in depth. Said drain tile at East Superior Street measures one (1) at two hundred thirty-five (235) feet in length and one (1) foot in width for a total of two hundred thirty-five (235) square feet. Existing drain tile is approximately twenty (20) feet in depth. The location of said privilege shall be as shown on print(s) kept on file with the Department of Business Affairs and Consumer Protection and the Office of the City Clerk. Said privilege shall be constructed in accordance with plans and specifications approved by the Department of Transportation (Office of Underground Coordination) and the Department of Water Management.

This grant of privilege in the public way shall be subject to the provisions of Section 10-28-015 and all other required provisions of the Municipal Code of Chicago.

The grantee shall pay to the City of Chicago as compensation for the privilege Number 1106798 herein granted the sum of Eight Hundred and no/100 Dollars ($800.00) per annum, in advance.

A 25% penalty will be added for payments received after due date.

The permit holder agrees to hold the City of Chicago harmless for any damage, relocation or replacement costs associated with damage, relocation or removal of private property caused by the City performing work in the public way.

Authority herein given and granted for a period of five (5) years from and after May 14, 2013.

Ann & Robert H. Lurie Children's Hospital Of Chicago.
(Guardrail)

[O2013-7133]

Be It Ordained by the City Council of the City of Chicago:

SECTION 1. Permission and authority are hereby given and granted to Ann & Robert H. Lurie Children's Hospital of Chicago, upon the terms and subject to the conditions of this ordinance, to maintain and use, as now constructed, one (1) guardrail on the public right-of-way adjacent to its premises known as 225 East Chicago Avenue. Said guardrail at public alley measures one hundred fifteen point eight three (115.83) feet in length and one point one six (1.16) feet in width for a total of one hundred thirty-four point three six (134.36) square feet. Existing guardrail is approximately six (6) feet in height. Guardrail along public alley is used to protect adjunct building from East Superior Street, north to existing public alley between North Michigan Avenue and North Fairbanks Court. The location of said privilege shall be as shown on print(s) kept on file with the Department of Business Affairs and Consumer Protection and the Office of the City Clerk. Said privilege shall be constructed in accordance with plans and specifications approved by the Department of Planning and Development and the Department of Transportation (Division of Project Development).

This grant of privilege in the public way shall be subject to the provisions of Section 10-28-015 and all other required provisions of the Municipal Code of Chicago.

The grantee shall pay to the City of Chicago as compensation for the privilege Number 1106635 herein granted the sum of Four Thousand Three Hundred Thirteen and no/100 Dollars ($4,313.00) per annum, in advance.

A 25% penalty will be added for payments received after due date.

The permit holder agrees to hold the City of Chicago harmless for any damage, relocation or replacement costs associated with damage, relocation or removal of private property caused by the City performing work in the public way.

Authority herein given and granted for a period of five (5) years from and after March 12, 2013.

Ann & Robert H. Lurie Children's Hospital Of Chicago.
(Retention Wall)

[O2013-7135]

Be It Ordained by the City Council of the City of Chicago:

SECTION 1. Permission and authority are hereby given and granted to Ann & Robert H. Lurie Children's Hospital of Chicago, upon the terms and subject to the conditions of this ordinance, to maintain and use, as now constructed, one (1) retention wall on the public right-of-way adjacent to its premises known as 225 East Chicago Avenue. Said retention wall at public alley measures sixteen (16) feet in length and one point four one (1.41) feet in width for a total of twenty-two point five six (22.56) square feet. The location of said privilege shall be as shown on print(s) kept on file with the Department of Business Affairs and Consumer Protection and the Office of the City Clerk. Said privilege shall be constructed in accordance with plans and specifications approved by the Department of Planning and Development and the Department of Transportation (Office of Underground Coordination).

This grant of privilege in the public way shall be subject to the provisions of Section 10-28-015 and all other required provisions of the Municipal Code of Chicago.

The grantee shall pay to the City of Chicago as compensation for the privilege Number 1106641 herein granted the sum of Four Hundred and no/100 Dollars ($400.00) per annum, in advance.

A 25% penalty will be added for payments received after due date.

The permit holder agrees to hold the City of Chicago harmless for any damage, relocation or replacement costs associated with damage, relocation or removal of private property caused by the City performing work in the public way.

Authority herein given and granted for a period of five (5) years from and after March 12, 2013.

Ann & Robert H. Lurie Children's Hospital Of Chicago.
(Sheetings)

[O2013-7137]

Be It Ordained by the City Council of the City of Chicago:

SECTION 1. Permission and authority are hereby given and granted to Ann & Robert H. Lurie Children's Hospital of Chicago, upon the terms and subject to the conditions of this ordinance to maintain and use, as now constructed, three (3) sheetings under the public

right-of-way adjacent to its premises known as 225 East Chicago Avenue. Said sheeting at East Chicago Avenue measures one (1) at one hundred twenty (120) feet in length and one point three three (1.33) feet in width for a total of one hundred fifty-nine point six (159.6) square feet. Said sheeting at East Superior Street measures one (1) at two hundred thirty-six (236) feet in length and one point three three (1.33) feet in width for a total of three hundred thirteen point eight eight (313.88) square feet. Said sheeting at East Superior Street alley measures one (1) at one hundred fifty (150) feet in length and one point three three (1.33) feet in width for a total of one hundred ninety-nine point five (199.5) square feet. The location of said privilege shall be as shown on print(s) kept on file with the Department of Business Affairs and Consumer Protection and the Office of the City Clerk. Said privilege shall be constructed in accordance with plans and specifications approved by the Department of Planning and Development and the Department of Transportation (Office of Underground Coordination).

This grant of privilege in the public way shall be subject to the provisions of Section 10-28-015 and all other required provisions of the Municipal Code of Chicago.

The grantee shall pay to the City of Chicago as compensation for the privilege Number 1106642 herein granted the sum of Six Hundred Twenty-nine and no/100 Dollars ($629.00) per annum, in advance.

A 25% penalty will be added for payments received after due date.

The permit holder agrees to hold the City of Chicago harmless for any damage, relocation or replacement costs associated with damage, relocation or removal of private property caused by the City performing work in the public way.

Authority herein given and granted for a period of five (5) years from and after March 12, 2013.

Anteprima.
(Light Fixtures)

[O2013-6892]

Be It Ordained by the City Council of the City of Chicago:

SECTION 1. Permission and authority are hereby given and granted to Anteprima, upon the terms and subject to the conditions of this ordinance, to maintain and use, as now constructed, five (5) light fixtures projecting over the public right-of-way adjacent to its premises known as 5316 North Clark Street. Said light fixtures at North Clark Street measure two (2) at two point three three (2.33) feet in length, point eight (.8) foot in width and twelve (12) feet above grade level and three (3) at two point three (2.3) feet in length, point seven (.7) foot in width and twelve (12) feet above grade level. The location of said privilege

shall be as shown on print(s) kept on file with the Department of Business Affairs and Consumer Protection and the Office of the City Clerk. Said privilege shall be constructed in accordance with plans and specifications approved by the Department of Transportation (Division of Project Development).

This grant of privilege in the public way shall be subject to the provisions of Section 10-28-015 and all other required provisions of the Municipal Code of Chicago.

The grantee shall pay to the City of Chicago as compensation for the privilege Number 1107612 herein granted the sum of Ninety-five and no/100 Dollars ($95.00) per annum, in advance.

A 25% penalty will be added for payments received after due date.

The permit holder agrees to hold the City of Chicago harmless for any damage, relocation or replacement costs associated with damage, relocation or removal of private property caused by the City performing work in the public way.

Authority herein given and granted for a period of five (5) years from and after June 11, 2013.

Anteprima.
(Signs)

[O2013-6895]

Be It Ordained by the City Council of the City of Chicago:

SECTION 1. Permission and authority are hereby given and granted to Anteprima, upon the terms and subject to the conditions of this ordinance, to maintain and use two (2) signs projecting over the public right-of-way attached to its premises known as 5316 North Clark Street. Said sign structures measure as follows: along North Clark Street, one (1) at four (4) feet in length, three point five (3.5) feet in height and ten point seven (10.7) feet above grade level and one (1) at thirteen point six (13.6) feet in length, two (2) feet in height and eleven (11) feet above grade level. The location of said privilege shall be as shown on print(s) kept on file with the Department of Business Affairs and Consumer Protection and the Office of the City Clerk. Said privilege shall be constructed in accordance with plans and specifications approved by the Department of Transportation (Division of Project Development) and the Zoning Department -- Signs.

This grant of privilege in the public way shall be subject to the provisions of Section 10-28-015 and all other required provisions of the Municipal Code of Chicago.

The grantee shall pay to the City of Chicago as compensation for the privilege Number 1107544 herein granted the sum of Four Hundred and no/100 Dollars ($400.00) per annum, in advance.

A 25% penalty will be added for payments received after due date.

The permit holder agrees to hold the City of Chicago harmless for any damage, relocation or replacement costs associated with damage, relocation or removal of private property caused by the City performing work in the public way.

Authority herein given and granted for a period of five (5) years from and after May 14, 2013.

Approval Financial, Inc.

[O2013-6750]

Be It Ordained by the City Council of the City of Chicago:

SECTION 1. Permission and authority are hereby given and granted to Approval Financial, Inc., upon the terms and subject to the conditions of this ordinance, to maintain and use one (1) sign projecting over the public right-of-way attached to its premises known as 5756 South Archer Avenue. Said sign structure measures as follows: along South Archer Avenue, at three point five (3.5) feet in length, four (4) feet in height and nine point seven five (9.75) feet above grade level. The location of said privilege shall be as shown on print(s) kept on file with the Department of Business Affairs and Consumer Protection and the Office of the City Clerk. Said privilege shall be constructed in accordance with plans and specifications approved by the Department of Transportation (Division of Project Development) and the Zoning Department -- Signs.

This grant of privilege in the public way shall be subject to the provisions of Section 10-28-015 and all other required provisions of the Municipal Code of Chicago.

The grantee shall pay to the City of Chicago as compensation for the privilege Number 1108336 herein granted the sum of One Hundred and no/100 Dollars ($100.00) per annum, in advance.

A 25% penalty will be added for payments received after due date.

The permit holder agrees to hold the City of Chicago harmless for any damage, relocation or replacement costs associated with damage, relocation or removal of private property caused by the City performing work in the public way.

Authority herein given and granted for a period of five (5) years from and after July 9, 2013.

Archer Bookkeeping.

[O2013-7213]

Be It Ordained by the City Council of the City of Chicago:

SECTION 1. Permission and authority are hereby given and granted to Archer Bookkeeping, upon the terms and subject to the conditions of this ordinance, to maintain and use one (1) sign projecting over the public right-of-way attached to its premises known as 4943 West 63rd Street. Said sign structure measures as follows: along West 63rd Street, at six (6) feet in length, four (4) feet in height and fifteen (15) feet above grade level. The location of said privilege shall be as shown on print(s) kept on file with the Department of Business Affairs and Consumer Protection and the Office of the City Clerk. Said privilege shall be constructed in accordance with plans and specifications approved by the Department of Transportation (Division of Project Development) and the Zoning Department -- Signs.

This grant of privilege in the public way shall be subject to the provisions of Section 10-28-015 and all other required provisions of the Municipal Code of Chicago.

The grantee shall pay to the City of Chicago as compensation for the privilege Number 1107436 herein granted the sum of One Hundred and no/100 Dollars ($100.00) per annum, in advance.

A 25% penalty will be added for payments received after due date.

The permit holder agrees to hold the City of Chicago harmless for any damage, relocation or replacement costs associated with damage, relocation or removal of private property caused by the City performing work in the public way.

Authority herein given and granted for a period of five (5) years from and after June 11, 2013.

Archer Building Lofts Condominium Association.

[O2013-6784]

Be It Ordained by the City Council of the City of Chicago:

SECTION 1. Permission and authority are hereby given and granted to Archer Building Lofts Condominium Association, upon the terms and subject to the conditions of this

ordinance, to maintain and use, as now constructed, fifty-two (52) balconies projecting over the public right-of-way adjacent to its premises known as 2310 South Canal Street. Said balconies at South Canal Street measure twenty-four (24) at eight point nine two (8.92) feet in length and five (5) feet in width for a total of one thousand seventy point four (1,070.4) square feet. Said balconies at South Archer Avenue measure twenty-eight (28) at eight point nine two (8.92) feet in length and five (5) feet in width for a total of one thousand two hundred forty-eight point eight (1,248.8) square feet. The location of said privilege shall be as shown on print(s) kept on file with the Department of Business Affairs and Consumer Protection and the Office of the City Clerk. Said privilege shall be constructed in accordance with plans and specifications approved by the Department of Planning and Development and the Department of Transportation (Division of Project Development).

This grant of privilege in the public way shall be subject to the provisions of Section 10-28-015 and all other required provisions of the Municipal Code of Chicago.

The grantee shall pay to the City of Chicago as compensation for the privilege Number 1106079 herein granted the sum of Three Thousand Nine Hundred and no/100 Dollars ($3,900.00) per annum, in advance.

A 25% penalty will be added for payments received after due date.

The permit holder agrees to hold the City of Chicago harmless for any damage, relocation or replacement costs associated with damage, relocation or removal of private property caused by the City performing work in the public way.

Authority herein given and granted for a period of five (5) years from and after date of passage.

Archer Discount Store, Inc.

[O2013-7228]

Be It Ordained by the City Council of the City of Chicago:

SECTION 1. Permission and authority are hereby given and granted to Archer Discount Store, Inc., upon the terms and subject to the conditions of this ordinance, to maintain and use one (1) sign projecting over the public right-of-way attached to its premises known as 4255 South Archer Avenue. Said sign structure measures as follows: along South Archer Avenue, at nine (9) feet in length, nine (9) feet in height and eleven point six seven (11.67) feet above grade level. The location of said privilege shall be as shown on print(s) kept on file with the Department of Business Affairs and Consumer Protection and the Office of the City Clerk. Said privilege shall be constructed in accordance with plans and specifications approved by the Department of Transportation (Division of Project Development) and the Zoning Department -- Signs.

This grant of privilege in the public way shall be subject to the provisions of Section 10-28-015 and all other required provisions of the Municipal Code of Chicago.

The grantee shall pay to the City of Chicago as compensation for the privilege Number 1108191 herein granted the sum of Three Hundred and no/100 Dollars ($300.00) per annum, in advance.

A 25% penalty will be added for payments received after due date.

The permit holder agrees to hold the City of Chicago harmless for any damage, relocation or replacement costs associated with damage, relocation or removal of private property caused by the City performing work in the public way.

Authority herein given and granted for a period of five (5) years from and after July 30, 2013.

Archer Liquors.

[O2013-6751]

Be It Ordained by the City Council of the City of Chicago:

SECTION 1. Permission and authority are hereby given and granted to Archer Liquors, upon the terms and subject to the conditions of this ordinance, to maintain and use one (1) sign projecting over the public right-of-way attached to its premises known as 5996 South Archer Avenue. Said sign structure measures as follows: along South Archer Avenue, at six (6) feet in length, eight (8) feet in height and eleven point five (11.5) feet above grade level. The location of said privilege shall be as shown on print(s) kept on file with the Department of Business Affairs and Consumer Protection and the Office of the City Clerk. Said privilege shall be constructed in accordance with plans and specifications approved by the Department of Transportation (Division of Project Development) and the Zoning Department -- Signs.

This grant of privilege in the public way shall be subject to the provisions of Section 10-28-015 and all other required provisions of the Municipal Code of Chicago.

The grantee shall pay to the City of Chicago as compensation for the privilege Number 1107932 herein granted the sum of Three Hundred and no/100 Dollars ($300.00) per annum, in advance.

A 25% penalty will be added for payments received after due date.

The permit holder agrees to hold the City of Chicago harmless for any damage, relocation or replacement costs associated with damage, relocation or removal of private property caused by the City performing work in the public way.

Authority herein given and granted for a period of five (5) years from and after July 30, 2013.

Athena Corporation.

[O2013-6787]

Be It Ordained by the City Council of the City of Chicago:

SECTION 1. Permission and authority are hereby given and granted to Athena Corporation, upon the terms and subject to the conditions of this ordinance, to maintain and use, as now constructed, one (1) security camera projecting over the public right-of-way for security purposes adjacent to its premises known as 1882 South Normal Avenue. Said security camera at South Normal Avenue measures one (1) foot in length, point three three (.33) foot in width and fourteen (14) feet above grade level. The location of said privilege shall be as shown on print(s) kept on file with the Department of Business Affairs and Consumer Protection and the Office of the City Clerk. Said privilege shall be constructed in accordance with plans and specifications approved by the Department of Planning and Development and the Department of Transportation (Division of Project Development).

This grant of privilege in the public way shall be subject to the provisions of Section 10-28-015 and all other required provisions of the Municipal Code of Chicago.

The grantee shall pay to the City of Chicago as compensation for the privilege Number 1107420 herein granted the sum of Zero and no/100 Dollars ($0.00) per annum, in advance.

A 25% penalty will be added for payments received after due date.

The permit holder agrees to hold the City of Chicago harmless for any damage, relocation or replacement costs associated with damage, relocation or removal of private property caused by the City performing work in the public way.

Authority herein given and granted for a period of five (5) years from and after June 11, 2013.

Athena Restaurant.
(Light Fixtures)

[O2013-6549]

Be It Ordained by the City Council of the City of Chicago:

SECTION 1. Permission and authority are hereby given and granted to Athena Restaurant, upon the terms and subject to the conditions of this ordinance, to maintain and use, as now constructed, four (4) light fixtures projecting over the public right-of-way adjacent to its premises known as 212 South Halsted Street. Said light fixtures at South Halsted Street measure four (4) at two point one seven (2.17) feet in length, point six seven (.67) foot in width and seven point six seven (7.67) feet above grade level. The location of said privilege shall be as shown on print(s) kept on file with the Department of Business Affairs and Consumer Protection and the Office of the City Clerk. Said privilege shall be constructed in accordance with plans and specifications approved by the Department of Transportation (Division of Project Development).

This grant of privilege in the public way shall be subject to the provisions of Section 10-28-015 and all other required provisions of the Municipal Code of Chicago.

The grantee shall pay to the City of Chicago as compensation for the privilege Number 1108424 herein granted the sum of Ninety and no/100 Dollars ($90.00) per annum, in advance.

A 25% penalty will be added for payments received after due date.

The permit holder agrees to hold the City of Chicago harmless for any damage, relocation or replacement costs associated with damage, relocation or removal of private property caused by the City performing work in the public way.

Authority herein given and granted for a period of five (5) years from and after June 11, 2013.

Athena Restaurant.
(Sign)

[O2013-6555]

Be It Ordained by the City Council of the City of Chicago:

SECTION 1. Permission and authority are hereby given and granted to Athena Restaurant, upon the terms and subject to the conditions of this ordinance, to maintain and use one (1) sign projecting over the public right-of-way attached to its premises known as 212 South Halsted Street. Said sign structure measures as follows: along South Halsted Street,

at twenty-four (24) feet in length, two point five (2.5) feet in height and fourteen (14) feet above grade level. The location of said privilege shall be as shown on print(s) kept on file with the Department of Business Affairs and Consumer Protection and the Office of the City Clerk. Said privilege shall be constructed in accordance with plans and specifications approved by the Department of Transportation (Division of Project Development) and the Zoning Department -- Signs.

This grant of privilege in the public way shall be subject to the provisions of Section 10-28-015 and all other required provisions of the Municipal Code of Chicago.

The grantee shall pay to the City of Chicago as compensation for the privilege Number 1108426 herein granted the sum of Three Hundred and no/100 Dollars ($300.00) per annum, in advance.

A 25% penalty will be added for payments received after due date.

The permit holder agrees to hold the City of Chicago harmless for any damage, relocation or replacement costs associated with damage, relocation or removal of private property caused by the City performing work in the public way.

Authority herein given and granted for a period of five (5) years from and after June 11, 2013.

Auditorium Theatre.

[O2013-6443]

Be It Ordained by the City Council of the City of Chicago:

SECTION 1. Permission and authority are hereby given and granted to Auditorium Theatre, upon the terms and subject to the conditions of this ordinance, to maintain and use two (2) signs projecting over the public right-of-way attached to its premises known as 50 East Congress Parkway. Said sign structures measure as follows: along East Congress Parkway, two (2) at four point three three (4.33) feet in length, six point eight three (6.83) feet in height and fifteen point two five (15.25) feet above grade level. The location of said privilege shall be as shown on print(s) kept on file with the Department of Business Affairs and Consumer Protection and the Office of the City Clerk. Said privilege shall be constructed in accordance with plans and specifications approved by the Department of Transportation (Division of Project Development) and the Zoning Department -- Signs.

This grant of privilege in the public way shall be subject to the provisions of Section 10-28-015 and all other required provisions of the Municipal Code of Chicago.

The grantee shall pay to the City of Chicago as compensation for the privilege Number 1108069 herein granted the sum of Six Hundred and no/100 Dollars ($600.00) per annum, in advance.

A 25% penalty will be added for payments received after due date.

The permit holder agrees to hold the City of Chicago harmless for any damage, relocation or replacement costs associated with damage, relocation or removal of private property caused by the City performing work in the public way.

Authority herein given and granted for a period of five (5) years from and after July 29, 2013.

B&B Jewelry & Loan Co.

[O2013-6798]

Be It Ordained by the City Council of the City of Chicago:

SECTION 1. Permission and authority are hereby given and granted to B&B Jewelry & Loan Company, upon the terms and subject to the conditions of this ordinance, to maintain and use one (1) sign projecting over the public right-of-way attached to its premises known as 3609 West Montrose Avenue. Said sign structure measures as follows: along West Montrose Avenue, at six (6) feet in length, four (4) feet in height and eleven (11) feet above grade level. The location of said privilege shall be as shown on print(s) kept on file with the Department of Business Affairs and Consumer Protection and the Office of the City Clerk. Said privilege shall be constructed in accordance with plans and specifications approved by the Department of Transportation (Division of Project Development) and the Zoning Department -- Signs.

This grant of privilege in the public way shall be subject to the provisions of Section 10-28-015 and all other required provisions of the Municipal Code of Chicago.

The grantee shall pay to the City of Chicago as compensation for the privilege Number 1107185 herein granted the sum of One Hundred and no/100 Dollars ($100.00) per annum, in advance.

A 25% penalty will be added for payments received after due date.

The permit holder agrees to hold the City of Chicago harmless for any damage, relocation or replacement costs associated with damage, relocation or removal of private property caused by the City performing work in the public way.

Authority herein given and granted for a period of five (5) years from and after June 11, 2013.

Backyard Grill.

[O2013-6870]

Be It Ordained by the City Council of the City of Chicago:

SECTION 1. Permission and authority are hereby given and granted to Backyard Grill, upon the terms and subject to the conditions of this ordinance, to maintain and use two (2) signs projecting over the public right-of-way attached to its premises known as 6355 North Pulaski Road. Said sign structure measures as follows: along North Pulaski Road, one (1) at ten point six seven (10.67) feet in length, eight point six seven (8.67) feet in height and fifteen point eight (15.8) feet above grade level and one (1) at eight (8) feet in length, four point one seven (4.17) feet in height and nine point five eight (9.58) feet above grade level. The location of said privilege shall be as shown on print(s) kept on file with the Department of Business Affairs and Consumer Protection and the Office of the City Clerk. Said privilege shall be constructed in accordance with plans and specifications approved by the Department of Transportation (Division of Project Development) and the Zoning Department -- Signs.

This grant of privilege in the public way shall be subject to the provisions of Section 10-28-015 and all other required provisions of the Municipal Code of Chicago.

The grantee shall pay to the City of Chicago as compensation for the privilege Number 1108043 herein granted the sum of Six Hundred and no/100 Dollars ($600.00) per annum, in advance.

A 25% penalty will be added for payments received after due date.

The permit holder agrees to hold the City of Chicago harmless for any damage, relocation or replacement costs associated with damage, relocation or removal of private property caused by the City performing work in the public way.

Authority herein given and granted for a period of five (5) years from and after June 11, 2013.

Bais Yaakov School.
(Caissons)

[O2013-7442]

Be It Ordained by the City Council of the City of Chicago:

SECTION 1. Permission and authority are hereby given and granted to Bais Yaakov School, upon the terms and subject to the conditions of this ordinance, to construct, install, maintain and use three (3) caissons under the public right-of-way adjacent to its premises

known as 6110 North California Avenue. Said caissons at public alley north of West Rosemont Avenue, between North California Avenue and North Fairfield Avenue, measure three (3) at two (2) feet in length and one point five (1.5) feet in width for a total of nine (9) square feet. Said caissons shall be forty-five (45) feet in depth. The location of said privilege shall be as shown on print(s) kept on file with the Department of Business Affairs and Consumer Protection and the Office of the City Clerk. Said privilege shall be constructed in accordance with plans and specifications approved by the Department of Planning and Development and the Department of Transportation (Office of Underground Coordination).

This grant of privilege in the public way shall be subject to the provisions of Section 10-28-015 and all other required provisions of the Municipal Code of Chicago.

The grantee shall pay to the City of Chicago as compensation for the privilege Number 1108128 herein granted the sum of Four Hundred and no/100 Dollars ($400.00) per annum, in advance.

A 25% penalty will be added for payments received after due date.

The permit holder agrees to hold the City of Chicago harmless for any damage, relocation or replacement costs associated with damage, relocation or removal of private property caused by the City performing work in the public way.

Authority herein given and granted for a period of five (5) years from and after date of passage.

Bais Yaakov School.
(Sheeting)

[O2013-7443]

Be It Ordained by the City Council of the City of Chicago:

SECTION 1. Permission and authority are hereby given and granted to Bais Yaakov School, upon the terms and subject to the conditions of this ordinance, to construct, install, maintain and use one (1) sheeting under the public right-of-way adjacent to its premises known as 6110 North California Avenue. Said sheeting at public alley north of West Rosemont Avenue, between North California Avenue and North Fairfield Avenue, measures seventy-five point five (75.5) feet in length and three point nine two (3.92) feet in width for a total of two hundred ninety-five point nine six (295.96) square feet. Said sheeting shall be twenty-five (25) feet in depth. The location of said privilege shall be as shown on print(s) kept on file with the Department of Business Affairs and Consumer Protection and the Office of the City Clerk. Said privilege shall be constructed in accordance with plans and specifications

approved by the Department of Planning and Development and the Department of Transportation (Office of Underground Coordination).

This grant of privilege in the public way shall be subject to the provisions of Section 10-28-015 and all other required provisions of the Municipal Code of Chicago.

The grantee shall pay to the City of Chicago as compensation for the privilege Number 1108129 herein granted the sum of Four Hundred and no/100 Dollars ($400.00) per annum, in advance.

A 25% penalty will be added for payments received after due date.

The permit holder agrees to hold the City of Chicago harmless for any damage, relocation or replacement costs associated with damage, relocation or removal of private property caused by the City performing work in the public way.

Authority herein given and granted for a period of five (5) years from and after date of passage.

Banana Republic No. 8179.

[O2013-7140]

Be It Ordained by the City Council of the City of Chicago:

SECTION 1. Permission and authority are hereby given and granted to Banana Republic Number 8179, upon the terms and subject to the conditions of this ordinance, to maintain and use, as now constructed, six (6) recessed lights projecting over the public right-of-way adjacent to its premises known as 744 North Michigan Avenue. Said recessed lights at North Michigan Avenue measure six (6) at one point five (1.5) feet in length and one (1) foot in width for a total of nine (9) square feet. The location of said privilege shall be as shown on print(s) kept on file with the Department of Business Affairs and Consumer Protection and the Office of the City Clerk. Said privilege shall be constructed in accordance with plans and specifications approved by the Department of Streets and Sanitation (Bureau of Electricity) and the Department of Transportation (Division of Project Development).

This grant of privilege in the public way shall be subject to the provisions of Section 10-28-015 and all other required provisions of the Municipal Code of Chicago.

The grantee shall pay to the City of Chicago as compensation for the privilege Number 1108343 herein granted the sum of One Hundred and no/100 Dollars ($100.00) per annum, in advance.

A 25% penalty will be added for payments received after due date.

The permit holder agrees to hold the City of Chicago harmless for any damage, relocation or replacement costs associated with damage, relocation or removal of private property caused by the City performing work in the public way.

Authority herein given and granted for a period of five (5) years from and after July 8, 2013.

Bank Financial.

[O2013-7267]

Be It Ordained by the City Council of the City of Chicago:

SECTION 1. Permission and authority are hereby given and granted to Bank Financial, upon the terms and subject to the conditions of this ordinance, to maintain and use one (1) sign projecting over the public right-of-way attached to its premises known as 2424 North Clark Street. Said sign structure measures as follows: along North Clark Street, at eight (8) feet in length, five (5) feet in height and sixteen point two five (16.25) feet above grade level. The location of said privilege shall be as shown on print(s) kept on file with the Department of Business Affairs and Consumer Protection and the Office of the City Clerk. Said privilege shall be constructed in accordance with plans and specifications approved by the Department of Transportation (Division of Project Development) and the Zoning Department -- Signs.

This grant of privilege in the public way shall be subject to the provisions of Section 10-28-015 and all other required provisions of the Municipal Code of Chicago.

The grantee shall pay to the City of Chicago as compensation for the privilege Number 1107623 herein granted the sum of Three Hundred and no/100 Dollars ($300.00) per annum, in advance.

A 25% penalty will be added for payments received after due date.

The permit holder agrees to hold the City of Chicago harmless for any damage, relocation or replacement costs associated with damage, relocation or removal of private property caused by the City performing work in the public way.

Authority herein given and granted for a period of five (5) years from and after date of passage.

The Bar On Buena.

[O2013-7433]

Be It Ordained by the City Council of the City of Chicago:

SECTION 1. Permission and authority are hereby given and granted to The Bar on Buena, upon the terms and subject to the conditions of this ordinance, to maintain and use, as now constructed, two (2) light fixtures projecting over the public right-of-way adjacent to its premises known as 910 West Buena Avenue. Said light fixture at West Buena Avenue measures one (1) at six (6) feet in length, point six seven (.67) foot in width and twelve point five (12.5) feet above grade level. Said light fixture at West Buena Avenue measures one (1) at six (6) feet in length, point eight seven (.87) foot in width and twelve point five (12.5) feet above grade level. The location of said privilege shall be as shown on print(s) kept on file with the Department of Business Affairs and Consumer Protection and the Office of the City Clerk. Said privilege shall be constructed in accordance with plans and specifications approved by the Department of Transportation (Division of Project Development).

This grant of privilege in the public way shall be subject to the provisions of Section 10-28-015 and all other required provisions of the Municipal Code of Chicago.

The grantee shall pay to the City of Chicago as compensation for the privilege Number 1107527 herein granted the sum of Eighty and no/100 Dollars ($80.00) per annum, in advance.

A 25% penalty will be added for payments received after due date.

The permit holder agrees to hold the City of Chicago harmless for any damage, relocation or replacement costs associated with damage, relocation or removal of private property caused by the City performing work in the public way.

Authority herein given and granted for a period of five (5) years from and after June 11, 2013.

Barnes Auto Sales.

[O2013-6723]

Be It Ordained by the City Council of the City of Chicago:

SECTION 1. Permission and authority are hereby given and granted to Barnes Auto Sales, upon the terms and subject to the conditions of this ordinance, to maintain and use one (1) sign projecting over the public right-of-way attached to its premises known as 2429 North Cicero Avenue. Said sign structure measures as follows: along North Cicero Avenue, at

eight (8) feet in length, four (4) feet in height and fifteen (15) feet above grade level. The location of said privilege shall be as shown on print(s) kept on file with the Department of Business Affairs and Consumer Protection and the Office of the City Clerk. Said privilege shall be constructed in accordance with plans and specifications approved by the Department of Transportation (Division of Project Development) and the Zoning Department -- Signs.

This grant of privilege in the public way shall be subject to the provisions of Section 10-28-015 and all other required provisions of the Municipal Code of Chicago.

The grantee shall pay to the City of Chicago as compensation for the privilege Number 1108172 herein granted the sum of Three Hundred and no/100 Dollars ($300.00) per annum, in advance.

A 25% penalty will be added for payments received after due date.

The permit holder agrees to hold the City of Chicago harmless for any damage, relocation or replacement costs associated with damage, relocation or removal of private property caused by the City performing work in the public way.

Authority herein given and granted for a period of five (5) years from and after July 30, 2013.

Barre Bee Fit.

[O2013-7268]

Be It Ordained by the City Council of the City of Chicago:

SECTION 1. Permission and authority are hereby given and granted to Barre Bee Fit, upon the terms and subject to the conditions of this ordinance, to maintain and use one (1) sign projecting over the public right-of-way attached to its premises known as 1962 North Clybourn Avenue. Said sign structure measures as follows: along North Clybourn Avenue, at two (2) feet in length, six (6) feet in height and fifteen (15) feet above grade level. The location of said privilege shall be as shown on print(s) kept on file with the Department of Business Affairs and Consumer Protection and the Office of the City Clerk. Said privilege shall be constructed in accordance with plans and specifications approved by the Department of Transportation (Division of Project Development) and the Zoning Department -- Signs.

This grant of privilege in the public way shall be subject to the provisions of Section 10-28-015 and all other required provisions of the Municipal Code of Chicago.

The grantee shall pay to the City of Chicago as compensation for the privilege Number 1106405 herein granted the sum of One Hundred and no/100 Dollars ($100.00) per annum, in advance.

A 25% penalty will be added for payments received after due date.

The permit holder agrees to hold the City of Chicago harmless for any damage, relocation or replacement costs associated with damage, relocation or removal of private property caused by the City performing work in the public way.

Authority herein given and granted for a period of five (5) years from and after date of passage.

Basil Leaf Cafe/Sage.

[O2013-7270]

Be It Ordained by the City Council of the City of Chicago:

SECTION 1. Permission and authority are hereby given and granted to Basil Leaf Cafe/Sage, upon the terms and subject to the conditions of this ordinance, to maintain and use, as now constructed, two (2) security cameras projecting over the public right-of-way for security purposes adjacent to its premises known as 2463 -- 2467 North Clark Street. Said security cameras at North Clark Street measure two (2) at one point five (1.5) feet in length, point four two (.42) foot in width and fourteen point five (14.5) feet above grade level. The location of said privilege shall be as shown on print(s) kept on file with the Department of Business Affairs and Consumer Protection and the Office of the City Clerk. Said privilege shall be constructed in accordance with plans and specifications approved by the Department of Planning and Development and the Department of Transportation (Division of Project Development).

This grant of privilege in the public way shall be subject to the provisions of Section 10-28-015 and all other required provisions of the Municipal Code of Chicago.

The grantee shall pay to the City of Chicago as compensation for the privilege Number 1107597 herein granted the sum of Zero and no/100 Dollars ($0.00) per annum, in advance.

A 25% penalty will be added for payments received after due date.

The permit holder agrees to hold the City of Chicago harmless for any damage, relocation or replacement costs associated with damage, relocation or removal of private property caused by the City performing work in the public way.

Authority herein given and granted for a period of five (5) years from and after June 11, 2013.

Baskin Robbins.

[O2013-7141]

Be It Ordained by the City Council of the City of Chicago:

SECTION 1. Permission and authority are hereby given and granted to Baskin Robbins, upon the terms and subject to the conditions of this ordinance, to maintain and use one (1) sign projecting over the public right-of-way attached to its premises known as 31 East Adams Street. Said sign structure measures as follows: along East Adams Street, at two (2) feet in length, three (3) feet in height and fifteen (15) feet above grade level. The location of said privilege shall be as shown on print(s) kept on file with the Department of Business Affairs and Consumer Protection and the Office of the City Clerk. Said privilege shall be constructed in accordance with plans and specifications approved by the Department of Transportation (Division of Project Development) and the Zoning Department -- Signs.

This grant of privilege in the public way shall be subject to the provisions of Section 10-28-015 and all other required provisions of the Municipal Code of Chicago.

The grantee shall pay to the City of Chicago as compensation for the privilege Number 1107569 herein granted the sum of One Hundred and no/100 Dollars ($100.00) per annum, in advance.

A 25% penalty will be added for payments received after due date.

The permit holder agrees to hold the City of Chicago harmless for any damage, relocation or replacement costs associated with damage, relocation or removal of private property caused by the City performing work in the public way.

Authority herein given and granted for a period of five (5) years from and after June 11, 2013.

Bauer Building.
(Fire Escapes)

[O2013-7144]

Be It Ordained by the City Council of the City of Chicago:

SECTION 1. Permission and authority are hereby given and granted to Bauer Building, upon the terms and subject to the conditions of this ordinance, to maintain and use, as now constructed, two (2) fire escapes projecting over the public right-of-way adjacent to its premises known as 224 -- 230 West Huron Street. Said fire escape at North Franklin Street

measures one (1) at twenty-seven (27) feet in length and two (2) feet in width for a total of fifty-four (54) square feet. Said fire escape at alley behind building measures one (1) at thirty (30) feet in length and two (2) feet in width for a total of sixty (60) square feet. The location of said privilege shall be as shown on print(s) kept on file with the Department of Business Affairs and Consumer Protection and the Office of the City Clerk. Said privilege shall be constructed in accordance with plans and specifications approved by the Department of Transportation (Division of Project Development).

This grant of privilege in the public way shall be subject to the provisions of Section 10-28-015 and all other required provisions of the Municipal Code of Chicago.

The grantee shall pay to the City of Chicago as compensation for the privilege Number 1108109 herein granted the sum of Eight Hundred and no/100 Dollars ($800.00) per annum, in advance.

A 25% penalty will be added for payments received after due date.

The permit holder agrees to hold the City of Chicago harmless for any damage, relocation or replacement costs associated with damage, relocation or removal of private property caused by the City performing work in the public way.

Authority herein given and granted for a period of five (5) years from and after July 30, 2013.

Bauer Building.
(Planters)

[O2013-7147]

Be It Ordained by the City Council of the City of Chicago:

SECTION 1. Permission and authority are hereby given and granted to Bauer Building, upon the terms and subject to the conditions of this ordinance, to maintain and use, as now constructed, two (2) planters on the public right-of-way for beautification purposes adjacent to its premises known as 224 -- 230 West Huron Street. Said planters at West Huron Street measure two (2) at three (3) feet in length and three (3) feet in width for a total of eighteen (18) square feet. Grantee must allow the required clear and unobstructed space for pedestrian passage at all times per rules and regulations approved by the Department of Transportation. The location of said privilege shall be as shown on print(s) kept on file with the Department of Business Affairs and Consumer Protection and the Office of the City Clerk. Said privilege shall be constructed in accordance with plans and specifications approved by the Department of Planning and Development and the Department of Transportation (Division of Project Development).

This grant of privilege in the public way shall be subject to the provisions of Section 10-28-015 and all other required provisions of the Municipal Code of Chicago.

The grantee shall pay to the City of Chicago as compensation for the privilege Number 1108106 herein granted the sum of Zero and no/100 Dollars ($0.00) per annum, in advance.

A 25% penalty will be added for payments received after due date.

The permit holder agrees to hold the City of Chicago harmless for any damage, relocation or replacement costs associated with damage, relocation or removal of private property caused by the City performing work in the public way.

Authority herein given and granted for a period of five (5) years from and after July 30, 2013.

Be Well.

[O2013-7452]

Be It Ordained by the City Council of the City of Chicago:

SECTION 1. Permission and authority are hereby given and granted to Be Well, upon the terms and subject to the conditions of this ordinance, to maintain and use one (1) sign projecting over the public right-of-way attached to its premises known as 2251 West Irving Park Road. Said sign structure measures as follows: along West Irving Park Road, at eleven (11) feet in length, four (4) feet in height and eleven (11) feet above grade level. The location of said privilege shall be as shown on print(s) kept on file with the Department of Business Affairs and Consumer Protection and the Office of the City Clerk. Said privilege shall be constructed in accordance with plans and specifications approved by the Department of Transportation (Division of Project Development) and the Zoning Department -- Signs.

This grant of privilege in the public way shall be subject to the provisions of Section 10-28-015 and all other required provisions of the Municipal Code of Chicago.

The grantee shall pay to the City of Chicago as compensation for the privilege Number 1108107 herein granted the sum of Three Hundred and no/100 Dollars ($300.00) per annum, in advance.

A 25% penalty will be added for payments received after due date.

The permit holder agrees to hold the City of Chicago harmless for any damage, relocation or replacement costs associated with damage, relocation or removal of private property caused by the City performing work in the public way.

Authority herein given and granted for a period of five (5) years from and after July 30, 2013.

Beauty Plaza Mart.

[O2013-7174]

Be It Ordained by the City Council of the City of Chicago:

SECTION 1. Permission and authority are hereby given and granted to Beauty Plaza Mart, upon the terms and subject to the conditions of this ordinance, to maintain and use one (1) sign projecting over the public right-of-way attached to its premises known as 1941 East 79th Street. Said sign structure measures as follows: along East 79th Street, at six (6) feet in length, eight (8) feet in height and eleven (11) feet above grade level. The location of said privilege shall be as shown on print(s) kept on file with the Department of Business Affairs and Consumer Protection and the Office of the City Clerk. Said privilege shall be constructed in accordance with plans and specifications approved by the Department of Transportation (Division of Project Development) and the Zoning Department -- Signs.

This grant of privilege in the public way shall be subject to the provisions of Section 10-28-015 and all other required provisions of the Municipal Code of Chicago.

The grantee shall pay to the City of Chicago as compensation for the privilege Number 1107636 herein granted the sum of Three Hundred and no/100 Dollars ($300.00) per annum, in advance.

A 25% penalty will be added for payments received after due date.

The permit holder agrees to hold the City of Chicago harmless for any damage, relocation or replacement costs associated with damage, relocation or removal of private property caused by the City performing work in the public way.

Authority herein given and granted for a period of five (5) years from and after June 11, 2013.

Belly Q.

[O2013-6559]

Be It Ordained by the City Council of the City of Chicago:

SECTION 1. Permission and authority are hereby given and granted to Belly Q, upon the terms and subject to the conditions of this ordinance, to maintain and use, as now constructed, four (4) light fixtures projecting over the public right-of-way adjacent to its premises known as 160 North Loomis Street. Said light fixtures at North Loomis Street measure four (4) at seven (7) feet in length, point seven five (.75) foot in width and twenty-five (25) feet above grade level. The location of said privilege shall be as shown on print(s) kept

on file with the Department of Business Affairs and Consumer Protection and the Office of the City Clerk. Said privilege shall be constructed in accordance with plans and specifications approved by the Department of Transportation (Division of Project Development).

This grant of privilege in the public way shall be subject to the provisions of Section 10-28-015 and all other required provisions of the Municipal Code of Chicago.

The grantee shall pay to the City of Chicago as compensation for the privilege Number 1107706 herein granted the sum of Ninety and no/100 Dollars ($90.00) per annum, in advance.

A 25% penalty will be added for payments received after due date.

The permit holder agrees to hold the City of Chicago harmless for any damage, relocation or replacement costs associated with damage, relocation or removal of private property caused by the City performing work in the public way.

Authority herein given and granted for a period of five (5) years from and after June 11, 2013.

Belmont Auto Enterprises, Inc.

[O2013-6724]

Be It Ordained by the City Council of the City of Chicago:

SECTION 1. Permission and authority are hereby given and granted to Belmont Auto Enterprises, Inc., upon the terms and subject to the conditions of this ordinance, to maintain and use one (1) sign projecting over the public right-of-way attached to its premises known as 4116 West Belmont Avenue. Said sign structure measures as follows: along West Belmont Avenue, at five point one three (5.13) feet in length, three point eight (3.8) feet in height and nine point six (9.6) feet above grade level. The location of said privilege shall be as shown on print(s) kept on file with the Department of Business Affairs and Consumer Protection and the Office of the City Clerk. Said privilege shall be constructed in accordance with plans and specifications approved by the Department of Transportation (Division of Project Development) and the Zoning Department -- Signs.

This grant of privilege in the public way shall be subject to the provisions of Section 10-28-015 and all other required provisions of the Municipal Code of Chicago.

The grantee shall pay to the City of Chicago as compensation for the privilege Number 1107642 herein granted the sum of One Hundred and no/100 Dollars ($100.00) per annum, in advance.

A 25% penalty will be added for payments received after due date.

The permit holder agrees to hold the City of Chicago harmless for any damage, relocation or replacement costs associated with damage, relocation or removal of private property caused by the City performing work in the public way.

Authority herein given and granted for a period of five (5) years from and after June 11, 2013.

Berlin.

[O2013-7350]

Be It Ordained by the City Council of the City of Chicago:

SECTION 1. Permission and authority are hereby given and granted to Berlin, upon the terms and subject to the conditions of this ordinance, to maintain and use, as now constructed, two (2) security cameras projecting over the public right-of-way for security purposes adjacent to its premises known as 954 West Belmont Avenue. Said security cameras at West Belmont Avenue measure two (2) at one (1) foot in length, one (1) foot in width and ten (10) feet above grade level. The location of said privilege shall be as shown on print(s) kept on file with the Department of Business Affairs and Consumer Protection and the Office of the City Clerk. Said privilege shall be constructed in accordance with plans and specifications approved by the Department of Planning and Development and the Department of Transportation (Division of Project Development).

This grant of privilege in the public way shall be subject to the provisions of Section 10-28-015 and all other required provisions of the Municipal Code of Chicago.

The grantee shall pay to the City of Chicago as compensation for the privilege Number 1107474 herein granted the sum of Zero and no/100 Dollars ($0.00) per annum, in advance.

A 25% penalty will be added for payments received after due date.

The permit holder agrees to hold the City of Chicago harmless for any damage, relocation or replacement costs associated with damage, relocation or removal of private property caused by the City performing work in the public way.

Authority herein given and granted for a period of five (5) years from and after June 11, 2013.

Bernie's.
(Light Fixtures)

[O2013-7353]

Be It Ordained by the City Council of the City of Chicago:

SECTION 1. Permission and authority are hereby given and granted to Bernie's, upon the terms and subject to the conditions of this ordinance, to maintain and use, as now constructed, nine (9) light fixtures projecting over the public right-of-way adjacent to its premises known as 3664 North Clark Street. Said light fixtures at North Clark Street measure four (4) at one (1) foot in length, point five (.5) foot in width and thirteen (13) feet above grade level. Said light fixtures at North Clark Street measure two (2) at one point four two (1.42) feet in length, point four two (.42) foot in width and twenty-one point three three (21.33) feet above grade level. Said light fixtures at North Clark Street measure three (3) at point six seven (.67) foot in length, point six seven (.67) foot in width and nine point five (9.5) feet above grade level. The location of said privilege shall be as shown on print(s) kept on file with the Department of Business Affairs and Consumer Protection and the Office of the City Clerk. Said privilege shall be constructed in accordance with plans and specifications approved by the Department of Transportation (Division of Project Development).

This grant of privilege in the public way shall be subject to the provisions of Section 10-28-015 and all other required provisions of the Municipal Code of Chicago.

The grantee shall pay to the City of Chicago as compensation for the privilege Number 1108444 herein granted the sum of One Hundred Fifteen and no/100 Dollars ($115.00) per annum, in advance.

A 25% penalty will be added for payments received after due date.

The permit holder agrees to hold the City of Chicago harmless for any damage, relocation or replacement costs associated with damage, relocation or removal of private property caused by the City performing work in the public way.

Authority herein given and granted for a period of five (5) years from and after July 30, 2013.

Bernie's.
(Security Cameras)

[O2013-7357]

Be It Ordained by the City Council of the City of Chicago:

SECTION 1. Permission and authority are hereby given and granted to Bernie's, upon the

terms and subject to the conditions of this ordinance, to maintain and use, as now constructed, three (3) security cameras projecting over the public right-of-way for security purposes adjacent to its premises known as 3664 North Clark Street. Said security cameras at North Clark Street measure three (3) at point five eight (.58) foot in length, point seven five (.75) foot in width and fifteen (15) feet above grade level. The location of said privilege shall be as shown on print(s) kept on file with the Department of Business Affairs and Consumer Protection and the Office of the City Clerk. Said privilege shall be constructed in accordance with plans and specifications approved by the Department of Planning and Development and the Department of Transportation (Division of Project Development).

This grant of privilege in the public way shall be subject to the provisions of Section 10-28-015 and all other required provisions of the Municipal Code of Chicago.

The grantee shall pay to the City of Chicago as compensation for the privilege Number 1108442 herein granted the sum of Zero and no/100 Dollars ($0.00) per annum, in advance.

A 25% penalty will be added for payments received after due date.

The permit holder agrees to hold the City of Chicago harmless for any damage, relocation or replacement costs associated with damage, relocation or removal of private property caused by the City performing work in the public way.

Authority herein given and granted for a period of five (5) years from and after July 30, 2013.

Bernie's.
(Signs)

[O2013-7358]

Be It Ordained by the City Council of the City of Chicago:

SECTION 1. Permission and authority are hereby given and granted to Bernie's, upon the terms and subject to the conditions of this ordinance, to maintain and use three (3) signs projecting over the public right-of-way attached to its premises known as 3664 North Clark Street. Said sign structure measures as follows: along North Clark Street, one (1) at fourteen (14) feet in length, five (5) feet in height and eleven (11) feet above grade level. Said sign structure measures as follows: along North Clark Street, one (1) at seven (7) feet in length, two point six seven (2.67) feet in height and eight point four two (8.42) feet above grade level. Said sign structure measures as follows: along North Clark Street, one (1) at four (4) feet in length, sixteen (16) feet in height and eleven (11) feet above grade level. The

location of said privilege shall be as shown on print(s) kept on file with the Department of Business Affairs and Consumer Protection and the Office of the City Clerk. Said privilege shall be constructed in accordance with plans and specifications approved by the Department of Transportation (Division of Project Development) and the Zoning Department -- Signs.

This grant of privilege in the public way shall be subject to the provisions of Section 10-28-015 and all other required provisions of the Municipal Code of Chicago.

The grantee shall pay to the City of Chicago as compensation for the privilege Number 1108445 herein granted the sum of Seven Hundred and no/100 Dollars ($700.00) per annum, in advance.

A 25% penalty will be added for payments received after due date.

The permit holder agrees to hold the City of Chicago harmless for any damage, relocation or replacement costs associated with damage, relocation or removal of private property caused by the City performing work in the public way.

Authority herein given and granted for a period of five (5) years from and after July 30, 2013.

Best Sub.

[O2013-6873]

Be It Ordained by the City Council of the City of Chicago:

SECTION 1. Permission and authority are hereby given and granted to Best Sub, upon the terms and subject to the conditions of this ordinance, to maintain and use one (1) sign projecting over the public right-of-way attached to its premises known as 2653 West North Avenue. Said sign structure measures as follows: along West North Avenue, at eight (8) feet in length, five (5) feet in height and fourteen (14) feet above grade level. The location of said privilege shall be as shown on print(s) kept on file with the Department of Business Affairs and Consumer Protection and the Office of the City Clerk. Said privilege shall be constructed in accordance with plans and specifications approved by the Department of Transportation (Division of Project Development) and the Zoning Department -- Signs.

This grant of privilege in the public way shall be subject to the provisions of Section 10-28-015 and all other required provisions of the Municipal Code of Chicago.

The grantee shall pay to the City of Chicago as compensation for the privilege Number 1108141 herein granted the sum of Three Hundred and no/100 Dollars ($300.00) per annum, in advance.

A 25% penalty will be added for payments received after due date.

The permit holder agrees to hold the City of Chicago harmless for any damage, relocation or replacement costs associated with damage, relocation or removal of private property caused by the City performing work in the public way.

Authority herein given and granted for a period of five (5) years from and after July 30, 2013.

Best Vacuum, Inc.

[O2013-6727]

Be It Ordained by the City Council of the City of Chicago:

SECTION 1. Permission and authority are hereby given and granted to Best Vacuum, Inc., upon the terms and subject to the conditions of this ordinance, to maintain and use one (1) sign projecting over the public right-of-way attached to its premises known as 2646 North Lincoln Avenue. Said sign structure measures as follows: along North Lincoln Avenue, at three point three three (3.33) feet in length, three (3) feet in height and ten (10) feet above grade level. The location of said privilege shall be as shown on print(s) kept on file with the Department of Business Affairs and Consumer Protection and the Office of the City Clerk. Said privilege shall be constructed in accordance with plans and specifications approved by the Department of Transportation (Division of Project Development) and the Zoning Department -- Signs.

This grant of privilege in the public way shall be subject to the provisions of Section 10-28-015 and all other required provisions of the Municipal Code of Chicago.

The grantee shall pay to the City of Chicago as compensation for the privilege Number 1107920 herein granted the sum of One Hundred and no/100 Dollars ($100.00) per annum, in advance.

A 25% penalty will be added for payments received after due date.

The permit holder agrees to hold the City of Chicago harmless for any damage, relocation or replacement costs associated with damage, relocation or removal of private property caused by the City performing work in the public way.

Authority herein given and granted for a period of five (5) years from and after June 11, 2013.

Best Western River North Hotel.
(Light Fixtures)

[O2013-7149]

Be It Ordained by the City Council of the City of Chicago:

SECTION 1. Permission and authority are hereby given and granted to Best Western River North Hotel, upon the terms and subject to the conditions of this ordinance, to maintain and use, as now constructed, twenty-seven (27) light fixtures projecting over the public right-of-way adjacent to its premises known as 125 West Ohio Street. Said light fixtures at West Ohio Street measure thirteen (13) at one point three eight (1.38) feet in length, one point four two (1.42) feet in width and ten point five eight (10.58) feet above grade level. Said light fixtures at North LaSalle Street measure fourteen (14) at one point three eight (1.38) feet in length, one point four two (1.42) feet in width and thirteen point eight three (13.83) feet above grade level. The location of said privilege shall be as shown on print(s) kept on file with the Department of Business Affairs and Consumer Protection and the Office of the City Clerk. Said privilege shall be constructed in accordance with plans and specifications approved by the Department of Transportation (Division of Project Development).

This grant of privilege in the public way shall be subject to the provisions of Section 10-28-015 and all other required provisions of the Municipal Code of Chicago.

The grantee shall pay to the City of Chicago as compensation for the privilege Number 1107639 herein granted the sum of One Hundred Seventy-five and no/100 Dollars ($175.00) per annum, in advance.

A 25% penalty will be added for payments received after due date.

The permit holder agrees to hold the City of Chicago harmless for any damage, relocation or replacement costs associated with damage, relocation or removal of private property caused by the City performing work in the public way.

Authority herein given and granted for a period of five (5) years from and after July 30, 2013.

Best Western River North Hotel.
(Signs)

[O2013-7151]

Be It Ordained by the City Council of the City of Chicago:

SECTION 1. Permission and authority are hereby given and granted to Best Western River North Hotel, upon the terms and subject to the conditions of this ordinance, to maintain and

use two (2) signs projecting over the public right-of-way attached to its premises known as 125 West Ohio Street. Said sign structure measures as follows: along West Ohio Street, one (1) at seven point five eight (7.58) feet in length, nine point eight three (9.83) feet in height and eighteen (18) feet above grade level. Said sign structure measures as follows: along North LaSalle Street, one (1) at seven point seven five (7.75) feet in length, eleven point five (11.5) feet in height and sixteen point zero seven (16.07) feet above grade level. The location of said privilege shall be as shown on print(s) kept on file with the Department of Business Affairs and Consumer Protection and the Office of the City Clerk. Said privilege shall be constructed in accordance with plans and specifications approved by the Department of Transportation (Division of Project Development) and the Zoning Department -- Signs.

This grant of privilege in the public way shall be subject to the provisions of Section 10-28-015 and all other required provisions of the Municipal Code of Chicago.

The grantee shall pay to the City of Chicago as compensation for the privilege Number 1107637 herein granted the sum of Six Hundred and no/100 Dollars ($600.00) per annum, in advance.

A 25% penalty will be added for payments received after due date.

The permit holder agrees to hold the City of Chicago harmless for any damage, relocation or replacement costs associated with damage, relocation or removal of private property caused by the City performing work in the public way.

Authority herein given and granted for a period of five (5) years from and after July 30, 2013.

Big "O" Movers And Storage, Inc.

[O2013-6698]

Be It Ordained by the City Council of the City of Chicago:

SECTION 1. Permission and authority are hereby given and granted to Big "O" Movers and Storage, Inc., upon the terms and subject to the conditions of this ordinance, to maintain and use one (1) sign projecting over the public right-of-way attached to its premises known as 5951 West Madison Street. Said sign structure measures as follows: along West Madison Street, at twelve (12) feet in length, fourteen (14) feet in height and twelve (12) feet above grade level. The location of said privilege shall be as shown on print(s) kept on file with the Department of Business Affairs and Consumer Protection and the Office of the City Clerk. Said privilege shall be constructed in accordance with plans and specifications approved by the Department of Transportation (Division of Project Development) and the Zoning Department -- Signs.

This grant of privilege in the public way shall be subject to the provisions of Section 10-28-015 and all other required provisions of the Municipal Code of Chicago.

The grantee shall pay to the City of Chicago as compensation for the privilege Number 1108410 herein granted the sum of Three Hundred and no/100 Dollars ($300.00) per annum, in advance.

A 25% penalty will be added for payments received after due date.

The permit holder agrees to hold the City of Chicago harmless for any damage, relocation or replacement costs associated with damage, relocation or removal of private property caused by the City performing work in the public way.

Authority herein given and granted for a period of five (5) years from and after January 9, 2013.

Billares Ricardo & Restaurant.

[O2013-7230]

Be It Ordained by the City Council of the City of Chicago:

SECTION 1. Permission and authority are hereby given and granted to Billares Ricardo & Restaurant, upon the terms and subject to the conditions of this ordinance, to maintain and use one (1) sign projecting over the public right-of-way attached to its premises known as 4209 South Kedzie Avenue. Said sign structure measures as follows: along South Kedzie Avenue, at eight (8) feet in length, nine (9) feet in height and nine (9) feet above grade level. The location of said privilege shall be as shown on print(s) kept on file with the Department of Business Affairs and Consumer Protection and the Office of the City Clerk. Said privilege shall be constructed in accordance with plans and specifications approved by the Department of Transportation (Division of Project Development) and the Zoning Department -- Signs.

This grant of privilege in the public way shall be subject to the provisions of Section 10-28-015 and all other required provisions of the Municipal Code of Chicago.

The grantee shall pay to the City of Chicago as compensation for the privilege Number 1107472 herein granted the sum of Three Hundred and no/100 Dollars ($300.00) per annum, in advance.

A 25% penalty will be added for payments received after due date.

The permit holder agrees to hold the City of Chicago harmless for any damage, relocation or replacement costs associated with damage, relocation or removal of private property caused by the City performing work in the public way.

Authority herein given and granted for a period of five (5) years from and after May 14, 2013.

Bistro Margot.

[O2013-7271]

Be It Ordained by the City Council of the City of Chicago:

SECTION 1. Permission and authority are hereby given and granted to Bistro Margot, upon the terms and subject to the conditions of this ordinance, to maintain and use, as now constructed, ten (10) light fixtures projecting over the public right-of-way adjacent to its premises known as 1437 -- 1439 North Wells Street. Said light fixtures at North Wells Street measure ten (10) at one (1) foot in length, three (3) feet in width and sixteen (16) feet above grade level. The location of said privilege shall be as shown on print(s) kept on file with the Department of Business Affairs and Consumer Protection and the Office of the City Clerk. Said privilege shall be constructed in accordance with plans and specifications approved by the Department of Transportation (Division of Project Development).

This grant of privilege in the public way shall be subject to the provisions of Section 10-28-015 and all other required provisions of the Municipal Code of Chicago.

The grantee shall pay to the City of Chicago as compensation for the privilege Number 1107701 herein granted the sum of One Hundred Twenty and no/100 Dollars ($120.00) per annum, in advance.

A 25% penalty will be added for payments received after due date.

The permit holder agrees to hold the City of Chicago harmless for any damage, relocation or replacement costs associated with damage, relocation or removal of private property caused by the City performing work in the public way.

Authority herein given and granted for a period of five (5) years from and after June 11, 2013.

Blackbird.

[O2013-7152]

Be It Ordained by the City Council of the City of Chicago:

SECTION 1. Permission and authority are hereby given and granted to Blackbird, upon the terms and subject to the conditions of this ordinance, to maintain and use, as now

constructed, one (1) planter on the public right-of-way for beautification purposes adjacent to its premises known as 619 West Randolph Street. Said planter at West Randolph Street measures four point three three (4.33) feet in length and one point eight three (1.83) feet in width for a total of seven point nine two (7.92) square feet. Grantee must allow the required clear and unobstructed space for pedestrian passage at all times per rules and regulations approved by the Department of Transportation. The location of said privilege shall be as shown on print(s) kept on file with the Department of Business Affairs and Consumer Protection and the Office of the City Clerk. Said privilege shall be constructed in accordance with plans and specifications approved by the Department of Planning and Development and the Department of Transportation (Division of Project Development).

This grant of privilege in the public way shall be subject to the provisions of Section 10-28-015 and all other required provisions of the Municipal Code of Chicago.

The grantee shall pay to the City of Chicago as compensation for the privilege Number 1107126 herein granted the sum of Zero and no/100 Dollars ($0.00) per annum, in advance.

A 25% penalty will be added for payments received after due date.

The permit holder agrees to hold the City of Chicago harmless for any damage, relocation or replacement costs associated with damage, relocation or removal of private property caused by the City performing work in the public way.

Authority herein given and granted for a period of five (5) years from and after date of passage.

Blackfinn Ameripub.

[O2013-7153]

Be It Ordained by the City Council of the City of Chicago:

SECTION 1. Permission and authority are hereby given and granted to Blackfinn Ameripub, upon the terms and subject to the conditions of this ordinance, to maintain and use one (1) sign projecting over the public right-of-way attached to its premises known as 353 North Clark Street. Said sign structure measures as follows: along North Clark Street, at sixteen (16) feet in length, two point five (2.5) feet in height and eleven point one seven (11.17) feet above grade level. The location of said privilege shall be as shown on print(s) kept on file with the Department of Business Affairs and Consumer Protection and the Office of the City Clerk. Said privilege shall be constructed in accordance with plans and specifications approved by the Department of Transportation (Division of Project Development) and the Zoning Department -- Signs.

This grant of privilege in the public way shall be subject to the provisions of Section 10-28-015 and all other required provisions of the Municipal Code of Chicago.

The grantee shall pay to the City of Chicago as compensation for the privilege Number 1107347 herein granted the sum of Three Hundred and no/100 Dollars ($300.00) per annum, in advance.

A 25% penalty will be added for payments received after due date.

The permit holder agrees to hold the City of Chicago harmless for any damage, relocation or replacement costs associated with damage, relocation or removal of private property caused by the City performing work in the public way.

Authority herein given and granted for a period of five (5) years from and after date of passage.

Bloom Yoga Studio LLC.

[O2013-7453]

Be It Ordained by the City Council of the City of Chicago:

SECTION 1. Permission and authority are hereby given and granted to Bloom Yoga Studio LLC, upon the terms and subject to the conditions of this ordinance, to maintain and use one (1) sign projecting over the public right-of-way attached to its premises known as 4663 North Rockwell Street. Said sign structure measures as follows: along North Rockwell Street, at five (5) feet in length, four (4) feet in height and ten (10) feet above grade level. The location of said privilege shall be as shown on print(s) kept on file with the Department of Business Affairs and Consumer Protection and the Office of the City Clerk. Said privilege shall be constructed in accordance with plans and specifications approved by the Department of Transportation (Division of Project Development) and the Zoning Department -- Signs.

This grant of privilege in the public way shall be subject to the provisions of Section 10-28-015 and all other required provisions of the Municipal Code of Chicago.

The grantee shall pay to the City of Chicago as compensation for the privilege Number 1091916 herein granted the sum of One Hundred and no/100 Dollars ($100.00) per annum, to commence one (1) year after passage.

A 25% penalty will be added for payments received after due date.

The permit holder agrees to hold the City of Chicago harmless for any damage, relocation or replacement costs associated with damage, relocation or removal of private property caused by the City performing work in the public way.

Authority herein given and granted for a period of five (5) years from and after date of passage.

Bloomingdales, Inc.

[O2013-7154]

Be It Ordained by the City Council of the City of Chicago:

SECTION 1. Permission and authority are hereby given and granted to Bloomingdales, Inc., upon the terms and subject to the conditions of this ordinance, to maintain and use, as now constructed, four (4) banners projecting over the public right-of-way adjacent to its premises known as 610 North Wabash Avenue. Said banners at North Wabash Avenue and East Ohio Street measure four (4) at four (4) feet in length and thirty (30) feet in width for a total of four hundred eighty (480) square feet. The location of said privilege shall be as shown on print(s) kept on file with the Department of Business Affairs and Consumer Protection and the Office of the City Clerk. Said privilege shall be constructed in accordance with plans and specifications approved by the Zoning Department -- Signs.

This grant of privilege in the public way shall be subject to the provisions of Section 10-28-015 and all other required provisions of the Municipal Code of Chicago.

The grantee shall pay to the City of Chicago as compensation for the privilege Number 1107722 herein granted the sum of One Hundred Seventy-five and no/100 Dollars ($175.00) per annum, in advance.

A 25% penalty will be added for payments received after due date.

The permit holder agrees to hold the City of Chicago harmless for any damage, relocation or replacement costs associated with damage, relocation or removal of private property caused by the City performing work in the public way.

Authority herein given and granted for a period of five (5) years from and after June 11, 2013.

Blue Sky Restaurant.

[O2013-7232]

Be It Ordained by the City Council of the City of Chicago:

SECTION 1. Permission and authority are hereby given and granted to Blue Sky Restaurant, upon the terms and subject to the conditions of this ordinance, to maintain and use, as now constructed, two (2) security cameras projecting over the public right-of-way for security purposes adjacent to its premises known as 4807 South Pulaski Road. Said security cameras at South Pulaski Road measure two (2) at point three three (.33) foot in length, point three three (.33) foot in width and ten (10) feet above grade level. The location of said

privilege shall be as shown on print(s) kept on file with the Department of Business Affairs and Consumer Protection and the Office of the City Clerk. Said privilege shall be constructed in accordance with plans and specifications approved by the Department of Planning and Development and the Department of Transportation (Division of Project Development).

This grant of privilege in the public way shall be subject to the provisions of Section 10-28-015 and all other required provisions of the Municipal Code of Chicago.

The grantee shall pay to the City of Chicago as compensation for the privilege Number 1107470 herein granted the sum of Zero and no/100 Dollars ($0.00) per annum, in advance.

A 25% penalty will be added for payments received after due date.

The permit holder agrees to hold the City of Chicago harmless for any damage, relocation or replacement costs associated with damage, relocation or removal of private property caused by the City performing work in the public way.

Authority herein given and granted for a period of five (5) years from and after June 11, 2013.

Bob's Liquors & Groceries.

[O2013-6672]

Be It Ordained by the City Council of the City of Chicago:

SECTION 1. Permission and authority are hereby given and granted to Bob's Liquors & Groceries, upon the terms and subject to the conditions of this ordinance, to maintain and use, as now constructed, two (2) security cameras projecting over the public right-of-way for security purposes adjacent to its premises known as 5069 West Madison Street. Said security cameras at West Madison Street measure two (2) at two (2) feet in length, one (1) foot in width and twelve (12) feet above grade level. The location of said privilege shall be as shown on print(s) kept on file with the Department of Business Affairs and Consumer Protection and the Office of the City Clerk. Said privilege shall be constructed in accordance with plans and specifications approved by the Department of Planning and Development and the Department of Transportation (Division of Project Development).

This grant of privilege in the public way shall be subject to the provisions of Section 10-28-015 and all other required provisions of the Municipal Code of Chicago.

The grantee shall pay to the City of Chicago as compensation for the privilege Number 1108327 herein granted the sum of Zero and no/100 Dollars ($0.00) per annum, in advance.

A 25% penalty will be added for payments received after due date.

The permit holder agrees to hold the City of Chicago harmless for any damage, relocation or replacement costs associated with damage, relocation or removal of private property caused by the City performing work in the public way.

Authority herein given and granted for a period of five (5) years from and after June 11, 2013.

The Boeing Company, Inc.

[O2013-7155]

Be It Ordained by the City Council of the City of Chicago:

SECTION 1. Permission and authority are hereby given and granted to the Boeing Company, Inc., upon the terms and subject to the conditions of this ordinance, to maintain and use, as now constructed, twelve (12) planters on the public right-of-way for beautification purposes adjacent to its premises known as 100 North Riverside Plaza. Said planters at West Randolph Street measure four (4) at four (4) feet in length and four (4) feet in width for a total of sixty-four (64) square feet. Said planters at West Washington Street measure eight (8) at four (4) feet in length and four (4) feet in width for a total of one hundred twenty-eight (128) square feet. Grantee must allow the required clear and unobstructed space for pedestrian passage at all times per rules and regulations approved by the Department of Transportation. The location of said privilege shall be as shown on print(s) kept on file with the Department of Business Affairs and Consumer Protection and the Office of the City Clerk. Said privilege shall be constructed in accordance with plans and specifications approved by the Department of Planning and Development and the Department of Transportation (Division of Project Development).

This grant of privilege in the public way shall be subject to the provisions of Section 10-28-015 and all other required provisions of the Municipal Code of Chicago.

The grantee shall pay to the City of Chicago as compensation for the privilege Number 1108403 herein granted the sum of Zero and no/100 Dollars ($0.00) per annum, in advance.

A 25% penalty will be added for payments received after due date.

The permit holder agrees to hold the City of Chicago harmless for any damage, relocation or replacement costs associated with damage, relocation or removal of private property caused by the City performing work in the public way.

Authority herein given and granted for a period of five (5) years from and after date of passage.

Boston Market No. 825.

[O2013-7095]

Be It Ordained by the City Council of the City of Chicago:

SECTION 1. Permission and authority are hereby given and granted to Boston Market Number 825, upon the terms and subject to the conditions of this ordinance, to maintain and use, as now constructed, four (4) light fixtures projecting over the public right-of-way adjacent to its premises known as 1424 East 53rd Street. Said light fixtures at East 53rd Street measure four (4) at one point five (1.5) feet in length, point five (.5) foot in width and thirteen (13) feet above grade level. The location of said privilege shall be as shown on print(s) kept on file with the Department of Business Affairs and Consumer Protection and the Office of the City Clerk. Said privilege shall be constructed in accordance with plans and specifications approved by the Department of Transportation (Division of Project Development).

This grant of privilege in the public way shall be subject to the provisions of Section 10-28-015 and all other required provisions of the Municipal Code of Chicago.

The grantee shall pay to the City of Chicago as compensation for the privilege Number 1107404 herein granted the sum of Fifty-three and no/100 Dollars ($53.00) per annum, in advance.

A 25% penalty will be added for payments received after due date.

The permit holder agrees to hold the City of Chicago harmless for any damage, relocation or replacement costs associated with damage, relocation or removal of private property caused by the City performing work in the public way.

Authority herein given and granted for a period of five (5) years from and after June 11, 2013.

Bouzouki Lounge.

[O2013-6563]

Be It Ordained by the City Council of the City of Chicago:

SECTION 1. Permission and authority are hereby given and granted to Bouzouki Lounge, upon the terms and subject to the conditions of this ordinance, to maintain and use, as now constructed, three (3) security cameras projecting over the public right-of-way for security purposes adjacent to its premises known as 310 South Halsted Street. Said security cameras at South Halsted Street measure three (3) at point eight three (.83) foot in length, point five eight (.58) foot in width and fifteen (15) feet above grade level. The location of said

privilege shall be as shown on print(s) kept on file with the Department of Business Affairs and Consumer Protection and the Office of the City Clerk. Said privilege shall be constructed in accordance with plans and specifications approved by the Department of Planning and Development and the Department of Transportation (Division of Project Development).

This grant of privilege in the public way shall be subject to the provisions of Section 10-28-015 and all other required provisions of the Municipal Code of Chicago.

The grantee shall pay to the City of Chicago as compensation for the privilege Number 1108235 herein granted the sum of Zero and no/100 Dollars ($0.00) per annum, in advance.

A 25% penalty will be added for payments received after due date.

The permit holder agrees to hold the City of Chicago harmless for any damage, relocation or replacement costs associated with damage, relocation or removal of private property caused by the City performing work in the public way.

Authority herein given and granted for a period of five (5) years from and after June 11, 2013.

Bricks.

[O2013-7273]

Be It Ordained by the City Council of the City of Chicago:

SECTION 1. Permission and authority are hereby given and granted to Bricks, upon the terms and subject to the conditions of this ordinance, to maintain and use one (1) sign projecting over the public right-of-way attached to its premises known as 1909 North Lincoln Avenue. Said sign structure measures as follows: along North Lincoln Avenue, at five point five eight (5.58) feet in length, three point zero eight (3.08) feet in height and two point nine two (2.92) feet above grade level. The location of said privilege shall be as shown on print(s) kept on file with the Department of Business Affairs and Consumer Protection and the Office of the City Clerk. Said privilege shall be constructed in accordance with plans and specifications approved by the Department of Transportation (Division of Project Development) and the Zoning Department -- Signs.

This grant of privilege in the public way shall be subject to the provisions of Section 10-28-015 and all other required provisions of the Municipal Code of Chicago.

The grantee shall pay to the City of Chicago as compensation for the privilege Number 1108104 herein granted the sum of One Hundred and no/100 Dollars ($100.00) per annum, in advance.

A 25% penalty will be added for payments received after due date.

The permit holder agrees to hold the City of Chicago harmless for any damage, relocation or replacement costs associated with damage, relocation or removal of private property caused by the City performing work in the public way.

Authority herein given and granted for a period of five (5) years from and after July 30, 2013.

Richard Bryan.
(Bay Window)

[O2013-6568]

Be It Ordained by the City Council of the City of Chicago:

SECTION 1. Permission and authority are hereby given and granted to Richard Bryan, upon the terms and subject to the conditions of this ordinance, to maintain and use, as now constructed, one (1) bay window projecting over the public right-of-way adjacent to its premises known as 669 West Ohio Street. Said bay window at West Ohio Street measures sixteen (16) feet in length, and three (3) feet in width for a total of forty-eight (48) square feet. The location of said privilege shall be as shown on print(s) kept on file with the Department of Business Affairs and Consumer Protection and the Office of the City Clerk. Said privilege shall be constructed in accordance with plans and specifications approved by the Department of Transportation (Division of Project Development).

This grant of privilege in the public way shall be subject to the provisions of Section 10-28-015 and all other required provisions of the Municipal Code of Chicago.

The grantee shall pay to the City of Chicago as compensation for the privilege Number 1108276 herein granted the sum of Seventy-five and no/100 Dollars ($75.00) per annum, in advance.

A 25% penalty will be added for payments received after due date.

The permit holder agrees to hold the City of Chicago harmless for any damage, relocation or replacement costs associated with damage, relocation or removal of private property caused by the City performing work in the public way.

Authority herein given and granted for a period of five (5) years from and after May 19, 2013.

Richard Bryan.
(Fire Escape)

[O2013-6573]

Be It Ordained by the City Council of the City of Chicago:

SECTION 1. Permission and authority are hereby given and granted to Richard Bryan, upon the terms and subject to the conditions of this ordinance, to maintain and use, as now constructed, one (1) fire escape on the public right-of-way adjacent to its premises known as 669 West Ohio Street. Said fire escape at West Ohio Street measures fourteen (14) feet in length and seven (7) feet in width for a total of ninety-eight (98) square feet. The location of said privilege shall be as shown on print(s) kept on file with the Department of Business Affairs and Consumer Protection and the Office of the City Clerk. Said privilege shall be constructed in accordance with plans and specifications approved by the Department of Transportation (Division of Project Development).

This grant of privilege in the public way shall be subject to the provisions of Section 10-28-015 and all other required provisions of the Municipal Code of Chicago.

The grantee shall pay to the City of Chicago as compensation for the privilege Number 1108277 herein granted the sum of Four Hundred and no/100 Dollars ($400.00) per annum, in advance.

A 25% penalty will be added for payments received after due date.

The permit holder agrees to hold the City of Chicago harmless for any damage, relocation or replacement costs associated with damage, relocation or removal of private property caused by the City performing work in the public way.

Authority herein given and granted for a period of five (5) years from and after May 19, 2013.

Richard Bryan.
(Planters)

[O2013-6586]

Be It Ordained by the City Council of the City of Chicago:

SECTION 1. Permission and authority are hereby given and granted to Richard Bryan, upon the terms and subject to the conditions of this ordinance, to maintain and use, as now constructed, three (3) planters on the public right-of-way for beautification purposes adjacent to its premises known as 669 West Ohio Street. Said planter at West Ohio Street measures

one (1) at fourteen (14) feet in length and six (6) feet in width for a total of eighty-four (84) square feet. Said planter at West Ohio Street measures one (1) at two (2) feet in length and five (5) feet in width for a total of ten (10) square feet. Said planter at West Ohio Street measures one (1) at three (3) feet in length and three (3) feet in width for a total of nine (9) square feet. Grantee must allow the required clear and unobstructed space for pedestrian passage at all times per rules and regulations approved by the Department of Transportation. The location of said privilege shall be as shown on print(s) kept on file with the Department of Business Affairs and Consumer Protection and the Office of the City Clerk. Said privilege shall be constructed in accordance with plans and specifications approved by the Department of Planning and Development and the Department of Transportation (Division of Project Development).

This grant of privilege in the public way shall be subject to the provisions of Section 10-28-015 and all other required provisions of the Municipal Code of Chicago.

The grantee shall pay to the City of Chicago as compensation for the privilege Number 1108278 herein granted the sum of Zero no/100 Dollars ($0.00) per annum, in advance.

A 25% penalty will be added for payments received after due date.

The permit holder agrees to hold the City of Chicago harmless for any damage, relocation or replacement costs associated with damage, relocation or removal of private property caused by the City performing work in the public way.

Authority herein given and granted for a period of five (5) years from and after May 19, 2013.

Bucktown Ironwerks Condominiums.

[O2013-6315]

Be It Ordained by the City Council of the City of Chicago:

SECTION 1. Permission and authority are hereby given and granted to Bucktown Ironwerks Condominiums, upon the terms and subject to the conditions of this ordinance, to maintain and use, as now constructed, twelve (12) balconies projecting over the public right-of-way adjacent to its premises known as 1670 North Claremont Avenue. Said balconies at West Wabansia Avenue measure twelve (12) at fifteen (15) feet in length and six (6) feet in width for a total of one thousand eighty (1,080) square feet. The location of said privilege shall be as shown on print(s) kept on file with the Department of Business Affairs and Consumer Protection and the Office of the City Clerk. Said privilege shall be

constructed in accordance with plans and specifications approved by the Department of Planning and Development and the Department of Transportation (Division of Project Development).

This grant of privilege in the public way shall be subject to the provisions of Section 10-28-015 and all other required provisions of the Municipal Code of Chicago.

The grantee shall pay to the City of Chicago as compensation for the privilege Number 1108290 herein granted the sum of Nine Hundred and no/100 Dollars ($900.00) per annum, in advance.

A 25% penalty will be added for payments received after due date.

The permit holder agrees to hold the City of Chicago harmless for any damage, relocation or replacement costs associated with damage, relocation or removal of private property caused by the City performing work in the public way.

Authority herein given and granted for a period of five (5) years from and after July 29, 2013.

Buffalo Wild Wings Grill & Bar.
(1832 N. Clybourn Ave.)

[O2013-6730]

Be It Ordained by the City Council of the City of Chicago:

SECTION 1. Permission and authority are hereby given and granted to Buffalo Wild Wings Grill & Bar, upon the terms and subject to the conditions of this ordinance, to construct, install, maintain and use two (2) door swings on the public right-of-way adjacent to its premises known as 1832 North Clybourn Avenue. Said door swings at North Clybourn Avenue measure one (1) at six (6) feet in length and one point nine two (1.92) feet in width for a total of eleven point five two (11.52) square feet and one (1) at three (3) feet in length and one point nine two (1.92) feet in width for a total of five point seven six (5.76) square feet. The location of said privilege shall be as shown on print(s) kept on file with the Department of Business Affairs and Consumer Protection and the Office of the City Clerk. Said privilege shall be constructed in accordance with plans and specifications approved by the Department of Transportation (Division of Project Development).

This grant of privilege in the public way shall be subject to the provisions of Section 10-28-015 and all other required provisions of the Municipal Code of Chicago.

The grantee shall pay to the City of Chicago as compensation for the privilege Number 1107969 herein granted the sum of One Hundred Fifty and no/100 Dollars ($150.00) per annum, in advance.

A 25% penalty will be added for payments received after due date.

The permit holder agrees to hold the City of Chicago harmless for any damage, relocation or replacement costs associated with damage, relocation or removal of private property caused by the City performing work in the public way.

Authority herein given and granted for a period of five (5) years from and after date of passage.

Buffalo Wild Wings Grill & Bar.
(1840 N. Clybourn Ave.)

[O2013-6732]

Be It Ordained by the City Council of the City of Chicago:

SECTION 1. Permission and authority are hereby given and granted to Buffalo Wild Wings Grill & Bar, upon the terms and subject to the conditions of this ordinance, to maintain and use three (3) signs projecting over the public right-of-way attached to its premises known as 1840 North Clybourn Avenue. Said sign structures measure as follows: along North Clybourn Avenue, one (1) at twenty-eight (28) feet in length, two (2) feet in height and fifteen (15) feet above grade level, one (1) at three point five (3.5) feet in length, three point five (3.5) feet in height and fifteen (15) feet above grade level and one (1) at four (4) feet in length, twenty point five (20.5) feet in height and thirty-seven point five (37.5) feet above grade level. The location of said privilege shall be as shown on print(s) kept on file with the Department of Business Affairs and Consumer Protection and the Office of the City Clerk. Said privilege shall be constructed in accordance with plans and specifications approved by the Department of Transportation (Division of Project Development) and the Zoning Department -- Signs.

This grant of privilege in the public way shall be subject to the provisions of Section 10-28-015 and all other required provisions of the Municipal Code of Chicago.

The grantee shall pay to the City of Chicago as compensation for the privilege Number 1105612 herein granted the sum of Seven Hundred and no/100 Dollars ($700.00) per annum, in advance.

A 25% penalty will be added for payments received after due date.

The permit holder agrees to hold the City of Chicago harmless for any damage, relocation or replacement costs associated with damage, relocation or removal of private property caused by the City performing work in the public way.

Authority herein given and granted for a period of five (5) years from and after date of passage.

Burrows Moving Company.

[O2013-6901]

Be It Ordained by the City Council of the City of Chicago:

SECTION 1. Permission and authority are hereby given and granted to Burrows Moving Company, upon the terms and subject to the conditions of this ordinance, to maintain and use, as now constructed, three (3) banners projecting over the public right-of-way adjacent to its premises known as 6542 North Clark Street. Said banners at North Clark Street measure three (3) at two point five (2.5) feet in length and twenty (20) feet in width for a total of one hundred fifty (150) square feet. The location of said privilege shall be as shown on print(s) kept on file with the Department of Business Affairs and Consumer Protection and the Office of the City Clerk. Said privilege shall be constructed in accordance with plans and specifications approved by the Zoning Department -- Signs.

This grant of privilege in the public way shall be subject to the provisions of Section 10-28-015 and all other required provisions of the Municipal Code of Chicago.

The grantee shall pay to the City of Chicago as compensation for the privilege Number 1107122 herein granted the sum of One Hundred Seventy-five and no/100 Dollars ($175.00) per annum, in advance.

A 25% penalty will be added for payments received after due date.

The permit holder agrees to hold the City of Chicago harmless for any damage, relocation or replacement costs associated with damage, relocation or removal of private property caused by the City performing work in the public way.

Authority herein given and granted for a period of five (5) years from and after June 11, 2013.

CAA Hotel Owner LLC.

[O2013-7157]

Be It Ordained by the City Council of the City of Chicago:

SECTION 1. Permission and authority are hereby given and granted to CAA Hotel Owner LLC, upon the terms and subject to the conditions of this ordinance, to maintain and use, as now constructed, two (2) fire escapes projecting over the public right-of-way adjacent to its premises known as 12 South Michigan Avenue. Said fire escapes at East Madison Street measure two (2) at sixty-seven (67) feet in length and two hundred thirty-four point seven five (234.75) feet in width for a total of thirty-one thousand four hundred fifty-six point five (31,456.5) square feet. The location of said privilege shall be as shown on print(s) kept on file with the Department of Business Affairs and Consumer Protection and the Office of the City Clerk. Said privilege shall be constructed in accordance with plans and specifications approved by the Department of Transportation (Division of Project Development).

This grant of privilege in the public way shall be subject to the provisions of Section 10-28-015 and all other required provisions of the Municipal Code of Chicago.

The grantee shall pay to the City of Chicago as compensation for the privilege Number 1108113 herein granted the sum of Eight Hundred and no/100 Dollars ($800.00) per annum, in advance.

A 25% penalty will be added for payments received after due date.

The permit holder agrees to hold the City of Chicago harmless for any damage, relocation or replacement costs associated with damage, relocation or removal of private property caused by the City performing work in the public way.

Authority herein given and granted for a period of five (5) years from and after date of passage.

Caban And Associates, Inc.

[O2013-6317]

Be It Ordained by the City Council of the City of Chicago:

SECTION 1. Permission and authority are hereby given and granted to Caban and Associates, Inc., upon the terms and subject to the conditions of this ordinance, to construct, install, maintain and use one (1) banner projecting over the public right-of-way adjacent to its premises known as 2336 North Western Avenue. Said banner at North Western Avenue

measures twelve (12) feet in length and eight (8) feet in width for a total of ninety-six (96) square feet. The location of said privilege shall be as shown on print(s) kept on file with the Department of Business Affairs and Consumer Protection and the Office of the City Clerk. Said privilege shall be constructed in accordance with plans and specifications approved by the Zoning Department -- Signs.

This grant of privilege in the public way shall be subject to the provisions of Section 10-28-015 and all other required provisions of the Municipal Code of Chicago.

The grantee shall pay to the City of Chicago as compensation for the privilege Number 1104871 herein granted the sum of Seventy-five and no/100 Dollars ($75.00) per annum, in advance.

A 25% penalty will be added for payments received after due date.

The permit holder agrees to hold the City of Chicago harmless for any damage, relocation or replacement costs associated with damage, relocation or removal of private property caused by the City performing work in the public way.

Authority herein given and granted for a period of five (5) years from and after date of passage.

Cactus Bar & Grill.

[O2013-6446]

Be It Ordained by the City Council of the City of Chicago:

SECTION 1. Permission and authority are hereby given and granted to Cactus Bar & Grill, upon the terms and subject to the conditions of this ordinance, to maintain and use, as now constructed, six (6) light fixtures projecting over the public right-of-way adjacent to its premises known as 404 -- 412 South Wells Street. Said light fixtures at South Wells Street measure four (4) at three (3) feet in length, one point two (1.2) feet in width and twelve (12) feet above grade level. Said light fixtures at South Wells Street measure two (2) at point six (.6) foot in length, point five (.5) foot in width and nine point one (9.1) feet above grade level. The location of said privilege shall be as shown on print(s) kept on file with the Department of Business Affairs and Consumer Protection and the Office of the City Clerk. Said privilege shall be constructed in accordance with plans and specifications approved by the Department of Transportation (Division of Project Development).

This grant of privilege in the public way shall be subject to the provisions of Section 10-28-015 and all other required provisions of the Municipal Code of Chicago.

The grantee shall pay to the City of Chicago as compensation for the privilege Number 1103009 herein granted the sum of One Hundred and no/100 Dollars ($100.00) per annum, in advance.

A 25% penalty will be added for payments received after due date.

The permit holder agrees to hold the City of Chicago harmless for any damage, relocation or replacement costs associated with damage, relocation or removal of private property caused by the City performing work in the public way.

Authority herein given and granted for a period of five (5) years from and after September 5, 2012.

Cafe Con Leche D' Noche.

[O2013-6838]

Be It Ordained by the City Council of the City of Chicago:

SECTION 1. Permission and authority are hereby given and granted to Cafe Con Leche D' Noche, upon the terms and subject to the conditions of this ordinance, to maintain and use one (1) sign projecting over the public right-of-way attached to its premises known as 2712 North Milwaukee Avenue. Said sign structure measures as follows: along North Milwaukee Avenue, at seven (7) feet in length, three (3) feet in height and eleven point six seven (11.67) feet above grade level. The location of said privilege shall be as shown on print(s) kept on file with the Department of Business Affairs and Consumer Protection and the Office of the City Clerk. Said privilege shall be constructed in accordance with plans and specifications approved by the Department of Transportation (Division of Project Development) and the Zoning Department -- Signs.

This grant of privilege in the public way shall be subject to the provisions of Section 10-28-015 and all other required provisions of the Municipal Code of Chicago.

The grantee shall pay to the City of Chicago as compensation for the privilege Number 1107864 herein granted the sum of One Hundred and no/100 Dollars ($100.00) per annum, in advance.

A 25% penalty will be added for payments received after due date.

The permit holder agrees to hold the City of Chicago harmless for any damage, relocation or replacement costs associated with damage, relocation or removal of private property caused by the City performing work in the public way.

Authority herein given and granted for a period of five (5) years from and after June 11, 2013.

Cafe Hoang.

[O2013-6790]

Be It Ordained by the City Council of the City of Chicago:

SECTION 1. Permission and authority are hereby given and granted to Cafe Hoang, upon the terms and subject to the conditions of this ordinance, to maintain and use two (2) signs projecting over the public right-of-way attached to its premises known as 232 West Cermak Road. Said sign structure measures as follows: along West Cermak Road, one (1) at nine (9) feet in length, four (4) feet in height and fourteen (14) feet above grade level and one (1) at twenty point three three (20.33) feet in length, three point three three (3.33) feet in height and twelve (12) feet above grade level. The location of said privilege shall be as shown on print(s) kept on file with the Department of Business Affairs and Consumer Protection and the Office of the City Clerk. Said privilege shall be constructed in accordance with plans and specifications approved by the Department of Transportation (Division of Project Development) and the Zoning Department -- Signs.

This grant of privilege in the public way shall be subject to the provisions of Section 10-28-015 and all other required provisions of the Municipal Code of Chicago.

The grantee shall pay to the City of Chicago as compensation for the privilege Number 1108094 herein granted the sum of Six Hundred and no/100 Dollars ($600.00) per annum, in advance.

A 25% penalty will be added for payments received after due date.

The permit holder agrees to hold the City of Chicago harmless for any damage, relocation or replacement costs associated with damage, relocation or removal of private property caused by the City performing work in the public way.

Authority herein given and granted for a period of five (5) years from and after July 9, 2013.

Cafe Jumping Bean.

[O2013-6792]

Be It Ordained by the City Council of the City of Chicago:

SECTION 1. Permission and authority are hereby given and granted to Cafe Jumping Bean, upon the terms and subject to the conditions of this ordinance, to construct, install, maintain and use one (1) park bench on the public right-of-way adjacent to its premises

known as 1439 West 18th Street. Said park bench at West 18th Street measures fifteen point nine two (15.92) feet in length and one point eight three (1.83) feet in width for a total of twenty-nine point one three (29.13) square feet. The location of said privilege shall be as shown on print(s) kept on file with the Department of Business Affairs and Consumer Protection and the Office of the City Clerk. Said privilege shall be constructed in accordance with plans and specifications approved by the Department of Transportation (Division of Project Development).

This grant of privilege in the public way shall be subject to the provisions of Section 10-28-015 and all other required provisions of the Municipal Code of Chicago.

The grantee shall pay to the City of Chicago as compensation for the privilege Number 1106853 herein granted the sum of Seventy-five and no/100 Dollars ($75.00) per annum, in advance.

A 25% penalty will be added for payments received after due date.

The permit holder agrees to hold the City of Chicago harmless for any damage, relocation or replacement costs associated with damage, relocation or removal of private property caused by the City performing work in the public way.

Authority herein given and granted for a period of five (5) years from and after date of passage.

Cafe Luigi.

[O2013-7274]

Be It Ordained by the City Council of the City of Chicago:

SECTION 1. Permission and authority are hereby given and granted to Cafe Luigi, upon the terms and subject to the conditions of this ordinance, to maintain and use one (1) sign projecting over the public right-of-way attached to its premises known as 2548 North Clark Street. Said sign structure measures as follows: along North Clark Street, at six (6) feet in length, five point four two (5.42) feet in height and eighteen (18) feet above grade level. The location of said privilege shall be as shown on print(s) kept on file with the Department of Business Affairs and Consumer Protection and the Office of the City Clerk. Said privilege shall be constructed in accordance with plans and specifications approved by the Department of Transportation (Division of Project Development) and the Zoning Department -- Signs.

This grant of privilege in the public way shall be subject to the provisions of Section 10-28-015 and all other required provisions of the Municipal Code of Chicago.

The grantee shall pay to the City of Chicago as compensation for the privilege Number 1107644 herein granted the sum of Three Hundred and no/100 Dollars ($300.00) per annum, in advance.

A 25% penalty will be added for payments received after due date.

The permit holder agrees to hold the City of Chicago harmless for any damage, relocation or replacement costs associated with damage, relocation or removal of private property caused by the City performing work in the public way.

Authority herein given and granted for a period of five (5) years from and after June 11, 2013.

California & 63rd C.X., Inc.

[O2013-6589]

Be It Ordained by the City Council of the City of Chicago:

SECTION 1. Permission and authority are hereby given and granted to California & 63rd C.X., Inc., upon the terms and subject to the conditions of this ordinance, to maintain and use one (1) sign projecting over the public right-of-way attached to its premises known as 2756 West 63rd Street. Said sign structure measures as follows: along West 63rd Street, at eight (8) feet in length, eight (8) feet in height and ten (10) feet above grade level. The location of said privilege shall be as shown on print(s) kept on file with the Department of Business Affairs and Consumer Protection and the Office of the City Clerk. Said privilege shall be constructed in accordance with plans and specifications approved by the Department of Transportation (Division of Project Development) and the Zoning Department -- Signs.

This grant of privilege in the public way shall be subject to the provisions of Section 10-28-015 and all other required provisions of the Municipal Code of Chicago.

The grantee shall pay to the City of Chicago as compensation for the privilege Number 1107725 herein granted the sum of Three Hundred and no/100 Dollars ($300.00) per annum, in advance.

A 25% penalty will be added for payments received after due date.

The permit holder agrees to hold the City of Chicago harmless for any damage, relocation or replacement costs associated with damage, relocation or removal of private property caused by the City performing work in the public way.

Authority herein given and granted for a period of five (5) years from and after July 30, 2013.

Calo Lounge, Inc.

[O2013-7468]

Be It Ordained by the City Council of the City of Chicago:

SECTION 1. Permission and authority are hereby given and granted to Calo Lounge, Inc., upon the terms and subject to the conditions of this ordinance, to maintain and use, as now constructed, five (5) light fixtures projecting over the public right-of-way adjacent to its premises known as 5341 -- 5343 North Clark Street. Said light fixtures at North Clark Street measure five (5) at one point eight three (1.83) feet in length, point eight three (.83) foot in width and six point three three (6.33) feet above grade level. The location of said privilege shall be as shown on print(s) kept on file with the Department of Business Affairs and Consumer Protection and the Office of the City Clerk. Said privilege shall be constructed in accordance with plans and specifications approved by the Department of Transportation (Division of Project Development).

This grant of privilege in the public way shall be subject to the provisions of Section 10-28-015 and all other required provisions of the Municipal Code of Chicago.

The grantee shall pay to the City of Chicago as compensation for the privilege Number 1107437 herein granted the sum of Ninety-five and no/100 Dollars ($95.00) per annum, in advance.

A 25% penalty will be added for payments received after due date.

The permit holder agrees to hold the City of Chicago harmless for any damage, relocation or replacement costs associated with damage, relocation or removal of private property caused by the City performing work in the public way.

Authority herein given and granted for a period of five (5) years from and after June 11, 2013.

Campus Investors Austin-Mezz-TMS LLC.

[O2013-6318]

Be It Ordained by the City Council of the City of Chicago:

SECTION 1. Permission and authority are hereby given and granted to Campus Investors Austin-Mezz-TMS LLC, upon the terms and subject to the conditions of this ordinance, to construct, install, maintain and use one (1) staircase on the public right-of-way adjacent to its premises known as 1547 West Wabansia Avenue. Said staircase at West Wabansia Avenue measures twenty-four point four two (24.42) feet in length and one point four two (1.42) feet in width for a total of thirty-four point six eight (34.68) square feet. Said

staircase is for access to first (1st) and second (2nd) floor units. The location of said privilege shall be as shown on print(s) kept on file with the Department of Business Affairs and Consumer Protection and the Office of the City Clerk. Said privilege shall be constructed in accordance with plans and specifications approved by the Department of Transportation (Division of Project Development).

This grant of privilege in the public way shall be subject to the provisions of Section 10-28-015 and all other required provisions of the Municipal Code of Chicago.

The grantee shall pay to the City of Chicago as compensation for the privilege Number 1106921 herein granted the sum of Four Hundred and no/100 Dollars ($400.00) per annum, in advance.

A 25% penalty will be added for payments received after due date.

The permit holder agrees to hold the City of Chicago harmless for any damage, relocation or replacement costs associated with damage, relocation or removal of private property caused by the City performing work in the public way.

Authority herein given and granted for a period of five (5) years from and after date of passage.

Candyality Ltd.

[O2013-7360]

Be It Ordained by the City Council of the City of Chicago:

SECTION 1. Permission and authority are hereby given and granted to Candyality Ltd., upon the terms and subject to the conditions of this ordinance, to maintain and use one (1) sign projecting over the public right-of-way attached to its premises known as 3425 North Southport Avenue. Said sign structure measures as follows: along North Southport Avenue, at six (6) feet in length, three (3) feet in height and eleven (11) feet above grade level. The location of said privilege shall be as shown on print(s) kept on file with the Department of Business Affairs and Consumer Protection and the Office of the City Clerk. Said privilege shall be constructed in accordance with plans and specifications approved by the Department of Transportation (Division of Project Development) and the Zoning Department -- Signs.

This grant of privilege in the public way shall be subject to the provisions of Section 10-28-015 and all other required provisions of the Municipal Code of Chicago.

The grantee shall pay to the City of Chicago as compensation for the privilege Number 1108078 herein granted the sum of One Hundred and no/100 Dollars ($100.00) per annum, in advance.

A 25% penalty will be added for payments received after due date.

The permit holder agrees to hold the City of Chicago harmless for any damage, relocation or replacement costs associated with damage, relocation or removal of private property caused by the City performing work in the public way.

Authority herein given and granted for a period of five (5) years from and after July 9, 2013.

Santiago Cano.

[O2013-6830]

Be It Ordained by the City Council of the City of Chicago:

SECTION 1. Permission and authority are hereby given and granted to Santiago Cano, upon the terms and subject to the conditions of this ordinance, to maintain and use, as now constructed, two (2) steps on the public right-of-way adjacent to its premises known as 1818 South Carpenter Street. Said steps at South Carpenter Street measure one (1) at five (5) feet in length and one point eight three (1.83) feet in width for a total of nine point one five (9.15) square feet and one (1) at three point seven five (3.75) feet in length and one point six six (1.66) feet in width for a total of six point two three (6.23) square feet. The location of said privilege shall be as shown on print(s) kept on file with the Department of Business Affairs and Consumer Protection and the Office of the City Clerk. Said privilege shall be constructed in accordance with plans and specifications approved by the Department of Transportation (Division of Project Development).

This grant of privilege in the public way shall be subject to the provisions of Section 10-28-015 and all other required provisions of the Municipal Code of Chicago.

The grantee shall pay to the City of Chicago as compensation for the privilege Number 1107766 herein granted the sum of Zero and no/100 Dollars ($0.00) per annum, in advance.

A 25% penalty will be added for payments received after due date.

The permit holder agrees to hold the City of Chicago harmless for any damage, relocation or replacement costs associated with damage, relocation or removal of private property caused by the City performing work in the public way.

Authority herein given and granted for a period of five (5) years from and after date of passage.

Capital One 360.

[O2013-7158]

Be It Ordained by the City Council of the City of Chicago:

SECTION 1. Permission and authority are hereby given and granted to Capital One 360, upon the terms and subject to the conditions of this ordinance, to maintain and use one (1) sign projecting over the public right-of-way attached to its premises known as 842 North Wabash Avenue. Said sign structure measures as follows: along East Chestnut Street, at six (6) feet in length, six (6) feet in height and eleven (11) feet above grade level. The location of said privilege shall be as shown on print(s) kept on file with the Department of Business Affairs and Consumer Protection and the Office of the City Clerk. Said privilege shall be constructed in accordance with plans and specifications approved by the Department of Transportation (Division of Project Development) and the Zoning Department -- Signs.

This grant of privilege in the public way shall be subject to the provisions of Section 10-28-015 and all other required provisions of the Municipal Code of Chicago.

The grantee shall pay to the City of Chicago as compensation for the privilege Number 1106108 herein granted the sum of Three Hundred and no/100 Dollars ($300.00) per annum, in advance.

A 25% penalty will be added for payments received after due date.

The permit holder agrees to hold the City of Chicago harmless for any damage, relocation or replacement costs associated with damage, relocation or removal of private property caused by the City performing work in the public way.

Authority herein given and granted for a period of five (5) years from and after date of passage.

Cardozo's Pub.

[O2013-7160]

Be It Ordained by the City Council of the City of Chicago:

SECTION 1. Permission and authority are hereby given and granted to Cardozo's Pub, upon the terms and subject to the conditions of this ordinance, to maintain and use one (1) sign projecting over the public right-of-way attached to its premises known as 170 West Washington Street. Said sign structure measures as follows: along West Washington Street, at five (5) feet in length, three point three three (3.33) feet in height and fifteen (15) feet above grade level. The location of said privilege shall be as shown on print(s) kept on

file with the Department of Business Affairs and Consumer Protection and the Office of the City Clerk. Said privilege shall be constructed in accordance with plans and specifications approved by the Department of Transportation (Division of Project Development) and the Zoning Department -- Signs.

This grant of privilege in the public way shall be subject to the provisions of Section 10-28-015 and all other required provisions of the Municipal Code of Chicago.

The grantee shall pay to the City of Chicago as compensation for the privilege Number 1108359 herein granted the sum of One Hundred and no/100 Dollars ($100.00) per annum, in advance.

A 25% penalty will be added for payments received after due date.

The permit holder agrees to hold the City of Chicago harmless for any damage, relocation or replacement costs associated with damage, relocation or removal of private property caused by the City performing work in the public way.

Authority herein given and granted for a period of five (5) years from and after July 9, 2013.

Caribou Coffee.

[O2013-7361]

Be It Ordained by the City Council of the City of Chicago:

SECTION 1. Permission and authority are hereby given and granted to Caribou Coffee, upon the terms and subject to the conditions of this ordinance, to maintain and use two (2) signs projecting over the public right-of-way attached to its premises known as 3240 North Ashland Avenue. Said sign structure measures as follows: along North Ashland Avenue, one (1) at twenty-three (23) feet in length, two point two (2.2) feet in height and fifteen (15) feet above grade level. Said sign structure measures as follows: along West School Street, one (1) at twelve point eight (12.8) feet in length, three point seven five (3.75) feet in height and fifteen (15) feet above grade level. The location of said privilege shall be as shown on print(s) kept on file with the Department of Business Affairs and Consumer Protection and the Office of the City Clerk. Said privilege shall be constructed in accordance with plans and specifications approved by the Department of Transportation (Division of Project Development) and the Zoning Department -- Signs.

This grant of privilege in the public way shall be subject to the provisions of Section 10-28-015 and all other required provisions of the Municipal Code of Chicago.

The grantee shall pay to the City of Chicago as compensation for the privilege Number 1108398 herein granted the sum of Six Hundred and no/100 Dollars ($600.00) per annum, in advance.

A 25% penalty will be added for payments received after due date.

The permit holder agrees to hold the City of Chicago harmless for any damage, relocation or replacement costs associated with damage, relocation or removal of private property caused by the City performing work in the public way.

Authority herein given and granted for a period of five (5) years from and after July 30, 2013.

Caribou Coffee No. 708.

[O2013-7364]

Be It Ordained by the City Council of the City of Chicago:

SECTION 1. Permission and authority are hereby given and granted to Caribou Coffee Number 708, upon the terms and subject to the conditions of this ordinance, to maintain and use three (3) signs projecting over the public right-of-way attached to its premises known as 3300 North Broadway. Said sign structures measure as follows: along North Broadway, one (1) at three (3) feet in length, three point three three (3.33) feet in height and eight (8) feet above grade level and one (1) at fourteen (14) feet in length, one point five (1.5) feet in height and nine (9) feet above grade level. Said sign structure measures as follows: along West Aldine Avenue, one (1) at seven point one (7.1) feet in length, three (3) feet in height and eight (8) feet above grade level. The location of said privilege shall be as shown on print(s) kept on file with the Department of Business Affairs and Consumer Protection and the Office of the City Clerk. Said privilege shall be constructed in accordance with plans and specifications approved by the Department of Transportation (Division of Project Development) and the Zoning Department -- Signs.

This grant of privilege in the public way shall be subject to the provisions of Section 10-28-015 and all other required provisions of the Municipal Code of Chicago.

The grantee shall pay to the City of Chicago as compensation for the privilege Number 1108067 herein granted the sum of One Hundred Seventy-five and no/100 Dollars ($175.00) per annum, in advance.

A 25% penalty will be added for payments received after due date.

The permit holder agrees to hold the City of Chicago harmless for any damage, relocation or replacement costs associated with damage, relocation or removal of private property caused by the City performing work in the public way.

Authority herein given and granted for a period of five (5) years from and after July 30, 2013.

Carlton Inn Midway.

[O2013-7234]

Be It Ordained by the City Council of the City of Chicago:

SECTION 1. Permission and authority are hereby given and granted to Carlton Inn Midway, upon the terms and subject to the conditions of this ordinance, to maintain and use one (1) sign projecting over the public right-of-way attached to its premises known as 4944 South Archer Avenue. Said sign structure measures as follows: along South Archer Avenue, at nine (9) feet in length, nine point one seven (9.17) feet in height and ten (10) feet above grade level. The location of said privilege shall be as shown on print(s) kept on file with the Department of Business Affairs and Consumer Protection and the Office of the City Clerk. Said privilege shall be constructed in accordance with plans and specifications approved by the Department of Transportation (Division of Project Development) and the Zoning Department -- Signs.

This grant of privilege in the public way shall be subject to the provisions of Section 10-28-015 and all other required provisions of the Municipal Code of Chicago.

The grantee shall pay to the City of Chicago as compensation for the privilege Number 1107835 herein granted the sum of Three Hundred and no/100 Dollars ($300.00) per annum, in advance.

A 25% penalty will be added for payments received after due date.

The permit holder agrees to hold the City of Chicago harmless for any damage, relocation or replacement costs associated with damage, relocation or removal of private property caused by the City performing work in the public way.

Authority herein given and granted for a period of five (5) years from and after June 11, 2013.

Carlyn Berghoff Catering, Inc.

[O2013-7162]

Be It Ordained by the City Council of the City of Chicago:

SECTION 1. Permission and authority are hereby given and granted to Carlyn Berghoff Catering, Inc., upon the terms and subject to the conditions of this ordinance, to maintain and use, as now constructed, seventeen (17) light fixtures projecting over the public right-of-way adjacent to its premises known as 17 West Adams Street. Said light fixtures at West Adams Street measure seventeen (17) at seven point three three (7.33) feet in length, one point seven five (1.75) feet in width and seven point three three (7.33) feet above grade level. The location of said privilege shall be as shown on print(s) kept on file with the Department of Business Affairs and Consumer Protection and the Office of the City Clerk. Said privilege shall be constructed in accordance with plans and specifications approved by the Department of Transportation (Division of Project Development).

This grant of privilege in the public way shall be subject to the provisions of Section 10-28-015 and all other required provisions of the Municipal Code of Chicago.

The grantee shall pay to the City of Chicago as compensation for the privilege Number 1107626 herein granted the sum of One Hundred Fifty-five and no/100 Dollars ($155.00) per annum, in advance.

A 25% penalty will be added for payments received after due date.

The permit holder agrees to hold the City of Chicago harmless for any damage, relocation or replacement costs associated with damage, relocation or removal of private property caused by the City performing work in the public way.

Authority herein given and granted for a period of five (5) years from and after June 11, 2013.

Carniceria La Mejor Produce, Inc.

[O2013-6839]

Be It Ordained by the City Council of the City of Chicago:

SECTION 1. Permission and authority are hereby given and granted to Carniceria La Mejor Produce, Inc., upon the terms and subject to the conditions of this ordinance, to maintain and use, as now constructed, three (3) light fixtures projecting over the public right-of-way

adjacent to its premises known as 2915 North Milwaukee Avenue. Said light fixtures at North Milwaukee Avenue measure three (3) at one point five (1.5) feet in length, point six (.6) foot in width and twenty point two (20.2) feet above grade level. The location of said privilege shall be as shown on print(s) kept on file with the Department of Business Affairs and Consumer Protection and the Office of the City Clerk. Said privilege shall be constructed in accordance with plans and specifications approved by the Department of Transportation (Division of Project Development).

This grant of privilege in the public way shall be subject to the provisions of Section 10-28-015 and all other required provisions of the Municipal Code of Chicago.

The grantee shall pay to the City of Chicago as compensation for the privilege Number 1107042 herein granted the sum of Eighty-five and no/100 Dollars ($85.00) per annum, in advance.

A 25% penalty will be added for payments received after due date.

The permit holder agrees to hold the City of Chicago harmless for any damage, relocation or replacement costs associated with damage, relocation or removal of private property caused by the City performing work in the public way.

Authority herein given and granted for a period of five (5) years from and after June 11, 2013.

Carr's Honda.
(6600 N. Western Ave.)

[O2013-7445]

Be It Ordained by the City Council of the City of Chicago:

SECTION 1. Permission and authority are hereby given and granted to Carr's Honda, upon the terms and subject to the conditions of this ordinance, to maintain and use, as now constructed, one (1) security camera projecting over the public right-of-way for security purposes adjacent to its premises known as 6600 North Western Avenue. Said security camera at North Western Avenue measures one (1) foot in length, point three three (.33) foot in width and twelve (12) feet above grade level. The location of said privilege shall be as shown on print(s) kept on file with the Department of Business Affairs and Consumer Protection and the Office of the City Clerk. Said privilege shall be constructed in accordance with plans and specifications approved by the Department of Planning and Development and the Department of Transportation (Division of Project Development).

This grant of privilege in the public way shall be subject to the provisions of Section 10-28-015 and all other required provisions of the Municipal Code of Chicago.

The grantee shall pay to the City of Chicago as compensation for the privilege Number 1107667 herein granted the sum of Zero and no/100 Dollars ($0.00) per annum, in advance.

A 25% penalty will be added for payments received after due date.

The permit holder agrees to hold the City of Chicago harmless for any damage, relocation or replacement costs associated with damage, relocation or removal of private property caused by the City performing work in the public way.

Authority herein given and granted for a period of five (5) years from and after July 9, 2013

Carr's Honda.
(6634 -- 6640 N. Western Ave.)

[O2013-7446]

Be It Ordained by the City Council of the City of Chicago:

SECTION 1. Permission and authority are hereby given and granted to Carr's Honda, upon the terms and subject to the conditions of this ordinance, to maintain and use, as now constructed, one (1) security camera projecting over the public right-of-way for security purposes adjacent to its premises known as 6634 -- 6640 North Western Avenue. Said security camera at North Western Avenue measures one (1) foot in length, point three three (.33) foot in width and fourteen (14) feet above grade level. The location of said privilege shall be as shown on print(s) kept on file with the Department of Business Affairs and Consumer Protection and the Office of the City Clerk. Said privilege shall be constructed in accordance with plans and specifications approved by the Department of Planning and Development and the Department of Transportation (Division of Project Development).

This grant of privilege in the public way shall be subject to the provisions of Section 10-28-015 and all other required provisions of the Municipal Code of Chicago.

The grantee shall pay to the City of Chicago as compensation for the privilege Number 1107664 herein granted the sum of Zero and no/100 Dollars ($0.00) per annum, in advance.

A 25% penalty will be added for payments received after due date.

The permit holder agrees to hold the City of Chicago harmless for any damage, relocation or replacement costs associated with damage, relocation or removal of private property caused by the City performing work in the public way.

Authority herein given and granted for a period of five (5) years from and after July 9, 2013.

Car-X Auto Service.

[O2013-6734]

Be It Ordained by the City Council of the City of Chicago:

SECTION 1. Permission and authority are hereby given and granted to Car-X Auto Service, upon the terms and subject to the conditions of this ordinance, to maintain and use one (1) sign projecting over the public right-of-way attached to its premises known as 2509 North Ashland Avenue. Said sign structure measures as follows: along North Ashland Avenue, at twelve (12) feet in length, six point one seven (6.17) feet in height and fourteen (14) feet above grade level. The location of said privilege shall be as shown on print(s) kept on file with the Department of Business Affairs and Consumer Protection and the Office of the City Clerk. Said privilege shall be constructed in accordance with plans and specifications approved by the Department of Transportation (Division of Project Development) and the Zoning Department -- Signs.

This grant of privilege in the public way shall be subject to the provisions of Section 10-28-015 and all other required provisions of the Municipal Code of Chicago.

The grantee shall pay to the City of Chicago as compensation for the privilege Number 1106934 herein granted the sum of Three Hundred and no/100 Dollars ($300.00) per annum, in advance.

A 25% penalty will be added for payments received after due date.

The permit holder agrees to hold the City of Chicago harmless for any damage, relocation or replacement costs associated with damage, relocation or removal of private property caused by the City performing work in the public way.

Authority herein given and granted for a period of five (5) years from and after June 11, 2013.

Car-X Western No. 2.

[O2013-6670]

Be It Ordained by the City Council of the City of Chicago:

SECTION 1. Permission and authority are hereby given and granted to Car-X Western Number 2, upon the terms and subject to the conditions of this ordinance, to maintain and use one (1) sign projecting over the public right-of-way attached to its premises known as 10157 South Western Avenue. Said sign structure measures as follows: along South Western Avenue, at sixteen point zero eight (16.08) feet in length, eight point one seven (8.17) feet in height and fifteen point eight three (15.83) feet above grade level. The

location of said privilege shall be as shown on print(s) kept on file with the Department of Business Affairs and Consumer Protection and the Office of the City Clerk. Said privilege shall be constructed in accordance with plans and specifications approved by the Department of Transportation (Division of Project Development) and the Zoning Department -- Signs.

This grant of privilege in the public way shall be subject to the provisions of Section 10-28-015 and all other required provisions of the Municipal Code of Chicago.

The grantee shall pay to the City of Chicago as compensation for the privilege Number 1108052 herein granted the sum of Three Hundred and no/100 Dollars ($300.00) per annum, in advance.

A 25% penalty will be added for payments received after due date.

The permit holder agrees to hold the City of Chicago harmless for any damage, relocation or replacement costs associated with damage, relocation or removal of private property caused by the City performing work in the public way.

Authority herein given and granted for a period of five (5) years from and after July 9, 2013.

Ajith Castelino.

[O2013-7260]

Be It Ordained by the City Council of the City of Chicago:

SECTION 1. Permission and authority are hereby given and granted to Ajith Castelino, upon the terms and subject to the conditions of this ordinance, to maintain and use, as now constructed, three (3) bay windows projecting over the public right-of-way adjacent to its premises known as 50 East Schiller Street. Said bay windows at East Shiller Street (east alley) measure one (1) at nine point one seven (9.17) feet in length and ten point seven five (10.75) feet in width for a total of ninety-eight point five eight (98.58) square feet, one (1) at seven (7) feet in length and eleven (11) feet in width for a total of seventy-seven (77) square feet and one (1) at four (4) feet in length and four point two five (4.25) feet in width for a total of seventeen (17) square feet. The location of said privilege shall be as shown on print(s) kept on file with the Department of Business Affairs and Consumer Protection and the Office of the City Clerk. Said privilege shall be constructed in accordance with plans and specifications approved by the Department of Transportation (Division of Project Development).

This grant of privilege in the public way shall be subject to the provisions of Section 10-28-015 and all other required provisions of the Municipal Code of Chicago.

The grantee shall pay to the City of Chicago as compensation for the privilege Number 1108182 herein granted the sum of Zero and no/100 Dollars ($0.00) per annum, in advance.

A 25% penalty will be added for payments received after due date.

The permit holder agrees to hold the City of Chicago harmless for any damage, relocation or replacement costs associated with damage, relocation or removal of private property caused by the City performing work in the public way.

Authority herein given and granted for a period of five (5) years from and after date of passage.

Casual Male Store LLC.

[O2013-7164]

Be It Ordained by the City Council of the City of Chicago:

SECTION 1. Permission and authority are hereby given and granted to Casual Male Store LLC, upon the terms and subject to the conditions of this ordinance, to maintain and use four (4) signs projecting over the public right-of-way attached to its premises known as 111 East Chicago Avenue. Said sign structures measure as follows: along East Chicago Avenue, one (1) at three (3) feet in length, three (3) feet in height and four (4) feet above grade level, one (1) at twenty-nine (29) feet in length, two point three three (2.33) feet in height and thirty-one point five (31.5) feet above grade level and two (2) at two point two five (2.25) feet in length, twelve (12) feet in height and thirteen (13) feet above grade level. The location of said privilege shall be as shown on print(s) kept on file with the Department of Business Affairs and Consumer Protection and the Office of the City Clerk. Said privilege shall be constructed in accordance with plans and specifications approved by the Department of Transportation (Division of Project Development) and the Zoning Department -- Signs.

This grant of privilege in the public way shall be subject to the provisions of Section 10-28-015 and all other required provisions of the Municipal Code of Chicago.

The grantee shall pay to the City of Chicago as compensation for the privilege Number 1106334 herein granted the sum of One Thousand and no/100 Dollars ($1,000.00) per annum, in advance.

A 25% penalty will be added for payments received after due date.

The permit holder agrees to hold the City of Chicago harmless for any damage, relocation or replacement costs associated with damage, relocation or removal of private property caused by the City performing work in the public way.

Authority herein given and granted for a period of five (5) years from and after date of passage.

CBJ Corporation.
(Security Cameras)

[O2013-7011]

Be It Ordained by the City Council of the City of Chicago:

SECTION 1. Permission and authority are hereby given and granted to CBJ Corporation, upon the terms and subject to the conditions of this ordinance, to maintain and use, as now constructed, two (2) security cameras projecting over the public right-of-way for security purposes adjacent to its premises known as 5516 South State Street. Said security cameras at South State Street measure two (2) at point five (.5) foot in length, point two five (.25) foot in width and fourteen (14) feet above grade level. The location of said privilege shall be as shown on print(s) kept on file with the Department of Business Affairs and Consumer Protection and the Office of the City Clerk. Said privilege shall be constructed in accordance with plans and specifications approved by the Department of Planning and Development and the Department of Transportation (Division of Project Development).

This grant of privilege in the public way shall be subject to the provisions of Section 10-28-015 and all other required provisions of the Municipal Code of Chicago.

The grantee shall pay to the City of Chicago as compensation for the privilege Number 1107684 herein granted the sum of Zero and no/100 Dollars ($0.00) per annum, in advance.

A 25% penalty will be added for payments received after due date.

The permit holder agrees to hold the City of Chicago harmless for any damage, relocation or replacement costs associated with damage, relocation or removal of private property caused by the City performing work in the public way.

Authority herein given and granted for a period of five (5) years from and after June 11, 2013.

CBJ Corporation.
(Sign)

[O2013-7013]

Be It Ordained by the City Council of the City of Chicago:

SECTION 1. Permission and authority are hereby given and granted to CBJ Corporation, upon the terms and subject to the conditions of this ordinance, to maintain and use

one (1) sign projecting over the public right-of-way attached to its premises known as 5516 South State Street. Said sign structure measures as follows: along South State Street, at seven (7) feet in length, twelve (12) feet in height and seven point five (7.5) feet above grade level. The location of said privilege shall be as shown on print(s) kept on file with the Department of Business Affairs and Consumer Protection and the Office of the City Clerk. Said privilege shall be constructed in accordance with plans and specifications approved by the Department of Transportation (Division of Project Development) and the Zoning Department -- Signs.

This grant of privilege in the public way shall be subject to the provisions of Section 10-28-015 and all other required provisions of the Municipal Code of Chicago.

The grantee shall pay to the City of Chicago as compensation for the privilege Number 1107682 herein granted the sum of Three Hundred and no/100 Dollars ($300.00) per annum, in advance.

A 25% penalty will be added for payments received after due date.

The permit holder agrees to hold the City of Chicago harmless for any damage, relocation or replacement costs associated with damage, relocation or removal of private property caused by the City performing work in the public way.

Authority herein given and granted for a period of five (5) years from and after June 11, 2013.

Celeste's Flower Shop.

[O2013-6704]

Be It Ordained by the City Council of the City of Chicago:

SECTION 1. Permission and authority are hereby given and granted to Celeste's Flower Shop, upon the terms and subject to the conditions of this ordinance to maintain and use one (1) sign projecting over the public right-of-way attached to its premises known as 3921 West Fullerton Avenue. Said sign structure measures as follows: along West Fullerton Avenue, at eight (8) feet in length, four (4) feet in height and ten (10) feet above grade level. The location of said privilege shall be as shown on print(s) kept on file with the Department of Business Affairs and Consumer Protection and the Office of the City Clerk. Said privilege shall be constructed in accordance with plans and specifications approved by the Department of Transportation (Division of Project Development) and the Zoning Department -- Signs.

This grant of privilege in the public way shall be subject to the provisions of Section 10-28-015 and all other required provisions of the Municipal Code of Chicago.

The grantee shall pay to the City of Chicago as compensation for the privilege Number 1097190 herein granted the sum of Three Hundred and no/100 Dollars ($300.00) per annum, in advance.

A 25% penalty will be added for payments received after due date.

The permit holder agrees to hold the City of Chicago harmless for any damage, relocation or replacement costs associated with damage, relocation or removal of private property caused by the City performing work in the public way.

Authority herein given and granted for a period of five (5) years from and after date of passage.

Central Lakeview Merchants Association.
(844 W. Addison St.)

[O2013-7378]

Be It Ordained by the City Council of the City of Chicago:

SECTION 1. Permission and authority are hereby given and granted to Central Lakeview Merchants Association, upon the terms and subject to the conditions of this ordinance, to construct, install, maintain and use two (2) bicycle racks on the public right-of-way adjacent to its premises known as 844 West Addison Street. Said bicycle racks at West Addison Street measure two (2) at five point five (5.5) feet in length and point one seven (.17) foot in width for a total of one point eight seven (1.87) square feet. The location of said privilege shall be as shown on print(s) kept on file with the Department of Business Affairs and Consumer Protection and the Office of the City Clerk. Said privilege shall be constructed in accordance with plans and specifications approved by the Department of Planning and Development and the Department of Transportation (Division of Project Development)

This grant of privilege in the public way shall be subject to the provisions of Section 10-28-015 and all other required provisions of the Municipal Code of Chicago.

The grantee shall pay to the City of Chicago as compensation for the privilege Number 1108494 herein granted the sum of Zero and no/100 Dollars ($0.00) per annum, in advance.

A 25% penalty will be added for payments received after due date.

The permit holder agrees to hold the City of Chicago harmless for any damage, relocation or replacement costs associated with damage, relocation or removal of private property caused by the City performing work in the public way.

Authority herein given and granted for a period of five (5) years from and after date of passage.

Central Lakeview Merchants Association.
(846 W. Addison St.)

[O2013-7385]

Be It Ordained by the City Council of the City of Chicago:

SECTION 1. Permission and authority are hereby given and granted to Central Lakeview Merchants Association, upon the terms and subject to the conditions of this ordinance, to construct, install, maintain and use one (1) statue on the public right-of-way adjacent to its premises known as 846 West Addison Street. Said statue at West Addison Street measures six point one six (6.16) feet in length and point six six (.66) foot in width for a total of four point zero seven (4.07) square feet. The location of said privilege shall be as shown on print(s) kept on file with the Department of Business Affairs and Consumer Protection and the Office of the City Clerk. Said privilege shall be constructed in accordance with plans and specifications approved by the Department of Planning and Development and the Department of Transportation (Division of Project Development).

This grant of privilege in the public way shall be subject to the provisions of Section 10-28-015 and all other required provisions of the Municipal Code of Chicago.

The grantee shall pay to the City of Chicago as compensation for the privilege Number 1102044 herein granted the sum of Four Hundred and no/100 Dollars ($400.00) per annum, in advance.

A 25% penalty will be added for payments received after due date.

The permit holder agrees to hold the City of Chicago harmless for any damage, relocation or replacement costs associated with damage, relocation or removal of private property caused by the City performing work in the public way.

Authority herein given and granted for a period of five (5) years from and after date of passage.

Central Lakeview Merchants Association.
(916 W. Diversey Pkwy.)

[O2013-7370]

Be It Ordained by the City Council of the City of Chicago:

SECTION 1. Permission and authority are hereby given and granted to Central Lakeview Merchants Association, upon the terms and subject to the conditions of this ordinance, to construct, install, maintain and use one (1) bicycle rack on the public right-of-way adjacent

to its premises known as 916 West Diversey Parkway. Said bicycle rack at West Diversey Parkway measures five point five (5.5) feet in length and point one seven (.17) foot in width for a total of point nine four (.94) square foot. The location of said privilege shall be as shown on print(s) kept on file with the Department of Business Affairs and Consumer Protection and the Office of the City Clerk. Said privilege shall be constructed in accordance with plans and specifications approved by the Department of Planning and Development and the Department of Transportation (Division of Project Development).

This grant of privilege in the public way shall be subject to the provisions of Section 10-28-015 and all other required provisions of the Municipal Code of Chicago.

The grantee shall pay to the City of Chicago as compensation for the privilege Number 1108489 herein granted the sum of Zero and no/100 Dollars ($0.00) per annum, in advance.

A 25% penalty will be added for payments received after due date.

The permit holder agrees to hold the City of Chicago harmless for any damage, relocation or replacement costs associated with damage, relocation or removal of private property caused by the City performing work in the public way.

Authority herein given and granted for a period of five (5) years from and after date of passage.

Central Lakeview Merchants Association.
(936 W. Diversey Pkwy.)

[O2013-7376]

Be It Ordained by the City Council of the City of Chicago:

SECTION 1. Permission and authority are hereby given and granted to Central Lakeview Merchants Association, upon the terms and subject to the conditions of this ordinance to construct, install, maintain and use one (1) bicycle rack on the public right-of-way adjacent to its premises known as 936 West Diversey Parkway. Said bicycle rack at West Diversey Parkway measures five point five (5.5) feet in length and point one seven (.17) foot in width for a total of point nine four (.94) square foot. The location of said privilege shall be as shown on print(s) kept on file with the Department of Business Affairs and Consumer Protection and the Office of the City Clerk. Said privilege shall be constructed in accordance with plans and specifications approved by the Department of Planning and Development and the Department of Transportation (Division of Project Development).

This grant of privilege in the public way shall be subject to the provisions of Section 10-28-015 and all other required provisions of the Municipal Code of Chicago.

The grantee shall pay to the City of Chicago as compensation for the privilege Number 1108493 herein granted the sum of Zero and no/100 Dollars ($0.00) per annum, in advance.

A 25% penalty will be added for payments received after due date.

The permit holder agrees to hold the City of Chicago harmless for any damage, relocation or replacement costs associated with damage, relocation or removal of private property caused by the City performing work in the public way.

Authority herein given and granted for a period of five (5) years from and after date of passage.

Central Lakeview Merchants Association.
(954 W. Diversey Pkwy.)

[O2013-7374]

Be It Ordained by the City Council of the City of Chicago:

SECTION 1. Permission and authority are hereby given and granted to Central Lakeview Merchants Association, upon the terms and subject to the conditions of this ordinance, to maintain and use, as now constructed, one (1) bicycle rack on the public right-of-way adjacent to its premises known as 954 West Diversey Parkway. Said bicycle rack at West Diversey Parkway measures five point five (5.5) feet in length and point one seven (.17) foot in width for a total of point nine four (.94) square foot. The location of said privilege shall be as shown on print(s) kept on file with the Department of Business Affairs and Consumer Protection and the Office of the City Clerk. Said privilege shall be constructed in accordance with plans and specifications approved by the Department of Planning and Development and the Department of Transportation (Division of Project Development).

This grant of privilege in the public way shall be subject to the provisions of Section 10-28-015 and all other required provisions of the Municipal Code of Chicago.

The grantee shall pay to the City of Chicago as compensation for the privilege Number 1108490 herein granted the sum of Zero and no/100 Dollars ($0.00) per annum, in advance.

A 25% penalty will be added for payments received after due date.

The permit holder agrees to hold the City of Chicago harmless for any damage, relocation or replacement costs associated with damage, relocation or removal of private property caused by the City performing work in the public way.

Authority herein given and granted for a period of five (5) years from and after date of passage.

Central Lakeview Merchants Association.
(1009 W. Irving Park Rd.)

[O2013-7380]

Be It Ordained by the City Council of the City of Chicago:

SECTION 1. Permission and authority are hereby given and granted to Central Lakeview Merchants Association, upon the terms and subject to the conditions of this ordinance, to construct, install, maintain and use one (1) planter on the public right-of-way for beautification purposes adjacent to its premises known as 1009 West Irving Park Road. Said planter at West Irving Park Road measures one (1) foot in length and three (3) feet in width for a total of three (3) square feet. Grantee must allow the required clear and unobstructed space for pedestrian passage at all times per rules and regulations approved by the Department of Transportation. The location of said privilege shall be as shown on print(s) kept on file with the Department of Business Affairs and Consumer Protection and the Office of the City Clerk. Said privilege shall be constructed in accordance with plans and specifications approved by the Department of Planning and Development and the Department of Transportation (Division of Project Development).

This grant of privilege in the public way shall be subject to the provisions of Section 10-28-015 and all other required provisions of the Municipal Code of Chicago.

The grantee shall pay to the City of Chicago as compensation for the privilege Number 1107139 herein granted the sum of Zero and no/100 Dollars ($0.00) per annum, in advance.

A 25% penalty will be added for payments received after due date.

The permit holder agrees to hold the City of Chicago harmless for any damage, relocation or replacement costs associated with damage, relocation or removal of private property caused by the City performing work in the public way.

Authority herein given and granted for a period of five (5) years from and after date of passage.

Central Lakeview Merchants Association.
(1017 W. Irving Park Rd.)

[O2013-7384]

Be It Ordained by the City Council of the City of Chicago:

SECTION 1. Permission and authority are hereby given and granted to Central Lakeview Merchants Association, upon the terms and subject to the conditions of this ordinance, to construct, install, maintain and use one (1) planter on the public right-of-way for beautification purposes adjacent to its premises known as 1017 West Irving Park Road. Said planter at West Irving Park Road measures one (1) foot in length and three (3) feet in width for a total of three (3) square feet. Grantee must allow the required clear and unobstructed space for pedestrian passage at all times per rules and regulations approved by the Department of Transportation. The location of said privilege shall be as shown on print(s) kept on file with the Department of Business Affairs and Consumer Protection and the Office of the City Clerk. Said privilege shall be constructed in accordance with plans and specifications approved by the Department of Planning and Development and the Department of Transportation (Division of Project Development).

This grant of privilege in the public way shall be subject to the provisions of Section 10-28-015 and all other required provisions of the Municipal Code of Chicago.

The grantee shall pay to the City of Chicago as compensation for the privilege Number 1107143 herein granted the sum of Zero and no/100 Dollars ($0.00) per annum, in advance.

A 25% penalty will be added for payments received after due date.

The permit holder agrees to hold the City of Chicago harmless for any damage, relocation or replacement costs associated with damage, relocation or removal of private property caused by the City performing work in the public way.

Authority herein given and granted for a period of five (5) years from and after date of passage.

Central Lakeview Merchants Association.
(2040 W. Roscoe St.)

[O2013-6735]

Be It Ordained by the City Council of the City of Chicago:

SECTION 1. Permission and authority are hereby given and granted to Central Lakeview Merchants Association, upon the terms and subject to the conditions of this ordinance, to

construct, install, maintain and use one (1) bicycle rack on the public right-of-way adjacent to its premises known as 2040 West Roscoe Street. Said bicycle rack at West Roscoe Street measures five point five (5.5) feet in length and point one seven (.17) foot in width for a total of point nine four (.94) square foot. The location of said privilege shall be as shown on print(s) kept on file with the Department of Business Affairs and Consumer Protection and the Office of the City Clerk. Said privilege shall be constructed in accordance with plans and specifications approved by the Department of Planning and Development and the Department of Transportation (Division of Project Development)

This grant of privilege in the public way shall be subject to the provisions of Section 10-28-015 and all other required provisions of the Municipal Code of Chicago.

The grantee shall pay to the City of Chicago as compensation for the privilege Number 1108272 herein granted the sum of Zero and no/100 Dollars ($0.00) per annum, in advance.

A 25% penalty will be added for payments received after due date.

The permit holder agrees to hold the City of Chicago harmless for any damage, relocation or replacement costs associated with damage, relocation or removal of private property caused by the City performing work in the public way.

Authority herein given and granted for a period of five (5) years from and after date of passage.

Central Lakeview Merchants Association.
(3944 N. Sheridan Rd.)

[O2013-7386]

Be It Ordained by the City Council of the City of Chicago:

SECTION 1. Permission and authority are hereby given and granted to Central Lakeview Merchants Association, upon the terms and subject to the conditions of this ordinance, to construct, install, maintain and use one (1) trash container on the public right-of-way adjacent to its premises known as 3944 North Sheridan Road. Said trash container at North Sheridan Road measures one (1) foot in length and two point two five (2.25) feet in width for a total of two point two five (2.25) square feet. The location of said privilege shall be as shown on print(s) kept on file with the Department of Business Affairs and Consumer Protection and the Office of the City Clerk. Said privilege shall be constructed in accordance with plans and specifications approved by the Department of Transportation (Division of Project Development).

This grant of privilege in the public way shall be subject to the provisions of Section 10-28-015 and all other required provisions of the Municipal Code of Chicago.

The grantee shall pay to the City of Chicago as compensation for the privilege Number 1107827 herein granted the sum of Seventy-five and no/100 Dollars ($75.00) per annum, in advance.

A 25% penalty will be added for payments received after due date.

The permit holder agrees to hold the City of Chicago harmless for any damage, relocation or replacement costs associated with damage, relocation or removal of private property caused by the City performing work in the public way.

Authority herein given and granted for a period of five (5) years from and after date of passage.

Cheetah Gym.
(Light Fixtures)

[O2013-6738]

Be It Ordained by the City Council of the City of Chicago:

SECTION 1. Permission and authority are hereby given and granted to Cheetah Gym, upon the terms and subject to the conditions of this ordinance, to maintain and use, as now constructed, six (6) light fixtures projecting over the public right-of-way adjacent to its premises known as 1934 West North Avenue. Said light fixtures at West North Avenue measure four (4) at two point three three (2.33) feet in length, one (1) foot in width and seventeen (17) feet above grade level. Said light fixtures at North Winchester Avenue measure two (2) at point eight three (.83) foot in length, one (1) foot in width and seventeen (17) feet above grade level. The location of said privilege shall be as shown on print(s) kept on file with the Department of Business Affairs and Consumer Protection and the Office of the City Clerk. Said privilege shall be constructed in accordance with plans and specifications approved by the Department of Transportation (Division of Project Development).

This grant of privilege in the public way shall be subject to the provisions of Section 10-28-015 and all other required provisions of the Municipal Code of Chicago.

The grantee shall pay to the City of Chicago as compensation for the privilege Number 1107765 herein granted the sum of One Hundred and no/100 Dollars ($100.00) per annum, in advance.

A 25% penalty will be added for payments received after due date.

The permit holder agrees to hold the City of Chicago harmless for any damage, relocation or replacement costs associated with damage, relocation or removal of private property caused by the City performing work in the public way.

Authority herein given and granted for a period of five (5) years from and after June 11, 2013.

Cheetah Gym.
(Security Cameras)

[O2013-6740]

Be It Ordained by the City Council of the City of Chicago:

SECTION 1. Permission and authority are hereby given and granted to Cheetah Gym, upon the terms and subject to the conditions of this ordinance, to maintain and use, as now constructed, three (3) security cameras projecting over the public right-of-way for security purposes adjacent to its premises known as 1934 West North Avenue. Said security camera at West North Avenue measures one (1) at point eight three (.83) foot in length, point five (.5) foot in width and sixteen point five (16.5) feet above grade level. Said security cameras at North Winchester Avenue measure two (2) at point eight three (.83) foot in length, point five (.5) foot in width and sixteen point five (16.5) feet above grade level. The location of said privilege shall be as shown on print(s) kept on file with the Department of Business Affairs and Consumer Protection and the Office of the City Clerk. Said privilege shall be constructed in accordance with plans and specifications approved by the Department of Planning and Development and the Department of Transportation (Division of Project Development).

This grant of privilege in the public way shall be subject to the provisions of Section 10-28-015 and all other required provisions of the Municipal Code of Chicago.

The grantee shall pay to the City of Chicago as compensation for the privilege Number 1107767 herein granted the sum of Zero and no/100 Dollars ($0.00) per annum, in advance.

A 25% penalty will be added for payments received after due date.

The permit holder agrees to hold the City of Chicago harmless for any damage, relocation or replacement costs associated with damage, relocation or removal of private property caused by the City performing work in the public way.

Authority herein given and granted for a period of five (5) years from and after June 11, 2013.

Chicago Avenue Foods.

[O2013-6853]

Be It Ordained by the City Council of the City of Chicago:

SECTION 1. Permission and authority are hereby given and granted to Chicago Avenue Foods, upon the terms and subject to the conditions of this ordinance, to maintain and use one (1) sign projecting over the public right-of-way attached to its premises known as 5142 West Chicago Avenue. Said sign structure measures as follows: along West Chicago Avenue, at six (6) feet in length, ten (10) feet in height and twelve (12) feet above grade level. The location of said privilege shall be as shown on print(s) kept on file with the Department of Business Affairs and Consumer Protection and the Office of the City Clerk. Said privilege shall be constructed in accordance with plans and specifications approved by the Department of Transportation (Division of Project Development) and the Zoning Department -- Signs.

This grant of privilege in the public way shall be subject to the provisions of Section 10-28-015 and all other required provisions of the Municipal Code of Chicago.

The grantee shall pay to the City of Chicago as compensation for the privilege Number 1105381 herein granted the sum of Three Hundred and no/100 Dollars ($300.00) per annum, in advance.

A 25% penalty will be added for payments received after due date.

The permit holder agrees to hold the City of Chicago harmless for any damage, relocation or replacement costs associated with damage, relocation or removal of private property caused by the City performing work in the public way.

Authority herein given and granted for a period of five (5) years from and after November 13, 2012.

Chicago Collision Center.

[O2013-6705]

Be It Ordained by the City Council of the City of Chicago:

SECTION 1. Permission and authority are hereby given and granted to Chicago Collision Center, upon the terms and subject to the conditions of this ordinance, to maintain and use one (1) sign projecting over the public right-of-way attached to its premises known as 3545 North Milwaukee Avenue. Said sign structure measures as follows: along North Milwaukee Avenue, at six (6) feet in length, ten (10) feet in height and ten (10) feet above grade level. The location of said privilege shall be as shown on print(s) kept on file with the

Department of Business Affairs and Consumer Protection and the Office of the City Clerk. Said privilege shall be constructed in accordance with plans and specifications approved by the Department of Transportation (Division of Project Development) and the Zoning Department -- Signs.

This grant of privilege in the public way shall be subject to the provisions of Section 10-28-015 and all other required provisions of the Municipal Code of Chicago.

The grantee shall pay to the City of Chicago as compensation for the privilege Number 1107640 herein granted the sum of Three Hundred and no/100 Dollars ($300.00) per annum, in advance.

A 25% penalty will be added for payments received after due date.

The permit holder agrees to hold the City of Chicago harmless for any damage, relocation or replacement costs associated with damage, relocation or removal of private property caused by the City performing work in the public way.

Authority herein given and granted for a period of five (5) years from and after May 14, 2013.

Chicago Dollar Market.

[O2013-7454]

Be It Ordained by the City Council of the City of Chicago:

SECTION 1. Permission and authority are hereby given and granted to Chicago Dollar Market, upon the terms and subject to the conditions of this ordinance, to maintain and use one (1) sign projecting over the public right-of-way attached to its premises known as 2343 West Irving Park Road. Said sign structure measures as follows: along West Irving Park Road, at nine (9) feet in length, four (4) feet in height and fourteen (14) feet above grade level. The location of said privilege shall be as shown on print(s) kept on file with the Department of Business Affairs and Consumer Protection and the Office of the City Clerk. Said privilege shall be constructed in accordance with plans and specifications approved by the Department of Transportation (Division of Project Development) and the Zoning Department -- Signs.

This grant of privilege in the public way shall be subject to the provisions of Section 10-28-015 and all other required provisions of the Municipal Code of Chicago.

The grantee shall pay to the City of Chicago as compensation for the privilege Number 1103469 herein granted the sum of Three Hundred and no/100 Dollars ($300.00) per annum, in advance.

A 25% penalty will be added for payments received after due date.

The permit holder agrees to hold the City of Chicago harmless for any damage, relocation or replacement costs associated with damage, relocation or removal of private property caused by the City performing work in the public way.

Authority herein given and granted for a period of five (5) years from and after October 31, 2012.

Chicago Hilton & Towers.

[O2013-6448]

Be It Ordained by the City Council of the City of Chicago:

SECTION 1. Permission and authority are hereby given and granted to Chicago Hilton & Towers, upon the terms and subject to the conditions of this ordinance, to maintain and use, as now constructed, two (2) kiosks on the public right-of-way adjacent to its premises known as 720 South Michigan Avenue. Said kiosk at South Michigan Avenue and East Balbo Avenue measures one (1) at three point one six (3.16) feet in length and one point seven five (1.75) feet in width for a total of five point five three (5.53) square feet. Said kiosk at East Balbo Avenue and South Wabash Avenue measures one (1) at three point one six (3.16) feet in length and one point seven five (1.75) feet in width for a total of five point five three (5.53) square feet. The location of said privilege shall be as shown on print(s) kept on file with the Department of Business Affairs and Consumer Protection and the Office of the City Clerk. Said privilege shall be constructed in accordance with plans and specifications approved by the Department of Transportation (Division of Project Development) and the Zoning Department -- Signs.

This grant of privilege in the public way shall be subject to the provisions of Section 10-28-015 and all other required provisions of the Municipal Code of Chicago.

The grantee shall pay to the City of Chicago as compensation for the privilege Number 1107105 herein granted the sum of Eight Hundred and no/100 Dollars ($800.00) per annum, in advance.

A 25% penalty will be added for payments received after due date.

The permit holder agrees to hold the City of Chicago harmless for any damage, relocation or replacement costs associated with damage, relocation or removal of private property caused by the City performing work in the public way.

Authority herein given and granted for a period of five (5) years from and after June 11, 2013.

Chicago Marriott Downtown.
(Flagpoles)

[O2013-7165]

Be It Ordained by the City Council of the City of Chicago:

SECTION 1. Permission and authority are hereby given and granted to Chicago Marriott Downtown, upon the terms and subject to the conditions of this ordinance, to maintain and use, as now constructed, three (3) flagpoles projecting over the public right-of-way adjacent to its premises known as 540 North Michigan Avenue. Said flagpoles at North Michigan Avenue measure three (3) at ten (10) feet in length and point three three (.33) foot in width for a total of nine point nine (9.9) square feet. The location of said privilege shall be as shown on print(s) kept on file with the Department of Business Affairs and Consumer Protection and the Office of the City Clerk. Said privilege shall be constructed in accordance with plans and specifications approved by the Department of Transportation (Division of Project Development)

This grant of privilege in the public way shall be subject to the provisions of Section 10-28-015 and all other required provisions of the Municipal Code of Chicago.

The grantee shall pay to the City of Chicago as compensation for the privilege Number 1108056 herein granted the sum of Two Hundred Twenty-five and no/100 Dollars ($225.00) per annum, in advance.

A 25% penalty will be added for payments received after due date.

The permit holder agrees to hold the City of Chicago harmless for any damage, relocation or replacement costs associated with damage, relocation or removal of private property caused by the City performing work in the public way.

Authority herein given and granted for a period of five (5) years from and after June 11, 2013.

Chicago Marriott Downtown.
(Sign)
(Privilege Number 1108057)

[O2013-7166]

Be It Ordained by the City Council of the City of Chicago:

SECTION 1. Permission and authority are hereby given and granted to Chicago Marriott Downtown, upon the terms and subject to the conditions of this ordinance, to

maintain and use one (1) sign projecting over the public right-of-way attached to its premises known as 540 North Michigan Avenue. Said sign structure measures as follows: along North Michigan Avenue, at ten point four two (10.42) feet in length, three point seven five (3.75) feet in height and eighteen (18) feet above grade level. The location of said privilege shall be as shown on print(s) kept on file with the Department of Business Affairs and Consumer Protection and the Office of the City Clerk. Said privilege shall be constructed in accordance with plans and specifications approved by the Department of Transportation (Division of Project Development) and the Zoning Department -- Signs.

This grant of privilege in the public way shall be subject to the provisions of Section 10-28-015 and all other required provisions of the Municipal Code of Chicago.

The grantee shall pay to the City of Chicago as compensation for the privilege Number 1108057 herein granted the sum of Three Hundred and no/100 Dollars ($300.00) per annum, in advance.

A 25% penalty will be added for payments received after due date.

The permit holder agrees to hold the City of Chicago harmless for any damage, relocation or replacement costs associated with damage, relocation or removal of private property caused by the City performing work in the public way.

Authority herein given and granted for a period of five (5) years from and after June 11, 2013.

Chicago Marriott Downtown.
(Sign)
(Privilege Number 1108062)

[O2013-7167]

Be It Ordained by the City Council of the City of Chicago:

SECTION 1. Permission and authority are hereby given and granted to Chicago Marriott Downtown, upon the terms and subject to the conditions of this ordinance, to maintain and use one (1) sign projecting over the public right-of-way attached to its premises known as 540 North Michigan Avenue. Said sign structure measures as follows: along North Michigan Avenue, at ten point four two (10.42) feet in length, three point seven five (3.75) feet in height and eighteen (18) feet above grade level. The location of said privilege shall be as shown on print(s) kept on file with the Department of Business Affairs and Consumer Protection and the Office of the City Clerk. Said privilege shall be constructed in accordance with plans and specifications approved by the Department of Transportation (Division of Project Development) and the Zoning Department -- Signs.

This grant of privilege in the public way shall be subject to the provisions of Section 10-28-015 and all other required provisions of the Municipal Code of Chicago.

The grantee shall pay to the City of Chicago as compensation for the privilege Number 1108062 herein granted the sum of Three Hundred and no/100 Dollars ($300.00) per annum, in advance.

A 25% penalty will be added for payments received after due date.

The permit holder agrees to hold the City of Chicago harmless for any damage, relocation or replacement costs associated with damage, relocation or removal of private property caused by the City performing work in the public way.

Authority herein given and granted for a period of five (5) years from and after June 11, 2013.

Chicago's Leading Lady.

[O2013-7168]

Be It Ordained by the City Council of the City of Chicago:

SECTION 1. Permission and authority are hereby given and granted to Chicago's Leading Lady, upon the terms and subject to the conditions of this ordinance, to construct, install, maintain and use one (1) booth on the public right-of-way adjacent to its premises known as 112 East Wacker Drive. Said booth at East Wacker Drive and North Michigan Avenue measures two point one seven (2.17) feet in length and two point one seven (2.17) feet in width for a total of four point seven one (4.71) square feet. The location of said privilege shall be as shown on print(s) kept on file with the Department of Business Affairs and Consumer Protection and the Office of the City Clerk. Said privilege shall be constructed in accordance with plans and specifications approved by the Department of Transportation (Division of Project Development).

This grant of privilege in the public way shall be subject to the provisions of Section 10-28-015 and all other required provisions of the Municipal Code of Chicago.

The grantee shall pay to the City of Chicago as compensation for the privilege Number 1107498 herein granted the sum of Four Hundred and no/100 Dollars ($400.00) per annum, in advance.

A 25% penalty will be added for payments received after due date.

The permit holder agrees to hold the City of Chicago harmless for any damage, relocation or replacement costs associated with damage, relocation or removal of private property caused by the City performing work in the public way.

Authority herein given and granted for a period of five (5) years from and after date of passage.

Chicago's Pizza.

[O2013-6742]

Be It Ordained by the City Council of the City of Chicago:

SECTION 1. Permission and authority are hereby given and granted to Chicago's Pizza, upon the terms and subject to the conditions of this ordinance, to maintain and use, as now constructed, two (2) flagpoles projecting over the public right-of-way adjacent to its premises known as 3114 North Lincoln Avenue. Said flagpole at North Lincoln Avenue measures one (1) at point one seven (.17) foot in length and three point eight three (3.83) feet in width for a total of point six five (.65) square foot. Said flagpole at North Lincoln Avenue measures one (1) at point one seven (.17) foot in length and three point eight three (3.83) feet in width for a total of point six five (.65) square foot. The location of said privilege shall be as shown on print(s) kept on file with the Department of Business Affairs and Consumer Protection and the Office of the City Clerk. Said privilege shall be constructed in accordance with plans and specifications approved by the Department of Transportation (Division of Project Development).

This grant of privilege in the public way shall be subject to the provisions of Section 10-28-015 and all other required provisions of the Municipal Code of Chicago.

The grantee shall pay to the City of Chicago as compensation for the privilege Number 1108143 herein granted the sum of One Hundred Fifty and no/100 Dollars ($150.00) per annum, in advance.

A 25% penalty will be added for payments received after due date.

The permit holder agrees to hold the City of Chicago harmless for any damage, relocation or replacement costs associated with damage, relocation or removal of private property caused by the City performing work in the public way.

Authority herein given and granted for a period of five (5) years from and after July 9, 2013.

Children Campus, Inc.

[O2013-6936]

Be It Ordained by the City Council of the City of Chicago:

SECTION 1. Permission and authority are hereby given and granted to Children Campus, Inc., upon the terms and subject to the conditions of this ordinance, to maintain and use one (1) sign projecting over the public right-of-way attached to its premises known as 7250 West Touhy Avenue. Said sign structure measures as follows: along West Touhy Avenue, at six (6) feet in length, three (3) feet in height and ten point one seven (10.17) feet above grade level. The location of said privilege shall be as shown on print(s) kept on file with the Department of Business Affairs and Consumer Protection and the Office of the City Clerk. Said privilege shall be constructed in accordance with plans and specifications approved by the Department of Transportation (Division of Project Development) and the Zoning Department -- Signs.

This grant of privilege in the public way shall be subject to the provisions of Section 10-28-015 and all other required provisions of the Municipal Code of Chicago.

The grantee shall pay to the City of Chicago as compensation for the privilege Number 1107702 herein granted the sum of One Hundred and no/100 Dollars ($100.00) per annum, in advance.

A 25% penalty will be added for payments received after due date.

The permit holder agrees to hold the City of Chicago harmless for any damage, relocation or replacement costs associated with damage, relocation or removal of private property caused by the City performing work in the public way.

Authority herein given and granted for a period of five (5) years from and after July 9, 2013.

Chili's Grill & Bar.

[O2013-7178]

Be It Ordained by the City Council of the City of Chicago:

SECTION 1. Permission and authority are hereby given and granted to Chili's Grill & Bar, upon the terms and subject to the conditions of this ordinance, to maintain and use five (5) signs projecting over the public right-of-way attached to its premises known as 2 East Ontario Street. Said sign structures measure as follows: along East Ontario Street, one (1) at eight (8) feet in length, five point six (5.6) feet in height and ten point five (10.5) feet above

grade level, two (2) at six (6) feet in length, two point three three (2.33) feet in height and ten point five (10.5) feet above grade level, one (1) at three point six (3.6) feet in length, three (3) feet in height and ten point five (10.5) feet above grade level and one (1) at six point two (6.2) feet in length, three point four (3.4) feet in height and ten point five (10.5) feet above grade level. The location of said privilege shall be as shown on print(s) kept on file with the Department of Business Affairs and Consumer Protection and the Office of the City Clerk. Said privilege shall be constructed in accordance with plans and specifications approved by the Department of Transportation (Division of Project Development) and the Zoning Department -- Signs.

This grant of privilege in the public way shall be subject to the provisions of Section 10-28-015 and all other required provisions of the Municipal Code of Chicago.

The grantee shall pay to the City of Chicago as compensation for the privilege Number 1107602 herein granted the sum of Four Hundred Seventy-five and no/100 Dollars ($475.00) per annum, in advance.

A 25% penalty will be added for payments received after due date.

The permit holder agrees to hold the City of Chicago harmless for any damage, relocation or replacement costs associated with damage, relocation or removal of private property caused by the City performing work in the public way.

Authority herein given and granted for a period of five (5) years from and after June 11, 2013.

Chipotle Mexican Grill No. 1979.

[O2013-7097]

Be It Ordained by the City Council of the City of Chicago:

SECTION 1. Permission and authority are hereby given and granted to Chipotle Mexican Grill Number 1979, upon the terms and subject to the conditions of this ordinance, to maintain and use two (2) signs projecting over the public right-of-way attached to its premises known as 1522 East 53rd Street. Said sign structure measures as follows: along East 53rd Street, one (1) at point eight three (.83) foot in length, two point five (2.5) feet in height and nine (9) feet above grade level. Said sign structure measures as follows: along alley, one (1) at point eight three (.83) foot in length, two point five (2.5) feet in height and nine (9) feet above grade level. The location of said privilege shall be as shown on print(s) kept on file with the Department of Business Affairs and Consumer Protection and the Office of the City Clerk. Said privilege shall be constructed in accordance with plans and specifications approved by the Department of Transportation (Division of Project Development) and the Zoning Department -- Signs.

This grant of privilege in the public way shall be subject to the provisions of Section 10-28-015 and all other required provisions of the Municipal Code of Chicago.

The grantee shall pay to the City of Chicago as compensation for the privilege Number 1107715 herein granted the sum of One Hundred Seventy-five and no/100 Dollars ($175.00) per annum, in advance.

A 25% penalty will be added for payments received after due date.

The permit holder agrees to hold the City of Chicago harmless for any damage, relocation or replacement costs associated with damage, relocation or removal of private property caused by the City performing work in the public way.

Authority herein given and granted for a period of five (5) years from and after date of passage.

Chipotle Mexican Grill.
(1025 W. Belmont Ave.)

[O2013-7388]

Be It Ordained by the City Council of the City of Chicago:

SECTION 1. Permission and authority are hereby given and granted to Chipotle Mexican Grill, upon the terms and subject to the conditions of this ordinance, to maintain and use, as now constructed, eight (8) light fixtures projecting over the public right-of-way adjacent to its premises known as 1025 West Belmont Avenue. Said light fixtures at North Kenmore Avenue measure seven (7) at one (1) foot in length, one (1) foot in width and nine point three (9.3) feet above grade level and one (1) at point five (.5) foot in length, point five (.5) foot in width and nine point three (9.3) feet above grade level. The location of said privilege shall be as shown on print(s) kept on file with the Department of Business Affairs and Consumer Protection and the Office of the City Clerk. Said privilege shall be constructed in accordance with plans and specifications approved by the Department of Transportation (Division of Project Development).

This grant of privilege in the public way shall be subject to the provisions of Section 10-28-015 and all other required provisions of the Municipal Code of Chicago.

The grantee shall pay to the City of Chicago as compensation for the privilege Number 1107033 herein granted the sum of One Hundred Ten and no/100 Dollars ($110.00) per annum, in advance.

A 25% penalty will be added for payments received after due date.

The permit holder agrees to hold the City of Chicago harmless for any damage, relocation or replacement costs associated with damage, relocation or removal of private property caused by the City performing work in the public way.

Authority herein given and granted for a period of five (5) years from and after June 11, 2013.

Chipotle Mexican Grill.
(2256 N. Orchard St.)

[O2013-7276]

Be It Ordained by the City Council of the City of Chicago:

SECTION 1. Permission and authority are hereby given and granted to Chipotle Mexican Grill, upon the terms and subject to the conditions of this ordinance, to maintain and use, as now constructed, seventeen (17) light fixtures projecting over the public right-of-way adjacent to its premises known as 2256 North Orchard Street. Said light fixtures at North Orchard Street measure five (5) at point six six (.66) foot in length, one point three three (1.33) feet in width and thirteen point two (13.2) feet above grade level. Said light fixtures at North Orchard Street measure seven (7) at point six six (.66) foot in length, five (5) feet in width and thirteen point two (13.2) feet above grade level. Said light fixtures at West Belden Avenue measure five (5) at point six six (.66) foot in length, four point eight three (4.83) feet in width and thirteen point two (13.2) feet above grade level. The location of said privilege shall be as shown on print(s) kept on file with the Department of Business Affairs and Consumer Protection and the Office of the City Clerk. Said privilege shall be constructed in accordance with plans and specifications approved by the Department of Transportation (Division of Project Development).

This grant of privilege in the public way shall be subject to the provisions of Section 10-28-015 and all other required provisions of the Municipal Code of Chicago.

The grantee shall pay to the City of Chicago as compensation for the privilege Number 1107041 herein granted the sum of One Hundred Fifty-five and no/100 Dollars ($155.00) per annum, in advance.

A 25% penalty will be added for payments received after due date.

The permit holder agrees to hold the City of Chicago harmless for any damage, relocation or replacement costs associated with damage, relocation or removal of private property caused by the City performing work in the public way.

Authority herein given and granted for a period of five (5) years from and after June 11, 2013.

Chipotle Mexican Grill.
(1166 N. State St.)

[O2013-7180]

Be It Ordained by the City Council of the City of Chicago:

SECTION 1. Permission and authority are hereby given and granted to Chipotle Mexican Grill, upon the terms and subject to the conditions of this ordinance, to maintain and use, as now constructed, twenty-two (22) light fixtures projecting over the public right-of-way adjacent to its premises known as 1166 North State Street. Said light fixtures at North State Street measure sixteen (16) at point four one (.41) foot in length, point eight three (.83) foot in width and thirteen point seven five (13.75) feet above grade level. Said light fixtures at North State Street measure six (6) at point four one (.41) foot in length, point eight three (.83) foot in width and twenty point seven five (20.75) feet above grade level. The location of said privilege shall be as shown on print(s) kept on file with the Department of Business Affairs and Consumer Protection and the Office of the City Clerk. Said privilege shall be constructed in accordance with plans and specifications approved by the Department of Transportation (Division of Project Development).

This grant of privilege in the public way shall be subject to the provisions of Section 10-28-015 and all other required provisions of the Municipal Code of Chicago.

The grantee shall pay to the City of Chicago as compensation for the privilege Number 1107746 herein granted the sum of One Hundred Seventy-five and no/100 Dollars ($175.00) per annum, in advance.

A 25% penalty will be added for payments received after due date.

The permit holder agrees to hold the City of Chicago harmless for any damage, relocation or replacement costs associated with damage, relocation or removal of private property caused by the City performing work in the public way.

Authority herein given and granted for a period of five (5) years from and after July 30, 2013.

Chi-Town Dog House.

[O2013-6743]

Be It Ordained by the City Council of the City of Chicago:

SECTION 1. Permission and authority are hereby given and granted to Chi-Town Dog House, upon the terms and subject to the conditions of this ordinance, to maintain and

use one (1) sign projecting over the public right-of-way attached to its premises known as 2231 West Belmont Avenue. Said sign structure measures as follows: along West Belmont Avenue, at four (4) feet in length, six (6) feet in height and ten (10) feet above grade level. The location of said privilege shall be as shown on print(s) kept on file with the Department of Business Affairs and Consumer Protection and the Office of the City Clerk. Said privilege shall be constructed in accordance with plans and specifications approved by the Department of Transportation (Division of Project Development) and the Zoning Department -- Signs.

This grant of privilege in the public way shall be subject to the provisions of Section 10-28-015 and all other required provisions of the Municipal Code of Chicago.

The grantee shall pay to the City of Chicago as compensation for the privilege Number 1105395 herein granted the sum of One Hundred and no/100 Dollars ($100.00) per annum, in advance.

A 25% penalty will be added for payments received after due date.

The permit holder agrees to hold the City of Chicago harmless for any damage, relocation or replacement costs associated with damage, relocation or removal of private property caused by the City performing work in the public way.

Authority herein given and granted for a period of five (5) years from and after date of passage.

City Sports On Madison.

[O2013-6684]

Be It Ordained by the City Council of the City of Chicago:

SECTION 1. Permission and authority are hereby given and granted to City Sports on Madison, upon the terms and subject to the conditions of this ordinance, to maintain and use one (1) sign projecting over the public right-of-way attached to its premises known as 4034 West Madison Street. Said sign structure measures as follows: along West Madison Street, at eight (8) feet in length, four point one (4.1) feet in height and ten point six (10.6) feet above grade level. The location of said privilege shall be as shown on print(s) kept on file with the Department of Business Affairs and Consumer Protection and the Office of the City Clerk. Said privilege shall be constructed in accordance with plans and specifications approved by the Department of Transportation (Division of Project Development) and the Zoning Department -- Signs.

This grant of privilege in the public way shall be subject to the provisions of Section 10-28-015 and all other required provisions of the Municipal Code of Chicago.

The grantee shall pay to the City of Chicago as compensation for the privilege Number1107954 herein granted the sum of Three Hundred and no/100 Dollars ($300.00) per annum, in advance.

A 25% penalty will be added for payments received after due date.

The permit holder agrees to hold the City of Chicago harmless for any damage, relocation or replacement costs associated with damage, relocation or removal of private property caused by the City performing work in the public way.

Authority herein given and granted for a period of five (5) years from and after June 11, 2013.

City Sports On Madison II.

[O2013-6675]

Be It Ordained by the City Council of the City of Chicago:

SECTION 1. Permission and authority are hereby given and granted to City Sports on Madison II, upon the terms and subject to the conditions of this ordinance, to maintain and use two (2) signs projecting over the public right-of-way attached to its premises known as 4011 West Madison Street. Said sign structures measure as follows: along West Madison Street, one (1) at sixteen point six seven (16.67) feet in length, five (5) feet in height and eleven (11) feet above grade level and one (1) at twelve point three three (12.33) feet in length, five (5) feet in height and eleven (11) feet above grade level. The location of said privilege shall be as shown on print(s) kept on file with the Department of Business Affairs and Consumer Protection and the Office of the City Clerk. Said privilege shall be constructed in accordance with plans and specifications approved by the Department of Transportation (Division of Project Development) and the Zoning Department -- Signs.

This grant of privilege in the public way shall be subject to the provisions of Section 10-28-015 and all other required provisions of the Municipal Code of Chicago.

The grantee shall pay to the City of Chicago as compensation for the privilege Number 1107536 herein granted the sum of Six Hundred and no/100 Dollars ($600.00) per annum, in advance.

A 25% penalty will be added for payments received after due date.

The permit holder agrees to hold the City of Chicago harmless for any damage, relocation or replacement costs associated with damage, relocation or removal of private property caused by the City performing work in the public way.

Authority herein given and granted for a period of five (5) years from and after June 11, 2013.

Citywide Superslow River North, Inc.

[O2013-7182]

Be It Ordained by the City Council of the City of Chicago:

SECTION 1. Permission and authority are hereby given and granted to Citywide Superslow River North, Inc., upon the terms and subject to the conditions of this ordinance, to maintain and use one (1) sign projecting over the public right-of-way attached to its premises known as 414 North Orleans Street. Said sign structure measures as follows: along North Orleans Street, at two point six seven (2.67) feet in length, four (4) feet in height and twenty-four (24) feet above grade level. The location of said privilege shall be as shown on print(s) kept on file with the Department of Business Affairs and Consumer Protection and the Office of the City Clerk. Said privilege shall be constructed in accordance with plans and specifications approved by the Department of Transportation (Division of Project Development) and the Zoning Department -- Signs.

This grant of privilege in the public way shall be subject to the provisions of Section 10-28-015 and all other required provisions of the Municipal Code of Chicago.

The grantee shall pay to the City of Chicago as compensation for the privilege Number 1107973 herein granted the sum of One Hundred and no/100 Dollars ($100.00) per annum, in advance.

A 25% penalty will be added for payments received after due date.

The permit holder agrees to hold the City of Chicago harmless for any damage, relocation or replacement costs associated with damage, relocation or removal of private property caused by the City performing work in the public way.

Authority herein given and granted for a period of five (5) years from and after date of passage.

Clark-Diversey Currency Exchange.

[O2013-7278]

Be It Ordained by the City Council of the City of Chicago:

SECTION 1. Permission and authority are hereby given and granted to Clark-Diversey Currency Exchange, upon the terms and subject to the conditions of this ordinance, to maintain and use two (2) signs projecting over the public right-of-way attached to its premises known as 2735 North Clark Street. Said sign structures measure as follows: along North Clark Street, one (1) at six (6) feet in length, four (4) feet in height and fifteen (15) feet above

grade level and one (1) at forty (40) feet in length, four (4) feet in height and ten (10) feet above grade level. The location of said privilege shall be as shown on print(s) kept on file with the Department of Business Affairs and Consumer Protection and the Office of the City Clerk. Said privilege shall be constructed in accordance with plans and specifications approved by the Department of Transportation (Division of Project Development) and the Zoning Department -- Signs.

This grant of privilege in the public way shall be subject to the provisions of Section 10-28-015 and all other required provisions of the Municipal Code of Chicago.

The grantee shall pay to the City of Chicago as compensation for the privilege Number 1107425 herein granted the sum of Four Hundred and no/100 Dollars ($400.00) per annum, in advance.

A 25% penalty will be added for payments received after due date.

The permit holder agrees to hold the City of Chicago harmless for any damage, relocation or replacement costs associated with damage, relocation or removal of private property caused by the City performing work in the public way.

Authority herein given and granted for a period of five (5) years from and after June 11, 2013.

Classic Kids.

[O2013-7280]

Be It Ordained by the City Council of the City of Chicago:

SECTION 1. Permission and authority are hereby given and granted to Classic Kids, upon the terms and subject to the conditions of this ordinance, to maintain and use one (1) sign projecting over the public right-of-way attached to its premises known as 917 West Armitage Avenue. Said sign structure measures as follows: along West Armitage Avenue at four point four two (4.42) feet in length, three (3) feet in height and nine point five eight (9.58) feet above grade level. The location of said privilege shall be as shown on print(s) kept on file with the Department of Business Affairs and Consumer Protection and the Office of the City Clerk. Said privilege shall be constructed in accordance with plans and specifications approved by the Department of Transportation (Division of Project Development) and the Zoning Department -- Signs.

This grant of privilege in the public way shall be subject to the provisions of Section 10-28-015 and all other required provisions of the Municipal Code of Chicago.

The grantee shall pay to the City of Chicago as compensation for the privilege Number 1108473 herein granted the sum of One Hundred and no/100 Dollars ($100.00) per annum, in advance.

A 25% penalty will be added for payments received after due date.

The permit holder agrees to hold the City of Chicago harmless for any damage, relocation or replacement costs associated with damage, relocation or removal of private property caused by the City performing work in the public way.

Authority herein given and granted for a period of five (5) years from and after July 9, 2013.

Richard G. Cohn.

[O2013-7455]

Be It Ordained by the City Council of the City of Chicago:

SECTION 1. Permission and authority are hereby given and granted to Richard G. Cohn, upon the terms and subject to the conditions of this ordinance, to maintain and use, as now constructed, one (1) step on the public right-of-way adjacent to its premises known as 4157 North Claremont Avenue. Said step at North Claremont Avenue measures five point seven five (5.75) feet in length and three point five (3.5) feet in width for a total of twenty point one three (20.13) square feet. The location of said privilege shall be as shown on print(s) kept on file with the Department of Business Affairs and Consumer Protection and the Office of the City Clerk. Said privilege shall be constructed in accordance with plans and specifications approved by the Department of Transportation (Division of Project Development).

This grant of privilege in the public way shall be subject to the provisions of Section 10-28-015 and all other required provisions of the Municipal Code of Chicago.

The grantee shall pay to the City of Chicago as compensation for the privilege Number 1108457 herein granted the sum of Zero and no/100 Dollars ($0.00) per annum, in advance.

A 25% penalty will be added for payments received after due date.

The permit holder agrees to hold the City of Chicago harmless for any damage, relocation or replacement costs associated with damage, relocation or removal of private property caused by the City performing work in the public way.

Authority herein given and granted for a period of five (5) years from and after date of passage.

Columbia College.
(Fire Escapes)
(500 S. Wabash Ave.)

[O2013-6450]

Be It Ordained by the City Council of the City of Chicago:

SECTION 1. Permission and authority are hereby given and granted to Columbia College, upon the terms and subject to the conditions of this ordinance, to maintain and use, as now constructed, two (2) fire escapes projecting over the public right-of-way adjacent to its premises known as 500 South Wabash Avenue. Said fire escapes at South Wabash Avenue measure two (2) at nineteen (19) feet in length and five point nine one (5.91) feet in width for a total of two hundred twenty-four point five eight (224.58) square feet. The location of said privilege shall be as shown on print(s) kept on file with the Department of Business Affairs and Consumer Protection and the Office of the City Clerk. Said privilege shall be constructed in accordance with plans and specifications approved by the Department of Transportation (Division of Project Development).

This grant of privilege in the public way shall be subject to the provisions of Section 10-28-015 and all other required provisions of the Municipal Code of Chicago.

The grantee shall pay to the City of Chicago as compensation for the privilege Number 1107415 herein granted the sum of Eight Hundred and no/100 Dollars ($800.00) per annum, in advance.

A 25% penalty will be added for payments received after due date.

The permit holder agrees to hold the City of Chicago harmless for any damage, relocation or replacement costs associated with damage, relocation or removal of private property caused by the City performing work in the public way.

Authority herein given and granted for a period of five (5) years from and after June 11, 2013.

Columbia College.
(Fire Escapes)
(1104 S. Wabash Ave.)

[O2013-6451]

Be It Ordained by the City Council of the City of Chicago:

SECTION 1. Permission and authority are hereby given and granted to Columbia College,

upon the terms and subject to the conditions of this ordinance, to maintain and use, as now constructed, two (2) fire escapes projecting over the public right-of-way adjacent to its premises known as 1104 South Wabash Avenue. Said fire escapes at East 11th Street measure two (2) at eighteen point one six (18.16) feet in length and five point nine one (5.91) feet in width for a total of two hundred fourteen point six five (214.65) square feet. The location of said privilege shall be as shown on print(s) kept on file with the Department of Business Affairs and Consumer Protection and the Office of the City Clerk. Said privilege shall be constructed in accordance with plans and specifications approved by the Department of Transportation (Division of Project Development).

This grant of privilege in the public way shall be subject to the provisions of Section 10-28-015 and all other required provisions of the Municipal Code of Chicago.

The grantee shall pay to the City of Chicago as compensation for the privilege Number 1107413 herein granted the sum of Eight Hundred and no/100 Dollars ($800.00) per annum, in advance.

A 25% penalty will be added for payments received after due date.

The permit holder agrees to hold the City of Chicago harmless for any damage, relocation or replacement costs associated with damage, relocation or removal of private property caused by the City performing work in the public way.

Authority herein given and granted for a period of five (5) years from and after June 11, 2013.

Columbia College.
(Flagpoles)

[O2013-6452]

Be It Ordained by the City Council of the City of Chicago:

SECTION 1. Permission and authority are hereby given and granted to Columbia College, upon the terms and subject to the conditions of this ordinance, to maintain and use, as now constructed, two (2) flagpoles projecting over the public right-of-way adjacent to its premises known as 1014 South Michigan Avenue. Said flagpole at South Michigan Avenue measures one (1) at ten (10) feet in length and point eight three (.83) foot in width for a total of eight point three (8.3) square feet. Said flagpole at East 10th Street measures one (1) at ten (10) feet in length and point eight three (.83) foot in width for a total of eight point three (8.3) square feet. The location of said privilege shall be as shown on print(s) kept on file with the Department of Business Affairs and Consumer Protection and the Office of the City Clerk. Said privilege shall be constructed in accordance with plans and specifications approved by the Department of Transportation (Division of Project Development).

This grant of privilege in the public way shall be subject to the provisions of Section 10-28-015 and all other required provisions of the Municipal Code of Chicago.

The grantee shall pay to the City of Chicago as compensation for the privilege Number 1107810 herein granted the sum of One Hundred Fifty and no/100 Dollars ($150.00) per annum, in advance.

A 25% penalty will be added for payments received after due date.

The permit holder agrees to hold the City of Chicago harmless for any damage, relocation or replacement costs associated with damage, relocation or removal of private property caused by the City performing work in the public way.

Authority herein given and granted for a period of five (5) years from and after July 9, 2013.

Columbia College.
(Light Fixtures)

[O2013-6453]

Be It Ordained by the City Council of the City of Chicago:

SECTION 1. Permission and authority are hereby given and granted to Columbia College, upon the terms and subject to the conditions of this ordinance, to maintain and use, as now constructed, fourteen (14) light fixtures projecting over the public right-of-way adjacent to its premises known as 1104 South Wabash Avenue. Said light fixtures at South Wabash Avenue measure seven (7) at one point four one (1.41) feet in length, one point four one (1.41) feet in width and sixteen (16) feet above grade level. Said light fixtures at East 11th Street measure seven (7) at one point four one (1.41) feet in length, one point four one (1.41) feet in width and sixteen (16) feet above grade level. The location of said privilege shall be as shown on print(s) kept on file with the Department of Business Affairs and Consumer Protection and the Office of the City Clerk. Said privilege shall be constructed in accordance with plans and specifications approved by the Department of Transportation (Division of Project Development).

This grant of privilege in the public way shall be subject to the provisions of Section 10-28-015 and all other required provisions of the Municipal Code of Chicago.

The grantee shall pay to the City of Chicago as compensation for the privilege Number 1107411 herein granted the sum of One Hundred Forty and no/100 Dollars ($140.00) per annum, in advance.

A 25% penalty will be added for payments received after due date.

The permit holder agrees to hold the City of Chicago harmless for any damage, relocation or replacement costs associated with damage, relocation or removal of private property caused by the City performing work in the public way.

Authority herein given and granted for a period of five (5) years from and after June 11, 2013.

Columbia College Chicago.

[O2013-6454]

Be It Ordained by the City Council of the City of Chicago:

SECTION 1. Permission and authority are hereby given and granted to Columbia College Chicago, upon the terms and subject to the conditions of this ordinance, to maintain and use, as now constructed, two (2) flagpoles projecting over the public right-of-way adjacent to its premises known as 72 East 11th Street. Said flagpoles at East 11th Street measure two (2) at ten (10) feet in length and point eight three (.83) foot in width for a total of sixteen point six (16.6) square feet. The location of said privilege shall be as shown on print(s) kept on file with the Department of Business Affairs and Consumer Protection and the Office of the City Clerk. Said privilege shall be constructed in accordance with plans and specifications approved by the Department of Transportation (Division of Project Development).

This grant of privilege in the public way shall be subject to the provisions of Section 10-28-015 and all other required provisions of the Municipal Code of Chicago.

The grantee shall pay to the City of Chicago as compensation for the privilege Number 1107808 herein granted the sum of One Hundred Fifty and no/100 Dollars ($150.00) per annum, in advance.

A 25% penalty will be added for payments received after due date.

The permit holder agrees to hold the City of Chicago harmless for any damage, relocation or replacement costs associated with damage, relocation or removal of private property caused by the City performing work in the public way.

Authority herein given and granted for a period of five (5) years from and after July 9, 2013.

Comedysportz Of Chicago, IL.

[O2013-7390]

Be It Ordained by the City Council of the City of Chicago:

SECTION 1. Permission and authority are hereby given and granted to Comedysportz of Chicago, IL, upon the terms and subject to the conditions of this ordinance, to maintain and use one (1) sign projecting over the public right-of-way attached to its premises known as 929 West Belmont Avenue. Said sign structure measures as follows: along West Belmont Avenue, at seven (7) feet in length, four (4) feet in height and fourteen point five (14.5) feet above grade level. The location of said privilege shall be as shown on print(s) kept on file with the Department of Business Affairs and Consumer Protection and the Office of the City Clerk. Said privilege shall be constructed in accordance with plans and specifications approved by the Department of Transportation (Division of Project Development) and the Zoning Department -- Signs.

This grant of privilege in the public way shall be subject to the provisions of Section 10-28-015 and all other required provisions of the Municipal Code of Chicago.

The grantee shall pay to the City of Chicago as compensation for the privilege Number 1108200 herein granted the sum of Three Hundred and no/100 Dollars ($300.00) per annum, in advance.

A 25% penalty will be added for payments received after due date.

The permit holder agrees to hold the City of Chicago harmless for any damage, relocation or replacement costs associated with damage, relocation or removal of private property caused by the City performing work in the public way.

Authority herein given and granted for a period of five (5) years from and after July 30, 2013.

Congress Plaza Hotel.
(Light Fixtures)

[O2013-6456]

Be It Ordained by the City Council of the City of Chicago:

SECTION 1. Permission and authority are hereby given and granted to Congress Plaza Hotel, upon the terms and subject to the conditions of this ordinance, to maintain and use, as now constructed, thirty-four (34) light fixtures projecting over the public right-of-way adjacent to its premises known as 520 South Michigan Avenue. Said light fixtures at

South Michigan Avenue measure twenty-six (26) at point seven five (.75) foot in length, point seven five (.75) foot in width and twenty (20) feet above grade level and eight (8) at eight (8) feet in length, point five (.5) foot in width and twenty (20) feet above grade level. The location of said privilege shall be as shown on print(s) kept on file with the Department of Business Affairs and Consumer Protection and the Office of the City Clerk. Said privilege shall be constructed in accordance with plans and specifications approved by the Department of Transportation (Division of Project Development).

This grant of privilege in the public way shall be subject to the provisions of Section 10-28-015 and all other required provisions of the Municipal Code of Chicago.

The grantee shall pay to the City of Chicago as compensation for the privilege Number 1106100 herein granted the sum of One Hundred Seventy-five and no/100 Dollars ($175.00) per annum, in advance.

A 25% penalty will be added for payments received after due date.

The permit holder agrees to hold the City of Chicago harmless for any damage, relocation or replacement costs associated with damage, relocation or removal of private property caused by the City performing work in the public way.

Authority herein given and granted for a period of five (5) years from and after April 9, 2013.

Congress Plaza Hotel.
(Signs)

[O2013-6455]

Be It Ordained by the City Council of the City of Chicago:

SECTION 1. Permission and authority are hereby given and granted to Congress Plaza Hotel, upon the terms and subject to the conditions of this ordinance, to maintain and use two (2) signs projecting over the public right-of-way attached to its premises known as 520 South Michigan Avenue. Said sign structures measure as follows: along South Michigan Avenue, one (1) at twenty-seven (27) feet in length, three point eight three (3.83) feet in height and twenty-five point two five (25.25) feet above grade level and one (1) at one hundred point two five (100.25) feet in length, ten (10) feet in height and one hundred fifty (150) feet above grade level. The location of said privilege shall be as shown on print(s) kept on file with the Department of Business Affairs and Consumer Protection and the Office of the City Clerk. Said privilege shall be constructed in accordance with plans and specifications approved by the Department of Transportation (Division of Project Development) and the Zoning Department -- Signs.

This grant of privilege in the public way shall be subject to the provisions of Section 10-28-015 and all other required provisions of the Municipal Code of Chicago.

The grantee shall pay to the City of Chicago as compensation for the privilege Number 1108256 herein granted the sum of Six Hundred and no/100 Dollars ($600.00) per annum, in advance.

A 25% penalty will be added for payments received after due date.

The permit holder agrees to hold the City of Chicago harmless for any damage, relocation or replacement costs associated with damage, relocation or removal of private property caused by the City performing work in the public way.

Authority herein given and granted for a period of five (5) years from and after April 9, 2013.

The Continental Lounge.

[O2013-6876]

Be It Ordained by the City Council of the City of Chicago:

SECTION 1. Permission and authority are hereby given and granted to The Continental Lounge, upon the terms and subject to the conditions of this ordinance, to maintain and use, as now constructed, three (3) security cameras projecting over the public right-of-way for security purposes adjacent to its premises known as 2801 West Chicago Avenue. Said security cameras at North California Avenue measure one (1) at point three three (.33) foot in length, point three three (.33) foot in width and eight (8) feet above grade level, one (1) at point five (.5) foot in length, point two five (.25) foot in width and twelve (12) feet above grade level. Said security camera at West Chicago Avenue measures one (1) at point five (.5) foot in length, point two five (.25) foot in width and twelve (12) feet above grade level. The location of said privilege shall be as shown on print(s) kept on file with the Department of Business Affairs and Consumer Protection and the Office of the City Clerk. Said privilege shall be constructed in accordance with plans and specifications approved by the Department of Planning and Development and the Department of Transportation (Division of Project Development).

This grant of privilege in the public way shall be subject to the provisions of Section 10-28-015 and all other required provisions of the Municipal Code of Chicago.

The grantee shall pay to the City of Chicago as compensation for the privilege Number 1108159 herein granted the sum of Zero and no/100 Dollars ($0.00) per annum, in advance.

A 25% penalty will be added for payments received after due date.

The permit holder agrees to hold the City of Chicago harmless for any damage, relocation or replacement costs associated with damage, relocation or removal of private property caused by the City performing work in the public way.

Authority herein given and granted for a period of five (5) years from and after June 11, 2013.

Corner Bakery Cafe.
(Light Fixtures)

[O2013-7184]

Be It Ordained by the City Council of the City of Chicago:

SECTION 1. Permission and authority are hereby given and granted to Corner Bakery Cafe, upon the terms and subject to the conditions of this ordinance, to maintain and use, as now constructed, eighteen (18) light fixtures projecting over the public right-of-way adjacent to its premises known as 1121 North State Street. Said light fixtures at North State Street measure thirteen (13) at one (1) foot in length, two (2) feet in width and sixteen (16) feet above grade level. Said light fixtures at East Cedar Street measure five (5) at one (1) foot in length, two (2) feet in width and sixteen (16) feet above grade level. The location of said privilege shall be as shown on print(s) kept on file with the Department of Business Affairs and Consumer Protection and the Office of the City Clerk. Said privilege shall be constructed in accordance with plans and specifications approved by the Department of Transportation (Division of Project Development).

This grant of privilege in the public way shall be subject to the provisions of Section 10-28-015 and all other required provisions of the Municipal Code of Chicago.

The grantee shall pay to the City of Chicago as compensation for the privilege Number 1107339 herein granted the sum of One Hundred Sixty and no/100 Dollars ($160.00) per annum, in advance.

A 25% penalty will be added for payments received after due date.

The permit holder agrees to hold the City of Chicago harmless for any damage, relocation or replacement costs associated with damage, relocation or removal of private property caused by the City performing work in the public way.

Authority herein given and granted for a period of five (5) years from and after June 11, 2013.

Corner Bakery Cafe.
(Signs)

[O2013-7185]

Be It Ordained by the City Council of the City of Chicago:

SECTION 1. Permission and authority are hereby given and granted to Corner Bakery Cafe, upon the terms and subject to the conditions of this ordinance, to maintain and use two (2) signs projecting over the public right-of-way attached to its premises known as 1121 North State Street. Said sign structure measures as follows: along North State Street, one (1) at eight point zero eight (8.08) feet in length, one point five (1.5) feet in height and thirteen point seven five (13.75) feet above grade level. Said sign structure measures as follows: along East Cedar Street, one (1) at eight point zero eight (8.08) feet in length, one point five (1.5) feet in height and fourteen point eight three (14.83) feet above grade level. The location of said privilege shall be as shown on print(s) kept on file with the Department of Business Affairs and Consumer Protection and the Office of the City Clerk. Said privilege shall be constructed in accordance with plans and specifications approved by the Department of Transportation (Division of Project Development) and the Zoning Department -- Signs.

This grant of privilege in the public way shall be subject to the provisions of Section 10-28-015 and all other required provisions of the Municipal Code of Chicago.

The grantee shall pay to the City of Chicago as compensation for the privilege Number 1105926 herein granted the sum of One Hundred Seventy-five and no/100 Dollars ($175.00) per annum, in advance.

A 25% penalty will be added for payments received after due date.

The permit holder agrees to hold the City of Chicago harmless for any damage, relocation or replacement costs associated with damage, relocation or removal of private property caused by the City performing work in the public way.

Authority herein given and granted for a period of five (5) years from and after March 12, 2013.

Cortes Ibanez Enter Corporation.

[O2013-6720]

Be It Ordained by the City Council of the City of Chicago:

SECTION 1. Permission and authority are hereby given and granted to Cortes Ibanez Enter Corporation, upon the terms and subject to the conditions of this ordinance, to maintain

and use one (1) sign projecting over the public right-of-way attached to its premises known as 3705 West 26th Street. Said sign structure measures as follows: along West 26th Street, at five (5) feet in length, six (6) feet in height and eleven (11) feet above grade level. The location of said privilege shall be as shown on print(s) kept on file with the Department of Business Affairs and Consumer Protection and the Office of the City Clerk. Said privilege shall be constructed in accordance with plans and specifications approved by the Department of Transportation (Division of Project Development) and the Zoning Department -- Signs.

This grant of privilege in the public way shall be subject to the provisions of Section 10-28-015 and all other required provisions of the Municipal Code of Chicago.

The grantee shall pay to the City of Chicago as compensation for the privilege Number 1108382 herein granted the sum of Three Hundred and no/100 Dollars ($300.00) per annum, in advance.

A 25% penalty will be added for payments received after due date.

The permit holder agrees to hold the City of Chicago harmless for any damage, relocation or replacement costs associated with damage, relocation or removal of private property caused by the City performing work in the public way.

Authority herein given and granted for a period of five (5) years from and after June 11, 2013.

County Barbeque.

[O2013-6795]

Be It Ordained by the City Council of the City of Chicago:

SECTION 1. Permission and authority are hereby given and granted to County Barbeque, upon the terms and subject to the conditions of this ordinance, to maintain and use one (1) sign projecting over the public right-of-way attached to its premises known as 1352 West Taylor Street. Said sign structure measures as follows: along West Taylor Street, at one point five (1.5) feet in length, eight (8) feet in height and ten (10) feet above grade level. The location of said privilege shall be as shown on print(s) kept on file with the Department of Business Affairs and Consumer Protection and the Office of the City Clerk. Said privilege shall be constructed in accordance with plans and specifications approved by the Department of Transportation (Division of Project Development) and the Zoning Department -- Signs.

This grant of privilege in the public way shall be subject to the provisions of Section 10-28-015 and all other required provisions of the Municipal Code of Chicago.

The grantee shall pay to the City of Chicago as compensation for the privilege Number 1107288 herein granted the sum of One Hundred and no/100 Dollars ($100.00) per annum, in advance.

A 25% penalty will be added for payments received after due date.

The permit holder agrees to hold the City of Chicago harmless for any damage, relocation or replacement costs associated with damage, relocation or removal of private property caused by the City performing work in the public way.

Authority herein given and granted for a period of five (5) years from and after date of passage.

Courtyard By Marriott Chicago.
(Flagpoles)

[O2013-7187]

Be It Ordained by the City Council of the City of Chicago:

SECTION 1. Permission and authority are hereby given and granted to Courtyard by Marriott Chicago, upon the terms and subject to the conditions of this ordinance, to maintain and use, as now constructed, six (6) flagpoles projecting over the public right-of-way adjacent to its premises known as 165 East Ontario Street. Said flagpoles at North St. Clair Street measure three (3) at twelve (12) feet in length and point five (.5) foot in width for a total of eighteen (18) square feet. Said flagpoles at East Ontario Street measure three (3) at twelve (12) feet in length and point five (.5) foot in width for a total of eighteen (18) square feet. The location of said privilege shall be as shown on print(s) kept on file with the Department of Business Affairs and Consumer Protection and the Office of the City Clerk. Said privilege shall be constructed in accordance with plans and specifications approved by the Department of Transportation (Division of Project Development).

This grant of privilege in the public way shall be subject to the provisions of Section 10-28-015 and all other required provisions of the Municipal Code of Chicago.

The grantee shall pay to the City of Chicago as compensation for the privilege Number 1108151 herein granted the sum of Four Hundred Fifty and no/100 Dollars ($450.00) per annum, in advance.

A 25% penalty will be added for payments received after due date.

The permit holder agrees to hold the City of Chicago harmless for any damage, relocation or replacement costs associated with damage, relocation or removal of private property caused by the City performing work in the public way.

Authority herein given and granted for a period of five (5) years from and after July 30, 2013.

Courtyard By Marriott Chicago.
(Light Fixtures)

[O2013-7189]

Be It Ordained by the City Council of the City of Chicago:

SECTION 1. Permission and authority are hereby given and granted to Courtyard by Marriott Chicago, upon the terms and subject to the conditions of this ordinance, to maintain and use, as now constructed, thirty-three (33) light fixtures projecting over the public right-of-way adjacent to its premises known as 165 East Ontario Street. Said light fixtures at North St. Clair Street measure seventeen (17) at one (1) foot in length, point six seven (.67) foot in width and two hundred fifty-two point five (252.5) feet above grade level. Said light fixtures at East Ontario Street measure sixteen (16) at one (1) foot in length, point six seven (.67) foot in width and two hundred fifty-two point five (252.5) feet above grade level. The location of said privilege shall be as shown on print(s) kept on file with the Department of Business Affairs and Consumer Protection and the Office of the City Clerk. Said privilege shall be constructed in accordance with plans and specifications approved by the Department of Transportation (Division of Project Development).

This grant of privilege in the public way shall be subject to the provisions of Section 10-28-015 and all other required provisions of the Municipal Code of Chicago.

The grantee shall pay to the City of Chicago as compensation for the privilege Number 1108395 herein granted the sum of One Hundred Seventy-five and no/100 Dollars ($175.00) per annum, in advance.

A 25% penalty will be added for payments received after due date.

The permit holder agrees to hold the City of Chicago harmless for any damage, relocation or replacement costs associated with damage, relocation or removal of private property caused by the City performing work in the public way.

Authority herein given and granted for a period of five (5) years from and after July 30, 2013.

Courtyard By Marriott Chicago.
(Sign)

[O2013-7190]

Be It Ordained by the City Council of the City of Chicago:

SECTION 1. Permission and authority are hereby given and granted to Courtyard by Marriott Chicago, upon the terms and subject to the conditions of this ordinance, to maintain and use one (1) sign projecting over the public right-of-way attached to its premises known as 165 East Ontario Street. Said sign structure measures as follows: along East Ontario Street, at five (5) feet in length, five (5) feet in height and thirteen point five eight (13.58) feet above grade level. The location of said privilege shall be as shown on print(s) kept on file with the Department of Business Affairs and Consumer Protection and the Office of the City Clerk. Said privilege shall be constructed in accordance with plans and specifications approved by the Department of Transportation (Division of Project Development) and the Zoning Department -- Signs.

This grant of privilege in the public way shall be subject to the provisions of Section 10-28-015 and all other required provisions of the Municipal Code of Chicago.

The grantee shall pay to the City of Chicago as compensation for the privilege Number 1108158 herein granted the sum of Three Hundred and no/100 Dollars ($300.00) per annum, in advance.

A 25% penalty will be added for payments received after due date.

The permit holder agrees to hold the City of Chicago harmless for any damage, relocation or replacement costs associated with damage, relocation or removal of private property caused by the City performing work in the public way.

Authority herein given and granted for a period of five (5) years from and after July 30, 2013.

Currency Exchange.

[O2013-7235]

Be It Ordained by the City Council of the City of Chicago:

SECTION 1. Permission and authority are hereby given and granted to Currency Exchange, upon the terms and subject to the conditions of this ordinance, to maintain and use one (1) sign projecting over the public right-of-way attached to its premises known as 3224 West 47th Street. Said sign structure measures as follows: along West 47th Street, at

eight (8) feet in length, ten (10) feet in height and ten (10) feet above grade level. The location of said privilege shall be as shown on print(s) kept on file with the Department of Business Affairs and Consumer Protection and the Office of the City Clerk. Said privilege shall be constructed in accordance with plans and specifications approved by the Department of Transportation (Division of Project Development) and the Zoning Department -- Signs.

This grant of privilege in the public way shall be subject to the provisions of Section 10-28-015 and all other required provisions of the Municipal Code of Chicago.

The grantee shall pay to the City of Chicago as compensation for the privilege Number 1107730 herein granted the sum of Three Hundred and no/100 Dollars ($300.00) per annum, in advance.

A 25% penalty will be added for payments received after due date.

The permit holder agrees to hold the City of Chicago harmless for any damage, relocation or replacement costs associated with damage, relocation or removal of private property caused by the City performing work in the public way.

Authority herein given and granted for a period of five (5) years from and after July 9, 2013.

CVS/Pharmacy No. 2942.

[O2013-7282]

Be It Ordained by the City Council of the City of Chicago:

SECTION 1. Permission and authority are hereby given and granted to CVS/Pharmacy Number 2942, upon the terms and subject to the conditions of this ordinance, to maintain and use two (2) signs projecting over the public right-of-way attached to its premises known as 401 West Armitage Avenue. Said sign structure measures as follows: along North Sedgwick Avenue, one (1) at twenty-two point zero eight (22.08) feet in length, one point zero four (1.04) feet in height and eight (8) feet above grade level. Said sign structure measures as follows: along West Armitage Avenue, one (1) at twenty-two point zero eight (22.08) feet in length, one point zero four (1.04) feet in height and eight (8) feet above grade level. The location of said privilege shall be as shown on print(s) kept on file with the Department of Business Affairs and Consumer Protection and the Office of the City Clerk. Said privilege shall be constructed in accordance with plans and specifications approved by the Department of Transportation (Division of Project Development) and the Zoning Department -- Signs.

This grant of privilege in the public way shall be subject to the provisions of Section 10-28-015 and all other required provisions of the Municipal Code of Chicago.

The grantee shall pay to the City of Chicago as compensation for the privilege Number 1105651 herein granted the sum of One Hundred Seventy-five and no/100 Dollars ($175.00) per annum, in advance.

A 25% penalty will be added for payments received after due date.

The permit holder agrees to hold the City of Chicago harmless for any damage, relocation or replacement costs associated with damage, relocation or removal of private property caused by the City performing work in the public way.

Authority herein given and granted for a period of five (5) years from and after date of passage.

CW 600 West Chicago LLC.

[O2013-6590]

Be It Ordained by the City Council of the City of Chicago:

SECTION 1. Permission and authority are hereby given and granted to CW 600 West Chicago LLC, upon the terms and subject to the conditions of this ordinance, to maintain and use, as now constructed, thirteen (13) planters on the public right-of-way for beautification purposes adjacent to its premises known as 600 West Chicago Avenue. Said planters at West Chicago Avenue measure one (1) at thirty (30) feet in length and six (6) feet in width for a total of one hundred eighty (180) square feet and one (1) at forty-three (43) feet in length and seventeen (17) feet in width for a total of seven hundred thirty-one (731) square feet. Said planters at North Larrabee Street measure five (5) at thirty (30) feet in length and five (5) feet in width for a total of seven hundred fifty (750) square feet, one (1) at two hundred point four two (200.42) feet in length and six point three three (6.33) feet in width for a total of one thousand two hundred sixty-eight point six six (1,268.66) square feet, one (1) at sixty-two point eight three (62.83) feet in length and nine point five (9.5) feet in width for a total of five hundred ninety-six point eight nine (596.89) square feet, one (1) at fifty-five point three three (55.33) feet in length and twenty (20) feet in width for a total of one thousand one hundred six point six (1,106.6) square feet and one (1) at thirty (30) feet in length and fifteen point two five (15.25) feet in width for a total of four hundred fifty-seven point five (457.5) square feet. Said planters at North Kingsbury Street measure one (1) at one hundred fifty-five (155) feet in length and eleven (11) feet in width for a total of one thousand seven hundred five (1,705) square feet and one (1) at eighty (80) feet in length and nine point two five (9.25) feet in width for a total of seven hundred forty (740) square feet. Grantee must allow the required clear and unobstructed space for pedestrian passage at all times per rules and regulations approved by the Department of Transportation. The location of said privilege shall be as shown on print(s) kept on file with the Department of Business Affairs and Consumer Protection and the Office of the City Clerk. Said privilege shall be

constructed in accordance with plans and specifications approved by the Department of Planning and Development and the Department of Transportation (Division of Project Development).

This grant of privilege in the public way shall be subject to the provisions of Section 10-28-015 and all other required provisions of the Municipal Code of Chicago.

The grantee shall pay to the City of Chicago as compensation for the privilege Number 1108246 herein granted the sum of Zero and no/100 Dollars ($0.00) per annum, in advance.

A 25% penalty will be added for payments received after due date.

The permit holder agrees to hold the City of Chicago harmless for any damage, relocation or replacement costs associated with damage, relocation or removal of private property caused by the City performing work in the public way.

Authority herein given and granted for a period of five (5) years from and after date of passage.

Daily Food & Liquor, Inc.

[O2013-6770]

Be It Ordained by the City Council of the City of Chicago:

SECTION 1. Permission and authority are hereby given and granted to Daily Food & Liquor, Inc., upon the terms and subject to the conditions of this ordinance, to maintain and use, as now constructed, three (3) light fixtures projecting over the public right-of-way adjacent to its premises known as 3958 West Arthington Street. Said light fixture at West Arthington Street measures one (1) at two (2) feet in length, one (1) foot in width and fourteen (14) feet above grade level. Said light fixtures at North Pulaski Road measure two (2) at two (2) feet in length, one (1) foot in width and fourteen (14) feet above grade level. The location of said privilege shall be as shown on print(s) kept on file with the Department of Business Affairs and Consumer Protection and the Office of the City Clerk. Said privilege shall be constructed in accordance with plans and specifications approved by the Department of Transportation (Division of Project Development).

This grant of privilege in the public way shall be subject to the provisions of Section 10-28-015 and all other required provisions of the Municipal Code of Chicago.

The grantee shall pay to the City of Chicago as compensation for the privilege Number 1106881 herein granted the sum of Eighty-five and no/100 Dollars ($85.00) per annum, in advance.

A 25% penalty will be added for payments received after due date.

The permit holder agrees to hold the City of Chicago harmless for any damage, relocation or replacement costs associated with damage, relocation or removal of private property caused by the City performing work in the public way.

Authority herein given and granted for a period of five (5) years from and after January 9, 2013.

Damenzo's, Inc.
(Light Fixtures)

[O2013-6800]

Be It Ordained by the City Council of the City of Chicago:

SECTION 1. Permission and authority are hereby given and granted to Damenzo's, Inc., upon the terms and subject to the conditions of this ordinance, to maintain and use, as now constructed, six (6) light fixtures projecting over the public right-of-way adjacent to its premises known as 2320 -- 2324 West Taylor Street. Said light fixtures at West Taylor Street measure six (6) at three point five (3.5) feet in length, point five (.5) foot in width and fourteen (14) feet above grade level. The location of said privilege shall be as shown on print(s) kept on file with the Department of Business Affairs and Consumer Protection and the Office of the City Clerk. Said privilege shall be constructed in accordance with plans and specifications approved by the Department of Transportation (Division of Project Development).

This grant of privilege in the public way shall be subject to the provisions of Section 10-28-015 and all other required provisions of the Municipal Code of Chicago.

The grantee shall pay to the City of Chicago as compensation for the privilege Number 1107690 herein granted the sum of One Hundred and no/100 Dollars ($100.00) per annum, in advance.

A 25% penalty will be added for payments received after due date.

The permit holder agrees to hold the City of Chicago harmless for any damage, relocation or replacement costs associated with damage, relocation or removal of private property caused by the City performing work in the public way.

Authority herein given and granted for a period of five (5) years from and after June 11, 2013.

Damenzo's, Inc.
(Sign)

[O2013-6803]

Be It Ordained by the City Council of the City of Chicago:

SECTION 1. Permission and authority are hereby given and granted to Damenzo's, Inc., upon the terms and subject to the conditions of this ordinance, to maintain and use one (1) sign projecting over the public right-of-way attached to its premises known as 2322 West Taylor Street. Said sign structure measures as follows: along West Taylor Street, at two (2) feet in length, eleven point five (11.5) feet in height and fifteen (15) feet above grade level. The location of said privilege shall be as shown on print(s) kept on file with the Department of Business Affairs and Consumer Protection and the Office of the City Clerk. Said privilege shall be constructed in accordance with plans and specifications approved by the Department of Transportation (Division of Project Development) and the Zoning Department -- Signs.

This grant of privilege in the public way shall be subject to the provisions of Section 10-28-015 and all other required provisions of the Municipal Code of Chicago.

The grantee shall pay to the City of Chicago as compensation for the privilege Number 1107686 herein granted the sum of One Hundred and no/100 Dollars ($100.00) per annum, in advance.

A 25% penalty will be added for payments received after due date.

The permit holder agrees to hold the City of Chicago harmless for any damage, relocation or replacement costs associated with damage, relocation or removal of private property caused by the City performing work in the public way.

Authority herein given and granted for a period of five (5) years from and after June 11, 2013.

Daystar Education Association, Inc.

[O2013-7026]

Be It Ordained by the City Council of the City of Chicago:

SECTION 1. Permission and authority are hereby given and granted to Daystar Education Association, Inc., upon the terms and subject to the conditions of this ordinance, to maintain and use, as now constructed, five (5) light fixtures projecting over the public right-of-way adjacent to its premises known as 1550 South State Street. Said light fixtures at West 16th Street measure five (5) at one point five eight (1.58) feet in length, point six three (.63) foot in width and eight (8) feet above grade level. The location of said privilege shall be as shown

on print(s) kept on file with the Department of Business Affairs and Consumer Protection and the Office of the City Clerk. Said privilege shall be constructed in accordance with plans and specifications approved by the Department of Transportation (Division of Project Development).

This grant of privilege in the public way shall be subject to the provisions of Section 10-28-015 and all other required provisions of the Municipal Code of Chicago.

The grantee shall pay to the City of Chicago as compensation for the privilege Number 1107576 herein granted the sum of Ninety-five and no/100 Dollars ($95.00) per annum, in advance.

A 25% penalty will be added for payments received after due date.

The permit holder agrees to hold the City of Chicago harmless for any damage, relocation or replacement costs associated with damage, relocation or removal of private property caused by the City performing work in the public way.

Authority herein given and granted for a period of five (5) years from and after June 11, 2013.

Dee's Restaurant & Szechuan Quisine.

[O2013-7287]

Be It Ordained by the City Council of the City of Chicago:

SECTION 1. Permission and authority are hereby given and granted to Dee's Restaurant & Szechuan Quisine, upon the terms and subject to the conditions of this ordinance, to maintain and use, as now constructed, five (5) light fixtures projecting over the public right-of-way adjacent to its premises known as 1114 West Armitage Avenue. Said light fixtures at West Armitage Avenue measure five (5) at one (1) foot in length, three (3) feet in width and twelve point five (12.5) feet above grade level. The location of said privilege shall be as shown on print(s) kept on file with the Department of Business Affairs and Consumer Protection and the Office of the City Clerk. Said privilege shall be constructed in accordance with plans and specifications approved by the Department of Transportation (Division of Project Development).

This grant of privilege in the public way shall be subject to the provisions of Section 10-28-015 and all other required provisions of the Municipal Code of Chicago.

The grantee shall pay to the City of Chicago as compensation for the privilege Number 1108433 herein granted the sum of Ninety-five and no/100 Dollars ($95.00) per annum, in advance.

A 25% penalty will be added for payments received after due date.

The permit holder agrees to hold the City of Chicago harmless for any damage, relocation or replacement costs associated with damage, relocation or removal of private property caused by the City performing work in the public way.

Authority herein given and granted for a period of five (5) years from and after June 11, 2013.

Dee's Restaurant, Inc.

[O2013-7283]

Be It Ordained by the City Council of the City of Chicago:

SECTION 1. Permission and authority are hereby given and granted to Dee's Restaurant, Inc., upon the terms and subject to the conditions of this ordinance, to maintain and use one (1) sign projecting over the public right-of-way attached to its premises known as 1114 West Armitage Avenue. Said sign structure measures as follows: along West Armitage Avenue, at four point six (4.6) feet in length, four point four (4.4) feet in height and five point nine (5.9) feet above grade level. The location of said privilege shall be as shown on print(s) kept on file with the Department of Business Affairs and Consumer Protection and the Office of the City Clerk. Said privilege shall be constructed in accordance with plans and specifications approved by the Department of Transportation (Division of Project Development) and the Zoning Department -- Signs.

This grant of privilege in the public way shall be subject to the provisions of Section 10-28-015 and all other required provisions of the Municipal Code of Chicago.

The grantee shall pay to the City of Chicago as compensation for the privilege Number 1108432 herein granted the sum of One Hundred and no/100 Dollars ($100.00) per annum, in advance.

A 25% penalty will be added for payments received after due date.

The permit holder agrees to hold the City of Chicago harmless for any damage, relocation or replacement costs associated with damage, relocation or removal of private property caused by the City performing work in the public way.

Authority herein given and granted for a period of five (5) years from and after June 11, 2013.

Depasada Restaurant.

[O2013-6322]

Be It Ordained by the City Council of the City of Chicago:

SECTION 1. Permission and authority are hereby given and granted to Depasada Restaurant, upon the terms and subject to the conditions of this ordinance, to maintain and use one (1) sign projecting over the public right-of-way attached to its premises known as 1108 North Ashland Avenue. Said sign structure measures as follows: along North Ashland Avenue, at four (4) feet in length, six (6) feet in height and ten (10) feet above grade level. The location of said privilege shall be as shown on print(s) kept on file with the Department of Business Affairs and Consumer Protection and the Office of the City Clerk. Said privilege shall be constructed in accordance with plans and specifications approved by the Department of Transportation (Division of Project Development) and the Zoning Department -- Signs.

This grant of privilege in the public way shall be subject to the provisions of Section 10-28-015 and all other required provisions of the Municipal Code of Chicago.

The grantee shall pay to the City of Chicago as compensation for the privilege Number 1108460 herein granted the sum of One Hundred and no/100 Dollars ($100.00) per annum, in advance.

A 25% penalty will be added for payments received after due date.

The permit holder agrees to hold the City of Chicago harmless for any damage, relocation or replacement costs associated with damage, relocation or removal of private property caused by the City performing work in the public way.

Authority herein given and granted for a period of five (5) years from and after December 12, 2012.

Discount Pantry Corporation.

[O2013-7215]

Be It Ordained by the City Council of the City of Chicago:

SECTION 1. Permission and authority are hereby given and granted to Discount Pantry Corporation, upon the terms and subject to the conditions of this ordinance, to maintain and use one (1) sign projecting over the public right-of-way attached to its premises known as 4153 -- 4155 West 63rd Street. Said sign structure measures as follows: along West 63rd Street, at five (5) feet in length, eight (8) feet in height and fourteen (14) feet above grade level. The location of said privilege shall be as shown on print(s) kept on file with the

Department of Business Affairs and Consumer Protection and the Office of the City Clerk. Said privilege shall be constructed in accordance with plans and specifications approved by the Department of Transportation (Division of Project Development) and the Zoning Department -- Signs.

This grant of privilege in the public way shall be subject to the provisions of Section 10-28-015 and all other required provisions of the Municipal Code of Chicago.

The grantee shall pay to the City of Chicago as compensation for the privilege Number 1108480 herein granted the sum of Three Hundred and no/100 Dollars ($300.00) per annum, in advance.

A 25% penalty will be added for payments received after due date.

The permit holder agrees to hold the City of Chicago harmless for any damage, relocation or replacement costs associated with damage, relocation or removal of private property caused by the City performing work in the public way.

Authority herein given and granted for a period of five (5) years from and after July 9, 2013.

DJ Foods & Liquors.

[O2013-7169]

Be It Ordained by the City Council of the City of Chicago:

SECTION 1. Permission and authority are hereby given and granted to DJ Foods & Liquors, upon the terms and subject to the conditions of this ordinance, to maintain and use one (1) sign projecting over the public right-of-way attached to its premises known as 444 East 79th Street. Said sign structure measures as follows: along East 79th Street, at four (4) feet in length, four (4) feet in height and fifteen (15) feet above grade level. The location of said privilege shall be as shown on print(s) kept on file with the Department of Business Affairs and Consumer Protection and the Office of the City Clerk. Said privilege shall be constructed in accordance with plans and specifications approved by the Department of Transportation (Division of Project Development) and the Zoning Department -- Signs.

This grant of privilege in the public way shall be subject to the provisions of Section 10-28-015 and all other required provisions of the Municipal Code of Chicago.

The grantee shall pay to the City of Chicago as compensation for the privilege Number 1108389 herein granted the sum of One Hundred and no/100 Dollars ($100.00) per annum, in advance.

A 25% penalty will be added for payments received after due date.

The permit holder agrees to hold the City of Chicago harmless for any damage, relocation or replacement costs associated with damage, relocation or removal of private property caused by the City performing work in the public way.

Authority herein given and granted for a period of five (5) years from and after January 9, 2013.

DME Direct Ltd.

[O2013-7486]

Be It Ordained by the City Council of the City of Chicago:

SECTION 1. Permission and authority are hereby given and granted to DME Direct Ltd., upon the terms and subject to the conditions of this ordinance, to maintain and use one (1) sign projecting over the public right-of-way attached to its premises known as 2830 West Cermak Road. Said sign structure measures as follows: along West Cermak Road, at fifteen (15) feet in length, two point seven five (2.75) feet in height and twelve point five (12.5) feet above grade level. The location of said privilege shall be as shown on print(s) kept on file with the Department of Business Affairs and Consumer Protection and the Office of the City Clerk. Said privilege shall be constructed in accordance with plans and specifications approved by the Department of Transportation (Division of Project Development) and the Zoning Department -- Signs.

This grant of privilege in the public way shall be subject to the provisions of Section 10-28-015 and all other required provisions of the Municipal Code of Chicago.

The grantee shall pay to the City of Chicago as compensation for the privilege Number 1106305 herein granted the sum of Three Hundred and no/100 Dollars ($300.00) per annum, in advance.

A 25% penalty will be added for payments received after due date.

The permit holder agrees to hold the City of Chicago harmless for any damage, relocation or replacement costs associated with damage, relocation or removal of private property caused by the City performing work in the public way.

Authority herein given and granted for a period of five (5) years from and after date of passage.

Dollar Buy Plus.

[O2013-7469]

Be It Ordained by the City Council of the City of Chicago:

SECTION 1. Permission and authority are hereby given and granted to Dollar Buy Plus, upon the terms and subject to the conditions of this ordinance, to maintain and use one (1) sign projecting over the public right-of-way attached to its premises known as 1130 West Bryn Mawr Avenue. Said sign structure measures as follows: along West Bryn Mawr Avenue, at twenty-three point four two (23.42) feet in length, two (2) feet in height and nine point one seven (9.17) feet above grade level. The location of said privilege shall be as shown on print(s) kept on file with the Department of Business Affairs and Consumer Protection and the Office of the City Clerk. Said privilege shall be constructed in accordance with plans and specifications approved by the Department of Transportation (Division of Project Development) and the Zoning Department -- Signs.

This grant of privilege in the public way shall be subject to the provisions of Section 10-28-015 and all other required provisions of the Municipal Code of Chicago.

The grantee shall pay to the City of Chicago as compensation for the privilege Number 1108148 herein granted the sum of Three Hundred and no/100 Dollars ($300.00) per annum, in advance.

A 25% penalty will be added for payments received after due date.

The permit holder agrees to hold the City of Chicago harmless for any damage, relocation or replacement costs associated with damage, relocation or removal of private property caused by the City performing work in the public way.

Authority herein given and granted for a period of five (5) years from and after September 5, 2012.

Donnellan Funeral Home.

[O2013-6674]

Be It Ordained by the City Council of the City of Chicago:

SECTION 1. Permission and authority are hereby given and granted to Donnellan Funeral Home, upon the terms and subject to the conditions of this ordinance, to maintain and use one (1) sign projecting over the public right-of-way attached to its premises known as

10525 South Western Avenue. Said sign structure measures as follows: along South Western Avenue, at seven point six seven (7.67) feet in length, eight (8) feet in height and ten point five (10.5) feet above grade level. The location of said privilege shall be as shown on print(s) kept on file with the Department of Business Affairs and Consumer Protection and the Office of the City Clerk. Said privilege shall be constructed in accordance with plans and specifications approved by the Department of Transportation (Division of Project Development) and the Zoning Department -- Signs.

This grant of privilege in the public way shall be subject to the provisions of Section 10-28-015 and all other required provisions of the Municipal Code of Chicago.

The grantee shall pay to the City of Chicago as compensation for the privilege Number 1107600 herein granted the sum of Three Hundred and no/100 Dollars ($300.00) per annum, in advance.

A 25% penalty will be added for payments received after due date.

The permit holder agrees to hold the City of Chicago harmless for any damage, relocation or replacement costs associated with damage, relocation or removal of private property caused by the City performing work in the public way.

Authority herein given and granted for a period of five (5) years from and after July 9, 2013.

Douglasrosin Decorative Arts Antiques.

[O2013-7193]

Be It Ordained by the City Council of the City of Chicago:

SECTION 1. Permission and authority are hereby given and granted to Douglasrosin Decorative Arts Antiques, upon the terms and subject to the conditions of this ordinance, to maintain and use, as now constructed, two (2) planters on the public right-of-way for beautification purposes adjacent to its premises known as 730 North Wells Street. Said planters at North Wells Street measure two (2) at two point seven five (2.75) feet in length and two point seven five (2.75) feet in width for a total of fifteen point one three (15.13) square feet. Grantee must allow the required clear and unobstructed space for pedestrian passage at all times per rules and regulations approved by the Department of Transportation. The location of said privilege shall be as shown on print(s) kept on file with the Department of Business Affairs and Consumer Protection and the Office of the City Clerk. Said privilege shall be constructed in accordance with plans and specifications approved by the Department of Planning and Development and the Department of Transportation (Division of Project Development).

This grant of privilege in the public way shall be subject to the provisions of Section 10-28-015 and all other required provisions of the Municipal Code of Chicago.

The grantee shall pay to the City of Chicago as compensation for the privilege Number 1106707 herein granted the sum of Zero and no/100 Dollars ($0.00) per annum, in advance.

A 25% penalty will be added for payments received after due date.

The permit holder agrees to hold the City of Chicago harmless for any damage, relocation or replacement costs associated with damage, relocation or removal of private property caused by the City performing work in the public way.

Authority herein given and granted for a period of five (5) years from and after date of passage.

Drop.

[O2013-7145]

Be It Ordained by the City Council of the City of Chicago:

SECTION 1. Permission and authority are hereby given and granted to Drop, upon the terms and subject to the conditions of this ordinance, to maintain and use one (1) sign projecting over the public right-of-way attached to its premises known as 1909 North Lincoln Avenue. Said sign structure measures as follows: along North Lincoln Avenue, at one (1) foot in length, three point six seven (3.67) feet in height and sixteen point five (16.5) feet above grade level. The location of said privilege shall be as shown on print(s) kept on file with the Department of Business Affairs and Consumer Protection and the Office of the City Clerk. Said privilege shall be constructed in accordance with plans and specifications approved by the Department of Transportation (Division of Project Development) and the Zoning Department -- Signs.

This grant of privilege in the public way shall be subject to the provisions of Section 10-28-015 and all other required provisions of the Municipal Code of Chicago.

The grantee shall pay to the City of Chicago as compensation for the privilege Number 1107567 herein granted the sum of One Hundred and no/100 Dollars ($100.00) per annum, in advance.

A 25% penalty will be added for payments received after due date.

The permit holder agrees to hold the City of Chicago harmless for any damage, relocation or replacement costs associated with damage, relocation or removal of private property caused by the City performing work in the public way.

Authority herein given and granted for a period of five (5) years from and after July 9, 2013.

DS Cantina.

[O2013-7391]

Be It Ordained by the City Council of the City of Chicago:

SECTION 1. Permission and authority are hereby given and granted to DS Cantina, upon the terms and subject to the conditions of this ordinance, to maintain and use one (1) sign projecting over the public right-of-way attached to its premises known as 3352 North Halsted Street. Said sign structure measures as follows: along North Halsted Street, at three (3) feet in length, eight point five eight (8.58) feet in height and nine (9) feet above grade level. The location of said privilege shall be as shown on print(s) kept on file with the Department of Business Affairs and Consumer Protection and the Office of the City Clerk. Said privilege shall be constructed in accordance with plans and specifications approved by the Department of Transportation (Division of Project Development) and the Zoning Department -- Signs.

This grant of privilege in the public way shall be subject to the provisions of Section 10-28-015 and all other required provisions of the Municipal Code of Chicago.

The grantee shall pay to the City of Chicago as compensation for the privilege Number 1091520 herein granted the sum of One Hundred and no/100 Dollars ($100.00) per annum, in advance.

A 25% penalty will be added for payments received after due date.

The permit holder agrees to hold the City of Chicago harmless for any damage, relocation or replacement costs associated with damage, relocation or removal of private property caused by the City performing work in the public way.

Authority herein given and granted for a period of five (5) years from and after date of passage.

Dunkin Donuts.

[O2013-6906]

Be It Ordained by the City Council of the City of Chicago:

SECTION 1. Permission and authority are hereby given and granted to Dunkin Donuts, upon the terms and subject to the conditions of this ordinance, to maintain and use two (2) signs projecting over the public right-of-way attached to its premises known as 6332 North Broadway. Said sign structures measure as follows: along North Broadway, one (1) at eight (8) feet in length, eight (8) feet in height and sixteen (16) feet above grade level and one (1) at eight (8) feet in length, two point five (2.5) feet in height and thirteen point five (13.5) feet above grade level. The location of said privilege shall be as shown on print(s) kept on file with the Department of Business Affairs and Consumer Protection and the Office of the City Clerk. Said privilege shall be constructed in accordance with plans and specifications approved by the Department of Transportation (Division of Project Development) and the Zoning Department -- Signs.

This grant of privilege in the public way shall be subject to the provisions of Section 10-28-015 and all other required provisions of the Municipal Code of Chicago.

The grantee shall pay to the City of Chicago as compensation for the privilege Number 1103222 herein granted the sum of Four Hundred and no/100 Dollars ($400.00) per annum, in advance.

A 25% penalty will be added for payments received after due date.

The permit holder agrees to hold the City of Chicago harmless for any damage, relocation or replacement costs associated with damage, relocation or removal of private property caused by the City performing work in the public way.

Authority herein given and granted for a period of five (5) years from and after September 27, 2012.

Dunkin Donuts Baskin Robbins.

[O2013-6457]

Be It Ordained by the City Council of the City of Chicago:

SECTION 1. Permission and authority are hereby given and granted to Dunkin Donuts Baskin Robbins, upon the terms and subject to the conditions of this ordinance, to maintain and use one (1) sign projecting over the public right-of-way attached to its premises known

as 229 West Jackson Boulevard. Said sign structure measures as follows: along West Jackson Boulevard, at two point five (2.5) feet in length, three (3) feet in height and twelve (12) feet above grade level. The location of said privilege shall be as shown on print(s) kept on file with the Department of Business Affairs and Consumer Protection and the Office of the City Clerk. Said privilege shall be constructed in accordance with plans and specifications approved by the Department of Transportation (Division of Project Development) and the Zoning Department -- Signs.

This grant of privilege in the public way shall be subject to the provisions of Section 10-28-015 and all other required provisions of the Municipal Code of Chicago.

The grantee shall pay to the City of Chicago as compensation for the privilege Number 1108116 herein granted the sum of One Hundred and no/100 Dollars ($100.00) per annum, in advance.

A 25% penalty will be added for payments received after due date.

The permit holder agrees to hold the City of Chicago harmless for any damage, relocation or replacement costs associated with damage, relocation or removal of private property caused by the City performing work in the public way.

Authority herein given and granted for a period of five (5) years from and after July 30, 2013.

Dunlay's On Clark.

[O2013-7288]

Be It Ordained by the City Council of the City of Chicago:

SECTION 1. Permission and authority are hereby given and granted to Dunlay's on Clark, upon the terms and subject to the conditions of this ordinance, to maintain and use, as now constructed, one (1) light fixture projecting over the public right-of-way adjacent to its premises known as 2600 North Clark Street. Said light fixture at North Clark Street measures point six seven (.67) foot in length, point eight three (.83) foot in width and twenty (20) feet above grade level. The location of said privilege shall be as shown on print(s) kept on file with the Department of Business Affairs and Consumer Protection and the Office of the City Clerk. Said privilege shall be constructed in accordance with plans and specifications approved by the Department of Transportation (Division of Project Development).

This grant of privilege in the public way shall be subject to the provisions of Section 10-28-015 and all other required provisions of the Municipal Code of Chicago.

The grantee shall pay to the City of Chicago as compensation for the privilege Number 1107541 herein granted the sum of Seventy-five and no/100 Dollars ($75.00) per annum, in advance.

A 25% penalty will be added for payments received after due date.

The permit holder agrees to hold the City of Chicago harmless for any damage, relocation or replacement costs associated with damage, relocation or removal of private property caused by the City performing work in the public way.

Authority herein given and granted for a period of five (5) years from and after June 11, 2013.

East Bellevue LLC.

[O2013-7194]

Be It Ordained by the City Council of the City of Chicago:

SECTION 1. Permission and authority are hereby given and granted to East Bellevue LLC, upon the terms and subject to the conditions of this ordinance, to construct, install, maintain and use five (5) door swings on the public right-of-way adjacent to its premises known as 21 East Bellevue Place. Said door swings at North Rush Street measure one (1) at five point two five (5.25) feet in length and two point two five (2.25) feet in width for a total of eleven point eight one (11.81) square feet and one (1) at eleven point eight three (11.83) feet in length and two point two five (2.25) feet in width for a total of twenty-six point six two (26.62) square feet. Said door swings at East Bellevue Place measure one (1) at five point one seven (5.17) feet in length and two point two five (2.25) feet in width for a total of eleven point six three (11.63) square feet, one (1) at five point two five (5.25) feet in length and two point eight three (2.83) feet in width for a total of fourteen point eight six (14.86) square feet and one (1) at thirteen point five eight (13.58) feet in length and three (3) feet in width for a total of forty point seven four (40.74) square feet. The location of said privilege shall be as shown on print(s) kept on file with the Department of Business Affairs and Consumer Protection and the Office of the City Clerk. Said privilege shall be constructed in accordance with plans and specifications approved by the Department of Transportation (Division of Project Development).

This grant of privilege in the public way shall be subject to the provisions of Section 10-28-015 and all other required provisions of the Municipal Code of Chicago.

The grantee shall pay to the City of Chicago as compensation for the privilege Number 1107272 herein granted the sum of Three Hundred Seventy-five and no/100 Dollars ($375.00) per annum, in advance.

A 25% penalty will be added for payments received after due date.

The permit holder agrees to hold the City of Chicago harmless for any damage, relocation or replacement costs associated with damage, relocation or removal of private property caused by the City performing work in the public way.

Authority herein given and granted for a period of five (5) years from and after date of passage.

Edith Hart.

[O2013-6744]

Be It Ordained by the City Council of the City of Chicago:

SECTION 1. Permission and authority are hereby given and granted to Edith Hart, upon the terms and subject to the conditions of this ordinance, to maintain and use one (1) sign projecting over the public right-of-way attached to its premises known as 1917 North Damen Avenue. Said sign structure measures as follows: along North Damen Avenue, at three point three three (3.33) feet in length, two point five (2.5) feet in height and ten point three three (10.33) feet above grade level. The location of said privilege shall be as shown on print(s) kept on file with the Department of Business Affairs and Consumer Protection and the Office of the City Clerk. Said privilege shall be constructed in accordance with plans and specifications approved by the Department of Transportation (Division of Project Development) and the Zoning Department -- Signs.

This grant of privilege in the public way shall be subject to the provisions of Section 10-28-015 and all other required provisions of the Municipal Code of Chicago.

The grantee shall pay to the City of Chicago as compensation for the privilege Number 1106851 herein granted the sum of One Hundred and no/100 Dollars ($100.00) per annum, in advance.

A 25% penalty will be added for payments received after due date.

The permit holder agrees to hold the City of Chicago harmless for any damage, relocation or replacement costs associated with damage, relocation or removal of private property caused by the City performing work in the public way.

Authority herein given and granted for a period of five (5) years from and after date of passage.

El Hefe.

[O2013-7196]

Be It Ordained by the City Council of the City of Chicago:

SECTION 1. Permission and authority are hereby given and granted to El Hefe, upon the terms and subject to the conditions of this ordinance, to maintain and use two (2) signs projecting over the public right-of-way attached to its premises known as 15 West Hubbard Street. Said sign structures measure as follows: along West Hubbard Street, one (1) at eight point eight three (8.83) feet in length, three point four two (3.42) feet in height and twelve (12) feet above grade level and one (1) at two (2) feet in length, eight (8) feet in height and thirty (30) feet above grade level. The location of said privilege shall be as shown on print(s) kept on file with the Department of Business Affairs and Consumer Protection and the Office of the City Clerk. Said privilege shall be constructed in accordance with plans and specifications approved by the Department of Transportation (Division of Project Development) and the Zoning Department -- Signs.

This grant of privilege in the public way shall be subject to the provisions of Section 10-28-015 and all other required provisions of the Municipal Code of Chicago.

The grantee shall pay to the City of Chicago as compensation for the privilege Number 1106763 herein granted the sum of Four Hundred and no/100 Dollars ($400.00) per annum, in advance.

A 25% penalty will be added for payments received after due date.

The permit holder agrees to hold the City of Chicago harmless for any damage, relocation or replacement costs associated with damage, relocation or removal of private property caused by the City performing work in the public way.

Authority herein given and granted for a period of five (5) years from and after date of passage.

Elliott's Seafood And Chop House Grill.

[O2013-6940]

Be It Ordained by the City Council of the City of Chicago:

SECTION 1. Permission and authority are hereby given and granted to Elliott's Seafood and Chop House Grill, upon the terms and subject to the conditions of this ordinance, to maintain and use one (1) sign projecting over the public right-of-way attached to its premises known as 6688 -- 6690 North Northwest Highway. Said sign structure measures as follows:

along North Northwest Highway, at six (6) feet in length, three point five (3.5) feet in height and thirteen (13) feet above grade level. The location of said privilege shall be as shown on print(s) kept on file with the Department of Business Affairs and Consumer Protection and the Office of the City Clerk. Said privilege shall be constructed in accordance with plans and specifications approved by the Department of Transportation (Division of Project Development) and the Zoning Department -- Signs.

This grant of privilege in the public way shall be subject to the provisions of Section 10-28-015 and all other required provisions of the Municipal Code of Chicago.

The grantee shall pay to the City of Chicago as compensation for the privilege Number 1108196 herein granted the sum of One Hundred and no/100 Dollars ($100.00) per annum, in advance.

A 25% penalty will be added for payments received after due date.

The permit holder agrees to hold the City of Chicago harmless for any damage, relocation or replacement costs associated with damage, relocation or removal of private property caused by the City performing work in the public way.

Authority herein given and granted for a period of five (5) years from and after July 30, 2013.

Espressamente Illy/Cityfront Cafe.

[O2013-7198]

Be It Ordained by the City Council of the City of Chicago:

SECTION 1. Permission and authority are hereby given and granted to Espressamente Illy/Cityfront Cafe, upon the terms and subject to the conditions of this ordinance, to maintain and use three (3) signs projecting over the public right-of-way attached to its premises known as 455 North Cityfront Plaza Drive. Said sign structure measures as follows: along North Cityfront Plaza Drive, one (1) at two point six six (2.66) feet in length, two point six six (2.66) feet in height and fourteen point nine two (14.92) feet above grade level. Said sign structure measures as follows: along Upper East North Water Street, one (1) at two point six six (2.66) feet in length, two point six six (2.66) feet in height and fourteen point nine two (14.92) feet above grade level. Said sign structure measures as follows: along North Columbus Drive, one (1) at two point six six (2.66) feet in length, two point six six (2.66) feet in height and twelve point nine two (12.92) feet above grade level. The location of said privilege shall be as shown on print(s) kept on file with the Department of Business Affairs and Consumer Protection and the Office of the City Clerk. Said privilege shall be constructed in accordance

with plans and specifications approved by the Department of Transportation (Division of Project Development) and the Zoning Department -- Signs.

This grant of privilege in the public way shall be subject to the provisions of Section 10-28-015 and all other required provisions of the Municipal Code of Chicago.

The grantee shall pay to the City of Chicago as compensation for the privilege Number 1107557 herein granted the sum of One Hundred Seventy-five and no/100 Dollars ($175.00) per annum, in advance.

A 25% penalty will be added for payments received after due date.

The permit holder agrees to hold the City of Chicago harmless for any damage, relocation or replacement costs associated with damage, relocation or removal of private property caused by the City performing work in the public way.

Authority herein given and granted for a period of five (5) years from and after date of passage.

Ewing Liquors.

[O2013-7186]

Be It Ordained by the City Council of the City of Chicago:

SECTION 1. Permission and authority are hereby given and granted to Ewing Liquors, upon the terms and subject to the conditions of this ordinance, to maintain and use one (1) sign projecting over the public right-of-way attached to its premises known as 10459 South Ewing Avenue. Said sign structure measures as follows: along South Ewing Avenue, at eight (8) feet in length, seven (7) feet in height and twelve (12) feet above grade level. The location of said privilege shall be as shown on print(s) kept on file with the Department of Business Affairs and Consumer Protection and the Office of the City Clerk. Said privilege shall be constructed in accordance with plans and specifications approved by the Department of Transportation (Division of Project Development) and the Zoning Department -- Signs.

This grant of privilege in the public way shall be subject to the provisions of Section 10-28-015 and all other required provisions of the Municipal Code of Chicago.

The grantee shall pay to the City of Chicago as compensation for the privilege Number 1101731 herein granted the sum of Three Hundred and no/100 Dollars ($300.00) per annum, in advance.

A 25% penalty will be added for payments received after due date.

The permit holder agrees to hold the City of Chicago harmless for any damage, relocation or replacement costs associated with damage, relocation or removal of private property caused by the City performing work in the public way.

Authority herein given and granted for a period of five (5) years from and after June 13, 2012.

Express International Furniture, Inc.

[O2013-6323]

Be It Ordained by the City Council of the City of Chicago:

SECTION 1. Permission and authority are hereby given and granted to Express International Furniture, Inc., upon the terms and subject to the conditions of this ordinance, to maintain and use, as now constructed, two (2) light fixtures projecting over the public right-of-way adjacent to its premises known as 2096 North Milwaukee Avenue. Said light fixtures at North Milwaukee Avenue measure two (2) at one (1) foot in length, point five (.5) foot in width and fourteen (14) feet above grade level. The location of said privilege shall be as shown on print(s) kept on file with the Department of Business Affairs and Consumer Protection and the Office of the City Clerk. Said privilege shall be constructed in accordance with plans and specifications approved by the Department of Transportation (Division of Project Development).

This grant of privilege in the public way shall be subject to the provisions of Section 10-28-015 and all other required provisions of the Municipal Code of Chicago.

The grantee shall pay to the City of Chicago as compensation for the privilege Number 1106068 herein granted the sum of Eighty and no/100 Dollars ($80.00) per annum, in advance.

A 25% penalty will be added for payments received after due date.

The permit holder agrees to hold the City of Chicago harmless for any damage, relocation or replacement costs associated with damage, relocation or removal of private property caused by the City performing work in the public way.

Authority herein given and granted for a period of five (5) years from and after February 7, 2012.

Family Dollar No. 5195.

[O2013-6593]

Be It Ordained by the City Council of the City of Chicago:

SECTION 1. Permission and authority are hereby given and granted to Family Dollar Number 5195, upon the terms and subject to the conditions of this ordinance, to maintain and use, as now constructed, one (1) fire shutter projecting over the public right-of-way adjacent to its premises known as 6301 South Western Avenue. Said fire shutter at South Western Avenue measures twenty-three point three three (23.33) feet in length and two point two five (2.25) feet in width for a total of fifty-two point four nine (52.49) square feet. The location of said privilege shall be as shown on print(s) kept on file with the Department of Business Affairs and Consumer Protection and the Office of the City Clerk. Said privilege shall be constructed in accordance with plans and specifications approved by the Department of Transportation (Division of Project Development).

This grant of privilege in the public way shall be subject to the provisions of Section 10-28-015 and all other required provisions of the Municipal Code of Chicago.

The grantee shall pay to the City of Chicago as compensation for the privilege Number 1108528 herein granted the sum of Four Hundred and no/100 Dollars ($400.00) per annum, in advance.

A 25% penalty will be added for payments received after due date.

The permit holder agrees to hold the City of Chicago harmless for any damage, relocation or replacement costs associated with damage, relocation or removal of private property caused by the City performing work in the public way.

Authority herein given and granted for a period of five (5) years from and after July 30, 2013.

Family Dollar No. 5834.

[O2013-6806]

Be It Ordained by the City Council of the City of Chicago:

SECTION 1. Permission and authority are hereby given and granted to Family Dollar Number 5834, upon the terms and subject to the conditions of this ordinance, to maintain and use one (1) sign projecting over the public right-of-way attached to its premises known as 1700 West 18th Street. Said sign structure measures as follows: along West 18th Street, at twenty-four (24) feet in length, three (3) feet in height and twelve point two five (12.25) feet above grade level. The location of said privilege shall be as shown on print(s) kept on file

with the Department of Business Affairs and Consumer Protection and the Office of the City Clerk. Said privilege shall be constructed in accordance with plans and specifications approved by the Department of Transportation (Division of Project Development) and the Zoning Department -- Signs.

This grant of privilege in the public way shall be subject to the provisions of Section 10-28-015 and all other required provisions of the Municipal Code of Chicago.

The grantee shall pay to the City of Chicago as compensation for the privilege Number 1108451 herein granted the sum of Three Hundred and no/100 Dollars ($300.00) per annum, in advance.

A 25% penalty will be added for payments received after due date.

The permit holder agrees to hold the City of Chicago harmless for any damage, relocation or replacement costs associated with damage, relocation or removal of private property caused by the City performing work in the public way.

Authority herein given and granted for a period of five (5) years from and after July 9, 2013.

Family Dollar Store No. 7078.

[O2013-6707]

Be It Ordained by the City Council of the City of Chicago:

SECTION 1. Permission and authority are hereby given and granted to Family Dollar Store Number 7078, upon the terms and subject to the conditions of this ordinance, to maintain and use two (2) signs projecting over the public right-of-way attached to its premises known as 3916 West Fullerton Avenue. Said sign structure measures as follows: along West Fullerton Avenue, one (1) at five point zero eight (5.08) feet in length, four (4) feet in height and ten (10) feet above grade level. Said sign structure measures as follows: along West Fullerton Avenue, one (1) at twenty-one point one seven (21.17) feet in length, two point eight three (2.83) feet in height and eighteen point five eight (18.58) feet above grade level. The location of said privilege shall be as shown on print(s) kept on file with the Department of Business Affairs and Consumer Protection and the Office of the City Clerk. Said privilege shall be constructed in accordance with plans and specifications approved by the Department of Transportation (Division of Project Development) and the Zoning Department -- Signs.

This grant of privilege in the public way shall be subject to the provisions of Section 10-28-015 and all other required provisions of the Municipal Code of Chicago.

The grantee shall pay to the City of Chicago as compensation for the privilege Number 1107270 herein granted the sum of Four Hundred and no/100 Dollars ($400.00) per annum, in advance.

A 25% penalty will be added for payments received after due date.

The permit holder agrees to hold the City of Chicago harmless for any damage, relocation or replacement costs associated with damage, relocation or removal of private property caused by the City performing work in the public way.

Authority herein given and granted for a period of five (5) years from and after January 9, 2013.

Fashion Nails By Design Ltd.

[O2013-7199]

Be It Ordained by the City Council of the City of Chicago:

SECTION 1. Permission and authority are hereby given and granted to Fashion Nails by Design Ltd., upon the terms and subject to the conditions of this ordinance, to maintain and use one (1) sign projecting over the public right-of-way attached to its premises known as 25 East Adams Street. Said sign structure measures as follows: along East Adams Street, at three (3) feet in length, three (3) feet in height and ten (10) feet above grade level. The location of said privilege shall be as shown on print(s) kept on file with the Department of Business Affairs and Consumer Protection and the Office of the City Clerk. Said privilege shall be constructed in accordance with plans and specifications approved by the Department of Transportation (Division of Project Development) and the Zoning Department -- Signs.

This grant of privilege in the public way shall be subject to the provisions of Section 10-28-015 and all other required provisions of the Municipal Code of Chicago.

The grantee shall pay to the City of Chicago as compensation for the privilege Number 1107731 herein granted the sum of One Hundred and no/100 Dollars ($100.00) per annum, in advance.

A 25% penalty will be added for payments received after due date.

The permit holder agrees to hold the City of Chicago harmless for any damage, relocation or replacement costs associated with damage, relocation or removal of private property caused by the City performing work in the public way.

Authority herein given and granted for a period of five (5) years from and after June 11, 2013.

Father & Son Pizzeria Ltd.

[O2013-6840]

Be It Ordained by the City Council of the City of Chicago:

SECTION 1. Permission and authority are hereby given and granted to Father & Son Pizzeria Ltd., upon the terms and subject to the conditions of this ordinance, to maintain and use, as now constructed, six (6) light fixtures projecting over the public right-of-way adjacent to its premises known as 2475 North Milwaukee Avenue. Said light fixtures at North Milwaukee Avenue measure six (6) at one point three three (1.33) feet in length, one (1) foot in width and nineteen (19) feet above grade level. The location of said privilege shall be as shown on print(s) kept on file with the Department of Business Affairs and Consumer Protection and the Office of the City Clerk. Said privilege shall be constructed in accordance with plans and specifications approved by the Department of Transportation (Division of Project Development).

This grant of privilege in the public way shall be subject to the provisions of Section 10-28-015 and all other required provisions of the Municipal Code of Chicago.

The grantee shall pay to the City of Chicago as compensation for the privilege Number 1107831 herein granted the sum of Seventy-five and no/100 Dollars ($75.00) per annum, in advance.

A 25% penalty will be added for payments received after due date.

The permit holder agrees to hold the City of Chicago harmless for any damage, relocation or replacement costs associated with damage, relocation or removal of private property caused by the City performing work in the public way.

Authority herein given and granted for a period of five (5) years from and after June 11, 2013.

Father Time Antiques.

[O2013-6745]

Be It Ordained by the City Council of the City of Chicago:

SECTION 1. Permission and authority are hereby given and granted to Father Time Antiques, upon the terms and subject to the conditions of this ordinance, to maintain and use one (1) sign projecting over the public right-of-way attached to its premises known as 2108 West Belmont Avenue. Said sign structure measures as follows: along West Belmont Avenue, at six (6) feet in length, four (4) feet in height and ten point four two (10.42) feet above grade level. The location of said privilege shall be as shown on print(s) kept on file

with the Department of Business Affairs and Consumer Protection and the Office of the City Clerk. Said privilege shall be constructed in accordance with plans and specifications approved by the Department of Transportation (Division of Project Development) and the Zoning Department -- Signs.

This grant of privilege in the public way shall be subject to the provisions of Section 10-28-015 and all other required provisions of the Municipal Code of Chicago.

The grantee shall pay to the City of Chicago as compensation for the privilege Number 1107756 herein granted the sum of One Hundred and no/100 Dollars ($100.00) per annum, in advance.

A 25% penalty will be added for payments received after due date.

The permit holder agrees to hold the City of Chicago harmless for any damage, relocation or replacement costs associated with damage, relocation or removal of private property caused by the City performing work in the public way.

Authority herein given and granted for a period of five (5) years from and after July 9, 2013.

Fire Protection Systems And Restaurant Appliances And Bikes.

[O2013-6325]

Be It Ordained by the City Council of the City of Chicago:

SECTION 1. Permission and authority are hereby given and granted to Fire Protection Systems and Restaurant Appliances and Bikes, upon the terms and subject to the conditions of this ordinance, to construct, install, maintain and use one (1) bicycle rack on the public right-of-way adjacent to its premises known as 2633 West Armitage Avenue. Said bicycle rack at West Armitage Avenue measures five (5) feet In length and two (2) feet In width for a total of ten (10) square feet. The location of said privilege shall be as shown on print(s) kept on file with the Department of Business Affairs and Consumer Protection and the Office of the City Clerk. Said privilege shall be constructed in accordance with plans and specifications approved by the Department of Planning and Development and the Department of Transportation (Division of Project Development).

This grant of privilege in the public way shall be subject to the provisions of Section 10-28-015 and all other required provisions of the Municipal Code of Chicago.

The grantee shall pay to the City of Chicago as compensation for the privilege Number 1106344 herein granted the sum of Zero and no/100 Dollars ($0.00) per annum, in advance.

A 25% penalty will be added for payments received after due date.

The permit holder agrees to hold the City of Chicago harmless for any damage, relocation or replacement costs associated with damage, relocation or removal of private property caused by the City performing work in the public way.

Authority herein given and granted for a period of five (5) years from and after date of passage.

Fischman Liquors.

[O2013-7410]

Be It Ordained by the City Council of the City of Chicago:

SECTION 1. Permission and authority are hereby given and granted to Fischman Liquors, upon the terms and subject to the conditions of this ordinance, to maintain and use one (1) sign projecting over the public right-of-way attached to its premises known as 4780 North Milwaukee Avenue. Said sign structure measures as follows: along North Milwaukee Avenue, at six (6) feet in length, four (4) feet in height and fourteen point one seven (14.17) feet above grade level. The location of said privilege shall be as shown on print(s) kept on file with the Department of Business Affairs and Consumer Protection and the Office of the City Clerk. Said privilege shall be constructed in accordance with plans and specifications approved by the Department of Transportation (Division of Project Development) and the Zoning Department -- Signs.

This grant of privilege in the public way shall be subject to the provisions of Section 10-28-015 and all other required provisions of the Municipal Code of Chicago.

The grantee shall pay to the City of Chicago as compensation for the privilege Number 1108374 herein granted the sum of One Hundred and no/100 Dollars ($100.00) per annum, in advance.

A 25% penalty will be added for payments received after due date.

The permit holder agrees to hold the City of Chicago harmless for any damage, relocation or replacement costs associated with damage, relocation or removal of private property caused by the City performing work in the public way.

Authority herein given and granted for a period of five (5) years from and after July 30, 2013.

Flair Communication Agency, Inc.

[O2013-7200]

Be It Ordained by the City Council of the City of Chicago:

SECTION 1. Permission and authority are hereby given and granted to Flair Communication Agency, Inc., upon the terms and subject to the conditions of this ordinance, to maintain and use, as now constructed, one (1) security camera projecting over the public right-of-way for security purposes adjacent to its premises known as 214 West Erie Street. Said security camera at West Erie Street measures one (1) foot in length, one point five eight (1.58) feet in width and eleven point four one (11.41) feet above grade level. The location of said privilege shall be as shown on print(s) kept on file with the Department of Business Affairs and Consumer Protection and the Office of the City Clerk. Said privilege shall be constructed in accordance with plans and specifications approved by the Department of Planning and Development and the Department of Transportation (Division of Project Development).

This grant of privilege in the public way shall be subject to the provisions of Section 10-28-015 and all other required provisions of the Municipal Code of Chicago.

The grantee shall pay to the City of Chicago as compensation for the privilege Number 1108476 herein granted the sum of Zero and no/100 Dollars ($0.00) per annum, in advance.

A 25% penalty will be added for payments received after due date.

The permit holder agrees to hold the City of Chicago harmless for any damage, relocation or replacement costs associated with damage, relocation or removal of private property caused by the City performing work in the public way.

Authority herein given and granted for a period of five (5) years from and after July 9, 2013.

Flair Tower LLC.
(Cornices)

[O2013-7201]

Be It Ordained by the City Council of the City of Chicago:

SECTION 1. Permission and authority are hereby given and granted to Flair Tower LLC, upon the terms and subject to the conditions of this ordinance, to maintain and use, as now constructed, three (3) cornices projecting over the public right-of-way adjacent to its premises

known as 222 West Erie Street. Said cornice at West Erie Street measures one (1) at one hundred forty-eight point seven five (148.75) feet in length and one point five (1.5) feet in width for a total of two hundred twenty-three point one three (223.13) square feet. Existing cornice is approximately sixty-five (65) feet above grade level. Said cornice at North Franklin Street measures one (1) at one hundred one point eight three (101.83) feet in length and one point five (1.5) feet in width for a total of one hundred fifty-two point seven five (152.75) square feet. Said cornice at public alley measures one (1) at one hundred eighty-seven point five (187.5) feet in length and one point five (1.5) feet in width for a total of two hundred eighty-one point two five (281.25) square feet. Existing cornice is approximately sixty-five (65) feet above grade level. The location of said privilege shall be as shown on print(s) kept on file with the Department of Business Affairs and Consumer Protection and the Office of the City Clerk. Said privilege shall be constructed in accordance with plans and specifications approved by the Department of Transportation (Division of Project Development).

This grant of privilege in the public way shall be subject to the provisions of Section 10-28-015 and all other required provisions of the Municipal Code of Chicago.

The grantee shall pay to the City of Chicago as compensation for the privilege Number 1108211 herein granted the sum of One Thousand Two Hundred and no/100 Dollars ($1,200.00) per annum, in advance.

A 25% penalty will be added for payments received after due date.

The permit holder agrees to hold the City of Chicago harmless for any damage, relocation or replacement costs associated with damage, relocation or removal of private property caused by the City performing work in the public way.

Authority herein given and granted for a period of five (5) years from and after July 30, 2013.

Flair Tower LLC.
(Planters)

[O2013-7203]

Be It Ordained by the City Council of the City of Chicago:

SECTION 1. Permission and authority are hereby given and granted to Flair Tower LLC, upon the terms and subject to the conditions of this ordinance, to maintain and use, as now constructed, eight (8) planters on the public right-of-way for beautification purposes adjacent to its premises known as 222 West Erie Street. Said planters at West Erie Street measure

three (3) at forty-one (41) feet in length and five point five eight (5.58) feet in width for a total of six hundred eighty six point three four (686.34) square feet. Said planters at West Erie Street measure two (2) at six (6) feet in length and six (6) feet in width for a total of seventy-two (72) square feet. Said planters at North Franklin Street measure three (3) at fifteen (15) feet in length and four (4) feet in width for a total of one hundred eighty (180) square feet. Grantee must allow the required clear and unobstructed space for pedestrian passage at all times per rules and regulations approved by the Department of Transportation. The location of said privilege shall be as shown on print(s) kept on file with the Department of Business Affairs and Consumer Protection and the Office of the City Clerk. Said privilege shall be constructed in accordance with plans and specifications approved by the Department of Planning and Development and the Department of Transportation (Division of Project Development).

This grant of privilege in the public way shall be subject to the provisions of Section 10-28-015 and all other required provisions of the Municipal Code of Chicago.

The grantee shall pay to the City of Chicago as compensation for the privilege Number 1108208 herein granted the sum of Zero and no/100 Dollars ($0.00) per annum, in advance.

A 25% penalty will be added for payments received after due date.

The permit holder agrees to hold the City of Chicago harmless for any damage, relocation or replacement costs associated with damage, relocation or removal of private property caused by the City performing work in the public way.

Authority herein given and granted for a period of five (5) years from and after July 30, 2013.

Fork.

[O2013-7457]

Be It Ordained by the City Council of the City of Chicago:

SECTION 1. Permission and authority are hereby given and granted to Fork, upon the terms and subject to the conditions of this ordinance, to maintain and use, as now constructed, twelve (12) light fixtures projecting over the public right-of-way adjacent to its premises known as 4600 North Lincoln Avenue. Said light fixtures at West Wilson Avenue measure three (3) at three (3) feet in length, point eight three (.83) foot in width and fourteen point three three (14.33) feet above grade level. Said light fixtures at North Lincoln Avenue measure nine (9) at three (3) feet in length, point eight three (.83) foot in width and fourteen point three three (14.33) feet above grade level. The location of said privilege shall be as

shown on print(s) kept on file with the Department of Business Affairs and Consumer Protection and the Office of the City Clerk. Said privilege shall be constructed in accordance with plans and specifications approved by the Department of Transportation (Division of Project Development).

This grant of privilege in the public way shall be subject to the provisions of Section 10-28-015 and all other required provisions of the Municipal Code of Chicago.

The grantee shall pay to the City of Chicago as compensation for the privilege Number 1106923 herein granted the sum of Seventy-five and no/100 Dollars ($75.00) per annum, in advance.

A 25% penalty will be added for payments received after due date.

The permit holder agrees to hold the City of Chicago harmless for any damage, relocation or replacement costs associated with damage, relocation or removal of private property caused by the City performing work in the public way.

Authority herein given and granted for a period of five (5) years from and after June 11, 2013.

Formula Auto Parts, Inc.

[O2013-6854]

Be It Ordained by the City Council of the City of Chicago:

SECTION 1. Permission and authority are hereby given and granted to Formula Auto Parts, Inc., upon the terms and subject to the conditions of this ordinance, to maintain and use one (1) sign projecting over the public right-of-way attached to its premises known as 4741 -- 4743 West North Avenue. Said sign structure measures as follows: along West North Avenue, at eight (8) feet in length, four (4) feet in height and twelve (12) feet above grade level. The location of said privilege shall be as shown on print(s) kept on file with the Department of Business Affairs and Consumer Protection and the Office of the City Clerk. Said privilege shall be constructed in accordance with plans and specifications approved by the Department of Transportation (Division of Project Development) and the Zoning Department -- Signs.

This grant of privilege in the public way shall be subject to the provisions of Section 10-28-015 and all other required provisions of the Municipal Code of Chicago.

The grantee shall pay to the City of Chicago as compensation for the privilege Number 1107846 herein granted the sum of Three Hundred and no/100 Dollars ($300.00) per annum, in advance.

A 25% penalty will be added for payments received after due date.

The permit holder agrees to hold the City of Chicago harmless for any damage, relocation or replacement costs associated with damage, relocation or removal of private property caused by the City performing work in the public way.

Authority herein given and granted for a period of five (5) years from and after June 11, 2013.

Four Farthings Tavern & Grill.

[O2013-7290]

Be It Ordained by the City Council of the City of Chicago:

SECTION 1. Permission and authority are hereby given and granted to Four Farthings Tavern & Grill, upon the terms and subject to the conditions of this ordinance, to maintain and use, as now constructed, one (1) windscreen on the public right-of-way adjacent to its premises known as 2060 North Cleveland Avenue. Said windscreen at North Cleveland Avenue measures six point nine (6.9) feet in length and three point three (3.3) feet in width for a total of twenty-two point seven seven (22.77) square feet. The location of said privilege shall be as shown on print(s) kept on file with the Department of Business Affairs and Consumer Protection and the Office of the City Clerk. Said privilege shall be constructed in accordance with plans and specifications approved by the Department of Transportation (Division of Project Development).

This grant of privilege in the public way shall be subject to the provisions of Section 10-28-015 and all other required provisions of the Municipal Code of Chicago.

The grantee shall pay to the City of Chicago as compensation for the privilege Number 1107539 herein granted the sum of Four Hundred and no/100 Dollars ($400.00) per annum, in advance.

A 25% penalty will be added for payments received after due date.

The permit holder agrees to hold the City of Chicago harmless for any damage, relocation or replacement costs associated with damage, relocation or removal of private property caused by the City performing work in the public way.

Authority herein given and granted for a period of five (5) years from and after February 5, 2013.

Frances' Restaurant & Deli, Inc.

[O2013-7292]

Be It Ordained by the City Council of the City of Chicago:

SECTION 1. Permission and authority are hereby given and granted to Frances' Restaurant & Deli, Inc., upon the terms and subject to the conditions of this ordinance, to maintain and use one (1) sign projecting over the public right-of-way attached to its premises known as 2552 North Clark Street. Said sign structure measures as follows: along North Clark Street, at five point two five (5.25) feet in length, four point nine two (4.92) feet in height and fifteen (15) feet above grade level. The location of said privilege shall be as shown on print(s) kept on file with the Department of Business Affairs and Consumer Protection and the Office of the City Clerk. Said privilege shall be constructed in accordance with plans and specifications approved by the Department of Transportation (Division of Project Development) and the Zoning Department -- Signs.

This grant of privilege in the public way shall be subject to the provisions of Section 10-28-015 and all other required provisions of the Municipal Code of Chicago.

The grantee shall pay to the City of Chicago as compensation for the privilege Number 1108088 herein granted the sum of Three Hundred and no/100 Dollars ($300.00) per annum, in advance.

A 25% penalty will be added for payments received after due date.

The permit holder agrees to hold the City of Chicago harmless for any damage, relocation or replacement costs associated with damage, relocation or removal of private property caused by the City performing work in the public way.

Authority herein given and granted for a period of five (5) years from and after June 11, 2013.

Franconello.

[O2013-6677]

Be It Ordained by the City Council of the City of Chicago:

SECTION 1. Permission and authority are hereby given and granted to Franconello, upon the terms and subject to the conditions of this ordinance, to maintain and use one (1) sign projecting over the public right-of-way attached to its premises known as 10222 South Western Avenue. Said sign structure measures as follows: along South Western Avenue, at three (3) feet in length, fourteen point five (14.5) feet in height and nine point five (9.5) feet above grade level. The location of said privilege shall be as shown on print(s) kept on file

with the Department of Business Affairs and Consumer Protection and the Office of the City Clerk. Said privilege shall be constructed in accordance with plans and specifications approved by the Department of Transportation (Division of Project Development) and the Zoning Department -- Signs.

This grant of privilege in the public way shall be subject to the provisions of Section 10-28-015 and all other required provisions of the Municipal Code of Chicago.

The grantee shall pay to the City of Chicago as compensation for the privilege Number 1092985 herein granted the sum of Three Hundred and no/100 Dollars ($300.00) per annum, in advance.

A 25% penalty will be added for payments received after due date.

The permit holder agrees to hold the City of Chicago harmless for any damage, relocation or replacement costs associated with damage, relocation or removal of private property caused by the City performing work in the public way.

Authority herein given and granted for a period of five (5) years from and after date of passage.

Frenchy's Bookstore.

[O2013-7205]

Be It Ordained by the City Council of the City of Chicago:

SECTION 1. Permission and authority are hereby given and granted to Frenchy's Bookstore, upon the terms and subject to the conditions of this ordinance, to maintain and use one (1) sign projecting over the public right-of-way attached to its premises known as 872 North State Street. Said sign structure measures as follows: along North State Street, at three point six seven (3.67) feet in length, three point six seven (3.67) feet in height and eleven point zero eight (11.08) feet above grade level. The location of said privilege shall be as shown on print(s) kept on file with the Department of Business Affairs and Consumer Protection and the Office of the City Clerk. Said privilege shall be constructed in accordance with plans and specifications approved by the Department of Transportation (Division of Project Development) and the Zoning Department -- Signs.

This grant of privilege in the public way shall be subject to the provisions of Section 10-28-015 and all other required provisions of the Municipal Code of Chicago.

The grantee shall pay to the City of Chicago as compensation for the privilege Number 1108465 herein granted the sum of One Hundred and no/100 Dollars ($100.00) per annum, in advance.

A 25% penalty will be added for payments received after due date.

The permit holder agrees to hold the City of Chicago harmless for any damage, relocation or replacement costs associated with damage, relocation or removal of private property caused by the City performing work in the public way.

Authority herein given and granted for a period of five (5) years from and after July 9, 2013.

Freshii.

[O2013-6458]

Be It Ordained by the City Council of the City of Chicago:

SECTION 1. Permission and authority are hereby given and granted to Freshii, upon the terms and subject to the conditions of this ordinance, to maintain and use one (1) sign projecting over the public right-of-way attached to its premises known as 26 South Clinton Street. Said sign structure measures as follows: along South Clinton Street, at eight (8) feet in length, two point five (2.5) feet in height and fourteen point five eight (14.58) feet above grade level. The location of said privilege shall be as shown on print(s) kept on file with the Department of Business Affairs and Consumer Protection and the Office of the City Clerk. Said privilege shall be constructed in accordance with plans and specifications approved by the Department of Transportation (Division of Project Development) and the Zoning Department -- Signs.

This grant of privilege in the public way shall be subject to the provisions of Section 10-28-015 and all other required provisions of the Municipal Code of Chicago.

The grantee shall pay to the City of Chicago as compensation for the privilege Number1106994 herein granted the sum of One Hundred and no/100 Dollars ($100.00) per annum, in advance.

A 25% penalty will be added for payments received after due date.

The permit holder agrees to hold the City of Chicago harmless for any damage, relocation or replacement costs associated with damage, relocation or removal of private property caused by the City performing work in the public way.

Authority herein given and granted for a period of five (5) years from and after date of passage.

Alfred Fricano.

[O2013-7207]

Be It Ordained by the City Council of the City of Chicago:

SECTION 1. Permission and authority are hereby given and granted to Alfred Fricano, upon the terms and subject to the conditions of this ordinance, to maintain and use, as now constructed, one (1) pole projecting over the public right-of-way adjacent to its premises known as 833 North State Street. Said pole at North State Street measures two (2) feet in height and point six seven (.67) foot in width for a total of one point three four (1.34) square feet. Existing barber pole is six (6) feet, five (5) inches above grade level. The location of said privilege shall be as shown on print(s) kept on file with the Department of Business Affairs and Consumer Protection and the Office of the City Clerk. Said privilege shall be constructed in accordance with plans and specifications approved by the Department of Transportation (Division of Project Development).

This grant of privilege in the public way shall be subject to the provisions of Section 10-28-015 and all other required provisions of the Municipal Code of Chicago.

The grantee shall pay to the City of Chicago as compensation for the privilege Number 1102778 herein granted the sum of Ten and no/100 Dollars ($10.00) per annum, in advance.

A 25% penalty will be added for payments received after due date.

The permit holder agrees to hold the City of Chicago harmless for any damage, relocation or replacement costs associated with damage, relocation or removal of private property caused by the City performing work in the public way.

Authority herein given and granted for a period of five (5) years from and after date of passage.

Full Shilling.

[O2013-7393]

Be It Ordained by the City Council of the City of Chicago:

SECTION 1. Permission and authority are hereby given and granted to Full Shilling, upon the terms and subject to the conditions of this ordinance, to maintain and use, as now constructed, eight (8) light fixtures projecting over the public right-of-way adjacent to its premises known as 3724 North Clark Street. Said light fixtures at North Clark Street measure

eight (8) at four point two five (4.25) feet in length, one (1) foot in width and eleven point seven five (11.75) feet above grade level. The location of said privilege shall be as shown on print(s) kept on file with the Department of Business Affairs and Consumer Protection and the Office of the City Clerk. Said privilege shall be constructed in accordance with plans and specifications approved by the Department of Transportation (Division of Project Development).

This grant of privilege in the public way shall be subject to the provisions of Section 10-28-015 and all other required provisions of the Municipal Code of Chicago.

The grantee shall pay to the City of Chicago as compensation for the privilege Number 1107548 herein granted the sum of One Hundred Ten and no/100 Dollars ($110.00) per annum, in advance.

A 25% penalty will be added for payments received after due date.

The permit holder agrees to hold the City of Chicago harmless for any damage, relocation or replacement costs associated with damage, relocation or removal of private property caused by the City performing work in the public way.

Authority herein given and granted for a period of five (5) years from and after June 11, 2013.

Fulton Elizabeth LLC.

[O2013-6595]

Be It Ordained by the City Council of the City of Chicago:

SECTION 1. Permission and authority are hereby given and granted to Fulton Elizabeth LLC, upon the terms and subject to the conditions of this ordinance, to maintain and use, as now constructed, six (6) light fixtures projecting over the public right-of-way adjacent to its premises known as 300 North Elizabeth Street. Said light fixtures at North Elizabeth Street measure six (6) at point eight three (.83) foot in length, point six seven (.67) foot in width and nine (9) feet above grade level. The location of said privilege shall be as shown on print(s) kept on file with the Department of Business Affairs and Consumer Protection and the Office of the City Clerk. Said privilege shall be constructed in accordance with plans and specifications approved by the Department of Transportation (Division of Project Development).

This grant of privilege in the public way shall be subject to the provisions of Section 10-28-015 and all other required provisions of the Municipal Code of Chicago.

The grantee shall pay to the City of Chicago as compensation for the privilege Number 1107883 herein granted the sum of One Hundred and no/100 Dollars ($100.00) per annum, in advance.

A 25% penalty will be added for payments received after due date.

The permit holder agrees to hold the City of Chicago harmless for any damage, relocation or replacement costs associated with damage, relocation or removal of private property caused by the City performing work in the public way.

Authority herein given and granted for a period of five (5) years from and after July 30, 2013.

Galvin's Public House.

[O2013-7411]

Be It Ordained by the City Council of the City of Chicago:

SECTION 1. Permission and authority are hereby given and granted to Galvin's Public House, upon the terms and subject to the conditions of this ordinance, to maintain and use, as now constructed, seven (7) light fixtures projecting over the public right-of-way adjacent to its premises known as 5901 West Lawrence Avenue. Said light fixtures at West Lawrence Avenue measure six (6) at two (2) feet in length, point five (.5) foot in width and eleven (11) feet above grade level. Said light fixture at North Marmora Avenue measures one (1) at two (2) feet in length, point five (.5) foot in width and eleven (11) feet above grade level. The location of said privilege shall be as shown on print(s) kept on file with the Department of Business Affairs and Consumer Protection and the Office of the City Clerk. Said privilege shall be constructed in accordance with plans and specifications approved by the Department of Transportation (Division of Project Development).

This grant of privilege in the public way shall be subject to the provisions of Section 10-28-015 and all other required provisions of the Municipal Code of Chicago.

The grantee shall pay to the City of Chicago as compensation for the privilege Number 1106935 herein granted the sum of One Hundred Five and no/100 Dollars ($105.00) per annum, in advance.

A 25% penalty will be added for payments received after due date.

The permit holder agrees to hold the City of Chicago harmless for any damage, relocation or replacement costs associated with damage, relocation or removal of private property caused by the City performing work in the public way.

Authority herein given and granted for a period of five (5) years from and after June 11, 2013.

Garfield Discount.

[O2013-6639]

Be It Ordained by the City Council of the City of Chicago:

SECTION 1. Permission and authority are hereby given and granted to Garfield Discount, upon the terms and subject to the conditions of this ordinance, to maintain and use one (1) sign projecting over the public right-of-way attached to its premises known as 1616 West 63rd Street. Said sign structure measures as follows: along West 63rd Street, at fourteen (14) feet in length, six (6) feet in height and nineteen (19) feet above grade level. The location of said privilege shall be as shown on print(s) kept on file with the Department of Business Affairs and Consumer Protection and the Office of the City Clerk. Said privilege shall be constructed in accordance with plans and specifications approved by the Department of Transportation (Division of Project Development) and the Zoning Department -- Signs.

This grant of privilege in the public way shall be subject to the provisions of Section 10-28-015 and all other required provisions of the Municipal Code of Chicago.

The grantee shall pay to the City of Chicago as compensation for the privilege Number 1107119 herein granted the sum of Three Hundred and no/100 Dollars ($300.00) per annum, in advance.

A 25% penalty will be added for payments received after due date.

The permit holder agrees to hold the City of Chicago harmless for any damage, relocation or replacement costs associated with damage, relocation or removal of private property caused by the City performing work in the public way.

Authority herein given and granted for a period of five (5) years from and after June 11, 2013.

The Garner School.

[O2013-6329]

Be It Ordained by the City Council of the City of Chicago:

SECTION 1. Permission and authority are hereby given and granted to The Garner School, upon the terms and subject to the conditions of this ordinance, to construct, install, maintain and use one (1) light fixture projecting over the public right-of-way adjacent to its premises known as 1612 West North Avenue. Said light fixture at North Marshfield Avenue measures thirty-one (31) feet in length, point three (.3) foot in width and sixteen point nine two (16.92) feet above grade level. The location of said privilege shall be as shown on

print(s) kept on file with the Department of Business Affairs and Consumer Protection and the Office of the City Clerk. Said privilege shall be constructed in accordance with plans and specifications approved by the Department of Transportation (Division of Project Development).

This grant of privilege in the public way shall be subject to the provisions of Section 10-28-015 and all other required provisions of the Municipal Code of Chicago.

The grantee shall pay to the City of Chicago as compensation for the privilege Number 1108551 herein granted the sum of Seventy-five and no/100 Dollars ($75.00) per annum, in advance.

A 25% penalty will be added for payments received after due date.

The permit holder agrees to hold the City of Chicago harmless for any damage, relocation or replacement costs associated with damage, relocation or removal of private property caused by the City performing work in the public way.

Authority herein given and granted for a period of five (5) years from and after date of passage.

Gateway Auto Service, Inc.

[O2013-6333]

Be It Ordained by the City Council of the City of Chicago:

SECTION 1. Permission and authority are hereby given and granted to Gateway Auto Service, Inc., upon the terms and subject to the conditions of this ordinance, to maintain and use one (1) sign projecting over the public right-of-way attached to its premises known as 2057 West Division Street. Said sign structure measures as follows: along West Division Street, at five (5) feet in length, three (3) feet in height and thirteen (13) feet above grade level. The location of said privilege shall be as shown on print(s) kept on file with the Department of Business Affairs and Consumer Protection and the Office of the City Clerk. Said privilege shall be constructed in accordance with plans and specifications approved by the Department of Transportation (Division of Project Development) and the Zoning Department -- Signs.

This grant of privilege in the public way shall be subject to the provisions of Section 10-28-015 and all other required provisions of the Municipal Code of Chicago.

The grantee shall pay to the City of Chicago as compensation for the privilege Number 1108453 herein granted the sum of One Hundred and no/100 Dollars ($100.00) per annum, in advance.

A 25% penalty will be added for payments received after due date.

The permit holder agrees to hold the City of Chicago harmless for any damage, relocation or replacement costs associated with damage, relocation or removal of private property caused by the City performing work in the public way.

Authority herein given and granted for a period of five (5) years from and after July 30, 2013.

GCT Realty LLC.

[O2013-7395]

Be It Ordained by the City Council of the City of Chicago:

SECTION 1. Permission and authority are hereby given and granted to GCT Realty LLC, upon the terms and subject to the conditions of this ordinance, to construct, install, maintain and use five (5) door swings on the public right-of-way adjacent to its premises known as 3532 North Halsted Street. Said door swings at North Halsted Street (alley) measure one (1) at three (3) feet in length and two point seven five (2.75) feet in width for a total of eight point two five (8.25) square feet and one (1) at six (6) feet in length and two point seven five (2.75) feet in width for a total of sixteen point five (16.5) square feet. Said door swings at North Halsted Street measure two (2) at three (3) feet in length and two point seven five (2.75) feet in width for a total of sixteen point five (16.5) square feet and one (1) at six (6) feet in length and two point seven five (2.75) feet in width for a total of sixteen point five (16.5) square feet. The location of said privilege shall be as shown on print(s) kept on file with the Department of Business Affairs and Consumer Protection and the Office of the City Clerk. Said privilege shall be constructed in accordance with plans and specifications approved by the Department of Transportation (Division of Project Development).

This grant of privilege in the public way shall be subject to the provisions of Section 10-28-015 and all other required provisions of the Municipal Code of Chicago.

The grantee shall pay to the City of Chicago as compensation for the privilege Number 1108498 herein granted the sum of Three Hundred Seventy-five and no/100 Dollars ($375.00) per annum, in advance.

A 25% penalty will be added for payments received after due date.

The permit holder agrees to hold the City of Chicago harmless for any damage, relocation or replacement costs associated with damage, relocation or removal of private property caused by the City performing work in the public way.

Authority herein given and granted for a period of five (5) years from and after date of passage.

General Packaging Products.

[O2013-6810]

Be It Ordained by the City Council of the City of Chicago:

SECTION 1. Permission and authority are hereby given and granted to General Packaging Products, upon the terms and subject to the conditions of this ordinance, to maintain and use, as now constructed, two (2) security cameras projecting over the public right-of-way for security purposes adjacent to its premises known as 1700 South Canal Street. Said security cameras at South Canal Street measure two (2) at one point five (1.5) feet in length, three (3) feet in width and eleven point five (11.5) feet above grade level. The location of said privilege shall be as shown on print(s) kept on file with the Department of Business Affairs and Consumer Protection and the Office of the City Clerk. Said privilege shall be constructed in accordance with plans and specifications approved by the Department of Planning and Development and the Department of Transportation (Division of Project Development).

This grant of privilege in the public way shall be subject to the provisions of Section 10-28-015 and all other required provisions of the Municipal Code of Chicago.

The grantee shall pay to the City of Chicago as compensation for the privilege Number 1108281 herein granted the sum of Zero and no/100 Dollars ($0.00) per annum, in advance.

A 25% penalty will be added for payments received after due date.

The permit holder agrees to hold the City of Chicago harmless for any damage, relocation or replacement costs associated with damage, relocation or removal of private property caused by the City performing work in the public way.

Authority herein given and granted for a period of five (5) years from and after June 11, 2013.

Genuine Time.

[O2013-7447]

Be It Ordained by the City Council of the City of Chicago:

SECTION 1. Permission and authority are hereby given and granted to Genuine Time, upon the terms and subject to the conditions of this ordinance, to maintain and use one (1) sign projecting over the public right-of-way attached to its premises known as 2404 West Devon Avenue. Said sign structure measures as follows: along West Devon Avenue,

at twelve (12) feet in length, three (3) feet in height and fourteen (14) feet above grade level. The location of said privilege shall be as shown on print(s) kept on file with the Department of Business Affairs and Consumer Protection and the Office of the City Clerk. Said privilege shall be constructed in accordance with plans and specifications approved by the Department of Transportation (Division of Project Development) and the Zoning Department -- Signs.

This grant of privilege in the public way shall be subject to the provisions of Section 10-28-015 and all other required provisions of the Municipal Code of Chicago.

The grantee shall pay to the City of Chicago as compensation for the privilege Number1107616 herein granted the sum of Three Hundred and no/100 Dollars ($300.00) per annum, in advance.

A 25% penalty will be added for payments received after due date.

The permit holder agrees to hold the City of Chicago harmless for any damage, relocation or replacement costs associated with damage, relocation or removal of private property caused by the City performing work in the public way.

Authority herein given and granted for a period of five (5) years from and after June 11, 2013.

Gerber Auto Collision.
(1060 W. Huron St.)
(Light Fixtures)

[O2013-6599]

Be It Ordained by the City Council of the City of Chicago:

SECTION 1. Permission and authority are hereby given and granted to Gerber Auto Collision, upon the terms and subject to the conditions of this ordinance, to maintain and use, as now constructed, eight (8) light fixtures projecting over the public right-of-way adjacent to its premises known as 1060 West Huron Street. Said light fixtures at West Huron Street measure eight (8) at point six seven (.67) foot in length, eight (8) feet in width and seventeen (17) feet above grade level. The location of said privilege shall be as shown on print(s) kept on file with the Department of Business Affairs and Consumer Protection and the Office of the City Clerk. Said privilege shall be constructed in accordance with plans and specifications approved by the Department of Transportation (Division of Project Development).

This grant of privilege in the public way shall be subject to the provisions of Section 10-28-015 and all other required provisions of the Municipal Code of Chicago.

The grantee shall pay to the City of Chicago as compensation for the privilege Number 1108133 herein granted the sum of One Hundred Ten and no/100 Dollars ($110.00) per annum, in advance.

A 25% penalty will be added for payments received after due date.

The permit holder agrees to hold the City of Chicago harmless for any damage, relocation or replacement costs associated with damage, relocation or removal of private property caused by the City performing work in the public way.

Authority herein given and granted for a period of five (5) years from and after June 11, 2013.

Gerber Auto Collision.
(1060 W. Huron St.)
(Sign)

[O2013-6601]

Be It Ordained by the City Council of the City of Chicago:

SECTION 1. Permission and authority are hereby given and granted to Gerber Auto Collison, upon the terms and subject to the conditions of this ordinance, to maintain and use one (1) sign projecting over the public right-of-way attached to its premises known as 1060 West Huron Street. Said sign structure measures as follows: along West Huron Street, at eight (8) feet in length, ten (10) feet in height and nine (9) feet above grade level. The location of said privilege shall be as shown on print(s) kept on file with the Department of Business Affairs and Consumer Protection and the Office of the City Clerk. Said privilege shall be constructed in accordance with plans and specifications approved by the Department of Transportation (Division of Project Development) and the Zoning Department -- Signs.

This grant of privilege in the public way shall be subject to the provisions of Section 10-28-015 and all other required provisions of the Municipal Code of Chicago.

The grantee shall pay to the City of Chicago as compensation for the privilege Number 1108132 herein granted the sum of Three Hundred and no/100 Dollars ($300.00) per annum, in advance.

A 25% penalty will be added for payments received after due date.

The permit holder agrees to hold the City of Chicago harmless for any damage, relocation or replacement costs associated with damage, relocation or removal of private property caused by the City performing work in the public way.

Authority herein given and granted for a period of five (5) years from and after June 11, 2013.

Gerber Auto Collision.
(5948 N. Northwest Hwy.)

[O2013-6942]

Be It Ordained by the City Council of the City of Chicago:

SECTION 1. Permission and authority are hereby given and granted to Gerber Auto Collision, upon the terms and subject to the conditions of this ordinance, to maintain and use one (1) sign projecting over the public right-of-way attached to its premises known as 5948 North Northwest Highway. Said sign structure measures as follows: along North Northwest Highway, at five point one seven (5.17) feet in length, six point three three (6.33) feet in height and seventeen (17) feet above grade level. The location of said privilege shall be as shown on print(s) kept on file with the Department of Business Affairs and Consumer Protection and the Office of the City Clerk. Said privilege shall be constructed in accordance with plans and specifications approved by the Department of Transportation (Division of Project Development) and the Zoning Department -- Signs.

This grant of privilege in the public way shall be subject to the provisions of Section 10-28-015 and all other required provisions of the Municipal Code of Chicago.

The grantee shall pay to the City of Chicago as compensation for the privilege Number 1108134 herein granted the sum of Three Hundred and no/100 Dollars ($300.00) per annum, in advance.

A 25% penalty will be added for payments received after due date.

The permit holder agrees to hold the City of Chicago harmless for any damage, relocation or replacement costs associated with damage, relocation or removal of private property caused by the City performing work in the public way.

Authority herein given and granted for a period of five (5) years from and after July 30, 2013.

Ghirardelli Chocolate Shop & Soda Fountain.

[O2013-7210]

Be It Ordained by the City Council of the City of Chicago:

SECTION 1. Permission and authority are hereby given and granted to Ghirardelli Chocolate Shop & Soda Fountain, upon the terms and subject to the conditions of this ordinance, to maintain and use two (2) signs projecting over the public right-of-way attached to its premises known as 830 North Michigan Avenue. Said sign structures measure as

follows: along East Pearson Street, one (1) at six point seven (6.7) feet in length, two (2) feet in height and ten (10) feet above grade level and one (1) at six (6) feet in length, two point two (2.2) feet in height and sixteen (16) feet above grade level. The location of said privilege shall be as shown on print(s) kept on file with the Department of Business Affairs and Consumer Protection and the Office of the City Clerk. Said privilege shall be constructed in accordance with plans and specifications approved by the Department of Transportation (Division of Project Development) and the Zoning Department -- Signs.

This grant of privilege in the public way shall be subject to the provisions of Section 10-28-015 and all other required provisions of the Municipal Code of Chicago.

The grantee shall pay to the City of Chicago as compensation for the privilege Number1108180 herein granted the sum of One Hundred Seventy-five and no/100 Dollars ($175.00) per annum, in advance.

A 25% penalty will be added for payments received after due date.

The permit holder agrees to hold the City of Chicago harmless for any damage, relocation or replacement costs associated with damage, relocation or removal of private property caused by the City performing work in the public way.

Authority herein given and granted for a period of five (5) years from and after June 11, 2013.

Gioco.

[O2013-6904]

Be It Ordained by the City Council of the City of Chicago:

SECTION 1. Permission and authority are hereby given and granted to Gioco, upon the terms and subject to the conditions of this ordinance, to maintain and use, as now constructed, three (3) light fixtures projecting over the public right-of-way adjacent to its premises known as 1312 -- 1314 South Wabash Avenue. Said light fixtures at South Wabash Avenue measure three (3) at point six seven (.67) foot in length, two point two five (2.25) feet in width and thirteen (13) feet above grade level. The location of said privilege shall be as shown on print(s) kept on file with the Department of Business Affairs and Consumer Protection and the Office of the City Clerk. Said privilege shall be constructed in accordance with plans and specifications approved by the Department of Transportation (Division of Project Development).

This grant of privilege in the public way shall be subject to the provisions of Section 10-28-015 and all other required provisions of the Municipal Code of Chicago.

The grantee shall pay to the City of Chicago as compensation for the privilege Number 1108160 herein granted the sum of Eighty-five and no/100 Dollars ($85.00) per annum, in advance.

A 25% penalty will be added for payments received after due date.

The permit holder agrees to hold the City of Chicago harmless for any damage, relocation or replacement costs associated with damage, relocation or removal of private property caused by the City performing work in the public way.

Authority herein given and granted for a period of five (5) years from and after June 11, 2013.

GLL Properties 444 North Michigan L.P.

[O2013-7211]

Be It Ordained by the City Council of the City of Chicago:

SECTION 1. Permission and authority are hereby given and granted to GLL Properties 444 North Michigan L.P., upon the terms and subject to the conditions of this ordinance, to maintain and use one (1) sign projecting over the public right-of-way attached to its premises known as 444 North Michigan Avenue. Said sign structure measures as follows: along North Michigan Avenue, at eighty (80) feet in length, fourteen (14) feet in height and fourteen point one six (14.16) feet above grade level. The location of said privilege shall be as shown on print(s) kept on file with the Department of Business Affairs and Consumer Protection and the Office of the City Clerk. Said privilege shall be constructed in accordance with plans and specifications approved by the Department of Transportation (Division of Project Development) and the Zoning Department -- Signs.

This grant of privilege in the public way shall be subject to the provisions of Section 10-28-015 and all other required provisions of the Municipal Code of Chicago.

The grantee shall pay to the City of Chicago as compensation for the privilege Number 1107784 herein granted the sum of Three Hundred and no/100 Dollars ($300.00) per annum, in advance.

A 25% penalty will be added for payments received after due date.

The permit holder agrees to hold the City of Chicago harmless for any damage, relocation or replacement costs associated with damage, relocation or removal of private property caused by the City performing work in the public way.

Authority herein given and granted for a period of five (5) years from and after July 30, 2013.

Golden Fish & Chicken.

[O2013-6597]

Be It Ordained by the City Council of the City of Chicago:

SECTION 1. Permission and authority are hereby given and granted to Golden Fish & Chicken, upon the terms and subject to the conditions of this ordinance, to maintain and use one (1) sign projecting over the public right-of-way attached to its premises known as 2926 West 63rd Street. Said sign structure measures as follows: along West 63rd Street, at seven (7) feet in length, five (5) feet in height and thirteen (13) feet above grade level. The location of said privilege shall be as shown on print(s) kept on file with the Department of Business Affairs and Consumer Protection and the Office of the City Clerk. Said privilege shall be constructed in accordance with plans and specifications approved by the Department of Transportation (Division of Project Development) and the Zoning Department -- Signs.

This grant of privilege in the public way shall be subject to the provisions of Section 10-28-015 and all other required provisions of the Municipal Code of Chicago.

The grantee shall pay to the City of Chicago as compensation for the privilege Number 1108156 herein granted the sum of Three Hundred and no/100 Dollars ($300.00) per annum, in advance.

A 25% penalty will be added for payments received after due date.

The permit holder agrees to hold the City of Chicago harmless for any damage, relocation or replacement costs associated with damage, relocation or removal of private property caused by the City performing work in the public way.

Authority herein given and granted for a period of five (5) years from and after July 9, 2013.

The Golden Triangle.

[O2013-7212]

Be It Ordained by the City Council of the City of Chicago:

SECTION 1. Permission and authority are hereby given and granted to The Golden Triangle, upon the terms and subject to the conditions of this ordinance, to maintain and use,

as now constructed, three (3) banners projecting over the public right-of-way adjacent to its premises known as 333 North LaSalle Street. Said banners at North Clark Street measure two (2) at three point five (3.5) feet in length and twelve (12) feet in width for a total of eighty-four (84) square feet and one (1) at three point five (3.5) feet in length and seven point seven five (7.75) feet in width for a total of twenty-seven point one three (27.13) square feet. The location of said privilege shall be as shown on print(s) kept on file with the Department of Business Affairs and Consumer Protection and the Office of the City Clerk. Said privilege shall be constructed in accordance with plans and specifications approved by the Zoning Department -- Signs.

This grant of privilege in the public way shall be subject to the provisions of Section 10-28-015 and all other required provisions of the Municipal Code of Chicago.

The grantee shall pay to the City of Chicago as compensation for the privilege Number 1107688 herein granted the sum of One Hundred Seventy-five and no/100 Dollars ($175.00) per annum, in advance.

A 25% penalty will be added for payments received after due date.

The permit holder agrees to hold the City of Chicago harmless for any damage, relocation or replacement costs associated with damage, relocation or removal of private property caused by the City performing work in the public way.

Authority herein given and granted for a period of five (5) years from and after July 9, 2013.

Golftec Lincoln Park.

[O2013-7401]

Be It Ordained by the City Council of the City of Chicago:

SECTION 1. Permission and authority are hereby given and granted to Golftec Lincoln Park, upon the terms and subject to the conditions of this ordinance, to maintain and use two (2) signs projecting over the public right-of-way attached to its premises known as 2847 North Halsted Street. Said sign structure measures as follows: along North Halsted Street, one (1) at eight (8) feet in length, three (3) feet in height and twelve (12) feet above grade level. Said sign structure measures as follows: along North Halsted Street, one (1) at three (3) feet in length, three (3) feet in height and twelve (12) feet above grade level. The location of said privilege shall be as shown on print(s) kept on file with the Department of Business Affairs and Consumer Protection and the Office of the City Clerk. Said privilege shall be constructed in accordance with plans and specifications approved by the Department of Transportation (Division of Project Development) and the Zoning Department -- Signs.

This grant of privilege in the public way shall be subject to the provisions of Section 10-28-015 and all other required provisions of the Municipal Code of Chicago.

The grantee shall pay to the City of Chicago as compensation for the privilege Number1108193 herein granted the sum of One Hundred Seventy-five and no/100 Dollars ($175.00) per annum, in advance.

A 25% penalty will be added for payments received after due date.

The permit holder agrees to hold the City of Chicago harmless for any damage, relocation or replacement costs associated with damage, relocation or removal of private property caused by the City performing work in the public way.

Authority herein given and granted for a period of five (5) years from and after July 30, 2013.

Golub & Company.

[O2013-7214]

Be It Ordained by the City Council of the City of Chicago:

SECTION 1. Permission and authority are hereby given and granted to Golub & Company, upon the terms and subject to the conditions of this ordinance, to maintain and use, as now constructed, four (4) light fixtures projecting over the public right-of-way adjacent to its premises known as 680 North Lake Shore Drive. Said light fixtures at East Huron Street measure two (2) at one point five (1.5) feet in length, two (2) feet in width and six (6) feet above grade level. Said light fixtures at North McClurg Court measure two (2) at one point five (1.5) feet in length, two (2) feet in width and six (6) feet above grade level. The location of said privilege shall be as shown on print(s) kept on file with the Department of Business Affairs and Consumer Protection and the Office of the City Clerk. Said privilege shall be constructed in accordance with plans and specifications approved by the Department of Transportation (Division of Project Development).

This grant of privilege in the public way shall be subject to the provisions of Section 10-28-015 and all other required provisions of the Municipal Code of Chicago.

The grantee shall pay to the City of Chicago as compensation for the privilege Number 1108303 herein granted the sum of Ninety and no/100 Dollars ($90.00) per annum, in advance.

A 25% penalty will be added for payments received after due date.

The permit holder agrees to hold the City of Chicago harmless for any damage, relocation or replacement costs associated with damage, relocation or removal of private property caused by the City performing work in the public way.

Authority herein given and granted for a period of five (5) years from and after June 11, 2013.

Good Old Days, Inc.

[O2013-6746]

Be It Ordained by the City Council of the City of Chicago:

SECTION 1. Permission and authority are hereby given and granted to Good Old Days, Inc., upon the terms and subject to the conditions of this ordinance, to maintain and use one (1) sign projecting over the public right-of-way attached to its premises known as 2138 West Belmont Avenue. Said sign structure measures as follows: along West Belmont Avenue, at six (6) feet in length, three point seven five (3.75) feet in height and fourteen (14) feet above grade level. The location of said privilege shall be as shown on print(s) kept on file with the Department of Business Affairs and Consumer Protection and the Office of the City Clerk. Said privilege shall be constructed in accordance with plans and specifications approved by the Department of Transportation (Division of Project Development) and the Zoning Department -- Signs.

This grant of privilege in the public way shall be subject to the provisions of Section 10-28-015 and all other required provisions of the Municipal Code of Chicago.

The grantee shall pay to the City of Chicago as compensation for the privilege Number 1107416 herein granted the sum of One Hundred and no/100 Dollars ($100.00) per annum, in advance.

A 25% penalty will be added for payments received after due date.

The permit holder agrees to hold the City of Chicago harmless for any damage, relocation or replacement costs associated with damage, relocation or removal of private property caused by the City performing work in the public way.

Authority herein given and granted for a period of five (5) years from and after June 11, 2013.

Goose Island Beer Company.

[O2013-6605]

Be It Ordained by the City Council of the City of Chicago:

SECTION 1. Permission and authority are hereby given and granted to Goose Island Beer Company. upon the terms and subject to the conditions of this ordinance, to maintain and use, as now constructed, one (1) manhole under the public right-of-way adjacent to its premises known as 1800 West Fulton Street. Said manhole at West Fulton Street measures three (3) feet in length and three (3) feet in width for a total of nine (9) square feet. The location of said privilege shall be as shown on print(s) kept on file with the Department of Business Affairs and Consumer Protection and the Office of the City Clerk. Said privilege shall be constructed in accordance with plans and specifications approved by the Department of Transportation (Office of Underground Coordination) and the Department of Water Management.

This grant of privilege in the public way shall be subject to the provisions of Section 10-28-015 and all other required provisions of the Municipal Code of Chicago.

The grantee shall pay to the City of Chicago as compensation for the privilege Number 1108064 herein granted the sum of Four Hundred and no/100 Dollars ($400.00) per annum, in advance.

A 25% penalty will be added for payments received after due date.

The permit holder agrees to hold the City of Chicago harmless for any damage, relocation or replacement costs associated with damage, relocation or removal of private property caused by the City performing work in the public way.

Authority herein given and granted for a period of five (5) years from and after July 29, 2013.

Granados Liquors.

[O2013-6711]

Be It Ordained by the City Council of the City of Chicago:

SECTION 1. Permission and authority are hereby given and granted to Granados Liquors, upon the terms and subject to the conditions of this ordinance, to maintain and use one (1) sign projecting over the public right-of-way attached to its premises known as 1859 West 47th Street. Said sign structure measures as follows: along West 47th Street, at four point two five (4.25) feet in length, four point zero eight (4.08) feet in height and eight point one six (8.16) feet above grade level. The location of said privilege shall be as shown on print(s)

kept on file with the Department of Business Affairs and Consumer Protection and the Office of the City Clerk. Said privilege shall be constructed in accordance with plans and specifications approved by the Department of Transportation (Division of Project Development) and the Zoning Department -- Signs.

This grant of privilege in the public way shall be subject to the provisions of Section 10-28-015 and all other required provisions of the Municipal Code of Chicago.

The grantee shall pay to the City of Chicago as compensation for the privilege Number 1108363 herein granted the sum of Ninety and 67/100 Dollars ($90.67) per annum, in advance.

A 25% penalty will be added for payments received after due date.

The permit holder agrees to hold the City of Chicago harmless for any damage, relocation or replacement costs associated with damage, relocation or removal of private property caused by the City performing work in the public way.

Authority herein given and granted for a period of five (5) years from and after July 30, 2013.

The Grand Ohio Condo.

[O2013-7216]

Be It Ordained by the City Council of the City of Chicago:

SECTION 1. Permission and authority are hereby given and granted to The Grand Ohio Condo, upon the terms and subject to the conditions of this ordinance, to construct, install, maintain and use one (1) bicycle rack on the public right-of-way adjacent to its premises known as 211 East Ohio Street. Said bicycle rack at East Ohio Street measures three (3) feet in length and point five (.5) foot in width for a total of one point five (1.5) square feet. The location of said privilege shall be as shown on print(s) kept on file with the Department of Business Affairs and Consumer Protection and the Office of the City Clerk. Said privilege shall be constructed in accordance with plans and specifications approved by the Department of Planning and Development and the Department of Transportation (Division of Project Development).

This grant of privilege in the public way shall be subject to the provisions of Section 10-28-015 and all other required provisions of the Municipal Code of Chicago.

The grantee shall pay to the City of Chicago as compensation for the privilege Number 1105689 herein granted the sum of Zero and no/100 Dollars ($0.00) per annum, in advance.

A 25% penalty will be added for payments received after due date.

The permit holder agrees to hold the City of Chicago harmless for any damage, relocation or replacement costs associated with damage, relocation or removal of private property caused by the City performing work in the public way.

Authority herein given and granted for a period of five (5) years from and after date of passage.

Green Valley Grocery, Inc.

[O2013-6841]

Be It Ordained by the City Council of the City of Chicago:

SECTION 1. Permission and authority are hereby given and granted to Green Valley Grocery, Inc., upon the terms and subject to the conditions of this ordinance, to maintain and use one (1) sign projecting over the public right-of-way attached to its premises known as 3432 West Irving Park Road. Said sign structure measures as follows: along West Irving Park Road, at four (4) feet in length, six (6) feet in height and twelve (12) feet above grade level. The location of said privilege shall be as shown on print(s) kept on file with the Department of Business Affairs and Consumer Protection and the Office of the City Clerk. Said privilege shall be constructed in accordance with plans and specifications approved by the Department of Transportation (Division of Project Development) and the Zoning Department -- Signs.

This grant of privilege in the public way shall be subject to the provisions of Section 10-28-015 and all other required provisions of the Municipal Code of Chicago.

The grantee shall pay to the City of Chicago as compensation for the privilege Number 1108015 herein granted the sum of One Hundred and no/100 Dollars ($100.00) per annum, in advance.

A 25% penalty will be added for payments received after due date.

The permit holder agrees to hold the City of Chicago harmless for any damage, relocation or replacement costs associated with damage, relocation or removal of private property caused by the City performing work in the public way.

Authority herein given and granted for a period of five (5) years from and after June 11, 2013.

Grocery Basket.

[O2013-7177]

Be It Ordained by the City Council of the City of Chicago:

SECTION 1. Permission and authority are hereby given and granted to Grocery Basket, upon the terms and subject to the conditions of this ordinance, to maintain and use one (1) sign projecting over the public right-of-way attached to its premises known as 351 East 103rd Street. Said sign structure measures as follows: along East 103rd Street, at twenty (20) feet in length, four (4) feet in height and thirteen (13) feet above grade level. The location of said privilege shall be as shown on print(s) kept on file with the Department of Business Affairs and Consumer Protection and the Office of the City Clerk. Said privilege shall be constructed in accordance with plans and specifications approved by the Department of Transportation (Division of Project Development) and the Zoning Department -- Signs.

This grant of privilege in the public way shall be subject to the provisions of Section 10-28-015 and all other required provisions of the Municipal Code of Chicago.

The grantee shall pay to the City of Chicago as compensation for the privilege Number 1105913 herein granted the sum of Three Hundred and no/100 Dollars ($300.00) per annum, in advance.

A 25% penalty will be added for payments received after due date.

The permit holder agrees to hold the City of Chicago harmless for any damage, relocation or replacement costs associated with damage, relocation or removal of private property caused by the City performing work in the public way.

Authority herein given and granted for a period of three (3) years from and after October 31, 2012.

Gruen Galleries.

[O2013-7218]

Be It Ordained by the City Council of the City of Chicago:

SECTION 1. Permission and authority are hereby given and granted to Gruen Galleries, upon the terms and subject to the conditions of this ordinance, to maintain and use, as now constructed, two (2) planters on the public right-of-way for beautification purposes adjacent to its premises known as 226 West Superior Street. Said planters at West Superior Street measure two (2) at one point five eight (1.58) feet in length and one point five eight (1.58) feet in width for a total of four point nine nine (4.99) square feet. Grantee must allow the required

clear and unobstructed space for pedestrian passage at all times per rules and regulations approved by the Department of Transportation. The location of said privilege shall be as shown on print(s) kept on file with the Department of Business Affairs and Consumer Protection and the Office of the City Clerk. Said privilege shall be constructed in accordance with plans and specifications approved by the Department of Planning and Development and the Department of Transportation (Division of Project Development).

This grant of privilege in the public way shall be subject to the provisions of Section 10-28-015 and all other required provisions of the Municipal Code of Chicago.

The grantee shall pay to the City of Chicago as compensation for the privilege Number 1106852 herein granted the sum of Zero and no/100 Dollars ($0.00) per annum, in advance.

A 25% penalty will be added for payments received after due date.

The permit holder agrees to hold the City of Chicago harmless for any damage, relocation or replacement costs associated with damage, relocation or removal of private property caused by the City performing work in the public way.

Authority herein given and granted for a period of five (5) years from and after April 9, 2013.

John Gruszka.

[O2013-7101]

Be It Ordained by the City Council of the City of Chicago:

SECTION 1. Permission and authority are hereby given and granted to John Gruszka, upon the terms and subject to the conditions of this ordinance, to maintain and use, as now constructed, one (1) bay window projecting over the public right-of-way adjacent to its premises known as 4532 South Cottage Grove Avenue. Said bay window at South Cottage Grove Avenue measures eleven point one three (11.13) feet in length and twenty-one (21) feet in width for a total of two hundred thirty-three point seven three (233.73) square feet. The location of said privilege shall be as shown on print(s) kept on file with the Department of Business Affairs and Consumer Protection and the Office of the City Clerk. Said privilege shall be constructed in accordance with plans and specifications approved by the Department of Transportation (Division of Project Development).

This grant of privilege in the public way shall be subject to the provisions of Section 10-28-015 and all other required provisions of the Municipal Code of Chicago.

The grantee shall pay to the City of Chicago as compensation for the privilege Number 1107749 herein granted the sum of Seventy-five and no/100 Dollars ($75.00) per annum, in advance.

A 25% penalty will be added for payments received after due date.

The permit holder agrees to hold the City of Chicago harmless for any damage, relocation or replacement costs associated with damage, relocation or removal of private property caused by the City performing work in the public way.

Authority herein given and granted for a period of five (5) years from and after date of passage.

Gymboree Play & Music Of Chicago.

[O2013-6747]

Be It Ordained by the City Council of the City of Chicago:

SECTION 1. Permission and authority are hereby given and granted to Gymboree Play & Music of Chicago, upon the terms and subject to the conditions of this ordinance, to maintain and use one (1) sign projecting over the public right-of-way attached to its premises known as 3156 -- 3158 North Lincoln Avenue. Said sign structure measures as follows: along North Lincoln Avenue, at ten point zero eight (10.08) feet in length, two (2) feet in height and thirteen (13) feet above grade level. The location of said privilege shall be as shown on print(s) kept on file with the Department of Business Affairs and Consumer Protection and the Office of the City Clerk. Said privilege shall be constructed in accordance with plans and specifications approved by the Department of Transportation (Division of Project Development) and the Zoning Department -- Signs.

This grant of privilege in the public way shall be subject to the provisions of Section 10-28-015 and all other required provisions of the Municipal Code of Chicago.

The grantee shall pay to the City of Chicago as compensation for the privilege Number 1108488 herein granted the sum of One Hundred and no/100 Dollars ($100.00) per annum, in advance.

A 25% penalty will be added for payments received after due date.

The permit holder agrees to hold the City of Chicago harmless for any damage, relocation or replacement costs associated with damage, relocation or removal of private property caused by the City performing work in the public way.

Authority herein given and granted for a period of five (5) years from and after July 19, 2012.

H2O Plus LLC.

[O2013-7220]

Be It Ordained by the City Council of the City of Chicago:

SECTION 1. Permission and authority are hereby given and granted to H2O Plus LLC, upon the terms and subject to the conditions of this ordinance, to maintain and use one (1) sign projecting over the public right-of-way attached to its premises known as 600 North Michigan Avenue. Said sign structure measures as follows: along North Michigan Avenue, at seven point one seven (7.17) feet in length, four point one seven (4.17) feet in height and nine point one seven (9.17) feet above grade level. The location of said privilege shall be as shown on print(s) kept on file with the Department of Business Affairs and Consumer Protection and the Office of the City Clerk. Said privilege shall be constructed in accordance with plans and specifications approved by the Department of Transportation (Division of Project Development) and the Zoning Department -- Signs.

This grant of privilege in the public way shall be subject to the provisions of Section 10-28-015 and all other required provisions of the Municipal Code of Chicago.

The grantee shall pay to the City of Chicago as compensation for the privilege Number 1108269 herein granted the sum of Three Hundred and no/100 Dollars ($300.00) per annum, in advance.

A 25% penalty will be added for payments received after due date.

The permit holder agrees to hold the City of Chicago harmless for any damage, relocation or replacement costs associated with damage, relocation or removal of private property caused by the City performing work in the public way.

Authority herein given and granted for a period of five (5) years from and after June 11, 2013.

Haberdasher Square Lofts.

[O2013-7221]

Be It Ordained by the City Council of the City of Chicago:

SECTION 1. Permission and authority are hereby given and granted to Haberdasher Square Lofts, upon the terms and subject to the conditions of this ordinance, to maintain and use, as now constructed, one (1) vault under the public right-of-way adjacent to its premises known as 719 West Quincy Street. Said vault at West Quincy Street measures one hundred four (104) feet in length and thirteen (13) feet in width for a total of one thousand three hundred fifty-two (1,352) square feet. The location of said privilege shall be as shown on

print(s) kept on file with the Department of Business Affairs and Consumer Protection and the Office of the City Clerk. Said privilege shall be constructed in accordance with plans and specifications approved by the Department of Transportation (Office of Underground Coordination).

This grant of privilege in the public way shall be subject to the provisions of Section 10-28-015 and all other required provisions of the Municipal Code of Chicago.

The grantee shall pay to the City of Chicago as compensation for the privilege Number 1106634 herein granted the sum of Six Hundred Seventy-five and no/100 Dollars ($675.00) per annum, in advance.

A 25% penalty will be added for payments received after due date.

The permit holder agrees to hold the City of Chicago harmless for any damage, relocation or replacement costs associated with damage, relocation or removal of private property caused by the City performing work in the public way.

Authority herein given and granted for a period of five (5) years from and after May 17, 2013.

Hafele America Company.

[O2013-7222]

Be It Ordained by the City Council of the City of Chicago:

SECTION 1. Permission and authority are hereby given and granted to Hafele America Company, upon the terms and subject to the conditions of this ordinance, to maintain and use one (1) sign projecting over the public right-of-way attached to its premises known as 154 West Hubbard Street. Said sign structure measures as follows: along West Hubbard Street, at twelve (12) feet in length, one point six seven (1.67) feet in height and seventeen (17) feet above grade level. The location of said privilege shall be as shown on print(s) kept on file with the Department of Business Affairs and Consumer Protection and the Office of the City Clerk. Said privilege shall be constructed in accordance with plans and specifications approved by the Department of Transportation (Division of Project Development) and the Zoning Department -- Signs.

This grant of privilege in the public way shall be subject to the provisions of Section 10-28-015 and all other required provisions of the Municipal Code of Chicago.

The grantee shall pay to the City of Chicago as compensation for the privilege Number 1107904 herein granted the sum of One Hundred and no/100 Dollars ($100.00) per annum, in advance.

A 25% penalty will be added for payments received after due date.

The permit holder agrees to hold the City of Chicago harmless for any damage, relocation or replacement costs associated with damage, relocation or removal of private property caused by the City performing work in the public way.

Authority herein given and granted for a period of five (5) years from and after July 9, 2013.

Hamburger Mary's Chicago.

[O2013-6909]

Be It Ordained by the City Council of the City of Chicago:

SECTION 1. Permission and authority are hereby given and granted to Hamburger Mary's Chicago, upon the terms and subject to the conditions of this ordinance, to maintain and use, as now constructed, twelve (12) light fixtures projecting over the public right-of-way adjacent to its premises known as 5400 North Clark Street. Said light fixtures at North Clark Street measure three (3) at point six seven (.67) foot in length, point six seven (.67) foot in width and eighteen (18) feet above grade level. Said light fixtures at West Balmoral Street measure five (5) at point six seven (.67) foot in length, point six seven (.67) foot in width and eighteen (18) feet above grade level and four (4) at point four two (.42) foot in length, point four two (.42) foot in width and ten (10) feet above grade level. The location of said privilege shall be as shown on print(s) kept on file with the Department of Business Affairs and Consumer Protection and the Office of the City Clerk. Said privilege shall be constructed in accordance with plans and specifications approved by the Department of Transportation (Division of Project Development).

This grant of privilege in the public way shall be subject to the provisions of Section 10-28-015 and all other required provisions of the Municipal Code of Chicago.

The grantee shall pay to the City of Chicago as compensation for the privilege Number 1108102 herein granted the sum of One Hundred Thirty and no/100 Dollars ($130.00) per annum, in advance.

A 25% penalty will be added for payments received after due date.

The permit holder agrees to hold the City of Chicago harmless for any damage, relocation or replacement costs associated with damage, relocation or removal of private property caused by the City performing work in the public way.

Authority herein given and granted for a period of five (5) years from and after July 30, 2013.

Hard Rock Cafe.

[O2013-7223]

Be It Ordained by the City Council of the City of Chicago:

SECTION 1. Permission and authority are hereby given and granted to Hard Rock Cafe, upon the terms and subject to the conditions of this ordinance, to maintain and use one (1) sign projecting over the public right-of-way attached to its premises known as 63 West Ontario Street. Said sign structure measures as follows: along West Ontario Street, at four point eight three (4.83) feet in length, eight point five (8.5) feet in height and forty-one point three three (41.33) feet above grade level. The location of said privilege shall be as shown on print(s) kept on file with the Department of Business Affairs and Consumer Protection and the Office of the City Clerk. Said privilege shall be constructed in accordance with plans and specifications approved by the Department of Transportation (Division of Project Development) and the Zoning Department -- Signs.

This grant of privilege in the public way shall be subject to the provisions of Section 10-28-015 and all other required provisions of the Municipal Code of Chicago.

The grantee shall pay to the City of Chicago as compensation for the privilege Number 1107783 herein granted the sum of Three Hundred and no/100 Dollars ($300.00) per annum, in advance.

A 25% penalty will be added for payments received after due date.

The permit holder agrees to hold the City of Chicago harmless for any damage, relocation or replacement costs associated with damage, relocation or removal of private property caused by the City performing work in the public way.

Authority herein given and granted for a period of five (5) years from and after June 11, 2013.

Hard Rock Hotel.

[O2013-7224]

Be It Ordained by the City Council of the City of Chicago:

SECTION 1. Permission and authority are hereby given and granted to Hard Rock Hotel, upon the terms and subject to the conditions of this ordinance, to maintain and use, as now constructed, six (6) light fixtures projecting over the public right-of-way adjacent to its premises known as 230 North Michigan Avenue. Said light fixtures at North Michigan Avenue

measure four (4) at one (1) foot in length, one point five eight (1.58) feet in width and seven point nine (7.9) feet above grade level. Said light fixtures at East Wacker Drive measure two (2) at one (1) foot in length, one point five eight (1.58) feet in width and seven point nine (7.9) feet above grade level. The location of said privilege shall be as shown on print(s) kept on file with the Department of Business Affairs and Consumer Protection and the Office of the City Clerk. Said privilege shall be constructed in accordance with plans and specifications approved by the Department of Transportation (Division of Project Development).

This grant of privilege in the public way shall be subject to the provisions of Section 10-28-015 and all other required provisions of the Municipal Code of Chicago.

The grantee shall pay to the City of Chicago as compensation for the privilege Number 1107418 herein granted the sum of One Hundred and no/100 Dollars ($100.00) per annum, in advance.

A 25% penalty will be added for payments received after due date.

The permit holder agrees to hold the City of Chicago harmless for any damage, relocation or replacement costs associated with damage, relocation or removal of private property caused by the City performing work in the public way.

Authority herein given and granted for a period of five (5) years from and after June 11, 2013.

Harpo Studio.

[O2013-6606]

Be It Ordained by the City Council of the City of Chicago:

SECTION 1. Permission and authority are hereby given and granted to Harpo Studio, upon the terms and subject to the conditions of this ordinance, to maintain and use, as now constructed, four (4) planters on the public right-of-way for beautification purposes adjacent to its premises known as 118 -- 122 North Aberdeen Street. Said planter at North Aberdeen Street measures one (1) at ten (10) feet in length and five (5) feet in width for a total of fifty (50) square feet. Said planter at North Aberdeen Street measures one (1) at ten (10) feet in length and five (5) feet in width for a total of fifty (50) square feet. Said planter at North Aberdeen Street measures one (1) at ten (10) feet in length and five (5) feet in width for a total of fifty (50) square feet. Said planter at North Aberdeen Street measures one (1) at ten (10) feet in length and five (5) feet in width for a total of fifty (50) square feet. Grantee must allow the required clear and unobstructed space for pedestrian passage at all times per rules and regulations approved by the Department of Transportation. The location of said privilege

shall be as shown on print(s) kept on file with the Department of Business Affairs and Consumer Protection and the Office of the City Clerk. Said privilege shall be constructed in accordance with plans and specifications approved by the Department of Planning and Development and the Department of Transportation (Division of Project Development).

This grant of privilege in the public way shall be subject to the provisions of Section 10-28-015 and all other required provisions of the Municipal Code of Chicago.

The grantee shall pay to the City of Chicago as compensation for the privilege Number 1108371 herein granted the sum of Zero and no/100 Dollars ($0.00) per annum, in advance.

A 25% penalty will be added for payments received after due date.

The permit holder agrees to hold the City of Chicago harmless for any damage, relocation or replacement costs associated with damage, relocation or removal of private property caused by the City performing work in the public way.

Authority herein given and granted for a period of five (5) years from and after July 9, 2013.

Hawkeye's Bar & Grill, Inc.
(Light Fixtures)

[O2013-6812]

Be It Ordained by the City Council of the City of Chicago:

SECTION 1. Permission and authority are hereby given and granted to Hawkeye's Bar & Grill, Inc., upon the terms and subject to the conditions of this ordinance, to maintain and use, as now constructed, fourteen (14) light fixtures projecting over the public right-of-way adjacent to its premises known as 1458 West Taylor Street. Said light fixtures at South Laflin Street (wall washer lights) measure eight (8) at point four two (.42) foot in length, one point two five (1.25) feet in width and seven point five (7.5) feet above grade level. Said light fixture at South Laflin Street (bell lights) measures one (1) at three point seven five (3.75) feet in length, point eight three (.83) foot in width and twelve point five (12.5) feet above grade level. Said light fixtures at West Taylor Street (bell lights) measure five (5) at three point seven five (3.75) feet in length, point eight three (.83) foot in width and twelve point five (12.5) feet above grade level. The location of said privilege shall be as shown on print(s) kept on file with the Department of Business Affairs and Consumer Protection and the Office of the City Clerk. Said privilege shall be constructed in accordance with plans and specifications approved by the Department of Transportation (Division of Project Development).

This grant of privilege in the public way shall be subject to the provisions of Section 10-28-015 and all other required provisions of the Municipal Code of Chicago.

The grantee shall pay to the City of Chicago as compensation for the privilege Number 1108089 herein granted the sum of One Hundred Forty and no/100 Dollars ($140.00) per annum, in advance.

A 25% penalty will be added for payments received after due date.

The permit holder agrees to hold the City of Chicago harmless for any damage, relocation or replacement costs associated with damage, relocation or removal of private property caused by the City performing work in the public way.

Authority herein given and granted for a period of five (5) years from and after July 30, 2013.

Hawkeye's Bar & Grill, Inc.
(Sign)

[O2013-6815]

Be It Ordained by the City Council of the City of Chicago:

SECTION 1. Permission and authority are hereby given and granted to Hawkeye's Bar & Grill, Inc., upon the terms and subject to the conditions of this ordinance, to maintain and use one (1) sign projecting over the public right-of-way attached to its premises known as 1458 West Taylor Street. Said sign structure measures as follows: along West Taylor Street, at eight (8) feet in length, four (4) feet in height and nine point six seven (9.67) feet above grade level. The location of said privilege shall be as shown on print(s) kept on file with the Department of Business Affairs and Consumer Protection and the Office of the City Clerk. Said privilege shall be constructed in accordance with plans and specifications approved by the Department of Transportation (Division of Project Development) and the Zoning Department -- Signs.

This grant of privilege in the public way shall be subject to the provisions of Section 10-28-015 and all other required provisions of the Municipal Code of Chicago.

The grantee shall pay to the City of Chicago as compensation for the privilege Number 1108090 herein granted the sum of Three Hundred and no/100 Dollars ($300.00) per annum, in advance.

A 25% penalty will be added for payments received after due date.

The permit holder agrees to hold the City of Chicago harmless for any damage, relocation or replacement costs associated with damage, relocation or removal of private property caused by the City performing work in the public way.

Authority herein given and granted for a period of five (5) years from and after July 30, 2013.

Head Quarters.

[O2013-6687]

Be It Ordained by the City Council of the City of Chicago:

SECTION 1. Permission and authority are hereby given and granted to Head Quarters, upon the terms and subject to the conditions of this ordinance, to maintain and use one (1) sign projecting over the public right-of-way attached to its premises known as 5131 West Madison Street. Said sign structure measures as follows: along West Madison Street, at fifteen point nine two (15.92) feet in length, two point five eight (2.58) feet in height and ten (10) feet above grade level. The location of said privilege shall be as shown on print(s) kept on file with the Department of Business Affairs and Consumer Protection and the Office of the City Clerk. Said privilege shall be constructed in accordance with plans and specifications approved by the Department of Transportation (Division of Project Development) and the Zoning Department -- Signs.

This grant of privilege in the public way shall be subject to the provisions of Section 10-28-015 and all other required provisions of the Municipal Code of Chicago.

The grantee shall pay to the City of Chicago as compensation for the privilege Number 1095444 herein granted the sum of Three Hundred and no/100 Dollars ($300.00) per annum, in advance.

A 25% penalty will be added for payments received after due date.

The permit holder agrees to hold the City of Chicago harmless for any damage, relocation or replacement costs associated with damage, relocation or removal of private property caused by the City performing work in the public way.

Authority herein given and granted for a period of five (5) years from and after date of passage.

Heaven On Seven On Rush.

[O2013-7226]

Be It Ordained by the City Council of the City of Chicago:

SECTION 1. Permission and authority are hereby given and granted to Heaven on Seven on Rush, upon the terms and subject to the conditions of this ordinance, to maintain and use one (1) sign projecting over the public right-of-way attached to its premises known as 600 North Michigan Avenue. Said sign structure measures as follows: along North Michigan Avenue, at twenty (20) feet in length, two point five (2.5) feet in height and twenty (20) feet above grade level. The location of said privilege shall be as shown on print(s) kept on file with the Department of Business Affairs and Consumer Protection and the Office of the City Clerk. Said privilege shall be constructed in accordance with plans and specifications approved by the Department of Transportation (Division of Project Development) and the Zoning Department -- Signs.

This grant of privilege in the public way shall be subject to the provisions of Section 10-28-015 and all other required provisions of the Municipal Code of Chicago.

The grantee shall pay to the City of Chicago as compensation for the privilege Number 1107751 herein granted the sum of Three Hundred and no/100 Dollars ($300.00) per annum, in advance.

A 25% penalty will be added for payments received after due date.

The permit holder agrees to hold the City of Chicago harmless for any damage, relocation or replacement costs associated with damage, relocation or removal of private property caused by the City performing work in the public way.

Authority herein given and granted for a period of five (5) years from and after June 11, 2013.

The Heritage At Millennium Park Condominium Association.

[O2013-7229]

Be It Ordained by the City Council of the City of Chicago:

SECTION 1. Permission and authority are hereby given and granted to The Heritage at Millennium Park Condominium Association, upon the terms and subject to the conditions of this ordinance, to maintain and use, as now constructed, four (4) manholes under the public right-of-way adjacent to its premises known as 130 North Garland Court. Said manholes at North Wabash Avenue measure two (2) at four (4) feet in length and four (4) feet in width for

a total of thirty-two (32) square feet. Said manholes at East Randolph Street measure two (2) at four (4) feet in length and four (4) feet in width for a total of thirty-two (32) square feet. The location of said privilege shall be as shown on print(s) kept on file with the Department of Business Affairs and Consumer Protection and the Office of the City Clerk. Said privilege shall be constructed in accordance with plans and specifications approved by the Department of Transportation (Office of Underground Coordination) and the Department of Water Management.

This grant of privilege in the public way shall be subject to the provisions of Section 10-28-015 and all other required provisions of the Municipal Code of Chicago.

The grantee shall pay to the City of Chicago as compensation for the privilege Number 1108092 herein granted the sum of One Thousand Six Hundred and no/100 Dollars ($1,600.00) per annum, in advance.

A 25% penalty will be added for payments received after due date.

The permit holder agrees to hold the City of Chicago harmless for any damage, relocation or replacement costs associated with damage, relocation or removal of private property caused by the City performing work in the public way.

Authority herein given and granted for a period of five (5) years from and after June 4, 2013.

The Hidden Cove.

[O2013-6912]

Be It Ordained by the City Council of the City of Chicago:

SECTION 1. Permission and authority are hereby given and granted to The Hidden Cove, upon the terms and subject to the conditions of this ordinance, to maintain and use one (1) sign projecting over the public right-of-way attached to its premises known as 5338 North Lincoln Avenue. Said sign structure measures as follows: along North Lincoln Avenue, at five (5) feet in length, six (6) feet in height and ten point five (10.5) feet above grade level. The location of said privilege shall be as shown on print(s) kept on file with the Department of Business Affairs and Consumer Protection and the Office of the City Clerk. Said privilege shall be constructed in accordance with plans and specifications approved by the Department of Transportation (Division of Project Development) and the Zoning Department -- Signs.

This grant of privilege in the public way shall be subject to the provisions of Section 10-28-015 and all other required provisions of the Municipal Code of Chicago.

The grantee shall pay to the City of Chicago as compensation for the privilege Number 1107872 herein granted the sum of Three Hundred and no/100 Dollars ($300.00) per annum, in advance.

A 25% penalty will be added for payments received after due date.

The permit holder agrees to hold the City of Chicago harmless for any damage, relocation or replacement costs associated with damage, relocation or removal of private property caused by the City performing work in the public way.

Authority herein given and granted for a period of five (5) years from and after June 11, 2013.

Hines Interest Limited Partnership.

[O2013-7231]

Be It Ordained by the City Council of the City of Chicago:

SECTION 1. Permission and authority are hereby given and granted to Hines Interest Limited Partnership, upon the terms and subject to the conditions of this ordinance, to maintain and use, as now constructed, ten (10) caisson bells under the public right-of-way adjacent to its premises known as 1 South Dearborn Street. Said existing caisson bells at South Dearborn Street measure and encroach into the public way approximately thirty-six (36) square feet. The location of said privilege shall be as shown on print(s) kept on file with the Department of Business Affairs and Consumer Protection and the Office of the City Clerk. Said privilege shall be constructed in accordance with plans and specifications approved by the Department of Planning and Development and the Department of Transportation (Office of Underground Coordination).

This grant of privilege in the public way shall be subject to the provisions of Section 10-28-015 and all other required provisions of the Municipal Code of Chicago.

The grantee shall pay to the City of Chicago as compensation for the privilege Number 1108384 herein granted the sum of Four Hundred and no/100 Dollars ($400.00) per annum, in advance.

A 25% penalty will be added for payments received after due date.

The permit holder agrees to hold the City of Chicago harmless for any damage, relocation or replacement costs associated with damage, relocation or removal of private property caused by the City performing work in the public way.

Authority herein given and granted for a period of five (5) years from and after July 29, 2013.

HNV Lakeview LLC.

[O2013-7403]

Be It Ordained by the City Council of the City of Chicago:

SECTION 1. Permission and authority are hereby given and granted to HNV Lakeview LLC, upon the terms and subject to the conditions of this ordinance, to maintain and use one (1) sign projecting over the public right-of-way attached to its premises known as 3245 North Ashland Avenue. Said sign structure measures as follows: along North Ashland Avenue, at fifteen (15) feet in length, two point six seven (2.67) feet in height and twelve (12) feet above grade level. The location of said privilege shall be as shown on print(s) kept on file with the Department of Business Affairs and Consumer Protection and the Office of the City Clerk. Said privilege shall be constructed in accordance with plans and specifications approved by the Department of Transportation (Division of Project Development) and the Zoning Department -- Signs.

This grant of privilege in the public way shall be subject to the provisions of Section 10-28-015 and all other required provisions of the Municipal Code of Chicago.

The grantee shall pay to the City of Chicago as compensation for the privilege Number 1107890 herein granted the sum of Three Hundred and no/100 Dollars ($300.00) per annum, in advance.

A 25% penalty will be added for payments received after due date.

The permit holder agrees to hold the City of Chicago harmless for any damage, relocation or replacement costs associated with damage, relocation or removal of private property caused by the City performing work in the public way.

Authority herein given and granted for a period of five (5) years from and after date of passage.

Homan Arthington Foundation.

[O2013-6766]

Be It Ordained by the City Council of the City of Chicago:

SECTION 1. Permission and authority are hereby given and granted to Homan Arthington Foundation, upon the terms and subject to the conditions of this ordinance, to maintain and use, as now constructed, eleven (11) planters on the public right-of-way for beautification purposes adjacent to its premises known as 931 South Homan Avenue. Said

planters at South Homan Avenue measure eleven (11) at five (5) feet in length and three (3) feet in width for a total of one hundred sixty-five (165) square feet. Grantee must allow the required clear and unobstructed space for pedestrian passage at all times per rules and regulations approved by the Department of Transportation. The location of said privilege shall be as shown on print(s) kept on file with the Department of Business Affairs and Consumer Protection and the Office of the City Clerk. Said privilege shall be constructed in accordance with plans and specifications approved by the Department of Planning and Development and the Department of Transportation (Division of Project Development).

This grant of privilege in the public way shall be subject to the provisions of Section 10-28-015 and all other required provisions of the Municipal Code of Chicago.

The grantee shall pay to the City of Chicago as compensation for the privilege Number 1107589 herein granted the sum of Zero and no/100 Dollars ($0.00) per annum, in advance.

A 25% penalty will be added for payments received after due date.

The permit holder agrees to hold the City of Chicago harmless for any damage, relocation or replacement costs associated with damage, relocation or removal of private property caused by the City performing work in the public way.

Authority herein given and granted for a period of five (5) years from and after April 9, 2013.

Homemade Pizza.

[O2013-6748]

Be It Ordained by the City Council of the City of Chicago:

SECTION 1. Permission and authority are hereby given and granted to Homemade Pizza, upon the terms and subject to the conditions of this ordinance, to maintain and use, as now constructed, nine (9) light fixtures projecting over the public right-of-way adjacent to its premises known as 1953 West Wabansia Avenue. Said light fixtures at North Damen Avenue measure nine (9) at one (1) foot in length, one point five (1.5) feet in width and fifteen point eight (15.8) feet above grade level. The location of said privilege shall be as shown on print(s) kept on file with the Department of Business Affairs and Consumer Protection and the Office of the City Clerk. Said privilege shall be constructed in accordance with plans and specifications approved by the Department of Transportation (Division of Project Development).

This grant of privilege in the public way shall be subject to the provisions of Section 10-28-015 and all other required provisions of the Municipal Code of Chicago.

The grantee shall pay to the City of Chicago as compensation for the privilege Number 1107649 herein granted the sum of One Hundred Fifteen and no/100 Dollars ($115.00) per annum, in advance.

A 25% penalty will be added for payments received after due date.

The permit holder agrees to hold the City of Chicago harmless for any damage, relocation or replacement costs associated with damage, relocation or removal of private property caused by the City performing work in the public way.

Authority herein given and granted for a period of five (5) years from and after September 5, 2012.

Honda City.
(Light Fixtures)

[O2013-7238]

Be It Ordained by the City Council of the City of Chicago:

SECTION 1. Permission and authority are hereby given and granted to Honda City, upon the terms and subject to the conditions of this ordinance, to maintain and use, as now constructed, three (3) light fixtures projecting over the public right-of-way adjacent to its premises known as 4950 South Pulaski Road. Said light fixtures at South Pulaski Road measure three (3) at two (2) feet in length, two (2) feet in width and twenty-six (26) feet above grade level. The location of said privilege shall be as shown on print(s) kept on file with the Department of Business Affairs and Consumer Protection and the Office of the City Clerk. Said privilege shall be constructed in accordance with plans and specifications approved by the Department of Transportation (Division of Project Development).

This grant of privilege in the public way shall be subject to the provisions of Section 10-28-015 and all other required provisions of the Municipal Code of Chicago.

The grantee shall pay to the City of Chicago as compensation for the privilege Number 1107549 herein granted the sum of Eighty-five and no/100 Dollars ($85.00) per annum, in advance.

A 25% penalty will be added for payments received after due date.

The permit holder agrees to hold the City of Chicago harmless for any damage, relocation or replacement costs associated with damage, relocation or removal of private property caused by the City performing work in the public way.

Authority herein given and granted for a period of five (5) years from and after June 11, 2013.

Honda City.
(Signs)

[O2013-7240]

Be It Ordained by the City Council of the City of Chicago:

SECTION 1. Permission and authority are hereby given and granted to Honda City, upon the terms and subject to the conditions of this ordinance, to maintain and use six (6) signs projecting over the public right-of-way attached to its premises known as 4950 South Pulaski Road. Said sign structures measure as follows: along South Pulaski Road, one (1) at eleven (11) feet in length, three point five (3.5) feet in height and twenty (20) feet above grade level, one (1) at ten (10) feet in length, two (2) feet in height and fourteen (14) feet above grade level, one (1) at thirty-two (32) feet in length, two (2) feet in height and twenty (20) feet above grade level and one (1) at seven (7) feet in length, two (2) feet in height and fourteen (14) feet above grade level. Said sign structures measure as follows: along West 50th Street, one (1) at eleven (11) feet in length, two (2) feet in height and twenty (20) feet above grade level and one (1) at six (6) feet in length, two (2) feet in height and twenty (20) feet above grade level. The location of said privilege shall be as shown on print(s) kept on file with the Department of Business Affairs and Consumer Protection and the Office of the City Clerk. Said privilege shall be constructed in accordance with plans and specifications approved by the Department of Transportation (Division of Project Development) and the Zoning Department -- Signs.

This grant of privilege in the public way shall be subject to the provisions of Section 10-28-015 and all other required provisions of the Municipal Code of Chicago.

The grantee shall pay to the City of Chicago as compensation for the privilege Number 1107547 herein granted the sum of Seven Hundred Seventy-five and no/100 Dollars ($775.00) per annum, in advance.

A 25% penalty will be added for payments received after due date.

The permit holder agrees to hold the City of Chicago harmless for any damage, relocation or replacement costs associated with damage, relocation or removal of private property caused by the City performing work in the public way.

Authority herein given and granted for a period of five (5) years from and after June 11, 2013.

Hoots, Inc.

[O2013-7294]

Be It Ordained by the City Council of the City of Chicago:

SECTION 1. Permission and authority are hereby given and granted to Hoots, Inc., upon the terms and subject to the conditions of this ordinance, to maintain and use, as now constructed, eleven (11) light fixtures projecting over the public right-of-way adjacent to its premises known as 2348 -- 2352 North Clark Street. Said light fixtures at North Clark Street measure eleven (11) at one (1) foot in length, one (1) foot in width and twenty-five (25) feet above grade level. The location of said privilege shall be as shown on print(s) kept on file with the Department of Business Affairs and Consumer Protection and the Office of the City Clerk. Said privilege shall be constructed in accordance with plans and specifications approved by the Department of Transportation (Division of Project Development).

This grant of privilege in the public way shall be subject to the provisions of Section 10-28-015 and all other required provisions of the Municipal Code of Chicago.

The grantee shall pay to the City of Chicago as compensation for the privilege Number 1107757 herein granted the sum of One Hundred Twenty-five and no/100 Dollars ($125.00) per annum, in advance.

A 25% penalty will be added for payments received after due date.

The permit holder agrees to hold the City of Chicago harmless for any damage, relocation or replacement costs associated with damage, relocation or removal of private property caused by the City performing work in the public way.

Authority herein given and granted for a period of five (5) years from and after July 30, 2013.

Horizon Science Academy-Belmont.

[O2013-6856]

Be It Ordained by the City Council of the City of Chicago:

SECTION 1. Permission and authority are hereby given and granted to Horizon Science Academy-Belmont, upon the terms and subject to the conditions of this ordinance, to maintain and use two (2) signs projecting over the public right-of-way attached to its premises known as 5035 West North Avenue. Said sign structures measure as follows: along West North Avenue, two (2) at five (5) feet in length, fifteen (15) feet in height and nine (9) feet above grade level. The location of said privilege shall be as shown on print(s) kept on file with the

Department of Business Affairs and Consumer Protection and the Office of the City Clerk. Said privilege shall be constructed in accordance with plans and specifications approved by the Department of Transportation (Division of Project Development) and the Zoning Department -- Signs.

This grant of privilege in the public way shall be subject to the provisions of Section 10-28-015 and all other required provisions of the Municipal Code of Chicago.

The grantee shall pay to the City of Chicago as compensation for the privilege Number 1107515 herein granted the sum of Six Hundred and no/100 Dollars ($600.00) per annum, in advance.

A 25% penalty will be added for payments received after due date.

The permit holder agrees to hold the City of Chicago harmless for any damage, relocation or replacement costs associated with damage, relocation or removal of private property caused by the City performing work in the public way.

Authority herein given and granted for a period of five (5) years from and after date of passage.

Hugo's Frog Bar.

[O2013-7233]

Be It Ordained by the City Council of the City of Chicago:

SECTION 1. Permission and authority are hereby given and granted to Hugo's Frog Bar, upon the terms and subject to the conditions of this ordinance, to maintain and use, as now constructed, one (1) revolving door on the public right-of-way adjacent to its premises known as 1024 North Rush Street. Said revolving door at North Rush Street measures six point one (6.1) feet in length and three point two (3.2) feet in width for a total of nineteen point five two (19.52) square feet. The location of said privilege shall be as shown on print(s) kept on file with the Department of Business Affairs and Consumer Protection and the Office of the City Clerk. Said privilege shall be constructed in accordance with plans and specifications approved by the Department of Planning and Development and the Department of Transportation (Division of Project Development).

This grant of privilege in the public way shall be subject to the provisions of Section 10-28-015 and all other required provisions of the Municipal Code of Chicago.

The grantee shall pay to the City of Chicago as compensation for the privilege Number 1107696 herein granted the sum of Four Hundred and no/100 Dollars ($400.00) per annum, in advance.

A 25% penalty will be added for payments received after due date.

The permit holder agrees to hold the City of Chicago harmless for any damage, relocation or replacement costs associated with damage, relocation or removal of private property caused by the City performing work in the public way.

Authority herein given and granted for a period of five (5) years from and after July 9, 2013.

Illinois Department Of Central Management Services.
(17 -- 27 E. Cermak Rd.)

[O2013-7029]

Be It Ordained by the City Council of the City of Chicago:

SECTION 1. Permission and authority are hereby given and granted to Illinois Department of Central Management Services, upon the terms and subject to the conditions of this ordinance, to construct, install, maintain and use one (1) fiber conduit under the public right-of-way adjacent to its premises known as 17 -- 27 East Cermak Road. Said fiber conduit starting from an attachment point to the CTA Green Line elevated structure in the south right-of-way of East Cermak Road, approximately three (3) feet from the south edge of pavement of East Cermak Road, then going south approximately ten (10) feet to a turning point then continuing east in the south right-of-way of East Cermak Road approximately fifty-nine (59) feet to an existing handhole. Total footage is approximately sixty-nine (69) linear feet. The location of said privilege shall be as shown on print(s) kept on file with the Department of Business Affairs and Consumer Protection and the Office of the City Clerk. Said privilege shall be constructed in accordance with plans and specifications approved by the Department of Transportation (Office of Underground Coordination).

This grant of privilege in the public way shall be subject to the provisions of Section 10-28-015 and all other required provisions of the Municipal Code of Chicago.

The grantee shall pay to the City of Chicago as compensation for the privilege Number 1108532 herein granted the sum of Four Hundred Fourteen and no/100 Dollars ($414.00) per annum, in advance.

A 25% penalty will be added for payments received after due date.

The permit holder agrees to hold the City of Chicago harmless for any damage, relocation or replacement costs associated with damage, relocation or removal of private property caused by the City performing work in the public way.

Authority herein given and granted for a period of five (5) years from and after date of passage.

Illinois Department Of Central Management Services.
(350 E. Cermak Rd.)

[O2013-6907]

Be It Ordained by the City Council of the City of Chicago:

SECTION 1. Permission and authority are hereby given and granted to Illinois Department of Central Management Services, upon the terms and subject to the conditions of this ordinance to construct, install, maintain and use one (1) fiber conduit under the public right-of-way adjacent to its premises known as 350 East Cermak Road. Said fiber conduit starting from an existing City of Chicago manhole in the southeast quadrant of the intersection of East Cermak Road and South Calumet Avenue, approximately twenty-two (22) feet east of the east edge of pavement of South Calumet Avenue and fifteen (15) feet south of the south edge of pavement of East Cermak Road, then going in a northwesterly direction approximately seventeen (17) feet to an existing City of Chicago manhole. Total footage of fiber conduit is approximately seventeen (17) linear feet. The location of said privilege shall be as shown on print(s) kept on file with the Department of Business Affairs and Consumer Protection and the Office of the City Clerk. Said privilege shall be constructed in accordance with plans and specifications approved by the Department of Transportation (Office of Underground Coordination).

This grant of privilege in the public way shall be subject to the provisions of Section 10-28-015 and all other required provisions of the Municipal Code of Chicago.

The grantee shall pay to the City of Chicago as compensation for the privilege Number 1108530 herein granted the sum of Four Hundred and no/100 Dollars ($400.00) per annum, in advance.

A 25% penalty will be added for payments received after due date.

The permit holder agrees to hold the City of Chicago harmless for any damage, relocation or replacement costs associated with damage, relocation or removal of private property caused by the City performing work in the public way.

Authority herein given and granted for a period of five (5) years from and after date of passage.

Illinois Department Of Central Management Services.
(3 -- 17 E. 31st St.)

[O2013-7032]

Be It Ordained by the City Council of the City of Chicago:

SECTION 1. Permission and authority are hereby given and granted to Illinois Department of Central Management Services, upon the terms and subject to the conditions of this

ordinance, to construct, install, maintain and use one (1) fiber conduit under the public right-of-way adjacent to its premises known as 3 -- 17 East 31st Street. Said fiber conduit starting from an existing City of Chicago electric manhole in East 31st Street, at approximately thirty-six (36) feet east of the east edge of pavement of South State Street approximately eight (8) feet north of the south edge of pavement of East 31st Street, then going south approximately sixteen (16) feet to a turning point and then going east in the south right-of-way of East 31st Street approximately one hundred twenty-three (123) feet to a turning point, then going north approximately seven (7) feet and ending at an attachment point to the CTA Green Line elevated structure. Total footage is approximately one hundred forty-six (146) linear feet. The location of said privilege shall be as shown on print(s) kept on file with the Department of Business Affairs and Consumer Protection and the Office of the City Clerk. Said privilege shall be constructed in accordance with plans and specifications approved by the Department of Transportation (Office of Underground Coordination).

This grant of privilege in the public way shall be subject to the provisions of Section 10-28-015 and all other required provisions of the Municipal Code of Chicago.

The grantee shall pay to the City of Chicago as compensation for the privilege Number 1108531 herein granted the sum of Eight Hundred Seventy-six and no/100 Dollars ($876.00) per annum, in advance.

A 25% penalty will be added for payments received after due date.

The permit holder agrees to hold the City of Chicago harmless for any damage, relocation or replacement costs associated with damage, relocation or removal of private property caused by the City performing work in the public way.

Authority herein given and granted for a period of five (5) years from and after date of passage.

Illinois Department Of Central Management Services.
(81 -- 119 W. 31st St.)

[O2013-7036]

Be It Ordained by the City Council of the City of Chicago:

SECTION 1. Permission and authority are hereby given and granted to Illinois Department of Central Management Services, upon the terms and subject to the conditions of this ordinance, to construct, install, maintain and use one (1) fiber conduit under the public right-of-way adjacent to its premises known as 81 -- 119 West 31st Street. Said fiber conduit starting from the west edge of the South LaSalle Street right-of-way approximately forty-six (46) feet north of north edge of pavement of West 31st Street, going east to

approximately six (6) feet east of the west edge of pavement of South LaSalle Street, then going south approximately forty (40) feet to an existing manhole. Total footage is approximately fifty-four (54) linear feet. Then again starting from an existing manhole in the southeast quadrant of the intersection of South LaSalle Street and West 31st Street, approximately fourteen (14) feet south of the South 31st Street edge of pavement and thirty-four (34) feet west of the west Metra bridge abutment and going north approximately twenty-eight (28) feet, to a turning point, then proceeding east approximately one hundred thirty (130) feet beneath South 31st Street and meeting an existing conduit. Total footage is approximately one hundred fifty-eight (158) linear feet. Then again starting approximately two hundred fifty-six (256) feet east of the east edge of pavement of South LaSalle Street an existing manhole at the south edge of the north sidewalk of West 31st Street, then going due south approximately thirty-four (34) feet to an existing manhole within South 31st Street. Total footage is approximately thirty-four (34) linear feet. The location of said privilege shall be as shown on print(s) kept on file with the Department of Business Affairs and Consumer Protection and the Office of the City Clerk. Said privilege shall be constructed in accordance with plans and specifications approved by the Department of Transportation (Office of Underground Coordination).

This grant of privilege in the public way shall be subject to the provisions of Section 10-28-015 and all other required provisions of the Municipal Code of Chicago.

The grantee shall pay to the City of Chicago as compensation for the privilege Number 1108535 herein granted the sum of One Thousand Four Hundred Seventy-six ($1,476.00) per annum, in advance.

A 25% penalty will be added for payments received after due date.

The permit holder agrees to hold the City of Chicago harmless for any damage, relocation or replacement costs associated with damage, relocation or removal of private property caused by the City performing work in the public way.

Authority herein given and granted for a period of five (5) years from and after date of passage.

Illinois Vehicle Insurance Agency LLC.

[O2013-6335]

Be It Ordained by the City Council of the City of Chicago:

SECTION 1. Permission and authority are hereby given and granted to Illinois Vehicle Insurance Agency LLC, upon the terms and subject to the conditions of this ordinance, to maintain and use three (3) signs projecting over the public right-of-way attached to its

premises known as 2118 North Western Avenue. Said sign structures measure as follows: along North Western Avenue, one (1) at nine point zero eight (9.08) feet in length, two point six seven (2.67) feet in height and thirteen (13) feet above grade level, one (1) at fifteen (15) feet in length, three (3) feet in height and thirteen (13) feet above grade level and one (1) at five point two five (5.25) feet in length, seven point two five (7.25) feet in height and sixteen (16) feet above grade level. The location of said privilege shall be as shown on print(s) kept on file with the Department of Business Affairs and Consumer Protection and the Office of the City Clerk. Said privilege shall be constructed in accordance with plans and specifications approved by the Department of Transportation (Division of Project Development) and the Zoning Department -- Signs.

This grant of privilege in the public way shall be subject to the provisions of Section 10-28-015 and all other required provisions of the Municipal Code of Chicago.

The grantee shall pay to the City of Chicago as compensation for the privilege Number 1108039 herein granted the sum of Seven Hundred and no/100 Dollars ($700.00) per annum, in advance.

A 25% penalty will be added for payments received after due date.

The permit holder agrees to hold the City of Chicago harmless for any damage, relocation or replacement costs associated with damage, relocation or removal of private property caused by the City performing work in the public way.

Authority herein given and granted for a period of five (5) years from and after June 11, 2013.

IM&N Dollar Plus.

[O2013-7241]

Be It Ordained by the City Council of the City of Chicago:

SECTION 1. Permission and authority are hereby given and granted to IM&N Dollar Plus, upon the terms and subject to the conditions of this ordinance, to maintain and use one (1) sign projecting over the public right-of-way attached to its premises known as 5149 South Kedzie Avenue. Said sign structure measures as follows: along South Kedzie Avenue, at seven (7) feet in length, four (4) feet in height and fourteen (14) feet above grade level. The location of said privilege shall be as shown on print(s) kept on file with the Department of Business Affairs and Consumer Protection and the Office of the City Clerk. Said privilege shall be constructed in accordance with plans and specifications approved by the Department of Transportation (Division of Project Development) and the Zoning Department -- Signs.

This grant of privilege in the public way shall be subject to the provisions of Section 10-28-015 and all other required provisions of the Municipal Code of Chicago.

The grantee shall pay to the City of Chicago as compensation for the privilege Number 1107876 herein granted the sum of Three Hundred and no/100 Dollars ($300.00) per annum, in advance.

A 25% penalty will be added for payments received after due date.

The permit holder agrees to hold the City of Chicago harmless for any damage, relocation or replacement costs associated with damage, relocation or removal of private property caused by the City performing work in the public way.

Authority herein given and granted for a period of five (5) years from and after July 30, 2013.

Imperial Cleaners.

[O2013-7304]

Be It Ordained by the City Council of the City of Chicago:

SECTION 1. Permission and authority are hereby given and granted to Imperial Cleaners, upon the terms and subject to the conditions of this ordinance, to maintain and use one (1) sign projecting over the public right-of-way attached to its premises known as 341 West Armitage Avenue. Said sign structure measures as follows: along West Armitage Avenue, at four (4) feet in length, three (3) feet in height and eight point two five (8.25) feet above grade level. The location of said privilege shall be as shown on print(s) kept on file with the Department of Business Affairs and Consumer Protection and the Office of the City Clerk. Said privilege shall be constructed in accordance with plans and specifications approved by the Department of Transportation (Division of Project Development) and the Zoning Department -- Signs.

This grant of privilege in the public way shall be subject to the provisions of Section 10-28-015 and all other required provisions of the Municipal Code of Chicago.

The grantee shall pay to the City of Chicago as compensation for the privilege Number 1108434 herein granted the sum of One Hundred and no/100 Dollars ($100.00) per annum, in advance.

A 25% penalty will be added for payments received after due date.

The permit holder agrees to hold the City of Chicago harmless for any damage, relocation or replacement costs associated with damage, relocation or removal of private property caused by the City performing work in the public way.

Authority herein given and granted for a period of five (5) years from and after June 11, 2013.

Instituto Cervantes.
(Banners)

[O2013-7236]

Be It Ordained by the City Council of the City of Chicago:

SECTION 1. Permission and authority are hereby given and granted to Instituto Cervantes, upon the terms and subject to the conditions of this ordinance, to maintain and use, as now constructed, eight (8) banners projecting over the public right-of-way adjacent to its premises known as 31 West Ohio Street. Said banners at West Ohio Street measure four (4) at three (3) feet in length and ten (10) feet in width for a total of one hundred twenty (120) square feet. Said banners at West Grand Avenue measure four (4) at three (3) feet in length and twenty (20) feet in width for a total of two hundred forty (240) square feet. The location of said privilege shall be as shown on print(s) kept on file with the Department of Business Affairs and Consumer Protection and the Office of the City Clerk. Said privilege shall be constructed in accordance with plans and specifications approved by the Zoning Department -- Signs.

This grant of privilege in the public way shall be subject to the provisions of Section 10-28-015 and all other required provisions of the Municipal Code of Chicago.

The grantee shall pay to the City of Chicago as compensation for the privilege Number 1107047 herein granted the sum of One Hundred Seventy-five and no/100 Dollars ($175.00) per annum, in advance.

A 25% penalty will be added for payments received after due date.

The permit holder agrees to hold the City of Chicago harmless for any damage, relocation or replacement costs associated with damage, relocation or removal of private property caused by the City performing work in the public way.

Authority herein given and granted for a period of five (5) years from and after June 11, 2013.

Instituto Cervantes.
(Sign)

[O2013-7237]

Be It Ordained by the City Council of the City of Chicago:

SECTION 1. Permission and authority are hereby given and granted to Instituto Cervantes, upon the terms and subject to the conditions of this ordinance, to maintain and use one (1) sign projecting over the public right-of-way attached to its premises known as 31 West Ohio Street. Said sign structure measures as follows: along West Ohio Street, at four (4) feet in length, twenty (20) feet in height and twenty (20) feet above grade level. The location of said privilege shall be as shown on print(s) kept on file with the Department of Business Affairs and Consumer Protection and the Office of the City Clerk. Said privilege shall be constructed in accordance with plans and specifications approved by the Department of Transportation (Division of Project Development) and the Zoning Department -- Signs.

This grant of privilege in the public way shall be subject to the provisions of Section 10-28-015 and all other required provisions of the Municipal Code of Chicago.

The grantee shall pay to the City of Chicago as compensation for the privilege Number 1107046 herein granted the sum of Three Hundred and no/100 Dollars ($300.00) per annum, in advance.

A 25% penalty will be added for payments received after due date.

The permit holder agrees to hold the City of Chicago harmless for any damage, relocation or replacement costs associated with damage, relocation or removal of private property caused by the City performing work in the public way.

Authority herein given and granted for a period of five (5) years from and after June 11, 2013.

Inter Capital Realty Corporation.

[O2013-7239]

Be It Ordained by the City Council of the City of Chicago:

SECTION 1. Permission and authority are hereby given and granted to Inter Capital Realty Corporation, upon the terms and subject to the conditions of this ordinance, to maintain and use, as now constructed, two (2) flagpoles projecting over the public right-of-way adjacent to its premises known as 307 North Michigan Avenue. Said flagpoles at North Michigan Avenue measure two (2) at twenty (20) feet in length and point five (.5) foot in width for a total of twenty (20) square feet. The location of said privilege shall be as shown on print(s) kept

on file with the Department of Business Affairs and Consumer Protection and the Office of the City Clerk. Said privilege shall be constructed in accordance with plans and specifications approved by the Department of Transportation (Division of Project Development).

This grant of privilege in the public way shall be subject to the provisions of Section 10-28-015 and all other required provisions of the Municipal Code of Chicago.

The grantee shall pay to the City of Chicago as compensation for the privilege Number 1108009 herein granted the sum of One Hundred Fifty and no/100 Dollars ($150.00) per annum, in advance.

A 25% penalty will be added for payments received after due date.

The permit holder agrees to hold the City of Chicago harmless for any damage, relocation or replacement costs associated with damage, relocation or removal of private property caused by the City performing work in the public way.

Authority herein given and granted for a period of five (5) years from and after July 9, 2013.

Inter Capital Realty Corporation/Old Republic North Annex.

[O2013-7242]

Be It Ordained by the City Council of the City of Chicago:

SECTION 1. Permission and authority are hereby given and granted to Inter Capital Realty Corporaton/Old Republic North Annex, upon the terms and subject to the conditions of this ordinance, to maintain and use, as now constructed, two (2) flagpoles projecting over the public right-of-way adjacent to its premises known as 321 -- 323 North Michigan Avenue. Said flagpoles at North Michigan Avenue measure two (2) at fifteen point five (15.5) feet in length and point five (.5) foot in width for a total of fifteen point five (15.5) square feet. The location of said privilege shall be as shown on print(s) kept on file with the Department of Business Affairs and Consumer Protection and the Office of the City Clerk. Said privilege shall be constructed in accordance with plans and specifications approved by the Department of Transportation (Division of Project Development).

This grant of privilege in the public way shall be subject to the provisions of Section 10-28-015 and all other required provisions of the Municipal Code of Chicago.

The grantee shall pay to the City of Chicago as compensation for the privilege Number 1108010 herein granted the sum of One Hundred Fifty and no/100 Dollars ($150.00) per annum, in advance.

A 25% penalty will be added for payments received after due date.

The permit holder agrees to hold the City of Chicago harmless for any damage, relocation or replacement costs associated with damage, relocation or removal of private property caused by the City performing work in the public way.

Authority herein given and granted for a period of five (5) years from and after July 9, 2013.

Interpark.

[O2013-7243]

Be It Ordained by the City Council of the City of Chicago:

SECTION 1. Permission and authority are hereby given and granted to Interpark, upon the terms and subject to the conditions of this ordinance, to maintain and use two (2) signs projecting over the public right-of-way attached to its premises known as 245 East Ohio Street. Said sign structures measure as follows: along East Ohio Street, one (1) at five (5) feet in length, eight (8) feet in height and twelve (12) feet above grade level and one (1) at six (6) feet in length, five (5) feet in height and ten (10) feet above grade level. The location of said privilege shall be as shown on print(s) kept on file with the Department of Business Affairs and Consumer Protection and the Office of the City Clerk. Said privilege shall be constructed in accordance with plans and specifications approved by the Department of Transportation (Division of Project Development) and the Zoning Department -- Signs.

This grant of privilege in the public way shall be subject to the provisions of Section 10-28-015 and all other required provisions of the Municipal Code of Chicago.

The grantee shall pay to the City of Chicago as compensation for the privilege Number 1107490 herein granted the sum of Six Hundred and no/100 Dollars ($600.00) per annum, in advance.

A 25% penalty will be added for payments received after due date.

The permit holder agrees to hold the City of Chicago harmless for any damage, relocation or replacement costs associated with damage, relocation or removal of private property caused by the City performing work in the public way.

Authority herein given and granted for a period of five (5) years from and after July 9, 2013.

Irvin's Auto Care, Inc.

[O2013-7176]

Be It Ordained by the City Council of the City of Chicago:

SECTION 1. Permission and authority are hereby given and granted to Irvin's Auto Care, Inc., upon the terms and subject to the conditions of this ordinance, to maintain and use one (1) sign projecting over the public right-of-way attached to its premises known as 8012 South Stony Island Avenue. Said sign structure measures as follows: along South Stony Island Avenue, at six (6) feet in length, eight (8) feet in height and seventeen (17) feet above grade level. The location of said privilege shall be as shown on print(s) kept on file with the Department of Business Affairs and Consumer Protection and the Office of the City Clerk. Said privilege shall be constructed in accordance with plans and specifications approved by the Department of Transportation (Division of Project Development) and the Zoning Department -- Signs.

This grant of privilege in the public way shall be subject to the provisions of Section 10-28-015 and all other required provisions of the Municipal Code of Chicago.

The grantee shall pay to the City of Chicago as compensation for the privilege Number 1108252 herein granted the sum of Three Hundred and no/100 Dollars ($300.00) per annum, in advance.

A 25% penalty will be added for payments received after due date.

The permit holder agrees to hold the City of Chicago harmless for any damage, relocation or replacement costs associated with damage, relocation or removal of private property caused by the City performing work in the public way.

Authority herein given and granted for a period of five (5) years from and after July 9, 2013.

J. Berman & Associates, Inc.

[O2013-6752]

Be It Ordained by the City Council of the City of Chicago:

SECTION 1. Permission and authority are hereby given and granted to J. Berman & Associates, Inc., upon the terms and subject to the conditions of this ordinance, to maintain and use one (1) sign projecting over the public right-of-way attached to its premises known as 5546 South Archer Avenue. Said sign structure measures as follows: along South Archer Avenue, at six (6) feet in length, four (4) feet in height and fourteen (14) feet above grade level. The location of said privilege shall be as shown on print(s) kept on file with the

Department of Business Affairs and Consumer Protection and the Office of the City Clerk. Said privilege shall be constructed in accordance with plans and specifications approved by the Department of Transportation (Division of Project Development) and the Zoning Department -- Signs.

This grant of privilege in the public way shall be subject to the provisions of Section 10-28-015 and all other required provisions of the Municipal Code of Chicago.

The grantee shall pay to the City of Chicago as compensation for the privilege Number 1108034 herein granted the sum of One Hundred and no/100 Dollars ($100.00) per annum, in advance.

A 25% penalty will be added for payments received after due date.

The permit holder agrees to hold the City of Chicago harmless for any damage, relocation or replacement costs associated with damage, relocation or removal of private property caused by the City performing work in the public way.

Authority herein given and granted for a period of five (5) years from and after July 9, 2013.

J&D Whirlpool & Bath Outlet.

[O2013-6341]

Be It Ordained by the City Council of the City of Chicago:

SECTION 1. Permission and authority are hereby given and granted to J&D Whirlpool & Bath Outlet, upon the terms and subject to the conditions of this ordinance, to maintain and use one (1) sign projecting over the public right-of-way attached to its premises known as 2730 North Elston Avenue. Said sign structure measures as follows: along West Irving Park Road, at six (6) feet in length, eight (8) feet in height and twelve (12) feet above grade level. The location of said privilege shall be as shown on print(s) kept on file with the Department of Business Affairs and Consumer Protection and the Office of the City Clerk. Said privilege shall be constructed in accordance with plans and specifications approved by the Department of Transportation (Division of Project Development) and the Zoning Department -- Signs.

This grant of privilege in the public way shall be subject to the provisions of Section 10-28-015 and all other required provisions of the Municipal Code of Chicago.

The grantee shall pay to the City of Chicago as compensation for the privilege Number 1107036 herein granted the sum of Three Hundred and no/100 Dollars ($300.00) per annum, in advance.

A 25% penalty will be added for payments received after due date.

The permit holder agrees to hold the City of Chicago harmless for any damage, relocation or replacement costs associated with damage, relocation or removal of private property caused by the City performing work in the public way.

Authority herein given and granted for a period of five (5) years from and after May 14, 2013.

J&R Liquor & Food.

[O2013-6749]

Be It Ordained by the City Council of the City of Chicago:

SECTION 1. Permission and authority are hereby given and granted to J&R Liquor & Food, upon the terms and subject to the conditions of this ordinance, to maintain and use two (2) signs projecting over the public right-of-way attached to its premises known as 2401 North Ashland Avenue. Said sign structure measures as follows: along North Ashland Avenue, one (1) at twelve (12) feet in length, three (3) feet in height and twelve (12) feet above grade level. Said sign structure measures as follows: along West Fullerton Avenue, one (1) at twelve (12) feet in length, three (3) feet in height and twelve (12) feet above grade level. The location of said privilege shall be as shown on print(s) kept on file with the Department of Business Affairs and Consumer Protection and the Office of the City Clerk. Said privilege shall be constructed in accordance with plans and specifications approved by the Department of Transportation (Division of Project Development) and the Zoning Department -- Signs.

This grant of privilege in the public way shall be subject to the provisions of Section 10-28-015 and all other required provisions of the Municipal Code of Chicago.

The grantee shall pay to the City of Chicago as compensation for the privilege Number 1106940 herein granted the sum of Six Hundred and no/100 Dollars ($600.00) per annum, in advance.

A 25% penalty will be added for payments received after due date.

The permit holder agrees to hold the City of Chicago harmless for any damage, relocation or replacement costs associated with damage, relocation or removal of private property caused by the City performing work in the public way.

Authority herein given and granted for a period of five (5) years from and after June 11, 2013.

J. Patrick's.
(Light Fixtures)

[O2013-6609]

Be It Ordained by the City Council of the City of Chicago:

SECTION 1. Permission and authority are hereby given and granted to J. Patrick's, upon the terms and subject to the conditions of this ordinance, to maintain and use, as now constructed, two (2) light fixtures projecting over the public right-of-way adjacent to its premises known as 1365 -- 1367 West Erie Street. Said light fixtures at West Erie Street and North Noble Street measure two (2) at three (3) feet In length, three point five (3.5) feet in width and seven (7) feet above grade level. The location of said privilege shall be as shown on print(s) kept on file with the Department of Business Affairs and Consumer Protection and the Office of the City Clerk. Said privilege shall be constructed in accordance with plans and specifications approved by the Department of Transportation (Division of Project Development).

This grant of privilege in the public way shall be subject to the provisions of Section 10-28-015 and all other required provisions of the Municipal Code of Chicago.

The grantee shall pay to the City of Chicago as compensation for the privilege Number 1108556 herein granted the sum of Eighty and no/100 Dollars ($80.00) per annum, in advance.

A 25% penalty will be added for payments received after due date.

The permit holder agrees to hold the City of Chicago harmless for any damage, relocation or replacement costs associated with damage, relocation or removal of private property caused by the City performing work in the public way.

Authority herein given and granted for a period of five (5) years from and after June 11, 2013.

J. Patrick's.
(Sign)

[O2013-6338]

Be It Ordained by the City Council of the City of Chicago:

SECTION 1. Permission and authority are hereby given and granted to J. Patrick's, upon the terms and subject to the conditions of this ordinance, to maintain and use one (1) sign

projecting over the public right-of-way attached to its premises known as 1367 West Erie Street. Said sign structure measures as follows: along West Erie Street, at seven (7) feet in length, three (3) feet in height and ten (10) feet above grade level. The location of said privilege shall be as shown on print(s) kept on file with the Department of Business Affairs and Consumer Protection and the Office of the City Clerk. Said privilege shall be constructed in accordance with plans and specifications approved by the Department of Transportation (Division of Project Development) and the Zoning Department -- Signs.

This grant of privilege in the public way shall be subject to the provisions of Section 10-28-015 and all other required provisions of the Municipal Code of Chicago.

The grantee shall pay to the City of Chicago as compensation for the privilege Number 1108557 herein granted the sum of One Hundred and no/100 Dollars ($100.00) per annum, in advance.

A 25% penalty will be added for payments received after due date.

The permit holder agrees to hold the City of Chicago harmless for any damage, relocation or replacement costs associated with damage, relocation or removal of private property caused by the City performing work in the public way.

Authority herein given and granted for a period of five (5) years from and after June 11, 2013.

Jade East Restaurant.

[O2013-7306]

Be It Ordained by the City Council of the City of Chicago:

SECTION 1. Permission and authority are hereby given and granted to Jade East Restaurant, upon the terms and subject to the conditions of this ordinance, to maintain and use one (1) sign projecting over the public right-of-way attached to its premises known as 2511 North Lincoln Avenue. Said sign structure measures as follows: along North Lincoln Avenue, at four (4) feet in length, six point zero eight (6.08) feet in height and fourteen (14) feet above grade level. The location of said privilege shall be as shown on print(s) kept on file with the Department of Business Affairs and Consumer Protection and the Office of the City Clerk. Said privilege shall be constructed in accordance with plans and specifications approved by the Department of Transportation (Division of Project Development) and the Zoning Department -- Signs.

This grant of privilege in the public way shall be subject to the provisions of Section 10-28-015 and all other required provisions of the Municipal Code of Chicago.

The grantee shall pay to the City of Chicago as compensation for the privilege Number 1107964 herein granted the sum of One Hundred and no/100 Dollars ($100.00) per annum, in advance.

A 25% penalty will be added for payments received after due date.

The permit holder agrees to hold the City of Chicago harmless for any damage, relocation or replacement costs associated with damage, relocation or removal of private property caused by the City performing work in the public way.

Authority herein given and granted for a period of five (5) years from and after July 30, 2013.

Jefferson Tap And Grille And The Loft.

[O2013-7246]

Be It Ordained by the City Council of the City of Chicago:

SECTION 1. Permission and authority are hereby given and granted to Jefferson Tap and Grille and the Loft, upon the terms and subject to the conditions of this ordinance, to maintain and use, as now constructed, one (1) security camera projecting over the public right-of-way for security purposes adjacent to its premises known as 323 -- 325 North Jefferson Street. Said security camera at North Jefferson Street measures point three three (.33) foot in length, point two five (.25) foot in width and nine point four one (9.41) feet above grade level. The location of said privilege shall be as shown on print(s) kept on file with the Department of Business Affairs and Consumer Protection and the Office of the City Clerk. Said privilege shall be constructed in accordance with plans and specifications approved by the Department of Planning and Development and the Department of Transportation (Division of Project Development).

This grant of privilege in the public way shall be subject to the provisions of Section 10-28-015 and all other required provisions of the Municipal Code of Chicago.

The grantee shall pay to the City of Chicago as compensation for the privilege Number 1107884 herein granted the sum of Zero and no/100 Dollars ($0.00) per annum, in advance.

A 25% penalty will be added for payments received after due date.

The permit holder agrees to hold the City of Chicago harmless for any damage, relocation or replacement costs associated with damage, relocation or removal of private property caused by the City performing work in the public way.

Authority herein given and granted for a period of five (5) years from and after June 11, 2013.

Jerusalem General Merchandise Ltd.

[O2013-6611]

Be It Ordained by the City Council of the City of Chicago:

SECTION 1. Permission and authority are hereby given and granted to Jerusalem General Merchandise Ltd., upon the terms and subject to the conditions of this ordinance, to maintain and use one (1) sign projecting over the public right-of-way attached to its premises known as 1559 West Chicago Avenue. Said sign structure measures as follows: along West Chicago Avenue, at twenty (20) feet in length, three (3) feet in height and twelve (12) feet above grade level. The location of said privilege shall be as shown on print(s) kept on file with the Department of Business Affairs and Consumer Protection and the Office of the City Clerk. Said privilege shall be constructed in accordance with plans and specifications approved by the Department of Transportation (Division of Project Development) and the Zoning Department -- Signs.

This grant of privilege in the public way shall be subject to the provisions of Section 10-28-015 and all other required provisions of the Municipal Code of Chicago.

The grantee shall pay to the City of Chicago as compensation for the privilege Number 1106116 herein granted the sum of Three Hundred and no/100 Dollars ($300.00) per annum, in advance.

A 25% penalty will be added for payments received after due date.

The permit holder agrees to hold the City of Chicago harmless for any damage, relocation or replacement costs associated with damage, relocation or removal of private property caused by the City performing work in the public way.

Authority herein given and granted for a period of five (5) years from and after date of passage.

Jewel Food Store No. 3368.

[O2013-7248]

Be It Ordained by the City Council of the City of Chicago:

SECTION 1. Permission and authority are hereby given and granted to Jewel Food Store Number 3368, upon the terms and subject to the conditions of this ordinance, to maintain and use, as now constructed, one (1) revolving door on the public right-of-way adjacent to its premises known as 550 North State Street. Said revolving door at North State Street measures seven (7) feet in length and seven (7) feet in width for a total of forty-nine (49) square feet. The location of said privilege shall be as shown on print(s) kept on file with the

Department of Business Affairs and Consumer Protection and the Office of the City Clerk. Said privilege shall be constructed in accordance with plans and specifications approved by the Department of Planning and Development and the Department of Transportation (Division of Project Development).

This grant of privilege in the public way shall be subject to the provisions of Section 10-28-015 and all other required provisions of the Municipal Code of Chicago.

The grantee shall pay to the City of Chicago as compensation for the privilege Number 1107395 herein granted the sum of Four Hundred and no/100 Dollars ($400.00) per annum, in advance.

A 25% penalty will be added for payments received after due date.

The permit holder agrees to hold the City of Chicago harmless for any damage, relocation or replacement costs associated with damage, relocation or removal of private property caused by the City performing work in the public way.

Authority herein given and granted for a period of five (5) years from and after June 11, 2013.

Jimmy John's Store No. 722.

[O2013-7146]

Be It Ordained by the City Council of the City of Chicago:

SECTION 1. Permission and authority are hereby given and granted to Jimmy John's Store Number 722, upon the terms and subject to the conditions of this ordinance, to maintain and use one (1) sign projecting over the public right-of-way attached to its premises known as 1519 East 55th Street. Said sign structure measures as follows: along East 55th Street, at three point two five (3.25) feet in length, two point five (2.5) feet in height and thirteen (13) feet above grade level. The location of said privilege shall be as shown on print(s) kept on file with the Department of Business Affairs and Consumer Protection and the Office of the City Clerk. Said privilege shall be constructed in accordance with plans and specifications approved by the Department of Transportation (Division of Project Development) and the Zoning Department -- Signs.

This grant of privilege in the public way shall be subject to the provisions of Section 10-28-015 and all other required provisions of the Municipal Code of Chicago.

The grantee shall pay to the City of Chicago as compensation for the privilege Number 1108616 herein granted the sum of One Hundred and no/100 Dollars ($100.00) per annum, in advance.

A 25% penalty will be added for payments received after due date.

The permit holder agrees to hold the City of Chicago harmless for any damage, relocation or replacement costs associated with damage, relocation or removal of private property caused by the City performing work in the public way.

Authority herein given and granted for a period of five (5) years from and after September 10, 2013.

Ji's Tailor.

[O2013-6915]

Be It Ordained by the City Council of the City of Chicago:

SECTION 1. Permission and authority are hereby given and granted to Ji's Tailor, upon the terms and subject to the conditions of this ordinance, to maintain and use one (1) sign projecting over the public right-of-way attached to its premises known as 3255 West Bryn Mawr Avenue. Said sign structure measures as follows: along West Bryn Mawr Avenue, at five (5) feet in length, three (3) feet in height and eight point five (8.5) feet above grade level. The location of said privilege shall be as shown on print(s) kept on file with the Department of Business Affairs and Consumer Protection and the Office of the City Clerk. Said privilege shall be constructed in accordance with plans and specifications approved by the Department of Transportation (Division of Project Development) and the Zoning Department -- Signs.

This grant of privilege in the public way shall be subject to the provisions of Section 10-28-015 and all other required provisions of the Municipal Code of Chicago.

The grantee shall pay to the City of Chicago as compensation for the privilege Number 1107402 herein granted the sum of One Hundred and no/100 Dollars ($100.00) per annum, in advance.

A 25% penalty will be added for payments received after due date.

The permit holder agrees to hold the City of Chicago harmless for any damage, relocation or replacement costs associated with damage, relocation or removal of private property caused by the City performing work in the public way.

Authority herein given and granted for a period of five (5) years from and after May 14, 2013.

Jo-Ann Fabric And Craft Stores.

[O2013-6910]

Be It Ordained by the City Council of the City of Chicago:

SECTION 1. Permission and authority are hereby given and granted to Jo-Ann Fabric and Craft Stores, upon the terms and subject to the conditions of this ordinance, to maintain and use six (6) signs projecting over the public right-of-way attached to its premises known as 555 West Roosevelt Road. Said sign structures measure as follows: along West Roosevelt Road, one (1) at fifteen (15) feet in length, six (6) feet in height and thirty-eight (38) feet above grade level and one (1) at fifteen (15) feet in length, six (6) feet in height and thirty (30) feet above grade level. Said sign structures measure as follows: along South Jefferson Street, two (2) at fifteen (15) feet in length, six (6) feet in height and sixty (60) feet above grade level. Said sign structures measure as follows: along South Clinton Street, one (1) at fifteen (15) feet in length, six (6) feet in height and sixty (60) feet above grade level and one (1) at fifteen (15) feet in length, six (6) feet in height and twenty-four (24) feet above grade level. The location of said privilege shall be as shown on print(s) kept on file with the Department of Business Affairs and Consumer Protection and the Office of the City Clerk. Said privilege shall be constructed in accordance with plans and specifications approved by the Department of Transportation (Division of Project Development) and the Zoning Department -- Signs.

This grant of privilege in the public way shall be subject to the provisions of Section 10-28-015 and all other required provisions of the Municipal Code of Chicago.

The grantee shall pay to the City of Chicago as compensation for the privilege Number 1107266 herein granted the sum of One Thousand Eight Hundred and no/100 Dollars ($1,800.00) per annum, in advance.

A 25% penalty will be added for payments received after due date.

The permit holder agrees to hold the City of Chicago harmless for any damage, relocation or replacement costs associated with damage, relocation or removal of private property caused by the City performing work in the public way.

Authority herein given and granted for a period of five (5) years from and after date of passage.

Joe's Liquor Store.

[O2013-6600]

Be It Ordained by the City Council of the City of Chicago:

SECTION 1. Permission and authority are hereby given and granted to Joe's Liquor Store,

upon the terms and subject to the conditions of this ordinance, to maintain and use one (1) sign projecting over the public right-of-way attached to its premises known as 2543 West 63rd Street. Said sign structure measures as follows: along West 63rd Street, at eight (8) feet in length, four point five (4.5) feet in height and ten (10) feet above grade level. The location of said privilege shall be as shown on print(s) kept on file with the Department of Business Affairs and Consumer Protection and the Office of the City Clerk. Said privilege shall be constructed in accordance with plans and specifications approved by the Department of Transportation (Division of Project Development) and the Zoning Department -- Signs.

This grant of privilege in the public way shall be subject to the provisions of Section 10-28-015 and all other required provisions of the Municipal Code of Chicago.

The grantee shall pay to the City of Chicago as compensation for the privilege Number 1106929 herein granted the sum of Three Hundred and no/100 Dollars ($300.00) per annum, in advance.

A 25% penalty will be added for payments received after due date.

The permit holder agrees to hold the City of Chicago harmless for any damage, relocation or replacement costs associated with damage, relocation or removal of private property caused by the City performing work in the public way.

Authority herein given and granted for a period of five (5) years from and after June 11, 2013.

Joey's Liquor, Inc.

[O2013-6859]

Be It Ordained by the City Council of the City of Chicago:

SECTION 1. Permission and authority are hereby given and granted to Joey's Liquor, Inc., upon the terms and subject to the conditions of this ordinance, to maintain and use one (1) sign projecting over the public right-of-way attached to its premises known as 1203 North Laramie Avenue. Said sign structure measures as follows: along North Laramie Avenue, at one (1) foot in length, nine (9) feet in height and nine (9) feet above grade level. The location of said privilege shall be as shown on print(s) kept on file with the Department of Business Affairs and Consumer Protection and the Office of the City Clerk. Said privilege shall be constructed in accordance with plans and specifications approved by the Department of Transportation (Division of Project Development) and the Zoning Department -- Signs.

This grant of privilege in the public way shall be subject to the provisions of Section 10-28-015 and all other required provisions of the Municipal Code of Chicago.

The grantee shall pay to the City of Chicago as compensation for the privilege Number 1106937 herein granted the sum of One Hundred and no/100 Dollars ($100.00) per annum, in advance.

A 25% penalty will be added for payments received after due date.

The permit holder agrees to hold the City of Chicago harmless for any damage, relocation or replacement costs associated with damage, relocation or removal of private property caused by the City performing work in the public way.

Authority herein given and granted for a period of five (5) years from and after June 11, 2013.

Joseph Freed And Associates LLC.
(7 E. Madison St.)
(Bay Window)

[O2013-7250]

Be It Ordained by the City Council of the City of Chicago:

SECTION 1. Permission and authority are hereby given and granted to Joseph Freed and Associates LLC, upon the terms and subject to the conditions of this ordinance, to maintain and use, as now constructed, one (1) bay window projecting over the public right-of-way adjacent to its premises known as 7 East Madison Street. Said bay window at East Madison Street measures seventy-one point five eight (71.58) feet in length and three point zero eight (3.08) feet in width for a total of two hundred twenty point four seven (220.47) square feet. The location of said privilege shall be as shown on print(s) kept on file with the Department of Business Affairs and Consumer Protection and the Office of the City Clerk. Said privilege shall be constructed in accordance with plans and specifications approved by the Department of Transportation (Division of Project Development).

This grant of privilege in the public way shall be subject to the provisions of Section 10-28-015 and all other required provisions of the Municipal Code of Chicago.

The grantee shall pay to the City of Chicago as compensation for the privilege Number 1107510 herein granted the sum of Seventy-five and no/100 Dollars ($75.00) per annum, in advance.

A 25% penalty will be added for payments received after due date.

The permit holder agrees to hold the City of Chicago harmless for any damage, relocation or replacement costs associated with damage, relocation or removal of private property caused by the City performing work in the public way.

Authority herein given and granted for a period of five (5) years from and after July 9, 2013.

Joseph Freed And Associates LLC.
(7 E. Madison St.)
(Door Swings)

[O2013-7252]

Be It Ordained by the City Council of the City of Chicago:

SECTION 1. Permission and authority are hereby given and granted to Joseph Freed and Associates LLC, upon the terms and subject to the conditions of this ordinance, to maintain and use, as now constructed, three (3) door swings on the public right-of-way adjacent to its premises known as 7 East Madison Street. Said door swings at East Madison Street measure three (3) at fifteen point three three (15.33) feet in length and two point five (2.5) feet in width for a total of one hundred fourteen point nine eight (114.98) square feet. The location of said privilege shall be as shown on print(s) kept on file with the Department of Business Affairs and Consumer Protection and the Office of the City Clerk. Said privilege shall be constructed in accordance with plans and specifications approved by the Department of Transportation (Division of Project Development).

This grant of privilege in the public way shall be subject to the provisions of Section 10-28-015 and all other required provisions of the Municipal Code of Chicago.

The grantee shall pay to the City of Chicago as compensation for the privilege Number 1107507 herein granted the sum of Two Hundred Twenty-five and no/100 Dollars ($225.00) per annum, in advance.

A 25% penalty will be added for payments received after due date.

The permit holder agrees to hold the City of Chicago harmless for any damage, relocation or replacement costs associated with damage, relocation or removal of private property caused by the City performing work in the public way.

Authority herein given and granted for a period of five (5) years from and after July 9, 2013.

Joseph Freed And Associates LLC.
(1 S. State St.)

[O2013-7253]

Be It Ordained by the City Council of the City of Chicago:

SECTION 1. Permission and authority are hereby given and granted to Joseph Freed and Associates LLC, upon the terms and subject to the conditions of this ordinance, to maintain

and use, as now constructed, two (2) door swings on the public right-of-way adjacent to its premises known as 1 South State Street. Said door swings at South State Street measure two (2) at five (5) feet in length and two point five (2.5) feet in width for a total of twenty-five (25) square feet. The location of said privilege shall be as shown on print(s) kept on file with the Department of Business Affairs and Consumer Protection and the Office of the City Clerk. Said privilege shall be constructed in accordance with plans and specifications approved by the Department of Transportation (Division of Project Development).

This grant of privilege in the public way shall be subject to the provisions of Section 10-28-015 and all other required provisions of the Municipal Code of Chicago.

The grantee shall pay to the City of Chicago as compensation for the privilege Number 1107504 herein granted the sum of One Hundred Fifty and no/100 Dollars ($150.00) per annum, in advance.

A 25% penalty will be added for payments received after due date.

The permit holder agrees to hold the City of Chicago harmless for any damage, relocation or replacement costs associated with damage, relocation or removal of private property caused by the City performing work in the public way.

Authority herein given and granted for a period of five (5) years from and after July 9, 2013.

Joseph Freed And Associates LLC.
(17 S. State St.)

[O2013-7254]

Be It Ordained by the City Council of the City of Chicago:

SECTION 1. Permission and authority are hereby given and granted to Joseph Freed and Associates LLC, upon the terms and subject to the conditions of this ordinance, to maintain and use, as now constructed, three (3) door swings on the public right-of-way adjacent to its premises known as 17 South State Street. Said door swings at South State Street measure three (3) at five (5) feet in length and point five (.5) foot in width for a total of seven point five (7.5) square feet. The location of said privilege shall be as shown on print(s) kept on file with the Department of Business Affairs and Consumer Protection and the Office of the City Clerk. Said privilege shall be constructed in accordance with plans and specifications approved by the Department of Transportation (Division of Project Development).

This grant of privilege in the public way shall be subject to the provisions of Section 10-28-015 and all other required provisions of the Municipal Code of Chicago.

The grantee shall pay to the City of Chicago as compensation for the privilege Number 1107506 herein granted the sum of Two Hundred Twenty-five and no/100 Dollars ($225.00) per annum, in advance.

A 25% penalty will be added for payments received after due date.

The permit holder agrees to hold the City of Chicago harmless for any damage, relocation or replacement costs associated with damage, relocation or removal of private property caused by the City performing work in the public way.

Authority herein given and granted for a period of five (5) years from and after July 9, 2013.

Joseph Freed And Associates LLC.
(18 -- 28 S. Wabash Ave.)

[O2013-7255]

Be It Ordained by the City Council of the City of Chicago:

SECTION 1. Permission and authority are hereby given and granted to Joseph Freed and Associates LLC, upon the terms and subject to the conditions of this ordinance, to maintain and use, as now constructed, four (4) door swings on the public right-of-way adjacent to its premises known as 18 -- 28 South Wabash Avenue. Said door swings at South Wabash Avenue measure two (2) at six (6) feet in length and three (3) feet in width for a total of thirty-six (36) square feet. Said door swings at South Wabash Avenue measure two (2) at five point two five (5.25) feet in length and two point three three (2.33) feet in width for a total of twenty-four point four seven (24.47) square feet. The location of said privilege shall be as shown on print(s) kept on file with the Department of Business Affairs and Consumer Protection and the Office of the City Clerk. Said privilege shall be constructed in accordance with plans and specifications approved by the Department of Transportation (Division of Project Development).

This grant of privilege in the public way shall be subject to the provisions of Section 10-28-015 and all other required provisions of the Municipal Code of Chicago.

The grantee shall pay to the City of Chicago as compensation for the privilege Number 1107508 herein granted the sum of Three Hundred and no/100 Dollars ($300.00) per annum, in advance.

A 25% penalty will be added for payments received after due date.

The permit holder agrees to hold the City of Chicago harmless for any damage, relocation or replacement costs associated with damage, relocation or removal of private property caused by the City performing work in the public way.

Authority herein given and granted for a period of five (5) years from and after July 9, 2013.

Joseph Freed And Associates LLC.
(44 S. Wabash Ave.)

[O2013-7256]

Be It Ordained by the City Council of the City of Chicago:

SECTION 1. Permission and authority are hereby given and granted to Joseph Freed and Associates LLC, upon the terms and subject to the conditions of this ordinance, to maintain and use, as now constructed, two (2) door swings on the public right-of-way adjacent to its premises known as 44 South Wabash Avenue. Said door swings at South Wabash Avenue measure two (2) at nine point nine one (9.91) feet in length and two point five (2.5) feet in width for a total of forty-nine point five five (49.55) square feet. The location of said privilege shall be as shown on print(s) kept on file with the Department of Business Affairs and Consumer Protection and the Office of the City Clerk. Said privilege shall be constructed in accordance with plans and specifications approved by the Department of Transportation (Division of Project Development).

This grant of privilege in the public way shall be subject to the provisions of Section 10-28-015 and all other required provisions of the Municipal Code of Chicago.

The grantee shall pay to the City of Chicago as compensation for the privilege Number 1107509 herein granted the sum of One Hundred Fifty and no/100 Dollars ($150.00) per annum, in advance.

A 25% penalty will be added for payments received after due date.

The permit holder agrees to hold the City of Chicago harmless for any damage, relocation or replacement costs associated with damage, relocation or removal of private property caused by the City performing work in the public way.

Authority herein given and granted for a period of five (5) years from and after July 9, 2013.

Juanita's Mexican Food.

[O2013-6642]

Be It Ordained by the City Council of the City of Chicago:

SECTION 1. Permission and authority are hereby given and granted to Juanita's Mexican Food, upon the terms and subject to the conditions of this ordinance, to maintain and use one (1) sign projecting over the public right-of-way attached to its premises known as 2955 West 59th Street. Said sign structure measures as follows: along West 59th Street, at four (4) feet in length, four (4) feet in height and fourteen point six three (14.63) feet above grade level. The location of said privilege shall be as shown on print(s) kept on file with the Department of Business Affairs and Consumer Protection and the Office of the City Clerk. Said privilege shall be constructed in accordance with plans and specifications approved by the Department of Transportation (Division of Project Development) and the Zoning Department -- Signs.

This grant of privilege in the public way shall be subject to the provisions of Section 10-28-015 and all other required provisions of the Municipal Code of Chicago.

The grantee shall pay to the City of Chicago as compensation for the privilege Number 1108120 herein granted the sum of One Hundred and no/100 Dollars ($100.00) per annum, in advance.

A 25% penalty will be added for payments received after due date.

The permit holder agrees to hold the City of Chicago harmless for any damage, relocation or replacement costs associated with damage, relocation or removal of private property caused by the City performing work in the public way.

Authority herein given and granted for a period of five (5) years from and after July 30, 2013.

Kabuki Restaurant.

[O2013-7307]

Be It Ordained by the City Council of the City of Chicago:

SECTION 1. Permission and authority are hereby given and granted to Kabuki Restaurant, upon the terms and subject to the conditions of this ordinance, to maintain and use one (1) sign projecting over the public right-of-way attached to its premises known as 2473 North Clark Street. Said sign structure measures as follows: along North Clark Street, at seven (7) feet in length, five (5) feet in height and eleven (11) feet above grade level. The

location of said privilege shall be as shown on print(s) kept on file with the Department of Business Affairs and Consumer Protection and the Office of the City Clerk. Said privilege shall be constructed in accordance with plans and specifications approved by the Department of Transportation (Division of Project Development) and the Zoning Department -- Signs.

This grant of privilege in the public way shall be subject to the provisions of Section 10-28-015 and all other required provisions of the Municipal Code of Chicago.

The grantee shall pay to the City of Chicago as compensation for the privilege Number 1108271 herein granted the sum of Three Hundred and no/100 Dollars ($300.00) per annum, in advance.

A 25% penalty will be added for payments received after due date.

The permit holder agrees to hold the City of Chicago harmless for any damage, relocation or replacement costs associated with damage, relocation or removal of private property caused by the City performing work in the public way.

Authority herein given and granted for a period of five (5) years from and after July 9, 2013.

Kent Young Health Products Center & Company.

[O2013-6818]

Be It Ordained by the City Council of the City of Chicago:

SECTION 1. Permission and authority are hereby given and granted to Kent Young Health Products Center & Company, upon the terms and subject to the conditions of this ordinance, to maintain and use, as now constructed, one (1) step on the public right-of-way adjacent to its premises known as 2400 South Wentworth Avenue. Said step at South Wentworth Avenue measures four point six six (4.66) feet in length and one point six (1.6) feet in width for a total of seven point four six (7.46) square feet. The location of said privilege shall be as shown on print(s) kept on file with the Department of Business Affairs and Consumer Protection and the Office of the City Clerk. Said privilege shall be constructed in accordance with plans and specifications approved by the Department of Transportation (Division of Project Development).

This grant of privilege in the public way shall be subject to the provisions of Section 10-28-015 and all other required provisions of the Municipal Code of Chicago.

The grantee shall pay to the City of Chicago as compensation for the privilege Number 1107202 herein granted the sum of Four Hundred and no/100 Dollars ($400.00) per annum, in advance.

A 25% penalty will be added for payments received after due date.

The permit holder agrees to hold the City of Chicago harmless for any damage, relocation or replacement costs associated with damage, relocation or removal of private property caused by the City performing work in the public way.

Authority herein given and granted for a period of five (5) years from and after June 11, 2013.

Kentucky Fried Chicken 521041.

[O2013-7170]

Be It Ordained by the City Council of the City of Chicago:

SECTION 1. Permission and authority are hereby given and granted to Kentucky Fried Chicken 521041, upon the terms and subject to the conditions of this ordinance, to maintain and use one (1) sign projecting over the public right-of-way attached to its premises known as 107 East 95th Street. Said sign structure measures as follows: along East 95th Street, at ten (10) feet in length, thirteen (13) feet in height and sixteen (16) feet above grade level. The location of said privilege shall be a shown on print(s) kept on file with the Department of Business Affairs and Consumer Protection and the Office of the City Clerk. Said privilege shall be constructed in accordance with plans and specifications approved by the Department of Transportation (Division of Project Development) and the Zoning Department -- Signs.

This grant of privilege in the public way shall be subject to the provisions of Section 10-28-015 and all other required provisions of the Municipal Code of Chicago.

The grantee shall pay to the City of Chicago as compensation for the privilege Number 1107900 herein granted the sum of Three Hundred and no/100 Dollars ($300.00) per annum, in advance.

A 25% penalty will be added for payments received after due date.

The permit holder agrees to hold the City of Chicago harmless for any damage, relocation or replacement costs associated with damage, relocation or removal of private property caused by the City performing work in the public way.

Authority herein given and granted for a period of five (5) years from and after May 14, 2013.

Kenwood Dialysis.

[O2013-7104]

Be It Ordained by the City Council of the City of Chicago:

SECTION 1. Permission and authority are hereby given and granted to Kenwood Dialysis, upon the terms and subject to the conditions of this ordinance, to maintain and use one (1) sign projecting over the public right-of-way attached to its premises known as 4259 South Cottage Grove Avenue. Said sign structure measures as follows: along South Cottage Grove Avenue, at eighteen point one seven (18.17) feet in length, three point two five (3.25) feet in height and fifteen (15) feet above grade level. The location of said privilege shall be as shown on print(s) kept on file with the Department of Business Affairs and Consumer Protection and the Office of the City Clerk. Said privilege shall be constructed in accordance with plans and specifications approved by the Department of Transportation (Division of Project Development) and the Zoning Department -- Signs.

This grant of privilege in the public way shall be subject to the provisions of Section 10-28-015 and all other required provisions of the Municipal Code of Chicago.

The grantee shall pay to the City of Chicago as compensation for the privilege Number 1107242 herein granted the sum of Three Hundred and no/100 Dollars ($300.00) per annum, in advance.

A 25% penalty will be added for payments received after due date.

The permit holder agrees to hold the City of Chicago harmless for any damage, relocation or replacement costs associated with damage, relocation or removal of private property caused by the City performing work in the public way.

Authority herein given and granted for a period of five (5) years from and after date of passage.

The Kerryman.

[O2013-7257]

Be It Ordained by the City Council of the City of Chicago:

SECTION 1. Permission and authority are hereby given and granted to The Kerryman, upon the terms and subject to the conditions of this ordinance, to maintain and use, as now constructed, six (6) banners projecting over the public right-of-way adjacent to its premises known as 661 North Clark Street. Said banners at West Erie Street measure four (4) at one point five (1.5) feet in length and nine (9) feet in width for a total of fifty-four (54) square feet.

Said banners at North Clark Street measure two (2) at one point five (1.5) feet in length and nine (9) feet in width for a total of twenty-seven (27) square feet. The location of said privilege shall be as shown on print(s) kept on file with the Department of Business Affairs and Consumer Protection and the Office of the City Clerk. Said privilege shall be constructed in accordance with plans and specifications approved by the Zoning Department -- Signs.

This grant of privilege in the public way shall be subject to the provisions of Section 10-28-015 and all other required provisions of the Municipal Code of Chicago.

The grantee shall pay to the City of Chicago as compensation for the privilege Number 1107838 herein granted the sum of One Hundred Seventy-five and no/100 Dollars ($175.00) per annum, in advance.

A 25% penalty will be added for payments received after due date.

The permit holder agrees to hold the City of Chicago harmless for any damage, relocation or replacement costs associated with damage, relocation or removal of private property caused by the City performing work in the public way.

Authority herein given and granted for a period of five (5) years from and after June 11, 2013.

Kerry's Auto Body, Inc.

[O2013-7217]

Be It Ordained by the City Council of the City of Chicago:

SECTION 1. Permission and authority are hereby given and granted to Kerry's Auto Body, Inc., upon the terms and subject to the conditions of this ordinance, to maintain and use, as now constructed, four (4) banners projecting over the public right-of-way adjacent to its premises known as 5435 West 63rd Street. Said banners at West 63rd Street measure four (4) at two point four two (2.42) feet in length and four (4) feet in width for a total of thirty-eight point seven two (38.72) square feet. The location of said privilege shall be as shown on print(s) kept on file with the Department of Business Affairs and Consumer Protection and the Office of the City Clerk. Said privilege shall be constructed in accordance with plans and specifications approved by the Zoning Department -- Signs.

This grant of privilege in the public way shall be subject to the provisions of Section 10-28-015 and all other required provisions of the Municipal Code of Chicago.

The grantee shall pay to the City of Chicago as compensation for the privilege Number 1105922 herein granted the sum of One Hundred Seventy-five and no/100 Dollars ($175.00) per annum, in advance.

A 25% penalty will be added for payments received after due date.

The permit holder agrees to hold the City of Chicago harmless for any damage, relocation or replacement costs associated with damage, relocation or removal of private property caused by the City performing work in the public way.

Authority herein given and granted for a period of five (5) years from and after February 6, 2013.

Kho Bo Chicago.

[O2013-7470]

Be It Ordained by the City Council of the City of Chicago:

SECTION 1. Permission and authority are hereby given and granted to Kho Bo Chicago, upon the terms and subject to the conditions of this ordinance, to maintain and use one (1) sign projecting over the public right-of-way attached to its premises known as 4945B North Broadway. Said sign structure measures as follows: along North Broadway, at ten (10) feet in length, one point three three (1.33) feet in height and eleven (11) feet above grade level. The location of said privilege shall be as shown on print(s) kept on file with the Department of Business Affairs and Consumer Protection and the Office of the City Clerk. Said privilege shall be constructed in accordance with plans and specifications approved by the Department of Transportation (Division of Project Development) and the Zoning Department -- Signs.

This grant of privilege in the public way shall be subject to the provisions of Section 10-28-015 and all other required provisions of the Municipal Code of Chicago.

The grantee shall pay to the City of Chicago as compensation for the privilege Number 1107512 herein granted the sum of One Hundred and no/100 Dollars ($100.00) per annum, in advance.

A 25% penalty will be added for payments received after due date.

The permit holder agrees to hold the City of Chicago harmless for any damage, relocation or replacement costs associated with damage, relocation or removal of private property caused by the City performing work in the public way.

Authority herein given and granted for a period of five (5) years from and after date of passage.

Kiddie Garden Little Angels.

[O2013-7244]

Be It Ordained by the City Council of the City of Chicago:

SECTION 1. Permission and authority are hereby given and granted to Kiddie Garden Little Angels, upon the terms and subject to the conditions of this ordinance, to maintain and use one (1) sign projecting over the public right-of-way attached to its premises known as 4235 South Kedzie Avenue. Said sign structure measures as follows: along South Kedzie Avenue, at five (5) feet in length, five (5) feet in height and eleven (11) feet above grade level. The location of said privilege shall be as shown on print(s) kept on file with the Department of Business Affairs and Consumer Protection and the Office of the City Clerk. Said privilege shall be constructed in accordance with plans and specifications approved by the Department of Transportation (Division of Project Development) and the Zoning Department -- Signs.

This grant of privilege in the public way shall be subject to the provisions of Section 10-28-015 and all other required provisions of the Municipal Code of Chicago.

The grantee shall pay to the City of Chicago as compensation for the privilege Number 1107823 herein granted the sum of Three Hundred and no/100 Dollars ($300.00) per annum, in advance.

A 25% penalty will be added for payments received after due date.

The permit holder agrees to hold the City of Chicago harmless for any damage, relocation or replacement costs associated with damage, relocation or removal of private property caused by the City performing work in the public way.

Authority herein given and granted for a period of five (5) years from and after May 9, 2012.

Myrhaylo Kifichar.

[O2013-6947]

Be It Ordained by the City Council of the City of Chicago:

SECTION 1. Permission and authority are hereby given and granted to Myrhaylo Kifichar, upon the terms and subject to the conditions of this ordinance, to maintain and use, as now constructed, one (1) fence on the public right-of-way adjacent to its premises known as 4855 North Nordica Avenue. Said fence at West Strong Street measures eight (8) feet in length, one point five (1.5) feet in width and five (5) feet in height. The location of said

privilege shall be as shown on print(s) kept on file with the Department of Business Affairs and Consumer Protection and the Office of the City Clerk. Said privilege shall be constructed in accordance with plans and specifications approved by the Department of Transportation (Division of Project Development).

This grant of privilege in the public way shall be subject to the provisions of Section 10-28-015 and all other required provisions of the Municipal Code of Chicago.

The grantee shall pay to the City of Chicago as compensation for the privilege Number 1108400 herein granted the sum of Four Hundred and no/100 Dollars ($400.00) per annum, in advance.

A 25% penalty will be added for payments received after due date.

The permit holder agrees to hold the City of Chicago harmless for any damage, relocation or replacement costs associated with damage, relocation or removal of private property caused by the City performing work in the public way.

Authority herein given and granted for a period of five (5) years from and after date of passage.

Kiki's Bistro.

[O2013-6613]

Be It Ordained by the City Council of the City of Chicago:

SECTION 1. Permission and authority are hereby given and granted to Kiki's Bistro, upon the terms and subject to the conditions of this ordinance, to maintain and use one (1) sign projecting over the public right-of-way attached to its premises known as 900 North Franklin Street. Said sign structure measures as follows: along North Franklin Street, at five point one seven (5.17) feet in length, two (2) feet in height and nine point three three (9.33) feet above grade level. The location of said privilege shall be as shown on print(s) kept on file with the Department of Business Affairs and Consumer Protection and the Office of the City Clerk. Said privilege shall be constructed in accordance with plans and specifications approved by the Department of Transportation (Division of Project Development) and the Zoning Department -- Signs.

This grant of privilege in the public way shall be subject to the provisions of Section 10-28-015 and all other required provisions of the Municipal Code of Chicago.

The grantee shall pay to the City of Chicago as compensation for the privilege Number 1107675 herein granted the sum of One Hundred and no/100 Dollars ($100.00) per annum, in advance.

A 25% penalty will be added for payments received after due date.

The permit holder agrees to hold the City of Chicago harmless for any damage, relocation or replacement costs associated with damage, relocation or removal of private property caused by the City performing work in the public way.

Authority herein given and granted for a period of five (5) years from and after July 30, 2013.

Kim Video.

[O2013-7471]

Be It Ordained by the City Council of the City of Chicago:

SECTION 1. Permission and authority are hereby given and granted to Kim Video, upon the terms and subject to the conditions of this ordinance, to maintain and use one (1) sign projecting over the public right-of-way attached to its premises known as 4945B North Broadway. Said sign structure measures as follows: along North Broadway, at seven (7) feet in length, point eight three (.83) foot in height and nine (9) feet above grade level. The location of said privilege shall be as shown on print(s) kept on file with the Department of Business Affairs and Consumer Protection and the Office of the City Clerk. Said privilege shall be constructed in accordance with plans and specifications approved by the Department of Transportation (Division of Project Development) and the Zoning Department -- Signs.

This grant of privilege in the public way shall be subject to the provisions of Section 10-28-015 and all other required provisions of the Municipal Code of Chicago.

The grantee shall pay to the City of Chicago as compensation for the privilege Number 1107513 herein granted the sum of One Hundred and no/100 Dollars ($100.00) per annum, in advance.

A 25% penalty will be added for payments received after due date.

The permit holder agrees to hold the City of Chicago harmless for any damage, relocation or replacement costs associated with damage, relocation or removal of private property caused by the City performing work in the public way.

Authority herein given and granted for a period of five (5) years from and after date of passage.

Kopi, A Traveler's Cafe.

[O2013-7472]

Be It Ordained by the City Council of the City of Chicago:

SECTION 1. Permission and authority are hereby given and granted to Kopi, A Traveler's Cafe, upon the terms and subject to the conditions of this ordinance, to maintain and use, as now constructed, two (2) light fixtures projecting over the public right-of-way adjacent to its premises known as 5317 North Clark Street. Said light fixtures at North Clark Street measure two (2) at point four two (.42) foot in length, point six seven (.67) foot in width and twelve point five (12.5) feet above grade level. The location of said privilege shall be as shown on print(s) kept on file with the Department of Business Affairs and Consumer Protection and the Office of the City Clerk. Said privilege shall be constructed in accordance with plans and specifications approved by the Department of Transportation (Division of Project Development).

This grant of privilege in the public way shall be subject to the provisions of Section 10-28-015 and all other required provisions of the Municipal Code of Chicago.

The grantee shall pay to the City of Chicago as compensation for the privilege Number 1107439 herein granted the sum of Eighty and no/100 Dollars ($80.00) per annum, in advance.

A 25% penalty will be added for payments received after due date.

The permit holder agrees to hold the City of Chicago harmless for any damage, relocation or replacement costs associated with damage, relocation or removal of private property caused by the City performing work in the public way.

Authority herein given and granted for a period of five (5) years from and after June 11, 2013.

La Bruquena Restaurant & Lounge.

[O2013-6878]

Be It Ordained by the City Council of the City of Chicago:

SECTION 1. Permission and authority are hereby given and granted to La Bruquena Restaurant & Lounge, upon the terms and subject to the conditions of this ordinance, to maintain and use, as now constructed, four (4) light fixtures projecting over the public right-of-way adjacent to its premises known as 2726 West Division Street. Said light fixtures at West Division Street measure four (4) at point five (.5) foot in length, point five (.5) foot in width and eleven point seven five (11.75) feet above grade level. The location of said

privilege shall be as shown on print(s) kept on file with the Department of Business Affairs and Consumer Protection and the Office of the City Clerk. Said privilege shall be constructed in accordance with plans and specifications approved by the Department of Transportation (Division of Project Development).

This grant of privilege in the public way shall be subject to the provisions of Section 10-28-015 and all other required provisions of the Municipal Code of Chicago.

The grantee shall pay to the City of Chicago as compensation for the privilege Number 1107951 herein granted the sum of Ninety and no/100 Dollars ($90.00) per annum, in advance.

A 25% penalty will be added for payments received after due date.

The permit holder agrees to hold the City of Chicago harmless for any damage, relocation or replacement costs associated with damage, relocation or removal of private property caused by the City performing work in the public way.

Authority herein given and granted for a period of five (5) years from and after June 11, 2013.

La Familia.

[O2013-6728]

Be It Ordained by the City Council of the City of Chicago:

SECTION 1. Permission and authority are hereby given and granted to La Familia, upon the terms and subject to the conditions of this ordinance, to maintain and use two (2) signs projecting over the public right-of-way attached to its premises known as 3308 West 26th Street. Said sign structures measure as follows: along West 26th Street, one (1) at nine (9) feet in length, seven (7) feet in height and sixteen (16) feet above grade level and one (1) at sixteen (16) feet in length, four (4) feet in height and ten (10) feet above grade level. The location of said privilege shall be as shown on print(s) kept on file with the Department of Business Affairs and Consumer Protection and the Office of the City Clerk. Said privilege shall be constructed In accordance with plans and specifications approved by the Department of Transportation (Division of Project Development) and the Zoning Department -- Signs.

This grant of privilege in the public way shall be subject to the provisions of Section 10-28-015 and all other required provisions of the Municipal Code of Chicago.

The grantee shall pay to the City of Chicago as compensation for the privilege Number 1107740 herein granted the sum of Six Hundred and no/100 Dollars ($600.00) per annum, in advance.

A 25% penalty will be added for payments received after due date.

The permit holder agrees to hold the City of Chicago harmless for any damage, relocation or replacement costs associated with damage, relocation or removal of private property caused by the City performing work in the public way.

Authority herein given and granted for a period of five (5) years from and after June 11, 2013.

LA Fitness.

[O2013-7473]

Be It Ordained by the City Council of the City of Chicago:

SECTION 1. Permission and authority are hereby given and granted to LA Fitness, upon the terms and subject to the conditions of this ordinance, to maintain and use one (1) sign projecting over the public right-of-way attached to its premises known as 6107 North Broadway. Said sign structure measures as follows: along North Broadway, at four point five (4.5) feet in length, twenty-three (23) feet in height and thirty-three (33) feet above grade level. The location of said privilege shall be as shown on print(s) kept on file with the Department of Business Affairs and Consumer Protection and the Office of the City Clerk. Said privilege shall be constructed in accordance with plans and specifications approved by the Department of Transportation (Division of Project Development) and the Zoning Department -- Signs.

This grant of privilege in the public way shall be subject to the provisions of Section 10-28-015 and all other required provisions of the Municipal Code of Chicago.

The grantee shall pay to the City of Chicago as compensation for the privilege Number 1105447 herein granted the sum of Three Hundred and no/100 Dollars ($300.00) per annum, in advance.

A 25% penalty will be added for payments received after due date.

The permit holder agrees to hold the City of Chicago harmless for any damage, relocation or replacement costs associated with damage, relocation or removal of private property caused by the City performing work in the public way.

Authority herein given and granted for a period of five (5) years from and after date of passage.

La Petite Pastry, Inc.

[O2013-7219]

Be It Ordained by the City Council of the City of Chicago:

SECTION 1. Permission and authority are hereby given and granted to La Petite Pastry, Inc., upon the terms and subject to the conditions of this ordinance, to maintain and use one (1) sign projecting over the public right-of-way attached to its premises known as 5610 West 63rd Street. Said sign structure measures as follows: along West 63rd Street, at ten (10) feet in length, six (6) feet in height and eighteen (18) feet above grade level. The location of said privilege shall be as shown on print(s) kept on file with the Department of Business Affairs and Consumer Protection and the Office of the City Clerk. Said privilege shall be constructed in accordance with plans and specifications approved by the Department of Transportation (Division of Project Development) and the Zoning Department -- Signs.

This grant of privilege in the public way shall be subject to the provisions of Section 10-28-015 and all other required provisions of the Municipal Code of Chicago.

The grantee shall pay to the City of Chicago as compensation for the privilege Number 1108217 herein granted the sum of Three Hundred and no/100 Dollars ($300.00) per annum, in advance.

A 25% penalty will be added for payments received after due date.

The permit holder agrees to hold the City of Chicago harmless for any damage, relocation or replacement costs associated with damage, relocation or removal of private property caused by the City performing work in the public way.

Authority herein given and granted for a period of five (5) years from and after July 30, 2013.

Lake Park Associates.

[O2013-7107]

Be It Ordained by the City Council of the City of Chicago:

SECTION 1. Permission and authority are hereby given and granted to Lake Park Associates, upon the terms and subject to the conditions of this ordinance, to construct, install, maintain and use fourteen (14) light fixtures projecting over the public right-of-way adjacent to its premises known as 1301 -- 1309 East 53rd Street. Said light fixtures at East 53rd Street measure eleven (11) at one (1) foot in length, two point two five (2.25) feet in width and eleven point seven five (11.75) feet above grade level. Said light fixtures at South Kimbark Avenue measure three (3) at one (1) foot in length, two point two five (2.25) feet in width and eleven point seven five (11.75) feet above grade level. The location of said

privilege shall be as shown on print(s) kept on file with the Department of Business Affairs and Consumer Protection and the Office of the City Clerk. Said privilege shall be constructed in accordance with plans and specifications approved by the Department of Transportation (Division of Project Development).

This grant of privilege in the public way shall be subject to the provisions of Section 10-28-015 and all other required provisions of the Municipal Code of Chicago.

The grantee shall pay to the City of Chicago as compensation for the privilege Number 1108318 herein granted the sum of One Hundred Forty and no/100 Dollars ($140.00) per annum, in advance.

A 25% penalty will be added for payments received after due date.

The permit holder agrees to hold the City of Chicago harmless for any damage, relocation or replacement costs associated with damage, relocation or removal of private property caused by the City performing work in the public way.

Authority herein given and granted for a period of five (5) years from and after date of passage.

Lake Park Associates, Inc.
(5215 S. Harper Ave.)

[O2013-7143]

Be It Ordained by the City Council of the City of Chicago:

SECTION 1. Permission and authority are hereby given and granted to Lake Park Associates, Inc., upon the terms and subject to the conditions of this ordinance, to construct, install, maintain and use one (1) conduit under the public right-of-way adjacent to its premises known as 5215 South Harper Avenue. Said conduit at South Harper Avenue measures nine point three three (9.33) feet in length and point one seven (.17) foot in width for a total of one point five nine (1.59) square feet. The location of said privilege shall be as shown on print(s) kept on file with the Department of Business Affairs and Consumer Protection and the Office of the City Clerk. Said privilege shall be constructed in accordance with plans and specifications approved by the Department of Transportation (Division of Project Development) and the Department of Transportation (Office of Underground Coordination).

This grant of privilege in the public way shall be subject to the provisions of Section 10-28-015 and all other required provisions of the Municipal Code of Chicago.

The grantee shall pay to the City of Chicago as compensation for the privilege Number 1107172 herein granted the sum of Four Hundred and no/100 Dollars ($400.00) per annum, in advance.

A 25% penalty will be added for payments received after due date.

The permit holder agrees to hold the City of Chicago harmless for any damage, relocation or replacement costs associated with damage, relocation or removal of private property caused by the City performing work in the public way.

Authority herein given and granted for a period of five (5) years from and after date of passage.

Lake Park Associates, Inc.
(5230 S. Lake Park Ave.)

[O2013-7114]

Be It Ordained by the City Council of the City of Chicago:

SECTION 1. Permission and authority are hereby given and granted to Lake Park Associates, Inc., upon the terms and subject to the conditions of this ordinance, to construct, install, maintain and use one (1) conduit under the public right-of-way adjacent to its premises known as 5230 South Lake Park Avenue. Said conduit at South Lake Park Avenue measures four point seven five (4.75) feet in length and point one seven (.17) foot in width for a total of point eight one (.81) square foot. The location of said privilege shall be as shown on print(s) kept on file with the Department of Business Affairs and Consumer Protection and the Office of the City Clerk. Said privilege shall be constructed in accordance with plans and specifications approved by the Department of Transportation (Division of Project Development) and the Department of Transportation (Office of Underground Coordination).

This grant of privilege in the public way shall be subject to the provisions of Section 10-28-015 and all other required provisions of the Municipal Code of Chicago.

The grantee shall pay to the City of Chicago as compensation for the privilege Number 1107174 herein granted the sum of Four Hundred and no/100 Dollars ($400.00) per annum, in advance.

A 25% penalty will be added for payments received after due date.

The permit holder agrees to hold the City of Chicago harmless for any damage, relocation or replacement costs associated with damage, relocation or removal of private property caused by the City performing work in the public way.

Authority herein given and granted for a period of five (5) years from and after date of passage.

Lake Street Lofts LLC.

[O2013-6614]

Be It Ordained by the City Council of the City of Chicago:

SECTION 1. Permission and authority are hereby given and granted to Lake Street Lofts LLC, upon the terms and subject to the conditions of this ordinance, to construct, install, maintain and use three (3) fences on the public right-of-way adjacent to its premises known as 912 West Lake Street. Said fences at West Lake Street measure one (1) at eighty-eight (88) feet in length and one (1) foot in width for a total of eighty-eight (88) square feet and one (1) at forty-eight (48) feet in length and one (1) foot in width for a total of forty-eight (48) square feet. Said fence at North Sangamon Street measures one (1) at one hundred thirty (130) feet in length and one (1) foot in width for a total of one hundred thirty (130) square feet. The location of said privilege shall be as shown on print(s) kept on file with the Department of Business Affairs and Consumer Protection and the Office of the City Clerk. Said privilege shall be constructed in accordance with plans and specifications approved by the Department of Transportation (Division of Project Development).

This grant of privilege in the public way shall be subject to the provisions of Section 10-28-015 and all other required provisions of the Municipal Code of Chicago.

The grantee shall pay to the City of Chicago as compensation for the privilege Number 1107526 herein granted the sum of Zero and no/100 Dollars ($0.00) per annum, in advance.

A 25% penalty will be added for payments received after due date.

The permit holder agrees to hold the City of Chicago harmless for any damage, relocation or replacement costs associated with damage, relocation or removal of private property caused by the City performing work in the public way.

Authority herein given and granted for a period of five (5) years from and after date of passage.

Lake View YMCA.

[O2013-7422]

Be It Ordained by the City Council of the City of Chicago:

SECTION 1. Permission and authority are hereby given and granted to Lake View YMCA, upon the terms and subject to the conditions of this ordinance, to maintain and use, as now constructed, two (2) fire escapes projecting over the public right-of-way adjacent

to its premises known as 3321 North Marshfield Avenue. Said fire escape at North Marshfield Avenue measures one (1) at twenty-nine (29) feet in length and six point five (6.5) feet in width for a total of one hundred eighty-eight point five (188.5) square feet. Said fire escape at North Marshfield Avenue measures one (1) at twenty-seven point five (27.5) feet in length and three point five (3.5) feet in width for a total of ninety-six point two five (96.25) square feet. The location of said privilege shall be as shown on print(s) kept on file with the Department of Business Affairs and Consumer Protection and the Office of the City Clerk. Said privilege shall be constructed in accordance with plans and specifications approved by the Department of Transportation (Division of Project Development).

This grant of privilege in the public way shall be subject to the provisions of Section 10-28-015 and all other required provisions of the Municipal Code of Chicago.

The grantee shall pay to the City of Chicago as compensation for the privilege Number 1107865 herein granted the sum of Eight Hundred and no/100 Dollars ($800.00) per annum, in advance.

A 25% penalty will be added for payments received after due date.

The permit holder agrees to hold the City of Chicago harmless for any damage, relocation or replacement costs associated with damage, relocation or removal of private property caused by the City performing work in the public way.

Authority herein given and granted for a period of five (5) years from and after July 9, 2013.

Lakeview Chamber Of Commerce.
(1401 W. Addison St.)

[O2013-7413]

Be It Ordained by the City Council of the City of Chicago:

SECTION 1. Permission and authority are hereby given and granted to Lakeview Chamber of Commerce, upon the terms and subject to the conditions of this ordinance, to construct, install, maintain and use one (1) trash container on the public right-of-way adjacent to its premises known as 1401 West Addison Street. Said trash container at West Addison Street measures four point three three (4.33) feet in length and two point two five (2.25) feet in width for a total of nine point seven four (9.74) square feet. The location of said privilege shall be as shown on print(s) kept on file with the Department of Business Affairs and Consumer Protection and the Office of the City Clerk. Said privilege shall be constructed in accordance with plans and specifications approved by the Department of Transportation (Division of Project Development).

This grant of privilege in the public way shall be subject to the provisions of Section 10-28-015 and all other required provisions of the Municipal Code of Chicago.

The grantee shall pay to the City of Chicago as compensation for the privilege Number 1103234 herein granted the sum of Seventy-five and no/100 Dollars ($75.00) per annum, in advance.

A 25% penalty will be added for payments received after due date.

The permit holder agrees to hold the City of Chicago harmless for any damage, relocation or replacement costs associated with damage, relocation or removal of private property caused by the City performing work in the public way.

Authority herein given and granted for a period of five (5) years from and after date of passage.

Lakeview Chamber Of Commerce.
(3240 N. Ashland Ave.)

[O2013-7414]

Be It Ordained by the City Council of the City of Chicago:

SECTION 1. Permission and authority are hereby given and granted to Lakeview Chamber of Commerce, upon the terms and subject to the conditions of this ordinance, to construct, install, maintain and use one (1) trash container on the public right-of-way adjacent to its premises known as 3240 North Ashland Avenue. Said trash container at North Ashland Avenue measures four point three three (4.33) feet in length and two point two five (2.25) feet in width for a total of nine point seven four (9.74) square feet. The location of said privilege shall be as shown on print(s) kept on file with the Department of Business Affairs and Consumer Protection and the Office of the City Clerk. Said privilege shall be constructed in accordance with plans and specifications approved by the Department of Transportation (Division of Project Development).

This grant of privilege in the public way shall be subject to the provisions of Section 10-28-015 and all other required provisions of the Municipal Code of Chicago.

The grantee shall pay to the City of Chicago as compensation for the privilege Number 1103229 herein granted the sum of Seventy-five and no/100 Dollars ($75.00) per annum, in advance.

A 25% penalty will be added for payments received after due date.

The permit holder agrees to hold the City of Chicago harmless for any damage, relocation or replacement costs associated with damage, relocation or removal of private property caused by the City performing work in the public way.

Authority herein given and granted for a period of five (5) years from and after date of passage.

Lakeview Chamber Of Commerce.
(1244 W. Belmont Ave.)

[O2013-7415]

Be It Ordained by the City Council of the City of Chicago:

SECTION 1. Permission and authority are hereby given and granted to Lakeview Chamber of Commerce, upon the terms and subject to the conditions of this ordinance, to construct, install, maintain and use one (1) trash container on the public right-of-way adjacent to its premises known as 1244 West Belmont Avenue. Said trash container at West Belmont Avenue measures four point three three (4.33) feet in length and two point two five (2.25) feet in width for a total of nine point seven four (9.74) square feet. The location of said privilege shall be as shown on print(s) kept on file with the Department of Business Affairs and Consumer Protection and the Office of the City Clerk. Said privilege shall be constructed in accordance with plans and specifications approved by the Department of Transportation (Division of Project Development).

This grant of privilege in the public way shall be subject to the provisions of Section 10-28-015 and all other required provisions of the Municipal Code of Chicago.

The grantee shall pay to the City of Chicago as compensation for the privilege Number 1103243 herein granted the sum of Seventy-five and no/100 Dollars ($75.00) per annum, in advance.

A 25% penalty will be added for payments received after due date.

The permit holder agrees to hold the City of Chicago harmless for any damage, relocation or replacement costs associated with damage, relocation or removal of private property caused by the City performing work in the public way.

Authority herein given and granted for a period of five (5) years from and after date of passage.

Lakeview Chamber Of Commerce.
(2971 N. Lincoln Ave.)

[O2013-6757]

Be It Ordained by the City Council of the City of Chicago:

SECTION 1. Permission and authority are hereby given and granted to Lakeview Chamber of Commerce, upon the terms and subject to the conditions of this ordinance, to construct, install, maintain and use one (1) trash container on the public right-of-way adjacent to its premises known as 2971 North Lincoln Avenue. Said trash container at North Lincoln Avenue measures four point three three (4.33) feet in length and two point two five (2.25) feet in width for a total of nine point seven four (9.74) square feet. The location of said privilege shall be as shown on print(s) kept on file with the Department of Business Affairs and Consumer Protection and the Office of the City Clerk. Said privilege shall be constructed in accordance with plans and specifications approved by the Department of Transportation (Division of Project Development).

This grant of privilege in the public way shall be subject to the provisions of Section 10-28-015 and all other required provisions of the Municipal Code of Chicago.

The grantee shall pay to the City of Chicago as compensation for the privilege Number 1103316 herein granted the sum of Seventy-five and no/100 Dollars ($75.00) per annum, in advance.

A 25% penalty will be added for payments received after due date.

The permit holder agrees to hold the City of Chicago harmless for any damage, relocation or replacement costs associated with damage, relocation or removal of private property caused by the City performing work in the public way.

Authority herein given and granted for a period of five (5) years from and after date of passage.

Lakeview Chamber Of Commerce.
(3046 N. Lincoln Ave.)

[O2013-6758]

Be It Ordained by the City Council of the City of Chicago:

SECTION 1. Permission and authority are hereby given and granted to Lakeview Chamber of Commerce, upon the terms and subject to the conditions of this ordinance, to construct, install, maintain and use one (1) trash container on the public right-of-way adjacent

to its premises known as 3046 North Lincoln Avenue. Said trash container at North Lincoln Avenue measures four point three three (4.33) feet in length and two point two five (2.25) feet in width for a total of nine point seven four (9.74) square feet. The location of said privilege shall be as shown on print(s) kept on file with the Department of Business Affairs and Consumer Protection and the Office of the City Clerk. Said privilege shall be constructed in accordance with plans and specifications approved by the Department of Transportation (Division of Project Development).

This grant of privilege in the public way shall be subject to the provisions of Section 10-28-015 and all other required provisions of the Municipal Code of Chicago.

The grantee shall pay to the City of Chicago as compensation for the privilege Number 1103314 herein granted the sum of Seventy-five and no/100 Dollars ($75.00) per annum, in advance.

A 25% penalty will be added for payments received after due date.

The permit holder agrees to hold the City of Chicago harmless for any damage, relocation or replacement costs associated with damage, relocation or removal of private property caused by the City performing work in the public way.

Authority herein given and granted for a period of five (5) years from and after date of passage.

Lakeview Chamber Of Commerce.
(3356 N. Lincoln Ave.)

[O2013-6760]

Be It Ordained by the City Council of the City of Chicago:

SECTION 1. Permission and authority are hereby given and granted to Lakeview Chamber of Commerce, upon the terms and subject to the conditions of this ordinance, to construct, install, maintain and use one (1) trash container on the public right-of-way adjacent to its premises known as 3356 North Lincoln Avenue. Said trash container at North Lincoln Avenue measures four point three three (4.33) feet in length and two point two five (2.25) feet in width for a total of nine point seven four (9.74) square feet. The location of said privilege shall be as shown on print(s) kept on file with the Department of Business Affairs and Consumer Protection and the Office of the City Clerk. Said privilege shall be constructed in accordance with plans and specifications approved by the Department of Transportation (Division of Project Development).

This grant of privilege in the public way shall be subject to the provisions of Section 10-28-015 and all other required provisions of the Municipal Code of Chicago.

The grantee shall pay to the City of Chicago as compensation for the privilege Number 1103317 herein granted the sum of Seventy-five and no/100 Dollars ($75.00) per annum, in advance.

A 25% penalty will be added for payments received after due date.

The permit holder agrees to hold the City of Chicago harmless for any damage, relocation or replacement costs associated with damage, relocation or removal of private property caused by the City performing work in the public way.

Authority herein given and granted for a period of five (5) years from and after date of passage.

Lakeview Chamber Of Commerce.
(3538 N. Lincoln Ave.)

[O2013-6761]

Be It Ordained by the City Council of the City of Chicago:

SECTION 1. Permission and authority are hereby given and granted to Lakeview Chamber of Commerce, upon the terms and subject to the conditions of this ordinance, to construct, install, maintain and use one (1) trash container on the public right-of-way adjacent to its premises known as 3538 North Lincoln Avenue. Said trash container at North Lincoln Avenue measures four point two five (4.25) feet in length and two point two five (2.25) feet in width for a total of nine point five six (9.56) square feet. The location of said privilege shall be as shown on print(s) kept on file with the Department of Business Affairs and Consumer Protection and the Office of the City Clerk. Said privilege shall be constructed in accordance with plans and specifications approved by the Department of Transportation (Division of Project Development).

This grant of privilege in the public way shall be subject to the provisions of Section 10-28-015 and all other required provisions of the Municipal Code of Chicago.

The grantee shall pay to the City of Chicago as compensation for the privilege Number 1103315 herein granted the sum of Seventy-five and no/100 Dollars ($75.00) per annum, in advance.

A 25% penalty will be added for payments received after due date.

The permit holder agrees to hold the City of Chicago harmless for any damage, relocation or replacement costs associated with damage, relocation or removal of private property caused by the City performing work in the public way.

Authority herein given and granted for a period of five (5) years from and after date of passage.

Lakeview Chamber Of Commerce.
(3359 N. Southport Ave.)

[O2013-7416]

Be It Ordained by the City Council of the City of Chicago:

SECTION 1. Permission and authority are hereby given and granted to Lakeview Chamber of Commerce, upon the terms and subject to the conditions of this ordinance, to construct, install, maintain and use one (1) trash container on the public right-of-way adjacent to its premises known as 3359 North Southport Avenue. Said trash container at North Southport Avenue measures four point three three (4.33) feet in length and two point two five (2.25) feet in width for a total of nine point seven four (9.74) square feet. The location of said privilege shall be as shown on print(s) kept on file with the Department of Business Affairs and Consumer Protection and the Office of the City Clerk. Said privilege shall be constructed in accordance with plans and specifications approved by the Department of Transportation (Division of Project Development).

This grant of privilege in the public way shall be subject to the provisions of Section 10-28-015 and all other required provisions of the Municipal Code of Chicago.

The grantee shall pay to the City of Chicago as compensation for the privilege Number 1103245 herein granted the sum of Seventy-five and no/100 Dollars ($75.00) per annum, in advance.

A 25% penalty will be added for payments received after due date.

The permit holder agrees to hold the City of Chicago harmless for any damage, relocation or replacement costs associated with damage, relocation or removal of private property caused by the City performing work in the public way.

Authority herein given and granted for a period of five (5) years from and after date of passage.

Lakeview Chamber Of Commerce.
(3442 N. Southport Ave.)

[O2013-7417]

Be It Ordained by the City Council of the City of Chicago:

SECTION 1. Permission and authority are hereby given and granted to Lakeview Chamber of Commerce, upon the terms and subject to the conditions of this ordinance, to construct, install, maintain and use one (1) trash container on the public right-of-way adjacent

to its premises known as 3442 North Southport Avenue. Said trash container at North Southport Avenue measures four point three three (4.33) feet in length and two point two five (2.25) feet in width for a total of nine point seven four (9.74) square feet. The location of said privilege shall be as shown on print(s) kept on file with the Department of Business Affairs and Consumer Protection and the Office of the City Clerk. Said privilege shall be constructed in accordance with plans and specifications approved by the Department of Transportation (Division of Project Development).

This grant of privilege in the public way shall be subject to the provisions of Section 10-28-015 and all other required provisions of the Municipal Code of Chicago.

The grantee shall pay to the City of Chicago as compensation for the privilege Number 1103246 herein granted the sum of Seventy-five and no/100 Dollars ($75.00) per annum, in advance.

A 25% penalty will be added for payments received after due date.

The permit holder agrees to hold the City of Chicago harmless for any damage, relocation or replacement costs associated with damage, relocation or removal of private property caused by the City performing work in the public way.

Authority herein given and granted for a period of five (5) years from and after date of passage.

Lakeview Chamber Of Commerce.
(3601 N. Southport Ave.)

[O2013-7419]

Be It Ordained by the City Council of the City of Chicago:

SECTION 1. Permission and authority are hereby given and granted to Lakeview Chamber of Commerce, upon the terms and subject to the conditions of this ordinance, to construct, install, maintain and use one (1) trash container on the public right-of-way adjacent to its premises known as 3601 North Southport Avenue. Said trash container at North Southport Avenue measures four point three three (4.33) feet in length and two point two five (2.25) feet in width for a total of nine point seven four (9.74) square feet. The location of said privilege shall be as shown on print(s) kept on file with the Department of Business Affairs and Consumer Protection and the Office of the City Clerk. Said privilege shall be constructed in accordance with plans and specifications approved by the Department of Transportation (Division of Project Development).

This grant of privilege in the public way shall be subject to the provisions of Section 10-28-015 and all other required provisions of the Municipal Code of Chicago.

The grantee shall pay to the City of Chicago as compensation for the privilege Number 1103233 herein granted the sum of Seventy-five and no/100 Dollars ($75.00) per annum, in advance.

A 25% penalty will be added for payments received after due date.

The permit holder agrees to hold the City of Chicago harmless for any damage, relocation or replacement costs associated with damage, relocation or removal of private property caused by the City performing work in the public way.

Authority herein given and granted for a period of five (5) years from and after date of passage.

Lakeview Chamber Of Commerce.
(3700 N. Southport Ave.)

[O2013-7382]

Be It Ordained by the City Council of the City of Chicago:

SECTION 1. Permission and authority are hereby given and granted to Lakeview Chamber of Commerce, upon the terms and subject to the conditions of this ordinance, to construct, install, maintain and use one (1) bicycle rack on the public right-of-way adjacent to its premises known as 3700 North Southport Avenue. Said bicycle rack at North Southport Avenue measures two point nine two (2.92) feet in length and point one six (.16) foot in width for a total of point four seven (.47) square foot. The location of said privilege shall be as shown on print(s) kept on file with the Department of Business Affairs and Consumer Protection and the Office of the City Clerk. Said privilege shall be constructed in accordance with plans and specifications approved by the Department of Planning and Development and the Department of Transportation (Division of Project Development).

This grant of privilege in the public way shall be subject to the provisions of Section 10-28-015 and all other required provisions of the Municipal Code of Chicago.

The grantee shall pay to the City of Chicago as compensation for the privilege Number 1102443 herein granted the sum of Zero and no/100 Dollars ($0.00) per annum, in advance.

A 25% penalty will be added for payments received after due date.

The permit holder agrees to hold the City of Chicago harmless for any damage, relocation or replacement costs associated with damage, relocation or removal of private property caused by the City performing work in the public way.

Authority herein given and granted for a period of five (5) years from and after date of passage.

Lakeview Chamber Of Commerce.
(3825 N. Southport Ave.)

[O2013-7421]

Be It Ordained by the City Council of the City of Chicago:

SECTION 1. Permission and authority are hereby given and granted to Lakeview Chamber of Commerce, upon the terms and subject to the conditions of this ordinance, to construct, install, maintain and use one (1) trash container on the public right-of-way adjacent to its premises known as 3825 North Southport Avenue. Said trash container at North Southport Avenue measures four point three three (4.33) feet in length and two point two five (2.25) feet in width for a total of nine point seven four (9.74) square feet. The location of said privilege shall be as shown on print(s) kept on file with the Department of Business Affairs and Consumer Protection and the Office of the City Clerk. Said privilege shall be constructed in accordance with plans and specifications approved by the Department of Transportation (Division of Project Development).

This grant of privilege in the public way shall be subject to the provisions of Section 10-28-015 and all other required provisions of the Municipal Code of Chicago.

The grantee shall pay to the City of Chicago as compensation for the privilege Number 1103244 herein granted the sum of Seventy-five and no/100 Dollars ($75.00) per annum, in advance.

A 25% penalty will be added for payments received after due date.

The permit holder agrees to hold the City of Chicago harmless for any damage, relocation or replacement costs associated with damage, relocation or removal of private property caused by the City performing work in the public way.

Authority herein given and granted for a period of five (5) years from and after date of passage.

Lakeview Fitness Investors LLC.

[O2013-7435]

Be It Ordained by the City Council of the City of Chicago:

SECTION 1. Permission and authority are hereby given and granted to Lakeview Fitness Investors LLC, upon the terms and subject to the conditions of this ordinance, to maintain and use, as now constructed, eight (8) light fixtures projecting over the public right-of-way adjacent to its premises known as 3657 North Pine Grove Avenue. Said light fixtures at North Pine Grove Avenue measure four (4) at one (1) foot in length, one point five (1.5) feet in width and eight point three three (8.33) feet above grade level and four (4) at three (3) feet in length, point nine two (.92) foot in width and eight (8) feet above grade level. The location of said privilege shall be as shown on print(s) kept on file with the Department of Business Affairs and Consumer Protection and the Office of the City Clerk. Said privilege shall be constructed in accordance with plans and specifications approved by the Department of Transportation (Division of Project Development).

This grant of privilege in the public way shall be subject to the provisions of Section 10-28-015 and all other required provisions of the Municipal Code of Chicago.

The grantee shall pay to the City of Chicago as compensation for the privilege Number 1108232 herein granted the sum of One Hundred Ten and no/100 Dollars ($110.00) per annum, in advance.

A 25% penalty will be added for payments received after due date.

The permit holder agrees to hold the City of Chicago harmless for any damage, relocation or replacement costs associated with damage, relocation or removal of private property caused by the City performing work in the public way.

Authority herein given and granted for a period of five (5) years from and after June 11, 2013.

Las Isabelas.

[O2013-6729]

Be It Ordained by the City Council of the City of Chicago:

SECTION 1. Permission and authority are hereby given and granted to Las Isabelas, upon the terms and subject to the conditions of this ordinance, to maintain and use, as now constructed, three (3) light fixtures projecting over the public right-of-way adjacent to its

premises known as 2700 South Central Park Avenue. Said light fixtures at South Central Park Avenue measure three (3) at point four two (.42) foot in length, point five (.5) foot in width and nine (9) feet above grade level. The location of said privilege shall be as shown on print(s) kept on file with the Department of Business Affairs and Consumer Protection and the Office of the City Clerk. Said privilege shall be constructed in accordance with plans and specifications approved by the Department of Transportation (Division of Project Development).

This grant of privilege in the public way shall be subject to the provisions of Section 10-28-015 and all other required provisions of the Municipal Code of Chicago.

The grantee shall pay to the City of Chicago as compensation for the privilege Number 1108396 herein granted the sum of Eighty-five and no/100 Dollars ($85.00) per annum, in advance.

A 25% penalty will be added for payments received after due date.

The permit holder agrees to hold the City of Chicago harmless for any damage, relocation or replacement costs associated with damage, relocation or removal of private property caused by the City performing work in the public way.

Authority herein given and granted for a period of five (5) years from and after July 30, 2013.

Las Mananitas.

[O2013-7438]

Be It Ordained by the City Council of the City of Chicago:

SECTION 1. Permission and authority are hereby given and granted to Las Mananitas, upon the terms and subject to the conditions of this ordinance, to maintain and use, as now constructed, two (2) light poles on the public right-of-way adjacent to its premises known as 3523 North Halsted Street. Said light poles at West Brompton Avenue measure two (2) at one (1) foot in length and three point five eight (3.58) feet in width for a total of seven point one six (7.16) square feet. The location of said privilege shall be as shown on print(s) kept on file with the Department of Business Affairs and Consumer Protection and the Office of the City Clerk. Said privilege shall be constructed in accordance with plans and specifications approved by the Department of Streets and Sanitation (Bureau of Electricity) and the Department of Transportation (Division of Project Development).

This grant of privilege in the public way shall be subject to the provisions of Section 10-28-015 and all other required provisions of the Municipal Code of Chicago.

The grantee shall pay to the City of Chicago as compensation for the privilege Number 1106970 herein granted the sum of One Hundred Fifty and no/100 Dollars ($150.00) per annum, in advance.

A 25% penalty will be added for payments received after due date.

The permit holder agrees to hold the City of Chicago harmless for any damage, relocation or replacement costs associated with damage, relocation or removal of private property caused by the City performing work in the public way.

Authority herein given and granted for a period of five (5) years from and after June 11, 2013.

Las Tablas.

[O2013-7412]

Be It Ordained by the City Council of the City of Chicago:

SECTION 1. Permission and authority are hereby given and granted to Las Tablas, upon the terms and subject to the conditions of this ordinance, to maintain and use, as now constructed, six (6) light fixtures projecting over the public right-of-way adjacent to its premises known as 4920 West Irving Park Road. Said light fixtures at West Irving Park Road measure four (4) at one (1) foot in length, three point one seven (3.17) feet in width and thirteen (13) feet above grade level and two (2) at one (1) foot in length, three point one (3.1) feet in width and eleven (11) feet above grade level. The location of said privilege shall be as shown on print(s) kept on file with the Department of Business Affairs and Consumer Protection and the Office of the City Clerk. Said privilege shall be constructed in accordance with plans and specifications approved by the Department of Transportation (Division of Project Development).

This grant of privilege in the public way shall be subject to the provisions of Section 10-28-015 and all other required provisions of the Municipal Code of Chicago.

The grantee shall pay to the City of Chicago as compensation for the privilege Number 1107941 herein granted the sum of One Hundred and no/100 Dollars ($100.00) per annum, in advance.

A 25% penalty will be added for payments received after due date.

The permit holder agrees to hold the City of Chicago harmless for any damage, relocation or replacement costs associated with damage, relocation or removal of private property caused by the City performing work in the public way.

Authority herein given and granted for a period of five (5) years from and after September 5, 2012.

Law Office Of C. Grobelski.

[O2013-6866]

Be It Ordained by the City Council of the City of Chicago:

SECTION 1. Permission and authority are hereby given and granted to Law Office of C. Grobelski, upon the terms and subject to the conditions of this ordinance, to maintain and use one (1) sign projecting over the public right-of-way attached to its premises known as 3813 North Harlem Avenue. Said sign structure measures as follows: along North Harlem Avenue, at six (6) feet in length, three (3) feet in height and thirteen (13) feet above grade level. The location of said privilege shall be as shown on print(s) kept on file with the Department of Business Affairs and Consumer Protection and the Office of the City Clerk. Said privilege shall be constructed in accordance with plans and specifications approved by the Department of Transportation (Division of Project Development) and the Zoning Department -- Signs.

This grant of privilege in the public way shall be subject to the provisions of Section 10-28-015 and all other required provisions of the Municipal Code of Chicago.

The grantee shall pay to the City of Chicago as compensation for the privilege Number 1106121 herein granted the sum of One Hundred and no/100 Dollars ($100.00) per annum, in advance.

A 25% penalty will be added for payments received after due date.

The permit holder agrees to hold the City of Chicago harmless for any damage, relocation or replacement costs associated with damage, relocation or removal of private property caused by the City performing work in the public way.

Authority herein given and granted for a period of five (5) years from and after date of passage.

Lawrence's Fisheries, Inc.

[O2013-6820]

Be It Ordained by the City Council of the City of Chicago:

SECTION 1. Permission and authority are hereby given and granted to Lawrence's Fisheries, Inc., upon the terms and subject to the conditions of this ordinance, to maintain and use two (2) signs projecting over the public right-of-way attached to its premises known as 2120 South Canal Street. Said sign structure measures as follows: along South Canal Street,

one (1) at seven point five (7.5) feet in length, three (3) feet in height and thirteen (13) feet above grade level. Said sign structure measures as follows: along South Canal Street, one (1) at seven point five (7.5) feet in length, four point five (4.5) feet in height and seventeen (17) feet above grade level. The location of said privilege shall be as shown on print(s) kept on file with the Department of Business Affairs and Consumer Protection and the Office of the City Clerk. Said privilege shall be constructed in accordance with plans and specifications approved by the Department of Transportation (Division of Project Development) and the Zoning Department -- Signs.

This grant of privilege in the public way shall be subject to the provisions of Section 10-28-015 and all other required provisions of the Municipal Code of Chicago.

The grantee shall pay to the City of Chicago as compensation for the privilege Number 1107432 herein granted the sum of Four Hundred and no/100 Dollars ($400.00) per annum, in advance.

A 25% penalty will be added for payments received after due date.

The permit holder agrees to hold the City of Chicago harmless for any damage, relocation or replacement costs associated with damage, relocation or removal of private property caused by the City performing work in the public way.

Authority herein given and granted for a period of five (5) years from and after June 11, 2013.

Leamington Foods.

[O2013-6700]

Be It Ordained by the City Council of the City of Chicago:

SECTION 1. Permission and authority are hereby given and granted to Leamington Foods, upon the terms and subject to the conditions of this ordinance, to maintain and use one (1) sign projecting over the public right-of-way attached to its premises known as 5467 West Madison Street. Said sign structure measures as follows: along West Madison Street, at eleven (11) feet in length, nineteen (19) feet in height and twelve (12) feet above grade level. The location of said privilege shall be as shown on print(s) kept on file with the Department of Business Affairs and Consumer Protection and the Office of the City Clerk. Said privilege shall be constructed in accordance with plans and specifications approved by the Department of Transportation (Division of Project Development) and the Zoning Department -- Signs.

This grant of privilege in the public way shall be subject to the provisions of Section 10-28-015 and all other required provisions of the Municipal Code of Chicago.

The grantee shall pay to the City of Chicago as compensation for the privilege Number 1107678 herein granted the sum of Three Hundred and no/100 Dollars ($300.00) per annum, in advance.

A 25% penalty will be added for payments received after due date.

The permit holder agrees to hold the City of Chicago harmless for any damage, relocation or replacement costs associated with damage, relocation or removal of private property caused by the City performing work in the public way.

Authority herein given and granted for a period of five (5) years from and after June 11, 2013.

Leona's Pizzeria.

[O2013-6343]

Be It Ordained by the City Council of the City of Chicago:

SECTION 1. Permission and authority are hereby given and granted to Leona's Pizzeria, upon the terms and subject to the conditions of this ordinance, to maintain and use, as now constructed, six (6) light fixtures projecting over the public right-of-way adjacent to its premises known as 1936 West Augusta Boulevard. Said light fixtures at West Augusta Boulevard measure six (6) at one point six seven (1.67) feet in length, point nine two (.92) foot in width and five point eight three (5.83) feet above grade level. The location of said privilege shall be as shown on print(s) kept on file with the Department of Business Affairs and Consumer Protection and the Office of the City Clerk. Said privilege shall be constructed in accordance with plans and specifications approved by the Department of Transportation (Division of Project Development).

This grant of privilege in the public way shall be subject to the provisions of Section 10-28-015 and all other required provisions of the Municipal Code of Chicago.

The grantee shall pay to the City of Chicago as compensation for the privilege Number 1105398 herein granted the sum of One Hundred and no/100 Dollars ($100.00) per annum, in advance.

A 25% penalty will be added for payments received after due date.

The permit holder agrees to hold the City of Chicago harmless for any damage, relocation or replacement costs associated with damage, relocation or removal of private property caused by the City performing work in the public way.

Authority herein given and granted for a period of five (5) years from and after November 13, 2012.

Level 1 Hair Studio, Inc.

[O2013-6919]

Be It Ordained by the City Council of the City of Chicago:

SECTION 1. Permission and authority are hereby given and granted to Level 1 Hair Studio, Inc., upon the terms and subject to the conditions of this ordinance, to maintain and use one (1) sign projecting over the public right-of-way attached to its premises known as 2725 West Peterson Avenue. Said sign structure measures as follows: along West Peterson Avenue, at six (6) feet in length, six (6) feet in height and thirteen (13) feet above grade level. The location of said privilege shall be as shown on print(s) kept on file with the Department of Business Affairs and Consumer Protection and the Office of the City Clerk. Said privilege shall be constructed in accordance with plans and specifications approved by the Department of Transportation (Division of Project Development) and the Zoning Department -- Signs.

This grant of privilege in the public way shall be subject to the provisions of Section 10-28-015 and all other required provisions of the Municipal Code of Chicago.

The grantee shall pay to the City of Chicago as compensation for the privilege Number 1107407 herein granted the sum of Three Hundred and no/100 Dollars ($300.00) per annum, in advance.

A 25% penalty will be added for payments received after due date.

The permit holder agrees to hold the City of Chicago harmless for any damage, relocation or replacement costs associated with damage, relocation or removal of private property caused by the City performing work in the public way.

Authority herein given and granted for a period of five (5) years from and after June 11, 2013.

Lidia's Fanny, Lupita's Family Hair Care Professional Corporation.

[O2013-6802]

Be It Ordained by the City Council of the City of Chicago:

SECTION 1. Permission and authority are hereby given and granted to Lidia's Fanny, Lupita's Family Hair Care Professional Corporation, upon the terms and subject to the conditions of this ordinance, to maintain and use one (1) sign projecting over the public right-of-way attached to its premises known as 3242 West Montrose Avenue. Said sign structure measures as follows: along West Montrose Avenue, at six (6) feet in length, seven (7) feet in height and thirteen (13) feet above grade level. The location of said privilege

shall be as shown on print(s) kept on file with the Department of Business Affairs and Consumer Protection and the Office of the City Clerk. Said privilege shall be constructed in accordance with plans and specifications approved by the Department of Transportation (Division of Project Development) and the Zoning Department -- Signs.

This grant of privilege in the public way shall be subject to the provisions of Section 10-28-015 and all other required provisions of the Municipal Code of Chicago.

The grantee shall pay to the City of Chicago as compensation for the privilege Number 1108173 herein granted the sum of Three Hundred and no/100 Dollars ($300.00) per annum, in advance.

A 25% penalty will be added for payments received after due date.

The permit holder agrees to hold the City of Chicago harmless for any damage, relocation or replacement costs associated with damage, relocation or removal of private property caused by the City performing work in the public way.

Authority herein given and granted for a period of five (5) years from and after July 30, 2013.

Lincoln Park Cleaners.

[O2013-7309]

Be It Ordained by the City Council of the City of Chicago:

SECTION 1. Permission and authority are hereby given and granted to Lincoln Park Cleaners, upon the terms and subject to the conditions of this ordinance, to maintain and use, as now constructed, one (1) step on the public right-of-way adjacent to its premises known as 659 West Armitage Avenue. Said step at West Armitage Avenue measures seven point zero eight (7.08) feet in length and one (1) foot in width for a total of seven point zero eight (7.08) square feet. The location of said privilege shall be as shown on print(s) kept on file with the Department of Business Affairs and Consumer Protection and the Office of the City Clerk. Said privilege shall be constructed in accordance with plans and specifications approved by the Department of Transportation (Division of Project Development).

This grant of privilege in the public way shall be subject to the provisions of Section 10-28-015 and all other required provisions of the Municipal Code of Chicago.

The grantee shall pay to the City of Chicago as compensation for the privilege Number 1108097 herein granted the sum of Four Hundred and no/100 Dollars ($400.00) per annum, in advance.

A 25% penalty will be added for payments received after due date.

The permit holder agrees to hold the City of Chicago harmless for any damage, relocation or replacement costs associated with damage, relocation or removal of private property caused by the City performing work in the public way.

Authority herein given and granted for a period of five (5) years from and after July 9, 2013.

Lincoln Restaurant.

[O2013-7458]

Be It Ordained by the City Council of the City of Chicago:

SECTION 1. Permission and authority are hereby given and granted to Lincoln Restaurant, upon the terms and subject to the conditions of this ordinance, to maintain and use one (1) sign projecting over the public right-of-way attached to its premises known as 4008 -- 4012 North Lincoln Avenue. Said sign structure measures as follows: along North Lincoln Avenue, at eight (8) feet in length, ten (10) feet in height and ten (10) feet above grade level. The location of said privilege shall be as shown on print(s) kept on file with the Department of Business Affairs and Consumer Protection and the Office of the City Clerk. Said privilege shall be constructed in accordance with plans and specifications approved by the Department of Transportation (Division of Project Development) and the Zoning Department -- Signs.

This grant of privilege in the public way shall be subject to the provisions of Section 10-28-015 and all other required provisions of the Municipal Code of Chicago.

The grantee shall pay to the City of Chicago as compensation for the privilege Number 1107892 herein granted the sum of Three Hundred and no/100 Dollars ($300.00) per annum, in advance.

A 25% penalty will be added for payments received after due date.

The permit holder agrees to hold the City of Chicago harmless for any damage, relocation or replacement costs associated with damage, relocation or removal of private property caused by the City performing work in the public way.

Authority herein given and granted for a period of five (5) years from and after July 9, 2013.

Lito's Empanadas, Inc.

[O2013-7312]

Be It Ordained by the City Council of the City of Chicago:

SECTION 1. Permission and authority are hereby given and granted to Lito's Empanadas, Inc., upon the terms and subject to the conditions of this ordinance, to maintain and use one (1) sign projecting over the public right-of-way attached to its premises known as 2566 North Clark Street. Said sign structure measures as follows: along North Clark Street, at ten (10) feet in length, two (2) feet in height and ten point five eight (10.58) feet above grade level. The location of said privilege shall be as shown on print(s) kept on file with the Department of Business Affairs and Consumer Protection and the Office of the City Clerk. Said privilege shall be constructed in accordance with plans and specifications approved by the Department of Transportation (Division of Project Development) and the Zoning Department -- Signs.

This grant of privilege in the public way shall be subject to the provisions of Section 10-28-015 and all other required provisions of the Municipal Code of Chicago.

The grantee shall pay to the City of Chicago as compensation for the privilege Number 1108376 herein granted the sum of One Hundred and no/100 Dollars ($100.00) per annum, in advance.

A 25% penalty will be added for payments received after due date.

The permit holder agrees to hold the City of Chicago harmless for any damage, relocation or replacement costs associated with damage, relocation or removal of private property caused by the City performing work in the public way.

Authority herein given and granted for a period of five (5) years from and after July 9, 2013.

Little Jim's.
(Light Fixtures)

[O2013-7440]

Be It Ordained by the City Council of the City of Chicago:

SECTION 1. Permission and authority are hereby given and granted to Little Jim's, upon the terms and subject to the conditions of this ordinance, to maintain and use, as now constructed, five (5) light fixtures projecting over the public right-of-way adjacent to its premises known as 3501 North Halsted Street. Said light fixtures at North Halsted Street

measure two (2) at one point four two (1.42) feet in length, one point four two (1.42) feet in width and twenty (20) feet above grade level. Said light fixtures at West Cornelia Avenue measure three (3) at one point four two (1.42) feet in length, one point four two (1.42) feet in width and twenty (20) feet above grade level. The location of said privilege shall be as shown on print(s) kept on file with the Department of Business Affairs and Consumer Protection and the Office of the City Clerk. Said privilege shall be constructed in accordance with plans and specifications approved by the Department of Transportation (Division of Project Development).

This grant of privilege in the public way shall be subject to the provisions of Section 10-28-015 and all other required provisions of the Municipal Code of Chicago.

The grantee shall pay to the City of Chicago as compensation for the privilege Number 1107467 herein granted the sum of Ninety-five and no/100 Dollars ($95.00) per annum, in advance.

A 25% penalty will be added for payments received after due date.

The permit holder agrees to hold the City of Chicago harmless for any damage, relocation or replacement costs associated with damage, relocation or removal of private property caused by the City performing work in the public way.

Authority herein given and granted for a period of five (5) years from and after July 30, 2013.

Little Jim's.
(Security Cameras)

[O2013-7444]

Be It Ordained by the City Council of the City of Chicago:

SECTION 1. Permission and authority are hereby given and granted to Little Jim's, upon the terms and subject to the conditions of this ordinance, to maintain and use, as now constructed, three (3) security cameras projecting over the public right-of-way for security purposes adjacent to its premises known as 3501 North Halsted Street. Said security camera at North Halsted Street measures one (1) at point four two (.42) foot in length, point two five (.25) foot in width and sixteen (16) feet above grade level. Said security cameras at West Cornelia Avenue measure two (2) at point four two (.42) foot in length, point two five (.25) foot in width and sixteen (16) feet above grade level. The location of said privilege shall be as shown on print(s) kept on file with the Department of Business Affairs and Consumer Protection and the Office of the City Clerk. Said privilege shall be constructed in accordance with plans and specifications approved by the Department of Planning and Development and the Department of Transportation (Division of Project Development).

This grant of privilege in the public way shall be subject to the provisions of Section 10-28-015 and all other required provisions of the Municipal Code of Chicago.

The grantee shall pay to the City of Chicago as compensation for the privilege Number 1107466 herein granted the sum of Zero and no/100 Dollars ($0.00) per annum, in advance.

A 25% penalty will be added for payments received after due date.

The permit holder agrees to hold the City of Chicago harmless for any damage, relocation or replacement costs associated with damage, relocation or removal of private property caused by the City performing work in the public way.

Authority herein given and granted for a period of five (5) years from and after July 30, 2013.

Little Village Laundromat.

[O2013-6731]

Be It Ordained by the City Council of the City of Chicago:

SECTION 1. Permission and authority are hereby given and granted to Little Village Laundromat, upon the terms and subject to the conditions of this ordinance, to maintain and use one (1) sign projecting over the public right-of-way attached to its premises known as 2501 South Christiana Avenue. Said sign structure measures as follows: along South Christiana Avenue, at eight (8) feet in length, six (6) feet in height and nine (9) feet above grade level. The location of said privilege shall be as shown on print(s) kept on file with the Department of Business Affairs and Consumer Protection and the Office of the City Clerk. Said privilege shall be constructed in accordance with plans and specifications approved by the Department of Transportation (Division of Project Development) and the Zoning Department -- Signs.

This grant of privilege in the public way shall be subject to the provisions of Section 10-28-015 and all other required provisions of the Municipal Code of Chicago.

The grantee shall pay to the City of Chicago as compensation for the privilege Number 1107794 herein granted the sum of Three Hundred and no/100 Dollars ($300.00) per annum, in advance.

A 25% penalty will be added for payments received after due date.

The permit holder agrees to hold the City of Chicago harmless for any damage, relocation or replacement costs associated with damage, relocation or removal of private property caused by the City performing work in the public way.

Authority herein given and granted for a period of five (5) years from and after June 11, 2013.

The Lofts At 1800 At Condominium Association.

[O2013-7459]

Be It Ordained by the City Council of the City of Chicago:

SECTION 1. Permission and authority are hereby given and granted to The Lofts at 1800 at Condominium Association, upon the terms and subject to the conditions of this ordinance, to maintain and use, as now constructed, twelve (12) balconies projecting over the public right-of-way adjacent to its premises known as 1800 West Grace Street. Said balconies at West Grace Street measure two (2) at sixteen (16) feet in length and five (5) feet in width for a total of one hundred sixty (160) square feet. Said balconies at North Ravenswood Avenue measure six (6) at fourteen (14) feet in length and five (5) feet in width for a total of four hundred twenty (420) square feet. Said balconies at West Bernice Avenue measure four (4) at fifteen (15) feet in length and five (5) feet in width for a total of three hundred (300) square feet. The location of said privilege shall be as shown on print(s) kept on file with the Department of Business Affairs and Consumer Protection and the Office of the City Clerk. Said privilege shall be constructed in accordance with plans and specifications approved by the Department of Planning and Development and the Department of Transportation (Division of Project Development).

This grant of privilege in the public way shall be subject to the provisions of Section 10-28-015 and all other required provisions of the Municipal Code of Chicago.

The grantee shall pay to the City of Chicago as compensation for the privilege Number 1108506 herein granted the sum of Nine Hundred and no/100 Dollars ($900.00) per annum, in advance.

A 25% penalty will be added for payments received after due date.

The permit holder agrees to hold the City of Chicago harmless for any damage, relocation or replacement costs associated with damage, relocation or removal of private property caused by the City performing work in the public way.

Authority herein given and granted for a period of five (5) years from and after date of passage.

Loop Auto Parks, Inc.

[O2013-6914]

Be It Ordained by the City Council of the City of Chicago:

SECTION 1. Permission and authority are hereby given and granted to Loop Auto Parks, Inc., upon the terms and subject to the conditions of this ordinance, to maintain and use two (2) signs projecting over the public right-of-way attached to its premises known as 524 South Wabash Avenue. Said sign structure measures as follows: along South Wabash Avenue, one (1) at twelve (12) feet in length, eight (8) feet in height and nine point five (9.5) feet above grade level. Said sign structure measures as follows: along East Harrison Street, one (1) at eight point five (8.5) feet in length, five (5) feet in height and eleven (11) feet above grade level. The location of said privilege shall be as shown on print(s) kept on file with the Department of Business Affairs and Consumer Protection and the Office of the City Clerk. Said privilege shall be constructed in accordance with plans and specifications approved by the Department of Transportation (Division of Project Development) and the Zoning Department -- Signs.

This grant of privilege in the public way shall be subject to the provisions of Section 10-28-015 and all other required provisions of the Municipal Code of Chicago.

The grantee shall pay to the City of Chicago as compensation for the privilege Number 1107714 herein granted the sum of Six Hundred and no/100 Dollars ($600.00) per annum, in advance.

A 25% penalty will be added for payments received after due date.

The permit holder agrees to hold the City of Chicago harmless for any damage, relocation or replacement costs associated with damage, relocation or removal of private property caused by the City performing work in the public way.

Authority herein given and granted for a period of five (5) years from and after June 11, 2013.

Lori's Designer Shoes.

[O2013-7314]

Be It Ordained by the City Council of the City of Chicago:

SECTION 1. Permission and authority are hereby given and granted to Lori's Designer Shoes, upon the terms and subject to the conditions of this ordinance, to maintain and use, as now constructed, one (1) banner projecting over the public right-of-way adjacent

to its premises known as 824 West Armitage Avenue. Said banner at West Armitage Avenue measures, at two point four six (2.46) feet in length and eight point one seven (8.17) feet in width for a total of twenty point one (20.1) square feet. The location of said privilege shall be as shown on print(s) kept on file with the Department of Business Affairs and Consumer Protection and the Office of the City Clerk. Said privilege shall be constructed in accordance with plans and specifications approved by the Zoning Department -- Signs.

This grant of privilege in the public way shall be subject to the provisions of Section 10-28-015 and all other required provisions of the Municipal Code of Chicago.

The grantee shall pay to the City of Chicago as compensation for the privilege Number 1107853 herein granted the sum of Seventy-five and no/100 Dollars ($75.00) per annum, in advance.

A 25% penalty will be added for payments received after due date.

The permit holder agrees to hold the City of Chicago harmless for any damage, relocation or replacement costs associated with damage, relocation or removal of private property caused by the City performing work in the public way.

Authority herein given and granted for a period of five (5) years from and after June 11, 2013.

Los Alamos.

[O2013-6822]

Be It Ordained by the City Council of the City of Chicago:

SECTION 1. Permission and authority are hereby given and granted to Los Alamos, upon the terms and subject to the conditions of this ordinance, to maintain and use, as now constructed, four (4) light fixtures projecting over the public right-of-way adjacent to its premises known as 2157 South Damen Avenue. Said light fixtures at South Damen Avenue measure four (4) at one (1) foot in length, one (1) foot in width and twelve (12) feet above grade level. The location of said privilege shall be as shown on print(s) kept on file with the Department of Business Affairs and Consumer Protection and the Office of the City Clerk. Said privilege shall be constructed in accordance with plans and specifications approved by the Department of Transportation (Division of Project Development).

This grant of privilege in the public way shall be subject to the provisions of Section 10-28-015 and all other required provisions of the Municipal Code of Chicago.

The grantee shall pay to the City of Chicago as compensation for the privilege Number 1107529 herein granted the sum of Ninety and no/100 Dollars ($90.00) per annum, in advance.

A 25% penalty will be added for payments received after due date.

The permit holder agrees to hold the City of Chicago harmless for any damage, relocation or replacement costs associated with damage, relocation or removal of private property caused by the City performing work in the public way.

Authority herein given and granted for a period of five (5) years from and after June 11, 2013.

Lottie's Pub.

[O2013-6762]

Be It Ordained by the City Council of the City of Chicago:

SECTION 1. Permission and authority are hereby given and granted to Lottie's Pub, upon the terms and subject to the conditions of this ordinance, to maintain and use one (1) sign projecting over the public right-of-way attached to its premises known as 1925 West Cortland Street. Said sign structure measures as follows: along West Cortland Street, at five point three three (5.33) feet in length, three (3) feet in height and twelve point five (12.5) feet above grade level. The location of said privilege shall be as shown on print(s) kept on file with the Department of Business Affairs and Consumer Protection and the Office of the City Clerk. Said privilege shall be constructed in accordance with plans and specifications approved by the Department of Transportation (Division of Project Development) and the Zoning Department -- Signs.

This grant of privilege in the public way shall be subject to the provisions of Section 10-28-015 and all other required provisions of the Municipal Code of Chicago.

The grantee shall pay to the City of Chicago as compensation for the privilege Number 1107578 herein granted the sum of One Hundred and no/100 Dollars ($100.00) per annum, in advance.

A 25% penalty will be added for payments received after due date.

The permit holder agrees to hold the City of Chicago harmless for any damage, relocation or replacement costs associated with damage, relocation or removal of private property caused by the City performing work in the public way.

Authority herein given and granted for a period of five (5) years from and after June 11, 2013.

Loyola University.

[O2013-7474]

Be It Ordained by the City Council of the City of Chicago:

SECTION 1. Permission and authority are hereby given and granted to Loyola University, upon the terms and subject to the conditions of this ordinance, to maintain and use, as now constructed, one (1) conduit under the public right-of-way adjacent to its premises known as 6324 North Kenmore Avenue. Said conduit at public alley measures sixteen (16) feet in length and one point five (1.5) feet in width for a total of twenty-four (24) square feet. The location of said privilege shall be as shown on print(s) kept on file with the Department of Business Affairs and Consumer Protection and the Office of the City Clerk. Said privilege shall be constructed in accordance with plans and specifications approved by the Department of Transportation (Division of Project Development) and the Department of Transportation (Office of Underground Coordination).

This grant of privilege in the public way shall be subject to the provisions of Section 10-28-015 and all other required provisions of the Municipal Code of Chicago.

The grantee shall pay to the City of Chicago as compensation for the privilege Number1107629 herein granted the sum of Four Hundred and no/100 Dollars ($400.00) per annum, in advance.

A 25% penalty will be added for payments received after due date.

The permit holder agrees to hold the City of Chicago harmless for any damage, relocation or replacement costs associated with damage, relocation or removal of private property caused by the City performing work in the public way.

Authority herein given and granted for a period of five (5) years from and after June 11, 2013.

Loyola University Of Chicago.

[O2013-7259]

Be It Ordained by the City Council of the City of Chicago:

SECTION 1. Permission and authority are hereby given and granted to Loyola University of Chicago, upon the terms and subject to the conditions of this ordinance, to construct, install, maintain and use five (5) planters on the public right-of-way for beautification purposes adjacent to its premises known as 16 East Pearson Street. Said planters at East Pearson Street measure five (5) at sixteen (16) feet in length and eight (8) feet in width for a total of six hundred forty (640) square feet. Grantee must allow the required

clear and unobstructed space for pedestrian passage at all times per rules and regulations approved by the Department of Transportation. The location of said privilege shall be as shown on print(s) kept on file with the Department of Business Affairs and Consumer Protection and the Office of the City Clerk. Said privilege shall be constructed in accordance with plans and specifications approved by the Department of Planning and Development and the Department of Transportation (Division of Project Development).

This grant of privilege in the public way shall be subject to the provisions of Section 10-28-015 and all other required provisions of the Municipal Code of Chicago.

The grantee shall pay to the City of Chicago as compensation for the privilege Number 1108534 herein granted the sum of Zero and no/100 Dollars ($0.00) per annum, in advance.

A 25% penalty will be added for payments received after due date.

The permit holder agrees to hold the City of Chicago harmless for any damage, relocation or replacement costs associated with damage, relocation or removal of private property caused by the City performing work in the public way.

Authority herein given and granted for a period of five (5) years from and after date of passage.

Luis A. Aceves & Associates, P.C.

[O2013-6345]

Be It Ordained by the City Council of the City of Chicago:

SECTION 1. Permission and authority are hereby given and granted to Luis A. Aceves & Associates, P.C., upon the terms and subject to the conditions of this ordinance, to construct, install, maintain and use two (2) banners projecting over the public right-of-way adjacent to its premises known as 1931 North Milwaukee Avenue. Said banners at North Milwaukee Avenue measure two (2) at two (2) feet in length and ten (10) feet in width for a total of forty (40) square feet. The location of said privilege shall be as shown on print(s) kept on file with the Department of Business Affairs and Consumer Protection and the Office of the City Clerk. Said privilege shall be constructed in accordance with plans and specifications approved by the Zoning Department -- Signs.

This grant of privilege in the public way shall be subject to the provisions of Section 10-28-015 and all other required provisions of the Municipal Code of Chicago.

The grantee shall pay to the City of Chicago as compensation for the privilege Number 1106015 herein granted the sum of One Hundred Fifty and no/100 Dollars ($150.00) per annum, in advance.

A 25% penalty will be added for payments received after due date.

The permit holder agrees to hold the City of Chicago harmless for any damage, relocation or replacement costs associated with damage, relocation or removal of private property caused by the City performing work in the public way.

Authority herein given and granted for a period of five (5) years from and after date of passage.

Macerich Management.
(Banners)

[O2013-7261]

Be It Ordained by the City Council of the City of Chicago:

SECTION 1. Permission and authority are hereby given and granted to Macerich Management, upon the terms and subject to the conditions of this ordinance, to maintain and use, as now constructed, five (5) banners projecting over the public right-of-way adjacent to its premises known as 43 East Ohio Street. Said banners at East Grand Avenue measure two (2) at three (3) feet in length and twenty-one (21) feet in width for a total of one hundred twenty-six (126) square feet. Said banners at North Wabash Avenue measure three (3) at three (3) feet in length and twenty-one (21) feet in width for a total of one hundred eighty-nine (189) square feet. The location of said privilege shall be as shown on print(s) kept on file with the Department of Business Affairs and Consumer Protection and the Office of the City Clerk. Said privilege shall be constructed in accordance with plans and specifications approved by the Zoning Department -- Signs.

This grant of privilege in the public way shall be subject to the provisions of Section 10-28-015 and all other required provisions of the Municipal Code of Chicago.

The grantee shall pay to the City of Chicago as compensation for the privilege Number 1105899 herein granted the sum of One Hundred Seventy-five and no/100 Dollars ($175.00) per annum, in advance.

A 25% penalty will be added for payments received after due date.

The permit holder agrees to hold the City of Chicago harmless for any damage, relocation or replacement costs associated with damage, relocation or removal of private property caused by the City performing work in the public way.

Authority herein given and granted for a period of five (5) years from and after April 1, 2013.

Macerich Management.
(Signs)

[O2013-7262]

Be It Ordained by the City Council of the City of Chicago:

SECTION 1. Permission and authority are hereby given and granted to Macerich Management, upon the terms and subject to the conditions of this ordinance, to maintain and use two (2) sign projecting over the public right-of-way attached to its premises known as 43 East Ohio Street. Said sign structure measures as follows: along East Grand Avenue, one (1) at three (3) feet in length, ten (10) feet in height and twelve (12) feet above grade level. Said sign structure measures as follows: along North Rush Street, one (1) at four (4) feet in length, twenty-five (25) feet in height and twenty (20) feet above grade level. The location of said privilege shall be as shown on print(s) kept on file with the Department of Business Affairs and Consumer Protection and the Office of the City Clerk. Said privilege shall be constructed in accordance with plans and specifications approved by the Department of Transportation (Division of Project Development) and the Zoning Department -- Signs.

This grant of privilege in the public way shall be subject to the provisions of Section 10-28-015 and all other required provisions of the Municipal Code of Chicago.

The grantee shall pay to the City of Chicago as compensation for the privilege Number 1105898 herein granted the sum of Six Hundred and no/100 Dollars ($600.00) per annum, in advance.

A 25% penalty will be added for payments received after due date.

The permit holder agrees to hold the City of Chicago harmless for any damage, relocation or replacement costs associated with damage, relocation or removal of private property caused by the City performing work in the public way.

Authority herein given and granted for a period of five (5) years from and after April 1, 2013.

Macias Produce, Inc.

[O2013-7188]

Be It Ordained by the City Council of the City of Chicago:

SECTION 1. Permission and authority are hereby given and granted to Macias Produce, Inc., upon the terms and subject to the conditions of this ordinance, to maintain and use one (1) sign projecting over the public right-of-way attached to its premises known as

8933 South Commercial Avenue. Said sign structure measures as follows: along South Commercial Avenue, at eight (8) feet in length, four (4) feet in height and fifteen (15) feet above grade level. The location of said privilege shall be as shown on print(s) kept on file with the Department of Business Affairs and Consumer Protection and the Office of the City Clerk. Said privilege shall be constructed in accordance with plans and specifications approved by the Department of Transportation (Division of Project Development) and the Zoning Department -- Signs.

This grant of privilege in the public way shall be subject to the provisions of Section 10-28-015 and all other required provisions of the Municipal Code of Chicago.

The grantee shall pay to the City of Chicago as compensation for the privilege Number 1107131 herein granted the sum of Three Hundred and no/100 Dollars ($300.00) per annum, in advance.

A 25% penalty will be added for payments received after due date.

The permit holder agrees to hold the City of Chicago harmless for any damage, relocation or replacement costs associated with damage, relocation or removal of private property caused by the City performing work in the public way.

Authority herein given and granted for a period of five (5) years from and after June 11, 2013.

Macy's Retail Holdings, Inc.

[O2013-7264]

Be It Ordained by the City Council of the City of Chicago:

SECTION 1. Permission and authority are hereby given and granted to Macy's Retail Holdings, Inc., upon the terms and subject to the conditions of this ordinance, to maintain and use, as now constructed, one hundred forty (140) flood lights projecting over the public right-of-way adjacent to its premises known as 111 North State Street. Said flood lights at grade level measure forty-four (44) at one (1) foot in length and one (1) foot in width for a total of forty-four (44) square feet. Said flood lights at third floor measure twenty-eight (28) at one (1) foot in length and one (1) foot in width for a total of twenty-eight (28) square feet. Said flood lights at fourth floor measure twenty-four (24) at one (1) foot in length and one (1) foot in width for a total of twenty-four (24) square feet. Said flood lights at eleventh floor measure forty-four (44) at one (1) foot in length and one (1) foot in width for a total of forty-four (44) square feet. The location of said privilege shall be as shown on print(s) kept on file with the Department of Business Affairs and Consumer Protection and the Office of the City Clerk. Said privilege shall be constructed in accordance with plans and specifications approved by the Department of Streets and Sanitation (Bureau of Electricity) and the Department of Transportation (Division of Project Development).

This grant of privilege in the public way shall be subject to the provisions of Section 10-28-015 and all other required provisions of the Municipal Code of Chicago.

The grantee shall pay to the City of Chicago as compensation for the privilege Number 1107867 herein granted the sum of Seven Hundred Seventy and no/100 Dollars ($770.00) per annum, in advance.

A 25% penalty will be added for payments received after due date.

The permit holder agrees to hold the City of Chicago harmless for any damage, relocation or replacement costs associated with damage, relocation or removal of private property caused by the City performing work in the public way.

Authority herein given and granted for a period of five (5) years from and after June 4, 2013.

The Main Event.

[O2013-7500]

Be It Ordained by the City Council of the City of Chicago:

SECTION 1. Permission and authority are hereby given and granted to The Main Event, upon the terms and subject to the conditions of this ordinance, to maintain and use one (1) sign projecting over the public right-of-way attached to its premises known as 3456 North Clark Street. Said sign structure measures as follows: along North Clark Street, at four (4) feet in length, two (2) feet in height and twelve point eight three (12.83) feet above grade level. The location of said privilege shall be as shown on print(s) kept on file with the Department of Business Affairs and Consumer Protection and the Office of the City Clerk. Said privilege shall be constructed in accordance with plans and specifications approved by the Department of Transportation (Division of Project Development) and the Zoning Department -- Signs.

This grant of privilege in the public way shall be subject to the provisions of Section 10-28-015 and all other required provisions of the Municipal Code of Chicago.

The grantee shall pay to the City of Chicago as compensation for the privilege Number 1108115 herein granted the sum of One Hundred and no/100 Dollars ($100.00) per annum, in advance.

A 25% penalty will be added for payments received after due date.

The permit holder agrees to hold the City of Chicago harmless for any damage, relocation or replacement costs associated with damage, relocation or removal of private property caused by the City performing work in the public way.

Authority herein given and granted for a period of five (5) years from and after July 9, 2013.

Manoa Cleaners.

[O2013-7315]

Be It Ordained by the City Council of the City of Chicago:

SECTION 1. Permission and authority are hereby given and granted to Manoa Cleaners, upon the terms and subject to the conditions of this ordinance, to maintain and use one (1) sign projecting over the public right-of-way attached to its premises known as 949 West Armitage Avenue. Said sign structure measures as follows: along West Armitage Avenue, at six point two five (6.25) feet in length, three point eight three (3.83) feet in height and ten (10) feet above grade level. The location of said privilege shall be as shown on print(s) kept on file with the Department of Business Affairs and Consumer Protection and the Office of the City Clerk. Said privilege shall be constructed in accordance with plans and specifications approved by the Department of Transportation (Division of Project Development) and the Zoning Department -- Signs.

This grant of privilege in the public way shall be subject to the provisions of Section 10-28-015 and all other required provisions of the Municipal Code of Chicago.

The grantee shall pay to the City of Chicago as compensation for the privilege Number 1108558 herein granted the sum of One Hundred and no/100 Dollars ($100.00) per annum, in advance.

A 25% penalty will be added for payments received after due date.

The permit holder agrees to hold the City of Chicago harmless for any damage, relocation or replacement costs associated with damage, relocation or removal of private property caused by the City performing work in the public way.

Authority herein given and granted for a period of five (5) years from and after September 10, 2013.

Manulife Financial.
(Caissons)

[O2013-7265]

Be It Ordained by the City Council of the City of Chicago:

SECTION 1. Permission and authority are hereby given and granted to Manulife Financial, upon the terms and subject to the conditions of this ordinance, to maintain and use, as now constructed, two (2) caissons under the public right-of-way adjacent to its premises known

as 150 North Michigan Avenue. Said caisson at North Garland Court measures one (1) at one hundred sixty-three (163) feet in length and four (4) feet in width for a total of six hundred fifty-two (652) square feet. Said caisson at East Randolph Street measures one (1) at seventy-three (73) feet in length and four (4) feet in width for a total of two hundred ninety-two (292) square feet. The location of said privilege shall be as shown on print(s) kept on file with the Department of Business Affairs and Consumer Protection and the Office of the City Clerk. Said privilege shall be constructed in accordance with plans and specifications approved by the Department of Planning and Development and the Department of Transportation (Office of Underground Coordination).

This grant of privilege in the public way shall be subject to the provisions of Section 10-28-015 and all other required provisions of the Municipal Code of Chicago.

The grantee shall pay to the City of Chicago as compensation for the privilege Number 1107295 herein granted the sum of Four Hundred and no/100 Dollars ($400.00) per annum, in advance.

A 25% penalty will be added for payments received after due date.

The permit holder agrees to hold the City of Chicago harmless for any damage, relocation or replacement costs associated with damage, relocation or removal of private property caused by the City performing work in the public way.

Authority herein given and granted for a period of five (5) years from and after March 31, 2013.

Manulife Financial.
(Guardrail)

[O2013-7269]

Be It Ordained by the City Council of the City of Chicago:

SECTION 1. Permission and authority are hereby given and granted to Manulife Financial, upon the terms and subject to the conditions of this ordinance, to maintain and use, as now constructed, one (1) guardrail on the public right-of-way adjacent to its premises known as 150 North Michigan Avenue. Said guardrail at North Garland Court measures one hundred (100) feet in length and four (4) feet in width for a total of four hundred (400) square feet. The location of said privilege shall be as shown on print(s) kept on file with the Department of Business Affairs and Consumer Protection and the Office of the City Clerk. Said privilege shall be constructed in accordance with plans and specifications approved by the Department of Planning and Development and the Department of Transportation (Division of Project Development).

This grant of privilege in the public way shall be subject to the provisions of Section 10-28-015 and all other required provisions of the Municipal Code of Chicago.

The grantee shall pay to the City of Chicago as compensation for the privilege Number 1107296 herein granted the sum of Fourteen Thousand Eight Hundred Fifty-one and no/100 Dollars ($14,851.00) per annum, in advance.

A 25% penalty will be added for payments received after due date.

The permit holder agrees to hold the City of Chicago harmless for any damage, relocation or replacement costs associated with damage, relocation or removal of private property caused by the City performing work in the public way.

Authority herein given and granted for a period of five (5) years from and after March 31, 2013.

Manulife Financial.
(Vaults)

[O2013-7272]

Be It Ordained by the City Council of the City of Chicago:

SECTION 1. Permission and authority are hereby given and granted to Manulife Financial, upon the terms and subject to the conditions of this ordinance, to maintain and use, as now constructed, two (2) vaults under the public right-of-way adjacent to its premises known as 150 North Michigan Avenue. Said vault at North Michigan Avenue measures one (1) at one hundred seventy-six (176) feet in length and thirteen (13) feet in width for a total of two thousand two hundred eighty-eight (2,288) square feet. Said vault at East Randolph Street measures one (1) at fifty-four (54) feet in length and fourteen (14) feet in width for a total of seven hundred fifty-six (756) square feet. The location of said privilege shall be as shown on print(s) kept on file with the Department of Business Affairs and Consumer Protection and the Office of the City Clerk. Said privilege shall be constructed in accordance with plans and specifications approved by the Department of Transportation (Office of Underground Coordination).

This grant of privilege in the public way shall be subject to the provisions of Section 10-28-015 and all other required provisions of the Municipal Code of Chicago.

The grantee shall pay to the City of Chicago as compensation for the privilege Number 1107297 herein granted the sum of Twelve Thousand Three Hundred Fifty-three and no/100 Dollars ($12,353.00) per annum, in advance.

A 25% penalty will be added for payments received after due date.

The permit holder agrees to hold the City of Chicago harmless for any damage, relocation or replacement costs associated with damage, relocation or removal of private property caused by the City performing work in the public way.

Authority herein given and granted for a period of five (5) years from and after March 31, 2013.

Margie's Candies.

[O2013-6349]

Be It Ordained by the City Council of the City of Chicago:

SECTION 1. Permission and authority are hereby given and granted to Margie's Candies, upon the terms and subject to the conditions of this ordinance, to maintain and use, as now constructed, ten (10) occupation of spaces (chairs on the public way not for sidewalk cafe use) on the public right-of-way adjacent to its premises known as 1960 North Western Avenue. Said occupation of spaces at North Western Avenue measure ten (10) at twenty-five (25) feet in length and two (2) feet in width for a total of five hundred (500) square feet. The location of said privilege shall be as shown on print(s) kept on file with the Department of Business Affairs and Consumer Protection and the Office of the City Clerk. Said privilege shall be constructed in accordance with plans and specifications approved by the Department of Planning and Development, the Department of Transportation (Division of Project Development) and the Department of Transportation (Office of Underground Coordination).

This grant of privilege in the public way shall be subject to the provisions of Section 10-28-015 and all other required provisions of the Municipal Code of Chicago.

The grantee shall pay to the City of Chicago as compensation for the privilege Number 1106244 herein granted the sum of Four Hundred and no/100 Dollars ($400.00) per annum, in advance.

A 25% penalty will be added for payments received after due date.

The permit holder agrees to hold the City of Chicago harmless for any damage, relocation or replacement costs associated with damage, relocation or removal of private property caused by the City performing work in the public way.

Authority herein given and granted for a period of five (5) years from and after February 6, 2013.

Mayne Stage/Act One Cafe.

[O2013-7437]

Be It Ordained by the City Council of the City of Chicago:

SECTION 1. Permission and authority are hereby given and granted to Mayne Stage/Act One Cafe, upon the terms and subject to the conditions of this ordinance, to maintain and use, as now constructed, one (1) marquee projecting over the public right-of-way adjacent to its premises known as 1328 -- 1330 West Morse Avenue. Said marquee at West Morse Avenue measures sixteen point six six (16.66) feet in length and eleven (11) feet in width for a total of one hundred eighty-three point two six (183.26) square feet. The location of said privilege shall be as shown on print(s) kept on file with the Department of Business Affairs and Consumer Protection and the Office of the City Clerk. Said privilege shall be constructed in accordance with plans and specifications approved by the Zoning Department -- Signs.

This grant of privilege in the public way shall be subject to the provisions of Section 10-28-015 and all other required provisions of the Municipal Code of Chicago.

The grantee shall pay to the City of Chicago as compensation for the privilege Number 1102014 herein granted the sum of Fifty and no/100 Dollars ($50.00) per annum, in advance.

A 25% penalty will be added for payments received after due date.

The permit holder agrees to hold the City of Chicago harmless for any damage, relocation or replacement costs associated with damage, relocation or removal of private property caused by the City performing work in the public way.

Authority herein given and granted for a period of five (5) years from and after date of passage.

McDonald's Restaurant.

[O2013-6690]

Be It Ordained by the City Council of the City of Chicago:

SECTION 1. Permission and authority are hereby given and granted to McDonald's Restaurant, upon the terms and subject to the conditions of this ordinance, to maintain and use one (1) sign projecting over the public right-of-way attached to its premises known as 5015 West Madison Street. Said sign structure measures as follows: along West Madison Street, at fourteen point one seven (14.17) feet in length, thirteen (13) feet in height and thirty-three (33) feet above grade level. The location of said privilege shall be as shown on

print(s) kept on file with the Department of Business Affairs and Consumer Protection and the Office of the City Clerk. Said privilege shall be constructed in accordance with plans and specifications approved by the Department of Transportation (Division of Project Development) and the Zoning Department -- Signs.

This grant of privilege in the public way shall be subject to the provisions of Section 10-28-015 and all other required provisions of the Municipal Code of Chicago.

The grantee shall pay to the City of Chicago as compensation for the privilege Number 1108007 herein granted the sum of Three Hundred and no/100 Dollars (300.00) per annum, in advance.

A 25% penalty will be added for payments received after due date.

The permit holder agrees to hold the City of Chicago harmless for any damage, relocation or replacement costs associated with damage, relocation or removal of private property caused by the City performing work in the public way.

Authority herein given and granted for a period of five (5) years from and after June 11, 2013.

McGee's Tavern & Grille.

[O2013-7317]

Be It Ordained by the City Council of the City of Chicago:

SECTION 1. Permission and authority are hereby given and granted to McGee's Tavern & Grille, upon the terms and subject to the conditions of this ordinance, to maintain and use, as now constructed, eight (8) light fixtures projecting over the public right-of-way adjacent to its premises known as 950 West Webster Avenue. Said light fixtures at West Webster Avenue measure eight (8) at twelve (12) feet in length, point five (.5) foot in width and twelve (12) feet above grade level. The location of said privilege shall be as shown on print(s) kept on file with the Department of Business Affairs and Consumer Protection and the Office of the City Clerk. Said privilege shall be constructed in accordance with plans and specifications approved by the Department of Transportation (Division of Project Development).

This grant of privilege in the public way shall be subject to the provisions of Section 10-28-015 and all other required provisions of the Municipal Code of Chicago.

The grantee shall pay to the City of Chicago as compensation for the privilege Number 1107851 herein granted the sum of One Hundred Ten and no/100 Dollars ($110.00) per annum, in advance.

A 25% penalty will be added for payments received after due date.

The permit holder agrees to hold the City of Chicago harmless for any damage, relocation or replacement costs associated with damage, relocation or removal of private property caused by the City performing work in the public way.

Authority herein given and granted for a period of five (5) years from and after June 11, 2013.

Mecox Illinois, Inc.

[O2013-7275]

Be It Ordained by the City Council of the City of Chicago:

SECTION 1. Permission and authority are hereby given and granted to Mecox Illinois, Inc., upon the terms and subject to the conditions of this ordinance, to maintain and use, as now constructed, two (2) planters on the public right-of-way for beautification purposes adjacent to its premises known as 406 North Clark Street. Said planters at North Clark Street measure two (2) at one point nine (1.9) feet in length and one point nine (1.9) feet in width for a total of seven point two two (7.22) square feet. Grantee must allow the required clear and unobstructed space for pedestrian passage at all times per rules and regulations approved by the Department of Transportation. The location of said privilege shall be as shown on print(s) kept on file with the Department of Business Affairs and Consumer Protection and the Office of the City Clerk. Said privilege shall be constructed in accordance with plans and specifications approved by the Department of Planning and Development and the Department of Transportation (Division of Project Development).

This grant of privilege in the public way shall be subject to the provisions of Section 10-28-015 and all other required provisions of the Municipal Code of Chicago.

The grantee shall pay to the City of Chicago as compensation for the privilege Number 1107203 herein granted the sum of Zero and no/100 Dollars ($0.00) per annum, in advance.

A 25% penalty will be added for payments received after due date.

The permit holder agrees to hold the City of Chicago harmless for any damage, relocation or replacement costs associated with damage, relocation or removal of private property caused by the City performing work in the public way.

Authority herein given and granted for a period of five (5) years from and after June 11, 2013.

Mercy Community Pharmacy
At Oakwood Center.

[O2013-7120]

Be It Ordained by the City Council of the City of Chicago:

SECTION 1. Permission and authority are hereby given and granted to Mercy Community Pharmacy at Oakwood Center, upon the terms and subject to the conditions of this ordinance, to maintain and use one (1) sign projecting over the public right-of-way attached to its premises known as 3753 South Cottage Grove Avenue. Said sign structure measures as follows: along South Cottage Grove Avenue, at thirty-six point five (36.5) feet in length, four point eight three (4.83) feet in height and twenty-five (25) feet above grade level. The location of said privilege shall be as shown on print(s) kept on file with the Department of Business Affairs and Consumer Protection and the Office of the City Clerk. Said privilege shall be constructed in accordance with plans and specifications approved by the Department of Transportation (Division of Project Development) and the Zoning Department -- Signs.

This grant of privilege in the public way shall be subject to the provisions of Section 10-28-015 and all other required provisions of the Municipal Code of Chicago.

The grantee shall pay to the City of Chicago as compensation for the privilege Number 1106767 herein granted the sum of Three Hundred and no/100 Dollars ($300.00) per annum, in advance.

A 25% penalty will be added for payments received after due date.

The permit holder agrees to hold the City of Chicago harmless for any damage, relocation or replacement costs associated with damage, relocation or removal of private property caused by the City performing work in the public way.

Authority herein given and granted for a period of five (5) years from and after date of passage.

Metro.

[O2013-7423]

Be It Ordained by the City Council of the City of Chicago:

SECTION 1. Permission and authority are hereby given and granted to Metro, upon the terms and subject to the conditions of this ordinance, to maintain and use one (1) sign projecting over the public right-of-way attached to its premises known as 3730 North Clark Street. Said sign structure measures as follows: along North Clark Street, at seven (7) feet in length, eight (8) feet in height and eighteen point zero eight (18.08) feet above grade level.

The location of said privilege shall be as shown on print(s) kept on file with the Department of Business Affairs and Consumer Protection and the Office of the City Clerk. Said privilege shall be constructed in accordance with plans and specifications approved by the Department of Transportation (Division of Project Development) and the Zoning Department -- Signs.

This grant of privilege in the public way shall be subject to the provisions of Section 10-28-015 and all other required provisions of the Municipal Code of Chicago.

The grantee shall pay to the City of Chicago as compensation for the privilege Number 1108101 herein granted the sum of Three Hundred and no/100 Dollars ($300.00) per annum, in advance.

A 25% penalty will be added for payments received after due date.

The permit holder agrees to hold the City of Chicago harmless for any damage, relocation or replacement costs associated with damage, relocation or removal of private property caused by the City performing work in the public way.

Authority herein given and granted for a period of five (5) years from and after July 9, 2013.

Metropolitan Family Services.

[O2013-6868]

Be It Ordained by the City Council of the City of Chicago:

SECTION 1. Permission and authority are hereby given and granted to Metropolitan Family Services, upon the terms and subject to the conditions of this ordinance, to maintain and use, as now constructed, four (4) planters on the public right-of-way for beatification purposes adjacent to its premises known as 3249 North Central Avenue. Said planters at North Central Avenue measure one (1) at nineteen point four one (19.41) feet in length and five (5) feet in width for a total of ninety-seven point zero five (97.05) square feet, one (1) at thirty-four point six six (34.66) feet in length and five (5) feet in width for a total of one hundred seventy three point three (173.3) square feet, one (1) at twenty-five point three three (25.33) feet in length and five (5) feet in width for a total of one hundred twenty-six point six five (126.65) square feet and one (1) at thirty-two point seven five (32.75) feet in length and five (5) feet in width for a total of one hundred sixty three point seven five (163.75) square feet. Grantee must allow the required clear and unobstructed space for pedestrian passage at all times per rules and regulations approved by the Department of Transportation. The location of said privilege shall be as shown on print(s) kept on file with the Department of Business Affairs and Consumer Protection and the Office of the City Clerk. Said privilege shall be constructed in accordance with plans and specifications approved by the Department of Planning and Development and the Department of Transportation (Division of Project Development).

This grant of privilege in the public way shall be subject to the provisions of Section 10-28-015 and all other required provisions of the Municipal Code of Chicago.

The grantee shall pay to the City of Chicago as compensation for the privilege Number 1107097 herein granted the sum of Zero and no/100 Dollars ($0.00) per annum, in advance.

A 25% penalty will be added for payments received after due date.

The permit holder agrees to hold the City of Chicago harmless for any damage, relocation or replacement costs associated with damage, relocation or removal of private property caused by the City performing work in the public way.

Authority herein given and granted for a period of five (5) years from and after March 5, 2013.

MG International.

[O2013-7245]

Be It Ordained by the City Council of the City of Chicago:

SECTION 1. Permission and authority are hereby given and granted to MG International, upon the terms and subject to the conditions of this ordinance, to maintain and use one (1) sign projecting over the public right-of-way attached to its premises known as 4271 South Archer Avenue. Said sign structure measures as follows: along South Archer Avenue, at six (6) feet in length, nine (9) feet in height and ten (10) feet above grade level. The location of said privilege shall be as shown on print(s) kept on file with the Department of Business Affairs and Consumer Protection and the Office of the City Clerk. Said privilege shall be constructed in accordance with plans and specifications approved by the Department of Transportation (Division of Project Development) and the Zoning Department -- Signs.

This grant of privilege in the public way shall be subject to the provisions of Section 10-28-015 and all other required provisions of the Municipal Code of Chicago.

The grantee shall pay to the City of Chicago as compensation for the privilege Number 1108345 herein granted the sum of Three Hundred and no/100 Dollars ($300.00) per annum, in advance.

A 25% penalty will be added for payments received after due date.

The permit holder agrees to hold the City of Chicago harmless for any damage, relocation or replacement costs associated with damage, relocation or removal of private property caused by the City performing work in the public way.

Authority herein given and granted for a period of five (5) years from and after July 30, 2013.

MHF Chicago MC IV LLC.

[O2013-7277]

Be It Ordained by the City Council of the City of Chicago:

SECTION 1. Permission and authority are hereby given and granted to MHF Chicago MC IV LLC, upon the terms and subject to the conditions of this ordinance, to construct, install, maintain and use three (3) flagpoles projecting over the public right-of-way adjacent to its premises known as 66 East Wacker Place. Said flagpoles at East Wacker Place measure three (3) at five point five (5.5) feet in length and one (1) foot in width for a total of sixteen point five (16.5) square feet. The location of said privilege shall be as shown on print(s) kept on file with the Department of Business Affairs and Consumer Protection and the Office of the City Clerk. Said privilege shall be constructed in accordance with plans and specifications approved by the Department of Transportation (Division of Project Development).

This grant of privilege in the public way shall be subject to the provisions of Section 10-28-015 and all other required provisions of the Municipal Code of Chicago.

The grantee shall pay to the City of Chicago as compensation for the privilege Number 1108422 herein granted the sum of Two Hundred Twenty-five and no/100 Dollars ($225.00) per annum, in advance.

A 25% penalty will be added for payments received after due date.

The permit holder agrees to hold the City of Chicago harmless for any damage, relocation or replacement costs associated with damage, relocation or removal of private property caused by the City performing work in the public way.

Authority herein given and granted for a period of five (5) years from and after date of passage.

Michelle's Ballroom.

[O2013-6826]

Be It Ordained by the City Council of the City of Chicago:

SECTION 1. Permission and authority are hereby given and granted to Michelle's Ballroom, upon the terms and subject to the conditions of this ordinance, to maintain and use

one (1) sign projecting over the public right-of-way attached to its premises known as 2800 West Belmont Avenue. Said sign structure measures as follows: along West Belmont Avenue, at seven (7) feet in length, eight (8) feet in height and fifteen (15) feet above grade level. The location of said privilege shall be as shown on print(s) kept on file with the Department of Business Affairs and Consumer Protection and the Office of the City Clerk. Said privilege shall be constructed in accordance with plans and specifications approved by the Department of Transportation (Division of Project Development) and the Zoning Department -- Signs.

This grant of privilege in the public way shall be subject to the provisions of Section 10-28-015 and all other required provisions of the Municipal Code of Chicago.

The grantee shall pay to the City of Chicago as compensation for the privilege Number 1107656 herein granted the sum of Three Hundred and no/100 Dollars ($300.00) per annum, in advance.

A 25% penalty will be added for payments received after due date.

The permit holder agrees to hold the City of Chicago harmless for any damage, relocation or replacement costs associated with damage, relocation or removal of private property caused by the City performing work in the public way.

Authority herein given and granted for a period of five (5) years from and after June 11, 2013.

Middlefork Capital LLC.

[O2013-7319]

Be It Ordained by the City Council of the City of Chicago:

SECTION 1. Permission and authority are hereby given and granted to Middlefork Capital LLC, upon the terms and subject to the conditions of this ordinance, to construct, install, maintain and use one (1) fence on the public right-of-way adjacent to its premises known as 2015 North Clifton Avenue. Said fence at North Clifton Avenue measures twenty-eight point four two (28.42) feet in length and one point six seven (1.67) feet in width for a total of forty-seven point four six (47.46) square feet. Said fence shall be approximately six (6) feet in height. The location of said privilege shall be as shown on print(s) kept on file with the Department of Business Affairs and Consumer Protection and the Office of the City Clerk. Said privilege shall be constructed in accordance with plans and specifications approved by the Department of Transportation (Division of Project Development).

This grant of privilege in the public way shall be subject to the provisions of Section 10-28-015 and all other required provisions of the Municipal Code of Chicago.

The grantee shall pay to the City of Chicago as compensation for the privilege Number 1105994 herein granted the sum of Four Hundred and no/100 Dollars ($400.00) per annum, in advance.

A 25% penalty will be added for payments received after due date.

The permit holder agrees to hold the City of Chicago harmless for any damage, relocation or replacement costs associated with damage, relocation or removal of private property caused by the City performing work in the public way.

Authority herein given and granted for a period of five (5) years from and after date of passage.

Midwest Chirpopractic.

[O2013-6753]

Be It Ordained by the City Council of the City of Chicago:

SECTION 1. Permission and authority are hereby given and granted to Midwest Chirpopractic, upon the terms and subject to the conditions of this ordinance, to maintain and use one (1) sign projecting over the public right-of-way attached to its premises known as 6524 West Archer Avenue. Said sign structure measures as follows: along West Acher Avenue, at sixteen (16) feet in length, six (6) feet in height and nine (9) feet above grade level. The location of said privilege shall be as shown on print(s) kept on file with the Department of Business Affairs and Consumer Protection and the Office of the City Clerk. Said privilege shall be constructed in accordance with plans and specifications approved by the Department of Transportation (Division of Project Development) and the Zoning Department -- Signs.

This grant of privilege in the public way shall be subject to the provisions of Section 10-28-015 and all other required provisions of the Municipal Code of Chicago.

The grantee shall pay to the City of Chicago as compensation for the privilege Number 1104666 herein granted the sum of Three Hundred and no/100 Dollars ($300.00) per annum, in advance.

A 25% penalty will be added for payments received after due date.

The permit holder agrees to hold the City of Chicago harmless for any damage, relocation or replacement costs associated with damage, relocation or removal of private property caused by the City performing work in the public way.

Authority herein given and granted for a period of five (5) years from and after date of passage.

Mike's Hair Design.

[O2013-6829]

Be It Ordained by the City Council of the City of Chicago:

SECTION 1. Permission and authority are hereby given and granted to Mike's Hair Design, upon the terms and subject to the conditions of this ordinance, to maintain and use one (1) sign projecting over the public right-of-way attached to its premises known as 3639 West Irving Park Road. Said sign structure measures as follows: along West Irving Park Road, at six (6) feet in length, four (4) feet in height and twelve (12) feet above grade level. The location of said privilege shall be as shown on print(s) kept on file with the Department of Business Affairs and Consumer Protection and the Office of the City Clerk. Said privilege shall be constructed in accordance with plans and specifications approved by the Department of Transportation (Division of Project Development) and the Zoning Department -- Signs.

This grant of privilege in the public way shall be subject to the provisions of Section 10-28-015 and all other required provisions of the Municipal Code of Chicago.

The grantee shall pay to the City of Chicago as compensation for the privilege Number 1107457 herein granted the sum of One Hundred and no/100 Dollars ($100.00) per annum, in advance.

A 25% penalty will be added for payments received after due date.

The permit holder agrees to hold the City of Chicago harmless for any damage, relocation or replacement costs associated with damage, relocation or removal of private property caused by the City performing work in the public way.

Authority herein given and granted for a period of five (5) years from and after June 11, 2013.

Mila Design, Inc.

[O2013-6351]

Be It Ordained by the City Council of the City of Chicago:

SECTION 1. Permission and authority are hereby given and granted to Mila Design, Inc., upon the terms and subject to the conditions of this ordinance, to maintain and use, as now constructed, one (1) banner projecting over the public right-of-way adjacent to its premises known as 2325 West Huron Street. Said banner at West Huron Street measures two (2) feet in length and five (5) feet in width for a total of ten (10) square feet. The location of said privilege shall be as shown on print(s) kept on file with the Department of Business Affairs and Consumer Protection and the Office of the City Clerk. Said privilege shall be constructed In accordance with plans and specifications approved by the Zoning Department -- Signs.

This grant of privilege in the public way shall be subject to the provisions of Section 10-28-015 and all other required provisions of the Municipal Code of Chicago.

The grantee shall pay to the City of Chicago as compensation for the privilege Number 1106857 herein granted the sum of Seventy-five and no/100 Dollars ($75.00) per annum, in advance.

A 25% penalty will be added for payments received after due date.

The permit holder agrees to hold the City of Chicago harmless for any damage, relocation or replacement costs associated with damage, relocation or removal of private property caused by the City performing work in the public way.

Authority herein given and granted for a period of five (5) years from and after February 6, 2013.

M-K Signs.

[O2013-6872]

Be It Ordained by the City Council of the City of Chicago:

SECTION 1. Permission and authority are hereby given and granted to M-K Signs, upon the terms and subject to the conditions of this ordinance, to maintain and use one (1) sign projecting over the public right-of-way attached to its premises known as 4900 North Elston Avenue. Said sign structure measures as follows: along North Elston Avenue, at seven (7) feet in length, four (4) feet in height and ten (10) feet above grade level. The location of said privilege shall be as shown on print(s) kept on file with the Department of Business Affairs and Consumer Protection and the Office of the City Clerk. Said privilege shall be constructed in accordance with plans and specifications approved by the Department of Transportation (Division of Project Development) and the Zoning Department -- Signs.

This grant of privilege in the public way shall be subject to the provisions of Section 10-28-015 and all other required provisions of the Municipal Code of Chicago.

The grantee shall pay to the City of Chicago as compensation for the privilege Number 1108197 herein granted the sum of Three Hundred and no/100 Dollars ($300.00) per annum, in advance.

A 25% penalty will be added for payments received after due date.

The permit holder agrees to hold the City of Chicago harmless for any damage, relocation or replacement costs associated with damage, relocation or removal of private property caused by the City performing work in the public way.

Authority herein given and granted for a period of five (5) years from and after July 9, 2013.

Monk's Pub.

[O2013-7279]

Be It Ordained by the City Council of the City of Chicago:

SECTION 1. Permission and authority are hereby given and granted to Monk's Pub, upon the terms and subject to the conditions of this ordinance, to maintain and use one (1) sign projecting over the public right-of-way attached to its premises known as 205 -- 207 West Lake Street. Said sign structure measures as follows: along West Lake Street, at four (4) feet in length, three (3) feet in height and fourteen (14) feet above grade level. The location of said privilege shall be as shown on print(s) kept on file with the Department of Business Affairs and Consumer Protection and the Office of the City Clerk. Said privilege shall be constructed in accordance with plans and specifications approved by the Department of Transportation (Division of Project Development) and the Zoning Department -- Signs.

This grant of privilege in the public way shall be subject to the provisions of Section 10-28-015 and all other required provisions of the Municipal Code of Chicago.

The grantee shall pay to the City of Chicago as compensation for the privilege Number 1108466 herein granted the sum of One Hundred and no/100 Dollars ($100.00) per annum, in advance.

A 25% penalty will be added for payments received after due date.

The permit holder agrees to hold the City of Chicago harmless for any damage, relocation or replacement costs associated with damage, relocation or removal of private property caused by the City performing work in the public way.

Authority herein given and granted for a period of five (5) years from and after July 9, 2013.

Moreno's Discount Liquors, Inc.

[O2013-6733]

Be It Ordained by the City Council of the City of Chicago:

SECTION 1. Permission and authority are hereby given and granted to Moreno's Discount Liquors, Inc., upon the terms and subject to the conditions of this ordinance, to maintain and use, as now constructed, five (5) light fixtures projecting over the public right-of-way adjacent to its premises known as 3714 -- 3724 West 26th Street. Said light fixtures at West 26th Street measure five (5) at point seven five (.75) foot in length, one point zero eight (1.08) feet in width and thirteen point six six (13.66) feet above grade level. The location of said privilege

shall be as shown on print(s) kept on file with the Department of Business Affairs and Consumer Protection and the Office of the City Clerk. Said privilege shall be constructed in accordance with plans and specifications approved by the Department of Transportation (Division of Project Development).

This grant of privilege in the public way shall be subject to the provisions of Section 10-28-015 and all other required provisions of the Municipal Code of Chicago.

The grantee shall pay to the City of Chicago as compensation for the privilege Number 1107463 herein granted the sum of Ninety-five and no/100 Dollars ($95.00) per annum, in advance.

A 25% penalty will be added for payments received after due date.

The permit holder agrees to hold the City of Chicago harmless for any damage, relocation or replacement costs associated with damage, relocation or removal of private property caused by the City performing work in the public way.

Authority herein given and granted for a period of five (5) years from and after June 11, 2013.

Morgan's Bar And Grill.

[O2013-6825]

Be It Ordained by the City Council of the City of Chicago:

SECTION 1. Permission and authority are hereby given and granted to Morgan's Bar and Grill, upon the terms and subject to the conditions of this ordinance, to maintain and use, as now constructed, fourteen (14) light fixtures projecting over the public right-of-way adjacent to its premises known as 1325 South Halsted Street. Said light fixtures at South Halsted Street measure eight (8) at one (1) foot in length, one (1) foot in width and sixteen (16) feet above grade level. Said light fixtures at West Maxwell Street measure six (6) at one (1) foot in length, one (1) foot in width and sixteen (16) feet above grade level. The location of said privilege shall be as shown on print(s) kept on file with the Department of Business Affairs and Consumer Protection and the Office of the City Clerk. Said privilege shall be constructed in accordance with plans and specifications approved by the Department of Transportation (Division of Project Development).

This grant of privilege in the public way shall be subject to the provisions of Section 10-28-015 and all other required provisions of the Municipal Code of Chicago.

The grantee shall pay to the City of Chicago as compensation for the privilege Number 1107083 herein granted the sum of One Hundred Forty and no/100 Dollars ($140.00) per annum, in advance.

A 25% penalty will be added for payments received after due date.

The permit holder agrees to hold the City of Chicago harmless for any damage, relocation or replacement costs associated with damage, relocation or removal of private property caused by the City performing work in the public way.

Authority herein given and granted for a period of five (5) years from and after January 9, 2013.

Mory's Ltd.

[O2013-7281]

Be It Ordained by the City Council of the City of Chicago:

SECTION 1. Permission and authority are hereby given and granted to Mory's Ltd., upon the terms and subject to the conditions of this ordinance, to maintain and use, as now constructed, five (5) light fixtures projecting over the public right-of-way adjacent to its premises known as 806 North Rush Street. Said light fixtures at North Rush Street measure five (5) at two (2) feet in length, three point three three (3.33) feet in width and ten point three three (10.33) feet above grade level. The location of said privilege shall be as shown on print(s) kept on file with the Department of Business Affairs and Consumer Protection and the Office of the City Clerk. Said privilege shall be constructed in accordance with plans and specifications approved by the Department of Transportation (Division of Project Development).

This grant of privilege in the public way shall be subject to the provisions of Section 10-28-015 and all other required provisions of the Municipal Code of Chicago.

The grantee shall pay to the City of Chicago as compensation for the privilege Number 1107821 herein granted the sum of Ninety-five and no/100 Dollars ($95.00) per annum, in advance.

A 25% penalty will be added for payments received after due date.

The permit holder agrees to hold the City of Chicago harmless for any damage, relocation or replacement costs associated with damage, relocation or removal of private property caused by the City performing work in the public way.

Authority herein given and granted for a period of five (5) years from and after June 11, 2013.

Mr. C's Midway Bar, Inc.

[O2013-7202]

Be It Ordained by the City Council of the City of Chicago:

SECTION 1. Permission and authority are hereby given and granted to Mr. C's Midway Bar, Inc., upon the terms and subject to the conditions of this ordinance, to maintain and use one (1) sign projecting over the public right-of-way attached to its premises known as 4654 West 63rd Street. Said sign structure measures as follows: along West 63rd Street, at five point one seven (5.17) feet in length, five (5) feet in height and seven point five (7.5) feet above grade level. The location of said privilege shall be as shown on print(s) kept on file with the Department of Business Affairs and Consumer Protection and the Office of the City Clerk. Said privilege shall be constructed in accordance with plans and specifications approved by the Department of Transportation (Division of Project Development) and the Zoning Department -- Signs.

This grant of privilege in the public way shall be subject to the provisions of Section 10-28-015 and all other required provisions of the Municipal Code of Chicago.

The grantee shall pay to the City of Chicago as compensation for the privilege Number 1108392 herein granted the sum of Three Hundred and no/100 Dollars ($300.00) per annum, in advance.

A 25% penalty will be added for payments received after due date.

The permit holder agrees to hold the City of Chicago harmless for any damage, relocation or replacement costs associated with damage, relocation or removal of private property caused by the City performing work in the public way.

Authority herein given and granted for a period of five (5) years from and after July 30, 2013.

Mr. G's Supper Club.

[O2013-6718]

Be It Ordained by the City Council of the City of Chicago:

SECTION 1. Permission and authority are hereby given and granted to Mr. G's Supper Club, upon the terms and subject to the conditions of this ordinance, to maintain and use one (1) sign projecting over the public right-of-way attached to its premises known as 1543 West 87th Street. Said sign structure measures as follows: along West 87th Street, at ten (10) feet in length, four (4) feet in height and twenty (20) feet above grade level. The

location of said privilege shall be as shown on print(s) kept on file with the Department of Business Affairs and Consumer Protection and the Office of the City Clerk. Said privilege shall be constructed in accordance with plans and specifications approved by the Department of Transportation (Division of Project Development) and the Zoning Department -- Signs.

This grant of privilege in the public way shall be subject to the provisions of Section 10-28-015 and all other required provisions of the Municipal Code of Chicago.

The grantee shall pay to the City of Chicago as compensation for the privilege Number 1108103 herein granted the sum of Three Hundred and no/100 Dollars ($300.00) per annum, in advance.

A 25% penalty will be added for payments received after due date.

The permit holder agrees to hold the City of Chicago harmless for any damage, relocation or replacement costs associated with damage, relocation or removal of private property caused by the City performing work in the public way.

Authority herein given and granted for a period of five (5) years from and after July 30, 2013.

Mr. Swifty Cleaners.

[O2013-6679]

Be It Ordained by the City Council of the City of Chicago:

SECTION 1. Permission and authority are hereby given and granted to Mr. Swifty Cleaners, upon the terms and subject to the conditions of this ordinance, to maintain and use one (1) sign projecting over the public right-of-way attached to its premises known as 11024 South Western Avenue. Said sign structure measures as follows: along South Western Avenue, at six point one (6.1) feet in length, four (4) feet in height and thirteen (13) feet above grade level. The location of said privilege shall be as shown on print(s) kept on file with the Department of Business Affairs and Consumer Protection and the Office of the City Clerk. Said privilege shall be constructed in accordance with plans and specifications approved by the Department of Transportation (Division of Project Development) and the Zoning Department -- Signs.

This grant of privilege in the public way shall be subject to the provisions of Section 10-28-015 and all other required provisions of the Municipal Code of Chicago.

The grantee shall pay to the City of Chicago as compensation for the privilege Number 1107554 herein granted the sum of One Hundred and no/100 Dollars ($100.00) per annum, in advance.

A 25% penalty will be added for payments received after due date.

The permit holder agrees to hold the City of Chicago harmless for any damage, relocation or replacement costs associated with damage, relocation or removal of private property caused by the City performing work in the public way.

Authority herein given and granted for a period of five (5) years from and after June 11, 2013.

Mufflers 4 Less.

[O2013-6604]

Be It Ordained by the City Council of the City of Chicago:

SECTION 1. Permission and authority are hereby given and granted to Mufflers 4 Less, upon the terms and subject to the conditions of this ordinance, to maintain and use one (1) sign projecting over the public right-of-way attached to its premises known as 2934 West 63rd Street. Said sign structure measures as follows: along West 63rd Street, at nine point eight three (9.83) feet in length, five point two five (5.25) feet in height and ten (10) feet above grade level. The location of said privilege shall be as shown on print(s) kept on file with the Department of Business Affairs and Consumer Protection and the Office of the City Clerk. Said privilege shall be constructed in accordance with plans and specifications approved by the Department of Transportation (Division of Project Development) and the Zoning Department -- Signs.

This grant of privilege in the public way shall be subject to the provisions of Section 10-28-015 and all other required provisions of the Municipal Code of Chicago.

The grantee shall pay to the City of Chicago as compensation for the privilege Number 1106860 herein granted the sum of Three Hundred and no/100 Dollars ($300.00) per annum, in advance.

A 25% penalty will be added for payments received after due date.

The permit holder agrees to hold the City of Chicago harmless for any damage, relocation or replacement costs associated with damage, relocation or removal of private property caused by the City performing work in the public way.

Authority herein given and granted for a period of five (5) years from and after February 6, 2013.

Music And Dance Theater Chicago.

[O2013-7284]

Be It Ordained by the City Council of the City of Chicago:

SECTION 1. Permission and authority are hereby given and granted to Music and Dance Theater Chicago, upon the terms and subject to the conditions of this ordinance, to maintain and use, as now constructed, one (1) manhole under the public right-of-way adjacent to its premises known as 205 East Randolph Street. Said manhole at East Randolph Street measures six (6) feet in length and six (6) feet in width for a total of thirty-six (36) square feet. The location of said privilege shall be as shown on print(s) kept on file with the Department of Business Affairs and Consumer Protection and the Office of the City Clerk. Said privilege shall be constructed in accordance with plans and specifications approved by the Department of Transportation (Office of Underground Coordination) and the Department of Water Management.

This grant of privilege in the public way shall be subject to the provisions of Section 10-28-015 and all other required provisions of the Municipal Code of Chicago.

The grantee shall pay to the City of Chicago as compensation for the privilege Number 1102794 herein granted the sum of Four Hundred and no/100 Dollars ($400.00) per annum, in advance.

A 25% penalty will be added for payments received after due date.

The permit holder agrees to hold the City of Chicago harmless for any damage, relocation or replacement costs associated with damage, relocation or removal of private property caused by the City performing work in the public way.

Authority herein given and granted for a period of five (5) years from and after July 31, 2012.

Mysore Woodlands.

[O2013-7448]

Be It Ordained by the City Council of the City of Chicago:

SECTION 1. Permission and authority are hereby given and granted to Mysore Woodlands, upon the terms and subject to the conditions of this ordinance, to maintain and use one (1) sign projecting over the public right-of-way attached to its premises known as 2548 -- 2550 West Devon Avenue. Said sign structure measures as follows: along West Devon Avenue, at twenty-three point five eight (23.58) feet in length, four (4) feet in height and thirteen (13) feet above grade level. The location of said privilege shall be as shown on

print(s) kept on file with the Department of Business Affairs and Consumer Protection and the Office of the City Clerk. Said privilege shall be constructed in accordance with plans and specifications approved by the Department of Transportation (Division of Project Development) and the Zoning Department -- Signs.

This grant of privilege in the public way shall be subject to the provisions of Section 10-28-015 and all other required provisions of the Municipal Code of Chicago.

The grantee shall pay to the City of Chicago as compensation for the privilege Number 1104321 herein granted the sum of Three Hundred and no/100 Dollars ($300.00) per annum, in advance.

A 25% penalty will be added for payments received after due date.

The permit holder agrees to hold the City of Chicago harmless for any damage, relocation or replacement costs associated with damage, relocation or removal of private property caused by the City performing work in the public way.

Authority herein given and granted for a period of five (5) years from and after date of passage.

Nails Studio.

[O2013-7285]

Be It Ordained by the City Council of the City of Chicago:

SECTION 1. Permission and authority are hereby given and granted to Nails Studio, upon the terms and subject to the conditions of this ordinance, to maintain and use one (1) sign projecting over the public right-of-way attached to its premises known as 18 East Adams Street. Said sign structure measures as follows: along East Adams Street, at nine point two five (9.25) feet in length, six point zero eight (6.08) feet in height and seven point seven five (7.75) feet above grade level. The location of said privilege shall be as shown on print(s) kept on file with the Department of Business Affairs and Consumer Protection and the Office of the City Clerk. Said privilege shall be constructed in accordance with plans and specifications approved by the Department of Transportation (Division of Project Development) and the Zoning Department -- Signs.

This grant of privilege in the public way shall be subject to the provisions of Section 10-28-015 and all other required provisions of the Municipal Code of Chicago.

The grantee shall pay to the City of Chicago as compensation for the privilege Number 1102221 herein granted the sum of Three Hundred and no/100 Dollars ($300.00) per annum, in advance.

A 25% penalty will be added for payments received after due date.

The permit holder agrees to hold the City of Chicago harmless for any damage, relocation or replacement costs associated with damage, relocation or removal of private property caused by the City performing work in the public way.

Authority herein given and granted for a period of five (5) years from and after date of passage.

National Broadcasting Company.

[O2013-7286]

Be It Ordained by the City Council of the City of Chicago:

SECTION 1. Permission and authority are hereby given and granted to National Broadcasting Company, upon the terms and subject to the conditions of this ordinance, to maintain and use, as now constructed, three (3) conduits under the public right-of-way adjacent to its premises known as 125 -- 250 East North Water Street. Said conduits at East North Water Street measure three (3) at four hundred ninety-four (494) feet in length and point two five (.25) foot in width for a total of three hundred seventy point five (370.5) square feet. The location of said privilege shall be as shown on print(s) kept on file with the Department of Business Affairs and Consumer Protection and the Office of the City Clerk. Said privilege shall be constructed in accordance with plans and specifications approved by the Department of Transportation (Division of Project Development) and the Department of Transportation (Office of Underground Coordination).

This grant of privilege in the public way shall be subject to the provisions of Section 10-28-015 and all other required provisions of the Municipal Code of Chicago.

The grantee shall pay to the City of Chicago as compensation for the privilege Number 1107758 herein granted the sum of Eight Thousand Eight Hundred Ninety-two and no/100 Dollars ($8,892.00) per annum, in advance.

A 25% penalty will be added for payments received after due date.

The permit holder agrees to hold the City of Chicago harmless for any damage, relocation or replacement costs associated with damage, relocation or removal of private property caused by the City performing work in the public way.

Authority herein given and granted for a period of five (5) years from and after July 9, 2013.

National Goldberg & Perl, Inc.

[O2013-7320]

Be It Ordained by the City Council of the City of Chicago:

SECTION 1. Permission and authority are hereby given and granted to National Goldberg & Perl, Inc., upon the terms and subject to the conditions of this ordinance, to maintain and use one (1) sign projecting over the public right-of-way attached to its premises known as 844 West Armitage Avenue. Said sign structure measures as follows: along West Armitage Avenue, at eight (8) feet in length, six (6) feet in height and nine (9) feet above grade level. The location of said privilege shall be as shown on print(s) kept on file with the Department of Business Affairs and Consumer Protection and the Office of the City Clerk. Said privilege shall be constructed in accordance with plans and specifications approved by the Department of Transportation (Division of Project Development) and the Zoning Department -- Signs.

This grant of privilege in the public way shall be subject to the provisions of Section 10-28-015 and all other required provisions of the Municipal Code of Chicago.

The grantee shall pay to the City of Chicago as compensation for the privilege Number 1107824 herein granted the sum of Three Hundred and no/100 Dollars ($300.00) per annum, in advance.

A 25% penalty will be added for payments received after due date.

The permit holder agrees to hold the City of Chicago harmless for any damage, relocation or replacement costs associated with damage, relocation or removal of private property caused by the City performing work in the public way.

Authority herein given and granted for a period of five (5) years from and after June 11, 2013.

National Quik Cash.

[O2013-7418]

Be It Ordained by the City Council of the City of Chicago:

SECTION 1. Permission and authority are hereby given and granted to National Quik Cash, upon the terms and subject to the conditions of this ordinance, to maintain and use two (2) signs projecting over the public right-of-way attached to its premises known as

4820 West Irving Park Road. Said sign structures measure as follows: along West Irving Park Road, one (1) at five (5) feet in length, two point four two (2.42) feet in height and ten point seven (10.7) feet above grade level and one (1) at fourteen (14) feet in length, three point one seven (3.17) feet in height and nine point nine two (9.92) feet above grade level. The location of said privilege shall be as shown on print(s) kept on file with the Department of Business Affairs and Consumer Protection and the Office of the City Clerk. Said privilege shall be constructed in accordance with plans and specifications approved by the Department of Transportation (Division of Project Development) and the Zoning Department -- Signs.

This grant of privilege in the public way shall be subject to the provisions of Section 10-28-015 and all other required provisions of the Municipal Code of Chicago.

The grantee shall pay to the City of Chicago as compensation for the privilege Number 1107807 herein granted the sum of Four Hundred and no/100 Dollars ($400.00) per annum, in advance.

A 25% penalty will be added for payments received after due date.

The permit holder agrees to hold the City of Chicago harmless for any damage, relocation or replacement costs associated with damage, relocation or removal of private property caused by the City performing work in the public way.

Authority herein given and granted for a period of five (5) years from and after March 14, 2012.

New Budget Hotel.

[O2013-6719]

Be It Ordained by the City Council of the City of Chicago:

SECTION 1. Permission and authority are hereby given and granted to New Budget Hotel, upon the terms and subject to the conditions of this ordinance, to maintain and use one (1) sign projecting over the public right-of-way attached to its premises known as 8903 South Ashland Avenue. Said sign structure measures as follows: along South Ashland Avenue, at twelve (12) feet in length, eight (8) feet in height and nine (9) feet above grade level. The location of said privilege shall be as shown on print(s) kept on file with the Department of Business Affairs and Consumer Protection and the Office of the City Clerk. Said privilege shall be constructed in accordance with plans and specifications approved by the Department of Transportation (Division of Project Development) and the Zoning Department -- Signs.

This grant of privilege in the public way shall be subject to the provisions of Section 10-28-015 and all other required provisions of the Municipal Code of Chicago.

The grantee shall pay to the City of Chicago as compensation for the privilege Number 1108301 herein granted the sum of Three Hundred and no/100 Dollars ($300.00) per annum, in advance.

A 25% penalty will be added for payments received after due date.

The permit holder agrees to hold the City of Chicago harmless for any damage, relocation or replacement costs associated with damage, relocation or removal of private property caused by the City performing work in the public way.

Authority herein given and granted for a period of five (5) years from and after July 30, 2013.

New Chicago Rush Currency Exchange.

[O2013-7289]

Be It Ordained by the City Council of the City of Chicago:

SECTION 1. Permission and authority are hereby given and granted to New Chicago Rush Currency Exchange, upon the terms and subject to the conditions of this ordinance, to maintain and use one (1) sign projecting over the public right-of-way attached to its premises known as 62 East Chicago Avenue. Said sign structure measures as follows: along East Chicago Avenue, at eight (8) feet in length, twelve (12) feet in height and nine point five (9.5) feet above grade level. The location of said privilege shall be as shown on print(s) kept on file with the Department of Business Affairs and Consumer Protection and the Office of the City Clerk. Said privilege shall be constructed in accordance with plans and specifications approved by the Department of Transportation (Division of Project Development) and the Zoning Department -- Signs.

This grant of privilege in the public way shall be subject to the provisions of Section 10-28-015 and all other required provisions of the Municipal Code of Chicago.

The grantee shall pay to the City of Chicago as compensation for the privilege Number 1108365 herein granted the sum of Three Hundred and no/100 Dollars ($300.00) per annum, in advance.

A 25% penalty will be added for payments received after due date.

The permit holder agrees to hold the City of Chicago harmless for any damage, relocation or replacement costs associated with damage, relocation or removal of private property caused by the City performing work in the public way.

Authority herein given and granted for a period of five (5) years from and after July 9, 2013.

New Kenwood Food & Liquor, Inc.

[O2013-6713]

Be It Ordained by the City Council of the City of Chicago:

SECTION 1. Permission and authority are hereby given and granted to New Kenwood Food & Liquor, Inc., upon the terms and subject to the conditions of this ordinance, to maintain and use two (2) signs projecting over the public right-of-way attached to its premises known as 5859 South Halsted Street. Said sign structure measures as follows: along South Halsted Street, one (1) at nine (9) feet in length, eighteen (18) feet in height and twenty-two (22) feet above grade level. Said sign structure measures as follows: along West 59th Street, one (1) at seven (7) feet in length, eighteen (18) feet in height and twenty-two (22) feet above grade level. The location of said privilege shall be as shown on print(s) kept on file with the Department of Business Affairs and Consumer Protection and the Office of the City Clerk. Said privilege shall be constructed in accordance with plans and specifications approved by the Department of Transportation (Division of Project Development) and the Zoning Department -- Signs.

This grant of privilege in the public way shall be subject to the provisions of Section 10-28-015 and all other required provisions of the Municipal Code of Chicago.

The grantee shall pay to the City of Chicago as compensation for the privilege Number 1082855 herein granted the sum of Six Hundred and no/100 Dollars ($600.00) per annum, in advance.

A 25% penalty will be added for payments received after due date.

The permit holder agrees to hold the City of Chicago harmless for any damage, relocation or replacement costs associated with damage, relocation or removal of private property caused by the City performing work in the public way.

Authority herein given and granted for a period of five (5) years from and after date of passage.

A New Leaf, Inc.

[O2013-7258]

Be It Ordained by the City Council of the City of Chicago:

SECTION 1. Permission and authority are hereby given and granted to a New Leaf, Inc., upon the terms and subject to the conditions of this ordinance, to maintain and use, as now constructed, one (1) occupation of space on the public right-of-way adjacent to its premises

known as 1645 North Wells Street. A portion of the sidewalk will be utilized for display of seasonal floral merchandise and shall extend five (5) feet into the public way. Said occupation of space at North Wells Street measures fifteen (15) feet in length and five (5) feet in width for a total of seventy-five (75) square feet. The location of said privilege shall be as shown on print(s) kept on file with the Department of Business Affairs and Consumer Protection and the Office of the City Clerk. Said privilege shall be constructed in accordance with plans and specifications approved by the Department of Planning and Development, the Department of Transportation (Division of Project Development) and the Department of Transportation (Office of Underground Coordination).

This grant of privilege in the public way shall be subject to the provisions of Section 10-28-015 and all other required provisions of the Municipal Code of Chicago.

The grantee shall pay to the City of Chicago as compensation for the privilege Number 1106579 herein granted the sum of Four Hundred and no/100 Dollars ($400.00) per annum, in advance.

A 25% penalty will be added for payments received after due date.

The permit holder agrees to hold the City of Chicago harmless for any damage, relocation or replacement costs associated with damage, relocation or removal of private property caused by the City performing work in the public way.

Authority herein given and granted for a period of five (5) years from and after March 31, 2013.

New Management Ltd.

[O2013-6615]

Be It Ordained by the City Council of the City of Chicago:

SECTION 1. Permission and authority are hereby given and granted to New Management Ltd., upon the terms and subject to the conditions of this ordinance, to maintain and use, as now constructed, two (2) balconies projecting over the public right-of-way adjacent to its premises known as 213 North Racine Avenue. Said balconies at North Racine Avenue measure two (2) at fourteen point five (14.5) feet in length and four (4) feet in width for a total of one hundred sixteen (116) square feet. The location of said privilege shall be as shown on print(s) kept on file with the Department of Business Affairs and Consumer Protection and the Office of the City Clerk. Said privilege shall be constructed in accordance with plans and specifications approved by the Department of Planning and Development and the Department of Transportation (Division of Project Development).

This grant of privilege in the public way shall be subject to the provisions of Section 10-28-015 and all other required provisions of the Municipal Code of Chicago.

The grantee shall pay to the City of Chicago as compensation for the privilege Number 1108308 herein granted the sum of One Hundred Fifty and no/100 Dollars ($150.00) per annum, in advance.

A 25% penalty will be added for payments received after due date.

The permit holder agrees to hold the City of Chicago harmless for any damage, relocation or replacement costs associated with damage, relocation or removal of private property caused by the City performing work in the public way.

Authority herein given and granted for a period of five (5) years from and after July 29, 2013.

New Plus One Cleaners.

[O2013-7460]

Be It Ordained by the City Council of the City of Chicago:

SECTION 1. Permission and authority are hereby given and granted to New Plus One Cleaners, upon the terms and subject to the conditions of this ordinance, to maintain and use one (1) sign projecting over the public right-of-way attached to its premises known as 1415 West Irving Park Road. Said sign structure measures as follows: along West Irving Park Road, at eight (8) feet in length, three (3) feet in height and ten (10) feet above grade level. The location of said privilege shall be as shown on print(s) kept on file with the Department of Business Affairs and Consumer Protection and the Office of the City Clerk. Said privilege shall be constructed in accordance with plans and specifications approved by the Department of Transportation (Division of Project Development) and the Zoning Department -- Signs.

This grant of privilege in the public way shall be subject to the provisions of Section 10-28-015 and all other required provisions of the Municipal Code of Chicago.

The grantee shall pay to the City of Chicago as compensation for the privilege Number 1103225 herein granted the sum of One Hundred and no/100 Dollars ($100.00) per annum, in advance.

A 25% penalty will be added for payments received after due date.

The permit holder agrees to hold the City of Chicago harmless for any damage, relocation or replacement costs associated with damage, relocation or removal of private property caused by the City performing work in the public way.

Authority herein given and granted for a period of five (5) years from and after date of passage.

Newport Bar & Grille.

[O2013-7424]

Be It Ordained by the City Council of the City of Chicago:

SECTION 1. Permission and authority are hereby given and granted to Newport Bar & Grille, upon the terms and subject to the conditions of this ordinance, to construct, install, maintain and use one (1) flagpole projecting over the public right-of-way adjacent to its premises known as 1344 West Newport Avenue. Said flagpole at West Newport Avenue measures six (6) feet in length and point zero eight (.08) foot in width for a total of point four eight (.48) square foot. The location of said privilege shall be as shown on print(s) kept on file with the Department of Business Affairs and Consumer Protection and the Office of the City Clerk. Said privilege shall be constructed in accordance with plans and specifications approved by the Department of Transportation (Division of Project Development).

This grant of privilege in the public way shall be subject to the provisions of Section 10-28-015 and all other required provisions of the Municipal Code of Chicago.

The grantee shall pay to the City of Chicago as compensation for the privilege Number 1108515 herein granted the sum of Seventy-five and no/100 Dollars ($75.00) per annum, in advance.

A 25% penalty will be added for payments received after due date.

The permit holder agrees to hold the City of Chicago harmless for any damage, relocation or replacement costs associated with damage, relocation or removal of private property caused by the City performing work in the public way.

Authority herein given and granted for a period of five (5) years from and after date of passage.

Next Randolph & Wells Park.

[O2013-7291]

Be It Ordained by the City Council of the City of Chicago:

SECTION 1. Permission and authority are hereby given and granted to Next Randolph & Wells Park, upon the terms and subject to the conditions of this ordinance, to maintain and use three (3) signs projecting over the public right-of-way attached to its premises known as 200 West Randolph Street. Said sign structures measure as follows: along West Randolph Street, one (1) at four (4) feet in length, twenty (20) feet in height and thirty-six (36) feet above grade level and one (1) at eight (8) feet in length, twelve (12) feet in height and forty-five point seven five (45.75) feet above grade level. Said sign structure measures as follows: along North Wells Street, one (1) at eight (8) feet in length, twelve (12) feet in height and ten (10) feet above grade level. The location of said privilege shall be as shown on print(s) kept on file with the Department of Business Affairs and Consumer Protection and the Office of the City Clerk. Said privilege shall be constructed in accordance with plans and specifications approved by the Department of Transportation (Division of Project Development) and the Zoning Department -- Signs.

This grant of privilege in the public way shall be subject to the provisions of Section 10-28-015 and all other required provisions of the Municipal Code of Chicago.

The grantee shall pay to the City of Chicago as compensation for the privilege Number 1108294 herein granted the sum of Nine Hundred and no/100 Dollars ($900.00) per annum, in advance.

A 25% penalty will be added for payments received after due date.

The permit holder agrees to hold the City of Chicago harmless for any damage, relocation or replacement costs associated with damage, relocation or removal of private property caused by the City performing work in the public way.

Authority herein given and granted for a period of five (5) years from and after July 9, 2013.

Nick's.

[O2013-6354]

Be It Ordained by the City Council of the City of Chicago:

SECTION 1. Permission and authority are hereby given and granted to Nick's, upon the terms and subject to the conditions of this ordinance, to maintain and use, as now

constructed, one (1) security camera projecting over the public right-of-way for security purposes adjacent to its premises known as 1516 North Milwaukee Avenue. Said security camera at North Milwaukee Avenue measures one point two five (1.25) feet in length, point five (.5) foot in width and twelve (12) feet above grade level. The location of said privilege shall be as shown on print(s) kept on file with the Department of Business Affairs and Consumer Protection and the Office of the City Clerk. Said privilege shall be constructed in accordance with plans and specifications approved by the Department of Planning and Development and the Department of Transportation (Division of Project Development).

This grant of privilege in the public way shall be subject to the provisions of Section 10-28-015 and all other required provisions of the Municipal Code of Chicago.

The grantee shall pay to the City of Chicago as compensation for the privilege Number 1108436 herein granted the sum of Zero and no/100 Dollars ($0.00) per annum, in advance.

A 25% penalty will be added for payments received after due date.

The permit holder agrees to hold the City of Chicago harmless for any damage, relocation or replacement costs associated with damage, relocation or removal of private property caused by the City performing work in the public way.

Authority herein given and granted for a period of five (5) years from and after June 11, 2013.

Nike Retail Services, Inc.

[O2013-6764]

Be It Ordained by the City Council of the City of Chicago:

SECTION 1. Permission and authority are hereby given and granted to Nike Retail Services, Inc., upon the terms and subject to the conditions of this ordinance, to maintain and use three (3) signs projecting over the public right-of-way attached to its premises known as 1640 North Damen Avenue. Said sign structures measure as follows: along North Damen Avenue, one (1) at seven point one seven (7.17) feet in length, two point five (2.5) feet in height and eleven point one seven (11.17) feet above grade level, one (1) at two point eight three (2.83) feet in length, one point five (1.5) feet in height and eight point three three (8.33) feet above grade level and one (1) at two point three three (2.33) feet in length, six (6) feet in height and fifteen (15) feet above grade level. The location of said privilege shall be as shown on print(s) kept on file with the Department of Business Affairs and Consumer Protection and the Office of the City Clerk. Said privilege shall be constructed in accordance

with plans and specifications approved by the Department of Transportation (Division of Project Development) and the Zoning Department -- Signs.

This grant of privilege in the public way shall be subject to the provisions of Section 10-28-015 and all other required provisions of the Municipal Code of Chicago.

The grantee shall pay to the City of Chicago as compensation for the privilege Number 1106961 herein granted the sum of One Hundred Seventy-five and no/100 Dollars ($175.00) per annum, in advance.

A 25% penalty will be added for payments received after due date.

The permit holder agrees to hold the City of Chicago harmless for any damage, relocation or replacement costs associated with damage, relocation or removal of private property caused by the City performing work in the public way.

Authority herein given and granted for a period of five (5) years from and after date of passage.

No. 10 Check Agencies, Inc.

[O2013-6715]

Be It Ordained by the City Council of the City of Chicago:

SECTION 1. Permission and authority are hereby given and granted to No. 10 Check Agencies, Inc., upon the terms and subject to the conditions of this ordinance, to maintain and use one (1) sign projecting over the public right-of-way attached to its premises known as 6321 South Dr. Martin Luther King, Jr. Drive. Said sign structure measures as follows: along South Dr. Martin Luther King, Jr. Drive, at twenty-one (21) feet in length, three (3) feet in height and nine (9) feet above grade level. The location of said privilege shall be as shown on print(s) kept on file with the Department of Business Affairs and Consumer Protection and the Office of the City Clerk. Said privilege shall be constructed in accordance with plans and specifications approved by the Department of Transportation (Division of Project Development) and the Zoning Department -- Signs.

This grant of privilege in the public way shall be subject to the provisions of Section 10-28-015 and all other required provisions of the Municipal Code of Chicago.

The grantee shall pay to the City of Chicago as compensation for the privilege Number 1107836 herein granted the sum of Three Hundred and no/100 Dollars ($300.00) per annum, in advance.

A 25% penalty will be added for payments received after due date.

The permit holder agrees to hold the City of Chicago harmless for any damage, relocation or replacement costs associated with damage, relocation or removal of private property caused by the City performing work in the public way.

Authority herein given and granted for a period of five (5) years from and after June 11, 2013.

Norbert Plating Company.

[O2013-6618]

Be It Ordained by the City Council of the City of Chicago:

SECTION 1. Permission and authority are hereby given and granted to Norbert Plating Company, upon the terms and subject to the conditions of this ordinance, to maintain and use, as now constructed, one (1) manhole under the public right-of-way adjacent to its premises known as 1613 West Carroll Avenue. Said manhole at West Carroll Avenue measures one (1) foot in length and two point zero eight (2.08) feet in width for a total of two point zero eight (2.08) square feet. The location of said privilege shall be as shown on print(s) kept on file with the Department of Business Affairs and Consumer Protection and the Office of the City Clerk. Said privilege shall be constructed in accordance with plans and specifications approved by the Department of Transportation (Office of Underground Coordination) and the Department of Water Management.

This grant of privilege in the public way shall be subject to the provisions of Section 10-28-015 and all other required provisions of the Municipal Code of Chicago.

The grantee shall pay to the City of Chicago as compensation for the privilege Number 1107572 herein granted the sum of Four Hundred and no/100 Dollars ($400.00) per annum, in advance.

A 25% penalty will be added for payments received after due date.

The permit holder agrees to hold the City of Chicago harmless for any damage, relocation or replacement costs associated with damage, relocation or removal of private property caused by the City performing work in the public way.

Authority herein given and granted for a period of five (5) years from and after June 10, 2013.

Noodles In The Pot, Inc.

[O2013-7321]

Be It Ordained by the City Council of the City of Chicago:

SECTION 1. Permission and authority are hereby given and granted to Noodles in the Pot, Inc., upon the terms and subject to the conditions of this ordinance, to maintain and use, as now constructed, three (3) light fixtures projecting over the public right-of-way adjacent to its premises known as 2453 North Halsted Street. Said light fixtures at North Halsted Street measure three (3) at point eight three (.83) foot in length, one point six seven (1.67) feet in width and eleven point five (11.5) feet above grade level. The location of said privilege shall be as shown on print(s) kept on file with the Department of Business Affairs and Consumer Protection and the Office of the City Clerk. Said privilege shall be constructed in accordance with plans and specifications approved by the Department of Transportation (Division of Project Development).

This grant of privilege in the public way shall be subject to the provisions of Section 10-28-015 and all other required provisions of the Municipal Code of Chicago.

The grantee shall pay to the City of Chicago as compensation for the privilege Number 1107444 herein granted the sum of Eighty-five and no/100 Dollars ($85.00) per annum, in advance.

A 25% penalty will be added for payments received after due date.

The permit holder agrees to hold the City of Chicago harmless for any damage, relocation or replacement costs associated with damage, relocation or removal of private property caused by the City performing work in the public way.

Authority herein given and granted for a period of five (5) years from and after June 11, 2013.

Norfolk Southern Railway Company.

[O2013-7191]

Be It Ordained by the City Council of the City of Chicago:

SECTION 1. Permission and authority are hereby given and granted to Norfolk Southern Railway Company, upon the terms and subject to the conditions of this ordinance, to maintain and use, as now constructed, switch track on the public right-of-way adjacent to its premises known as 2054 East 110th Street. Existing switch track at street grade shall begin at a point on the west line of South Stony Island Avenue, at seventeen (17) feet north of the south line

of vacated East 110th Street; thence curving southwesterly along and across South Stony Island Avenue a distance of two hundred fifteen (215) feet to a point on the west line thereof, one hundred eighty-one (181) feet south of the south line of said vacated East 110th Street. The location of said privilege shall be as shown on print(s) kept on file with the Department of Business Affairs and Consumer Protection and the Office of the City Clerk. Said privilege shall be constructed in accordance with plans and specifications approved by the Department of Transportation (Division of Project Development).

This grant of privilege in the public way shall be subject to the provisions of Section 10-28-015 and all other required provisions of the Municipal Code of Chicago.

The grantee shall pay to the City of Chicago as compensation for the privilege Number 1103801 herein granted the sum of Eight Hundred Eight and no/100 Dollars ($808.00) per annum, in advance.

A 25% penalty will be added for payments received after due date.

The permit holder agrees to hold the City of Chicago harmless for any damage, relocation or replacement costs associated with damage, relocation or removal of private property caused by the City performing work in the public way.

Authority herein given and granted for a period of five (5) years from and after July 28, 2012.

Northwestern Memorial Hospital.
(Bollards)

[O2013-7293]

Be It Ordained by the City Council of the City of Chicago:

SECTION 1. Permission and authority are hereby given and granted to Northwestern Memorial Hospital, upon the terms and subject to the conditions of this ordinance, to maintain and use, as now constructed, three (3) bollards on the public right-of-way adjacent to its premises known as 401 East Erie Street. Said bollards at East Erie Street measure three (3) at nine point one five (9.15) feet in length and twelve point two five (12.25) feet in width for a total of three hundred thirty-six point two six (336.26) square feet. The location of said privilege shall be as shown on print(s) kept on file with the Department of Business Affairs and Consumer Protection and the Office of the City Clerk. Said privilege shall be constructed in accordance with plans and specifications approved by the Department of Planning and Development and the Department of Transportation (Division of Project Development).

This grant of privilege in the public way shall be subject to the provisions of Section 10-28-015 and all other required provisions of the Municipal Code of Chicago.

The grantee shall pay to the City of Chicago as compensation for the privilege Number 1107693 herein granted the sum of Two Hundred Twenty-five and no/100 Dollars ($225.00) per annum, in advance.

A 25% penalty will be added for payments received after due date.

The permit holder agrees to hold the City of Chicago harmless for any damage, relocation or replacement costs associated with damage, relocation or removal of private property caused by the City performing work in the public way.

Authority herein given and granted for a period of five (5) years from and after July 29, 2013.

Northwestern Memorial Hospital.
(Conduits)

[O2013-7295]

Be It Ordained by the City Council of the City of Chicago:

SECTION 1. Permission and authority are hereby given and granted to Northwestern Memorial Hospital, upon the terms and subject to the conditions of this ordinance, to maintain and use, as now constructed, four (4) conduits under the public right-of-way adjacent to its premises known as 401 East Erie Street. Said conduit at East Erie Street measures one (1) at four hundred (400) feet in length and point one seven (.17) foot in width for a total of sixty-eight (68) square feet. Said conduit at North McClurg Court measures one (1) at three hundred sixty (360) feet in length and point one seven (.17) foot in width for a total of sixty-one point two (61.2) square feet. Said conduit at East Huron Street measures one (1) at ninety (90) feet in length and point one seven (.17) foot in width for a total of fifteen point three (15.3) square feet. Said conduit at East Erie Street measures one (1) at ten (10) feet in length and point one seven (.17) foot in width for a total of one point seven (1.7) square feet. The location of said privilege shall be as shown on print(s) kept on file with the Department of Business Affairs and Consumer Protection and the Office of the City Clerk. Said privilege shall be constructed in accordance with plans and specifications approved by the Department of Transportation (Division of Project Development) and the Department of Transportation (Office of Underground Coordination).

This grant of privilege in the public way shall be subject to the provisions of Section 10-28-015 and all other required provisions of the Municipal Code of Chicago.

The grantee shall pay to the City of Chicago as compensation for the privilege Number 1107692 herein granted the sum of Five Thousand One Hundred Sixty and no/100 Dollars ($5,160.00) per annum, in advance.

A 25% penalty will be added for payments received after due date.

The permit holder agrees to hold the City of Chicago harmless for any damage, relocation or replacement costs associated with damage, relocation or removal of private property caused by the City performing work in the public way.

Authority herein given and granted for a period of five (5) years from and after July 29, 2013.

Northwestern Memorial Hospital.
(Vaults)

[O2013-7296]

Be It Ordained by the City Council of the City of Chicago:

SECTION 1. Permission and authority are hereby given and granted to Northwestern Memorial Hospital, upon the terms and subject to the conditions of this ordinance, to maintain and use, as now constructed, two (2) vaults under the public right-of-way adjacent to its premises known as 245 East Chicago Avenue. Said vault at East Chicago Avenue measures one (1) at two hundred thirty-three point one seven (233.17) feet in length and six point one seven (6.17) feet in width for a total of one thousand four hundred thirty-eight point six six (1,438.66) square feet. Said vault at East Superior Street measures one (1) at two hundred thirty-four point seven five (234.75) feet in length and seven point zero eight (7.08) feet in width for a total of one thousand six hundred sixty-two point zero three (1,662.03) square feet. The location of said privilege shall be as shown on print(s) kept on file with the Department of Business Affairs and Consumer Protection and the Office of the City Clerk. Said privilege shall be constructed in accordance with plans and specifications approved by the Department of Transportation (Office of Underground Coordination).

This grant of privilege in the public way shall be subject to the provisions of Section 10-28-015 and all other required provisions of the Municipal Code of Chicago.

The grantee shall pay to the City of Chicago as compensation for the privilege Number 1106581 herein granted the sum of Eleven Thousand Six Hundred Nine and no/100 Dollars ($11,609.00) per annum, in advance.

A 25% penalty will be added for payments received after due date.

The permit holder agrees to hold the City of Chicago harmless for any damage, relocation or replacement costs associated with damage, relocation or removal of private property caused by the City performing work in the public way.

Authority herein given and granted for a period of five (5) years from and after February 5, 2013.

Northwestern University.

[O2013-7297]

Be It Ordained by the City Council of the City of Chicago:

SECTION 1. Permission and authority are hereby given and granted to Northwestern University, upon the terms and subject to the conditions of this ordinance, to construct, install, maintain and use four (4) manholes under the public right-of-way adjacent to its premises known as 303 East Superior Street. Said manholes at North Huron Street measure four (4) at two point five (2.5) feet in length and two point five (2.5) feet in width for a total of twenty-five (25) square feet. The location of said privilege shall be as shown on print(s) kept on file with the Department of Business Affairs and Consumer Protection and the Office of the City Clerk. Said privilege shall be constructed in accordance with plans and specifications approved by the Department of Transportation (Office of Underground Coordination) and the Department of Water Management.

This grant of privilege in the public way shall be subject to the provisions of Section 10-28-015 and all other required provisions of the Municipal Code of Chicago.

The grantee shall pay to the City of Chicago as compensation for the privilege Number 1107657 herein granted the sum of One Thousand Six Hundred and no/100 Dollars ($1,600.00) per annum, in advance.

A 25% penalty will be added for payments received after due date.

The permit holder agrees to hold the City of Chicago harmless for any damage, relocation or replacement costs associated with damage, relocation or removal of private property caused by the City performing work in the public way.

Authority herein given and granted for a period of five (5) years from and after date of passage.

Nuts On Clark, Inc.

[O2013-7426]

Be It Ordained by the City Council of the City of Chicago:

SECTION 1. Permission and authority are hereby given and granted to Nuts on Clark, Inc., upon the terms and subject to the conditions of this ordinance, to maintain and use one (1) sign projecting over the public right-of-way attached to its premises known as 3830 North Clark Street. Said sign structure measures as follows: along North Clark Street, at eight (8) feet in length, ten (10) feet in height and eleven point two five (11.25) feet above grade level.

The location of said privilege shall be as shown on print(s) kept on file with the Department of Business Affairs and Consumer Protection and the Office of the City Clerk. Said privilege shall be constructed in accordance with plans and specifications approved by the Department of Transportation (Division of Project Development) and the Zoning Department -- Signs.

This grant of privilege in the public way shall be subject to the provisions of Section 10-28-015 and all other required provisions of the Municipal Code of Chicago.

The grantee shall pay to the City of Chicago as compensation for the privilege Number 1107963 herein granted the sum of Three Hundred and no/100 Dollars ($300.00) per annum, in advance.

A 25% penalty will be added for payments received after due date.

The permit holder agrees to hold the City of Chicago harmless for any damage, relocation or replacement costs associated with damage, relocation or removal of private property caused by the City performing work in the public way.

Authority herein given and granted for a period of five (5) years from and after July 30, 2013.

Oak Street Health.

[O2013-6922]

Be It Ordained by the City Council of the City of Chicago:

SECTION 1. Permission and authority are hereby given and granted to Oak Street Health, upon the terms and subject to the conditions of this ordinance, to maintain and use one (1) sign projecting over the public right-of-way attached to its premises known as 1541 West Devon Avenue. Said sign structure measures as follows: along West Devon Avenue, at eighteen (18) feet in length, three point five (3.5) feet in height and twelve (12) feet above grade level. The location of said privilege shall be as shown on print(s) kept on file with the Department of Business Affairs and Consumer Protection and the Office of the City Clerk. Said privilege shall be constructed in accordance with plans and specifications approved by the Department of Transportation (Division of Project Development) and the Zoning Department -- Signs.

This grant of privilege in the public way shall be subject to the provisions of Section 10-28-015 and all other required provisions of the Municipal Code of Chicago.

The grantee shall pay to the City of Chicago as compensation for the privilege Number 1107366 herein granted the sum of Three Hundred and no/100 Dollars ($300.00) per annum, in advance.

A 25% penalty will be added for payments received after due date.

The permit holder agrees to hold the City of Chicago harmless for any damage, relocation or replacement costs associated with damage, relocation or removal of private property caused by the City performing work in the public way.

Authority herein given and granted for a period of five (5) years from and after date of passage.

O'Brien's Pub.

[O2013-6681]

Be It Ordained by the City Council of the City of Chicago:

SECTION 1. Permission and authority are hereby given and granted to O'Brien's Pub, upon the terms and subject to the conditions of this ordinance, to maintain and use one (1) sign projecting over the public right-of-way attached to its premises known as 10934 South Western Avenue. Said sign structure measures as follows: along South Western Avenue, at six (6) feet in length, six (6) feet in height and ten (10) feet above grade level. The location of said privilege shall be as shown on print(s) kept on file with the Department of Business Affairs and Consumer Protection and the Office of the City Clerk. Said privilege shall be constructed in accordance with plans and specifications approved by the Department of Transportation (Division of Project Development) and the Zoning Department -- Signs.

This grant of privilege in the public way shall be subject to the provisions of Section 10-28-015 and all other required provisions of the Municipal Code of Chicago.

The grantee shall pay to the City of Chicago as compensation for the privilege Number 1107747 herein granted the sum of Three Hundred and no/100 Dollars ($300.00) per annum, in advance.

A 25% penalty will be added for payments received after due date.

The permit holder agrees to hold the City of Chicago harmless for any damage, relocation or replacement costs associated with damage, relocation or removal of private property caused by the City performing work in the public way.

Authority herein given and granted for a period of five (5) years from and after May 14, 2013.

O'Callaghan's.

[O2013-7298]

Be It Ordained by the City Council of the City of Chicago:

SECTION 1. Permission and authority are hereby given and granted to O'Callaghan's, upon the terms and subject to the conditions of this ordinance, to maintain and use, as now constructed, two (2) light fixtures projecting over the public right-of-way adjacent to its premises known as 29 West Hubbard Street. Said light fixtures at West Hubbard Street measure two (2) at one point three three (1.33) feet in length, one point three three (1.33) feet in width and seven point five (7.5) feet above grade level. The location of said privilege shall be as shown on print(s) kept on file with the Department of Business Affairs and Consumer Protection and the Office of the City Clerk. Said privilege shall be constructed in accordance with plans and specifications approved by the Department of Transportation (Division of Project Development).

This grant of privilege in the public way shall be subject to the provisions of Section 10-28-015 and all other required provisions of the Municipal Code of Chicago.

The grantee shall pay to the City of Chicago as compensation for the privilege Number 1108146 herein granted the sum of Eighty and no/100 Dollars ($80.00) per annum, in advance.

A 25% penalty will be added for payments received after due date.

The permit holder agrees to hold the City of Chicago harmless for any damage, relocation or replacement costs associated with damage, relocation or removal of private property caused by the City performing work in the public way.

Authority herein given and granted for a period of five (5) years from and after July 30, 2013.

Odges.

[O2013-6358]

Be It Ordained by the City Council of the City of Chicago:

SECTION 1. Permission and authority are hereby given and granted to Odges, upon the terms and subject to the conditions of this ordinance, to maintain and use, as now constructed, one (1) step on the public right-of-way adjacent to its premises known as 730 North Damen Avenue. Said step at North Damen Avenue measures nine (9) feet in length and two (2) feet in width for a total of eighteen (18) square feet. The location of said

privilege shall be as shown on print(s) kept on file with the Department of Business Affairs and Consumer Protection and the Office of the City Clerk. Said privilege shall be constructed in accordance with plans and specifications approved by the Department of Transportation (Division of Project Development).

This grant of privilege in the public way shall be subject to the provisions of Section 10-28-015 and all other required provisions of the Municipal Code of Chicago.

The grantee shall pay to the City of Chicago as compensation for the privilege Number 1107763 herein granted the sum of Four Hundred and no/100 Dollars ($400.00) per annum, in advance.

A 25% penalty will be added for payments received after due date.

The permit holder agrees to hold the City of Chicago harmless for any damage, relocation or replacement costs associated with damage, relocation or removal of private property caused by the City performing work in the public way.

Authority herein given and granted for a period of five (5) years from and after June 11, 2013.

Ogden Automotive Center.

[O2013-6620]

Be It Ordained by the City Council of the City of Chicago:

SECTION 1. Permission and authority are hereby given and granted to Ogden Automotive Center, upon the terms and subject to the conditions of this ordinance, to maintain and use, as now constructed, occupation of space for parking on the public right-of-way adjacent to its premises known as 1343 West Hubbard Street. Said occupation of space at North Ada Street measures fifty (50) feet in length and twenty (20) feet in width for a total of one thousand (1,000) square feet. The location of said privilege shall be as shown on print(s) kept on file with the Department of Business Affairs and Consumer Protection and the Office of the City Clerk. Said privilege shall be constructed in accordance with plans and specifications approved by the Department of Planning and Development, the Department of Transportation (Division of Project Development) and the Department of Transportation (Office of Underground Coordination).

This grant of privilege in the public way shall be subject to the provisions of Section 10-28-015 and all other required provisions of the Municipal Code of Chicago.

The grantee shall pay to the City of Chicago as compensation for the privilege Number 1106054 herein granted the sum of Nine Hundred Fifty-five and no/100 Dollars ($955.00) per annum, in advance.

A 25% penalty will be added for payments received after due date.

The permit holder agrees to hold the City of Chicago harmless for any damage, relocation or replacement costs associated with damage, relocation or removal of private property caused by the City performing work in the public way.

Authority herein given and granted for a period of five (5) years from and after February 6, 2013.

Ohio House Motel.

[O2013-7300]

Be It Ordained by the City Council of the City of Chicago:

SECTION 1. Permission and authority are hereby given and granted to Ohio House Motel, upon the terms and subject to the conditions of this ordinance, to maintain and use one (1) sign projecting over the public right-of-way attached to its premises known as 600 North LaSalle Drive. Said sign structure measures as follows: along North LaSalle Drive, at nine point four two (9.42) feet in length, nine point seven five (9.75) feet in height and ten (10) feet above grade level. The location of said privilege shall be as shown on print(s) kept on file with the Department of Business Affairs and Consumer Protection and the Office of the City Clerk. Said privilege shall be constructed in accordance with plans and specifications approved by the Department of Transportation (Division of Project Development) and the Zoning Department -- Signs.

This grant of privilege in the public way shall be subject to the provisions of Section 10-28-015 and all other required provisions of the Municipal Code of Chicago.

The grantee shall pay to the City of Chicago as compensation for the privilege Number 1108087 herein granted the sum of Three Hundred and no/100 Dollars ($300.00) per annum, in advance.

A 25% penalty will be added for payments received after due date.

The permit holder agrees to hold the City of Chicago harmless for any damage, relocation or replacement costs associated with damage, relocation or removal of private property caused by the City performing work in the public way.

Authority herein given and granted for a period of five (5) years from and after July 9, 2013.

Old Town School Of Folk Music.

[O2013-7325]

Be It Ordained by the City Council of the City of Chicago:

SECTION 1. Permission and authority are hereby given and granted to the Old Town School of Folk Music, upon the terms and subject to the conditions of this ordinance, to maintain and use two (2) signs projecting over the public right-of-way attached to its premises known as 909 West Armitage Avenue. Said sign structure measures as follows: along West Armitage Avenue, one (1) at six point one six (6.16) feet in length, four point one six (4.16) feet in height and eleven point three three (11.33) feet above grade level. Said sign structure measures as follows: along West Armitage Avenue, one (1) at three point five (3.5) feet in length, one point five (1.5) feet in height and nine point five (9.5) feet above grade level. The location of said privilege shall be as shown on print(s) kept on file with the Department of Business Affairs and Consumer Protection and the Office of the City Clerk. Said privilege shall be constructed in accordance with plans and specifications approved by the Department of Transportation (Division of Project Development) and the Zoning Department -- Signs.

This grant of privilege in the public way shall be subject to the provisions of Section 10-28-015 and all other required provisions of the Municipal Code of Chicago.

The grantee shall pay to the City of Chicago as compensation for the privilege Number 1107482 herein granted the sum of Four Hundred and no/100 Dollars ($400.00) per annum, in advance.

A 25% penalty will be added for payments received after due date.

The permit holder agrees to hold the City of Chicago harmless for any damage, relocation or replacement costs associated with damage, relocation or removal of private property caused by the City performing work in the public way.

Authority herein given and granted for a period of five (5) years from and after June 11, 2013.

O'Leary's Public House.

[O2013-7299]

Be It Ordained by the City Council of the City of Chicago:

SECTION 1. Permission and authority are hereby given and granted to O'Leary's Public House, upon the terms and subject to the conditions of this ordinance, to maintain and use, as now constructed, six (6) light fixtures projecting over the public right-of-way adjacent to its premises known as 541 North Wells Street. Said light fixtures at North Wells Street measure

six (6) at two (2) feet in length, point five (.5) foot in width and ten (10) feet above grade level. The location of said privilege shall be as shown on print(s) kept on file with the Department of Business Affairs and Consumer Protection and the Office of the City Clerk. Said privilege shall be constructed in accordance with plans and specifications approved by the Department of Transportation (Division of Project Development).

This grant of privilege in the public way shall be subject to the provisions of Section 10-28-015 and all other required provisions of the Municipal Code of Chicago.

The grantee shall pay to the City of Chicago as compensation for the privilege Number 1106549 herein granted the sum of One Hundred and no/100 Dollars ($100.00) per annum, in advance.

A 25% penalty will be added for payments received after due date.

The permit holder agrees to hold the City of Chicago harmless for any damage, relocation or replacement costs associated with damage, relocation or removal of private property caused by the City performing work in the public way.

Authority herein given and granted for a period of five (5) years from and after September 5, 2012.

Omni Chicago Hotel.
(Light Fixtures)

[O2013-7301]

Be It Ordained by the City Council of the City of Chicago:

SECTION 1. Permission and authority are hereby given and granted to Omni Chicago Hotel, upon the terms and subject to the conditions of this ordinance, to maintain and use, as now constructed, thirteen (13) light fixtures projecting over the public right-of-way adjacent to its premises known as 676 North Michigan Avenue. Said light fixtures at East Huron Street measure thirteen (13) at four (4) feet in length, two (2) feet in width and fourteen (14) feet above grade level. The location of said privilege shall be as shown on print(s) kept on file with the Department of Business Affairs and Consumer Protection and the Office of the City Clerk. Said privilege shall be constructed in accordance with plans and specifications approved by the Department of Transportation (Division of Project Development).

This grant of privilege in the public way shall be subject to the provisions of Section 10-28-015 and all other required provisions of the Municipal Code of Chicago.

The grantee shall pay to the City of Chicago as compensation for the privilege Number 1108150 herein granted the sum of One Hundred Thirty-five and no/100 Dollars ($135.00) per annum, in advance.

A 25% penalty will be added for payments received after due date.

The permit holder agrees to hold the City of Chicago harmless for any damage, relocation or replacement costs associated with damage, relocation or removal of private property caused by the City performing work in the public way.

Authority herein given and granted for a period of five (5) years from and after July 30, 2013.

Omni Chicago Hotel.
(Signs)

[O2013-7302]

Be It Ordained by the City Council of the City of Chicago:

SECTION 1. Permission and authority are hereby given and granted to Omni Chicago Hotel, upon the terms and subject to the conditions of this ordinance, to maintain and use two (2) signs projecting over the public right-of-way attached to its premises known as 676 North Michigan Avenue. Said sign structures measure as follows: along East Huron Street, two (2) at twelve (12) feet in length, two (2) feet in height and twelve (12) feet above grade level. The location of said privilege shall be as shown on print(s) kept on file with the Department of Business Affairs and Consumer Protection and the Office of the City Clerk. Said privilege shall be constructed in accordance with plans and specifications approved by the Department of Transportation (Division of Project Development) and the Zoning Department -- Signs.

This grant of privilege in the public way shall be subject to the provisions of Section 10-28-015 and all other required provisions of the Municipal Code of Chicago.

The grantee shall pay to the City of Chicago as compensation for the privilege Number 1108285 herein granted the sum of One Hundred Seventy-five and no/100 Dollars ($175.00) per annum, in advance.

A 25% penalty will be added for payments received after due date.

The permit holder agrees to hold the City of Chicago harmless for any damage, relocation or replacement costs associated with damage, relocation or removal of private property caused by the City performing work in the public way.

Authority herein given and granted for a period of five (5) years from and after July 30, 2013.

One Congress Center L.P.

[O2013-6918]

Be It Ordained by the City Council of the City of Chicago:

SECTION 1. Permission and authority are hereby given and granted to One Congress Center L.P., upon the terms and subject to the conditions of this ordinance, to maintain and use two (2) signs projecting over the public right-of-way attached to its premises known as 401 South State Street. Said sign structure measures as follows: along South State Street, one (1) at four (4) feet in length, three point five (3.5) feet in height and twelve (12) feet above grade level. Said sign structure measures as follows: along East Congress Parkway, one (1) at four (4) feet in length, three point five (3.5) feet in height and twelve (12) feet above grade level. The location of said privilege shall be as shown on print(s) kept on file with the Department of Business Affairs and Consumer Protection and the Office of the City Clerk. Said privilege shall be constructed in accordance with plans and specifications approved by the Department of Transportation (Division of Project Development) and the Zoning Department -- Signs.

This grant of privilege in the public way shall be subject to the provisions of Section 10-28-015 and all other required provisions of the Municipal Code of Chicago.

The grantee shall pay to the City of Chicago as compensation for the privilege Number 1104913 herein granted the sum of One Hundred Seventy-five and no/100 Dollars ($175.00) per annum, in advance.

A 25% penalty will be added for payments received after due date.

The permit holder agrees to hold the City of Chicago harmless for any damage, relocation or replacement costs associated with damage, relocation or removal of private property caused by the City performing work in the public way.

Authority herein given and granted for a period of five (5) years from and after date of passage.

O'Reilly Auto Parts No. 3369.

[O2013-7172]

Be It Ordained by the City Council of the City of Chicago:

SECTION 1. Permission and authority are hereby given and granted to O'Reilly Auto Parts Number 3369, upon the terms and subject to the conditions of this ordinance, to maintain and use two (2) signs projecting over the public right-of-way attached to its premises known as

6619 South Halsted Street. Said sign structures measure as follows: along South Halsted Street, one (1) at thirty-four point four two (34.42) feet in length, five point two five (5.25) feet in height and twelve (12) feet above grade level and one (1) at twelve (12) feet in length, eight (8) feet in height and thirteen (13) feet above grade level. The location of said privilege shall be as shown on print(s) kept on file with the Department of Business Affairs and Consumer Protection and the Office of the City Clerk. Said privilege shall be constructed in accordance with plans and specifications approved by the Department of Transportation (Division of Project Development) and the Zoning Department -- Signs.

This grant of privilege in the public way shall be subject to the provisions of Section 10-28-015 and all other required provisions of the Municipal Code of Chicago.

The grantee shall pay to the City of Chicago as compensation for the privilege Number 1108049 herein granted the sum of Six Hundred and no/100 Dollars ($600.00) per annum, in advance.

A 25% penalty will be added for payments received after due date.

The permit holder agrees to hold the City of Chicago harmless for any damage, relocation or replacement costs associated with damage, relocation or removal of private property caused by the City performing work in the public way.

Authority herein given and granted for a period of five (5) years from and after date of passage.

O'Reilly Auto Parts No. 3375.

[O2013-6861]

Be It Ordained by the City Council of the City of Chicago:

SECTION 1. Permission and authority are hereby given and granted to O'Reilly Auto Parts Number 3375, upon the terms and subject to the conditions of this ordinance, to maintain and use two (2) signs projecting over the public right-of-way attached to its premises known as 5010 West North Avenue. Said sign structures measure as follows: along West North Avenue, one (1) at twenty-one point two five (21.25) feet in length, five point three three (5.33) feet in height and twenty-three (23) feet above grade level and one (1) at thirty-four point four two (34.42) feet in length, five point two five (5.25) feet in height and eleven point six seven (11.67) feet above grade level. The location of said privilege shall be as shown on print(s) kept on file with the Department of Business Affairs and Consumer Protection and the Office of the City Clerk. Said privilege shall be constructed in accordance with plans and specifications approved by the Department of Transportation (Division of Project Development) and the Zoning Department -- Signs.

This grant of privilege in the public way shall be subject to the provisions of Section 10-28-015 and all other required provisions of the Municipal Code of Chicago.

The grantee shall pay to the City of Chicago as compensation for the privilege Number 1108402 herein granted the sum of Six Hundred and no/100 Dollars ($600.00) per annum, in advance.

A 25% penalty will be added for payments received after due date.

The permit holder agrees to hold the City of Chicago harmless for any damage, relocation or replacement costs associated with damage, relocation or removal of private property caused by the City performing work in the public way.

Authority herein given and granted for a period of five (5) years from and after date of passage.

O'Reilly Auto Parts No. 3377.

[O2013-7179]

Be It Ordained by the City Council of the City of Chicago:

SECTION 1. Permission and authority are hereby given and granted to O'Reilly Auto Parts Number 3377, upon the terms and subject to the conditions of this ordinance, to maintain and use, as now constructed, one (1) building projection projecting over the public right-of-way adjacent to its premises known as 55 East 111th Street. Said building projection at East 111th Street measures forty-six (46) feet in length and twelve point five eight (12.58) feet in width for a total of five hundred seventy-eight point six eight (578.68) square feet. The location of said privilege shall be as shown on print(s) kept on file with the Department of Business Affairs and Consumer Protection and the Office of the City Clerk. Said privilege shall be constructed in accordance with plans and specifications approved by the Department of Planning and Development and the Department of Transportation (Division of Project Development).

This grant of privilege in the public way shall be subject to the provisions of Section 10-28-015 and all other required provisions of the Municipal Code of Chicago.

The grantee shall pay to the City of Chicago as compensation for the privilege Number 1107914 herein granted the sum of Four Hundred and no/100 Dollars ($400.00) per annum, in advance.

A 25% penalty will be added for payments received after due date.

The permit holder agrees to hold the City of Chicago harmless for any damage, relocation or replacement costs associated with damage, relocation or removal of private property caused by the City performing work in the public way.

Authority herein given and granted for a period of three (3) years from and after June 11, 2013.

O'Reilly Auto Parts No. 3411.

[O2013-6850]

Be It Ordained by the City Council of the City of Chicago:

SECTION 1. Permission and authority are hereby given and granted to O'Reilly Auto Parts Number 3411, upon the terms and subject to the conditions of this ordinance, to maintain and use two (2) signs projecting over the public right-of-way attached to its premises known as 7010 West Grand Avenue. Said sign structures measure as follows: along West Grand Avenue, one (1) at thirty-four point four two (34.42) feet in length, five point two five (5.25) feet in height and fourteen (14) feet above grade level and one (1) at nineteen point four two (19.42) feet in length, seven point zero eight (7.08) feet in height and thirteen (13) feet above grade level. The location of said privilege shall be as shown on print(s) kept on file with the Department of Business Affairs and Consumer Protection and the Office of the City Clerk. Said privilege shall be constructed in accordance with plans and specifications approved by the Department of Transportation (Division of Project Development) and the Zoning Department -- Signs.

This grant of privilege in the public way shall be subject to the provisions of Section 10-28-015 and all other required provisions of the Municipal Code of Chicago.

The grantee shall pay to the City of Chicago as compensation for the privilege Number 1108048 herein granted the sum of Six Hundred and no/100 Dollars ($600.00) per annum, in advance.

A 25% penalty will be added for payments received after due date.

The permit holder agrees to hold the City of Chicago harmless for any damage, relocation or replacement costs associated with damage, relocation or removal of private property caused by the City performing work in the public way.

Authority herein given and granted for a period of five (5) years from and after date of passage.

O'Reilly Auto Parts No. 3422.

[O2013-6709]

Be It Ordained by the City Council of the City of Chicago:

SECTION 1. Permission and authority are hereby given and granted to O'Reilly Auto Parts Number 3422, upon the terms and subject to the conditions of this ordinance, to maintain and use two (2) signs projecting over the public right-of-way attached to its premises known as 3333 North Milwaukee Avenue. Said sign structures measure as follows: along North Milwaukee Avenue, one (1) at twenty point seven five (20.75) feet in length, three (3) feet in height and twelve (12) feet above grade level and one (1) at ten (10) feet in length, five (5) feet in height and fifteen (15) feet above grade level. The location of said privilege shall be as shown on print(s) kept on file with the Department of Business Affairs and Consumer Protection and the Office of the City Clerk. Said privilege shall be constructed in accordance with plans and specifications approved by the Department of Transportation (Division of Project Development) and the Zoning Department -- Signs.

This grant of privilege in the public way shall be subject to the provisions of Section 10-28-015 and all other required provisions of the Municipal Code of Chicago.

The grantee shall pay to the City of Chicago as compensation for the privilege Number 1107947 herein granted the sum of Six Hundred and no/100 Dollars ($600.00) per annum, in advance.

A 25% penalty will be added for payments received after due date.

The permit holder agrees to hold the City of Chicago harmless for any damage, relocation or replacement costs associated with damage, relocation or removal of private property caused by the City performing work in the public way.

Authority herein given and granted for a period of five (5) years from and after date of passage.

O'Reilly Auto Parts No. 4561.

[O2013-7449]

Be It Ordained by the City Council of the City of Chicago:

SECTION 1. Permission and authority are hereby given and granted to O'Reilly Auto Parts Number 4561, upon the terms and subject to the conditions of this ordinance, to maintain and use one (1) sign projecting over the public right-of-way attached to its premises known as

7300 North Western Avenue. Said sign structure measures as follows: along North Western Avenue, at twenty-five point four two (25.42) feet in length, four (4) feet in height and fourteen (14) feet above grade level. The location of said privilege shall be as shown on print(s) kept on file with the Department of Business Affairs and Consumer Protection and the Office of the City Clerk. Said privilege shall be constructed in accordance with plans and specifications approved by the Department of Transportation (Division of Project Development) and the Zoning Department -- Signs.

This grant of privilege in the public way shall be subject to the provisions of Section 10-28-015 and all other required provisions of the Municipal Code of Chicago.

The grantee shall pay to the City of Chicago as compensation for the privilege Number 1106968 herein granted the sum of Three Hundred and no/100 Dollars ($300.00) per annum, in advance.

A 25% penalty will be added for payments received after due date.

The permit holder agrees to hold the City of Chicago harmless for any damage, relocation or replacement costs associated with damage, relocation or removal of private property caused by the City performing work in the public way.

Authority herein given and granted for a period of five (5) years from and after date of passage.

The Original Dugan's.

[O2013-7420]

Be It Ordained by the City Council of the City of Chicago:

SECTION 1. Permission and authority are hereby given and granted to The Original Dugan's, upon the terms and subject to the conditions of this ordinance, to maintain and use one (1) sign projecting over the public right-of-way attached to its premises known as 6051 North Milwaukee Avenue. Said sign structure measures as follows: along North Milwaukee Avenue, at four (4) feet in length, four (4) feet in height and thirteen (13) feet above grade level. The location of said privilege shall be as shown on print(s) kept on file with the Department of Business Affairs and Consumer Protection and the Office of the City Clerk. Said privilege shall be constructed in accordance with plans and specifications approved by the Department of Transportation (Division of Project Development) and the Zoning Department -- Signs.

This grant of privilege in the public way shall be subject to the provisions of Section 10-28-015 and all other required provisions of the Municipal Code of Chicago.

The grantee shall pay to the City of Chicago as compensation for the privilege Number 1108399 herein granted the sum of One Hundred and no/100 Dollars ($100.00) per annum, in advance.

A 25% penalty will be added for payments received after due date.

The permit holder agrees to hold the City of Chicago harmless for any damage, relocation or replacement costs associated with damage, relocation or removal of private property caused by the City performing work in the public way.

Authority herein given and granted for a period of five (5) years from and after July 9, 2013.

The Original Scoops Chicago, Inc.

[O2013-7195]

Be It Ordained by the City Council of the City of Chicago:

SECTION 1. Permission and authority are hereby given and granted to The Original Scoops Chicago, Inc., upon the terms and subject to the conditions of this ordinance, to maintain and use, as now constructed, six (6) light fixtures projecting over the public right-of-way adjacent to its premises known as 600 -- 610 West 31st Street. Said light fixtures at West 31st Street measure six (6) at one point five (1.5) feet in length, point five (.5) foot in width and nine (9) feet above grade level. The location of said privilege shall be as shown on print(s) kept on file with the Department of Business Affairs and Consumer Protection and the Office of the City Clerk. Said privilege shall be constructed in accordance with plans and specifications approved by the Department of Transportation (Division of Project Development).

This grant of privilege in the public way shall be subject to the provisions of Section 10-28-015 and all other required provisions of the Municipal Code of Chicago.

The grantee shall pay to the City of Chicago as compensation for the privilege Number 1107863 herein granted the sum of One Hundred and no/100 Dollars ($100.00) per annum, in advance.

A 25% penalty will be added for payments received after due date.

The permit holder agrees to hold the City of Chicago harmless for any damage, relocation or replacement costs associated with damage, relocation or removal of private property caused by the City performing work in the public way.

Authority herein given and granted for a period of five (5) years from and after July 30, 2013.

Orsolini Welding & Fab.
(Fence)

[O2013-6623]

Be It Ordained by the City Council of the City of Chicago:

SECTION 1. Permission and authority are hereby given and granted to Orsolini Welding & Fab, upon the terms and subject to the conditions of this ordinance, to maintain and use, as now constructed, one (1) fence (gate) on the public right-of-way adjacent to its premises known as 3060 West Carroll Avenue. Said fence (gate) at North Albany Avenue measures twenty-five (25) feet in length and one (1) foot in width for a total of twenty-five (25) square feet. Existing fence (gate) is approximately eight (8) feet in height. The location of said privilege shall be as shown on print(s) kept on file with the Department of Business Affairs and Consumer Protection and the Office of the City Clerk. Said privilege shall be constructed in accordance with plans and specifications approved by the Department of Transportation (Division of Project Development).

This grant of privilege in the public way shall be subject to the provisions of Section 10-28-015 and all other required provisions of the Municipal Code of Chicago.

The grantee shall pay to the City of Chicago as compensation for the privilege Number 1107479 herein granted the sum of Four Hundred and no/100 Dollars ($400.00) per annum, in advance.

A 25% penalty will be added for payments received after due date.

The permit holder agrees to hold the City of Chicago harmless for any damage, relocation or replacement costs associated with damage, relocation or removal of private property caused by the City performing work in the public way.

Authority herein given and granted for a period of five (5) years from and after date of passage.

Orsolini Welding & Fab.
(Occupation Of Space)

[O2013-6625]

Be It Ordained by the City Council of the City of Chicago:

SECTION 1. Permission and authority are hereby given and granted to Orsolini Welding & Fab, upon the terms and subject to the conditions of this ordinance, to maintain and use, as now constructed, one (1) occupation of space on the public right-of-way adjacent

to its premises known as 3060 West Carroll Avenue. Said occupation of space at North Albany Avenue measures one hundred seventy-five (175) feet in length and twenty-five (25) feet in width for a total of four thousand three hundred seventy-five (4,375) square feet. Occupation of space is used for access to storage yard, loading docks and rear entrances of multiple industrial properties. The location of said privilege shall be as shown on print(s) kept on file with the Department of Business Affairs and Consumer Protection and the Office of the City Clerk. Said privilege shall be constructed in accordance with plans and specifications approved by the Department of Planning and Development, the Department of Transportation (Division of Project Development) and the Department of Transportation (Office of Underground Coordination).

This grant of privilege in the public way shall be subject to the provisions of Section 10-28-015 and all other required provisions of the Municipal Code of Chicago.

The grantee shall pay to the City of Chicago as compensation for the privilege Number 1107480 herein granted the sum of One Thousand Forty-two and no/100 Dollars ($1,042.00) per annum, in advance.

A 25% penalty will be added for payments received after due date.

The permit holder agrees to hold the City of Chicago harmless for any damage, relocation or replacement costs associated with damage, relocation or removal of private property caused by the City performing work in the public way.

Authority herein given and granted for a period of five (5) years from and after date of passage.

Oxford OBG Hotel Wacker Chicago LLC.
(Sign)

[O2013-7305]

Be It Ordained by the City Council of the City of Chicago:

SECTION 1. Permission and authority are hereby given and granted to Oxford OBG Hotel Wacker Chicago LLC, upon the terms and subject to the conditions of this ordinance, to maintain and use one (1) sign projecting over the public right-of-way attached to its premises known as 111 West Huron Street. Said sign structure measures as follows: along West Huron Street, at nine point five (9.5) feet in length, fifty-four point two five (54.25) feet in height and thirty point five (30.5) feet above grade level. The location of said privilege shall be as shown on print(s) kept on file with the Department of Business Affairs and Consumer Protection and the Office of the City Clerk. Said privilege shall be constructed in accordance

with plans and specifications approved by the Department of Transportation (Division of Project Development) and the Zoning Department -- Signs.

This grant of privilege in the public way shall be subject to the provisions of Section 10-28-015 and all other required provisions of the Municipal Code of Chicago.

The grantee shall pay to the City of Chicago as compensation for the privilege Number 1108329 herein granted the sum of Three Hundred and no/100 Dollars ($300.00) per annum, in advance.

A 25% penalty will be added for payments received after due date.

The permit holder agrees to hold the City of Chicago harmless for any damage, relocation or replacement costs associated with damage, relocation or removal of private property caused by the City performing work in the public way.

Authority herein given and granted for a period of five (5) years from and after July 9, 2013.

Oxford OBG Hotel Wacker Chicago LLC.
(Tree Grates)

[O2013-7303]

Be It Ordained by the City Council of the City of Chicago:

SECTION 1. Permission and authority are hereby given and granted to Oxford OBG Hotel Wacker Chicago LLC, upon the terms and subject to the conditions of this ordinance, to maintain and use, as now constructed, four (4) tree grates on the public right-of-way for beautification purposes adjacent to its premises known as 111 West Huron Street. Said tree grates at West Huron Street measure two (2) at five (5) feet in length and five (5) feet in width for a total of fifty (50) square feet. Said tree grates at North Clark Street measure two (2) at five (5) feet in length and five (5) feet in width for a total of fifty (50) square feet. The location of said privilege shall be as shown on print(s) kept on file with the Department of Business Affairs and Consumer Protection and the Office of the City Clerk. Said privilege shall be constructed in accordance with plans and specifications approved by the Department of Planning and Development and the Department of Transportation (Division of Project Development).

This grant of privilege in the public way shall be subject to the provisions of Section 10-28-015 and all other required provisions of the Municipal Code of Chicago.

The grantee shall pay to the City of Chicago as compensation for the privilege Number 1108328 herein granted the sum of Zero and no/100 Dollars ($0.00) per annum, in advance.

A 25% penalty will be added for payments received after due date.

The permit holder agrees to hold the City of Chicago harmless for any damage, relocation or replacement costs associated with damage, relocation or removal of private property caused by the City performing work in the public way.

Authority herein given and granted for a period of five (5) years from and after July 9, 2013.

Pacific Furniture, Inc.

[O2013-6827]

Be It Ordained by the City Council of the City of Chicago:

SECTION 1. Permission and authority are hereby given and granted to Pacific Furniture, Inc. upon the terms and subject to the conditions of this ordinance, to maintain and use one (1) sign projecting over the public right-of-way attached to its premises known as 2200 South Wentworth Avenue. Said sign structure measures as follows: along South Wentworth Avenue, at six (6) feet in length, six (6) feet in height and eleven point five (11.5) feet above grade level. The location of said privilege shall be as shown on print(s) kept on file with the Department of Business Affairs and Consumer Protection and the Office of the City Clerk. Said privilege shall be constructed in accordance with plans and specifications approved by the Department of Transportation (Division of Project Development) and the Zoning Department -- Signs.

This grant of privilege in the public way shall be subject to the provisions of Section 10-28-015 and all other required provisions of the Municipal Code of Chicago.

The grantee shall pay to the City of Chicago as compensation for the privilege Number 1107445 herein granted the sum of Three Hundred and no/100 Dollars ($300.00) per annum, in advance.

A 25% penalty will be added for payments received after due date.

The permit holder agrees to hold the City of Chicago harmless for any damage, relocation or replacement costs associated with damage, relocation or removal of private property caused by the City performing work in the public way.

Authority herein given and granted for a period of five (5) years from and after July 30, 2013.

Paddy Mac's.
(Light Fixtures)

[O2013-6875]

Be It Ordained by the City Council of the City of Chicago:

SECTION 1. Permission and authority are hereby given and granted to Paddy Mac's, upon the terms and subject to the conditions of this ordinance, to maintain and use, as now constructed, six (6) light fixtures projecting over the public right-of-way adjacent to its premises known as 4157 North Pulaski Road. Said light fixtures at North Pulaski Road and West Berteau Avenue measure six (6) at one point five (1.5) feet in length, one point five (1.5) feet in width and twelve (12) feet above grade level. The location of said privilege shall be as shown on print(s) kept on file with the Department of Business Affairs and Consumer Protection and the Office of the City Clerk. Said privilege shall be constructed in accordance with plans and specifications approved by the Department of Transportation (Division of Project Development).

This grant of privilege in the public way shall be subject to the provisions of Section 10-28-015 and all other required provisions of the Municipal Code of Chicago.

The grantee shall pay to the City of Chicago as compensation for the privilege Number 1108077 herein granted the sum of One Hundred and no/100 Dollars ($100.00) per annum, in advance.

A 25% penalty will be added for payments received after due date.

The permit holder agrees to hold the City of Chicago harmless for any damage, relocation or replacement costs associated with damage, relocation or removal of private property caused by the City performing work in the public way.

Authority herein given and granted for a period of five (5) years from and after June 11, 2013.

Paddy Mac's
(Sign)

[O2013-6883]

Be It Ordained by the City Council of the City of Chicago:

SECTION 1. Permission and authority are hereby given and granted to Paddy Mac's, upon the terms and subject to the conditions of this ordinance, to maintain and use one (1) sign

projecting over the public right-of-way attached to its premises known as 4157 North Pulaski Road. Said sign structure measures as follows: along North Pulaski Road, at five (5) feet in length, six (6) feet in height and twelve (12) feet above grade level. The location of said privilege shall be as shown on print(s) kept on file with the Department of Business Affairs and Consumer Protection and the Office of the City Clerk. Said privilege shall be constructed in accordance with plans and specifications approved by the Department of Transportation (Division of Project Development) and the Zoning Department -- Signs.

This grant of privilege in the public way shall be subject to the provisions of Section 10-28-015 and all other required provisions of the Municipal Code of Chicago.

The grantee shall pay to the City of Chicago as compensation for the privilege Number 1108075 herein granted the sum of Three Hundred and no/100 Dollars ($300.00) per annum, in advance.

A 25% penalty will be added for payments received after due date.

The permit holder agrees to hold the City of Chicago harmless for any damage, relocation or replacement costs associated with damage, relocation or removal of private property caused by the City performing work in the public way.

Authority herein given and granted for a period of five (5) years from and after June 11, 2013.

Paladar.

[O2013-6361]

Be It Ordained by the City Council of the City of Chicago:

SECTION 1. Permission and authority are hereby given and granted to Paladar, upon the terms and subject to the conditions of this ordinance, to maintain and use, as now constructed, four (4) light fixtures projecting over the public right-of-way adjacent to its premises known as 2252 North Western Avenue. Said light fixtures at North Western Avenue measure two (2) at one (1) foot in length, two (2) feet in width and fifteen (15) feet above grade level. Said light fixtures at West Belden Avenue measure two (2) at one (1) foot in length, two (2) feet in width and fifteen (15) feet above grade level. The location of said privilege shall be as shown on print(s) kept on file with the Department of Business Affairs and Consumer Protection and the Office of the City Clerk. Said privilege shall be constructed in accordance with plans and specifications approved by the Department of Transportation (Division of Project Development).

This grant of privilege in the public way shall be subject to the provisions of Section 10-28-015 and all other required provisions of the Municipal Code of Chicago.

The grantee shall pay to the City of Chicago as compensation for the privilege Number 1108482 herein granted the sum of Ninety and no/100 Dollars ($90.00) per annum, in advance.

A 25% penalty will be added for payments received after due date.

The permit holder agrees to hold the City of Chicago harmless for any damage, relocation or replacement costs associated with damage, relocation or removal of private property caused by the City performing work in the public way.

Authority herein given and granted for a period of five (5) years from and after June 11, 2013.

Panda Express, Inc. No. 1102.

[O2013-7308]

Be It Ordained by the City Council of the City of Chicago:

SECTION 1. Permission and authority are hereby given and granted to Panda Express, Inc. Number 1102, upon the terms and subject to the conditions of this ordinance, to maintain and use one (1) sign projecting over the public right-of-way attached to its premises known as 29 East Madison Street. Said sign structure measures as follows: along East Madison Street at, thirteen point two five (13.25) feet in length, one point one seven (1.17) feet in height and twelve (12) feet above grade level. The location of said privilege shall be as shown on print(s) kept on file with the Department of Business Affairs and Consumer Protection and the Office of the City Clerk. Said privilege shall be constructed in accordance with plans and specifications approved by the Department of Transportation (Division of Project Development) and the Zoning Department -- Signs

This grant of privilege in the public way shall be subject to the provisions of Section 10-28-015 and all other required provisions of the Municipal Code of Chicago.

The grantee shall pay to the City of Chicago as compensation for the privilege Number 1108073 herein granted the sum of One Hundred and no/100 Dollars ($100.00) per annum, in advance.

A 25% penalty will be added for payments received after due date.

The permit holder agrees to hold the City of Chicago harmless for any damage, relocation or replacement costs associated with damage, relocation or removal of private property caused by the City performing work in the public way.

Authority herein given and granted for a period of five (5) years from and after June 11, 2013.

Parc Chestnut Condominium Association.

[O2013-6627]

Be It Ordained by the City Council of the City of Chicago:

SECTION 1. Permission and authority are hereby given and granted to Parc Chestnut Condominium Association, upon the terms and subject to the conditions of this ordinance, to maintain and use, as now constructed, three (3) cornices projecting over the public right-of-way adjacent to its premises known as 849 North Franklin Street. Said cornice at North Franklin Street measures one (1) at fifty-five (55) feet in length and four point nine two (4.92) feet in width for a total of two hundred seventy point six (270.6) square feet. Existing cornice is approximately twenty-five (25) feet above grade level. Two (2) cornices at one hundred thirteen (113) feet in length and four point nine two (4.92) feet in width for a total of one thousand one hundred eleven point nine two (1,111.92) square feet. Existing cornices are approximately one hundred seventy-seven (177) above grade level. The location of said privilege shall be as shown on print(s) kept on file with the Department of Business Affairs and Consumer Protection and the Office of the City Clerk. Said privilege shall be constructed in accordance with plans and specifications approved by the Department of Transportation (Division of Project Development).

This grant of privilege in the public way shall be subject to the provisions of Section 10-28-015 and all other required provisions of the Municipal Code of Chicago.

The grantee shall pay to the City of Chicago as compensation for the privilege Number 1108165 herein granted the sum of One Thousand Two Hundred and no/100 Dollars ($1,200.00) per annum, in advance.

A 25% penalty will be added for payments received after due date.

The permit holder agrees to hold the City of Chicago harmless for any damage, relocation or replacement costs associated with damage, relocation or removal of private property caused by the City performing work in the public way.

Authority herein given and granted for a period of five (5) years from and after June 11, 2013.

Park Dollar & Food.

[O2013-6364]

Be It Ordained by the City Council of the City of Chicago:

SECTION 1. Permission and authority are hereby given and granted to Park Dollar & Food,

upon the terms and subject to the conditions of this ordinance, to maintain and use, as now constructed, five (5) light fixtures projecting over the public right-of-way adjacent to its premises known as 1101 North California Avenue. Said light fixtures at North California Avenue measure four (4) at point three three (.33) foot in length, point three three (.33) foot in width and twelve (12) feet above grade level. Said light fixture at West Thomas Street measures one (1) at point three three (.33) foot in length, point three three (.33) foot in width and twelve (12) feet above grade level. The location of said privilege shall be as shown on print(s) kept on file with the Department of Business Affairs and Consumer Protection and the Office of the City Clerk. Said privilege shall be constructed in accordance with plans and specifications approved by the Department of Transportation (Division of Project Development).

This grant of privilege in the public way shall be subject to the provisions of Section 10-28-015 and all other required provisions of the Municipal Code of Chicago.

The grantee shall pay to the City of Chicago as compensation for the privilege Number 1107924 herein granted the sum of Ninety-five and no/100 Dollars ($95.00) per annum, in advance.

A 25% penalty will be added for payments received after due date.

The permit holder agrees to hold the City of Chicago harmless for any damage, relocation or replacement costs associated with damage, relocation or removal of private property caused by the City performing work in the public way.

Authority herein given and granted for a period of five (5) years from and after July 30, 2013.

Park Federal Savings Bank.

[O2013-7247]

Be It Ordained by the City Council of the City of Chicago:

SECTION 1. Permission and authority are hereby given and granted to Park Federal Savings Bank, upon the terms and subject to the conditions of this ordinance, to maintain and use, as now constructed, three (3) planters on the public right-of-way for beautification purposes adjacent to its premises known as 2740 West 55th Street. Said planters at West 55th Street measure three (3) at two (2) feet in length and two (2) feet in width for a total of twelve (12) square feet. Grantee must allow the required clear and unobstructed space for pedestrian passage at all times per rules and regulations approved by the Department of Transportation. The location of said privilege shall be as shown on print(s) kept on file with the Department of Business Affairs and Consumer Protection and the Office of the City Clerk.

Said privilege shall be constructed in accordance with plans and specifications approved by the Department of Planning and Development and the Department of Transportation (Division of Project Development).

This grant of privilege in the public way shall be subject to the provisions of Section 10-28-015 and all other required provisions of the Municipal Code of Chicago.

The grantee shall pay to the City of Chicago as compensation for the privilege Number 1107336 herein granted the sum of Zero and no/100 Dollars ($0.00) per annum, in advance.

A 25% penalty will be added for payments received after due date.

The permit holder agrees to hold the City of Chicago harmless for any damage, relocation or replacement costs associated with damage, relocation or removal of private property caused by the City performing work in the public way.

Authority herein given and granted for a period of five (5) years from and after June 4, 2013.

Parkside Food And Liquor.
(Fire Shutter)

[O2013-6652]

Be It Ordained by the City Council of the City of Chicago:

SECTION 1. Permission and authority are hereby given and granted to Parkside Food and Liquor, upon the terms and subject to the conditions of this ordinance, to maintain and use, as now constructed, one (1) fire shutter projecting over the public right-of-way adjacent to its premises known as 3215 West 71st Street. Said fire shutter at West 71st Street measures thirty-four point zero eight (34.08) feet in length and three point two five (3.25) feet in width for a total of one hundred ten point seven six (110.76) square feet. The location of said privilege shall be as shown on print(s) kept on file with the Department of Business Affairs and Consumer Protection and the Office of the City Clerk. Said privilege shall be constructed in accordance with plans and specifications approved by the Department of Transportation (Division of Project Development).

This grant of privilege in the public way shall be subject to the provisions of Section 10-28-015 and all other required provisions of the Municipal Code of Chicago.

The grantee shall pay to the City of Chicago as compensation for the privilege Number 1108322 herein granted the sum of Four Hundred and no/100 Dollars ($400.00) per annum, in advance.

A 25% penalty will be added for payments received after due date.

The permit holder agrees to hold the City of Chicago harmless for any damage, relocation or replacement costs associated with damage, relocation or removal of private property caused by the City performing work in the public way.

Authority herein given and granted for a period of five (5) years from and after July 9, 2013.

Parkside Food And Liquor.
(Light Fixtures)

[O2013-6654]

Be It Ordained by the City Council of the City of Chicago:

SECTION 1. Permission and authority are hereby given and granted to Parkside Food and Liquor, upon the terms and subject to the conditions of this ordinance, to maintain and use, as now constructed, five (5) light fixtures projecting over the public right-of-way adjacent to its premises known as 3215 West 71st Street. Said light fixtures at West 71st Street measure five (5) at two point five (2.5) feet in length, three (3) feet in width and fourteen point six six (14.66) feet above grade level. The location of said privilege shall be as shown on print(s) kept on file with the Department of Business Affairs and Consumer Protection and the Office of the City Clerk. Said privilege shall be constructed in accordance with plans and specifications approved by the Department of Transportation (Division of Project Development).

This grant of privilege in the public way shall be subject to the provisions of Section 10-28-015 and all other required provisions of the Municipal Code of Chicago.

The grantee shall pay to the City of Chicago as compensation for the privilege Number 1108323 herein granted the sum of Ninety-five and no/100 Dollars ($95.00) per annum, in advance.

A 25% penalty will be added for payments received after due date.

The permit holder agrees to hold the City of Chicago harmless for any damage, relocation or replacement costs associated with damage, relocation or removal of private property caused by the City performing work in the public way.

Authority herein given and granted for a period of five (5) years from and after July 30, 2013.

Parkside Food And Liquor.
(Sign)

[O2013-6657]

Be It Ordained by the City Council of the City of Chicago:

SECTION 1. Permission and authority are hereby given and granted to Parkside Food and Liquor, upon the terms and subject to the conditions of this ordinance, to maintain and use one (1) sign projecting over the public right-of-way attached to its premises known as 3215 West 71st Street. Said sign structure measures as follows: along West 71st Street, at six point one seven (6.17) feet in length, three point nine two (3.92) feet in height and fourteen point one seven (14.17) feet above grade level. The location of said privilege shall be as shown on print(s) kept on file with the Department of Business Affairs and Consumer Protection and the Office of the City Clerk. Said privilege shall be constructed in accordance with plans and specifications approved by the Department of Transportation (Division of Project Development) and the Zoning Department -- Signs.

This grant of privilege in the public way shall be subject to the provisions of Section 10-28-015 and all other required provisions of the Municipal Code of Chicago.

The grantee shall pay to the City of Chicago as compensation for the privilege Number 1108321 herein granted the sum of One Hundred and no/100 Dollars ($100.00) per annum, in advance.

A 25% penalty will be added for payments received after due date.

The permit holder agrees to hold the City of Chicago harmless for any damage, relocation or replacement costs associated with damage, relocation or removal of private property caused by the City performing work in the public way.

Authority herein given and granted for a period of five (5) years from and after July 9, 2013.

Parkview Lofts Condominium Association.

[O2013-6765]

Be It Ordained by the City Council of the City of Chicago:

SECTION 1. Permission and authority are hereby given and granted to Parkview Lofts Condominium Association, upon the terms and subject to the conditions of this ordinance, to maintain and use, as now constructed, eight (8) balconies projecting over the public right-of-way adjacent to its premises known as 2533 North Ashland Avenue. Said balconies

at public alley (second floor) measure four (4) at twelve (12) feet in length and six (6) feet in width for a total of two hundred eighty-eight (288) square feet. Said balconies at public alley (third floor) measure four (4) at twelve (12) feet in length and six (6) feet in width for a total of two hundred eighty-eight (288) square feet. The location of said privilege shall be as shown on print(s) kept on file with the Department of Business Affairs and Consumer Protection and the Office of the City Clerk. Said privilege shall be constructed in accordance with plans and specifications approved by the Department of Planning and Development and the Department of Transportation (Division of Project Development).

This grant of privilege in the public way shall be subject to the provisions of Section 10-28-015 and all other required provisions of the Municipal Code of Chicago.

The grantee shall pay to the City of Chicago as compensation for the privilege Number 1107117 herein granted the sum of Six Hundred and no/100 Dollars ($600.00) per annum, in advance.

A 25% penalty will be added for payments received after due date.

The permit holder agrees to hold the City of Chicago harmless for any damage, relocation or replacement costs associated with damage, relocation or removal of private property caused by the City performing work in the public way.

Authority herein given and granted for a period of five (5) years from and after June 4, 2013.

The Parthenon Restaurant.
(310 -- 314 S. Halsted St.)

[O2013-6628]

Be It Ordained by the City Council of the City of Chicago:

SECTION 1. Permission and authority are hereby given and granted to the Parthenon Restaurant, upon the terms and subject to the conditions of this ordinance, to maintain and use, as now constructed, nineteen (19) light fixtures projecting over the public right-of-way adjacent to its premises known as 310 -- 314 South Halsted Street. Said light fixtures at South Halsted Street measure nineteen (19) at one point five (1.5) feet in length, two point five (2.5) feet in width and eighteen (18) feet above grade level. The location of said privilege shall be as shown on print(s) kept on file with the Department of Business Affairs and Consumer Protection and the Office of the City Clerk. Said privilege shall be constructed in accordance with plans and specifications approved by the Department of Transportation (Division of Project Development).

This grant of privilege in the public way shall be subject to the provisions of Section 10-28-015 and all other required provisions of the Municipal Code of Chicago.

The grantee shall pay to the City of Chicago as compensation for the privilege Number 1108236 herein granted the sum of One Hundred Sixty-five and no/100 Dollars ($165.00) per annum, in advance.

A 25% penalty will be added for payments received after due date.

The permit holder agrees to hold the City of Chicago harmless for any damage, relocation or replacement costs associated with damage, relocation or removal of private property caused by the City performing work in the public way.

Authority herein given and granted for a period of five (5) years from and after June 11, 2013.

The Parthenon Restaurant.
(318 S. Halsted St.)

[O2013-6630]

Be It Ordained by the City Council of the City of Chicago:

SECTION 1. Permission and authority are hereby given and granted to the Parthenon Restaurant, upon the terms and subject to the conditions of this ordinance, to maintain and use one (1) sign projecting over the public right-of-way attached to its premises known as 318 South Halsted Street. Said sign structure measures as follows: along South Halsted Street, at six (6) feet in length, eight (8) feet in height and sixteen (16) feet above grade level. The location of said privilege shall be as shown on print(s) kept on file with the Department of Business Affairs and Consumer Protection and the Office of the City Clerk. Said privilege shall be constructed in accordance with plans and specifications approved by the Department of Transportation (Division of Project Development) and the Zoning Department -- Signs.

This grant of privilege in the public way shall be subject to the provisions of Section 10-28-015 and all other required provisions of the Municipal Code of Chicago.

The grantee shall pay to the City of Chicago as compensation for the privilege Number 1108237 herein granted the sum of Three Hundred and no/100 Dollars ($300.00) per annum, in advance.

A 25% penalty will be added for payments received after due date.

The permit holder agrees to hold the City of Chicago harmless for any damage, relocation or replacement costs associated with damage, relocation or removal of private property caused by the City performing work in the public way.

Authority herein given and granted for a period of five (5) years from and after June 11, 2013.

The Pasta Bowl Company.

[O2013-7326]

Be It Ordained by the City Council of the City of Chicago:

SECTION 1. Permission and authority are hereby given and granted to The Pasta Bowl Company, upon the terms and subject to the conditions of this ordinance, to maintain and use two (2) signs projecting over the public right-of-way attached to its premises known as 2434 -- 2436 North Clark Street. Said sign structures measure as follows: along North Clark Street, one (1) at five point one three (5.13) feet in length, five (5) feet in height and ten point six (10.6) feet above grade level and one (1) at six (6) feet in length, four (4) feet in height and nine point four (9.4) feet above grade level. The location of said privilege shall be as shown on print(s) kept on file with the Department of Business Affairs and Consumer Protection and the Office of the City Clerk. Said privilege shall be constructed in accordance with plans and specifications approved by the Department of Transportation (Division of Project Development) and the Zoning Department -- Signs.

This grant of privilege in the public way shall be subject to the provisions of Section 10-28-015 and all other required provisions of the Municipal Code of Chicago.

The grantee shall pay to the City of Chicago as compensation for the privilege Number 1107335 herein granted the sum of Four Hundred and no/100 Dollars ($400.00) per annum, in advance.

A 25% penalty will be added for payments received after due date.

The permit holder agrees to hold the City of Chicago harmless for any damage, relocation or replacement costs associated with damage, relocation or removal of private property caused by the City performing work in the public way.

Authority herein given and granted for a period of five (5) years from and after June 11, 2013.

Payday Loan Store.

[O2013-6928]

Be It Ordained by the City Council of the City of Chicago:

SECTION 1. Permission and authority are hereby given and granted to Payday Loan Store, upon the terms and subject to the conditions of this ordinance, to maintain and use two (2) signs projecting over the public right-of-way attached to its premises known as 337 South Franklin Street. Said sign structures measure as follows: along South Franklin Street, two (2) at ten (10) feet in length, three (3) feet in height and fourteen (14) feet above grade level. The location of said privilege shall be as shown on print(s) kept on file with the Department of Business Affairs and Consumer Protection and the Office of the City Clerk. Said privilege shall be constructed in accordance with plans and specifications approved by the Department of Transportation (Division of Project Development) and the Zoning Department -- Signs.

This grant of privilege in the public way shall be subject to the provisions of Section 10-28-015 and all other required provisions of the Municipal Code of Chicago.

The grantee shall pay to the City of Chicago as compensation for the privilege Number 1108030 herein granted the sum of Six Hundred and no/100 Dollars ($600.00) per annum, in advance.

A 25% penalty will be added for payments received after due date.

The permit holder agrees to hold the City of Chicago harmless for any damage, relocation or replacement costs associated with damage, relocation or removal of private property caused by the City performing work in the public way.

Authority herein given and granted for a period of five (5) years from and after June 11, 2013.

Pepe's Mexican Restaurant.
(6230 S. Western Ave.)

[O2013-6607]

Be It Ordained by the City Council of the City of Chicago:

SECTION 1. Permission and authority are hereby given and granted to Pepe's Mexican Restaurant, upon the terms and subject to the conditions of this ordinance, to maintain and use one (1) sign projecting over the public right-of-way attached to its premises known as

6230 South Western Avenue. Said sign structure measures as follows: along South Western Avenue, eight (8) feet in length, eight (8) feet in height and thirteen point five (13.5) feet above grade level. The location of said privilege shall be as shown on print(s) kept on file with the Department of Business Affairs and Consumer Protection and the Office of the City Clerk. Said privilege shall be constructed in accordance with plans and specifications approved by the Department of Transportation (Division of Project Development) and the Zoning Department -- Signs.

This grant of privilege in the public way shall be subject to the provisions of Section 10-28-015 and all other required provisions of the Municipal Code of Chicago.

The grantee shall pay to the City of Chicago as compensation for the privilege Number 1108032 herein granted the sum of Three Hundred and no/100 Dollars ($300.00) per annum, in advance.

A 25% penalty will be added for payments received after due date.

The permit holder agrees to hold the City of Chicago harmless for any damage, relocation or replacement costs associated with damage, relocation or removal of private property caused by the City performing work in the public way.

Authority herein given and granted for a period of five (5) years from and after June 11, 2013.

Pepe's Mexican Restaurant.
(3231 -- 3237 W. 63rd St.)

[O2013-6617]

Be It Ordained by the City Council of the City of Chicago:

SECTION 1. Permission and authority are hereby given and granted to Pepe's Mexican Restaurant, upon the terms and subject to the conditions of this ordinance, to maintain and use one (1) sign projecting over the public right-of-way attached to its prernises known as 3231 -- 3237 West 63rd Street. Said sign structure measures as follows: along West 63rd Street, at eight (8) feet in length, eight (8) feet in height and fifteen point five (15.5) feet above grade level. The location of said privilege shall be as shown on print(s) kept on file with the Department of Business Affairs and Consumer Protection and the Office of the City Clerk. Said privilege shall be constructed in accordance with plans and specifications approved by the Department of Transportation (Division of Project Development) and the Zoning Department -- Signs.

This grant of privilege in the public way shall be subject to the provisions of Section 10-28-015 and all other required provisions of the Municipal Code of Chicago.

The grantee shall pay to the City of Chicago as compensation for the privilege Number 1108033 herein granted the sum of Three Hundred and no/100 Dollars ($300.00) per annum, in advance.

A 25% penalty will be added for payments received after due date.

The permit holder agrees to hold the City of Chicago harmless for any damage, relocation or replacement costs associated with damage, relocation or removal of private property caused by the City performing work in the public way.

Authority herein given and granted for a period of five (5) years from and after June 11, 2013.

Perennial.

[O2013-7328]

Be It Ordained by the City Council of the City of Chicago:

SECTION 1. Permission and authority are hereby given and granted to Perennial, upon the terms and subject to the conditions of this ordinance, to maintain and use one (1) sign projecting over the public right-of-way attached to its premises known as 1800 North Lincoln Avenue. Said sign structure measures as follows: along North Lincoln Avenue, at four point five three (4.53) feet in length, nine point three three (9.33) feet in height and twelve point four two (12.42) feet above grade level. The location of said privilege shall be as shown on print(s) kept on file with the Department of Business Affairs and Consumer Protection and the Office of the City Clerk. Said privilege shall be constructed in accordance with plans and specifications approved by the Department of Transportation (Division of Project Development) and the Zoning Department -- Signs.

This grant of privilege in the public way shall be subject to the provisions of Section 10-28-015 and all other required provisions of the Municipal Code of Chicago.

The grantee shall pay to the City of Chicago as compensation for the privilege Number 1108051 herein granted the sum of Three Hundred and no/100 Dollars ($300.00) per annum, in advance.

A 25% penalty will be added for payments received after due date.

The permit holder agrees to hold the City of Chicago harmless for any damage, relocation or replacement costs associated with damage, relocation or removal of private property caused by the City performing work in the public way.

Authority herein given and granted for a period of five (5) years from and after July 30, 2013.

Pet Stuff.

[O2013-7310]

Be It Ordained by the City Council of the City of Chicago:

SECTION 1. Permission and authority are hereby given and granted to Pet Stuff, upon the terms and subject to the conditions of this ordinance, to maintain and use one (1) sign projecting over the public right-of-way attached to its premises known as 509 North LaSalle Drive. Said sign structure measures as follows: along North LaSalle Drive, at twelve (12) feet in length, one point five (1.5) feet in height and ten (10) feet above grade level. The location of said privilege shall be as shown on print(s) kept on file with the Department of Business Affairs and Consumer Protection and the Office of the City Clerk. Said privilege shall be constructed in accordance with plans and specifications approved by the Department of Transportation (Division of Project Development) and the Zoning Department -- Signs.

This grant of privilege in the public way shall be subject to the provisions of Section 10-28-015 and all other required provisions of the Municipal Code of Chicago.

The grantee shall pay to the City of Chicago as compensation for the privilege Number 1108021 herein granted the sum of One Hundred and no/100 Dollars ($100.00) per annum, in advance.

A 25% penalty will be added for payments received after due date.

The permit holder agrees to hold the City of Chicago harmless for any damage, relocation or replacement costs associated with damage, relocation or removal of private property caused by the City performing work in the public way.

Authority herein given and granted for a period of five (5) years from and after July 30, 2013.

Peterson Food Mart.

[O2013-7450]

Be It Ordained by the City Council of the City of Chicago:

SECTION 1. Permission and authority are hereby given and granted to Peterson Food Mart, upon the terms and subject to the conditions of this ordinance, to maintain and use one (1) sign projecting over the public right-of-way attached to its premises known as 2534 West Peterson Avenue. Said sign structure measures as follows: along West Peterson Avenue, at six (6) feet in length, three (3) feet in height and nine (9) feet above grade level. The

location of said privilege shall be as shown on print(s) kept on file with the Department of Business Affairs and Consumer Protection and the Office of the City Clerk. Said privilege shall be constructed in accordance with plans and specifications approved by the Department of Transportation (Division of Project Development) and the Zoning Department -- Signs.

This grant of privilege in the public way shall be subject to the provisions of Section 10-28-015 and all other required provisions of the Municipal Code of Chicago.

The grantee shall pay to the City of Chicago as compensation for the privilege Number 1107933 herein granted the sum of One Hundred and no/100 Dollars ($100.00) per annum, in advance.

A 25% penalty will be added for payments received after due date.

The permit holder agrees to hold the City of Chicago harmless for any damage, relocation or replacement costs associated with damage, relocation or removal of private property caused by the City performing work in the public way.

Authority herein given and granted for a period of five (5) years from and after July 9, 2013.

Philly's Best Express.

[O2013-6842]

Be It Ordained by the City Council of the City of Chicago:

SECTION 1. Permission and authority are hereby given and granted to Philly's Best Express, upon the terms and subject to the conditions of this ordinance, to maintain and use one (1) sign projecting over the public right-of-way attached to its premises known as 2436 North Milwaukee Avenue. Said sign structure measures as follows: along North Milwaukee Avenue, at six point two five (6.25) feet in length, four (4) feet in height and fifteen point two five (15.25) feet above grade level. The location of said privilege shall be as shown on print(s) kept on file with the Department of Business Affairs and Consumer Protection and the Office of the City Clerk. Said privilege shall be constructed in accordance with plans and specifications approved by the Department of Transportation (Division of Project Development) and the Zoning Department -- Signs.

This grant of privilege in the public way shall be subject to the provisions of Section 10-28-015 and all other required provisions of the Municipal Code of Chicago.

The grantee shall pay to the City of Chicago as compensation for the privilege Number 1107595 herein granted the sum of Three Hundred and no/100 Dollars ($300.00) per annum, in advance.

A 25% penalty will be added for payments received after due date.

The permit holder agrees to hold the City of Chicago harmless for any damage, relocation or replacement costs associated with damage, relocation or removal of private property caused by the City performing work in the public way.

Authority herein given and granted for a period of five (5) years from and after June 11, 2013.

Physicians Plus Limited-North.

[O2013-6767]

Be It Ordained by the City Council of the City of Chicago:

SECTION 1. Permission and authority are hereby given and granted to Physicians Plus Limited-North, upon the terms and subject to the conditions of this ordinance, to maintain and use one (1) sign projecting over the public right-of-way attached to its premises known as 1700 West Diversey Parkway. Said sign structure measures as follows: along West Diversey Parkway, at seven point five eight (7.58) feet in length, one point eight seven (1.87) feet in height and sixteen point one seven (16.17) feet above grade level. The location of said privilege shall be as shown on print(s) kept on file with the Department of Business Affairs and Consumer Protection and the Office of the City Clerk. Said privilege shall be constructed in accordance with plans and specifications approved by the Department of Transportation (Division of Project Development) and the Zoning Department -- Signs.

This grant of privilege in the public way shall be subject to the provisions of Section 10-28-015 and all other required provisions of the Municipal Code of Chicago.

The grantee shall pay to the City of Chicago as compensation for the privilege Number 1107871 herein granted the sum of One Hundred and no/100 Dollars ($100.00) per annum, in advance.

A 25% penalty will be added for payments received after due date.

The permit holder agrees to hold the City of Chicago harmless for any damage, relocation or replacement costs associated with damage, relocation or removal of private property caused by the City performing work in the public way.

Authority herein given and granted for a period of five (5) years from and after June 11, 2013.

Piezano's Pizza & Grinder Company.

[O2013-6736]

Be It Ordained by the City Council of the City of Chicago:

SECTION 1. Permission and authority are hereby given and granted to Piezano's Pizza & Grinder Company, upon the terms and subject to the conditions of this ordinance, to maintain and use one (1) sign projecting over the public right-of-way attached to its premises known as 3059 South Pulaski Road. Said sign structure measures as follows: along South Pulaski Road, at fourteen (14) feet in length, seven (7) feet in height and twenty-three (23) feet above grade level. The location of said privilege shall be as shown on print(s) kept on file with the Department of Business Affairs and Consumer Protection and the Office of the City Clerk. Said privilege shall be constructed in accordance with plans and specifications approved by the Department of Transportation (Division of Project Development) and the Zoning Department -- Signs.

This grant of privilege in the public way shall be subject to the provisions of Section 10-28-015 and all other required provisions of the Municipal Code of Chicago.

The grantee shall pay to the City of Chicago as compensation for the privilege Number 1107362 herein granted the sum of Three Hundred and no/100 Dollars ($300.00) per annum, in advance.

A 25% penalty will be added for payments received after due date.

The permit holder agrees to hold the City of Chicago harmless for any damage, relocation or replacement costs associated with damage, relocation or removal of private property caused by the City performing work in the public way.

Authority herein given and granted for a period of five (5) years from and after June 11, 2013.

Piggy Toes, "A Children's Shoe Boutique".

[O2013-7462]

Be It Ordained by the City Council of the City of Chicago:

SECTION 1. Permission and authority are hereby given and granted to Piggy Toes, "A Children's Shoe Boutique", upon the terms and subject to the conditions of this ordinance, to maintain and use one (1) sign projecting over the public right-of-way attached to its premises known as 4548 North Western Avenue. Said sign structure measures as follows:

along North Western Avenue, at ten (10) feet in length, ten (10) feet in height and sixteen (16) feet above grade level. The location of said privilege shall be as shown on print(s) kept on file with the Department of Business Affairs and Consumer Protection and the Office of the City Clerk. Said privilege shall be constructed in accordance with plans and specifications approved by the Department of Transportation (Division of Project Development) and the Zoning Department -- Signs.

This grant of privilege in the public way shall be subject to the provisions of Section 10-28-015 and all other required provisions of the Municipal Code of Chicago.

The grantee shall pay to the City of Chicago as compensation for the privilege Number 1107568 herein granted the sum of Three Hundred and no/100 Dollars ($300.00) per annum, in advance.

A 25% penalty will be added for payments received after due date.

The permit holder agrees to hold the City of Chicago harmless for any damage, relocation or replacement costs associated with damage, relocation or removal of private property caused by the City performing work in the public way.

Authority herein given and granted for a period of five (5) years from and after June 11, 2013.

Pioneer.

[O2013-6710]

Be It Ordained by the City Council of the City of Chicago:

SECTION 1. Permission and authority are hereby given and granted to Pioneer, upon the terms and subject to the conditions of this ordinance, to maintain and use three (3) signs projecting over the public right-of-way attached to its premises known as 3959 West Armitage Avenue. Said sign structures measure as follows: along North Pulaski Road, two (2) at eight (8) feet in length, four (4) feet in height and nine point three three (9.33) feet above grade level. Said sign structure measures as follows: along West Armitage Avenue, one (1) at eight (8) feet in length, four (4) feet in height and nine point three three (9.33) feet above grade level. The location of said privilege shall be as shown on print(s) kept on file with the Department of Business Affairs and Consumer Protection and the Office of the City Clerk. Said privilege shall be constructed in accordance with plans and specifications approved by the Department of Transportation (Division of Project Development) and the Zoning Department -- Signs.

This grant of privilege in the public way shall be subject to the provisions of Section 10-28-015 and all other required provisions of the Municipal Code of Chicago.

The grantee shall pay to the City of Chicago as compensation for the privilege Number 1107546 herein granted the sum of Nine Hundred and no/100 Dollars ($900.00) per annum, in advance.

A 25% penalty will be added for payments received after due date.

The permit holder agrees to hold the City of Chicago harmless for any damage, relocation or replacement costs associated with damage, relocation or removal of private property caused by the City performing work in the public way.

Authority herein given and granted for a period of five (5) years from and after June 11, 2013.

Pizano.

[O2013-7311]

Be It Ordained by the City Council of the City of Chicago:

SECTION 1. Permission and authority are hereby given and granted to Pizano, upon the terms and subject to the conditions of this ordinance, to maintain and use one (1) sign projecting over the public right-of-way attached to its premises known as 61 East Madison Street. Said sign structure measures as follows: along East Madison Street, at one point five (1.5) feet in length, thirteen (13) feet in height and ten (10) feet above grade level. The location of said privilege shall be as shown on print(s) kept on file with the Department of Business Affairs and Consumer Protection and the Office of the City Clerk. Said privilege shall be constructed in accordance with plans and specifications approved by the Department of Transportation (Division of Project Development) and the Zoning Department -- Signs.

This grant of privilege in the public way shall be subject to the provisions of Section 10-28-015 and all other required provisions of the Municipal Code of Chicago.

The grantee shall pay to the City of Chicago as compensation for the privilege Number 1108416 herein granted the sum of One Hundred and no/100 Dollars ($100.00) per annum, in advance.

A 25% penalty will be added for payments received after due date.

The permit holder agrees to hold the City of Chicago harmless for any damage, relocation or replacement costs associated with damage, relocation or removal of private property caused by the City performing work in the public way.

Authority herein given and granted for a period of five (5) years from and after July 9, 2013.

Pizza Capri.
(1733 N. Halsted St.)

[O2013-7329]

Be It Ordained by the City Council of the City of Chicago:

SECTION 1. Permission and authority are hereby given and granted to Pizza Capri, upon the terms and subject to the conditions of this ordinance, to maintain and use, as now constructed, six (6) light fixtures projecting over the public right-of-way adjacent to its premises known as 1733 North Halsted Street. Said light fixtures at North Halsted Street measure six (6) at one point five (1.5) feet in length, two point five (2.5) feet in width and fifteen (15) feet above grade level. The location of said privilege shall be as shown on print(s) kept on file with the Department of Business Affairs and Consumer Protection and the Office of the City Clerk. Said privilege shall be constructed in accordance with plans and specifications approved by the Department of Transportation (Division of Project Development).

This grant of privilege in the public way shall be subject to the provisions of Section 10-28-015 and all other required provisions of the Municipal Code of Chicago.

The grantee shall pay to the City of Chicago as compensation for the privilege Number 1107049 herein granted the sum of One Hundred and no/100 Dollars ($100.00) per annum, in advance.

A 25% penalty will be added for payments received after due date.

The permit holder agrees to hold the City of Chicago harmless for any damage, relocation or replacement costs associated with damage, relocation or removal of private property caused by the City performing work in the public way.

Authority herein given and granted for a period of five (5) years from and after June 11, 2013.

Pizza Capri.
(1501 E. 53rd St.)

[O2013-7123]

Be It Ordained by the City Council of the City of Chicago:

SECTION 1. Permission and authority are hereby given and granted to Pizza Capri, upon the terms and subject to the conditions of this ordinance, to maintain and use, as now constructed, thirteen (13) light fixtures projecting over the public right-of-way adjacent to its

premises known as 1501 East 53rd Street. Said light fixtures at East 53rd Street measure thirteen (13) at two (2) feet in length, one point five (1.5) feet in width and twenty-one (21) feet above grade level. The location of said privilege shall be as shown on print(s) kept on file with the Department of Business Affairs and Consumer Protection and the Office of the City Clerk. Said privilege shall be constructed in accordance with plans and specifications approved by the Department of Transportation (Division of Project Development).

This grant of privilege in the public way shall be subject to the provisions of Section 10-28-015 and all other required provisions of the Municipal Code of Chicago.

The grantee shall pay to the City of Chicago as compensation for the privilege Number 1107620 herein granted the sum of One Hundred Thirty-five and no/100 Dollars ($135.00) per annum, in advance.

A 25% penalty will be added for payments received after due date.

The permit holder agrees to hold the City of Chicago harmless for any damage, relocation or replacement costs associated with damage, relocation or removal of private property caused by the City performing work in the public way.

Authority herein given and granted for a period of five (5) years from and after June 11, 2013.

Pizza-Metro.

[O2013-6365]

Be It Ordained by the City Council of the City of Chicago:

SECTION 1. Permission and authority are hereby given and granted to Pizza-Metro, upon the terms and subject to the conditions of this ordinance, to maintain and use one (1) sign projecting over the public right-of-way attached to its premises known as 1707 West Division Street. Said sign structure measures as follows: along West Division Street, at three (3) feet in length, three (3) feet in height and ten point five (10.5) feet above grade level. The location of said privilege shall be as shown on print(s) kept on file with the Department of Business Affairs and Consumer Protection and the Office of the City Clerk. Said privilege shall be constructed in accordance with plans and specifications approved by the Department of Transportation (Division of Project Development) and the Zoning Department -- Signs.

This grant of privilege in the public way shall be subject to the provisions of Section 10-28-015 and all other required provisions of the Municipal Code of Chicago.

The grantee shall pay to the City of Chicago as compensation for the privilege Number 1107724 herein granted the sum of One Hundred and no/100 Dollars ($100.00) per annum, in advance.

A 25% penalty will be added for payments received after due date.

The permit holder agrees to hold the City of Chicago harmless for any damage, relocation or replacement costs associated with damage, relocation or removal of private property caused by the City performing work in the public way.

Authority herein given and granted for a period of five (5) years from and after July 30, 2013.

Pizzeria Due.

[O2013-7313]

Be It Ordained by the City Council of the City of Chicago:

SECTION 1. Permission and authority are hereby given and granted to Pizzeria Due, upon the terms and subject to the conditions of this ordinance, to maintain and use one (1) sign projecting over the public right-of-way attached to its premises known as 619 North Wabash Avenue. Said sign structure measures as follows: along North Wabash Avenue, at eight (8) feet in length, ten (10) feet in height and ten (10) feet above grade level. The location of said privilege shall be as shown on print(s) kept on file with the Department of Business Affairs and Consumer Protection and the Office of the City Clerk. Said privilege shall be constructed in accordance with plans and specifications approved by the Department of Transportation (Division of Project Development) and the Zoning Department -- Signs.

This grant of privilege in the public way shall be subject to the provisions of Section 10-28-015 and all other required provisions of the Municipal Code of Chicago.

The grantee shall pay to the City of Chicago as compensation for the privilege Number 1107972 herein granted the sum of Three Hundred and no/100 Dollars ($300.00) per annum, in advance.

A 25% penalty will be added for payments received after due date.

The permit holder agrees to hold the City of Chicago harmless for any damage, relocation or replacement costs associated with damage, relocation or removal of private property caused by the City performing work in the public way.

Authority herein given and granted for a period of five (5) years from and after June 11, 2013.

Plaza Mimi Mart.

[O2013-7425]

Be It Ordained by the City Council of the City of Chicago:

SECTION 1. Permission and authority are hereby given and granted to Plaza Mimi Mart, upon the terms and subject to the conditions of this ordinance, to maintain and use one (1) sign projecting over the public right-of-way attached to its premises known as 5022 West Lawrence Avenue. Said sign structure measures as follows: along West Lawrence Avenue, at four (4) feet in length, eight (8) feet in height and thirteen (13) feet above grade level. The location of said privilege shall be as shown on print(s) kept on file with the Department of Business Affairs and Consumer Protection and the Office of the City Clerk. Said privilege shall be constructed in accordance with plans and specifications approved by the Department of Transportation (Division of Project Development) and the Zoning Department -- Signs.

This grant of privilege in the public way shall be subject to the provisions of Section 10-28-015 and all other required provisions of the Municipal Code of Chicago.

The grantee shall pay to the City of Chicago as compensation for the privilege Number 1108216 herein granted the sum of Three Hundred and no/100 Dollars ($300.00) per annum, in advance.

A 25% penalty will be added for payments received after due date.

The permit holder agrees to hold the City of Chicago harmless for any damage, relocation or replacement costs associated with damage, relocation or removal of private property caused by the City performing work in the public way.

Authority herein given and granted for a period of five (5) years from and after July 9, 2013.

Plymouth Restaurant.

[O2013-6931]

Be It Ordained by the City Council of the City of Chicago:

SECTION 1. Permission and authority are hereby given and granted to Plymouth Restaurant, upon the terms and subject to the conditions of this ordinance, to maintain and use one (1) sign projecting over the public right-of-way attached to its premises known as 327 South Plymouth Court. Said sign structure measures as follows: along South Plymouth Court, at three point five (3.5) feet in length, sixteen (16) feet in height and eleven (11) feet above grade level. The location of said privilege shall be as shown on

print(s) kept on file with the Department of Business Affairs and Consumer Protection and the Office of the City Clerk. Said privilege shall be constructed in accordance with plans and specifications approved by the Department of Transportation (Division of Project Development) and the Zoning Department -- Signs.

This grant of privilege in the public way shall be subject to the provisions of Section 10-28-015 and all other required provisions of the Municipal Code of Chicago.

The grantee shall pay to the City of Chicago as compensation for the privilege Number 1107142 herein granted the sum of Three Hundred and no/100 Dollars ($300.00) per annum, in advance.

A 25% penalty will be added for payments received after due date.

The permit holder agrees to hold the City of Chicago harmless for any damage, relocation or replacement costs associated with damage, relocation or removal of private property caused by the City performing work in the public way.

Authority herein given and granted for a period of five (5) years from and after June 11, 2013.

Pompeii Xpress.

[O2013-7427]

Be It Ordained by the City Council of the City of Chicago:

SECTION 1. Permission and authority are hereby given and granted to Pompeii Xpress, upon the terms and subject to the conditions of this ordinance, to maintain and use one (1) sign projecting over the public right-of-way attached to its premises known as 2931 North Broadway. Said sign structure measures as follows: along North Broadway, at five (5) feet in length, three (3) feet in height and fifteen (15) feet above grade level. The location of said privilege shall be as shown on print(s) kept on file with the Department of Business Affairs and Consumer Protection and the Office of the City Clerk. Said privilege shall be constructed in accordance with plans and specifications approved by the Department of Transportation (Division of Project Development) and the Zoning Department -- Signs.

This grant of privilege in the public way shall be subject to the provisions of Section 10-28-015 and all other required provisions of the Municipal Code of Chicago.

The grantee shall pay to the City of Chicago as compensation for the privilege Number 1106953 herein granted the sum of One Hundred and no/100 Dollars ($100.00) per annum, in advance.

A 25% penalty will be added for payments received after due date.

The permit holder agrees to hold the City of Chicago harmless for any damage, relocation or replacement costs associated with damage, relocation or removal of private property caused by the City performing work in the public way.

Authority herein given and granted for a period of five (5) years from and after date of passage.

Posh Pet Day Spa.

[O2013-6683]

Be It Ordained by the City Council of the City of Chicago:

SECTION 1. Permission and authority are hereby given and granted to Posh Pet Day Spa, upon the terms and subject to the conditions of this ordinance, to maintain and use, as now constructed, two (2) banners projecting over the public right-of-way adjacent to its premises known as 3514 West 111th Street. Said banners at West 111th Street measure two (2) at two (2) feet in length and seven (7) feet in width for a total of twenty-eight (28) square feet. The location of said privilege shall be as shown on print(s) kept on file with the Department of Business Affairs and Consumer Protection and the Office of the City Clerk. Said privilege shall be constructed in accordance with plans and specifications approved by the Zoning Department -- Signs.

This grant of privilege in the public way shall be subject to the provisions of Section 10-28-015 and all other required provisions of the Municipal Code of Chicago.

The grantee shall pay to the City of Chicago as compensation for the privilege Number 1106998 herein granted the sum of One Hundred Fifty and no/100 Dollars ($150.00) per annum, in advance.

A 25% penalty will be added for payments received after due date.

The permit holder agrees to hold the City of Chicago harmless for any damage, relocation or replacement costs associated with damage, relocation or removal of private property caused by the City performing work in the public way.

Authority herein given and granted for a period of five (5) years from and after date of passage.

Potbelly Sandwich Works.
(565 W. Diversey Pkwy.)

[O2013-7331]

Be It Ordained by the City Council of the City of Chicago:

SECTION 1. Permission and authority are hereby given and granted to Potbelly Sandwich Works, upon the terms and subject to the conditions of this ordinance, to maintain and use one (1) sign projecting over the public right-of-way attached to its premises known as 565 West Diversey Parkway. Said sign structure measures as follows: along West Diversey Parkway, at two point six seven (2.67) feet in length, nine point five (9.5) feet in height and ten (10) feet above grade level. The location of said privilege shall be as shown on print(s) kept on file with the Department of Business Affairs and Consumer Protection and the Office of the City Clerk. Said privilege shall be constructed in accordance with plans and specifications approved by the Department of Transportation (Division of Project Development) and the Zoning Department -- Signs.

This grant of privilege in the public way shall be subject to the provisions of Section 10-28-015 and all other required provisions of the Municipal Code of Chicago.

The grantee shall pay to the City of Chicago as compensation for the privilege Number 1107586 herein granted the sum of Three Hundred and no/100 Dollars ($300.00) per annum, in advance.

A 25% penalty will be added for payments received after due date.

The permit holder agrees to hold the City of Chicago harmless for any damage, relocation or replacement costs associated with damage, relocation or removal of private property caused by the City performing work in the public way.

Authority herein given and granted for a period of five (5) years from and after June 11, 2013.

Potbelly Sandwich Works.
(9501 S. Western Ave.)

[O2013-6686]

Be It Ordained by the City Council of the City of Chicago:

SECTION 1. Permission and authority are hereby given and granted to Potbelly Sandwich Works, upon the terms and subject to the conditions of this ordinance, to maintain and use one (1) sign projecting over the public right-of-way attached to its premises known as

9501 South Western Avenue. Said sign structure measures as follows: along South Western Avenue, at one point five (1.5) feet in length, twelve (12) feet in height and thirteen (13) feet above grade level. The location of said privilege shall be as shown on print(s) kept on file with the Department of Business Affairs and Consumer Protection and the Office of the City Clerk. Said privilege shall be constructed in accordance with plans and specifications approved by the Department of Transportation (Division of Project Development) and the Zoning Department -- Signs.

This grant of privilege in the public way shall be subject to the provisions of Section 10-28-015 and all other required provisions of the Municipal Code of Chicago.

The grantee shall pay to the City of Chicago as compensation for the privilege Number 1107877 herein granted the sum of One Hundred and no/100 Dollars ($100.00) per annum, in advance.

A 25% penalty will be added for payments received after due date.

The permit holder agrees to hold the City of Chicago harmless for any damage, relocation or replacement costs associated with damage, relocation or removal of private property caused by the City performing work in the public way.

Authority herein given and granted for a period of five (5) years from and after July 30, 2013.

Potbelly Sandwich Works LLC.
(508 N. Clark St.)

[O2013-7316]

Be It Ordained by the City Council of the City of Chicago:

SECTION 1. Permission and authority are hereby given and granted to Potbelly Sandwich Works LLC, upon the terms and subject to the conditions of this ordinance, to maintain and use, as now constructed, five (5) light fixtures projecting over the public right-of-way adjacent to its premises known as 508 North Clark Street. Said light fixtures at North Clark Street measure five (5) at three point two five (3.25) feet in length, point seven five (.75) foot in width and thirteen point one seven (13.17) feet above grade level. The location of said privilege shall be as shown on print(s) kept on file with the Department of Business Affairs and Consumer Protection and the Office of the City Clerk. Said privilege shall be constructed in accordance with plans and specifications approved by the Department of Transportation (Division of Project Development).

This grant of privilege in the public way shall be subject to the provisions of Section 10-28-015 and all other required provisions of the Municipal Code of Chicago.

The grantee shall pay to the City of Chicago as compensation for the privilege Number 1107587 herein granted the sum of Ninety-five and no/100 Dollars ($95.00) per annum, in advance.

A 25% penalty will be added for payments received after due date.

The permit holder agrees to hold the City of Chicago harmless for any damage, relocation or replacement costs associated with damage, relocation or removal of private property caused by the City performing work in the public way.

Authority herein given and granted for a period of five (5) years from and after June 11, 2013.

Potbelly Sandwich Works LLC.
(277 E. Ontario St.)

[O2013-7318]

Be It Ordained by the City Council of the City of Chicago:

SECTION 1. Permission and authority are hereby given and granted to Potbelly Sandwich Works LLC, upon the terms and subject to the conditions of this ordinance, to maintain and use, as now constructed, ten (10) light fixtures projecting over the public right-of-way adjacent to its premises known as 277 East Ontario Street. Said light fixtures at East Ontario Street measure ten (10) at point seven five (.75) foot in length, two point one seven (2.17) feet in width and fourteen point nine two (14.92) feet above grade level. The location of said privilege shall be as shown on print(s) kept on file with the Department of Business Affairs and Consumer Protection and the Office of the City Clerk. Said privilege shall be constructed in accordance with plans and specifications approved by the Department of Transportation (Division of Project Development).

This grant of privilege in the public way shall be subject to the provisions of Section 10-28-015 and all other required provisions of the Municipal Code of Chicago.

The grantee shall pay to the City of Chicago as compensation for the privilege Number 1107588 herein granted the sum of One Hundred Twenty and no/100 Dollars ($120.00) per annum, in advance.

A 25% penalty will be added for payments received after due date.

The permit holder agrees to hold the City of Chicago harmless for any damage, relocation or replacement costs associated with damage, relocation or removal of private property caused by the City performing work in the public way.

Authority herein given and granted for a period of five (5) years from and after June 11, 2013.

Prime Group Realty Trust-330 N. Wabash LLC.

[O2013-7322]

Be It Ordained by the City Council of the City of Chicago:

SECTION 1. Permission and authority are hereby given and granted to Prime Group Realty Trust-330 North Wabash LLC, upon the terms and subject to the conditions of this ordinance, to maintain and use one (1) sign projecting over the public right-of-way attached to its premises known as 401 North State Street. Said sign structure measures as follows: along North State Street, at ten (10) feet in length, twenty-six (26) feet in height and nine (9) feet above grade level. The location of said privilege shall be as shown on print(s) kept on file with the Department of Business Affairs and Consumer Protection and the Office of the City Clerk. Said privilege shall be constructed in accordance with plans and specifications approved by the Department of Transportation (Division of Project Development) and the Zoning Department -- Signs.

This grant of privilege in the public way shall be subject to the provisions of Section 10-28-015 and all other required provisions of the Municipal Code of Chicago.

The grantee shall pay to the City of Chicago as compensation for the privilege Number 1108443 herein granted the sum of Three Hundred and no/100 Dollars ($300.00) per annum, in advance.

A 25% penalty will be added for payments received after due date.

The permit holder agrees to hold the City of Chicago harmless for any damage, relocation or replacement costs associated with damage, relocation or removal of private property caused by the City performing work in the public way.

Authority herein given and granted for a period of five (5) years from and after June 11, 2013.

The Pumping Co., Inc.

[O2013-7475]

Be It Ordained by the City Council of the City of Chicago:

SECTION 1. Permission and authority are hereby given and granted to The Pumping Co., Inc., upon the terms and subject to the conditions of this ordinance, to maintain and use two (2) signs projecting over the public right-of-way attached to its premises known as 6157 North Broadway. Said sign structures measure as follows: along North Broadway, one (1) at six (6) feet in length, eight (8) feet in height and sixteen (16) feet above grade level and one (1) at six (6) feet in length, three (3) feet in height and twelve (12) feet above grade level. The location of said privilege shall be as shown on print(s) kept on file with the Department of Business Affairs and Consumer Protection and the Office of the City Clerk. Said privilege shall be constructed in accordance with plans and specifications approved by the Department of Transportation (Division of Project Development) and the Zoning Department -- Signs.

This grant of privilege in the public way shall be subject to the provisions of Section 10-28-015 and all other required provisions of the Municipal Code of Chicago.

The grantee shall pay to the City of Chicago as compensation for the privilege Number 1108364 herein granted the sum of Four Hundred and no/100 Dollars ($400.00) per annum, in advance.

A 25% penalty will be added for payments received after due date.

The permit holder agrees to hold the City of Chicago harmless for any damage, relocation or replacement costs associated with damage, relocation or removal of private property caused by the City performing work in the public way.

Authority herein given and granted for a period of five (5) years from and after October 31, 2012.

Quality Carwash.

[O2013-7171]

Be It Ordained by the City Council of the City of Chicago:

SECTION 1. Permission and authority are hereby given and granted to Quality Carwash, upon the terms and subject to the conditions of this ordinance, to maintain and use one (1) sign projecting over the public right-of-way attached to its premises known as 644 East 87th Street. Said sign structure measures as follows: along East 87th Street, at nineteen (19) feet in length, twenty-nine (29) feet in height and one point five (1.5) feet above grade level. The

location of said privilege shall be as shown on print(s) kept on file with the Department of Business Affairs and Consumer Protection and the Office of the City Clerk. Said privilege shall be constructed in accordance with plans and specifications approved by the Department of Transportation (Division of Project Development) and the Zoning Department -- Signs.

This grant of privilege in the public way shall be subject to the provisions of Section 10-28-015 and all other required provisions of the Municipal Code of Chicago.

The grantee shall pay to the City of Chicago as compensation for the privilege Number 1106268 herein granted the sum of Three Hundred and no/100 Dollars ($300.00) per annum, in advance.

A 25% penalty will be added for payments received after due date.

The permit holder agrees to hold the City of Chicago harmless for any damage, relocation or replacement costs associated with damage, relocation or removal of private property caused by the City performing work in the public way.

Authority herein given and granted for a period of five (5) years from and after date of passage.

Que Rico Supermercado.

[O2013-6881]

Be It Ordained by the City Council of the City of Chicago:

SECTION 1. Permission and authority are hereby given and granted to Que Rico Supermercado, upon the terms and subject to the conditions of this ordinance, to maintain and use one (1) sign projecting over the public right-of-way attached to its premises known as 3552 West Armitage Avenue. Said sign structure measures as follows: along West Armitage Avenue, at twenty (20) feet in length, three (3) feet in height and twelve (12) feet above grade level. The location of said privilege shall be as shown on print(s) kept on file with the Department of Business Affairs and Consumer Protection and the Office of the City Clerk. Said privilege shall be constructed in accordance with plans and specifications approved by the Department of Transportation (Division of Project Development) and the Zoning Department -- Signs.

This grant of privilege in the public way shall be subject to the provisions of Section 10-28-015 and all other required provisions of the Municipal Code of Chicago.

The grantee shall pay to the City of Chicago as compensation for the privilege Number 1108063 herein granted the sum of Three Hundred and no/100 Dollars ($300.00) per annum, in advance.

A 25% penalty will be added for payments received after due date.

The permit holder agrees to hold the City of Chicago harmless for any damage, relocation or replacement costs associated with damage, relocation or removal of private property caused by the City performing work in the public way.

Authority herein given and granted for a period of five (5) years from and after date of passage.

Quick Oil.

[O2013-6844]

Be It Ordained by the City Council of the City of Chicago:

SECTION 1. Permission and authority are hereby given and granted to Quick Oil, upon the terms and subject to the conditions of this ordinance, to maintain and use one (1) sign projecting over the public right-of-way attached to its premises known as 2928 West Armitage Avenue. Said sign structure measures as follows: along West Armitage Avenue, at fourteen (14) feet in length, thirty-four (34) feet in height and twenty (20) feet above grade level. The location of said privilege shall be as shown on print(s) kept on file with the Department of Business Affairs and Consumer Protection and the Office of the City Clerk. Said privilege shall be constructed in accordance with plans and specifications approved by the Department of Transportation (Division of Project Development) and the Zoning Department -- Signs.

This grant of privilege in the public way shall be subject to the provisions of Section 10-28-015 and all other required provisions of the Municipal Code of Chicago.

The grantee shall pay to the City of Chicago as compensation for the privilege Number 1108204 herein granted the sum of Three Hundred and no/100 Dollars ($300.00) per annum, in advance.

A 25% penalty will be added for payments received after due date.

The permit holder agrees to hold the City of Chicago harmless for any damage, relocation or replacement costs associated with damage, relocation or removal of private property caused by the City performing work in the public way.

Authority herein given and granted for a period of five (5) years from and after July 30, 2013.

Quinn Chapel.

[O2013-6934]

Be It Ordained by the City Council of the City of Chicago:

SECTION 1. Permission and authority are hereby given and granted to Quinn Chapel, upon the terms and subject to the conditions of this ordinance, to maintain and use, as now constructed, one (1) handicap ramp on the public right-of-way adjacent to its premises known as 2401 South Wabash Avenue. Said handicap ramp at East 24th Street measures forty (40) feet in length and four (4) feet in width for a total of one hundred sixty (160) square feet. The location of said privilege shall be as shown on print(s) kept on file with the Department of Business Affairs and Consumer Protection and the Office of the City Clerk. Said privilege shall be constructed in accordance with plans and specifications approved by the Department of Transportation (Division of Project Development) and the Mayor's Office for People with Disabilities.

This grant of privilege in the public way shall be subject to the provisions of Section 10-28-015 and all other required provisions of the Municipal Code of Chicago.

The grantee shall pay to the City of Chicago as compensation for the privilege Number 1107140 herein granted the sum of One Thousand One Hundred Eighty-eight and no/100 Dollars ($1,188.00) per annum, in advance.

A 25% penalty will be added for payments received after due date.

The permit holder agrees to hold the City of Chicago harmless for any damage, relocation or replacement costs associated with damage, relocation or removal of private property caused by the City performing work in the public way.

Authority herein given and granted for a period of five (5) years from and after June 11, 2013.

The Rail Bar & Grill.
(Light Fixtures)

[O2013-7464]

Be It Ordained by the City Council of the City of Chicago:

SECTION 1. Permission and authority are hereby given and granted to the Rail Bar & Grill, upon the terms and subject to the conditions of this ordinance, to maintain and use, as now constructed, four (4) light fixtures projecting over the public right-of-way adjacent to its premises known as 4709 North Damen Avenue. Said light fixtures at North Damen Avenue

measure four (4) at two (2) feet in length, one (1) foot in width and fifteen (15) feet above grade level. The location of said privilege shall be as shown on print(s) kept on file with the Department of Business Affairs and Consumer Protection and the Office of the City Clerk. Said privilege shall be constructed in accordance with plans and specifications approved by the Department of Transportation (Division of Project Development).

This grant of privilege in the public way shall be subject to the provisions of Section 10-28-015 and all other required provisions of the Municipal Code of Chicago.

The grantee shall pay to the City of Chicago as compensation for the privilege Number 1106890 herein granted the sum of Ninety and no/100 Dollars ($90.00) per annum, in advance.

A 25% penalty will be added for payments received after due date.

The permit holder agrees to hold the City of Chicago harmless for any damage, relocation or replacement costs associated with damage, relocation or removal of private property caused by the City performing work in the public way.

Authority herein given and granted for a period of five (5) years from and after June 11, 2013.

The Rail Bar & Grill.
(Sign)

[O2013-7465]

Be It Ordained by the City Council of the City of Chicago:

SECTION 1. Permission and authority are hereby given and granted to the Rail Bar & Grill, upon the terms and subject to the conditions of this ordinance, to maintain and use one (1) sign projecting over the public right-of-way attached to its premises known as 4709 North Damen Avenue. Said sign structure measures as follows: along North Damen Avenue, at six (6) feet in length, three (3) feet in height and fifteen (15) feet above grade level. The location of said privilege shall be as shown on print(s) kept on file with the Department of Business Affairs and Consumer Protection and the Office of the City Clerk. Said privilege shall be constructed in accordance with plans and specifications approved by the Department of Transportation (Division of Project Development) and the Zoning Department -- Signs.

This grant of privilege in the public way shall be subject to the provisions of Section 10-28-015 and all other required provisions of the Municipal Code of Chicago.

The grantee shall pay to the City of Chicago as compensation for the privilege Number 1107886 herein granted the sum of One Hundred and no/100 Dollars ($100.00) per annum, in advance.

A 25% penalty will be added for payments received after due date.

The permit holder agrees to hold the City of Chicago harmless for any damage, relocation or replacement costs associated with damage, relocation or removal of private property caused by the City performing work in the public way.

Authority herein given and granted for a period of five (5) years from and after October 4, 2011.

Ranallis.

[O2013-6925]

Be It Ordained by the City Council of the City of Chicago:

SECTION 1. Permission and authority are hereby given and granted to Ranallis, upon the terms and subject to the conditions of this ordinance, to maintain and use, as now constructed, thirteen (13) light fixtures projecting over the public right-of-way adjacent to its premises known as 1512 West Berwyn Avenue. Said light fixtures at West Berwyn Avenue measure nine (9) at two (2) feet in length, point three three (.33) foot in width and fifteen point two five (15.25) feet above grade level and four (4) at point six seven (.67) foot in length, point three three (.33) foot in width and sixteen point eight three (16.83) feet above grade level. The location of said privilege shall be as shown on print(s) kept on file with the Department of Business Affairs and Consumer Protection and the Office of the City Clerk. Said privilege shall be constructed in accordance with plans and specifications approved by the Department of Transportation (Division of Project Development).

This grant of privilege in the public way shall be subject to the provisions of Section 10-28-015 and all other required provisions of the Municipal Code of Chicago.

The grantee shall pay to the City of Chicago as compensation for the privilege Number 1108095 herein granted the sum of One Hundred Thirty-five and no/100 Dollars ($135.00) per annum, in advance.

A 25% penalty will be added for payments received after due date.

The permit holder agrees to hold the City of Chicago harmless for any damage, relocation or replacement costs associated with damage, relocation or removal of private property caused by the City performing work in the public way.

Authority herein given and granted for a period of five (5) years from and after June 11, 2013.

Raw.

[O2013-7323]

Be It Ordained by the City Council of the City of Chicago:

SECTION 1. Permission and authority are hereby given and granted to Raw, upon the terms and subject to the conditions of this ordinance, to maintain and use two (2) signs projecting over the public right-of-way attached to its premises known as 51 West Huron Street. Said sign structures measure as follows: along West Huron Street, one (1) at three point four two (3.42) feet in length, two point six seven (2.67) feet in height and fifteen (15) feet above grade level and one (1) at two (2) feet in length, three point five (3.5) feet in height and ten (10) feet above grade level. The location of said privilege shall be as shown on print(s) kept on file with the Department of Business Affairs and Consumer Protection and the Office of the City Clerk. Said privilege shall be constructed in accordance with plans and specifications approved by the Department of Transportation (Division of Project Development) and the Zoning Department -- Signs.

This grant of privilege in the public way shall be subject to the provisions of Section 10-28-015 and all other required provisions of the Municipal Code of Chicago.

The grantee shall pay to the City of Chicago as compensation for the privilege Number 1106184 herein granted the sum of One Hundred Seventy-five and no/100 Dollars ($175.00) per annum, in advance.

A 25% penalty will be added for payments received after due date.

The permit holder agrees to hold the City of Chicago harmless for any damage, relocation or replacement costs associated with damage, relocation or removal of private property caused by the City performing work in the public way.

Authority herein given and granted for a period of five (5) years from and after date of passage.

Realty & Mortgage Company.

[O2013-7429]

Be It Ordained by the City Council of the City of Chicago:

SECTION 1. Permission and authority are hereby given and granted to Realty & Mortgage Company, upon the terms and subject to the conditions of this ordinance, to maintain and use one (1) sign projecting over the public right-of-way attached to its premises known as 924 West Diversey Parkway. Said sign structure measures as follows: along West Diversey Parkway, at nine point five (9.5) feet in length, ten (10) feet in height and twenty-two (22) feet above grade level. The location of said privilege shall be as shown on print(s) kept on file with the Department of Business Affairs and Consumer Protection and the Office of the City Clerk. Said privilege shall be constructed in accordance with plans and specifications approved by the Department of Transportation (Division of Project Development) and the Zoning Department -- Signs.

This grant of privilege in the public way shall be subject to the provisions of Section 10-28-015 and all other required provisions of the Municipal Code of Chicago.

The grantee shall pay to the City of Chicago as compensation for the privilege Number 1108487 herein granted the sum of Three Hundred and no/100 Dollars ($300.00) per annum, in advance.

A 25% penalty will be added for payments received after due date.

The permit holder agrees to hold the City of Chicago harmless for any damage, relocation or replacement costs associated with damage, relocation or removal of private property caused by the City performing work in the public way.

Authority herein given and granted for a period of five (5) years from and after date of passage.

Rebel Bar & Grill.

[O2013-7451]

Be It Ordained by the City Council of the City of Chicago:

SECTION 1. Permission and authority are hereby given and granted to Rebel Bar & Grill, upon the terms and subject to the conditions of this ordinance, to maintain and use two (2) signs projecting over the public right-of-way attached to its premises known as 3462 North Clark Street. Said sign structures measure as follows: along North Clark Street, one (1) at twenty-two (22) feet in length, two (2) feet in height and ten (10) feet above grade level and one (1) at four (4) feet in length, eight (8) feet in height and thirteen (13) feet above grade

level. The location of said privilege shall be as shown on print(s) kept on file with the Department of Business Affairs and Consumer Protection and the Office of the City Clerk. Said privilege shall be constructed in accordance with plans and specifications approved by the Department of Transportation (Division of Project Development) and the Zoning Department -- Signs.

This grant of privilege in the public way shall be subject to the provisions of Section 10-28-015 and all other required provisions of the Municipal Code of Chicago.

The grantee shall pay to the City of Chicago as compensation for the privilege Number 1108036 herein granted the sum of Six Hundred and no/100 Dollars ($600.00) per annum, in advance.

A 25% penalty will be added for payments received after due date.

The permit holder agrees to hold the City of Chicago harmless for any damage, relocation or replacement costs associated with damage, relocation or removal of private property caused by the City performing work in the public way.

Authority herein given and granted for a period of five (5) years from and after July 9, 2013.

Red Frog Events LLC.

[O2013-7324]

Be It Ordained by the City Council of the City of Chicago:

SECTION 1. Permission and authority are hereby given and granted to Red Frog Events LLC, upon the terms and subject to the conditions of this ordinance, to maintain and use one (1) sign projecting over the public right-of-way attached to its premises known as 320 West Ohio Street. Said sign structure measures as follows: along North Orleans Street, at twenty-five point eight three (25.83) feet in length, three point eight three (3.83) feet in height and one hundred thirty-five (135) feet above grade level. The location of said privilege shall be as shown on print(s) kept on file with the Department of Business Affairs and Consumer Protection and the Office of the City Clerk. Said privilege shall be constructed in accordance with plans and specifications approved by the Department of Transportation (Division of Project Development) and the Zoning Department -- Signs.

This grant of privilege in the public way shall be subject to the provisions of Section 10-28-015 and all other required provisions of the Municipal Code of Chicago.

The grantee shall pay to the City of Chicago as compensation for the privilege Number 1106746 herein granted the sum of Three Hundred and no/100 Dollars ($300.00) per annum, in advance.

A 25% penalty will be added for payments received after due date.

The permit holder agrees to hold the City of Chicago harmless for any damage, relocation or replacement costs associated with damage, relocation or removal of private property caused by the City performing work in the public way.

Authority herein given and granted for a period of five (5) years from and after date of passage.

Red Pig Asian Kitchen.

[O2013-7430]

Be It Ordained by the City Council of the City of Chicago:

SECTION 1. Permission and authority are hereby given and granted to Red Pig Asian Kitchen, upon the terms and subject to the conditions of this ordinance, to maintain and use one (1) sign projecting over the public right-of-way attached to its premises known as 2932 North Broadway Said sign structure measures as follows: along North Broadway, at thirteen (13) feet in length, two point three three (2.33) feet in height and eleven (11) feet above grade level. The location of said privilege shall be as shown on print(s) kept on file with the Department of Business Affairs and Consumer Protection and the Office of the City Clerk Said privilege shall be constructed in accordance with plans and specifications approved by the Department of Transportation (Division of Project Development) and the the Zoning Department -- Signs.

This grant of privilege in the public way shall be subject to the provisions of Section 10-28-015 and all other required provisions of the Municipal Code of Chicago.

The grantee shall pay to the City of Chicago as compensation for the privilege Number 1103898 herein granted the sum of Three Hundred and no/100 Dollars ($300.00) per annum, in advance.

A 25% penalty will be added for payments received after due date.

The permit holder agrees to hold the City of Chicago harmless for any damage, relocation or replacement costs associated with damage, relocation or removal of private property caused by the City performing work in the public way.

Authority herein given and granted for a period of five (5) years from and after date of passage.

Regus Management Group LLC.

[O2013-7327]

Be It Ordained by the City Council of the City of Chicago:

SECTION 1. Permission and authority are hereby given and granted to Regus Management Group LLC, upon the terms and subject to the conditions of this ordinance, to maintain and use one (1) sign projecting over the public right-of-way attached to its premises known as 564 West Randolph Street. Said sign structure measures as follows: along West Randolph Street, at two point five (2.5) feet in length, five (5) feet in height and nineteen point five (19.5) feet above grade level. The location of said privilege shall be as shown on print(s) kept on file with the Department of Business Affairs and Consumer Protection and the Office of the City Clerk. Said privilege shall be constructed in accordance with plans and specifications approved by the Department of Transportation (Division of Project Development) and the Zoning Department -- Signs.

This grant of privilege in the public way shall be subject to the provisions of Section 10-28-015 and all other required provisions of the Municipal Code of Chicago.

The grantee shall pay to the City of Chicago as compensation for the privilege Number 1107348 herein granted the sum of One Hundred and no/100 Dollars ($100.00) per annum, in advance.

A 25% penalty will be added for payments received after due date.

The permit holder agrees to hold the City of Chicago harmless for any damage, relocation or replacement costs associated with damage, relocation or removal of private property caused by the City performing work in the public way.

Authority herein given and granted for a period of five (5) years from and after date of passage.

Rehabilitation Institute Of Chicago.
(Conduits)

[O2013-7330]

Be It Ordained by the City Council of the City of Chicago:

SECTION 1. Permission and authority are hereby given and granted to Rehabilitation Institute of Chicago, upon the terms and subject to the conditions of this ordinance, to construct, install, maintain and use one hundred thirty (130) conduits under the public right-of-way adjacent to its premises known as 630 North McClurg Court. Said conduits at

East Erie Street measure ten (10) at thirty-five point zero eight (35.08) feet in length and point one three (.13) foot in width for a total of forty-five point six (45.6) square feet, ten (10) at forty-five (45) feet in length and point one three (.13) foot in width for a total of fifty-eight point five (58.5) square feet, ten (10) at ten (10) feet in length and point one three (.13) foot in width for a total of thirteen (13) square feet and ten (10) at thirty-six point two five (36.25) feet in length and point one three (.13) foot in width for a total of forty-seven point one three (47.13) square feet. Said conduits at North McClurg Court measure forty (40) at ten (10) feet in length and point one three (.13) foot in width for a total of fifty-two (52) square feet. Said conduits at East Ontario Street measure thirty (30) at ten (10) feet in length and point one three (.13) foot in width for a total of thirty-nine (39) square feet, ten (10) at fifty-four point five (54.5) feet in length and point one three (.13) foot in width for a total of seventy point eight five (70.85) square feet and ten (10) at nine point five (9.5) feet in length and point one three (.13) foot in width for a total of twelve point three five (12.35) square feet. The location of said privilege shall be as shown on print(s) kept on file with the Department of Business Affairs and Consumer Protection and the Office of the City Clerk. Said privilege shall be constructed in accordance with plans and specifications approved by the Department of Transportation (Division of Project Development) and the Department of Transportation (Office of Underground Coordination).

This grant of privilege in the public way shall be subject to the provisions of Section 10-28-015 and all other required provisions of the Municipal Code of Chicago.

The grantee shall pay to the City of Chicago as compensation for the privilege Number 1108537 herein granted the sum of Fifteen Thousand Six Hundred Nineteen and 80/100 Dollars ($15,619.80) per annum, in advance.

A 25% penalty will be added for payments received after due date.

The permit holder agrees to hold the City of Chicago harmless for any damage, relocation or replacement costs associated with damage, relocation or removal of private property caused by the City performing work in the public way.

Authority herein given and granted for a period of five (5) years from and after date of passage.

Rehabilitation Institute Of Chicago.
(Pipes)

[O2013-7334]

Be It Ordained by the City Council of the City of Chicago:

SECTION 1. Permission and authority are hereby given and granted to Rehabilitation Institute of Chicago, upon the terms and subject to the conditions of this ordinance, to

construct, install, maintain and use thirty-nine (39) pipes under the public right-of-way adjacent to its premises known as 630 North McClurg Court. Said underground piping shall be used for interconnecting planters at the Rehabilitation Institute of Chicago, New Research Hospital. Said pipes at East Erie Street measure three (3) at thirty-five point zero eight (35.08) feet in length and point two five (.25) foot in width for a total of twenty-six point three one (26.31) square feet, three (3) at forty-five (45) feet in length and point two five (.25) foot in width for a total of thirty-three point seven five (33.75) square feet, three (3) at ten (10) feet in length and point two five (.25) foot in width for a total of seven point five (7.5) square feet and three (3) at thirty-six point two five (36.25) feet in length and point two five (.25) foot in width for a total of twenty-seven point one nine (27.19) square feet. Said pipes at North McClurg Court measure twelve (12) at ten (10) feet in length and point two five (.25) foot in width for a total of thirty (30) square feet. Said pipes at East Erie Street measure nine (9) at ten (10) feet in length and point two five (.25) foot in width for a total of twenty-two point five (22.5) square feet, three (3) at fifty-four point five (54.5) feet in length and point two five (.25) foot in width for a total of forty point eight eight (40.88) square feet and three (3) at nine point five (9.5) feet in length and point two five (.25) foot in width for a total of seven point one three (7.13) square feet. The location of said privilege shall be as shown on print(s) kept on file with the Department of Business Affairs and Consumer Protection and the Office of the City Clerk. Said privilege shall be constructed in accordance with plans and specifications approved by the Department of Transportation (Office of Underground Coordination) and the Department of Water Management.

This grant of privilege in the public way shall be subject to the provisions of Section 10-28-015 and all other required provisions of the Municipal Code of Chicago.

The grantee shall pay to the City of Chicago as compensation for the privilege Number 1108538 herein granted the sum of Four Hundred and no/100 Dollars ($400.00) per annum, in advance.

A 25% penalty will be added for payments received after due date.

The permit holder agrees to hold the City of Chicago harmless for any damage, relocation or replacement costs associated with damage, relocation or removal of private property caused by the City performing work in the public way.

Authority herein given and granted for a period of five (5) years from and after date of passage.

Rehabilitation Institute Of Chicago.
(Planters)

[O2013-7336]

Be It Ordained by the City Council of the City of Chicago:

SECTION 1. Permission and authority are hereby given and granted to Rehabilitation Institute of Chicago, upon the terms and subject to the conditions of this ordinance, to

construct, install, maintain and use fourteen (14) planters on the public right-of-way for beautification purposes adjacent to its premises known as 630 North McClurg Court. Said planters at East Erie Street measure one (1) at nineteen point eight three (19.83) feet in length and ten point three three (10.33) feet in width for a total of two hundred four point eight four (204.84) square feet, one (1) at thirty (30) feet in length and ten point three three (10.33) feet in width for a total of three hundred nine point nine (309.9) square feet and two (2) at forty (40) feet in length and ten point three three (10.33) feet in width for a total of eight hundred twenty-six point four (826.4) square feet. Said planters at North McClurg Court measure one (1) at twenty-two point five eight (22.58) feet in length and four point five (4.5) feet in width for a total of one hundred one point six one (101.61) square feet, three (3) at thirty-five (35) feet in length and four point five (4.5) feet in width for a total of four hundred seventy-two point five (472.5) square feet and one (1) at nineteen point three three (19.33) feet in length and four point five (4.5) feet in width for a total of eighty-six point nine nine (86.99) square feet. Said planters at East Ontario Street measure one (1) at thirty-four (34) feet in length and four point seven five (4.75) feet in width for a total of one hundred sixty-one point five (161.5) square feet, one (1) at fifteen (15) feet in length and four point seven five (4.75) feet in width for a total of seventy-one point two five (71.25) square feet, one (1) at twenty-one point five eight (21.58) feet in length and four point seven five (4.75) feet in width for a total of one hundred two point five one (102.51) square feet and two (2) at thirty-five (35) feet in length and four point seven five (4.75) feet in width for a total of three hundred thirty-two point five (332.5) square feet. Grantee must allow the required clear and unobstructed space for pedestrian passage at all times per rules and regulations approved by the Department of Transportation. The location of said privilege shall be as shown on print(s) kept on file with the Department of Business Affairs and Consumer Protection and the Office of the City Clerk. Said privilege shall be constructed in accordance with plans and specifications approved by the Department of Planning and Development and the Department of Transportation (Division of Project Development).

This grant of privilege in the public way shall be subject to the provisions of Section 10-28-015 and all other required provisions of the Municipal Code of Chicago.

The grantee shall pay to the City of Chicago as compensation for the privilege Number 1107361 herein granted the sum of Zero and no/100 Dollars ($0.00) per annum, in advance.

A 25% penalty will be added for payments received after due date.

The permit holder agrees to hold the City of Chicago harmless for any damage, relocation or replacement costs associated with damage, relocation or removal of private property caused by the City performing work in the public way.

Authority herein given and granted for a period of five (5) years from and after date of passage.

Rehabilitation Institute Of Chicago.
(Sanitary Sewer)

[O2013-7338]

Be It Ordained by the City Council of the City of Chicago:

SECTION 1. Permission and authority are hereby given and granted to Rehabilitation Institute of Chicago, upon the terms and subject to the conditions of this ordinance, to construct, install, maintain and use one (1) sanitary sewer under the public right-of-way adjacent to its premises known as 630 N. McClurg Court. Said sewer at East Erie Street measures thirty-seven (37) feet in length and five (5) feet in width for a total of one hundred eighty-five (185) square feet. Said Sanitary sewer shall be approximately seven (7) feet in depth. The location of said privilege shall be as shown on print(s) kept on file with the Department of Business Affairs and Consumer Protection and the Office of the City Clerk. Said privilege shall be constructed in accordance with plans and specifications approved by the Department of Transportation (Office of Underground Coordination) and the Department of Water Management.

This grant of privilege in the public way shall be subject to the provisions of Section 10-28-015 and all other required provisions of the Municipal Code of Chicago.

The grantee shall pay to the City of Chicago as compensation for the privilege Number 1107372 herein granted the sum of Four Hundred and no/100 Dollars ($400.00) per annum, in advance.

A 25% penalty will be added for payments received after due date.

The permit holder agrees to hold the City of Chicago harmless for any damage, relocation or replacement costs associated with damage, relocation or removal of private property caused by the City performing work in the public way.

Authority herein given and granted for a period of five (5) years from and after date of passage.

Rehabilitation Institute Of Chicago.
(Storm Sewer)

[O2013-7340]

Be It Ordained by the City Council of the City of Chicago:

SECTION 1. Permission and authority are hereby given and granted to Rehabilitation Institute of Chicago, upon the terms and subject to the conditions of this ordinance, to

construct, install, maintain and use one (1) storm sewer under the public right-of-way adjacent to its premises known as 630 North McClurg Court. Said Sewer at East Ontario Street measures thirty-six (36) feet in length and ten (10) feet in width for a total of three hundred sixty (360) square feet. Said storm sewer shall be approximately eight (8) feet in depth. The location of said privilege shall be as shown on print(s) kept on file with the Department of Business Affairs and Consumer Protection and the Office of the City Clerk. Said privilege shall be constructed in accordance with plans and specifications approved by the Department of Transportation (Office of Underground Coordination) and the Department of Water Management.

This grant of privilege in the public way shall be subject to the provisions of Section 10-28-015 and all other required provisions of the Municipal Code of Chicago.

The grantee shall pay to the City of Chicago as compensation for the privilege Number 1107368 herein granted the sum of Seven Hundred Sixty-four and no/100 Dollars ($764.00) per annum, in advance.

A 25% penalty will be added for payments received after due date.

The permit holder agrees to hold the City of Chicago harmless for any damage, relocation or replacement costs associated with damage, relocation or removal of private property caused by the City performing work in the public way.

Authority herein given and granted for a period of five (5) years from and after date of passage.

The Residence Of 41 East 8th Street.
(Balconies)

[O2013-6943]

Be It Ordained by the City Council of the City of Chicago:

SECTION 1. Permission and authority are hereby given and granted to The Residence of 41 East 8th Street, upon the terms and subject to the conditions of this ordinance, to maintain and use, as now constructed, one hundred thirty-four (134) balconies projecting over the public right-of-way adjacent to its premises known as 41 East 8th Street. Said balconies at East 8th Street measure seventy-four (74) at fourteen (14) feet in length and five point five (5.5) feet in width for a total of five thousand six hundred ninety-eight (5,698) square feet. Said balconies at South Wabash Avenue measure sixty (60) at fourteen (14) feet in length and five point five (5.5) feet in width fora total of four thousand six hundred twenty (4,620) square feet. The location of said privilege shall be as shown on print(s) kept on file with the Department of Business Affairs and Consumer Protection and the Office of the City Clerk.

Said privilege shall be constructed in accordance with plans and specifications approved by the Department of Planning and Development and the Department of Transportation (Division of Project Development).

This grant of privilege in the public way shall be subject to the provisions of Section 10-28-015 and all other required provisions of the Municipal Code of Chicago.

The grantee shall pay to the City of Chicago as compensation for the privilege Number 1108085 herein granted the sum of Ten Thousand Fifty and no/100 Dollars ($10,050.00) per annum, in advance.

A 25% penalty will be added for payments received after due date.

The permit holder agrees to hold the City of Chicago harmless for any damage, relocation or replacement costs associated with damage, relocation or removal of private property caused by the City performing work in the public way.

Authority herein given and granted for a period of five (5) years from and after July 30, 2013.

The Residence Of 41 East 8th Street.
(Planter)

[O2013-6949]

Be It Ordained by the City Council of the City of Chicago:

SECTION 1. Permission and authority are hereby given and granted to The Residence of 41 East 8th Street, upon the terms and subject to the conditions of this ordinance, to maintain and use, as now constructed, five (5) planters on the public right-of-way for beautification purposes adjacent to its premises known as 41 East 8th Street. Said planters at East 8th Street measure four (4) at sixteen (16) feet in length and five (5) feet in width for a total of three hundred twenty (320) square feet. Said planter at East 8th Street measures one (1) at ten (10) feet in length and five (5) feet in width for a total of fifty (50) square feet. Grantee must allow the required clear and unobstructed space for pedestrian passage at all times per rules and regulations approved by the Department of Transportation. The location of said privilege shall be as shown on print(s) kept on file with the Department of Business Affairs and Consumer Protection and the Office of the City Clerk. Said privilege shall be constructed in accordance with plans and specifications approved by the Department of Planning and Development and the Department of Transportation (Division of Project Development).

This grant of privilege in the public way shall be subject to the provisions of Section 10-28-015 and all other required provisions of the Municipal Code of Chicago.

The grantee shall pay to the City of Chicago as compensation for the privilege Number 1108086 herein granted the sum of Zero and no/100 Dollars ($0.00) per annum, in advance.

A 25% penalty will be added for payments received after due date.

The permit holder agrees to hold the City of Chicago harmless for any damage, relocation or replacement costs associated with damage, relocation or removal of private property caused by the City performing work in the public way.

Authority herein given and granted for a period of five (5) years from and after July 30, 2013.

The Residences At 950 West Monroe Condominium Association.

[O2013-6938]

Be It Ordained by the City Council of the City of Chicago:

SECTION 1. Permission and authority are hereby given and granted to the Residences at 950 West Monroe Condominium Association, upon the terms and subject to the conditions of this ordinance, to maintain and use, as now constructed, six (6) balconies projecting over the public right-of-way adjacent to its premises known as 950 West Monroe Street. Said balconies at West Monroe Street measure six (6) at fourteen (14) feet in length and six (6) feet in width for a total of five hundred four (504) square feet. The location of said privilege shall be as shown on print(s) kept on file with the Department of Business Affairs and Consumer Protection and the Office of the City Clerk. Said privilege shall be constructed in accordance with plans and specifications approved by the Department of Planning and Development and the Department of Transportation (Division of Project Development).

This grant of privilege in the public way shall be subject to the provisions of Section 10-28-015 and all other required provisions of the Municipal Code of Chicago.

The grantee shall pay to the City of Chicago as compensation for the privilege Number 1107579 herein granted the sum of Four Hundred Fifty and no/100 Dollars ($450.00) per annum, in advance.

A 25% penalty will be added for payments received after due date.

The permit holder agrees to hold the City of Chicago harmless for any damage, relocation or replacement costs associated with damage, relocation or removal of private property caused by the City performing work in the public way.

Authority herein given and granted for a period of five (5) years from and after March 12, 2013.

Gabriela Reyes.

[O2013-6807]

Be It Ordained by the City Council of the City of Chicago:

SECTION 1. Permission and authority are hereby given and granted to Gabriela Reyes, upon the terms and subject to the conditions of this ordinance, to maintain and use, as now constructed, one (1) fence on the public right-of-way adjacent to its premises known as 1527 West 18th Place. Said fence at West 18th Place measures thirty-three point five (33.5) feet in length and one (1) foot in width for a total of thirty-three point five (33.5) square feet. Existing fence is approximately six (6) feet in height. The location of said privilege shall be as shown on print(s) kept on file with the Department of Business Affairs and Consumer Protection and the Office of the City Clerk. Said privilege shall be constructed in accordance with plans and specifications approved by the Department of Transportation (Division of Project Development).

This grant of privilege in the public way shall be subject to the provisions of Section 10-28-015 and all other required provisions of the Municipal Code of Chicago.

The grantee shall pay to the City of Chicago as compensation for the privilege Number 1103869 herein granted the sum of Four Hundred and no/100 Dollars ($400.00) per annum, in advance.

A 25% penalty will be added for payments received after due date.

The permit holder agrees to hold the City of Chicago harmless for any damage, relocation or replacement costs associated with damage, relocation or removal of private property caused by the City performing work in the public way.

Authority herein given and granted for a period of five (5) years from and after date of passage.

Restaurant, Veneno De Nayarit.

[O2013-6368]

Be It Ordained by the City Council of the City of Chicago:

SECTION 1. Permission and authority are hereby given and granted to Restaurant, Veneno De Nayarit, upon the terms and subject to the conditions of this ordinance, to maintain and use, as now constructed, ten (10) planters projecting over the public

right-of-way for beautification purposes adjacent to its premises known as 1024 North Ashland Avenue. Said planters at North Ashland Avenue measure three (3) at point five (.5) foot in length and point five eight (.58) foot in width for a total of point eight seven (.87) square foot, three (3) at point five (.5) foot in length and point five eight (.58) foot in width for a total of point eight seven (.87) square foot, three (3) at point five (.5) foot in length and point five eight (.58) foot In width for a total of point eight seven (.87) square foot and one (1) at point five (.5) foot in length and point five (.5) foot in width for a total of point two five (.25) square foot. Grantee must allow the required clear and unobstructed space for pedestrian passage at all times per rules and regulations approved by the Department of Transportation. The location of said privilege shall be as shown on print(s) kept on file with the Department of Business Affairs and Consumer Protection and the Office of the City Clerk. Said privilege shall be constructed In accordance with plans and specifications approved by the Department of Planning and Development and the Department of Transportation (Division of Project Development).

This grant of privilege in the public way shall be subject to the provisions of Section 10-28-015 and all other required provisions of the Municipal Code of Chicago.

The grantee shall pay to the City of Chicago as compensation for the privilege Number 1106164 herein granted the sum of Zero and no/100 Dollars ($0.00) per annum, in advance.

A 25% penalty will be added for payments received after due date.

The permit holder agrees to hold the City of Chicago harmless for any damage, relocation or replacement costs associated with damage, relocation or removal of private property caused by the City performing work in the public way.

Authority herein given and granted for a period of five (5) years from and after date of passage.

Riverview Tavern/Robey Pizza Company.

[O2013-6768]

Be It Ordained by the City Council of the City of Chicago:

SECTION 1. Permission and authority are hereby given and granted to Riverview Tavern/ Robey Pizza Company, upon the terms and subject to the conditions of this ordinance, to maintain and use, as now constructed, twenty-five (25) light fixtures projecting over the public right-of-way adjacent to its premises known as 1954 -- 1958 West Roscoe Street. Said light fixtures at West Roscoe Street measure seven (7) at two (2) feet in length, one point five (1.5) feet in width and twelve point five (12.5) feet above grade level. Said light fixtures

at North Damen Avenue measure eighteen (18) at two (2) feet in length, one point five (1.5) feet in width and twelve point five (12.5) feet above grade level. The location of said privilege shall be as shown on print(s) kept on file with the Department of Business Affairs and Consumer Protection and the Office of the City Clerk. Said privilege shall be constructed in accordance with plans and specifications approved by the Department of Transportation (Division of Project Development).

This grant of privilege in the public way shall be subject to the provisions of Section 10-28-015 and all other required provisions of the Municipal Code of Chicago.

The grantee shall pay to the City of Chicago as compensation for the privilege Number 1107662 herein granted the sum of One Hundred Seventy-five and no/100 Dollars ($175.00) per annum, in advance.

A 25% penalty will be added for payments received after due date.

The permit holder agrees to hold the City of Chicago harmless for any damage, relocation or replacement costs associated with damage, relocation or removal of private property caused by the City performing work in the public way.

Authority herein given and granted for a period of five (5) years from and after June 11, 2013.

Rock Bottom Restaurant & Brewery/RB Grille.

[O2013-7343]

Be It Ordained by the City Council of the City of Chicago:

SECTION 1. Permission and authority are hereby given and granted to Rock Bottom Restaurant & Brewery/RB Grille, upon the terms and subject to the conditions of this ordinance, to maintain and use three (3) signs projecting over the public right-of-way attached to its premises known as 1 West Grand Avenue. Said sign structures measure as follows: along West Grand Avenue, one (1) at eight point two five (8.25) feet in length, two (2) feet in height and ten point seven five (10.75) feet above grade level, one (1) at twenty-six point three three (26.33) feet in length, point eight three (.83) foot in height and ten point nine (10.9) feet above grade level and one (1) at twenty point one seven (20.17) feet in length, point eight three (.83) foot in height and ten point seven five (10.75) feet above grade level. The location of said privilege shall be as shown on print(s) kept on file with the Department of Business Affairs and Consumer Protection and the Office of the City Clerk. Said privilege shall be constructed in accordance with plans and specifications approved by the Department of Transportation (Division of Project Development) and the Zoning Department -- Signs.

This grant of privilege in the public way shall be subject to the provisions of Section 10-28-015 and all other required provisions of the Municipal Code of Chicago.

The grantee shall pay to the City of Chicago as compensation for the privilege Number 1107593 herein granted the sum of One Hundred Seventy-five and no/100 Dollars ($175.00) per annum, in advance.

A 25% penalty will be added for payments received after due date.

The permit holder agrees to hold the City of Chicago harmless for any damage, relocation or replacement costs associated with damage, relocation or removal of private property caused by the City performing work in the public way.

Authority herein given and granted for a period of five (5) years from and after June 11, 2013.

Rockit Bar & Grill.

[O2013-7344]

Be It Ordained by the City Council of the City of Chicago:

SECTION 1. Permission and authority are hereby given and granted to Rockit Bar & Grill, upon the terms and subject to the conditions of this ordinance, to maintain and use, as now constructed, one (1) fire escape projecting over the public right-of-way adjacent to its premises known as 22 West Hubbard Street. Said fire escape at public alley measures twenty-eight (28) feet in length and two point eight three (2.83) feet in width for a total of seventy-nine point two four (79.24) square feet. The location of said privilege shall be as shown on print(s) kept on file with the Department of Business Affairs and Consumer Protection and the Office of the City Clerk. Said privilege shall be constructed in accordance with plans and specifications approved by the Department of Transportation (Division of Project Development).

This grant of privilege in the public way shall be subject to the provisions of Section 10-28-015 and all other required provisions of the Municipal Code of Chicago.

The grantee shall pay to the City of Chicago as compensation for the privilege Number 1108024 herein granted the sum of Four Hundred and no/100 Dollars ($400.00) per annum, in advance.

A 25% penalty will be added for payments received after due date.

The permit holder agrees to hold the City of Chicago harmless for any damage, relocation or replacement costs associated with damage, relocation or removal of private property caused by the City performing work in the public way.

Authority herein given and granted for a period of five (5) years from and after June 4, 2013.

Rocks Lakeview.

[O2013-7456]

Be It Ordained by the City Council of the City of Chicago:

SECTION 1. Permission and authority are hereby given and granted to Rocks Lakeview, upon the terms and subject to the conditions of this ordinance, to maintain and use, as now constructed, ten (10) light fixtures projecting over the public right-of-way adjacent to its premises known as 3463 North Broadway. Said light fixtures at North Broadway measure seven (7) at point eight three (.83) foot in length, two (2) feet in width and twelve point four two (12.42) feet above grade level. Said light fixtures at West Strafford Place measure three (3) at point eight three (.83) foot in length, two (2) feet in width and twelve point four two (12.42) feet above grade level. The location of said privilege shall be as shown on print(s) kept on file with the Department of Business Affairs and Consumer Protection and the Office of the City Clerk. Said privilege shall be constructed in accordance with plans and specifications approved by the Department of Transportation (Division of Project Development).

This grant of privilege in the public way shall be subject to the provisions of Section 10-28-015 and all other required provisions of the Municipal Code of Chicago.

The grantee shall pay to the City of Chicago as compensation for the privilege Number 1108255 herein granted the sum of One Hundred Twenty and no/100 Dollars ($120.00) per annum, in advance.

A 25% penalty will be added for payments received after due date.

The permit holder agrees to hold the City of Chicago harmless for any damage, relocation or replacement costs associated with damage, relocation or removal of private property caused by the City performing work in the public way.

Authority herein given and granted for a period of five (5) years from and after date of passage.

Rockwood.

[O2013-7431]

Be It Ordained by the City Council of the City of Chicago:

SECTION 1. Permission and authority are hereby given and granted to Rockwood, upon the terms and subject to the conditions of this ordinance, to maintain and use one (1) sign projecting over the public right-of-way attached to its premises known as 3466 North Clark Street. Said sign structure measures as follows: along North Clark Street, at four (4) feet in length, three (3) feet in height and eighteen (18) feet above grade level. The location of said privilege shall be as shown on print(s) kept on file with the Department of Business Affairs and Consumer Protection and the Office of the City Clerk. Said privilege shall be constructed in accordance with plans and specifications approved by the Department of Transportation (Division of Project Development) and the Zoning Department -- Signs.

This grant of privilege in the public way shall be subject to the provisions of Section 10-28-015 and all other required provisions of the Municipal Code of Chicago.

The grantee shall pay to the City of Chicago as compensation for the privilege Number 1106762 herein granted the sum of One Hundred and no/100 Dollars ($100.00) per annum, in advance.

A 25% penalty will be added for payments received after due date.

The permit holder agrees to hold the City of Chicago harmless for any damage, relocation or replacement costs associated with damage, relocation or removal of private property caused by the City performing work in the public way.

Authority herein given and granted for a period of five (5) years from and after date of passage.

Rokaitis Industries, Inc.

[O2013-7249]

Be It Ordained by the City Council of the City of Chicago:

SECTION 1. Permission and authority are hereby given and granted to Rokaitis Industries, Inc., upon the terms and subject to the conditions of this ordinance, to maintain and use one (1) sign projecting over the public right-of-way attached to its premises known as 4546 South Archer Avenue. Said sign structure measures as follows: along South Archer Avenue, at ten (10) feet in length, six (6) feet in height and eighteen (18) feet above grade level. The location of said privilege shall be as shown on print(s) kept on file with the

Department of Business Affairs and Consumer Protection and the Office of the City Clerk. Said privilege shall be constructed in accordance with plans and specifications approved by the Department of Transportation (Division of Project Development) and the Zoning Department -- Signs.

This grant of privilege in the public way shall be subject to the provisions of Section 10-28-015 and all other required provisions of the Municipal Code of Chicago.

The grantee shall pay to the City of Chicago as compensation for the privilege Number 1107781 herein granted the sum of Three Hundred and no/100 Dollars ($300.00) per annum, in advance.

A 25% penalty will be added for payments received after due date.

The permit holder agrees to hold the City of Chicago harmless for any damage, relocation or replacement costs associated with damage, relocation or removal of private property caused by the City performing work in the public way.

Authority herein given and granted for a period of five (5) years from and after July 9, 2013.

Ronald McDonald House Charities Of Chicagoland And Northwest Indiana.

[O2013-7345]

Be It Ordained by the City Council of the City of Chicago:

SECTION 1. Permission and authority are hereby given and granted to Ronald McDonald House Charities of Chicagoland and Northwest Indiana, upon the terms and subject to the conditions of this ordinance, to construct, install, maintain and use three (3) banners projecting over the public right-of-way adjacent to its premises known as 211 East Grand Avenue. Said banners at East Grand Avenue measure two (2) at twelve (12) feet in length and three (3) feet in width for a total of seventy-two (72) square feet. Said banner at public alley measures one (1) at twelve (12) feet in length and three (3) feet in width for a total of thirty-six (36) square feet. The location of said privilege shall be as shown on print(s) kept on file with the Department of Business Affairs and Consumer Protection and the Office of the City Clerk. Said privilege shall be constructed in accordance with plans and specifications approved by the Zoning Department -- Signs.

This grant of privilege in the public way shall be subject to the provisions of Section 10-28-015 and all other required provisions of the Municipal Code of Chicago.

The grantee shall pay to the City of Chicago as compensation for the privilege Number 1094048 herein granted the sum of One Hundred Seventy-five and no/100 Dollars ($175.00) per annum, in advance.

A 25% penalty will be added for payments received after due date.

The permit holder agrees to hold the City of Chicago harmless for any damage, relocation or replacement costs associated with damage, relocation or removal of private property caused by the City performing work in the public way.

Authority herein given and granted for a period of five (5) years from and after date of passage.

Roosevelt University.
(Fire Escapes)

[O2013-6954]

Be It Ordained by the City Council of the City of Chicago:

SECTION 1. Permission and authority are hereby given and granted to Roosevelt University, upon the terms and subject to the conditions of this ordinance, to maintain and use, as now constructed, four (4) fire escapes projecting over the public right-of-way adjacent to its premises known as 430 South Michigan Avenue. Said fire escape at South Michigan Avenue measures one (1) at twenty-seven (27) feet in length and three (3) feet in width for a total of eighty-one (81) square feet. Said fire escape at South Michigan Avenue measures one (1) at six point one six (6.16) feet in length and three (3) feet in width for a total of eighteen point four eight (18.48) square feet. Said fire escape at East Congress Parkway measures one (1) at forty-three point five (43.5) feet in length and four (4) feet in width for a total of one hundred seventy-four (174) square feet. Said fire escape at South Wabash Avenue measures one (1) at thirty-six (36) feet in length and six (6) feet in width for a total of two hundred sixteen (216) square feet. The location of said privilege shall be as shown on print(s) kept on file with the Department of Business Affairs and Consumer Protection and the Office of the City Clerk. Said privilege shall be constructed in accordance with plans and specifications approved by the Department of Transportation (Division of Project Development).

This grant of privilege in the public way shall be subject to the provisions of Section 10-28-015 and all other required provisions of the Municipal Code of Chicago.

The grantee shall pay to the City of Chicago as compensation for the privilege Number 1108472 herein granted the sum of One Thousand Six Hundred and no/100 Dollars ($1,600.00) per annum, in advance.

A 25% penalty will be added for payments received after due date.

The permit holder agrees to hold the City of Chicago harmless for any damage, relocation or replacement costs associated with damage, relocation or removal of private property caused by the City performing work in the public way.

Authority herein given and granted for a period of five (5) years from and after June 11, 2013.

Roosevelt University.
(Flagpoles)

[O2013-6956]

Be It Ordained by the City Council of the City of Chicago:

SECTION 1. Permission and authority are hereby given and granted to Roosevelt University, upon the terms and subject to the conditions of this ordinance, to maintain and use, as now constructed, two (2) flagpoles projecting over the public right-of-way adjacent to its premises known as 430 South Michigan Avenue. Said flagpoles at South Michigan Avenue measure two (2) at thirteen point six six (13.66) feet in length and one (1) foot in width for a total of twenty-seven point three two (27.32) square feet. The location of said privilege shall be as shown on print(s) kept on file with the Department of Business Affairs and Consumer Protection and the Office of the City Clerk. Said privilege shall be constructed in accordance with plans and specifications approved by the Department of Transportation (Division of Project Development).

This grant of privilege in the public way shall be subject to the provisions of Section 10-28-015 and all other required provisions of the Municipal Code of Chicago.

The grantee shall pay to the City of Chicago as compensation for the privilege Number 1108142 herein granted the sum of One Hundred Fifty and no/100 Dollars ($150.00) per annum, in advance.

A 25% penalty will be added for payments received after due date.

The permit holder agrees to hold the City of Chicago harmless for any damage, relocation or replacement costs associated with damage, relocation or removal of private property caused by the City performing work in the public way.

Authority herein given and granted for a period of five (5) years from and after July 9, 2013.

Roosevelt University.
(Light Fixtures)

[O2013-6960]

Be It Ordained by the City Council of the City of Chicago:

SECTION 1. Permission and authority are hereby given and granted to Roosevelt University, upon the terms and subject to the conditions of this ordinance, to maintain and use, as now constructed, six (6) light fixtures projecting over the public right-of-way adjacent to its premises known as 430 South Michigan Avenue. Said light fixtures at South Michigan Avenue measure six (6) at one (1) foot in length, one point five (1.5) feet in width and three point five (3.5) feet above grade level. The location of said privilege shall be as shown on print(s) kept on file with the Department of Business Affairs and Consumer Protection and the Office of the City Clerk. Said privilege shall be constructed in accordance with plans and specifications approved by the Department of Transportation (Division of Project Development).

This grant of privilege in the public way shall be subject to the provisions of Section 10-28-015 and all other required provisions of the Municipal Code of Chicago.

The grantee shall pay to the City of Chicago as compensation for the privilege Number 1108375 herein granted the sum of One Hundred and no/100 Dollars ($100.00) per annum, in advance.

A 25% penalty will be added for payments received after due date.

The permit holder agrees to hold the City of Chicago harmless for any damage, relocation or replacement costs associated with damage, relocation or removal of private property caused by the City performing work in the public way.

Authority herein given and granted for a period of five (5) years from and after June 11, 2013.

Rosa's Lounge.

[O2013-6769]

Be It Ordained by the City Council of the City of Chicago:

SECTION 1. Permission and authority are hereby given and granted to Rosa's Lounge, upon the terms and subject to the conditions of this ordinance, to maintain and use one (1) sign projecting over the public right-of-way attached to its premises known as 2656 North Lincoln Avenue. Said sign structure measures as follows: along North Lincoln Avenue, at

three (3) feet in length, five (5) feet in height and twelve (12) feet above grade level. The location of said privilege shall be as shown on print(s) kept on file with the Department of Business Affairs and Consumer Protection and the Office of the City Clerk. Said privilege shall be constructed in accordance with plans and specifications approved by the Department of Transportation (Division of Project Development) and the Zoning Department -- Signs.

This grant of privilege in the public way shall be subject to the provisions of Section 10-28-015 and all other required provisions of the Municipal Code of Chicago.

The grantee shall pay to the City of Chicago as compensation for the privilege Number 1107780 herein granted the sum of One Hundred and no/100 Dollars ($100.00) per annum, in advance.

A 25% penalty will be added for payments received after due date.

The permit holder agrees to hold the City of Chicago harmless for any damage, relocation or replacement costs associated with damage, relocation or removal of private property caused by the City performing work in the public way.

Authority herein given and granted for a period of five (5) years from and after July 9, 2013.

S&M Auto Sales.

[O2013-6644]

Be It Ordained by the City Council of the City of Chicago:

SECTION 1. Permission and authority are hereby given and granted to S&M Auto Sales, upon the terms and subject to the conditions of this ordinance, to maintain and use two (2) signs projecting over the public right-of-way attached to its premises known as 5801 South Western Avenue. Said sign structures measure as follows: along South Western Avenue, one (1) at nine (9) feet in length, twelve (12) feet in height and sixteen (16) feet above grade level and one (1) at nine (9) feet in length, six (6) feet in height and nine (9) feet above grade level. The location of said privilege shall be as shown on print(s) kept on file with the Department of Business Affairs and Consumer Protection and the Office of the City Clerk. Said privilege shall be constructed in accordance with plans and specifications approved by the Department of Transportation (Division of Project Development) and the Zoning Department -- Signs.

This grant of privilege in the public way shall be subject to the provisions of Section 10-28-015 and all other required provisions of the Municipal Code of Chicago.

The grantee shall pay to the City of Chicago as compensation for the privilege Number 1107681 herein granted the sum of Six Hundred and no/100 Dollars ($600.00) per annum, in advance.

A 25% penalty will be added for payments received after due date.

The permit holder agrees to hold the City of Chicago harmless for any damage, relocation or replacement costs associated with damage, relocation or removal of private property caused by the City performing work in the public way.

Authority herein given and granted for a period of five (5) years from and after June 11, 2013.

S&S Auto Body.

[O2013-6647]

Be It Ordained by the City Council of the City of Chicago:

SECTION 1. Permission and authority are hereby given and granted to S&S Auto Body, upon the terms and subject to the conditions of this ordinance, to maintain and use one (1) sign projecting over the public right-of-way attached to its premises known as 5840 South Western Avenue. Said sign structure measures as follows: along South Western Avenue, at eight (8) feet in length, five (5) feet in height and nine (9) feet above grade level. The location of said privilege shall be as shown on print(s) kept on file with the Department of Business Affairs and Consumer Protection and the Office of the City Clerk. Said privilege shall be constructed in accordance with plans and specifications approved by the Department of Transportation (Division of Project Development) and the Zoning Department -- Signs.

This grant of privilege in the public way shall be subject to the provisions of Section 10-28-015 and all other required provisions of the Municipal Code of Chicago.

The grantee shall pay to the City of Chicago as compensation for the privilege Number 1108044 herein granted the sum of Three Hundred and no/100 Dollars ($300.00) per annum, in advance.

A 25% penalty will be added for payments received after due date.

The permit holder agrees to hold the City of Chicago harmless for any damage, relocation or replacement costs associated with damage, relocation or removal of private property caused by the City performing work in the public way.

Authority herein given and granted for a period of five (5) years from and after June 11, 2013.

Sabor A Cafe, Inc.

[O2013-6929]

Be It Ordained by the City Council of the City of Chicago:

SECTION 1. Permission and authority are hereby given and granted to Sabor A Cafe, Inc., upon the terms and subject to the conditions of this ordinance, to maintain and use, as now constructed, seven (7) light fixtures projecting over the public right-of-way adjacent to its premises known as 2435 West Peterson Avenue. Said light fixtures at West Peterson Avenue measure five (5) at two (2) feet in length, point six six (.66) foot in width and fourteen (14) feet above grade level. Said light fixtures at North Artesian Avenue measure two (2) at two (2) feet in length, point six six (.66) foot in width and fourteen (14) feet above grade level. The location of said privilege shall be as shown on print(s) kept on file with the Department of Business Affairs and Consumer Protection and the Office of the City Clerk. Said privilege shall be constructed in accordance with plans and specifications approved by the Department of Transportation (Division of Project Development).

This grant of privilege in the public way shall be subject to the provisions of Section 10-28-015 and all other required provisions of the Municipal Code of Chicago.

The grantee shall pay to the City of Chicago as compensation for the privilege Number 1107356 herein granted the sum of One Hundred Five and no/100 Dollars ($105.00) per annum, in advance.

A 25% penalty will be added for payments received after due date.

The permit holder agrees to hold the City of Chicago harmless for any damage, relocation or replacement costs associated with damage, relocation or removal of private property caused by the City performing work in the public way.

Authority herein given and granted for a period of five (5) years from and after July 30, 2013.

Sandy's Restaurant.
(Light Fixtures)

[O2013-6950]

Be It Ordained by the City Council of the City of Chicago:

SECTION 1. Permission and authority are hereby given and granted to Sandy's Restaurant, upon the terms and subject to the conditions of this ordinance, to maintain and

use, as now constructed, three (3) light fixtures projecting over the public right-of-way adjacent to its premises known as 7021 West Higgins Avenue. Said light fixtures at West Higgins Avenue and North Nottingham Avenue measure three (3) at one point two five (1.25) feet in length, point seven five (.75) foot in width and ten (10) feet above grade level. The location of said privilege shall be as shown on print(s) kept on file with the Department of Business Affairs and Consumer Protection and the Office of the City Clerk. Said privilege shall be constructed in accordance with plans and specifications approved by the Department of Transportation (Division of Project Development).

This grant of privilege in the public way shall be subject to the provisions of Section 10-28-015 and all other required provisions of the Municipal Code of Chicago.

The grantee shall pay to the City of Chicago as compensation for the privilege Number 1108066 herein granted the sum of Eighty-five and no/100 Dollars ($85.00) per annum, in advance.

A 25% penalty will be added for payments received after due date.

The permit holder agrees to hold the City of Chicago harmless for any damage, relocation or replacement costs associated with damage, relocation or removal of private property caused by the City performing work in the public way.

Authority herein given and granted for a period of five (5) years from and after June 11, 2013.

Sandy's Restaurant.
(Security Camera)

[O2013-6953]

Be It Ordained by the City Council of the City of Chicago:

SECTION 1. Permission and authority are hereby given and granted to Sandy's Restaurant, upon the terms and subject to the conditions of this ordinance, to maintain and use, as now constructed, one (1) security camera projecting over the public right-of-way for security purposes adjacent to its premises known as 7021 West Higgins Avenue. Said security camera at West Higgins Avenue measures point one two (.12) foot in length, point six (.6) foot in width and fifteen (15) feet above grade level. The location of said privilege shall be as shown on print(s) kept on file with the Department of Business Affairs and Consumer Protection and the Office of the City Clerk. Said privilege shall be constructed in accordance with plans and specifications approved by the Department of Planning and Development and the Department of Transportation (Division of Project Development).

This grant of privilege in the public way shall be subject to the provisions of Section 10-28-015 and all other required provisions of the Municipal Code of Chicago.

The grantee shall pay to the City of Chicago as compensation for the privilege Number 1108065 herein granted the sum of Zero and no/100 Dollars ($0.00) per annum, in advance.

A 25% penalty will be added for payments received after due date.

The permit holder agrees to hold the City of Chicago harmless for any damage, relocation or replacement costs associated with damage, relocation or removal of private property caused by the City performing work in the public way.

Authority herein given and granted for a period of five (5) years from and after June 11, 2013.

Santa Barbara Jewelry.

[O2013-6846]

Be It Ordained by the City Council of the City of Chicago:

SECTION 1. Permission and authority are hereby given and granted to Santa Barbara Jewelry, upon the terms and subject to the conditions of this ordinance, to maintain and use one (1) sign projecting over the public right-of-way attached to its premises known as 2626 North Milwaukee Avenue. Said sign structure measures as follows: along North Milwaukee Avenue, at six (6) feet in length, eight (8) feet in height and fifteen (15) feet above grade level. The location of said privilege shall be as shown on print(s) kept on file with the Department of Business Affairs and Consumer Protection and the Office of the City Clerk. Said privilege shall be constructed in accordance with plans and specifications approved by the Department of Transportation (Division of Project Development) and the Zoning Department -- Signs.

This grant of privilege in the public way shall be subject to the provisions of Section 10-28-015 and all other required provisions of the Municipal Code of Chicago.

The grantee shall pay to the City of Chicago as compensation for the privilege Number 1108041 herein granted the sum of Three Hundred and no/100 Dollars ($300.00) per annum, in advance.

A 25% penalty will be added for payments received after due date.

The permit holder agrees to hold the City of Chicago harmless for any damage, relocation or replacement costs associated with damage, relocation or removal of private property caused by the City performing work in the public way.

Authority herein given and granted for a period of five (5) years from and after June 11, 2013.

Santorini.

[O2013-6632]

Be It Ordained by the City Council of the City of Chicago:

SECTION 1. Permission and authority are hereby given and granted to Santorini, upon the terms and subject to the conditions of this ordinance, to maintain and use, as now constructed, nine (9) light fixtures projecting over the public right-of-way adjacent to its premises known as 138 South Halsted Street. Said light fixtures at South Halsted Street measure nine (9) at one point five (1.5) feet in length, two point one six (2.16) feet in width and sixteen point five (16.5) feet above grade level. The location of said privilege shall be as shown on print(s) kept on file with the Department of Business Affairs and Consumer Protection and the Office of the City Clerk. Said privilege shall be constructed in accordance with plans and specifications approved by the Department of Transportation (Division of Project Development).

This grant of privilege in the public way shall be subject to the provisions of Section 10-28-015 and all other required provisions of the Municipal Code of Chicago.

The grantee shall pay to the City of Chicago as compensation for the privilege Number 1106148 herein granted the sum of One Hundred Fifteen and no/100 Dollars ($115.00) per annum, in advance.

A 25% penalty will be added for payments received after due date.

The permit holder agrees to hold the City of Chicago harmless for any damage, relocation or replacement costs associated with damage, relocation or removal of private property caused by the City performing work in the public way.

Authority herein given and granted for a period of five (5) years from and after February 6, 2013.

Schatz, Inc.

[O2013-7346]

Be It Ordained by the City Council of the City of Chicago:

SECTION 1. Permission and authority are hereby given and granted to Schatz, Inc., upon the terms and subject to the conditions of this ordinance, to maintain and use, as now constructed, six (6) security cameras projecting over the public right-of-way for security purposes adjacent to its premises known as 610 North Franklin Street. Said security cameras at North Fairbanks Court measure two (2) at one point three three (1.33) feet in length, point five (.5) foot in width and fifteen (15) feet above grade level. Said security cameras at East Ontario Street measure two (2) at one point three three (1.33) feet in length, point five (.5) foot in width and fifteen (15) feet above grade level. Said security cameras at public alley measure two (2) at one point five (1.5) feet in length, point five (.5) foot in width and fifteen (15) feet above grade level. The location of said privilege shall be as shown on print(s) kept on file with the Department of Business Affairs and Consumer Protection and the Office of the City Clerk. Said privilege shall be constructed in accordance with plans and specifications approved by the Department of Planning and Development and the Department of Transportation (Division of Project Development).

This grant of privilege in the public way shall be subject to the provisions of Section 10-28-015 and all other required provisions of the Municipal Code of Chicago.

The grantee shall pay to the City of Chicago as compensation for the privilege Number 1108379 herein granted the sum of Zero and no/100 Dollars ($0.00) per annum, in advance.

A 25% penalty will be added for payments received after due date.

The permit holder agrees to hold the City of Chicago harmless for any damage, relocation or replacement costs associated with damage, relocation or removal of private property caused by the City performing work in the public way.

Authority herein given and granted for a period of five (5) years from and after July 30, 2013.

The Second Child.

[O2013-7333]

Be It Ordained by the City Council of the City of Chicago:

SECTION 1. Permission and authority are hereby given and granted to The Second Child,

upon the terms and subject to the conditions of this ordinance, to maintain and use one (1) sign projecting over the public right-of-way attached to its premises known as 954 West Armitage Avenue. Said sign structure measures as follows: along West Armitage Avenue, at four (4) feet in length, two (2) feet in height and ten (10) feet above grade level. The location of said privilege shall be as shown on print(s) kept on file with the Department of Business Affairs and Consumer Protection and the Office of the City Clerk. Said privilege shall be constructed in accordance with plans and specifications approved by the Department of Transportation (Division of Project Development) and the Zoning Department -- Signs.

This grant of privilege in the public way shall be subject to the provisions of Section 10-28-015 and all other required provisions of the Municipal Code of Chicago.

The grantee shall pay to the City of Chicago as compensation for the privilege Number 1107441 herein granted the sum of One Hundred and no/100 Dollars ($100.00) per annum, in advance.

A 25% penalty will be added for payments received after due date.

The permit holder agrees to hold the City of Chicago harmless for any damage, relocation or replacement costs associated with damage, relocation or removal of private property caused by the City performing work in the public way.

Authority herein given and granted for a period of five (5) years from and after June 11, 2013.

See, Inc.

[O2013-7335]

Be It Ordained by the City Council of the City of Chicago:

SECTION 1. Permission and authority are hereby given and granted to See, Inc., upon the terms and subject to the conditions of this ordinance, to maintain and use, as now constructed, four (4) light fixtures projecting over the public right-of-way adjacent to its premises known as 2531 North Clark Street. Said light fixtures at North Clark Street measure four (4) at two (2) feet in length, one point six six (1.66) feet in width and eleven (11) feet above grade level. The location of said privilege shall be as shown on print(s) kept on file with the Department of Business Affairs and Consumer Protection and the Office of the City Clerk. Said privilege shall be constructed in accordance with plans and specifications approved by the Department of Transportation (Division of Project Development).

This grant of privilege in the public way shall be subject to the provisions of Section 10-28-015 and all other required provisions of the Municipal Code of Chicago.

The grantee shall pay to the City of Chicago as compensation for the privilege Number 1107449 herein granted the sum of Ninety and no/100 Dollars ($90.00) per annum, in advance.

A 25% penalty will be added for payments received after due date.

The permit holder agrees to hold the City of Chicago harmless for any damage, relocation or replacement costs associated with damage, relocation or removal of private property caused by the City performing work in the public way.

Authority herein given and granted for a period of five (5) years from and after June 11, 2013.

Tammy Sopper Segovia.

[O2013-7337]

Be It Ordained by the City Council of the City of Chicago:

SECTION 1. Permission and authority are hereby given and granted to Tammy Sopper Segovia, upon the terms and subject to the conditions of this ordinance, to maintain and use, as now constructed, one (1) step on the public right-of-way adjacent to its premises known as 476 West Deming Place. Said step at West Deming Place measures twelve (12) feet in length and two point five (2.5) feet in width for a total of thirty (30) square feet. The location of said privilege shall be as shown on print(s) kept on file with the Department of Business Affairs and Consumer Protection and the Office of the City Clerk. Said privilege shall be constructed in accordance with plans and specifications approved by the Department of Transportation (Division of Project Development).

This grant of privilege in the public way shall be subject to the provisions of Section 10-28-015 and all other required provisions of the Municipal Code of Chicago.

The grantee shall pay to the City of Chicago as compensation for the privilege Number 1108475 herein granted the sum of Zero and no/100 Dollars ($0.00) per annum, in advance.

A 25% penalty will be added for payments received after due date.

The permit holder agrees to hold the City of Chicago harmless for any damage, relocation or replacement costs associated with damage, relocation or removal of private property caused by the City performing work in the public way.

Authority herein given and granted for a period of five (5) years from and after date of passage.

Self Storage 1.

[O2013-6778]

Be It Ordained by the City Council of the City of Chicago:

SECTION 1. Permission and authority are hereby given and granted to Self Storage 1, upon the terms and subject to the conditions of this ordinance, to maintain and use two (2) signs projecting over the public right-of-way attached to its premises known as 2001 North Elston Avenue. Said sign structure measures as follows: along West Armitage Avenue, one (1) at five (5) feet in length, three (3) feet in height and nine (9) feet above grade level. Said sign structure measures as follows: along North Elston Avenue, one (1) at twenty-five (25) feet in length, three (3) feet in height and nine (9) feet above grade level. The location of said privilege shall be as shown on print(s) kept on file with the Department of Business Affairs and Consumer Protection and the Office of the City Clerk. Said privilege shall be constructed in accordance with plans and specifications approved by the Department of Transportation (Division of Project Development) and the Zoning Department -- Signs.

This grant of privilege in the public way shall be subject to the provisions of Section 10-28-015 and all other required provisions of the Municipal Code of Chicago.

The grantee shall pay to the City of Chicago as compensation for the privilege Number 1107349 herein granted the sum of Four Hundred and no/100 Dollars ($400.00) per annum, in advance.

A 25% penalty will be added for payments received after due date.

The permit holder agrees to hold the City of Chicago harmless for any damage, relocation or replacement costs associated with damage, relocation or removal of private property caused by the City performing work in the public way.

Authority herein given and granted for a period of five (5) years from and after June 11, 2013.

Semiramis Restaurant.

[O2013-6831]

Be It Ordained by the City Council of the City of Chicago:

SECTION 1. Permission and authority are hereby given and granted to Semiramis Restaurant, upon the terms and subject to the conditions of this ordinance, to maintain and use one (1) sign projecting over the public right-of-way attached to its premises known as

4639 -- 4641 North Kedzie Avenue. Said sign structure measures as follows: along North Kedzie Avenue, at five (5) feet in length, three point five (3.5) feet in height and nine (9) feet above grade level. The location of said privilege shall be as shown on print(s) kept on file with the Department of Business Affairs and Consumer Protection and the Office of the City Clerk. Said privilege shall be constructed in accordance with plans and specifications approved by the Department of Transportation (Division of Project Development) and the Zoning Department -- Signs.

This grant of privilege in the public way shall be subject to the provisions of Section 10-28-015 and all other required provisions of the Municipal Code of Chicago.

The grantee shall pay to the City of Chicago as compensation for the privilege Number 1108344 herein granted the sum of One Hundred and no/100 Dollars ($100.00) per annum, in advance.

A 25% penalty will be added for payments received after due date.

The permit holder agrees to hold the City of Chicago harmless for any damage, relocation or replacement costs associated with damage, relocation or removal of private property caused by the City performing work in the public way.

Authority herein given and granted for a period of five (5) years from and after July 30, 2013.

Shaw's Crab House.

[O2013-7347]

Be It Ordained by the City Council of the City of Chicago:

SECTION 1. Permission and authority are hereby given and granted to Shaw's Crab House, upon the terms and subject to the conditions of this ordinance, to maintain and use, as now constructed, two (2) planters on the public right-of-way for beautification purposes adjacent to its premises known as 21 East Hubbard Street. Said planters at East Hubbard Street measure two (2) at two point zero eight (2.08) feet in length and one point six seven (1.67) feet in width for a total of six point nine five (6.95) square feet. Grantee must allow the required clear and unobstructed space for pedestrian passage at all times per rules and regulations approved by the Department of Transportation. The location of said privilege shall be as shown on print(s) kept on file with the Department of Business Affairs and Consumer Protection and the Office of the City Clerk. Said privilege shall be constructed in accordance with plans and specifications approved by the Department of Planning and Development and the Department of Transportation (Division of Project Development).

This grant of privilege in the public way shall be subject to the provisions of Section 10-28-015 and all other required provisions of the Municipal Code of Chicago.

The grantee shall pay to the City of Chicago as compensation for the privilege Number 1107573 herein granted the sum of Zero and no/100 Dollars ($.00) per annum, in advance.

A 25% penalty will be added for payments received after due date.

The permit holder agrees to hold the City of Chicago harmless for any damage, relocation or replacement costs associated with damage, relocation or removal of private property caused by the City performing work in the public way.

Authority herein given and granted for a period of five (5) years from and after July 30, 2013.

Show Carpet Outlet.

[O2013-7251]

Be It Ordained by the City Council of the City of Chicago:

SECTION 1. Permission and authority are hereby given and granted to Show Carpet Outlet, upon the terms and subject to the conditions of this ordinance, to maintain and use two (2) signs projecting over the public right-of-way attached to its premises known as 4319 South Archer Avenue. Said sign structures measure as follows: along South Archer Avenue, one (1) at eight (8) feet in length, eight (8) feet in height and ten (10) feet above grade level and one (1) at five (5) feet in length, three (3) feet in height and ten (10) feet above grade level. The location of said privilege shall be as shown on print(s) kept on file with the Department of Business Affairs and Consumer Protection and the Office of the City Clerk. Said privilege shall be constructed in accordance with plans and specifications approved by the Department of Transportation (Division of Project Development) and the Zoning Department -- Signs.

This grant of privilege in the public way shall be subject to the provisions of Section 10-28-015 and all other required provisions of the Municipal Code of Chicago.

The grantee shall pay to the City of Chicago as compensation for the privilege Number 1106806 herein granted the sum of Four Hundred and no/100 Dollars ($400.00) per annum, in advance.

A 25% penalty will be added for payments received after due date.

The permit holder agrees to hold the City of Chicago harmless for any damage, relocation or replacement costs associated with damage, relocation or removal of private property caused by the City performing work in the public way.

Authority herein given and granted for a period of five (5) years from and after February 6, 2013.

Sir Sid Realty.

[O2013-6863]

Be It Ordained by the City Council of the City of Chicago:

SECTION 1. Permission and authority are hereby given and granted to Sir Sid Realty, upon the terms and subject to the conditions of this ordinance, to maintain and use one (1) sign projecting over the public right-of-way attached to its premises known as 5511 West North Avenue. Said sign structure measures as follows: along West North Avenue, at eight (8) feet in length, four (4) feet in height and ten (10) feet above grade level. The location of said privilege shall be as shown on print(s) kept on file with the Department of Business Affairs and Consumer Protection and the Office of the City Clerk. Said privilege shall be constructed in accordance with plans and specifications approved by the Department of Transportation (Division of Project Development) and the Zoning Department -- Signs.

This grant of privilege in the public way shall be subject to the provisions of Section 10-28-015 and all other required provisions of the Municipal Code of Chicago.

The grantee shall pay to the City of Chicago as compensation for the privilege Number 1107908 herein granted the sum of Three Hundred and no/100 Dollars ($300.00) per annum, in advance.

A 25% penalty will be added for payments received after due date.

The permit holder agrees to hold the City of Chicago harmless for any damage, relocation or replacement costs associated with damage, relocation or removal of private property caused by the City performing work in the public way.

Authority herein given and granted for a period of five (5) years from and after July 30, 2013.

SmallBar Division.

[O2013-6371]

Be It Ordained by the City Council of the City of Chicago:

SECTION 1. Permission and authority are hereby given and granted to SmallBar Division, upon the terms and subject to the conditions of this ordinance, to maintain and use, as now constructed, four (4) light fixtures projecting over the public right-of-way adjacent to its premises known as 2049 West Division Street. Said light fixtures at West Division Street measure four (4) at one point six seven (1.67) feet in length, point five (.5) foot in width and twelve point three three (12.33) feet above grade level. The location of said privilege shall be as shown on print(s) kept on file with the Department of Business Affairs and Consumer Protection and the Office of the City Clerk. Said privilege shall be constructed in accordance with plans and specifications approved by the Department of Transportation (Division of Project Development).

This grant of privilege in the public way shall be subject to the provisions of Section 10-28-015 and all other required provisions of the Municipal Code of Chicago.

The grantee shall pay to the City of Chicago as compensation for the privilege Number 1108477 herein granted the sum of Ninety and no/100 Dollars ($90.00) per annum, in advance.

A 25% penalty will be added for payments received after due date.

The permit holder agrees to hold the City of Chicago harmless for any damage, relocation or replacement costs associated with damage, relocation or removal of private property caused by the City performing work in the public way.

Authority herein given and granted for a period of five (5) years from and after June 11, 2013.

Smart Hotels/Olympia Chicago LLC.

[O2013-7126]

Be It Ordained by the City Council of the City of Chicago:

SECTION 1. Permission and authority are hereby given and granted to Smart Hotels/Olympia Chicago LLC, upon the terms and subject to the conditions of this ordinance, to maintain and use one (1) sign projecting over the public right-of-way attached to its premises known as 5225 South Harper Avenue. Said sign structure measures as follows:

along South Harper Avenue, at two point five (2.5) feet in length, twenty-two (22) feet in height and twenty-five (25) feet above grade level. The location of said privilege shall be as shown on prints kept on file with the Department of Business Affairs and Consumer Protection and the Office of the City Clerk. Said privilege shall be constructed in accordance with plans and specifications approved by the Department of Transportation (Division of Project Development) and the Zoning Department -- Signs.

This grant of privilege in the public way shall be subject to the provisions of Section 10-28-015 and all other required provisions of the Municipal Code of Chicago.

The grantee shall pay to the City of Chicago as compensation for the privilege Number 1106175 herein granted the sum of Three Hundred and no/100 Dollars ($300.00) per annum, in advance.

A 25% penalty will be added for payments received after due date.

The permit holder agrees to hold the City of Chicago harmless for any damage, relocation or replacement costs associated with damage, relocation or removal of private property caused by the City performing work in the public way.

Authority herein given and granted for a period of five (5) years from and after date of passage.

Smithfield Properties XVI LLC.
(Caissons)

[O2013-7348]

Be It Ordained by the City Council of the City of Chicago:

SECTION 1. Permission and authority are hereby given and granted to Smithfield Properties XVI LLC, upon the terms and subject to the conditions of this ordinance, to construct, install, maintain and use twenty (20) caissons under the public right-of-way adjacent to its premises known as 805 North LaSalle Street. Said caissons at North LaSalle Street measure one (1) at one (1) foot in length and ten point five five (10.55) feet in width for a total of ten point five five (10.55) square feet, one (1) at one (1) foot in length and six point four seven (6.47) feet in width for a total of six point four seven (6.47) square feet and one (1) at one (1) foot in length and four point eight (4.8) feet in width for a total of four point eight (4.8) square feet. Said Caisson(s) at North LaSalle Street and West Chicago Avenue measures one (1) at one (1) foot in length and five point two five (5.25) feet in width for a total of five point two five (5.25) square feet. Said caissons at West Chicago Avenue

measure one (1) at one (1) foot in length and eight point three seven (8.37) feet in width for a total of eight point three seven (8.37) square feet, one (1) at one (1) foot in length and five point two five (5.25) feet in width for a total of five point two five (5.25) square feet and three (3) at one (1) foot in length and two point one (2.1) feet in width for a total of six point three (6.3) square feet. Said caisson at West Chicago Avenue and public alley measures one (1) at one (1) foot in length and five point five five (5.55) feet in width for a total of five point five five (5.55) square feet. Said caissons at public alley measure one (1) at one (1) foot in length and ten point three five (10.35) feet in width for a total of ten point three five (10.35) square feet, one (1) at one (1) foot in length and fifteen point zero four (15.04) feet in width for a total of fifteen point zero four (15.04) square feet, one (1) at one (1) foot in length and four point six nine (4.69) feet in width for a total of four point six nine (4.69) square feet, one (1) at one (1) foot in length and nine point seven two (9.72) feet in width for a total of nine point seven two (9.72) square feet and two (2) at one (1) foot in length and four point six nine (4.69) feet in width for a total of nine point three eight (9.38) square feet. Said caissons at North LaSalle Street measure one (1) at one (1) foot in length and six point eight eight (6.88) feet in width for a total of six point eight eight (6.88) square feet, one (1) at one (1) foot in length and two point six three (2.63) feet in width for a total of two point six three (2.63) square feet, one (1) at one (1) foot in length and six point eight eight (6.88) feet in width for a total of six point eight eight (6.88) square feet and one (1) at one (1) foot in length and two point six three (2.63) feet in width for a total of two point six three (2.63) square feet. The location of said privilege shall be as shown on print(s) kept on file with the Department of Business Affairs and Consumer Protection and the Office of the City Clerk. Said privilege shall be constructed in accordance with plans and specifications approved by the Department of Planning and Development and the Department of Transportation (Office of Underground Coordination).

This grant of privilege in the public way shall be subject to the provisions of Section 10-28-015 and all other required provisions of the Municipal Code of Chicago.

The grantee shall pay to the City of Chicago as compensation for the privilege Number 1108053 herein granted the sum of Four Hundred and no/100 Dollars ($400.00) per annum, in advance.

A 25% penalty will be added for payments received after due date.

The permit holder agrees to hold the City of Chicago harmless for any damage, relocation or replacement costs associated with damage, relocation or removal of private property caused by the City performing work in the public way.

Authority herein given and granted for a period of five (5) years from and after date of passage.

Smithfield Properties XVI LLC.
(Planters)

[O2013-7349]

Be It Ordained by the City Council of the City of Chicago:

SECTION 1. Permission and authority are hereby given and granted to Smithfield Properties XVI LLC, upon the terms and subject to the conditions of this ordinance, to construct, install, maintain and use four (4) raised planters on the public right-of-way for beautification purposes adjacent to its premises known as 805 North LaSalle Drive. Said raised planter at West Chicago Avenue measures one (1) at thirty-five (35) feet in length and six (6) feet in width for a total of two hundred ten (210) square feet. Said planters at North LaSalle Street measure one (1) at thirty-five (35) feet in length and six point one seven (6.17) feet in width for a total of two hundred fifteen point nine five (215.95) square feet, one (1) at ten (10) feet in length and six point one seven (6.17) feet in width for a total of sixty-one point seven (61.7) square feet and one (1) at thirty-five (35) feet in length and six point one seven (6.17) feet in width for a total of two hundred fifteen point nine five (215.95) square feet. Grantee must allow the required clear and unobstructed space for pedestrian passage at all times per rules and regulations approved by the Department of Transportation. The location of said privilege shall be as shown on print(s) kept on file with the Department of Business Affairs and Consumer Protection and the Office of the City Clerk. Said privilege shall be constructed in accordance with plans and specifications approved by the Department of Planning and Development and the Department of Transportation (Division of Project Development).

This grant of privilege in the public way shall be subject to the provisions of Section 10-28-015 and all other required provisions of the Municipal Code of Chicago.

The grantee shall pay to the City of Chicago as compensation for the privilege Number 1107995 herein granted the sum of Zero and no/100 Dollars ($0.00) per annum, in advance.

A 25% penalty will be added for payments received after due date.

The permit holder agrees to hold the City of Chicago harmless for any damage, relocation or replacement costs associated with damage, relocation or removal of private property caused by the City performing work in the public way.

Authority herein given and granted for a period of five (5) years from and after date of passage.

Sock Shoppe.

[O2013-7204]

Be It Ordained by the City Council of the City of Chicago:

SECTION 1. Permission and authority are hereby given and granted to Sock Shoppe, upon

the terms and subject to the conditions of this ordinance, to maintain and use one (1) sign projecting over the public right-of-way attached to its premises known as 4010 -- 4012 West 63rd Street. Said sign structure measures as follows: along West 63rd Street, at eight (8) feet in length, six (6) feet in height and ten (10) feet above grade level. The location of said privilege shall be as shown on print(s) kept on file with the Department of Business Affairs and Consumer Protection and the Office of the City Clerk. Said privilege shall be constructed in accordance with plans and specifications approved by the Department of Transportation (Division of Project Development) and the Zoning Department -- Signs.

This grant of privilege in the public way shall be subject to the provisions of Section 10-28-015 and all other required provisions of the Municipal Code of Chicago.

The grantee shall pay to the City of Chicago as compensation for the privilege Number 1108031 herein granted the sum of Three Hundred and no/100 Dollars ($300.00) per annum, in advance.

A 25% penalty will be added for payments received after due date.

The permit holder agrees to hold the City of Chicago harmless for any damage, relocation or replacement costs associated with damage, relocation or removal of private property caused by the City performing work in the public way.

Authority herein given and granted for a period of five (5) years from and after June 11, 2013.

Source Healing, Inc.

[O2013-7351]

Be It Ordained by the City Council of the City of Chicago:

SECTION 1. Permission and authority are hereby given and granted to Source Healing, Inc., upon the terms and subject to the conditions of this ordinance, to maintain and use, as now constructed, one (1) banner projecting over the public right-of-way adjacent to its premises known as 650 North Dearborn Street. Said banner at North Dearborn Street measures three (3) feet in length and eight (8) feet in width for a total of twenty-four (24) square feet. The location of said privilege shall be as shown on print(s) kept on file with the Department of Business Affairs and Consumer Protection and the Office of the City Clerk. Said privilege shall be constructed in accordance with plans and specifications approved by the Zoning Department -- Signs.

This grant of privilege in the public way shall be subject to the provisions of Section 10-28-015 and all other required provisions of the Municipal Code of Chicago.

The grantee shall pay to the City of Chicago as compensation for the privilege Number 1108105 herein granted the sum of Seventy-five and no/100 Dollars ($75.00) per annum, in advance.

A 25% penalty will be added for payments received after due date.

The permit holder agrees to hold the City of Chicago harmless for any damage, relocation or replacement costs associated with damage, relocation or removal of private property caused by the City performing work in the public way.

Authority herein given and granted for a period of five (5) years from and after July 9, 2013.

Spanco Insurance Agency.

[O2013-6771]

Be It Ordained by the City Council of the City of Chicago:

SECTION 1. Permission and authority are hereby given and granted to Spanco Insurance Agency, upon the terms and subject to the conditions of this ordinance, to maintain and use one (1) sign projecting over the public right-of-way attached to its premises known as 2017 North Western Avenue. Said sign structure measures as follows: along North Western Avenue, at six (6) feet in length, ten (10) feet in height and ten point five (10.5) feet above grade level. The location of said privilege shall be as shown on print(s) kept on file with the Department of Business Affairs and Consumer Protection and the Office of the City Clerk. Said privilege shall be constructed in accordance with plans and specifications approved by the Department of Transportation (Division of Project Development) and the Zoning Department -- Signs.

This grant of privilege in the public way shall be subject to the provisions of Section 10-28-015 and all other required provisions of the Municipal Code of Chicago.

The grantee shall pay to the City of Chicago as compensation for the privilege Number 1107401 herein granted the sum of Three Hundred and no/100 Dollars ($300.00) per annum, in advance.

A 25% penalty will be added for payments received after due date.

The permit holder agrees to hold the City of Chicago harmless for any damage, relocation or replacement costs associated with damage, relocation or removal of private property caused by the City performing work in the public way.

Authority herein given and granted for a period of five (5) years from and after May 14, 2013.

Speedway Express Lube.

[O2013-6689]

Be It Ordained by the City Council of the City of Chicago:

SECTION 1. Permission and authority are hereby given and granted to Speedway Express Lube, upon the terms and subject to the conditions of this ordinance, to maintain and use three (3) signs projecting over the public right-of-way attached to its premises known as 10134 South Western Avenue. Said sign structure measures as follows: along South Western Avenue, one (1) at eight (8) feet in length, eleven (11) feet in height and seventeen (17) feet above grade level. Said sign structures measure as follows: along South Western Avenue two (2) at eight (8) feet in length, four (4) feet in height and twelve (12) feet above grade level. The location of said privilege shall be as shown on print(s) kept on file with the Department of Business Affairs and Consumer Protection and the Office of the City Clerk. Said privilege shall be constructed in accordance with plans and specifications approved by the Department of Planning and Development and the Department of Transportation (Division of Project Development). Said privilege shall be constructed in accordance with plans and specifications approved by the Department of Transportation (Division of Project Development) and the Zoning Department -- Signs.

This grant of privilege in the public way shall be subject to the provisions of Section 10-28-015 and all other required provisions of the Municipal Code of Chicago.

The grantee shall pay to the City of Chicago as compensation for the privilege Number 1108099 herein granted the sum of Nine Hundred and no/100 Dollars ($900.00) per annum, in advance.

A 25% penalty will be added for payments received after due date.

The permit holder agrees to hold the City of Chicago harmless for any damage, relocation or replacement costs associated with damage, relocation or removal of private property caused by the City performing work in the public way.

Authority herein given and granted for a period of five (5) years from and after July 30, 2013.

Sport Clips.

[O2013-7432]

Be It Ordained by the City Council of the City of Chicago:

SECTION 1. Permission and authority are hereby given and granted to Sport Clips, upon the terms and subject to the conditions of this ordinance, to maintain and use two (2) signs

projecting over the public right-of-way attached to its premises known as 3235 North Ashland Avenue. Said sign structures measure as follows: along North Ashland Avenue, two (2) at twelve (12) feet in length, two point five (2.5) feet in height and twelve (12) feet above grade level. The location of said privilege shall be as shown on print(s) kept on file with the Department of Business Affairs and Consumer Protection and the Office of the City Clerk. Said privilege shall be constructed in accordance with plans and specifications approved by the Department of Transportation (Division of Project Development) and the Zoning Department -- Signs.

This grant of privilege in the public way shall be subject to the provisions of Section 10-28-015 and all other required provisions of the Municipal Code of Chicago.

The grantee shall pay to the City of Chicago as compensation for the privilege Number 1107380 herein granted the sum of Six Hundred and no/100 Dollars ($600.00) per annum, in advance.

A 25% penalty will be added for payments received after due date.

The permit holder agrees to hold the City of Chicago harmless for any damage, relocation or replacement costs associated with damage, relocation or removal of private property caused by the City performing work in the public way.

Authority herein given and granted for a period of five (5) years from and after date of passage.

St. Alphonsus Church.

[O2013-6772]

Be It Ordained by the City Council of the City of Chicago:

SECTION 1. Permission and authority are hereby given and granted to St. Alphonsus Church, upon the terms and subject to the conditions of this ordinance, to maintain and use one (1) sign projecting over the public right-of-way attached to its premises known as 1414 West Oakdale Avenue. Said sign structure measures as follows: along West Oakdale Avenue, at ten (10) feet in length, five (5) feet in height and eleven point five (11.5) feet above grade level. The location of said privilege shall be as shown on print(s) kept on file with the Department of Business Affairs and Consumer Protection and the Office of the City Clerk. Said privilege shall be constructed in accordance with plans and specifications approved by the Department of Transportation (Division of Project Development) and the Zoning Department -- Signs.

This grant of privilege in the public way shall be subject to the provisions of Section 10-28-015 and all other required provisions of the Municipal Code of Chicago.

The grantee shall pay to the City of Chicago as compensation for the privilege Number 1108378 herein granted the sum of Three Hundred and no/100 Dollars ($300.00) per annum, in advance.

A 25% penalty will be added for payments received after due date.

The permit holder agrees to hold the City of Chicago harmless for any damage, relocation or replacement costs associated with damage, relocation or removal of private property caused by the City performing work in the public way.

Authority herein given and granted for a period of five (5) years from and after June 11, 2013.

St. Hyacinth Basilica.

[O2013-6714]

Be It Ordained by the City Council of the City of Chicago:

SECTION 1. Permission and authority are hereby given and granted to St. Hyacinth Basilica, upon the terms and subject to the conditions of this ordinance, to maintain and use, as now constructed, one (1) ramp on the public right-of-way adjacent to its premises known as 3651 West George Street. Said ramp at North Lawndale Avenue measures seventy-five (75) feet in length and five point eight three (5.83) feet in width for a total of four hundred thirty-seven point two five (437.25) square feet. The location of said privilege shall be as shown on print(s) kept on file with the Department of Business Affairs and Consumer Protection and the Office of the City Clerk. Said privilege shall be constructed in accordance with plans and specifications approved by the Department of Transportation (Division of Project Development) and the Mayor's Office for People with Disabilities.

This grant of privilege in the public way shall be subject to the provisions of Section 10-28-015 and all other required provisions of the Municipal Code of Chicago.

The grantee shall pay to the City of Chicago as compensation for the privilege Number 1105935 herein granted the sum of Four Hundred and no/100 Dollars ($400.00) per annum, in advance.

A 25% penalty will be added for payments received after due date.

The permit holder agrees to hold the City of Chicago harmless for any damage, relocation or replacement costs associated with damage, relocation or removal of private property caused by the City performing work in the public way.

Authority herein given and granted for a period of five (5) years from and after April 9, 2013.

St. Therese Chinese Catholic Church.

[O2013-6833]

Be It Ordained by the City Council of the City of Chicago:

SECTION 1. Permission and authority are hereby given and granted to St. Therese Chinese Catholic Church, upon the terms and subject to the conditions of this ordinance, to construct, install, maintain and use five (5) condensers projecting over the public right-of-way adjacent to its premises known as 218 West Alexander Street. Said condensers at alley behind the church measure five (5) at one point seven one (1.71) feet in length and point six seven (.67) foot in width for a total of five point seven three (5.73) square feet. Said air condition condensers shall be approximately twenty-two (22) feet above grade level. The location of said privilege shall be as shown on print(s) kept on file with the Department of Business Affairs and Consumer Protection and the Office of the City Clerk. Said privilege shall be constructed in accordance with plans and specifications approved by the Department of Transportation (Division of Project Development).

This grant of privilege in the public way shall be subject to the provisions of Section 10-28-015 and all other required provisions of the Municipal Code of Chicago.

The grantee shall pay to the City of Chicago as compensation for the privilege Number 1108486 herein granted the sum of Two Thousand and no/100 Dollars ($2,000.00) per annum, in advance.

A 25% penalty will be added for payments received after due date.

The permit holder agrees to hold the City of Chicago harmless for any damage, relocation or replacement costs associated with damage, relocation or removal of private property caused by the City performing work in the public way.

Authority herein given and granted for a period of five (5) years from and after date of passage.

The Standard Club.

[O2013-6962]

Be It Ordained by the City Council of the City of Chicago:

SECTION 1. Permission and authority are hereby given and granted to the Standard Club, upon the terms and subject to the conditions of this ordinance, to maintain and use, as now constructed, eight (8) light fixtures projecting over the public right-of-way adjacent to its premises known as 320 South Plymouth Court. Said light fixtures at South Plymouth Court

measure six (6) at two (2) feet in length, one point five (1.5) feet in width and twelve point two (12.2) feet above grade level and two (2) at two point five (2.5) feet in length, two (2) feet in width and seven point seven (7.7) feet above grade level. The location of said privilege shall be as shown on print(s) kept on file with the Department of Business Affairs and Consumer Protection and the Office of the City Clerk. Said privilege shall be constructed in accordance with plans and specifications approved by the Department of Transportation (Division of Project Development).

This grant of privilege in the public way shall be subject to the provisions of Section 10-28-015 and all other required provisions of the Municipal Code of Chicago.

The grantee shall pay to the City of Chicago as compensation for the privilege Number 1107631 herein granted the sum of One Hundred Ten and no/100 Dollars ($110.00) per annum, in advance.

A 25% penalty will be added for payments received after due date.

The permit holder agrees to hold the City of Chicago harmless for any damage, relocation or replacement costs associated with damage, relocation or removal of private property caused by the City performing work in the public way.

Authority herein given and granted for a period of five (5) years from and after June 11, 2013.

Starbucks Coffee No. 212.

[O2013-7352]

Be It Ordained by the City Council of the City of Chicago:

SECTION 1. Permission and authority are hereby given and granted to Starbucks Coffee Number 212, upon the terms and subject to the conditions of this ordinance, to maintain and use two (2) signs projecting over the public right-of-way attached to its premises known as 105 West Adams Street. Said sign structure measures as follows: along West Adams Street, one (1) at thirty (30) feet in length, two point five (2.5) feet in height and ten (10) feet above grade level. Said sign structure measures as follows: along South Clark Street, one (1) at twenty (20) feet in length, two point five (2.5) feet in height and ten (10) feet above grade level. The location of said privilege shall be as shown on print(s) kept on file with the Department of Business Affairs and Consumer Protection and the Office of the City Clerk. Said privilege shall be constructed in accordance with plans and specifications approved by the Department of Transportation (Division of Project Development) and the Zoning Department -- Signs.

This grant of privilege in the public way shall be subject to the provisions of Section 10-28-015 and all other required provisions of the Municipal Code of Chicago.

The grantee shall pay to the City of Chicago as compensation for the privilege Number 1107710 herein granted the sum of Six Hundred and no/100 Dollars ($600.00) per annum. in advance.

A 25% penalty will be added for payments received after due date.

The permit holder agrees to hold the City of Chicago harmless for any damage. relocation or replacement costs associated with damage, relocation or removal of private property caused by the City performing work in the public way.

Authority herein given and granted for a period of five (5) years from and after June 11, 2013.

Starbucks Coffee No. 2369.

[O2013-6773]

Be It Ordained by the City Council of the City of Chicago:

SECTION 1. Permission and authority are hereby given and granted to Starbucks Coffee Number 2369, upon the terms and subject to the conditions of this ordinance, to maintain and use, as now constructed, six (6) light fixtures projecting over the public right-of-way adjacent to its premises known as 2023 -- 2025 West Roscoe Street. Said light fixtures at West Roscoe Street measure six (6) at point six six (.66) foot in length, point six six (.66) foot in width and thirteen (13) feet above grade level. The location of said privilege shall be as shown on print(s) kept on file with the Department of Business Affairs and Consumer Protection and the Office of the City Clerk. Said privilege shall be constructed in accordance with plans and specifications approved by the Department of Transportation (Division of Project Development).

This grant of privilege in the public way shall be subject to the provisions of Section 10-28-015 and all other required provisions of the Municipal Code of Chicago.

The grantee shall pay to the City of Chicago as compensation for the privilege Number 1107928 herein granted the sum of One Hundred and no/100 Dollars ($100.00) per annum, in advance.

A 25% penalty will be added for payments received after due date.

The permit holder agrees to hold the City of Chicago harmless for any damage, relocation or replacement costs associated with damage, relocation or removal of private property caused by the City performing work in the public way.

Authority herein given and granted for a period of five (5) years from and after June 11, 2013.

Starbucks Coffee No. 2636.

[O2013-6373]

Be It Ordained by the City Council of the City of Chicago:

SECTION 1. Permission and authority are hereby given and granted to Starbucks Coffee Number 2636, upon the terms and subject to the conditions of this ordinance, to maintain and use two (2) signs projecting over the public right-of-way attached to its premises known as 1701 West Division Street. Said sign structures measure as follows: along West Division Street, one (1) at ten (10) feet in length, two point four two (2.42) feet in height and ten (10) feet above grade level and one (1) at point five (.5) foot in length, two point five (2.5) feet in height and ten (10) feet above grade level. The location of said privilege shall be as shown on print(s) kept on file with the Department of Business Affairs and Consumer Protection and the Office of the City Clerk. Said privilege shall be constructed in accordance with plans and specifications approved by the Department of Transportation (Division of Project Development) and the Zoning Department -- Signs.

This grant of privilege in the public way shall be subject to the provisions of Section 10-28-015 and all other required provisions of the Municipal Code of Chicago.

The grantee shall pay to the City of Chicago as compensation for the privilege Number 1107773 herein granted the sum of One Hundred Seventy-five and no/100 Dollars ($175.00) per annum, in advance.

A 25% penalty will be added for payments received after due date.

The permit holder agrees to hold the City of Chicago harmless for any damage, relocation or replacement costs associated with damage, relocation or removal of private property caused by the City performing work in the public way.

Authority herein given and granted for a period of five (5) years from and after June 11, 2013.

Starbucks Coffee No. 10955.

[O2013-7354]

Be It Ordained by the City Council of the City of Chicago:

SECTION 1. Permission and authority are hereby given and granted to Starbucks Coffee Number 10955, upon the terms and subject to the conditions of this ordinance, to maintain and use two (2) signs projecting over the public right-of-way attached to its premises known as 38 East Ontario Street. Said sign structure measures as follows: along East Ontario Street, one (1) at twelve point nine one (12.91) feet in length, three point one (3.1) feet in height and eleven point five (11.5) feet above grade level. Said sign structure measures as follows: along North Wabash Avenue, one (1) at twelve point nine one (12.91) feet in length, three point one (3.1) feet in height and eleven point five (11.5) feet above grade level. The location of said privilege shall be as shown on print(s) kept on file with the Department of Business Affairs and Consumer Protection and the Office of the City Clerk. Said privilege shall be constructed in accordance with plans and specifications approved by the Department of Transportation (Division of Project Development) and the Zoning Department -- Signs.

This grant of privilege in the public way shall be subject to the provisions of Section 10-28-015 and all other required provisions of the Municipal Code of Chicago.

The grantee shall pay to the City of Chicago as compensation for the privilege Number 1107711 herein granted the sum of Six Hundred and no/100 Dollars ($600.00) per annum, in advance.

A 25% penalty will be added for payments received after due date.

The permit holder agrees to hold the City of Chicago harmless for any damage, relocation or replacement costs associated with damage, relocation or removal of private property caused by the City performing work in the public way.

Authority herein given and granted for a period of five (5) years from and after June 11, 2013.

Starbucks Coffee No. 13522.

[O2013-6885]

Be It Ordained by the City Council of the City of Chicago:

SECTION 1. Permission and authority are hereby given and granted to Starbucks Coffee Number 13522, upon the terms and subject to the conditions of this ordinance, to

maintain and use one (1) sign projecting over the public right-of-way attached to its premises known as 3232 West Foster Avenue. Said sign structure measures as follows: along West Foster Avenue, at point five (.5) foot in length, two point three three (2.33) feet in height and thirteen (13) feet above grade level. The location of said privilege shall be as shown on print(s) kept on file with the Department of Business Affairs and Consumer Protection and the Office of the City Clerk. Said privilege shall be constructed in accordance with plans and specifications approved by the Department of Transportation (Division of Project Development) and the Zoning Department -- Signs.

This grant of privilege in the public way shall be subject to the provisions of Section 10-28-015 and all other required provisions of the Municipal Code of Chicago.

The grantee shall pay to the City of Chicago as compensation for the privilege Number 1108061 herein granted the sum of One Hundred and no/100 Dollars ($100.00) per annum, in advance.

A 25% penalty will be added for payments received after due date.

The permit holder agrees to hold the City of Chicago harmless for any damage, relocation or replacement costs associated with damage, relocation or removal of private property caused by the City performing work in the public way.

Authority herein given and granted for a period of five (5) years from and after July 9, 2013.

Starbucks Coffee No. 13710.

[O2013-7355]

Be It Ordained by the City Council of the City of Chicago:

SECTION 1. Permission and authority are hereby given and granted to Starbucks Coffee Number 13710, upon the terms and subject to the conditions of this ordinance, to maintain and use two (2) signs projecting over the public right-of-way attached to its premises known as 30 West Erie Street. Said sign structures measure as follows: along North Dearborn Street, one (1) at five point five (5.5) feet in length, three point three three (3.33) feet in height and seventeen (17) feet above grade level and one (1) at twelve point eight (12.8) feet in length, three point one seven (3.17) feet in height and sixteen point five (16.5) feet above grade level. The location of said privilege shall be as shown on print(s) kept on file with the Department of Business Affairs and Consumer Protection and the Office of the City Clerk. Said privilege shall be constructed in accordance with plans and specifications approved by the Department of Transportation (Division of Project Development) and the Zoning Department -- Signs.

This grant of privilege in the public way shall be subject to the provisions of Section 10-28-015 and all other required provisions of the Municipal Code of Chicago.

The grantee shall pay to the City of Chicago as compensation for the privilege Number 1107774 herein granted the sum of Four Hundred and no/100 Dollars ($400.00) per annum, in advance.

A 25% penalty will be added for payments received after due date.

The permit holder agrees to hold the City of Chicago harmless for any damage, relocation or replacement costs associated with damage, relocation or removal of private property caused by the City performing work in the public way.

Authority herein given and granted for a period of five (5) years from and after June 11, 2013.

Starbucks Coffee No. 14256.

[O2013-6774]

Be It Ordained by the City Council of the City of Chicago:

SECTION 1. Permission and authority are hereby given and granted to Starbucks Coffee Number 14256, upon the terms and subject to the conditions of this ordinance, to maintain and use one (1) sign projecting over the public right-of-way attached to its premises known as 2101 West Armitage Avenue. Said sign structure measures as follows: along West Armitage Avenue, at point five (.5) foot in length, two point three three (2.33) feet in height and twelve (12) feet above grade level. The location of said privilege shall be as shown on print(s) kept on file with the Department of Business Affairs and Consumer Protection and the Office of the City Clerk. Said privilege shall be constructed in accordance with plans and specifications approved by the Department of Transportation (Division of Project Development) and the Zoning Department -- Signs.

This grant of privilege in the public way shall be subject to the provisions of Section 10-28-015 and all other required provisions of the Municipal Code of Chicago.

The grantee shall pay to the City of Chicago as compensation for the privilege Number 1107777 herein granted the sum of One Hundred and no/100 Dollars ($100.00) per annum, in advance.

A 25% penalty will be added for payments received after due date.

The permit holder agrees to hold the City of Chicago harmless for any damage, relocation or replacement costs associated with damage, relocation or removal of private property caused by the City performing work in the public way.

Authority herein given and granted for a period of five (5) years from and after June 11, 2013.

Starbucks Coffee No. 14433.

[O2013-6635]

Be It Ordained by the City Council of the City of Chicago:

SECTION 1. Permission and authority are hereby given and granted to Starbucks Coffee Number 14433, upon the terms and subject to the conditions of this ordinance, to maintain and use one (1) sign projecting over the public right-of-way attached to its premises known as 946 West Randolph Street. Said sign structure measures as follows: along West Randolph Street, at five point six (5.6) feet in length, three point three three (3.33) feet in height and eleven point three three (11.33) feet above grade level. The location of said privilege shall be as shown on print(s) kept on file with the Department of Business Affairs and Consumer Protection and the Office of the City Clerk. Said privilege shall be constructed in accordance with plans and specifications approved by the Department of Transportation (Division of Project Development) and the Zoning Department -- Signs.

This grant of privilege in the public way shall be subject to the provisions of Section 10-28-015 and all other required provisions of the Municipal Code of Chicago.

The grantee shall pay to the City of Chicago as compensation for the privilege Number 1107776 herein granted the sum of One Hundred and no/100 Dollars ($100.00) per annum, in advance.

A 25% penalty will be added for payments received after due date.

The permit holder agrees to hold the City of Chicago harmless for any damage, relocation or replacement costs associated with damage, relocation or removal of private property caused by the City performing work in the public way.

Authority herein given and granted for a period of five (5) years from and after June 11, 2013.

Starbucks Coffee No. 19549.

[O2013-7356]

Be It Ordained by the City Council of the City of Chicago:

SECTION 1. Permission and authority are hereby given and granted to Starbucks Coffee Number 19549, upon the terms and subject to the conditions of this ordinance, to maintain and use two (2) signs projecting over the public right-of-way attached to its premises known as 633 North St. Clair Street. Said sign structures measure as follows: along North St. Clair Street, one (1) at eighteen point three three (18.33) feet in length, one point one seven (1.17) feet in height and twenty-two (22) feet above grade level and one (1) at three point three three (3.33) feet in length, three point three three (3.33) feet in height and sixteen (16) feet above grade level. The location of said privilege shall be as shown on print(s) kept on file with the Department of Business Affairs and Consumer Protection and the Office of the City Clerk. Said privilege shall be constructed in accordance with plans and specifications approved by the Department of Transportation (Division of Project Development) and the Zoning Department -- Signs.

This grant of privilege in the public way shall be subject to the provisions of Section 10-28-015 and all other required provisions of the Municipal Code of Chicago.

The grantee shall pay to the City of Chicago as compensation for the privilege Number 1107816 herein granted the sum of One Hundred Seventy-five and no/100 Dollars ($175.00) per annum, in advance.

A 25% penalty will be added for payments received after due date.

The permit holder agrees to hold the City of Chicago harmless for any damage, relocation or replacement costs associated with damage, relocation or removal of private property caused by the City performing work in the public way.

Authority herein given and granted for a period of five (5) years from and after date of passage.

State Street Barbers.

[O2013-6777]

Be It Ordained by the City Council of the City of Chicago:

SECTION 1. Permission and authority are hereby given and granted to State Street Barbers, upon the terms and subject to the conditions of this ordinance, to maintain and use, as now constructed. one (1) barber pole projecting over the public right-of-way adjacent to

its premises known as 1151 West Webster Avenue. Said barber pole at West Webster Avenue measures one (1) foot in length and four (4) feet in width for a total of four (4) square feet. Existing barber pole is approximately five (5) feet above grade level. The location of said privilege shall be as shown on print(s) kept on file with the Department of Business Affairs and Consumer Protection and the Office of the City Clerk. Said privilege shall be constructed in accordance with plans and specifications approved by the Department of Transportation (Division of Project Development).

This grant of privilege in the public way shall be subject to the provisions of Section 10-28-015 and all other required provisions of the Municipal Code of Chicago.

The grantee shall pay to the City of Chicago as compensation for the privilege Number 1106588 herein granted the sum of Ten and no/100 Dollars ($10.00) per annum, in advance.

A 25% penalty will be added for payments received after due date.

The permit holder agrees to hold the City of Chicago harmless for any damage, relocation or replacement costs associated with damage, relocation or removal of private property caused by the City performing work in the public way.

Authority herein given and granted for a period of five (5) years from and after date of passage.

Streeters Tavern.

[O2013-7359]

Be It Ordained by the City Council of the City of Chicago:

SECTION 1. Permission and authority are hereby given and granted to Streeters Tavern, upon the terms and subject to the conditions of this ordinance, to maintain and use, as now constructed, two (2) light fixtures projecting over the public right-of-way adjacent to its premises known as 50 East Chicago Avenue. Said light fixtures at East Chicago Avenue measure two (2) at one point one seven (1.17) feet in length, point four two (.42) foot in width and five (5) feet above grade level. The location of said privilege shall be as shown on print(s) kept on file with the Department of Business Affairs and Consumer Protection and the Office of the City Clerk. Said privilege shall be constructed in accordance with plans and specifications approved by the Department of Transportation (Division of Project Development).

This grant of privilege in the public way shall be subject to the provisions of Section 10-28-015 and all other required provisions of the Municipal Code of Chicago.

The grantee shall pay to the City of Chicago as compensation for the privilege Number 1107819 herein granted the sum of Eighty and no/100 Dollars ($80.00) per annum, in advance.

A 25% penalty will be added for payments received after due date.

The permit holder agrees to hold the City of Chicago harmless for any damage, relocation or replacement costs associated with damage, relocation or removal of private property caused by the City performing work in the public way.

Authority herein given and granted for a period of five (5) years from and after July 30, 2013.

Subway.
(10354 S. Halsted St.)

[O2013-6832]

Be It Ordained by the City Council of the City of Chicago:

SECTION 1. Permission and authority are hereby given and granted to Subway, upon the terms and subject to the conditions of this ordinance, to maintain and use one (1) sign projecting over the public right-of-way attached to its premises known as 10354 South Halsted Street. Said sign structure measures as follows: along South Halsted Street, at ten (10) feet in length, two point five (2.5) feet in height and fifteen (15) feet above grade level. The location of said privilege shall be as shown on print(s) kept on file with the Department of Business Affairs and Consumer Protection and the Office of the City Clerk. Said privilege shall be constructed in accordance with plans and specifications approved by the Department of Transportation (Division of Project Development) and the Zoning Department -- Signs.

This grant of privilege in the public way shall be subject to the provisions of Section 10-28-015 and all other required provisions of the Municipal Code of Chicago.

The grantee shall pay to the City of Chicago as compensation for the privilege Number 1107060 herein granted the sum of Three Hundred and no/100 Dollars ($300.00) per annum, in advance.

A 25% penalty will be added for payments received after due date.

The permit holder agrees to hold the City of Chicago harmless for any damage, relocation or replacement costs associated with damage, relocation or removal of private property caused by the City performing work in the public way.

Authority herein given and granted for a period of five (5) years from and after February 6, 2013.

Subway.
(1901 W. 103rd St.)

[O2013-6692]

Be It Ordained by the City Council of the City of Chicago:

SECTION 1. Permission and authority are hereby given and granted to Subway, upon the terms and subject to the conditions of this ordinance, to maintain and use two (2) signs projecting over the public right-of-way attached to its premises known as 1901 West 103rd Street. Said sign structure measures as follows: along West 103rd Street, one (1) at ten point seven five (10.75) feet in length, two (2) feet in height and twelve (12) feet above grade level. Said sign structure measures as follows: along South Walden Street, one (1) at ten point seven five (10.75) feet in length, two (2) feet in height and twelve (12) feet above grade level. The location of said privilege shall be as shown on print(s) kept on file with the Department of Business Affairs and Consumer Protection and the Office of the City Clerk. Said privilege shall be constructed in accordance with plans and specifications approved by the Department of Transportation (Division of Project Development) and the Zoning Department -- Signs.

This grant of privilege in the public way shall be subject to the provisions of Section 10-28-015 and all other required provisions of the Municipal Code of Chicago.

The grantee shall pay to the City of Chicago as compensation for the privilege Number 1107957 herein granted the sum of One Hundred Seventy-five and no/100 Dollars ($175.00) per annum, in advance.

A 25% penalty will be added for payments received after due date.

The permit holder agrees to hold the City of Chicago harmless for any damage, relocation or replacement costs associated with damage, relocation or removal of private property caused by the City performing work in the public way.

Authority herein given and granted for a period of five (5) years from and after date of passage.

Suitable.

[O2013-6619]

Be It Ordained by the City Council of the City of Chicago:

SECTION 1. Permission and authority are hereby given and granted to Suitable, upon the terms and subject to the conditions of this ordinance, to maintain and use, as now constructed, nine (9) light fixtures projecting over the public right-of-way adjacent to its premises known as 1959 West 59th Street. Said light fixture at West 59th Street measures one (1) at two (2) feet in length, one point two five (1.25) feet in width and twelve (12) feet above grade level. Said light fixture at West 59th Street measures one (1) at two (2) feet in length, one point two five (1.25) feet in width and twelve (12) feet above grade level. Said light fixture at West 59th Street measures one (1) at two (2) feet in length, one point two five (1.25) feet in width and twelve (12) feet above grade level. Said light fixture at West 59th Street measures one (1) at two (2) feet in length, one point two five (1.25) feet in width and twelve (12) feet above grade level. Said light fixture at West 59th Street measures one (1) at two (2) feet in length, one point two five (1.25) feet in width and twelve (12) feet above grade level. Said light fixture at West 59th Street measures one (1) at two (2) feet in length, one point two five (1.25) feet in width and twelve (12) feet above grade level. Said light fixture at West 59th Street measures one (1) at two (2) feet in length, one point two five (1.25) feet in width and twelve (12) feet above grade level. Said light fixture at West 59th Street measures one (1) at two (2) feet in length, one point two five (1.25) feet in width and twelve (12) feet above grade level. The location of said privilege shall be as shown on print(s) kept on file with the Department of Business Affairs and Consumer Protection and the Office of the City Clerk. Said privilege shall be constructed in accordance with plans and specifications approved by the Department of Transportation (Division of Project Development).

This grant of privilege in the public way shall be subject to the provisions of Section 10-28-015 and all other required provisions of the Municipal Code of Chicago.

The grantee shall pay to the City of Chicago as compensation for the privilege Number 1108183 herein granted the sum of One Hundred Fifteen and no/100 Dollars ($115.00) per annum, in advance.

A 25% penalty will be added for payments received after due date.

The permit holder agrees to hold the City of Chicago harmless for any damage, relocation or replacement costs associated with damage, relocation or removal of private property caused by the City performing work in the public way.

Authority herein given and granted for a period of five (5) years from and after July 30, 2013.

Super Mercado El Guero No. 1.

[O2013-6716]

Be It Ordained by the City Council of the City of Chicago:

SECTION 1. Permission and authority are hereby given and granted to Super Mercado El Guero Number 1, upon the terms and subject to the conditions of this ordinance, to maintain and use six (6) signs projecting over the public right-of-way attached to its premises known as 1701 West 47th Street. Said sign structures measure as follows: along West 47th Street, one (1) at twenty (20) feet in length, five (5) feet in height and thirteen (13) feet above grade level, three (3) at eight (8) feet in length, two (2) feet in height and ten (10) feet above grade level and one (1) at eight (8) feet in length, four (4) feet in height and thirteen (13) feet above grade level. Said sign structure measures as follows: along South Paulina Avenue, one (1) at twenty (20) feet in length, five (5) feet in height and thirteen (13) feet above grade level. The location of said privilege shall be as shown on print(s) kept on file with the Department of Business Affairs and Consumer Protection and the Office of the City Clerk. Said privilege shall be constructed in accordance with plans and specifications approved by the Department of Transportation (Division of Project Development) and the Zoning Department -- Signs.

This grant of privilege in the public way shall be subject to the provisions of Section 10-28-015 and all other required provisions of the Municipal Code of Chicago.

The grantee shall pay to the City of Chicago as compensation for the privilege Number 1108070 herein granted the sum of One Thousand Seventy-five and no/100 Dollars ($1,075.00) per annum, in advance.

A 25% penalty will be added for payments received after due date.

The permit holder agrees to hold the City of Chicago harmless for any damage, relocation or replacement costs associated with damage, relocation or removal of private property caused by the City performing work in the public way.

Authority herein given and granted for a period of five (5) years from and after July 30, 2013.

Supermercado La Chiquita No. 4 In.

[O2013-6737]

Be It Ordained by the City Council of the City of Chicago:

SECTION 1. Permission and authority are hereby given and granted to Supermercado La Chiquita Number 4 In, upon the terms and subject to the conditions of this ordinance, to

maintain and use one (1) sign projecting over the public right-of-way attached to its premises known as 2637 South Pulaski Road. Said sign structure measures as follows: along South Pulaski Road, at ten (10) feet in length, ten (10) feet in height and twenty-three (23) feet above grade level. The location of said privilege shall be as shown on print(s) kept on file with the Department of Business Affairs and Consumer Protection and the Office of the City Clerk. Said privilege shall be constructed in accordance with plans and specifications approved by the Department of Transportation (Division of Project Development) and the Zoning Department -- Signs.

This grant of privilege in the public way shall be subject to the provisions of Section 10-28-015 and all other required provisions of the Municipal Code of Chicago.

The grantee shall pay to the City of Chicago as compensation for the privilege Number 1107447 herein granted the sum of Three Hundred and no/100 Dollars ($300.00) per annum, in advance.

A 25% penalty will be added for payments received after due date.

The permit holder agrees to hold the City of Chicago harmless for any damage, relocation or replacement costs associated with damage, relocation or removal of private property caused by the City performing work in the public way.

Authority herein given and granted for a period of five (5) years from and after June 11, 2013.

Supermercado La Victoria, Inc.

[O2013-7206]

Be It Ordained by the City Council of the City of Chicago:

SECTION 1. Permission and authority are hereby given and granted to Supermercado La Victoria, Inc., upon the terms and subject to the conditions of this ordinance, to maintain and use, as now constructed, three (3) light fixtures projecting over the public right-of-way adjacent to its premises known as 3927 West 63rd Street. Said light fixtures at West 63rd Street measure three (3) at one (1) foot in length, one (1) foot in width and eight (8) feet above grade level. The location of said privilege shall be as shown on print(s) kept on file with the Department of Business Affairs and Consumer Protection and the Office of the City Clerk. Said privilege shall be constructed in accordance with plans and specifications approved by the Department of Transportation (Division of Project Development).

This grant of privilege in the public way shall be subject to the provisions of Section 10-28-015 and all other required provisions of the Municipal Code of Chicago.

The grantee shall pay to the City of Chicago as compensation for the privilege Number 1107591 herein granted the sum of Eighty-five and no/100 Dollars ($85.00) per annum, in advance.

A 25% penalty will be added for payments received after due date.

The permit holder agrees to hold the City of Chicago harmless for any damage, relocation or replacement costs associated with damage, relocation or removal of private property caused by the City performing work in the public way.

Authority herein given and granted for a period of five (5) years from and after June 11, 2013.

Sushi Samba.
(Light Fixtures)

[O2013-7362]

Be It Ordained by the City Council of the City of Chicago:

SECTION 1. Permission and authority are hereby given and granted to Sushi Samba, upon the terms and subject to the conditions of this ordinance, to maintain and use, as now constructed, five (5) light fixtures projecting over the public right-of-way adjacent to its premises known as 504 North Wells Street. Said light fixtures at North Wells Street measure five (5) at eight (8) feet in length, one point five eight (1.58) feet in width and nine point four two (9.42) feet above grade level. The location of said privilege shall be as shown on print(s) kept on file with the Department of Business Affairs and Consumer Protection and the Office of the City Clerk. Said privilege shall be constructed in accordance with plans and specifications approved by the Department of Transportation (Division of Project Development).

This grant of privilege in the public way shall be subject to the provisions of Section 10-28-015 and all other required provisions of the Municipal Code of Chicago.

The grantee shall pay to the City of Chicago as compensation for the privilege Number 1107461 herein granted the sum of Ninety-five and no/100 Dollars ($95.00) per annum, in advance.

A 25% penalty will be added for payments received after due date.

The permit holder agrees to hold the City of Chicago harmless for any damage, relocation or replacement costs associated with damage, relocation or removal of private property caused by the City performing work in the public way.

Authority herein given and granted for a period of five (5) years from and after June 11, 2013.

Sushi Samba.
(Security Camera)

[O2013-7363]

Be It Ordained by the City Council of the City of Chicago:

SECTION 1. Permission and authority are hereby given and granted to Sushi Samba, upon the terms and subject to the conditions of this ordinance, to maintain and use, as now constructed, one (1) security camera projecting over the public right-of-way for security purposes adjacent to its premises known as 504 North Wells Street. Said security camera at North Wells Street measures one point five (1.5) feet in length, point three three (.33) foot in width and nine point seven five (9.75) feet above grade level. The location of said privilege shall be as shown on print(s) kept on file with the Department of Business Affairs and Consumer Protection and the Office of the City Clerk. Said privilege shall be constructed in accordance with plans and specifications approved by the Department of Planning and Development and the Department of Transportation (Division of Project Development).

This grant of privilege in the public way shall be subject to the provisions of Section 10-28-015 and all other required provisions of the Municipal Code of Chicago.

The grantee shall pay to the City of Chicago as compensation for the privilege Number 1107460 herein granted the sum of Zero and no/100 Dollars ($0.00) per annum, in advance.

A 25% penalty will be added for payments received after due date.

The permit holder agrees to hold the City of Chicago harmless for any damage, relocation or replacement costs associated with damage, relocation or removal of private property caused by the City performing work in the public way.

Authority herein given and granted for a period of five (5) years from and after June 11, 2013.

Swerve Salon.

[O2013-6637]

Be It Ordained by the City Council of the City of Chicago:

SECTION 1. Permission and authority are hereby given and granted to Swerve Salon, upon the terms and subject to the conditions of this ordinance, to maintain and use one (1) sign projecting over the public right-of-way attached to its premises known as 1419 North Wells Street. Said sign structure measures as follows: along North Wells Street, at four (4) feet in length, eight (8) feet in height and fourteen (14) feet above grade level. The location of said privilege shall be as shown on print(s) kept on file with the Department of Business Affairs and Consumer Protection and the Office of the City Clerk. Said privilege shall be constructed in accordance with plans and specifications approved by the Department of Transportation (Division of Project Development) and the Zoning Department -- Signs.

This grant of privilege in the public way shall be subject to the provisions of Section 10-28-015 and all other required provisions of the Municipal Code of Chicago.

The grantee shall pay to the City of Chicago as compensation for the privilege Number 1106548 herein granted the sum of Three Hundred and no/100 Dollars ($300.00) per annum, in advance.

A 25% penalty will be added for payments received after due date.

The permit holder agrees to hold the City of Chicago harmless for any damage, relocation or replacement costs associated with damage, relocation or removal of private property caused by the City performing work in the public way.

Authority herein given and granted for a period of five (5) years from and after date of passage.

Takito Kitchen.

[O2013-6376]

Be It Ordained by the City Council of the City of Chicago:

SECTION 1. Permission and authority are hereby given and granted to Takito Kitchen, upon the terms and subject to the conditions of this ordinance, to maintain and use one (1) sign projecting over the public right-of-way attached to its premises known as 2013 West Division Street. Said sign structure measures as follows: along West Division Street, at three (3) feet in length, three point six seven (3.67) feet in height and twelve (12) feet above grade level. The location of said privilege shall be as shown on print(s) kept on file

with the Department of Business Affairs and Consumer Protection and the Office of the City Clerk. Said privilege shall be constructed in accordance with plans and specifications approved by the Department of Transportation (Division of Project Development) and the Zoning Department -- Signs.

This grant of privilege in the public way shall be subject to the provisions of Section 10-28-015 and all other required provisions of the Municipal Code of Chicago.

The grantee shall pay to the City of Chicago as compensation for the privilege Number 1105565 herein granted the sum One Hundred and no/100 Dollars ($100.00) per annum, in advance.

A 25% penalty will be added for payments received after due date.

The permit holder agrees to hold the City of Chicago harmless for any damage, relocation or replacement costs associated with damage, relocation or removal of private property caused by the City performing work in the public way.

Authority herein given and granted for a period of five (5) years from and after date of passage.

The Talbott Hotel.

[O2013-7365]

Be It Ordained by the City Council of the City of Chicago:

SECTION 1. Permission and authority are hereby given and granted to The Talbott Hotel, upon the terms and subject to the conditions of this ordinance, to maintain and use, as now constructed, one (1) sheeting under the public right-of-way adjacent to its premises known as 20 East Delaware Place. Said sheeting at East Delaware Place measures twelve (12) feet in length and one point two five (1.25) feet in width for a total of fifteen (15) square feet. Existing sheeting is approximately three (3) feet below grade level. The location of said privilege shall be as shown on print(s) kept on file with the Department of Business Affairs and Consumer Protection and the Office of the City Clerk. Said privilege shall be constructed in accordance with plans and specifications approved by the Department of Planning and Development and the Department of Transportation (Office of Underground Coordination).

This grant of privilege in the public way shall be subject to the provisions of Section 10-28-015 and all other required provisions of the Municipal Code of Chicago.

The grantee shall pay to the City of Chicago as compensation for the privilege Number 1107207 herein granted the sum of Four Hundred and no/100 Dollars ($400.00) per annum, in advance.

A 25% penalty will be added for payments received after due date.

The permit holder agrees to hold the City of Chicago harmless for any damage, relocation or replacement costs associated with damage, relocation or removal of private property caused by the City performing work in the public way.

Authority herein given and granted for a period of five (5) years from and after June 11, 2013.

Rona Talcott.

[O2013-7332]

Be It Ordained by the City Council of the City of Chicago:

SECTION 1. Permission and authority are hereby given and granted to Rona Talcott, upon the terms and subject to the conditions of this ordinance, to maintain and use, as now constructed, one (1) step on the public right-of-way adjacent to its premises known as 1758 North North Park Avenue. Said step at North North Park Avenue measures ten (10) feet in length and four (4) feet in width for a total of forty (40) square feet. The location of said privilege shall be as shown on print(s) kept on file with the Department of Business Affairs and Consumer Protection and the Office of the City Clerk. Said privilege shall be constructed in accordance with plans and specifications approved by the Department of Transportation (Division of Project Development).

This grant of privilege in the public way shall be subject to the provisions of Section 10-28-015 and all other required provisions of the Municipal Code of Chicago.

The grantee shall pay to the City of Chicago as compensation for the privilege Number 1107967 herein granted the sum of Zero and no/100 Dollars ($0.00) per annum, in advance.

A 25% penalty will be added for payments received after due date.

The permit holder agrees to hold the City of Chicago harmless for any damage, relocation or replacement costs associated with damage, relocation or removal of private property caused by the City performing work in the public way.

Authority herein given and granted for a period of five (5) years from and after date of passage.

Tans Quality Roofing.

[O2013-6888]

Be It Ordained by the City Council of the City of Chicago:

SECTION 1. Permission and authority are hereby given and granted to Tans Quality Roofing, upon the terms and subject to the conditions of this ordinance, to maintain and use one (1) sign projecting over the public right-of-way attached to its premises known as 4591 North Elston Avenue. Said sign structure measures as follows: along North Elston Avenue, at three point seven five (3.75) feet in length, three point seven five (3.75) feet in height and ten point seven five (10.75) feet above grade level. The location of said privilege shall be as shown on print(s) kept on file with the Department of Business Affairs and Consumer Protection and the Office of the City Clerk. Said privilege shall be constructed in accordance with plans and specifications approved by the Department of Transportation (Division of Project Development) and the Zoning Department -- Signs.

This grant of privilege in the public way shall be subject to the provisions of Section 10-28-015 and all other required provisions of the Municipal Code of Chicago.

The grantee shall pay to the City of Chicago as compensation for the privilege Number 1107469 herein granted the sum of One Hundred and no/100 Dollars ($100.00) per annum, in advance.

A 25% penalty will be added for payments received after due date.

The permit holder agrees to hold the City of Chicago harmless for any damage, relocation or replacement costs associated with damage, relocation or removal of private property caused by the City performing work in the public way.

Authority herein given and granted for a period of five (5) years from and after July 30, 2013.

Taqueria Gomez.

[O2013-6739]

Be It Ordained by the City Council of the City of Chicago:

SECTION 1. Permission and authority are hereby given and granted to Taqueria Gomez, upon the terms and subject to the conditions of this ordinance, to maintain and use one (1) sign projecting over the public right-of-way attached to its premises known as 3635 West 31st Street. Said sign structure measures as follows: along West 31st Street, at six (6) feet in length, four (4) feet in height and sixteen (16) feet above grade level. The location of said

privilege shall be as shown on print(s) kept on file with the Department of Business Affairs and Consumer Protection and the Office of the City Clerk. Said privilege shall be constructed in accordance with plans and specifications approved by the Department of Transportation (Division of Project Development) and the Zoning Department -- Signs.

This grant of privilege in the public way shall be subject to the provisions of Section 10-28-015 and all other required provisions of the Municipal Code of Chicago.

The grantee shall pay to the City of Chicago as compensation for the privilege Number 1107427 herein granted the sum of One Hundred and no/100 Dollars ($100.00) per annum, in advance.

A 25% penalty will be added for payments received after due date.

The permit holder agrees to hold the City of Chicago harmless for any damage, relocation or replacement costs associated with damage, relocation or removal of private property caused by the City performing work in the public way.

Authority herein given and granted for a period of five (5) years from and after June 11, 2013.

Taqueria La Lagartija.

[O2013-6966]

Be It Ordained by the City Council of the City of Chicago:

SECTION 1. Permission and authority are hereby given and granted to Taqueria La Lagartija, upon the terms and subject to the conditions of this ordinance, to maintain and use one (1) sign projecting over the public right-of-way attached to its premises known as 132 South Ashland Avenue. Said sign structure measures as follows: along South Ashland Avenue, at eight (8) feet in length, five (5) feet in height and thirteen (13) feet above grade level. The location of said privilege shall be as shown on print(s) kept on file with the Department of Business Affairs and Consumer Protection and the Office of the City Clerk. Said privilege shall be constructed in accordance with plans and specifications approved by the Department of Transportation (Division of Project Development) and the Zoning Department -- Signs.

This grant of privilege in the public way shall be subject to the provisions of Section 10-28-015 and all other required provisions of the Municipal Code of Chicago.

The grantee shall pay to the City of Chicago as compensation for the privilege Number 1091877 herein granted the sum of Three Hundred and no/100 Dollars ($300.00) per annum, in advance.

A 25% penalty will be added for payments received after due date.

The permit holder agrees to hold the City of Chicago harmless for any damage, relocation or replacement costs associated with damage, relocation or removal of private property caused by the City performing work in the public way.

Authority herein given and granted for a period of five (5) years from and after date of passage.

Taste Of Chicago, Inc.

[O2013-7181]

Be It Ordained by the City Council of the City of Chicago:

SECTION 1. Permission and authority are hereby given and granted to Taste of Chicago, Inc., upon the terms and subject to the conditions of this ordinance, to maintain and use one (1) sign projecting over the public right-of-way attached to its premises known as 11103 South Michigan Avenue. Said sign structure measures as follows: along South Michigan Avenue, at eight (8) feet in length, six (6) feet in height and ten (10) feet above grade level. The location of said privilege shall be as shown on print(s) kept on file with the Department of Business Affairs and Consumer Protection and the Office of the City Clerk. Said privilege shall be constructed in accordance with plans and specifications approved by the Department of Transportation (Division of Project Development) and the Zoning Department -- Signs.

This grant of privilege in the public way shall be subject to the provisions of Section 10-28-015 and all other required provisions of the Municipal Code of Chicago.

The grantee shall pay to the City of Chicago as compensation for the privilege Number 1107535 herein granted the sum of Three Hundred and no/100 Dollars ($300.00) per annum, in advance.

A 25% penalty will be added for payments received after due date.

The permit holder agrees to hold the City of Chicago harmless for any damage, relocation or replacement costs associated with damage, relocation or removal of private property caused by the City performing work in the public way.

Authority herein given and granted for a period of three (3) years from and after June 11, 2013.

Tavern On Rush.

[O2013-7366]

Be It Ordained by the City Council of the City of Chicago:

SECTION 1. Permission and authority are hereby given and granted to Tavern on Rush, upon the terms and subject to the conditions of this ordinance, to maintain and use, as now constructed, two (2) balconies projecting over the public right-of-way adjacent to its premises known as 1031 North Rush Street. Said balcony at North Rush Street measures one (1) at seventeen (17) feet in length and three (3) feet in width for a total of fifty-one (51) square feet. Said balcony at East Bellevue Place measures one (1) at thirty-five point three three (35.33) feet in length and three (3) feet in width for a total of one hundred five point nine nine (105.99) square feet. The location of said privilege shall be as shown on print(s) kept on file with the Department of Business Affairs and Consumer Protection and the Office of the City Clerk. Said privilege shall be constructed in accordance with plans and specifications approved by the Department of Planning and Development and the Department of Transportation (Division of Project Development).

This grant of privilege in the public way shall be subject to the provisions of Section 10-28-015 and all other required provisions of the Municipal Code of Chicago.

The grantee shall pay to the City of Chicago as compensation for the privilege Number 1105394 herein granted the sum of One Hundred Fifty and no/100 Dollars ($150.00) per annum, in advance.

A 25% penalty will be added for payments received after due date.

The permit holder agrees to hold the City of Chicago harmless for any damage, relocation or replacement costs associated with damage, relocation or removal of private property caused by the City performing work in the public way.

Authority herein given and granted for a period of five (5) years from and after February 5, 2013.

Taverna 750.

[O2013-7461]

Be It Ordained by the City Council of the City of Chicago:

SECTION 1. Permission and authority are hereby given and granted to Taverna 750, upon the terms and subject to the conditions of this ordinance, to maintain and use, as now constructed, seven (7) planters on the public right-of-way for beautification purposes adjacent

to its premises known as 750 West Cornelia Avenue. Said planters at West Cornelia Avenue measure seven (7) at one point five (1.5) feet in length and one point five (1.5) feet in width for a total of fifteen point seven five (15.75) square feet. Grantee must allow the required clear and unobstructed space for pedestrian passage at all times per rules and regulations approved by the Department of Transportation. The location of said privilege shall be as shown on print(s) kept on file with the Department of Business Affairs and Consumer Protection and the Office of the City Clerk. Said privilege shall be constructed in accordance with plans and specifications approved by the Department of Planning and Development and the Department of Transportation (Division of Project Development).

This grant of privilege in the public way shall be subject to the provisions of Section 10-28-015 and all other required provisions of the Municipal Code of Chicago.

The grantee shall pay to the City of Chicago as compensation for the privilege Number 1107630 herein granted the sum of Zero and no/100 Dollars ($0.00) per annum, in advance.

A 25% penalty will be added for payments received after due date.

The permit holder agrees to hold the City of Chicago harmless for any damage, relocation or replacement costs associated with damage, relocation or removal of private property caused by the City performing work in the public way.

Authority herein given and granted for a period of five (5) years from and after date of passage.

Tax-Tician, Inc.

[O2013-6695]

Be It Ordained by the City Council of the City of Chicago:

SECTION 1. Permission and authority are hereby given and granted to Tax-Tician, Inc., upon the terms and subject to the conditions of this ordinance, to maintain and use one (1) sign projecting over the public right-of-way attached to its premises known as 10221 South Western Avenue. Said sign structure measures as follows: along South Western Avenue, at eight (8) feet in length, six (6) feet in height and ten (10) feet above grade level. The location of said privilege shall be as shown on print(s) kept on file with the Department of Business Affairs and Consumer Protection and the Office of the City Clerk. Said privilege shall be constructed in accordance with plans and specifications approved by the Department of Transportation (Division of Project Development) and the Zoning Department -- Signs.

This grant of privilege in the public way shall be subject to the provisions of Section 10-28-015 and all other required provisions of the Municipal Code of Chicago.

The grantee shall pay to the City of Chicago as compensation for the privilege Number 1108467 herein granted the sum of Three Hundred and no/100 Dollars ($300.00) per annum, in advance.

A 25% penalty will be added for payments received after due date.

The permit holder agrees to hold the City of Chicago harmless for any damage, relocation or replacement costs associated with damage, relocation or removal of private property caused by the City performing work in the public way.

Authority herein given and granted for a period of five (5) years from and after June 11, 2013.

Ten Thousand Villages.

[O2013-7339]

Be It Ordained by the City Council of the City of Chicago:

SECTION 1. Permission and authority are hereby given and granted to Ten Thousand Villages, upon the terms and subject to the conditions of this ordinance, to maintain and use one (1) sign projecting over the public right-of-way attached to its premises known as 840 West Armitage Avenue. Said sign structure measures as follows: along West Armitage Avenue, at four point five (4.5) feet in length, one point seven five (1.75) feet in height and nine point five (9.5) feet above grade level. The location of said privilege shall be as shown on print(s) kept on file with the Department of Business Affairs and Consumer Protection and the Office of the City Clerk. Said privilege shall be constructed in accordance with plans and specifications approved by the Department of Transportation (Division of Project Development) and the Zoning Department -- Signs.

This grant of privilege in the public way shall be subject to the provisions of Section 10-28-015 and all other required provisions of the Municipal Code of Chicago.

The grantee shall pay to the City of Chicago as compensation for the privilege Number 1107068 herein granted the sum of One Hundred and no/100 Dollars ($100.00) per annum, in advance.

A 25% penalty will be added for payments received after due date.

The permit holder agrees to hold the City of Chicago harmless for any damage, relocation or replacement costs associated with damage, relocation or removal of private property caused by the City performing work in the public way.

Authority herein given and granted for a period of five (5) years from and after date of passage.

Tenorio Tire Shop.

[O2013-6621]

Be It Ordained by the City Council of the City of Chicago:

SECTION 1. Permission and authority are hereby given and granted to Tenorio Tire Shop, upon the terms and subject to the conditions of this ordinance, to maintain and use one (1) sign projecting over the public right-of-way attached to its premises known as 2548 West 63rd Street. Said sign structure measures as follows: along West 63rd Street, at four (4) feet in length, six (6) feet in height and ten (10) feet above grade level. The location of said privilege shall be as shown on print(s) kept on file with the Department of Business Affairs and Consumer Protection and the Office of the City Clerk. Said privilege shall be constructed in accordance with plans and specifications approved by the Department of Transportation (Division of Project Development) and the Zoning Department -- Signs.

This grant of privilege in the public way shall be subject to the provisions of Section 10-28-015 and all other required provisions of the Municipal Code of Chicago.

The grantee shall pay to the City of Chicago as compensation for the privilege Number 1107481 herein granted the sum of One Hundred and no/100 Dollars ($100.00) per annum, in advance.

A 25% penalty will be added for payments received after due date.

The permit holder agrees to hold the City of Chicago harmless for any damage, relocation or replacement costs associated with damage, relocation or removal of private property caused by the City performing work in the public way.

Authority herein given and granted for a period of five (5) years from and after June 11, 2013.

Third Rail Tavern.

[O2013-6967]

Be It Ordained by the City Council of the City of Chicago:

SECTION 1. Permission and authority are hereby given and granted to Third Rail Tavern, upon the terms and subject to the conditions of this ordinance, to maintain and use, as now constructed, three (3) light fixtures projecting over the public right-of-way adjacent to its premises known as 1133 West Madison Street. Said light fixtures at West Madison Street measure three (3) at one (1) foot in length, two point four two (2.42) feet in width and fourteen (14) feet above grade level. The location of said privilege shall be as shown on

print(s) kept on file with the Department of Business Affairs and Consumer Protection and the Office of the City Clerk. Said privilege shall be constructed in accordance with plans and specifications approved by the Department of Transportation (Division of Project Development).

This grant of privilege in the public way shall be subject to the provisions of Section 10-28-015 and all other required provisions of the Municipal Code of Chicago.

The grantee shall pay to the City of Chicago as compensation for the privilege Number 1108407 herein granted the sum of Eighty-five and no/100 Dollars ($85.00) per annum, in advance.

A 25% penalty will be added for payments received after due date.

The permit holder agrees to hold the City of Chicago harmless for any damage, relocation or replacement costs associated with damage, relocation or removal of private property caused by the City performing work in the public way.

Authority herein given and granted for a period of five (5) years from and after July 30, 2013.

Tico's Auto Repair.

[O2013-6848]

Be It Ordained by the City Council of the City of Chicago:

SECTION 1. Permission and authority are hereby given and granted to Tico's Auto Repair, upon the terms and subject to the conditions of this ordinance to maintain and use one (1) sign projecting over the public right-of-way attached to its premises known as 2844 North Kedzie Avenue. Said sign structure measures as follows: along North Kedzie Avenue, at six point zero eight (6.08) feet in length, six point zero eight (6.08) feet in height and fourteen (14) feet above grade level. The location of said privilege shall be as shown on print(s) kept on file with the Department of Business Affairs and Consumer Protection and the Office of the City Clerk. Said privilege shall be constructed in accordance with plans and specifications approved by the Department of Transportation (Division of Project Development) and the Zoning Department -- Signs.

This grant of privilege in the public way shall be subject to the provisions of Section 10-28-015 and all other required provisions of the Municipal Code of Chicago.

The grantee shall pay to the City of Chicago as compensation for the privilege Number 1108054 herein granted the sum of Three Hundred and no/100 Dollars ($300.00) per annum, in advance.

A 25% penalty will be added for payments received after due date.

The permit holder agrees to hold the City of Chicago harmless for any damage, relocation or replacement costs associated with damage, relocation or removal of private property caused by the City performing work in the public way.

Authority herein given and granted for a period of five (5) years from and after July 30, 2013.

Timothy O'Toole's.

[O2013-7367]

Be It Ordained by the City Council of the City of Chicago:

SECTION 1. Permission and authority are hereby given and granted to Timothy O'Toole's, upon the terms and subject to the conditions of this ordinance, to maintain and use, as now constructed, two (2) flagpoles projecting over the public right-of-way adjacent to its premises known as 622 North Fairbanks Court. Said flagpoles at North Fairbanks Court measure two (2) at three point four one (3.41) feet in length and two (2) feet in width for a total of thirteen point six four (13.64) square feet. The location of said privilege shall be as shown on print(s) kept on file with the Department of Business Affairs and Consumer Protection and the Office of the City Clerk. Said privilege shall be constructed in accordance with plans and specifications approved by the Department of Transportation (Division of Project Development).

This grant of privilege in the public way shall be subject to the provisions of Section 10-28-015 and all other required provisions of the Municipal Code of Chicago.

The grantee shall pay to the City of Chicago as compensation for the privilege Number 1108192 herein granted the sum of One Hundred Fifty and no/100 Dollars ($150.00) per annum, in advance.

A 25% penalty will be added for payments received after due date.

The permit holder agrees to hold the City of Chicago harmless for any damage, relocation or replacement costs associated with damage, relocation or removal of private property caused by the City performing work in the public way.

Authority herein given and granted for a period of five (5) years from and after June 11, 2013.

Tom Ford.

[O2013-7368]

Be It Ordained by the City Council of the City of Chicago:

SECTION 1. Permission and authority are hereby given and granted to Tom Ford, upon the terms and subject to the conditions of this ordinance, to maintain and use three (3) signs projecting over the public right-of-way attached to its premises known as 66 East Oak Street. Said sign structures measure as follows: along East Oak Street, two (2) at two point zero four (2.04) feet in length, point two nine (.29) foot in height and four (4) feet above grade level and one (1) at six point eight eight (6.88) feet in length, point nine eight (.98) foot in height and fifteen (15) feet above grade level. The location of said privilege shall be as shown on print(s) kept on file with the Department of Business Affairs and Consumer Protection and the Office of the City Clerk. Said privilege shall be constructed in accordance with plans and specifications approved by the Department of Transportation (Division of Project Development) and the Zoning Department -- Signs.

This grant of privilege in the public way shall be subject to the provisions of Section 10-28-015 and all other required provisions of the Municipal Code of Chicago.

The grantee shall pay to the City of Chicago as compensation for the privilege Number 1108169 herein granted the sum of One Hundred Seventy-five and no/100 Dollars ($175.00) per annum, in advance.

A 25% penalty will be added for payments received after due date.

The permit holder agrees to hold the City of Chicago harmless for any damage, relocation or replacement costs associated with damage, relocation or removal of private property caused by the City performing work in the public way.

Authority herein given and granted for a period of five (5) years from and after date of passage.

Tower Auto Rebuilders Ltd.

[O2013-7428]

Be It Ordained by the City Council of the City of Chicago:

SECTION 1. Permission and authority are hereby given and granted to Tower Auto Rebuilders Ltd., upon the terms and subject to the conditions of this ordinance, to maintain and use one (1) sign projecting over the public right-of-way attached to its premises known

as 5534 North Elston Avenue. Said sign structure measures as follows: along North Elston Avenue, at ten (10) feet in length, six (6) feet in height and ten (10) feet above grade level. The location of said privilege shall be as shown on print(s) kept on file with the Department of Business Affairs and Consumer Protection and the Office of the City Clerk. Said privilege shall be constructed in accordance with plans and specifications approved by the Department of Transportation (Division of Project Development) and the Zoning Department -- Signs.

This grant of privilege in the public way shall be subject to the provisions of Section 10-28-015 and all other required provisions of the Municipal Code of Chicago.

The grantee shall pay to the City of Chicago as compensation for the privilege Number 1108176 herein granted the sum of Three Hundred and no/100 Dollars ($300.00) per annum, in advance.

A 25% penalty will be added for payments received after due date.

The permit holder agrees to hold the City of Chicago harmless for any damage, relocation or replacement costs associated with damage, relocation or removal of private property caused by the City performing work in the public way.

Authority herein given and granted for a period of five (5) years from and after July 9, 2013.

Tribune Company.

[O2013-7369]

Be It Ordained by the City Council of the City of Chicago:

SECTION 1. Permission and authority are hereby given and granted to Tribune Company, upon the terms and subject to the conditions of this ordinance, to maintain and use, as now constructed, twenty-two (22) light fixtures projecting over the public right-of-way adjacent to its premises known as 435 North Michigan Avenue. Said light fixtures at North Michigan Avenue measure four (4) at two point five (2.5) feet in length, one point three three (1.33) feet in width and eight point five eight (8.58) feet above grade level. Said light fixtures at East Illinois Street measure eighteen (18) at two point five (2.5) feet in length, one point three three (1.33) feet in width and eight point five eight (8.58) feet above grade level. The location of said privilege shall be as shown on print(s) kept on file with the Department of Business Affairs and Consumer Protection and the Office of the City Clerk. Said privilege shall be constructed in accordance with plans and specifications approved by the Department of Transportation (Division of Project Development).

This grant of privilege in the public way shall be subject to the provisions of Section 10-28-015 and all other required provisions of the Municipal Code of Chicago.

The grantee shall pay to the City of Chicago as compensation for the privilege Number 1107574 herein granted the sum of One Hundred Seventy-five and no/100 Dollars ($175.00) per annum, in advance.

A 25% penalty will be added for payments received after due date.

The permit holder agrees to hold the City of Chicago harmless for any damage, relocation or replacement costs associated with damage, relocation or removal of private property caused by the City performing work in the public way.

Authority herein given and granted for a period of five (5) years from and after June 11, 2013.

Tuscany Restaurant.

[O2013-6836]

Be It Ordained by the City Council of the City of Chicago:

SECTION 1. Permission and authority are hereby given and granted to Tuscany Restaurant, upon the terms and subject to the conditions of this ordinance, to maintain and use, as now constructed, four (4) light fixtures projecting over the public right-of-way adjacent to its premises known as 1014 West Taylor Street. Said light fixtures at West Taylor Street measure four (4) at point seven five (.75) foot in length, one point one seven (1.17) feet in width and six point two five (6.25) feet above grade level. The location of said privilege shall be as shown on print(s) kept on file with the Department of Business Affairs and Consumer Protection and the Office of the City Clerk. Said privilege shall be constructed in accordance with plans and specifications approved by the Department of Transportation (Division of Project Development).

This grant of privilege in the public way shall be subject to the provisions of Section 10-28-015 and all other required provisions of the Municipal Code of Chicago.

The grantee shall pay to the City of Chicago as compensation for the privilege Number 1108302 herein granted the sum of Ninety and no/100 Dollars ($90.00) per annum, in advance.

A 25% penalty will be added for payments received after due date.

The permit holder agrees to hold the City of Chicago harmless for any damage, relocation or replacement costs associated with damage, relocation or removal of private property caused by the City performing work in the public way.

Authority herein given and granted for a period of five (5) years from and after June 11, 2013.

Twelve North Venture In Care Of U.S. Equities Realty.

[O2013-7371]

Be It Ordained by the City Council of the City of Chicago:

SECTION 1. Permission and authority are hereby given and granted to Twelve North Venture in care of U.S. Equities Realty. upon the terms and subject to the conditions of this ordinance, to maintain and use, as now constructed, six (6) planters on the public right-of-way for beautification purposes adjacent to its premises known as 20 North Michigan Avenue. Said planter at North Michigan Avenue measures one (1) at three (3) feet in length and three (3) feet in width for a total of nine (9) square feet. Said planter at North Michigan Avenue measures one (1) at three (3) feet in length and three (3) feet in width for a total of nine (9) square feet. Said planter at North Michigan Avenue measures one (1) at three (3) feet in length and three (3) feet in width for a total of nine (9) square feet. Said planter at North Michigan Avenue measures one (1) at three (3) feet in length and three (3) feet in width for a total of nine (9) square feet. Said planter at North Michigan Avenue measures one (1) at three (3) feet in length and three (3) feet in width for a total of nine (9) square feet. Said planter at North Michigan Avenue measures one (1) at three (3) feet in length and three (3) feet in width for a total of nine (9) square feet. Grantee must allow the required clear and unobstructed space for pedestrian passage at all times per rules and regulations approved by the Department of Transportation. The location of said privilege shall be as shown on print(s) kept on file with the Department of Business Affairs and Consumer Protection and the Office of the City Clerk. Said privilege shall be constructed in accordance with plans and specifications approved by the Department of Planning and Development and the Department of Transportation (Division of Project Development).

This grant of privilege in the public way shall be subject to the provisions of Section 10-28-015 and all other required provisions of the Municipal Code of Chicago.

The grantee shall pay to the City of Chicago as compensation for the privilege Number 1108274 herein granted the sum of Zero and no/100 Dollars ($0.00) per annum, in advance.

A 25% penalty will be added for payments received after due date.

The permit holder agrees to hold the City of Chicago harmless for any damage, relocation or replacement costs associated with damage, relocation or removal of private property caused by the City performing work in the public way.

Authority herein given and granted for a period of five (5) years from and after July 9, 2013.

Twist A Tapas Cafe.

[O2013-7434]

Be It Ordained by the City Council of the City of Chicago:

SECTION 1. Permission and authority are hereby given and granted to Twist A Tapas Cafe, upon the terms and subject to the conditions of this ordinance, to maintain and use, as now constructed, five (5) light fixtures projecting over the public right-of-way adjacent to its premises known as 3412 North Sheffield Avenue. Said light fixtures at North Sheffield Avenue measure five (5) at two (2) feet in length, point three three (.33) foot in width and point three three (.33) foot above grade level. The location of said privilege shall be as shown on print(s) kept on file with the Department of Business Affairs and Consumer Protection and the Office of the City Clerk. Said privilege shall be constructed in accordance with plans and specifications approved by the Department of Transportation (Division of Project Development).

This grant of privilege in the public way shall be subject to the provisions of Section 10-28-015 and all other required provisions of the Municipal Code of Chicago.

The grantee shall pay to the City of Chicago as compensation for the privilege Number 1107450 herein granted the sum of Ninety-five and no/100 Dollars ($95.00) per annum, in advance.

A 25% penalty will be added for payments received after due date.

The permit holder agrees to hold the City of Chicago harmless for any damage, relocation or replacement costs associated with damage, relocation or removal of private property caused by the City performing work in the public way.

Authority herein given and granted for a period of five (5) years from and after June 11, 2013.

Twisted Spoke.
(Light Fixtures)

[O2013-6638]

Be It Ordained by the City Council of the City of Chicago:

SECTION 1. Permission and authority are hereby given and granted to Twisted Spoke, upon the terms and subject to the conditions of this ordinance, to maintain and use, as now constructed, four (4) light fixtures projecting over the public right-of-way adjacent to its premises known as 501 North Ogden Avenue. Said light fixtures at North Ogden Avenue

measure four (4) at two (2) feet in length, point five (.5) foot in width and twenty (20) feet above grade level. The location of said privilege shall be as shown on print(s) kept on file with the Department of Business Affairs and Consumer Protection and the Office of the City Clerk. Said privilege shall be constructed in accordance with plans and specifications approved by the Department of Transportation (Division of Project Development).

This grant of privilege in the public way shall be subject to the provisions of Section 10-28-015 and all other required provisions of the Municipal Code of Chicago.

The grantee shall pay to the City of Chicago as compensation for the privilege Number 1107799 herein granted the sum of Ninety and no/100 Dollars ($90.00) per annum, in advance.

A 25% penalty will be added for payments received after due date.

The permit holder agrees to hold the City of Chicago harmless for any damage, relocation or replacement costs associated with damage, relocation or removal of private property caused by the City performing work in the public way.

Authority herein given and granted for a period of five (5) years from and after June 11, 2013.

Twisted Spoke.
(Planters)

[O2013-6641]

Be It Ordained by the City Council of the City of Chicago:

SECTION 1. Permission and authority are hereby given and granted to Twisted Spoke, upon the terms and subject to the conditions of this ordinance, to maintain and use, as now constructed, eight (8) planters on the public right-of-way for beautification purposes adjacent to its premises known as 501 North Ogden Avenue. Said planters at North Ogden Avenue measure four (4) at three (3) feet in length and point five (.5) foot in width for a total of six (6) square feet and three (3) at three (3) feet in length and three (3) feet in width for a total of twenty-seven (27) square feet. Said planter at West Grand Avenue measures one (1) at three (3) feet in length and point five (.5) foot in width for a total of one point five (1.5) square feet. Grantee must allow the required clear and unobstructed space for pedestrian passage at all times per rules and regulations approved by the Department of Transportation. The location of said privilege shall be as shown on print(s) kept on file with the Department of Business Affairs and Consumer Protection and the Office of the City Clerk. Said privilege shall be constructed in accordance with plans and specifications approved by the Department of Planning and Development and the Department of Transportation (Division of Project Development).

This grant of privilege in the public way shall be subject to the provisions of Section 10-28-015 and all other required provisions of the Municipal Code of Chicago.

The grantee shall pay to the City of Chicago as compensation for the privilege Number 1107801 herein granted the sum of Zero and no/100 Dollars ($0.00) per annum, in advance.

A 25% penalty will be added for payments received after due date.

The permit holder agrees to hold the City of Chicago harmless for any damage, relocation or replacement costs associated with damage, relocation or removal of private property caused by the City performing work in the public way.

Authority herein given and granted for a period of five (5) years from and after June 11, 2013.

Tylka Printing, Inc.

[O2013-7208]

Be It Ordained by the City Council of the City of Chicago:

SECTION 1. Permission and authority are hereby given and granted to Tylka Printing, Inc., upon the terms and subject to the conditions of this ordinance, to maintain and use one (1) sign projecting over the public right-of-way attached to its premises known as 4917 West 63rd Street. Said sign structure measures as follows: along West 63rd Street, at four (4) feet in length, six (6) feet in height and nine point seven five (9.75) feet above grade level. The location of said privilege shall be as shown on print(s) kept on file with the Department of Business Affairs and Consumer Protection and the Office of the City Clerk. Said privilege shall be constructed in accordance with plans and specifications approved by the Department of Transportation (Division of Project Development) and the Zoning Department -- Signs.

This grant of privilege in the public way shall be subject to the provisions of Section 10-28-015 and all other required provisions of the Municipal Code of Chicago.

The grantee shall pay to the City of Chicago as compensation for the privilege Number 1108189 herein granted the sum of One Hundred and no/100 Dollars ($100.00) per annum, in advance.

A 25% penalty will be added for payments received after due date.

The permit holder agrees to hold the City of Chicago harmless for any damage, relocation or replacement costs associated with damage, relocation or removal of private property caused by the City performing work in the public way.

Authority herein given and granted for a period of five (5) years from and after July 30, 2013.

UGG Australia.
(Light Fixtures)

[O2013-7372]

Be It Ordained by the City Council of the City of Chicago:

SECTION 1. Permission and authority are hereby given and granted to UGG Australia, upon the terms and subject to the conditions of this ordinance, to maintain and use, as now constructed, ten (10) light fixtures projecting over the public right-of-way adjacent to its premises known as 909 North Rush Street. Said light fixtures at North Rush Street located on sign structure measure four (4) at one point five (1.5) feet in length, two point eight three (2.83) feet in width and fourteen (14) feet above grade level. Said light fixtures at North Rush Street located underneath canopies measure six (6) at point five (.5) foot in length, one (1) foot in width and ten (10) feet above grade level. The location of said privilege shall be as shown on print(s) kept on file with the Department of Business Affairs and Consumer Protection and the Office of the City Clerk. Said privilege shall be constructed in accordance with plans and specifications approved by the Department of Transportation (Division of Project Development).

This grant of privilege in the public way shall be subject to the provisions of Section 10-28-015 and all other required provisions of the Municipal Code of Chicago.

The grantee shall pay to the City of Chicago as compensation for the privilege Number 1108335 herein granted the sum of Fifty-eight and 33/100 Dollars per annum, in advance.

A 25% penalty will be added for payments received after due date.

The permit holder agrees to hold the City of Chicago harmless for any damage, relocation or replacement costs associated with damage, relocation or removal of private property caused by the City performing work in the public way.

Authority herein given and granted for a period of five (5) years from and after March 12, 2013.

UGG Australia.
(Sign)

[O2013-7373]

Be It Ordained by the City Council of the City of Chicago:

SECTION 1. Permission and authority are hereby given and granted to UGG Australia,

upon the terms and subject to the conditions of this ordinance, to maintain and use one (1) sign projecting over the public right-of-way attached to its premises known as 909 North Rush Street. Said sign structure measures as follows: along North Rush Street, at five point five (5.5) feet in length, two point eight three (2.83) feet in height and nine point zero eight (9.08) feet above grade level. The location of said privilege shall be as shown on print(s) kept on file with the Department of Business Affairs and Consumer Protection and the Office of the City Clerk. Said privilege shall be constructed in accordance with plans and specifications approved by the Department of Transportation (Division of Project Development) and the Zoning Department -- Signs.

This grant of privilege in the public way shall be subject to the provisions of Section 10-28-015 and all other required provisions of the Municipal Code of Chicago.

The grantee shall pay to the City of Chicago as compensation for the privilege Number 1108332 herein granted the sum of Fifty-eight and 34/100 Dollars ($58.34) per annum, in advance.

A 25% penalty will be added for payments received after due date.

The permit holder agrees to hold the City of Chicago harmless for any damage, relocation or replacement costs associated with damage, relocation or removal of private property caused by the City performing work in the public way.

Authority herein given and granted for a period of five (5) years from and after March 12, 2013.

The University Of Chicago.
(Bollard)

[O2013-7156]

Be It Ordained by the City Council of the City of Chicago:

SECTION 1. Permission and authority are hereby given and granted to The University of Chicago, upon the terms and subject to the conditions of this ordinance, to construct, install, maintain and use one (1) bollard on the public right-of-way adjacent to its premises known as 5801 South Woodlawn Avenue. Said bollard at South Woodlawn Avenue measures one (1) foot in length and one (1) foot in width for a total of one (1) square foot. The location of said privilege shall be as shown on print(s) kept on file with the Department of Business Affairs and Consumer Protection and the Office of the City Clerk. Said privilege shall be constructed in accordance with plans and specifications approved by the Department of Planning and Development and the Department of Transportation (Division of Project Development).

This grant of privilege in the public way shall be subject to the provisions of Section 10-28-015 and all other required provisions of the Municipal Code of Chicago.

The grantee shall pay to the City of Chicago as compensation for the privilege Number 1106919 herein granted the sum of Seventy-five and no/100 Dollars ($75.00) per annum, in advance.

A 25% penalty will be added for payments received after due date.

The permit holder agrees to hold the City of Chicago harmless for any damage, relocation or replacement costs associated with damage, relocation or removal of private property caused by the City performing work in the public way.

Authority herein given and granted for a period of five (5) years from and after date of passage.

The University Of Chicago.
(Conduit)

[O2013-7159]

Be It Ordained by the City Council of the City of Chicago:

SECTION 1. Permission and authority are hereby given and granted to The University of Chicago, upon the terms and subject to the conditions of this ordinance, to maintain and use, as now constructed, one (1) conduit under the public right-of-way adjacent to its premises known as 5555 South Woodlawn Avenue. Said conduit at South Woodlawn Avenue measures seven hundred forty-five (745) feet in length and point three three (.33) foot in width for a total of two hundred forty-five point eight five (245.85) square feet. The location of said privilege shall be as shown on print(s) kept on file with the Department of Business Affairs and Consumer Protection and the Office of the City Clerk. Said privilege shall be constructed in accordance with plans and specifications approved by the Department of Transportation (Division of Project Development) and the Department of Transportation (Office of Underground Coordination).

This grant of privilege in the public way shall be subject to the provisions of Section 10-28-015 and all other required provisions of the Municipal Code of Chicago.

The grantee shall pay to the City of Chicago as compensation for the privilege Number 1107293 herein granted the sum of Four Thousand Four Hundred Seventy and no/100 Dollars ($4,470.00) per annum, in advance.

A 25% penalty will be added for payments received after due date.

The permit holder agrees to hold the City of Chicago harmless for any damage, relocation or replacement costs associated with damage, relocation or removal of private property caused by the City performing work in the public way.

Authority herein given and granted for a period of five (5) years from and after May 7, 2013.

The University Of Chicago.
(Planters)

[O2013-7161]

Be It Ordained by the City Council of the City of Chicago:

SECTION 1. Permission and authority are hereby given and granted to The University of Chicago, upon the terms and subject to the conditions of this ordinance, to construct, install, maintain and use two (2) planters on the public right-of-way for beautification purposes adjacent to its premises known as 5801 South Ellis Avenue. Said planters at South Ellis Avenue measure two (2) at one (1) foot in length and five (5) feet in width for a total of ten (10) square feet. Grantee must allow the required clear and unobstructed space for pedestrian passage at all times per rules and regulations approved by the Department of Transportation. The location of said privilege shall be as shown on print(s) kept on file with the Department of Business Affairs and Consumer Protection and the Office of the City Clerk. Said privilege shall be constructed in accordance with plans and specifications approved by the Department of Planning and Development and the Department of Transportation (Division of Project Development).

This grant of privilege in the public way shall be subject to the provisions of Section 10-28-015 and all other required provisions of the Municipal Code of Chicago.

The grantee shall pay to the City of Chicago as compensation for the privilege Number 1106818 herein granted the sum of Zero and no/100 Dollars ($0.00) per annum, in advance.

A 25% penalty will be added for payments received after due date.

The permit holder agrees to hold the City of Chicago harmless for any damage, relocation or replacement costs associated with damage, relocation or removal of private property caused by the City performing work in the public way.

Authority herein given and granted for a period of five (5) years from and after date of passage.

The University Of Chicago.
(File No. 8)

[O2013-7163]

Be It Ordained by the City Council of the City of Chicago:

SECTION 1. Permission and authority are hereby given and granted to The University of Chicago (File Number 8), upon the terms and subject to the conditions of this ordinance, to construct, install, maintain and use one (1) bollard on the public right-of-way adjacent to its premises known as 5800 South University Avenue. Said bollard at South University Avenue measures one (1) foot in length and one (1) foot in width for a total of one (1) square foot. The location of said privilege shall be as shown on print(s) kept on file with the Department of Business Affairs and Consumer Protection and the Office of the City Clerk. Said privilege shall be constructed in accordance with plans and specifications approved by the Department of Planning and Development and the Department of Transportation (Division of Project Development).

This grant of privilege in the public way shall be subject to the provisions of Section 10-28-015 and all other required provisions of the Municipal Code of Chicago.

The grantee shall pay to the City of Chicago as compensation for the privilege Number 1106916 herein granted the sum of Seventy-five and no/100 Dollars ($75.00) per annum, in advance.

A 25% penalty will be added for payments received after due date.

The permit holder agrees to hold the City of Chicago harmless for any damage, relocation or replacement costs associated with damage, relocation or removal of private property caused by the City performing work in the public way.

Authority herein given and granted for a period of five (5) years from and after date of passage.

Urban Innovations Ltd.

[O2013-7375]

Be It Ordained by the City Council of the City of Chicago:

SECTION 1. Permission and authority are hereby given and granted to Urban Innovations, Ltd., upon the terms and subject to the conditions of this ordinance, to maintain and use, as now constructed, one (1) concrete handicap access ramp on the public right-of-way adjacent

to its premises known as 444 North Wells Street. Said ramp at West Illinois Street measures twenty-four (24) feet in length and three point five (3.5) feet in width for a total of eighty-four (84) square feet. The location of said privilege shall be as shown on print(s) kept on file with the Department of Business Affairs and Consumer Protection and the Office of the City Clerk. Said privilege shall be constructed in accordance with plans and specifications approved by the Department of Transportation (Division of Project Development) and the Mayor's Office for People with Disabilities.

This grant of privilege in the public way shall be subject to the provisions of Section 10-28-015 and all other required provisions of the Municipal Code of Chicago.

The grantee shall pay to the City of Chicago as compensation for the privilege Number 1108221 herein granted the sum of Eight Hundred Two and no/100 Dollars ($802.00) per annum, in advance.

A 25% penalty will be added for payments received after due date.

The permit holder agrees to hold the City of Chicago harmless for any damage, relocation or replacement costs associated with damage, relocation or removal of private property caused by the City performing work in the public way.

Authority herein given and granted for a period of five (5) years from and after April 29, 2013.

Vanguard Archives, Inc.

[O2013-7051]

Be It Ordained by the City Council of the City of Chicago:

SECTION 1. Permission and authority are hereby given and granted to Vanguard Archives, Inc., upon the terms and subject to the conditions of this ordinance, to maintain and use, as now constructed, three (3) fire escapes projecting over the public right-of-way adjacent to its premises known as 3900 -- 3920 South Michigan Avenue. Said fire escape at East Pershing Road measures one (1) at thirty-six point seven five (36.75) feet in length and six point five eight (6.58) feet in width for a total of two hundred forty-one point eight two (241.82) square feet. Said fire escape at public alley measures one (1) at thirty-seven point four one (37.41) feet in length and six (6) feet in width for a total of two hundred twenty-four point four six (224.46) square feet. Said fire escape at public alley measures one (1) at thirty-three point five eight (33.58) feet in length and six (6) feet in width for a total of two hundred one point four eight (201.48) square feet. The location of said privilege shall be as shown on print(s) kept on file with the Department of Business Affairs and Consumer Protection and the Office of the City Clerk. Said privilege shall be constructed in accordance with plans and specifications approved by the Department of Transportation (Division of Project Development).

This grant of privilege in the public way shall be subject to the provisions of Section 10-28-015 and all other required provisions of the Municipal Code of Chicago.

The grantee shall pay to the City of Chicago as compensation for the privilege Number 1108357 herein granted the sum of One Thousand Two Hundred and no/100 Dollars ($1,200.00) per annum, in advance.

A 25% penalty will be added for payments received after due date.

The permit holder agrees to hold the City of Chicago harmless for any damage, relocation or replacement costs associated with damage, relocation or removal of private property caused by the City performing work in the public way.

Authority herein given and granted for a period of five (5) years from and after July 9, 2013.

VB Management LLC.

[O2013-6969]

Be It Ordained by the City Council of the City of Chicago:

SECTION 1. Permission and authority are hereby given and granted to VB Management LLC, upon the terms and subject to the conditions of this ordinance, to maintain and use, as now constructed, three (3) bay windows projecting over the public right-of-way adjacent to its premises known as 212 West Van Buren Street. Said bay windows at West Van Buren Street measure two (2) at seventy (70) feet in length and fifteen (15) feet in width for a total of two thousand one hundred (2,100) square feet and one (1) at twenty (20) feet in length and fifteen (15) feet in width for a total of three hundred (300) square feet. The location of said privilege shall be as shown on print(s) kept on file with the Department of Business Affairs and Consumer Protection and the Office of the City Clerk. Said privilege shall be constructed in accordance with plans and specifications approved by the Department of Transportation (Division of Project Development).

This grant of privilege in the public way shall be subject to the provisions of Section 10-28-015 and all other required provisions of the Municipal Code of Chicago.

The grantee shall pay to the City of Chicago as compensation for the privilege Number 1108527 herein granted the sum of Two Hundred Twenty-five and no/100 Dollars ($225.00) per annum in advance.

A 25% penalty will be added for payments received after due date.

The permit holder agrees to hold the City of Chicago harmless for any damage, relocation or replacement costs associated with damage, relocation or removal of private property caused by the City performing work in the public way.

Authority herein given and granted for a period of five (5) years from and after date of passage.

Via Carducci La Sorella.

[O2013-6381]

Be It Ordained by the City Council of the City of Chicago:

SECTION 1. Permission and authority are hereby given and granted to Via Carducci La Sorella, upon the terms and subject to the conditions of this ordinance, to maintain and use one (1) sign projecting over the public right-of-way attached to its premises known as 1928 West Division Street. Said sign structure measures as follows: along West Division Street, at two (2) feet in length, three (3) feet in height and seven (7) feet above grade level. The location of said privilege shall be as shown on print(s) kept on file with the Department of Business Affairs and Consumer Protection and the Office of the City Clerk. Said privilege shall be constructed in accordance with plans and specifications approved by the Department of Transportation (Division of Project Development) and the Zoning Department -- Signs.

This grant of privilege in the public way shall be subject to the provisions of Section 10-28-015 and all other required provisions of the Municipal Code of Chicago.

The grantee shall pay to the City of Chicago as compensation for the privilege Number 1107934 herein granted the sum of One Hundred and no/100 Dollars ($100.00) per annum, in advance.

A 25% penalty will be added for payments received after due date.

The permit holder agrees to hold the City of Chicago harmless for any damage, relocation or replacement costs associated with damage, relocation or removal of private property caused by the City performing work in the public way.

Authority herein given and granted for a period of five (5) years from and after July 30, 2013.

Village Discount Outlet, Inc.

[O2013-6383]

Be It Ordained by the City Council of the City of Chicago:

SECTION 1. Permission and authority are hereby given and granted to Village Discount Outlet, Inc., upon the terms and subject to the conditions of this ordinance, to maintain and use one (1) sign projecting over the public right-of-way attached to its premises known as 2032 North Milwaukee Avenue. Said sign structure measures as follows: along North Milwaukee Avenue, at seven point five eight (7.58) feet in length, four point two five (4.25) feet in height and nineteen point three three (19.33) feet above grade level. The location of said privilege shall be as shown on print(s) kept on file with the Department of Business Affairs and Consumer Protection and the Office of the City Clerk. Said privilege shall be constructed in accordance with plans and specifications approved by the Department of Transportation (Division of Project Development) and the Zoning Department -- Signs.

This grant of privilege in the public way shall be subject to the provisions of Section 10-28-015 and all other required provisions of the Municipal Code of Chicago.

The grantee shall pay to the City of Chicago as compensation for the privilege Number 1108404 herein granted the sum of Three Hundred and no/100 Dollars ($300.00) per annum, in advance.

A 25% penalty will be added for payments received after due date.

The permit holder agrees to hold the City of Chicago harmless for any damage, relocation or replacement costs associated with damage, relocation or removal of private property caused by the City performing work in the public way.

Authority herein given and granted for a period of five (5) years from and after July 30, 2013.

Village Pizza.

[O2013-6779]

Be It Ordained by the City Council of the City of Chicago:

SECTION 1. Permission and authority are hereby given and granted to Village Pizza, upon the terms and subject to the conditions of this ordinance, to maintain and use one (1) sign projecting over the public right-of-way attached to its premises known as 2356 West Chicago Avenue. Said sign structure measures as follows: along West Chicago Avenue, at

seven (7) feet in length, eight (8) feet in height and fifteen point five (15.5) feet above grade level. The location of said privilege shall be as shown on print(s) kept on file with the Department of Business Affairs and Consumer Protection and the Office of the City Clerk. Said privilege shall be constructed in accordance with plans and specifications approved by the Department of Transportation (Division of Project Development) and the Zoning Department -- Signs.

This grant of privilege in the public way shall be subject to the provisions of Section 10-28-015 and all other required provisions of the Municipal Code of Chicago.

The grantee shall pay to the City of Chicago as compensation for the privilege Number 1108478 herein granted the sum of Three Hundred and no/100 Dollars ($300.00) per annum, in advance.

A 25% penalty will be added for payments received after due date.

The permit holder agrees to hold the City of Chicago harmless for any damage, relocation or replacement costs associated with damage, relocation or removal of private property caused by the City performing work in the public way.

Authority herein given and granted for a period of five (5) years from and after July 30, 2013.

Villita Cleaners.

[O2013-6741]

Be It Ordained by the City Council of the City of Chicago:

SECTION 1. Permission and authority are hereby given and granted to Villita Cleaners, upon the terms and subject to the conditions of this ordinance, to maintain and use one (1) sign projecting over the public right-of-way attached to its premises known as 3944 West 26th Street. Said sign structure measures as follows: along West 26th Street, at thirteen (13) feet in length, three (3) feet in height and nine (9) feet above grade level. The location of said privilege shall be as shown on print(s) kept on file with the Department of Business Affairs and Consumer Protection and the Office of the City Clerk. Said privilege shall be constructed in accordance with plans and specifications approved by the Department of Transportation (Division of Project Development) and the Zoning Department -- Signs.

This grant of privilege in the public way shall be subject to the provisions of Section 10-28-015 and all other required provisions of the Municipal Code of Chicago.

The grantee shall pay to the City of Chicago as compensation for the privilege Number 1108098 herein granted the sum of Three Hundred and no/100 Dollars ($300.00) per annum, in advance.

A 25% penalty will be added for payments received after due date.

The permit holder agrees to hold the City of Chicago harmless for any damage, relocation or replacement costs associated with damage, relocation or removal of private property caused by the City performing work in the public way.

Authority herein given and granted for a period of five (5) years from and after May 9, 2012.

Vince's Pizza.

[O2013-6754]

Be It Ordained by the City Council of the City of Chicago:

SECTION 1. Permission and authority are hereby given and granted to Vince's Pizza, upon the terms and subject to the conditions of this ordinance, to maintain and use one (1) sign projecting over the public right-of-way attached to its premises known as 6217 West 63rd Street. Said sign structure measures as follows: along West 63rd Street, at eight point three three (8.33) feet in length, ten point two five (10.25) feet in height and eight point nine one (8.91) feet above grade level. The location of said privilege shall be as shown on print(s) kept on file with the Department of Business Affairs and Consumer Protection and the Office of the City Clerk. Said privilege shall be constructed in accordance with plans and specifications approved by the Department of Transportation (Division of Project Development) and the Zoning Department -- Signs.

This grant of privilege in the public way shall be subject to the provisions of Section 10-28-015 and all other required provisions of the Municipal Code of Chicago.

The grantee shall pay to the City of Chicago as compensation for the privilege Number 1108226 herein granted the sum of Three Hundred and no/100 Dollars ($300.00) per annum, in advance.

A 25% penalty will be added for payments received after due date.

The permit holder agrees to hold the City of Chicago harmless for any damage, relocation or replacement costs associated with damage, relocation or removal of private property caused by the City performing work in the public way.

Authority herein given and granted for a period of five (5) years from and after July 30, 2013.

Vintage Realty.

[O2013-6781]

Be It Ordained by the City Council of the City of Chicago:

SECTION 1. Permission and authority are hereby given and granted to Vintage Realty, upon the terms and subject to the conditions of this ordinance, to maintain and use one (1) sign projecting over the public right-of-way attached to its premises known as 856 North Damen Avenue. Said sign structure measures as follows: along North Damen Avenue, at six (6) feet in length, three (3) feet in height and nine point six seven (9.67) feet above grade level. The location of said privilege shall be as shown on print(s) kept on file with the Department of Business Affairs and Consumer Protection and the Office of the City Clerk. Said privilege shall be constructed in accordance with plans and specifications approved by the Department of Transportation (Division of Project Development) and the Zoning Department -- Signs.

This grant of privilege in the public way shall be subject to the provisions of Section 10-28-015 and all other required provisions of the Municipal Code of Chicago.

The grantee shall pay to the City of Chicago as compensation for the privilege Number 1107538 herein granted the sum of One Hundred and no/100 Dollars ($100.00) per annum, in advance.

A 25% penalty will be added for payments received after due date.

The permit holder agrees to hold the City of Chicago harmless for any damage, relocation or replacement costs associated with damage, relocation or removal of private property caused by the City performing work in the public way.

Authority herein given and granted for a period of five (5) years from and after June 11, 2013.

Visual Cast Media.

[O2013-6782]

Be It Ordained by the City Council of the City of Chicago:

SECTION 1. Permission and authority are hereby given and granted to Visual Cast Media, upon the terms and subject to the conditions of this ordinance, to maintain and use one (1) sign projecting over the public right-of-way attached to its premises known as 2000 West Chicago Avenue. Said sign structure measures as follows: along West Chicago Avenue, at ten (10) feet in length, ten (10) feet in height and twenty-four (24) feet above grade level.

The location of said privilege shall be as shown on print(s) kept on file with the Department of Business Affairs and Consumer Protection and the Office of the City Clerk. Said privilege shall be constructed in accordance with plans and specifications approved by the Department of Transportation (Division of Project Development) and the Zoning Department -- Signs.

This grant of privilege in the public way shall be subject to the provisions of Section 10-28-015 and all other required provisions of the Municipal Code of Chicago.

The grantee shall pay to the City of Chicago as compensation for the privilege Number 1107256 herein granted the sum of Three Hundred and no/100 Dollars ($300.00) per annum, in advance.

A 25% penalty will be added for payments received after due date.

The permit holder agrees to hold the City of Chicago harmless for any damage, relocation or replacement costs associated with damage, relocation or removal of private property caused by the City performing work in the public way.

Authority herein given and granted for a period of five (5) years from and after date of passage.

The Vitamin Shop.

[O2013-6379]

Be It Ordained by the City Council of the City of Chicago:

SECTION 1. Permission and authority are hereby given and granted to The Vitamin Shop, upon the terms and subject to the conditions of this ordinance, to maintain and use one (1) sign projecting over the public right-of-way attached to its premises known as 1303 North Milwaukee Avenue. Said sign structure measures as follows: along North Milwaukee Avenue, at nineteen point zero eight (19.08) feet in length, one point nine two (1.92) feet in height and twelve (12) feet above grade level. The location of said privilege shall be as shown on print(s) kept on file with the Department of Business Affairs and Consumer Protection and the Office of the City Clerk. Said privilege shall be constructed in accordance with plans and specifications approved by the Department of Transportation (Division of Project Development) and the Zoning Department -- Signs.

This grant of privilege in the public way shall be subject to the provisions of Section 10-28-015 and all other required provisions of the Municipal Code of Chicago.

The grantee shall pay to the City of Chicago as compensation for the privilege Number 1107607 herein granted the sum of Three Hundred and no/100 Dollars ($300.00) per annum, in advance.

A 25% penalty will be added for payments received after due date.

The permit holder agrees to hold the City of Chicago harmless for any damage, relocation or replacement costs associated with damage, relocation or removal of private property caused by the City performing work in the public way.

Authority herein given and granted for a period of five (5) years from and after date of passage.

Wabash-Adams Currency Exchange.

[O2013-7377]

Be It Ordained by the City Council of the City of Chicago:

SECTION 1. Permission and authority are hereby given and granted to Wabash-Adams Currency Exchange, upon the terms and subject to the conditions of this ordinance, to maintain and use one (1) sign projecting over the public right-of-way attached to its premises known as 27 East Adams Street. Said sign structure measures as follows: along East Adams Street, at three (3) feet in length, three (3) feet in height and nine (9) feet above grade level. The location of said privilege shall be as shown on print(s) kept on file with the Department of Business Affairs and Consumer Protection and the Office of the City Clerk. Said privilege shall be constructed in accordance with plans and specifications approved by the Department of Transportation (Division of Project Development) and the Zoning Department -- Signs.

This grant of privilege in the public way shall be subject to the provisions of Section 10-28-015 and all other required provisions of the Municipal Code of Chicago.

The grantee shall pay to the City of Chicago as compensation for the privilege Number 1107533 herein granted the sum of One Hundred and no/100 Dollars ($100.00) per annum, in advance.

A 25% penalty will be added for payments received after due date.

The permit holder agrees to hold the City of Chicago harmless for any damage, relocation or replacement costs associated with damage, relocation or removal of private property caused by the City performing work in the public way.

Authority herein given and granted for a period of five (5) years from and after June 11, 2013.

Walgreens No. 15065.

[O2013-6783]

Be It Ordained by the City Council of the City of Chicago:

SECTION 1. Permission and authority are hereby given and granted to Walgreens Number 15065, upon the terms and subject to the conditions of this ordinance, to construct, install, maintain and use five (5) bicycle racks on the public right-of-way adjacent to its premises known as 1601 North Milwaukee Avenue. Said bicycle racks at North Milwaukee Avenue measure five (5) at two point five (2.5) feet in length and point five (.5) foot in width for a total of six point two five (6.25) square feet. The location of said privilege shall be as shown on print(s) kept on file with the Department of Business Affairs and Consumer Protection and the Office of the City Clerk. Said privilege shall be constructed in accordance with plans and specifications approved by the Department of Planning and Development and the Department of Transportation (Division of Project Development).

This grant of privilege in the public way shall be subject to the provisions of Section 10-28-015 and all other required provisions of the Municipal Code of Chicago.

The grantee shall pay to the City of Chicago as compensation for the privilege Number 1105324 herein granted the sum of Zero and no/100 Dollars ($0.00) per annum, in advance.

A 25% penalty will be added for payments received after due date.

The permit holder agrees to hold the City of Chicago harmless for any damage, relocation or replacement costs associated with damage, relocation or removal of private property caused by the City performing work in the public way.

Authority herein given and granted for a period of five (5) years from and after date of passage.

Weather Mark Tavern.

[O2013-6970]

Be It Ordained by the City Council of the City of Chicago:

SECTION 1. Permission and authority are hereby given and granted to Weather Mark Tavern, upon the terms and subject to the conditions of this ordinance, to maintain and use one (1) sign projecting over the public right-of-way attached to its premises known as 1503 South Michigan Avenue. Said sign structure measures as follows: along South Michigan Avenue, at three point three three (3.33) feet in length, six (6) feet in height and thirteen point one seven (13.17) feet above grade level. The location of said privilege shall

be as shown on print(s) kept on file with the Department of Business Affairs and Consumer Protection and the Office of the City Clerk. Said privilege shall be constructed in accordance with plans and specifications approved by the Department of Transportation (Division of Project Development) and the Zoning Department -- Signs.

This grant of privilege in the public way shall be subject to the provisions of Section 10-28-015 and all other required provisions of the Municipal Code of Chicago.

The grantee shall pay to the City of Chicago as compensation for the privilege Number 1108023 herein granted the sum of One Hundred and no/100 Dollars ($100.00) per annum, in advance.

A 25% penalty will be added for payments received after due date.

The permit holder agrees to hold the City of Chicago harmless for any damage, relocation or replacement costs associated with damage, relocation or removal of private property caused by the City performing work in the public way.

Authority herein given and granted for a period of five (5) years from and after July 30, 2013.

Wells Street Book Center, Inc.

[O2013-7379]

Be It Ordained by the City Council of the City of Chicago:

SECTION 1. Permission and authority are hereby given and granted to Wells Street Book Center, Inc., upon the terms and subject to the conditions of this ordinance, to maintain and use one (1) sign projecting over the public right-of-way attached to its premises known as 178 North Wells Street. Said sign structure measures as follows: along North Wells Street, at fourteen (14) feet in length, two point five (2.5) feet in height and nine point five eight (9.58) feet above grade level. The location of said privilege shall be as shown on print(s) kept on file with the Department of Business Affairs and Consumer Protection and the Office of the City Clerk. Said privilege shall be constructed in accordance with plans and specifications approved by the Department of Transportation (Division of Project Development) and the Zoning Department -- Signs.

This grant of privilege in the public way shall be subject to the provisions of Section 10-28-015 and all other required provisions of the Municipal Code of Chicago.

The grantee shall pay to the City of Chicago as compensation for the privilege Number 1108464 herein granted the sum of Three Hundred and no/100 Dollars ($300.00) per annum, in advance.

A 25% penalty will be added for payments received after due date.

The permit holder agrees to hold the City of Chicago harmless for any damage, relocation or replacement costs associated with damage, relocation or removal of private property caused by the City performing work in the public way.

Authority herein given and granted for a period of five (5) years from and after July 9, 2013.

West Austin Development Center.

[O2013-6693]

Be It Ordained by the City Council of the City of Chicago:

SECTION 1. Permission and authority are hereby given and granted to West Austin Development Center, upon the terms and subject to the conditions of this ordinance, to maintain and use, as now constructed, two (2) light fixtures projecting over the public right-of-way adjacent to its premises known as 4920 West Madison Street. Said light fixtures at West Madison Street measure two (2) at two (2) feet in length, two (2) feet in width and ten (10) feet above grade level. The location of said privilege shall be as shown on print(s) kept on file with the Department of Business Affairs and Consumer Protection and the Office of the City Clerk. Said privilege shall be constructed in accordance with plans and specifications approved by the Department of Transportation (Division of Project Development).

This grant of privilege in the public way shall be subject to the provisions of Section 10-28-015 and all other required provisions of the Municipal Code of Chicago.

The grantee shall pay to the City of Chicago as compensation for the privilege Number 1107841 herein granted the sum of Eighty and no/100 Dollars ($80.00) per annum, in advance.

A 25% penalty will be added for payments received after due date.

The permit holder agrees to hold the City of Chicago harmless for any damage, relocation or replacement costs associated with damage, relocation or removal of private property caused by the City performing work in the public way.

Authority herein given and granted for a period of five (5) years from and after June 11, 2013.

Westend Bar & Grill.

[O2013-6661]

Be It Ordained by the City Council of the City of Chicago:

SECTION 1. Permission and authority are hereby given and granted to Westend Bar & Grill, upon the terms and subject to the conditions of this ordinance, to maintain and use three (3) signs projecting over the public right-of-way attached to its premises known as 1326 -- 1328 West Madison Street. Said sign structure measures as follows: along West Madison Street, one (1) at four (4) feet in length, three point two five (3.25) feet in height and eighteen (18) feet above grade level. Said sign structure measures as follows: along West Madison Street, one (1) at twenty-four (24) feet in length, point two five (.25) foot in height and fifteen (15) feet above grade level. Said sign structure measures as follows: along North Ada Street, one (1) at twelve (12) feet in length, point two five (.25) foot in height and fifteen (15) feet above grade level. The location of said privilege shall be as shown on print(s) kept on file with the Department of Business Affairs and Consumer Protection and the Office of the City Clerk. Said privilege shall be constructed in accordance with plans and specifications approved by the Department of Transportation (Division of Project Development) and the Zoning Department -- Signs.

This grant of privilege in the public way shall be subject to the provisions of Section 10-28-015 and all other required provisions of the Municipal Code of Chicago.

The grantee shall pay to the City of Chicago as compensation for the privilege Number 1108446 herein granted the sum of One Hundred Seventy-five and no/100 Dollars ($175.00) per annum, in advance.

A 25% penalty will be added for payments received after due date.

The permit holder agrees to hold the City of Chicago harmless for any damage, relocation or replacement costs associated with damage, relocation or removal of private property caused by the City performing work in the public way.

Authority herein given and granted for a period of five (5) years from and after May 14, 2013.

Western Auto Repair.

[O2013-6756]

Be It Ordained by the City Council of the City of Chicago:

SECTION 1. Permission and authority are hereby given and granted to Western Auto Repair, upon the terms and subject to the conditions of this ordinance, to maintain and use one (1) sign projecting over the public right-of-way attached to its premises known as 5316 South Archer Avenue. Said sign structure measures as follows: along South Archer Avenue, at twelve point five eight (12.58) feet in length, nine point eight three (9.83) feet in height and eleven point five eight (11.58) feet above grade level. The location of said privilege shall be as shown on print(s) kept on file with the Department of Business Affairs and Consumer Protection and the Office of the City Clerk. Said privilege shall be constructed in accordance with plans and specifications approved by the Department of Transportation (Division of Project Development) and the Zoning Department -- Signs.

This grant of privilege in the public way shall be subject to the provisions of Section 10-28-015 and all other required provisions of the Municipal Code of Chicago.

The grantee shall pay to the City of Chicago as compensation for the privilege Number 1107340 herein granted the sum of Three Hundred and no/100 Dollars ($300.00) per annum, in advance.

A 25% penalty will be added for payments received after due date.

The permit holder agrees to hold the City of Chicago harmless for any damage, relocation or replacement costs associated with damage, relocation or removal of private property caused by the City performing work in the public way.

Authority herein given and granted for a period of five (5) years from and after November 13, 2012.

The Westin Michigan Avenue.

[O2013-7381]

Be It Ordained by the City Council of the City of Chicago:

SECTION 1. Permission and authority are hereby given and granted to The Westin Michigan Avenue, upon the terms and subject to the conditions of this ordinance, to maintain and use, as now constructed, two (2) smoking management receptacles on the public

right-of-way adjacent to its premises known as 909 North Michigan Avenue. Said smoking management receptacles at East Delaware Place measure two (2) at one (1) foot in length, and one (1) foot in width and three point five (3.5) feet in height. The location of said privilege shall be as shown on print(s) kept on file with the Department of Business Affairs and Consumer Protection and the Office of the City Clerk. Said privilege shall be constructed in accordance with plans and specifications approved by the Department of Transportation (Division of Project Development). Said privilege must be maintained at least 15 feet from any entrance, window that opens and ventilation unit and it shall be removed from the public way after business hours. Advertising on said privilege is also prohibited.

This grant of privilege in the public way shall be subject to the provisions of Section 10-28-015 and all other required provisions of the Municipal Code of Chicago.

The grantee shall pay to the City of Chicago as compensation for the privilege Number 1106341 herein granted the sum of Zero and no/100 Dollars ($0.00) per annum, in advance.

A 25% penalty will be added for payments received after due date.

The permit holder agrees to hold the City of Chicago harmless for any damage, relocation or replacement costs associated with damage, relocation or removal of private property caused by the City performing work in the public way.

Authority herein given and granted for a period of five (5) years from and after date of passage.

Wicker Park Bucktown Chamber Of Commerce.

[O2013-6387]

Be It Ordained by the City Council of the City of Chicago:

SECTION 1. Permission and authority are hereby given and granted to Wicker Park Bucktown Chamber of Commerce, upon the terms and subject to the conditions of this ordinance, to construct, install, maintain and use one (1) trash container on the public right-of-way adjacent to its premises known as 1904 North Milwaukee Avenue. Said trash container at North Milwaukee Avenue measures one point nine five (1.95) feet in length and one point nine five (1.95) feet in width for a total of three point eight (3.8) square feet. The location of said privilege shall be as shown on print(s) kept on file with the Department of Business Affairs and Consumer Protection and the Office of the City Clerk. Said privilege shall be constructed in accordance with plans and specifications approved by the Department of Transportation (Division of Project Development).

This grant of privilege in the public way shall be subject to the provisions of Section 10-28-015 and all other required provisions of the Municipal Code of Chicago.

The grantee shall pay to the City of Chicago as compensation for the privilege Number 1106275 herein granted the sum of Seventy-five and no/100 Dollars ($75.00) per annum, in advance.

A 25% penalty will be added for payments received after due date.

The permit holder agrees to hold the City of Chicago harmless for any damage, relocation or replacement costs associated with damage, relocation or removal of private property caused by the City performing work in the public way.

Authority herein given and granted for a period of five (5) years from and after date of passage.

Wireless Depot.

[O2013-7053]

Be It Ordained by the City Council of the City of Chicago:

SECTION 1. Permission and authority are hereby given and granted to Wireless Depot, upon the terms and subject to the conditions of this ordinance, to maintain and use one (1) sign projecting over the public right-of-way attached to its premises known as 120 East 35th Street. Said sign structure measures as follows: along East 35th Street, at fifteen point two five (15.25) feet in length, two (2) feet in height and twelve point two five (12.25) feet above grade level. The location of said privilege shall be as shown on print(s) kept on file with the Department of Business Affairs and Consumer Protection and the Office of the City Clerk. Said privilege shall be constructed in accordance with plans and specifications approved by the Department of Transportation (Division of Project Development) and the Zoning Department -- Signs.

This grant of privilege in the public way shall be subject to the provisions of Section 10-28-015 and all other required provisions of the Municipal Code of Chicago.

The grantee shall pay to the City of Chicago as compensation for the privilege Number 1107950 herein granted the sum of Three Hundred and no/100 Dollars ($300.00) per annum, in advance.

A 25% penalty will be added for payments received after due date.

The permit holder agrees to hold the City of Chicago harmless for any damage, relocation or replacement costs associated with damage, relocation or removal of private property caused by the City performing work in the public way.

Authority herein given and granted for a period of five (5) years from and after date of passage.

Woman Made Gallery.

[O2013-6664]

Be It Ordained by the City Council of the City of Chicago:

SECTION 1. Permission and authority are hereby given and granted to Woman Made Gallery, upon the terms and subject to the conditions of this ordinance, to maintain and use, as now constructed, one (1) banner projecting over the public right-of-way adjacent to its premises known as 685 North Milwaukee Avenue. Said banner at North Milwaukee Avenue measures at two (2) feet in length and six (6) feet in width for a total of twelve (12) square feet. The location of said privilege shall be as shown on print(s) kept on file with the Department of Business Affairs and Consumer Protection and the Office of the City Clerk. Said privilege shall be constructed in accordance with plans and specifications approved by the Zoning Department -- Signs.

This grant of privilege in the public way shall be subject to the provisions of Section 10-28-015 and all other required provisions of the Municipal Code of Chicago.

The grantee shall pay to the City of Chicago as compensation for the privilege Number 1107849 herein granted the sum of Seventy-five and no/100 Dollars ($75.00) per annum, in advance.

A 25% penalty will be added for payments received after due date.

The permit holder agrees to hold the City of Chicago harmless for any damage, relocation or replacement costs associated with damage, relocation or removal of private property caused by the City performing work in the public way.

Authority herein given and granted for a period of five (5) years from and after February 6, 2013.

Peter Xilas.

[O2013-6785]

Be It Ordained by the City Council of the City of Chicago:

SECTION 1. Permission and authority are hereby given and granted to Peter Xilas, upon the terms and subject to the conditions of this ordinance, to maintain and use, as now constructed, one (1) planter on the public right-of-way for beautification purposes adjacent to its premises known as 2122 West Melrose Street. Said planter at West Melrose Street measures fifteen point seven five (15.75) feet in length and seven point nine two (7.92) feet in width for a total of one hundred twenty-four point seven four (124.74) square feet. Grantee must allow the required clear and unobstructed space for pedestrian passage at all times per rules and regulations approved by the Department of Transportation. The location of said privilege shall be as shown on print(s) kept on file with the Department of Business Affairs and Consumer Protection and the Office of the City Clerk. Said privilege shall be constructed in accordance with plans and specifications approved by the Department of Planning and Development and the Department of Transportation (Division of Project Development).

This grant of privilege in the public way shall be subject to the provisions of Section 10-28-015 and all other required provisions of the Municipal Code of Chicago.

The grantee shall pay to the City of Chicago as compensation for the privilege Number 1107679 herein granted the sum of Zero and no/100 Dollars ($0.00) per annum, in advance.

A 25% penalty will be added for payments received after due date.

The permit holder agrees to hold the City of Chicago harmless for any damage, relocation or replacement costs associated with damage, relocation or removal of private property caused by the City performing work in the public way.

Authority herein given and granted for a period of five (5) years from and after July 30, 2013.

Zubair's BP.

[O2013-6776]

Be It Ordained by the City Council of the City of Chicago:

SECTION 1. Permission and authority are hereby given and granted to Zubair's BP, upon the terms and subject to the conditions of this ordinance, to maintain and use two (2) signs

projecting over the public right-of-way attached to its premises known as 603 South Independence Boulevard. Said sign structures measure as follows: along South Independence Boulevard and West Harrison Street, one (1) at six (6) feet in length, six (6) feet in height and thirteen (13) feet above grade level and one (1) at six (6) feet in length, five (5) feet in height and eight (8) feet above grade level. The location of said privilege shall be as shown on print(s) kept on file with the Department of Business Affairs and Consumer Protection and the Office of the City Clerk. Said privilege shall be constructed in accordance with plans and specifications approved by the Department of Transportation (Division of Project Development) and the Zoning Department -- Signs.

This grant of privilege in the public way shall be subject to the provisions of Section 10-28-015 and all other required provisions of the Municipal Code of Chicago.

The grantee shall pay to the City of Chicago as compensation for the privilege Number 1108298 herein granted the sum of Six Hundred and no/100 Dollars ($600.00) per annum, in advance.

A 25% penalty will be added for payments received after due date.

The permit holder agrees to hold the City of Chicago harmless for any damage, relocation or replacement costs associated with damage, relocation or removal of private property caused by the City performing work in the public way.

Authority herein given and granted for a period of five (5) years from and after date of passage.

1st United Methodist Church Of Chicago Aid Society.

[O2013-7383]

Be It Ordained by the City Council of the City of Chicago:

SECTION 1. Permission and authority are hereby given and granted to 1ST United Methodist Church of Chicago Aid Society, upon the terms and subject to the conditions of this ordinance, to maintain and use, as now constructed, two (2) light fixtures projecting over the public right-of-way adjacent to its premises known as 77 West Washington Street. Said light fixture at West Washington Street measures one (1) at one point two five (1.25) feet in length, one point two five (1.25) feet in width and nine point eight three (9.83) feet above grade level. Said light fixture at West Washington Street measures one (1) at one point two five (1.25) feet in length, one point two five (1.25) feet in width and nine point eight three (9.83) feet above grade level. The location of said privilege shall be as shown on print(s) kept on file with the Department of Business Affairs and Consumer Protection and the Office of the City Clerk. Said privilege shall be constructed in accordance with plans and specifications approved by the Department of Transportation (Division of Project Development).

This grant of privilege in the public way shall be subject to the provisions of Section 10-28-015 and all other required provisions of the Municipal Code of Chicago.

The grantee shall pay to the City of Chicago as compensation for the privilege Number 1108509 herein granted the sum of Eighty and no/100 Dollars ($0.00) per annum, in advance.

A 25% penalty will be added for payments received after due date.

The permit holder agrees to hold the City of Chicago harmless for any damage, relocation or replacement costs associated with damage, relocation or removal of private property caused by the City performing work in the public way.

Authority herein given and granted for a period of five (5) years from and after September 10, 2013.

7-Eleven.
(4150 N. Broadway)

[O2013-7463]

Be It Ordained by the City Council of the City of Chicago:

SECTION 1. Permission and authority are hereby given and granted to 7-Eleven, upon the terms and subject to the conditions of this ordinance, to maintain and use one (1) sign projecting over the public right-of-way attached to its premises known as 4150 North Broadway. Said sign structure measures as follows: along North Broadway, at eight point two five (8.25) feet in length, eight point one seven (8.17) feet in height and fifteen point seven five (15.75) feet above grade level. The location of said privilege shall be as shown on print(s) kept on file with the Department of Business Affairs and Consumer Protection and the Office of the City Clerk. Said privilege shall be constructed in accordance with plans and specifications approved by the Department of Transportation (Division of Project Development) and the Zoning Department -- Signs.

This grant of privilege in the public way shall be subject to the provisions of Section 10-28-015 and all other required provisions of the Municipal Code of Chicago.

The grantee shall pay to the City of Chicago as compensation for the privilege Number 1106898 herein granted the sum of Three Hundred and no/100 Dollars ($300.00) per annum, in advance.

A 25% penalty will be added for payments received after due date.

The permit holder agrees to hold the City of Chicago harmless for any damage, relocation or replacement costs associated with damage, relocation or removal of private property caused by the City performing work in the public way.

Authority herein given and granted for a period of five (5) years from and after date of passage.

7-Eleven.
(180 N. Franklin St.)

[O2013-7387]

Be It Ordained by the City Council of the City of Chicago:

SECTION 1. Permission and authority are hereby given and granted to 7-Eleven, upon the terms and subject to the conditions of this ordinance, to maintain and use four (4) sign(s) projecting over the public right-of-way attached to its premises known as 180 North Franklin Street. Said sign structures measure as follows: along West Lake Street, one (1) at three point one seven (3.17) feet in length, three (3) feet in height and eleven point five (11.5) feet above grade level and one (1) at nine (9) feet in length, one point five (1.5) feet in height and eight point five (8.5) feet above grade level. Said sign structures measure as follows: along North Franklin Street, one (1) at three point one seven (3.17) feet in length, three (3) feet in height and eleven point five (11.5) feet above grade level and one (1) at nine (9) feet in length, one point five (1.5) feet in height and eight point five (8.5) feet above grade level. The location of said privilege shall be as shown on print(s) kept on file with the Department of Business Affairs and Consumer Protection and the Office of the City Clerk. Said privilege shall be constructed in accordance with plans and specifications approved by the Department of Transportation (Division of Project Development) and the Zoning Department -- Signs.

This grant of privilege in the public way shall be subject to the provisions of Section 10-28-015 and all other required provisions of the Municipal Code of Chicago.

The grantee shall pay to the City of Chicago as compensation for the privilege Number 1107716 herein granted the sum of One Hundred Seventy-five and no/100 Dollars ($175.00) per annum, in advance.

A 25% penalty will be added for payments received after due date.

The permit holder agrees to hold the City of Chicago harmless for any damage, relocation or replacement costs associated with damage, relocation or removal of private property caused by the City performing work in the public way.

Authority herein given and granted for a period of five (5) years from and after June 11, 2013.

7-Eleven.
(954 W. Monroe St.)

[O2013-6972]

Be It Ordained by the City Council of the City of Chicago:

SECTION 1. Permission and authority are hereby given and granted to 7-Eleven, upon the terms and subject to the conditions of this ordinance, to maintain and use, as now constructed, six (6) light fixtures projecting over the public right-of-way adjacent to its premises known as 954 West Monroe Street. Said light fixtures at South Morgan Street measure three (3) at one point five (1.5) feet in length, point eight three (.83) foot in width and nine (9) feet above grade level. Said light fixtures at West Monroe Street measure three (3) at one point five (1.5) feet in length, point eight three (.83) foot in width and nine (9) feet above grade level. The location of said privilege shall be as shown on print(s) kept on file with the Department of Business Affairs and Consumer Protection and the Office of the City Clerk. Said privilege shall be constructed in accordance with plans and specifications approved by the Department of Transportation (Division of Project Development).

This grant of privilege in the public way shall be subject to the provisions of Section 10-28-015 and all other required provisions of the Municipal Code of Chicago.

The grantee shall pay to the City of Chicago as compensation for the privilege Number 1107929 herein granted the sum of One Hundred and no/100 Dollars ($100.00) per annum, in advance.

A 25% penalty will be added for payments received after due date.

The permit holder agrees to hold the City of Chicago harmless for any damage, relocation or replacement costs associated with damage, relocation or removal of private property caused by the City performing work in the public way.

Authority herein given and granted for a period of five (5) years from and after June 11, 2013.

7-Eleven.
(416 -- 418 N. State St.)

[O2013-7389]

Be It Ordained by the City Council of the City of Chicago:

SECTION 1. Permission and authority are hereby given and granted to 7-Eleven, upon the terms and subject to the conditions of this ordinance, to maintain and use two (2) signs

projecting over the public right-of-way attached to its premises known as 416 -- 418 North State Street. Said sign structure measures as follows: along West Hubbard Street, one (1) at four (4) feet in length, four point six seven (4.67) feet in height and thirteen point six seven (13.67) feet above grade level. Said sign structure measures as follows: along North State Street, one (1) at four (4) feet in length, four point six seven (4.67) feet in height and thirteen point six seven (13.67) feet above grade level. The location of said privilege shall be as shown on print(s) kept on file with the Department of Business Affairs and Consumer Protection and the Office of the City Clerk. Said privilege shall be constructed in accordance with plans and specifications approved by the Department of Transportation (Division of Project Development) and the Zoning Department -- Signs.

This grant of privilege in the public way shall be subject to the provisions of Section 10-28-015 and all other required provisions of the Municipal Code of Chicago.

The grantee shall pay to the City of Chicago as compensation for the privilege Number 1107726 herein granted the sum of One Hundred Seventy-five and no/100 Dollars ($175.00) per annum, in advance.

A 25% penalty will be added for payments received after due date.

The permit holder agrees to hold the City of Chicago harmless for any damage, relocation or replacement costs associated with damage, relocation or removal of private property caused by the City performing work in the public way.

Authority herein given and granted for a period of five (5) years from and after June 11, 2013.

7-Eleven.
(4631 N. Western Ave.)

[O2013-7466]

Be It Ordained by the City Council of the City of Chicago:

SECTION 1. Permission and authority are hereby given and granted to 7-Eleven, upon the terms and subject to the conditions of this ordinance, to maintain and use one (1) sign projecting over the public right-of-way attached to its premises known as 4631 North Western Avenue. Said sign structure measures as follows: along North Western Avenue at five point four two (5.42) feet in length, ten (10) feet in height and twelve point three three (12.33) feet above grade level. The location of said privilege shall be as shown on print(s) kept on file with the Department of Business Affairs and Consumer Protection and the Office of the City Clerk. Said privilege shall be constructed in accordance with plans

and specifications approved by the Department of Transportation (Division of Project Development) and the Zoning Department -- Signs.

This grant of privilege in the public way shall be subject to the provisions of Section 10-28-015 and all other required provisions of the Municipal Code of Chicago.

The grantee shall pay to the City of Chicago as compensation for the privilege Number 1108166 herein granted the sum of Three Hundred and no/100 Dollars ($300.00) per annum, in advance.

A 25% penalty will be added for payments received after due date.

The permit holder agrees to hold the City of Chicago harmless for any damage, relocation or replacement costs associated with damage, relocation or removal of private property caused by the City performing work in the public way.

Authority herein given and granted for a period of five (5) years from and after July 9, 2013.

7-Eleven No. 29726J.

[O2013-7467]

Be It Ordained by the City Council of the City of Chicago:

SECTION 1. Permission and authority are hereby given and granted to 7-Eleven Number 29726J, upon the terms and subject to the conditions of this ordinance, to maintain and use one (1) sign projecting over the public right-of-way attached to its premises known as 3700 North Broadway. Said sign structure measures as follows: along North Broadway, at five (5) feet in length, five point three three (5.33) feet in height and ten point two five (10.25) feet above grade level. The location of said privilege shall be as shown on print(s) kept on file with the Department of Business Affairs and Consumer Protection and the Office of the City Clerk. Said privilege shall be constructed in accordance with plans and specifications approved by the Department of Transportation (Division of Project Development) and the Zoning Department -- Signs.

This grant of privilege in the public way shall be subject to the provisions of Section 10-28-015 and all other required provisions of the Municipal Code of Chicago.

The grantee shall pay to the City of Chicago as compensation for the privilege Number 1108310 herein granted the sum of Three Hundred and no/100 Dollars ($300.00) per annum, in advance.

A 25% penalty will be added for payments received after due date.

The permit holder agrees to hold the City of Chicago harmless for any damage, relocation or replacement costs associated with damage, relocation or removal of private property caused by the City performing work in the public way.

Authority herein given and granted for a period of five (5) years from and after July 30, 2013.

7-Eleven 33511C.

[O2013-7392]

Be It Ordained by the City Council of the City of Chicago:

SECTION 1. Permission and authority are hereby given and granted to 7-Eleven 33511C, upon the terms and subject to the conditions of this ordinance, to maintain and use two (2) signs projecting over the public right-of-way attached to its premises known as 33 East Adams Street. Said sign structure measures as follows; along East Adams Street, one (1) at three (3) feet in length, three (3) feet in height and nine (9) feet above grade level. Said sign structure measures as follows: along South Wabash Avenue, one (1) at three (3) feet in length, three (3) feet in height and nine (9) feet above grade level. The location of said privilege shall be as shown on print(s) kept on file with the Department of Business Affairs and Consumer Protection and the Office of the City Clerk. Said privilege shall be constructed in accordance with plans and specifications approved by the Department of Transportation (Division of Project Development) and the Zoning Department -- Signs.

This grant of privilege in the public way shall be subject to the provisions of Section 10-28-015 and all other required provisions of the Municipal Code of Chicago.

The grantee shall pay to the City of Chicago as compensation for the privilege Number 1108311 herein granted the sum of One Hundred Seventy-five and no/100 Dollars ($175.00) per annum, in advance.

A 25% penalty will be added for payments received after due date.

The permit holder agrees to hold the City of Chicago harmless for any damage, relocation or replacement costs associated with damage, relocation or removal of private property caused by the City performing work in the public way.

Authority herein given and granted for a period of five (5) years from and after July 30, 2013.

7-Eleven 33725A.
(Security Cameras)

[O2013-7394]

Be It Ordained by the City Council of the City of Chicago:

SECTION 1. Permission and authority are hereby given and granted to 7-Eleven 33725A, upon the terms and subject to the conditions of this ordinance, to construct, install, maintain and use two (2) security cameras projecting over the public right-of-way for security purposes adjacent to its premises known as 201 East Ohio Street. Said security camera at North St. Clair Street measures one (1) at one (1) foot in length, one (1) foot in width and nine (9) feet above grade level. Said security camera at East Ohio Street measures one (1) at one (1) foot in length, one (1) foot in width and nine (9) feet above grade level. The location of said privilege shall be as shown on print(s) kept on file with the Department of Business Affairs and Consumer Protection and the Office of the City Clerk. Said privilege shall be constructed in accordance with plans and specifications approved by the Department of Planning and Development and Department of Transportation (Division of Project Development).

This grant of privilege in the public way shall be subject to the provisions of Section 10-28-015 and all other required provisions of the Municipal Code of Chicago.

The grantee shall pay to the City of Chicago as compensation for the privilege Number 1108470 herein granted the sum of Zero and no/100 Dollars ($0.00) per annum, in advance.

A 25% penalty will be added for payments received after due date.

The permit holder agrees to hold the City of Chicago harmless for any damage, relocation or replacement costs associated with damage, relocation or removal of private property caused by the City performing work in the public way.

Authority herein given and granted for a period of five (5) years from and after date of passage.

7-Eleven 33725A.
(Sign)

[O2013-7396]

Be It Ordained by the City Council of the City of Chicago:

SECTION 1. Permission and authority are hereby given and granted to 7-Eleven 33725A,

upon the terms and subject to the conditions of this ordinance, to maintain and use one (1) sign projecting over the public right-of-way attached to its premises known as 201 East Ohio Street. Said sign structure measures as follows: along East Ohio Street, at four point one seven (4.17) feet in length, five point five eight (5.58) feet in height and eleven point five (11.5) feet above grade level. The location of said privilege shall be as shown on print(s) kept on file with the Department of Business Affairs and Consumer Protection and the Office of the City Clerk. Said privilege shall be constructed in accordance with plans and specifications approved by the Department of Transportation (Division of Project Development) and the Zoning Department -- Signs.

This grant of privilege in the public way shall be subject to the provisions of Section 10-28-015 and all other required provisions of the Municipal Code of Chicago.

The grantee shall pay to the City of Chicago as compensation for the privilege Number 1108313 herein granted the sum of One Hundred and no/100 Dollars ($100.00) per annum, in advance.

A 25% penalty will be added for payments received after due date.

The permit holder agrees to hold the City of Chicago harmless for any damage, relocation or replacement costs associated with damage, relocation or removal of private property caused by the City performing work in the public way.

Authority herein given and granted for a period of five (5) years from and after July 30, 2013.

18th Street Lofts Condominium Association.

[O2013-6974]

Be It Ordained by the City Council of the City of Chicago:

SECTION 1. Permission and authority are hereby given and granted to 18th Street Lofts Condominium Association, upon the terms and subject to the conditions of this ordinance, to maintain and use, as now constructed, forty-three (43) balconies projecting over the public right-of-way adjacent to its premises known as 1801 South Michigan Avenue. Said balconies at South Michigan Avenue measure forty-three (43) at fourteen point two five (14.25) feet in length and four point five eight (4.58) feet in width for a total of two thousand eight hundred six point four (2,806.4) square feet. The location of said privilege shall be as shown on print(s) kept on file with the Department of Business Affairs and Consumer Protection and the Office of the City Clerk. Said privilege shall be constructed in accordance with plans and specifications approved by the Department of Planning and Development and the Department of Transportation (Division of Project Development).

This grant of privilege in the public way shall be subject to the provisions of Section 10-28-015 and all other required provisions of the Municipal Code of Chicago.

The grantee shall pay to the City of Chicago as compensation for the privilege Number 1105608 herein granted the sum of Three Thousand Two Hundred Twenty-five and no/100 Dollars ($3,225.00) per annum, in advance.

A 25% penalty will be added for payments received after due date.

The permit holder agrees to hold the City of Chicago harmless for any damage, relocation or replacement costs associated with damage, relocation or removal of private property caused by the City performing work in the public way.

Authority herein given and granted for a period of five (5) years from and after April 1, 2013.

---

23 Green LLC.

[O2013-6666]

Be It Ordained by the City Council of the City of Chicago:

SECTION 1. Permission and authority are hereby given and granted to 23 Green LLC, upon the terms and subject to the conditions of this ordinance, to maintain and use, as now constructed, one (1) balcony projecting over the public right-of-way adjacent to its premises known as 23 North Green Street. Said balcony at North Green Street measures sixteen point three three (16.33) feet in length and six (6) feet in width for a total of ninety-seven point nine eight (97.98) square feet. The location of said privilege shall be as shown on print(s) kept on file with the Department of Business Affairs and Consumer Protection and the Office of the City Clerk. Said privilege shall be constructed in accordance with plans and specifications approved by the Department of Planning and Development and the Department of Transportation (Division of Project Development).

This grant of privilege in the public way shall be subject to the provisions of Section 10-28-015 and all other required provisions of the Municipal Code of Chicago.

The grantee shall pay to the City of Chicago as compensation for the privilege Number 1107744 herein granted the sum of Seventy-five and no/100 Dollars ($75.00) per annum, in advance.

A 25% penalty will be added for payments received after due date.

The permit holder agrees to hold the City of Chicago harmless for any damage, relocation or replacement costs associated with damage, relocation or removal of private property caused by the City performing work in the public way.

Authority herein given and granted for a period of five (5) years from and after May 7, 2013.

---

25 East Washington Associates, L.P.

[O2013-7397]

Be It Ordained by the City Council of the City of Chicago:

SECTION 1. Permission and authority are hereby given and granted to 25 East Washington Associates, L.P., upon the terms and subject to the conditions of this ordinance, to maintain and use one (1) sign projecting over the public right-of-way attached to its premises known as 25 East Washington Street. Said sign structure measures as follows: along East Washington Street, at thirteen point nine one (13.91) feet in length, three point zero eight (3.08) feet in height and twelve point two five (12.25) feet above grade level. The location of said privilege shall be as shown on print(s) kept on file with the Department of Business Affairs and Consumer Protection and the Office of the City Clerk. Said privilege shall be constructed in accordance with plans and specifications approved by the Department of Transportation (Division of Project Development) and the Zoning Department -- Signs.

This grant of privilege in the public way shall be subject to the provisions of Section 10-28-015 and all other required provisions of the Municipal Code of Chicago.

The grantee shall pay to the City of Chicago as compensation for the privilege Number 1108497 herein granted the sum of Three Hundred and no/100 Dollars ($300.00) per annum, in advance.

A 25% penalty will be added for payments received after due date.

The permit holder agrees to hold the City of Chicago harmless for any damage, relocation or replacement costs associated with damage, relocation or removal of private property caused by the City performing work in the public way.

Authority herein given and granted for a period of five (5) years from and after July 30, 2013.

69th & Halsted Currency Exchange.

[O2013-7173]

Be It Ordained by the City Council of the City of Chicago:

SECTION 1. Permission and authority are hereby given and granted to 69th & Halsted Currency Exchange, upon the terms and subject to the conditions of this ordinance, to maintain and use two (2) signs projecting over the public right-of-way attached to its premises known as 6903 South Halsted Street. Said sign structures measure as follows: along South Halsted Street, one (1) at eight (8) feet in length, eight (8) feet in height and ten (10) feet above grade level and one (1) at six (6) feet in length, eight (8) feet in height and ten (10) feet above grade level. The location of said privilege shall be as shown on print(s) kept on file with the Department of Business Affairs and Consumer Protection and the Office of the City Clerk. Said privilege shall be constructed in accordance with plans and specifications approved by the Department of Transportation (Division of Project Development) and the Zoning Department -- Signs.

This grant of privilege in the public way shall be subject to the provisions of Section 10-28-015 and all other required provisions of the Municipal Code of Chicago.

The grantee shall pay to the City of Chicago as compensation for the privilege Number 1107786 herein granted the sum of Six Hundred and no/100 Dollars ($600.00) per annum, in advance.

A 25% penalty will be added for payments received after due date.

The permit holder agrees to hold the City of Chicago harmless for any damage, relocation or replacement costs associated with damage, relocation or removal of private property caused by the City performing work in the public way.

Authority herein given and granted for a period of five (5) years from and after June 11, 2013.

---

108 North State Street (Chicago) Owner LLC.
(Banners)

[O2013-7398]

Be It Ordained by the City Council of the City of Chicago:

SECTION 1. Permission and authority are hereby given and granted to 108 North State Street (Chicago) Owner LLC, upon the terms and subject to the conditions of this ordinance, to construct, install, maintain and use six (6) banners projecting over the public right-of-way

adjacent to its premises known as 108 North State Street. Said banner at North Dearborn Street measures one (1) at four (4) feet in length and thirty-nine point one seven (39.17) feet in width for a total of one hundred fifty six point six eight (156.68) square feet. Said banners at North State Street measure four (4) at four (4) feet in length and thirty-nine point one seven (39.17) feet in width for a total of six hundred twenty-six point seven two (626.72) square feet. Said banner at West Randolph Street measures one (1) at four (4) feet in length and thirty-nine point one seven (39.17) feet in width for a total of one hundred fifty six point six eight (156.68) square feet. The location of said privilege shall be as shown on print(s) kept on file with the Department of Business Affairs and Consumer Protection and the Office of the City Clerk. Said privilege shall be constructed in accordance with plans and specifications approved by the Zoning Department -- Signs.

This grant of privilege in the public way shall be subject to the provisions of Section 10-28-015 and all other required provisions of the Municipal Code of Chicago.

The grantee shall pay to the City of Chicago as compensation for the privilege Number 1106743 herein granted the sum of One Hundred Seventy-five and no/100 Dollars ($175.00) per annum, in advance.

A 25% penalty will be added for payments received after due date.

The permit holder agrees to hold the City of Chicago harmless for any damage, relocation or replacement costs associated with damage, relocation or removal of private property caused by the City performing work in the public way.

Authority herein given and granted for a period of five (5) years from and after date of passage.

---

108 North State Street (Chicago) Owner LLC.
(Light Fixtures)

[O2013-7399]

Be It Ordained by the City Council of the City of Chicago:

SECTION 1. Permission and authority are hereby given and granted to 108 North State Street (Chicago) Owner LLC, upon the terms and subject to the conditions of this ordinance, to construct, install, maintain and use twelve (12) light fixtures projecting over the public right-of-way adjacent to its premises known as 108 North State Street. Said light fixtures at North Dearborn Street measure two (2) at two point six seven (2.67) feet in length, point six seven (.67) foot in width and thirty-four point five eight (34.58) feet above grade level. Said light fixtures at North State Street measure eight (8) at two point six seven (2.67) feet in length, point six seven (.67) foot in width and thirty-four point five eight (34.58) feet above

grade level. Said light fixtures at West Randolph Street measure two (2) at two point six seven (2.67) feet in length, point six seven (.67) foot in width and thirty-four point five eight (34.58) feet above grade level. The location of said privilege shall be as shown on print(s) kept on file with the Department of Business Affairs and Consumer Protection and the Office of the City Clerk. Said privilege shall be constructed in accordance with plans and specifications approved by the Department of Transportation (Division of Project Development).

This grant of privilege in the public way shall be subject to the provisions of Section 10-28-015 and all other required provisions of the Municipal Code of Chicago.

The grantee shall pay to the City of Chicago as compensation for the privilege Number 1106744 herein granted the sum of One Hundred Thirty and no/100 Dollars ($130.00) per annum, in advance.

A 25% penalty will be added for payments received after due date.

The permit holder agrees to hold the City of Chicago harmless for any damage, relocation or replacement costs associated with damage, relocation or removal of private property caused by the City performing work in the public way.

Authority herein given and granted for a period of five (5) years from and after date of passage.

---

108 North State Street (Chicago) Owner LLC.
(Signs)

[O2013-7400]

Be It Ordained by the City Council of the City of Chicago:

SECTION 1. Permission and authority are hereby given and granted to 108 North State Street (Chicago) Owner LLC, upon the terms and subject to the conditions of this ordinance, to maintain and use seventeen (17) signs projecting over the public right-of-way attached to its premises known as 108 North State Street. Said sign structure measures as follows: along North Dearborn Street, one (1) at four (4) feet in length, sixty-six (66) feet in height and twelve point three three (12.33) feet above grade level. Said sign structure measures as follows: along West Washington Street, one (1) at nine point six seven (9.67) feet in length, sixty-two point six seven (62.67) feet in height and seventeen point three three (17.33) feet above grade level. Said sign structures measure as follows: along North State Street, one (1) at eight point six seven (8.67) feet in length, eight point six seven (8.67) feet in height and twenty (20) feet above grade level, one (1) at four (4) feet in length, forty-eight (48) feet in height and twenty-eight (28) feet above grade level, eight (8) at two point eight three (2.83) feet In length, two (2) feet in height and fourteen point three three (14.33) feet above grade level and one (1) at nine point six seven (9.67) feet in length, sixty-two point six seven (62.67) feet in height and seventeen point three three (17.33) feet

above grade level. Said sign structures measure as follows: along West Randolph Street, one (1) at four (4) feet in length, forty-eight (48) feet in height and twenty-eight (28) feet above grade level, one (1) at eight point six seven (8.67) feet in length, eight point six seven (8.67) feet in height and twenty (20) feet above grade level and two (2) at three point six seven (3.67) feet in length, two (2) feet in height and fourteen point three three (14.33) feet above grade level. The location of said privilege shall be as shown on print(s) kept on file with the Department of Business Affairs and Consumer Protection and the Office of the City Clerk. Said privilege shall be constructed in accordance with plans and specifications approved by the Department of Transportation (Division of Project Development) and the Zoning Department -- Signs.

This grant of privilege in the public way shall be subject to the provisions of Section 10-28-015 and all other required provisions of the Municipal Code of Chicago.

The grantee shall pay to the City of Chicago as compensation for the privilege Number 1106745 herein granted the sum of Two Thousand Two Hundred Seventy-five and no/100 Dollars ($2,275.00) per annum, in advance.

A 25% penalty will be added for payments received after due date.

The permit holder agrees to hold the City of Chicago harmless for any damage, relocation or replacement costs associated with damage, relocation or removal of private property caused by the City performing work in the public way.

Authority herein given and granted for a period of five (5) years from and after date of passage.

---

111 South Wacker Venture LLC.

[O2013-6977]

Be It Ordained by the City Council of the City of Chicago:

SECTION 1. Permission and authority are hereby given and granted to 111 South Wacker Venture LLC, upon the terms and subject to the conditions of this ordinance, to maintain and use, as now constructed, three (3) bay windows projecting over the public right-of-way adjacent to its premises known as 111 South Wacker Drive. Said bay windows at South Wacker Drive measure three (3) at thirty (30) feet in length and two (2) feet in width for a total of one hundred eighty (180) square feet. The location of said privilege shall be as shown on print(s) kept on file with the Department of Business Affairs and Consumer Protection and the Office of the City Clerk. Said privilege shall be constructed in accordance with plans and specifications approved by the Department of Transportation (Division of Project Development).

This grant of privilege in the public way shall be subject to the provisions of Section 10-28-015 and all other required provisions of the Municipal Code of Chicago.

The grantee shall pay to the City of Chicago as compensation for the privilege Number 1107906 herein granted the sum of Two Hundred Twenty-five and no/100 Dollars ($225.00) per annum, in advance.

A 25% penalty will be added for payments received after due date.

The permit holder agrees to hold the City of Chicago harmless for any damage, relocation or replacement costs associated with damage, relocation or removal of private property caused by the City performing work in the public way.

Authority herein given and granted for a period of five (5) years from and after July 9, 2013.

111th Western Currency Exchange, Inc.

[O2013-6699]

Be It Ordained by the City Council of the City of Chicago:

SECTION 1. Permission and authority are hereby given and granted to 111th Western Currency Exchange, Inc., upon the terms and subject to the conditions of this ordinance, to maintain and use one (1) sign projecting over the public right-of-way attached to its premises known as 11230 South Western Avenue. Said sign structure measures as follows: along South Western Avenue, at eight (8) feet in length, twelve (12) feet in height and nine (9) feet above grade level. The location of said privilege shall be as shown on print(s) kept on file with the Department of Business Affairs and Consumer Protection and the Office of the City Clerk. Said privilege shall be constructed in accordance with plans and specifications approved by the Department of Transportation (Division of Project Development) and the Zoning Department -- Signs.

This grant of privilege in the public way shall be subject to the provisions of Section 10-28-015 and all other required provisions of the Municipal Code of Chicago.

The grantee shall pay to the City of Chicago as compensation for the privilege Number 1108201 herein granted the sum of Three Hundred and no/100 Dollars ($300.00) per annum, in advance.

A 25% penalty will be added for payments received after due date.

The permit holder agrees to hold the City of Chicago harmless for any damage, relocation or replacement costs associated with damage, relocation or removal of private property caused by the City performing work in the public way.

Authority herein given and granted for a period of five (5) years from and after July 9, 2013.

114th Michigan Currency Exchange.

[O2013-7183]

Be It Ordained by the City Council of the City of Chicago:

SECTION 1. Permission and authority are hereby given and granted to 114th Michigan Currency Exchange, upon the terms and subject to the conditions of this ordinance, to maintain and use two (2) signs projecting over the public right-of-way attached to its premises known as 100 East 115th Street. Said sign structures measure as follows: along East 115th Street, two (2) at six (6) feet in length, ten (10) feet in height and ten (10) feet above grade level. The location of said privilege shall be as shown on print(s) kept on file with the Department of Business Affairs and Consumer Protection and the Office of the City Clerk. Said privilege shall be constructed in accordance with plans and specifications approved by the Department of Transportation (Division of Project Development) and the Zoning Department -- Signs.

This grant of privilege in the public way shall be subject to the provisions of Section 10-28-015 and all other required provisions of the Municipal Code of Chicago.

The grantee shall pay to the City of Chicago as compensation for the privilege Number 1108145 herein granted the sum of Six Hundred and no/100 Dollars ($600.00) per annum, in advance.

A 25% penalty will be added for payments received after due date.

The permit holder agrees to hold the City of Chicago harmless for any damage, relocation or replacement costs associated with damage, relocation or removal of private property caused by the City performing work in the public way.

Authority herein given and granted for a period of three (3) years from and after July 21, 2013.

333 Cleaners.

[O2013-7341]

Be It Ordained by the City Council of the City of Chicago:

SECTION 1. Permission and authority are hereby given and granted to 333 Cleaners, upon the terms and subject to the conditions of this ordinance, to maintain and use one (1) sign projecting over the public right-of-way attached to its premises known as 333 West Armitage Avenue. Said sign structure measures as follows: along West Armitage Avenue, at five point zero eight (5.08) feet in length, four point zero eight (4.08) feet in height and eight point seven five (8.75) feet above grade level. The location of said privilege shall be as shown on print(s) kept on file with the Department of Business Affairs and Consumer Protection and the Office of the City Clerk. Said privilege shall be constructed in accordance with plans and specifications approved by the Department of Transportation (Division of Project Development) and the Zoning Department -- Signs.

This grant of privilege in the public way shall be subject to the provisions of Section 10-28-015 and all other required provisions of the Municipal Code of Chicago.

The grantee shall pay to the City of Chicago as compensation for the privilege Number 1108082 herein granted the sum of One Hundred and no/100 Dollars ($100.00) per annum, in advance.

A 25% penalty will be added for payments received after due date.

The permit holder agrees to hold the City of Chicago harmless for any damage, relocation or replacement costs associated with damage, relocation or removal of private property caused by the City performing work in the public way.

Authority herein given and granted for a period of five (5) years from and after July 9, 2013.

---

340 West Superior Condominium Association.

[O2013-7402]

Be It Ordained by the City Council of the City of Chicago:

SECTION 1. Permission and authority are hereby given and granted to 340 West Superior Condominium Association, upon the terms and subject to the conditions of this ordinance, to maintain and use, as now constructed, seventy (70) balconies projecting over the public

right-of-way adjacent to its premises known as 340 West Superior Street. Said balconies at West Superior Street measure seventy (70) at twenty (20) feet in length and four (4) feet in width for a total of five thousand six hundred (5,600) square feet. The location of said privilege shall be as shown on print(s) kept on file with the Department of Business Affairs and Consumer Protection and the Office of the City Clerk. Said privilege shall be constructed in accordance with plans and specifications approved by the Department of Planning and Development and the Department of Transportation (Division of Project Development).

This grant of privilege in the public way shall be subject to the provisions of Section 10-28-015 and all other required provisions of the Municipal Code of Chicago.

The grantee shall pay to the City of Chicago as compensation for the privilege Number 1104949 herein granted the sum of Five Thousand Two Hundred Fifty and no/100 Dollars ($5,250.00) per annum, in advance.

A 25% penalty will be added for payments received after due date.

The permit holder agrees to hold the City of Chicago harmless for any damage, relocation or replacement costs associated with damage, relocation or removal of private property caused by the City performing work in the public way.

Authority herein given and granted for a period of five (5) years from and after date of passage.

---

500 Pinnacle LLC.

[O2013-7404]

Be It Ordained by the City Council of the City of Chicago:

SECTION 1. Permission and authority are hereby given and granted to 500 Pinnacle LLC, upon the terms and subject to the conditions of this ordinance, to maintain and use, as now constructed, eight (8) light fixtures projecting over the public right-of-way adjacent to its premises known as 670 North Wabash Avenue. Said light fixtures at North Wabash Avenue measure four (4) at two point seven five (2.75) feet in length, point seven (.7) foot in width and eighteen point five (18.5) feet above grade level. Said light fixtures at East Huron Street measure two (2) at two point seven five (2.75) feet in length, point seven (.7) foot in width and eighteen point five (18.5) feet above grade level. Said light fixtures at East Erie Street measure two (2) at two point seven five (2.75) feet in length, point seven (.7) foot in width and eighteen point five (18.5) feet above grade level. The location of said privilege shall be as shown on print(s) kept on file with the Department of Business Affairs and Consumer Protection and the Office of the City Clerk. Said privilege shall be constructed in accordance

with plans and specifications approved by the Department of Transportation (Division of Project Development).

This grant of privilege in the public way shall be subject to the provisions of Section 10-28-015 and all other required provisions of the Municipal Code of Chicago.

The grantee shall pay to the City of Chicago as compensation for the privilege Number 1107881 herein granted the sum of One Hundred Ten and no/100 Dollars ($110.00) per annum, in advance.

A 25% penalty will be added for payments received after due date.

The permit holder agrees to hold the City of Chicago harmless for any damage, relocation or replacement costs associated with damage, relocation or removal of private property caused by the City performing work in the public way.

Authority herein given and granted for a period of five (5) years from and after June 11, 2013.

---

565 West Quincy Condominium Association.

[O2013-6979]

Be It Ordained by the City Council of the City of Chicago:

SECTION 1. Permission and authority are hereby given and granted to 565 West Quincy Condominium Association, upon the terms and subject to the conditions of this ordinance, to maintain and use, as now constructed, ninety-nine (99) balconies projecting over the public right-of-way adjacent to its premises known as 565 West Quincy Street. Said balconies at West Quincy Street measure fifty-five (55) at nine point one (9.1) feet in length and five point six (5.6) feet in width for a total of two thousand eight hundred two point eight (2,802.8) square feet. Said balconies at South Jefferson Street measure forty-four (44) at thirteen point two (13.2) feet in length and five point six (5.6) feet in width for a total of three thousand two hundred fifty-two point four eight (3,252.48) square feet. The location of said privilege shall be as shown on print(s) kept on file with the Department of Business Affairs and Consumer Protection and the Office of the City Clerk. Said privilege shall be constructed in accordance with plans and specifications approved by the Department of Planning and Development and the Department of Transportation (Division of Project Development).

This grant of privilege in the public way shall be subject to the provisions of Section 10-28-015 and all other required provisions of the Municipal Code of Chicago.

The grantee shall pay to the City of Chicago as compensation for the privilege Number 1107610 herein granted the sum of Seven Thousand Four Hundred Twenty-five and no/100 Dollars ($7,425.00) per annum, in advance.

A 25% penalty will be added for payments received after due date.

The permit holder agrees to hold the City of Chicago harmless for any damage, relocation or replacement costs associated with damage, relocation or removal of private property caused by the City performing work in the public way.

Authority herein given and granted for a period of five (5) years from and after March 14, 2012.

---

630 -- 632 West Barry Condominium Association.
(Fences)

[O2013-7436]

Be It Ordained by the City Council of the City of Chicago:

SECTION 1. Permission and authority are hereby given and granted to 630 -- 632 West Barry Condominium Association, upon the terms and subject to the conditions of this ordinance, to construct, install, maintain and use two (2) fences on the public right-of-way adjacent to its premises known as 632 West Barry Avenue. Said fences at West Barry Avenue measure one (1) at fifty-seven (57) feet in length and one (1) foot in width for a total of fifty-seven (57) square feet and one (1) at seventeen (17) feet in length and one (1) foot in width for a total of seventeen (17) square feet. The location of said privilege shall be as shown on print(s) kept on file with the Department of Business Affairs and Consumer Protection and the Office of the City Clerk. Said privilege shall be constructed in accordance with plans and specifications approved by the Department of Transportation (Division of Project Development).

This grant of privilege in the public way shall be subject to the provisions of Section 10-28-015 and all other required provisions of the Municipal Code of Chicago.

The grantee shall pay to the City of Chicago as compensation for the privilege Number 1108385 herein granted the sum of Zero and no/100 Dollars ($0.00) per annum, in advance.

A 25% penalty will be added for payments received after due date.

The permit holder agrees to hold the City of Chicago harmless for any damage, relocation or replacement costs associated with damage, relocation or removal of private property caused by the City performing work in the public way.

Authority herein given and granted for a period of five (5) years from and after date of passage.

---

630 -- 632 West Barry Condominium Association.
(Landscapings)

[O2013-7441]

Be It Ordained by the City Council of the City of Chicago:

SECTION 1. Permission and authority are hereby given and granted to 630 -- 632 West Barry Condominium Association, upon the terms and subject to the conditions of this ordinance, to maintain and use, as now constructed, two (2) landscapings on the public right-of-way for beautification purposes adjacent to its premises known as 632 West Barry Avenue. Said landscaping at West Barry Avenue measure one (1) at twenty (20) feet in length and eight point five (8.5) feet in width for a total of one hundred seventy (170) square feet and one (1) at three point five (3.5) feet in length and five (5) feet in width for a total of seventeen point five (17.5) square feet. The location of said privilege shall be as shown on print(s) kept on file with the Department of Business Affairs and Consumer Protection and the Office of the City Clerk. Said privilege shall be constructed in accordance with plans and specifications approved by the Department of Planning and Development and the Department of Transportation (Division of Project Development).

This grant of privilege in the public way shall be subject to the provisions of Section 10-28-015 and all other required provisions of the Municipal Code of Chicago.

The grantee shall pay to the City of Chicago as compensation for the privilege Number 1108386 herein granted the sum of Zero and no/100 Dollars ($0.00) per annum, in advance.

A 25% penalty will be added for payments received after due date.

The permit holder agrees to hold the City of Chicago harmless for any damage, relocation or replacement costs associated with damage, relocation or removal of private property caused by the City performing work in the public way.

Authority herein given and granted for a period of five (5) years from and after date of passage.

737 North Michigan Avenue Investors LLC.
(Bicycle Racks)

[O2013-7405]

Be It Ordained by the City Council of the City of Chicago:

SECTION 1. Permission and authority are hereby given and granted to 737 North Michigan Avenue Investors LLC, upon the terms and subject to the conditions of this ordinance, to construct, install, maintain and use four (4) bicycle racks on the public right-of-way adjacent to its premises known as 737 North Michigan Avenue. Said bicycle racks at East Chicago Avenue measure four (4) at three (3) feet in length and three (3) feet in width for a total of thirty-six (36) square feet. The location of said privilege shall be as shown on print(s) kept on file with the Department of Business Affairs and Consumer Protection and the Office of the City Clerk. Said privilege shall be constructed in accordance with plans and specifications approved by the Department of Planning and Development and the Department of Transportation (Division of Project Development).

This grant of privilege in the public way shall be subject to the provisions of Section 10-28-015 and all other required provisions of the Municipal Code of Chicago.

The grantee shall pay to the City of Chicago as compensation for the privilege Number 1107343 herein granted the sum of Zero and no/100 Dollars ($0.00) per annum, in advance.

A 25% penalty will be added for payments received after due date.

The permit holder agrees to hold the City of Chicago harmless for any damage, relocation or replacement costs associated with damage, relocation or removal of private property caused by the City performing work in the public way.

Authority herein given and granted for a period of five (5) years from and after date of passage.

---

737 North Michigan Avenue Investors LLC.
(Planters)

[O2013-7406]

Be It Ordained by the City Council of the City of Chicago:

SECTION 1. Permission and authority are hereby given and granted to 737 North Michigan Avenue Investors LLC, upon the terms and subject to the conditions of this ordinance, to

construct, install, maintain and use three (3) planters on the public right-of-way for beautification purposes adjacent to its premises known as 737 North Michigan Avenue. Said planters at East Chicago Avenue measure three (3) at fifty-six (56) feet in length and nine (9) feet in width for a total of one thousand five hundred twelve (1,512) square feet. Grantee must allow the required clear and unobstructed space for pedestrian passage at all times per rules and regulations approved by the Department of Transportation. The location of said privilege shall be as shown on print(s) kept on file with the Department of Business Affairs and Consumer Protection and the Office of the City Clerk. Said privilege shall be constructed in accordance with plans and specifications approved by the Department of Planning and Development and the Department of Transportation (Division of Project Development).

This grant of privilege in the public way shall be subject to the provisions of Section 10-28-015 and all other required provisions of the Municipal Code of Chicago.

The grantee shall pay to the City of Chicago as compensation for the privilege Number 1107342 herein granted the sum of Zero and no/100 Dollars ($0.00) per annum, in advance.

A 25% penalty will be added for payments received after due date.

The permit holder agrees to hold the City of Chicago harmless for any damage, relocation or replacement costs associated with damage, relocation or removal of private property caused by the City performing work in the public way.

Authority herein given and granted for a period of five (5) years from and after date of passage.

---

850 Investors LLC.
(Grease Traps)

[O2013-7407]

Be It Ordained by the City Council of the City of Chicago:

SECTION 1. Permission and authority are hereby given and granted to 850 Investors LLC, upon the terms and subject to the conditions of this ordinance, to construct, install, maintain and use three (3) grease traps under the public right-of-way adjacent to its premises known as 850 North Lake Shore Drive. Said grease traps at East Chestnut Street measure three (3) at three (3) feet in length and three (3) feet in width for a total of twenty-seven (27) square feet. The location of said privilege shall be as shown on print(s) kept on file with the Department of Business Affairs and Consumer Protection and the Office of the City Clerk. Said privilege shall be constructed in accordance with plans and specifications approved by

the Department of Transportation (Office of Underground Coordination) and the Department of Water Management.

This grant of privilege in the public way shall be subject to the provisions of Section 10-28-015 and all other required provisions of the Municipal Code of Chicago.

The grantee shall pay to the City of Chicago as compensation for the privilege Number 1103884 herein granted the sum of One Thousand Two Hundred and no/100 Dollars ($1,200.00) per annum, in advance.

A 25% penalty will be added for payments received after due date.

The permit holder agrees to hold the City of Chicago harmless for any damage, relocation or replacement costs associated with damage, relocation or removal of private property caused by the City performing work in the public way.

Authority herein given and granted for a period of five (5) years from and after date of passage.

---

850 Investors LLC.
(Grille Ventilation)

[O2013-7408]

Be It Ordained by the City Council of the City of Chicago:

SECTION 1. Permission and authority are hereby given and granted to 850 Investors LLC, upon the terms and subject to the conditions of this ordinance, to construct, install, maintain and use one (1) grille ventilation in sidewalk on and under the public right-of-way adjacent to its premises known as 850 North Lake Shore Drive. Said grille ventilation in sidewalk at East Chestnut Street measures ten point nine two (10.92) feet in length and nine (9) feet in width for a total of ninety-eight point two eight (98.28) square feet. Said grille ventilation grating is required for utility access and venting. The location of said privilege shall be as shown on print(s) kept on file with the Department of Business Affairs and Consumer Protection and the Office of the City Clerk. Said privilege shall be constructed in accordance with plans and specifications approved by the Department of Transportation (Office of Underground Coordination).

This grant of privilege in the public way shall be subject to the provisions of Section 10-28-015 and all other required provisions of the Municipal Code of Chicago.

The grantee shall pay to the City of Chicago as compensation for the privilege Number 1103883 herein granted the sum of Two Thousand Eighty-five and no/100 Dollars ($2,085.00) per annum, in advance.

A 25% penalty will be added for payments received after due date.

The permit holder agrees to hold the City of Chicago harmless for any damage, relocation or replacement costs associated with damage, relocation or removal of private property caused by the City performing work in the public way.

Authority herein given and granted for a period of five (5) years from and after date of passage.

---

860 Evergreen Properties.

[O2013-6788]

Be It Ordained by the City Council of the City of Chicago:

SECTION 1. Permission and authority are hereby given and granted to 860 Evergreen Properties, upon the terms and subject to the conditions of this ordinance, to maintain and use, as now constructed, one (1) conduit under the public right-of-way adjacent to its premises known as 860 West Evergreen Avenue. Said conduit at West Evergreen Avenue measures seventy (70) feet in length and two point three three (2.33) feet in width for a total of one hundred sixty-three point one (163.1) square feet. The location of said privilege shall be as shown on print(s) kept on file with the Department of Business Affairs and Consumer Protection and the Office of the City Clerk. Said privilege shall be constructed in accordance with plans and specifications approved by the Department of Transportation (Division of Project Development) and the Department of Transportation (Office of Underground Coordination).

This grant of privilege in the public way shall be subject to the provisions of Section 10-28-015 and all other required provisions of the Municipal Code of Chicago.

The grantee shall pay to the City of Chicago as compensation for the privilege Number 1108406 herein granted the sum of Four Hundred Twenty and no/100 Dollars ($420.00) per annum, in advance.

A 25% penalty will be added for payments received after due date.

The permit holder agrees to hold the City of Chicago harmless for any damage, relocation or replacement costs associated with damage, relocation or removal of private property caused by the City performing work in the public way.

Authority herein given and granted for a period of five (5) years from and after May 17, 2010.

1644 West Blackhawk LLC.

[O2013-6397]

Be It Ordained by the City Council of the City of Chicago:

SECTION 1. Permission and authority are hereby given and granted to 1644 West Blackhawk LLC, upon the terms and subject to the conditions of this ordinance, to maintain and use, as now constructed, one (1) step on the public right-of-way adjacent to its premises known as 1644 West Blackhawk Street. Said step at West Blackhawk Street measures six (6) feet in length and two point six (2.6) feet in width for a total of fifteen point six (15.6) square feet. The location of said privilege shall be as shown on print(s) kept on file with the Department of Business Affairs and Consumer Protection and the Office of the City Clerk. Said privilege shall be constructed in accordance with plans and specifications approved by the Department of Transportation (Division of Project Development).

This grant of privilege in the public way shall be subject to the provisions of Section 10-28-015 and all other required provisions of the Municipal Code of Chicago.

The grantee shall pay to the City of Chicago as compensation for the privilege Number 1107798 herein granted the sum of Four Hundred and no/100 Dollars ($400.00) per annum, in advance.

A 25% penalty will be added for payments received after due date.

The permit holder agrees to hold the City of Chicago harmless for any damage, relocation or replacement costs associated with damage, relocation or removal of private property caused by the City performing work in the public way.

Authority herein given and granted for a period of five (5) years from and after March 12, 2013.

1751 West 35th Street LLC.

[O2013-7197]

Be It Ordained by the City Council of the City of Chicago:

SECTION 1. Permission and authority are hereby given and granted to 1751 West 35th Street LLC, upon the terms and subject to the conditions of this ordinance, to maintain and use, as now constructed, four (4) bay windows projecting over the public right-of-way adjacent to its premises known as 1759 West 35th Street. Said bay windows at South Wood Street measure three (3) at eleven (11) feet in length and eleven (11) feet in width for a total of three hundred sixty-three (363) square feet. Said bay window at West 35th Street measures one (1) at eleven (11) feet in length and eleven (11) feet in width for a total of one hundred twenty-one (121) square feet. The location of said privilege shall be as shown on print(s) kept on file with the Department of Business Affairs and Consumer Protection and the Office of the City Clerk. Said privilege shall be constructed in accordance with plans and specifications approved by the Department of Transportation (Division of Project Development).

This grant of privilege in the public way shall be subject to the provisions of Section 10-28-015 and all other required provisions of the Municipal Code of Chicago.

The grantee shall pay to the City of Chicago as compensation for the privilege Number 1106653 herein granted the sum of Zero and no/100 Dollars ($0.00) per annum, in advance.

A 25% penalty will be added for payments received after due date.

The permit holder agrees to hold the City of Chicago harmless for any damage, relocation or replacement costs associated with damage, relocation or removal of private property caused by the City performing work in the public way.

Authority herein given and granted for a period of five (5) years from and after date of passage.

2116 North Halsted LLC.

[O2013-7342]

Be It Ordained by the City Council of the City of Chicago:

SECTION 1. Permission and authority are hereby given and granted to 2116 North Halsted LLC, upon the terms and subject to the conditions of this ordinance, to maintain and use, as now constructed, one (1) bay window projecting over the public right-of-way adjacent to its premises known as 2116 North Halsted Street. Said bay window at North Halsted Street

measures eighteen (18) feet in length and three point one six (3.16) feet in width for a total of fifty-six point eight eight (56.88) square feet. The location of said privilege shall be as shown on print(s) kept on file with the Department of Business Affairs and Consumer Protection and the Office of the City Clerk. Said privilege shall be constructed in accordance with plans and specifications approved by the Department of Transportation (Division of Project Development).

This grant of privilege in the public way shall be subject to the provisions of Section 10-28-015 and all other required provisions of the Municipal Code of Chicago.

The grantee shall pay to the City of Chicago as compensation for the privilege Number 1107733 herein granted the sum of Seventy-five and no/100 Dollars ($75.00) per annum, in advance.

A 25% penalty will be added for payments received after due date.

The permit holder agrees to hold the City of Chicago harmless for any damage, relocation or replacement costs associated with damage, relocation or removal of private property caused by the City performing work in the public way.

Authority herein given and granted for a period of five (5) years from and after July 9, 2013.

6339 South Woodlawn LLC.

[O2013-6717]

Be It Ordained by the City Council of the City of Chicago:

SECTION 1. Permission and authority are hereby given and granted to 6339 South Woodlawn, LLC, upon the terms and subject to the conditions of this ordinance, to construct, install, maintain and use two (2) door swings on the public right-of-way adjacent to its premises known as 6339 South Woodlawn Avenue. Said door swings at public alley measure one (1) at one (1) foot in length and three (3) feet in width for a total of three (3) square feet and one (1) at one (1) foot in length and four (4) feet in width for a total of four (4) square feet. The location of said privilege shall be as shown on print(s) kept on file with the Department of Business Affairs and Consumer Protection and the Office of the City Clerk. Said privilege shall be constructed in accordance with plans and specifications approved by the Department of Transportation (Division of Project Development).

This grant of privilege in the public way shall be subject to the provisions of Section 10-28-015 and all other required provisions of the Municipal Code of Chicago.

The grantee shall pay to the City of Chicago as compensation for the privilege Number 1107257 herein granted the sum of One Hundred Fifty and no/100 Dollars ($150.00) per annum, in advance.

A 25% penalty will be added for payments received after due date.

The permit holder agrees to hold the City of Chicago harmless for any damage, relocation or replacement costs associated with damage, relocation or removal of private property caused by the City performing work in the public way.

Authority herein given and granted for a period of five (5) years from and after date of passage.

AMENDMENT OF GRANTS OF PRIVILEGE IN PUBLIC WAY.

The Committee on Transportation and Public Way submitted the following report:

CHICAGO, October 9, 2013.

To the President and Members of the City Council:

Your Committee on Transportation and Public Way begs leave to report and recommend that Your Honorable Body *Pass* amendments to various ordinances passed by the City Council of the City of Chicago for grants of privilege in the public way. These ordinances were referred to the Committee on September 11, 2013.

This recommendation was concurred in unanimously by a viva voce vote of the members of the committee, with no dissenting vote.

Respectfully submitted,

(Signed) ANTHONY BEALE,
Chairman.

On motion of Alderman Beale, the said proposed ordinances transmitted with the foregoing committee report were *Passed* by yeas and nays as follows:

Yeas -- Aldermen Moreno, Fioretti, Dowell, Burns, Hairston, Sawyer, Holmes, Harris, Beale, Balcer, Cárdenas, Quinn, Burke, Foulkes, Thompson, Thomas, Lane, O'Shea, Cochran, Brookins, Muñoz, Zalewski, Chandler, Solis, Maldonado, Burnett, Ervin, Graham, Reboyras, Suarez, Waguespack, Mell, Austin, Colón, Sposato, Mitts, Cullerton, Laurino, P. O'Connor, M. O'Connor, Reilly, Smith, Tunney, Arena, Cappleman, Pawar, Osterman, Moore, Silverstein -- 49.

Nays -- None.

Alderman Balcer moved to reconsider the foregoing vote. The motion was lost.

The following are said ordinances as passed (the italic heading in each case not being a part of the ordinance):

Chicago Whole Health Center P.C.

[O2013-6404]

Be It Ordained by the City Council of the City of Chicago:

SECTION 1. The ordinance passed by the City Council of the City of Chicago on January 18, 2012 and printed upon page 19308 of the *Journal of the Proceedings of the City Council of the City of Chicago*, is hereby amended by deleting the words: "Chicago Whole Health Center P.C." and inserting in their place the words: "Chicago Inhealth Center P.C.".

SECTION 2. This ordinance amendment shall be in effect upon its passage.

Dollar Tree No. 5169.

[02013-6390]

Be It Ordained by the City Council of the City of Chicago:

SECTION 1. The ordinance passed by the City Council of the City of Chicago for Dollar Tree Number 5169 on May 8, 2013 and printed upon page 53029 of the *Journal of the Proceedings of the City Council of the City of Chicago*, is hereby amended by deleting the words: "5133 South Cicero Avenue" and inserting in their place the words: "5101 South Cicero Avenue".

SECTION 2. This ordinance amendment shall be in effect upon its passage.

State Farm Mutual Automobile Insurance Company.

[O2013-6374]

Be It Ordained by the City Council of the City of Chicago:

SECTION 1. The ordinance passed by the City Council of the City of Chicago for State Farm Mutual Automobile Insurance Company on September 8, 2011 and printed upon page 7436 of the *Journal of the Proceedings of the City Council of the City of Chicago*, is hereby amended by deleting the words: "The grantee shall pay to the City of Chicago as compensation for the privilege Number 1096107 herein granted the sum of Four Hundred and no/100 Dollars ($400.00) per annum, in advance." and inserting in their place the words: "The grantee shall pay to the City of Chicago as compensation for the privilege Number 1096107 herein granted the sum of One Hundred and no/Dollars ($100.00) per annum, in advance."

SECTION 2. This ordinance amendment shall be in effect upon its passage.

Taylor Street Partners L.P.

[O2013-6400]

Be It Ordained by the City Council of the City of Chicago:

SECTION 1. The ordinance passed by the City Council of the City of Chicago for Taylor Street Partner, L.P. on July 29, 2009 and printed upon page 68489 of the *Journal of the Proceedings of the City Council of the City of Chicago*, is here by amended by deleting the words:

"Section 1. Permission and authority are hereby given and granted to Taylor Street Partners, L.P., upon the terms and subject to the conditions of this ordinance, to maintain and use, as now constructed, four (4) steps on the public right-of-way adjacent to its premises known as 1074 -- 1076 West Taylor Street. Said step at West Taylor Street measures one (1) at eight (8) feet in length and one point three three (1.33) feet in width for a total of ten point six four (10.64) square feet. Said step at West Taylor Street measures one (1) at five (5) feet in length and one point three three (1.33) feet in width for a total of six point six five (6.65) square feet. Said step at West Taylor Street and North Aberdeen Street measures one (1) at eight (8) feet in length and one point three three (1.33) feet in width for a total of ten point six four (10.64) square feet. Said step at North Aberdeen Street measures one (1) at six (6) feet in length and one point three three (1.33) feet in width for a total of seven point nine eight (7.98) square feet. The location of said privilege shall be as shown on print(s) hereto attached, which by reference are hereby incorporated and made a part of this ordinance. Said privilege shall be constructed in accordance with plans and specifications approved by the Department of Transportation (Division of Project Development). This grant of privilege in the public way

shall be subject to the provisions of Section 10-28-075 and all other required provisions of the Municipal Code of Chicago. The grantee shall pay to the City of Chicago as compensation for the privilege Number 1087029 herein granted the sum of One Thousand Six Hundred and no/100 Dollars ($1,600.00) per annum, in advance."

and inserting in their place the words:

"Section 1. Permission and authority are hereby given and granted to Taylor Street Partners L.P., upon the terms and subject to the conditions of this ordinance, to maintain and use, as now constructed, three (3) steps on the public right-of-way adjacent to its premises known as 1074 -- 1076 West Taylor Street. Said step at West Taylor Street measures one (1) at five (5) feet in length and one point three three (1.33) feet in width for a total of six point six five (6.65) square feet. Said step at West Taylor Street and North Aberdeen Street measures one (1) at eight (8) feet in length and one point three three (1.33) feet in width for a total of ten point six four (10.64) square feet. Said step at North Aberdeen Street measures one (1) at six (6) feet in length and one point three three (1.33) feet in width for a total of seven point nine eight (7.98) square feet. The location of said privilege shall be as shown on print(s) hereto attached, which by reference are hereby incorporated and made a part of this ordinance. Said privilege shall be constructed in accordance with plans and specifications approved by the Department of Transportation (Division of Project Development). This grant of privilege in the public way shall be subject to the provisions of Section 10-28-075 and all other required provisions of the Municipal Code of Chicago. The grantee shall pay to the City of Chicago as compensation for the privilege Number 1087029 herein granted the sum of One Thousand Two Hundred and no/100 Dollars ($1,200.00) per annum, in advance."

SECTION 2. This ordinance amendment shall be in effect upon its passage.

Washington Franklin Self Park.

[O2013-6414]

Be It Ordained by the City Council of the City of Chicago:

SECTION 1. The ordinance passed by the City Council of the City of Chicago for Washington Franklin Self Park on May 13, 2009 and printed upon page 62299 of the *Journal of the Proceedings of the City Council of the City of Chicago* is hereby amended by deleting the words: "Washington Franklin Self Park" and inserting in their place the words: "Interpark_".

SECTION 2. This ordinance amendment shall be in effect upon its passage.

Wilfree Court Condominium Association.

[O2013-6385]

Be It Ordained by the City Council of the City of Chicago:

SECTION 1. The ordinance passed by the City Council of the City of Chicago for Wilfree Court Condominium Association on December 14, 2011 and printed upon page 17987 of the *Journal of the Proceedings of the City Council of the City of Chicago* is hereby amended by deleting the words: "The grantee shall pay to the City of Chicago as compensation for the privilege Number 1097802 herein granted the sum of Four Hundred and no/100 Dollars ($400.00) per annum, in advance." and inserting in their place the words: "The grantee shall pay to the City of Chicago as compensation for the privilege Number 1097802 herein granted the sum of Zero ($0.00) per annum, in advance".

SECTION 2. This ordinance amendment shall be in effect upon its passage.

Ill Forks No. 425.

[O2013-6421]

Be It Ordained by the City Council of the City of Chicago:

SECTION 1. The ordinance passed by the City Council of the City of Chicago for Ill Forks Number 425 on October 5, 2011 and printed upon page 9027 of the *Journal of the Proceedings of the City Council of the City of Chicago* is hereby amended by deleting the words: "333 East Benton Place." and inserting in their place the words: "180 North Field Boulevard."

SECTION 2. This ordinance amendment shall be in effect upon its passage.

---

111 North Canal LLC.

[O2013-6411]

Be It Ordained by the City Council of the City of Chicago:

SECTION 1. The ordinance passed by the City Council of the City of Chicago for 111 North Canal LLC on May 8, 2013 and printed upon page 53143 of the *Journal of the Proceedings of the City Council of the City of Chicago* is hereby amended by deleting

the words: "The sum of Twenty Thousand Seven Hundred Sixty-seven and no/100 Dollars ($20,767.00) per annum, in advance." and inserting in their place the words: "The sum of Fifteen Thousand Five Hundred Seventy-five and no/100 Dollars ($15,575.00) per annum, in advance."

SECTION 2. This ordinance amendment shall be in effect upon its passage.

GRANTS OF PRIVILEGE IN PUBLIC WAY FOR AWNINGS.

The Committee on Transportation and Public Way submitted the following report:

CHICAGO, October 9, 2013.

To the President and Members of the City Council:

Your Committee on Transportation and Public Way begs leave to report and recommend that Your Honorable Body *Pass* the proposed ordinances transmitted herewith to authorize the issuance of permits to various applicants for the installation, maintenance and use of awnings. These ordinances were referred to the Committee on September 11, 2013.

This recommendation was concurred in unanimously by a viva voce vote of the members of the committee, with no dissenting vote.

Respectfully submitted,

(Signed) ANTHONY BEALE,
Chairman.

On motion of Alderman Beale, the said proposed ordinances transmitted with the foregoing committee report were *Passed* by yeas and nays as follows:

Yeas -- Aldermen Moreno, Fioretti, Dowell, Burns, Hairston, Sawyer, Holmes, Harris, Beale, Balcer, Cárdenas, Quinn, Burke, Foulkes, Thompson, Thomas, Lane, O'Shea, Cochran, Brookins, Muñoz, Zalewski, Chandler, Solis, Maldonado, Burnett, Ervin, Graham, Reboyras, Suarez, Waguespack, Mell, Austin, Colón, Sposato, Mitts, Cullerton, Laurino, P. O'Connor, M. O'Connor, Reilly, Smith, Tunney, Arena, Cappleman, Pawar, Osterman, Moore, Silverstein -- 49.

Nays -- None.

Alderman Balcer moved to reconsider the foregoing vote. The motion was lost.

The following are said ordinances as passed (the italic heading in each case not being a part of the ordinance):

A-Z Ace Hardware.

[O2013-6924]

Be It Ordained by the City Council of the City of Chicago:

SECTION 1. Permission and authority are hereby given and granted to A-Z Ace Hardware, upon the terms and subject to the conditions of this ordinance, to maintain and use, as now constructed, one (1) awning projecting over the public right-of-way adjacent to its premises known as 2755 West Cermak Road. Said awning at West Cermak Road measures twenty-three point five (23.5) feet in length and two (2) feet in width for a total of forty-seven (47) square feet. The location of said privilege shall be as shown on print(s) kept on file with the Department of Business Affairs and Consumer Protection and the Office of the City Clerk. Said privilege shall be constructed in accordance with plans and specifications approved by the Zoning Department -- Signs.

This grant of privilege in the public way shall be subject to the provisions of Section 10-28-015 and all other required provisions of the Municipal Code of Chicago.

The grantee shall pay to the City of Chicago as compensation for the privilege Number 1107887 herein granted the sum of Fifty and no/100 Dollars ($50.00) per annum, in advance.

A 25% penalty will be added for payments received after due date.

The permit holder agrees to hold the City of Chicago harmless for any damage, relocation or replacement costs associated with damage, relocation or removal of private property caused by the City performing work in the public way.

Authority herein given and granted for a period of five (5) years from and after July 27, 2013.

Accutek Graphics Company.

[O2013-6894]

Be It Ordained by the City Council of the City of Chicago:

SECTION 1. Permission and authority are hereby given and granted to Accutek Graphics Company, upon the terms and subject to the conditions of this ordinance, to maintain and use, as now constructed, two (2) awnings projecting over the public right-of-way adjacent to its premises known as 2348 South Canal Street. Said awnings at South Canal Street

measure one (1) at ten (10) feet in length and one point five (1.5) feet in width for a total of fifteen (15) square feet and one (1) at four point four (4.4) feet in length and two point five (2.5) feet in width for a total of eleven (11) square feet. The location of said privilege shall be as shown on print(s) kept on file with the Department of Business Affairs and Consumer Protection and the Office of the City Clerk. Said privilege shall be constructed in accordance with plans and specifications approved by the Zoning Department -- Signs.

This grant of privilege in the public way shall be subject to the provisions of Section 10-28-015 and all other required provisions of the Municipal Code of Chicago.

The grantee shall pay to the City of Chicago as compensation for the privilege Number 1107381 herein granted the sum of One Hundred and no/100 Dollars ($100.00) per annum, in advance.

A 25% penalty will be added for payments received after due date.

The permit holder agrees to hold the City of Chicago harmless for any damage, relocation or replacement costs associated with damage, relocation or removal of private property caused by the City performing work in the public way.

Authority herein given and granted for a period of five (5) years from and after June 11, 2013.

Adams Food Mart.

[O2013-6926]

Be It Ordained by the City Council of the City of Chicago:

SECTION 1. Permission and authority are hereby given and granted to Adams Food Mart, upon the terms and subject to the conditions of this ordinance, to maintain and use, as now constructed, one (1) awning projecting over the public right-of-way adjacent to its premises known as 559 North Laramie Avenue. Said awning at North Laramie Avenue measures forty-two (42) feet in length and four (4) feet in width for a total of one hundred sixty-eight (168) square feet. The location of said privilege shall be as shown on print(s) kept on file with the Department of Business Affairs and Consumer Protection and the Office of the City Clerk. Said privilege shall be constructed in accordance with plans and specifications approved by the Zoning Department -- Signs.

This grant of privilege in the public way shall be subject to the provisions of Section 10-28-015 and all other required provisions of the Municipal Code of Chicago.

The grantee shall pay to the City of Chicago as compensation for the privilege Number 1108428 herein granted the sum of Sixty-seven and no/100 Dollars ($67.00) per annum, in advance.

A 25% penalty will be added for payments received after due date.

The permit holder agrees to hold the City of Chicago harmless for any damage, relocation or replacement costs associated with damage, relocation or removal of private property caused by the City performing work in the public way.

Authority herein given and granted for a period of five (5) years from and after June 11, 2013.

Alicia's Tamales.

[O2013-6877]

Be It Ordained by the City Council of the City of Chicago:

SECTION 1. Permission and authority are hereby given and granted to Alicia's Tamales, upon the terms and subject to the conditions of this ordinance, to maintain and use, as now constructed, one (1) awning projecting over the public right-of-way adjacent to its premises known as 2753 West 55th Street. Said awning at West 55th Street measures twenty-four (24) feet in length and two (2) feet in width for a total of forty-eight (48) square feet. The location of said privilege shall be as shown on print(s) kept on file with the Department of Business Affairs and Consumer Protection and the Office of the City Clerk. Said privilege shall be constructed in accordance with plans and specifications approved by the Zoning Department -- Signs.

This grant of privilege in the public way shall be subject to the provisions of Section 10-28-015 and all other required provisions of the Municipal Code of Chicago.

The grantee shall pay to the City of Chicago as compensation for the privilege Number 1102999 herein granted the sum of Fifty and no/100 Dollars ($50.00) per annum, in advance.

A 25% penalty will be added for payments received after due date.

The permit holder agrees to hold the City of Chicago harmless for any damage, relocation or replacement costs associated with damage, relocation or removal of private property caused by the City performing work in the public way.

Authority herein given and granted for a period of five (5) years from and after date of passage.

Aroma Spa.

[O2013-7117]

Be It Ordained by the City Council of the City of Chicago:

SECTION 1. Permission and authority are hereby given and granted to Aroma Spa, upon the terms and subject to the conditions of this ordinance, to maintain and use, as now constructed, one (1) awning projecting over the public right-of-way adjacent to its premises known as 3807 North Ashland Avenue. Said awning at North Ashland Avenue measures sixteen (16) feet in length and four (4) feet in width for a total of sixty-four (64) square feet. The location of said privilege shall be as shown on print(s) kept on file with the Department of Business Affairs and Consumer Protection and the Office of the City Clerk. Said privilege shall be constructed in accordance with plans and specifications approved by the Zoning Department -- Signs.

This grant of privilege in the public way shall be subject to the provisions of Section 10-28-015 and all other required provisions of the Municipal Code of Chicago.

The grantee shall pay to the City of Chicago as compensation for the privilege Number 1108037 herein granted the sum of Fifty and no/100 Dollars ($50.00) per annum, in advance.

A 25% penalty will be added for payments received after due date.

The permit holder agrees to hold the City of Chicago harmless for any damage, relocation or replacement costs associated with damage, relocation or removal of private property caused by the City performing work in the public way.

Authority herein given and granted for a period of five (5) years from and after July 9, 2013.

Asian Tea.

[O2013-6897]

Be It Ordained by the City Council of the City of Chicago:

SECTION 1. Permission and authority are hereby given and granted to Asian Tea, upon the terms and subject to the conditions of this ordinance, to maintain and use, as now constructed, one (1) awning projecting over the public right-of-way adjacent to its premises known as 209 West 24th Street. Said awning at West 24th Street measures ten (10) feet in length and two (2) feet in width for a total of twenty (20) square feet. The location of said privilege shall be as shown on print(s) kept on file with the Department of Business Affairs and Consumer Protection and the Office of the City Clerk. Said privilege shall be constructed in accordance with plans and specifications approved by the Zoning Department -- Signs.

This grant of privilege in the public way shall be subject to the provisions of Section 10-28-015 and all other required provisions of the Municipal Code of Chicago.

The grantee shall pay to the City of Chicago as compensation for the privilege Number 1091884 herein granted the sum of Fifty and no/100 Dollars ($50.00) per annum, in advance.

A 25% penalty will be added for payments received after due date.

The permit holder agrees to hold the City of Chicago harmless for any damage, relocation or replacement costs associated with damage, relocation or removal of private property caused by the City performing work in the public way.

Authority herein given and granted for a period of five (5) years from and after date of passage.

Athena Corporation.

[O2013-6898]

Be It Ordained by the City Council of the City of Chicago:

SECTION 1. Permission and authority are hereby given and granted to Athena Corporation, upon the terms and subject to the conditions of this ordinance, to maintain and use, as now constructed, one (1) awning projecting over the public right-of-way adjacent to its premises known as 1882 South Normal Avenue. Said awning at South Normal Avenue measures fifteen (15) feet in length and seven (7) feet in width for a total of one hundred five (105) square feet. The location of said privilege shall be as shown on print(s) kept on file with the Department of Business Affairs and Consumer Protection and the Office of the City Clerk. Said privilege shall be constructed in accordance with plans and specifications approved by the Zoning Department -- Signs.

This grant of privilege in the public way shall be subject to the provisions of Section 10-28-015 and all other required provisions of the Municipal Code of Chicago.

The grantee shall pay to the City of Chicago as compensation for the privilege Number 1107421 herein granted the sum of Fifty and no/100 Dollars ($50.00) per annum, in advance.

A 25% penalty will be added for payments received after due date.

The permit holder agrees to hold the City of Chicago harmless for any damage, relocation or replacement costs associated with damage, relocation or removal of private property caused by the City performing work in the public way.

Authority herein given and granted for a period of five (5) years from and after June 11, 2013.

Auto Repairs 4 Less, Inc.

[O2013-7103]

Be It Ordained by the City Council of the City of Chicago:

SECTION 1. Permission and authority are hereby given and granted to Auto Repairs 4 Less, Inc., upon the terms and subject to the conditions of this ordinance, to maintain and use, as now constructed, three (3) awnings projecting over the public right-of-way adjacent to its premises known as 937 -- 939 West Irving Park Road. Said awnings at West Irving Park Road measure one (1) at fourteen (14) feet in length and six (6) feet in width for a total of eighty-four (84) square feet, one (1) at nineteen (19) feet in length and two (2) feet in width for a total of thirty-eight (38) square feet and one (1) at fourteen (14) feet in length and four (4) feet in width for a total of fifty-six (56) square feet. The location of said privilege shall be as shown on print(s) kept on file with the Department of Business Affairs and Consumer Protection and the Office of the City Clerk. Said privilege shall be constructed in accordance with plans and specifications approved by the Zoning Department -- Signs.

This grant of privilege in the public way shall be subject to the provisions of Section 10-28-015 and all other required provisions of the Municipal Code of Chicago.

The grantee shall pay to the City of Chicago as compensation for the privilege Number 1108214 herein granted the sum of One Hundred Fifty and no/100 Dollars ($150.00) per annum, in advance.

A 25% penalty will be added for payments received after due date.

The permit holder agrees to hold the City of Chicago harmless for any damage, relocation or replacement costs associated with damage, relocation or removal of private property caused by the City performing work in the public way.

Authority herein given and granted for a period of five (5) years from and after July 30, 2013.

Autobuses Latinos, Inc.

[O2013-6930]

Be It Ordained by the City Council of the City of Chicago:

SECTION 1. Permission and authority are hereby given and granted to Autobuses Latinos, Inc., upon the terms and subject to the conditions of this ordinance, to maintain and use, as now constructed, one (1) awning projecting over the public right-of-way adjacent to its premises known as 2139 South California Avenue. Said awning at South California Avenue measures thirty-five (35) feet in length and four (4) feet in width for a total of one hundred forty (140) square feet. The location of said privilege shall be as shown on print(s) kept on file with the Department of Business Affairs and Consumer Protection and the Office of the City Clerk. Said privilege shall be constructed in accordance with plans and specifications approved by the Zoning Department -- Signs.

This grant of privilege in the public way shall be subject to the provisions of Section 10-28-015 and all other required provisions of the Municipal Code of Chicago.

The grantee shall pay to the City of Chicago as compensation for the privilege Number 1107564 herein granted the sum of Sixty and no/100 Dollars ($60.00) per annum, in advance.

A 25% penalty will be added for payments received after due date.

The permit holder agrees to hold the City of Chicago harmless for any damage, relocation or replacement costs associated with damage, relocation or removal of private property caused by the City performing work in the public way.

Authority herein given and granted for a period of five (5) years from and after June 29, 2013.

Baba's Steak And Lemonade.

[O2013-6816]

Be It Ordained by the City Council of the City of Chicago:

SECTION 1. Permission and authority are hereby given and granted to Baba's Steak and Lemonade, upon the terms and subject to the conditions of this ordinance, to maintain and use, as now constructed, one (1) awning projecting over the public right-of-way adjacent to its premises known as 130 East 51st Street. Said awning at East 51st Street measures forty-six (46) feet in length and three point five (3.5) feet in width for a total of one hundred sixty-one (161) square feet. The location of said privilege shall be as shown on print(s) kept on file with the

Department of Business Affairs and Consumer Protection and the Office of the City Clerk. Said privilege shall be constructed in accordance with plans and specifications approved by the Zoning Department -- Signs.

This grant of privilege in the public way shall be subject to the provisions of Section 10-28-015 and all other required provisions of the Municipal Code of Chicago.

The grantee shall pay to the City of Chicago as compensation for the privilege Number 1107543 herein granted the sum of Seventy-one and no/100 Dollars ($71.00) per annum, in advance.

A 25% penalty will be added for payments received after due date.

The permit holder agrees to hold the City of Chicago harmless for any damage, relocation or replacement costs associated with damage, relocation or removal of private property caused by the City performing work in the public way.

Authority herein given and granted for a period of five (5) years from and after June 11, 2013.

Bana Salon & Spa.

[O2013-7098]

Be It Ordained by the City Council of the City of Chicago:

SECTION 1. Permission and authority are hereby given and granted to Bana Salon & Spa, upon the terms and subject to the conditions of this ordinance, to maintain and use, as now constructed, one (1) awning projecting over the public right-of-way adjacent to its premises known as 5627 -- 5629 North Central Avenue. Said awning measures forty-two (42) feet in length and two (2) feet in width for a total of eighty-four (84) square feet. The location of said privilege shall be as shown on print(s) kept on file with the Department of Business Affairs and Consumer Protection and the Office of the City Clerk. Said privilege shall be constructed in accordance with plans and specifications approved by the Zoning Department -- Signs.

This grant of privilege in the public way shall be subject to the provisions of Section 10-28-015 and all other required provisions of the Municipal Code of Chicago.

The grantee shall pay to the City of Chicago as compensation for the privilege Number 1106927 herein granted the sum of Sixty-seven and no/100 Dollars ($67.00) per annum, in advance.

A 25% penalty will be added for payments received after due date.

The permit holder agrees to hold the City of Chicago harmless for any damage, relocation or replacement costs associated with damage, relocation or removal of private property caused by the City performing work in the public way.

Authority herein given and granted for a period of five (5) years from and after June 11, 2013.

Basil Leaf Cafe/Sage.

[O2013-7056]

Be It Ordained by the City Council of the City of Chicago:

SECTION 1. Permission and authority are hereby given and granted to Basil Leaf Cafe/Sage, upon the terms and subject to the conditions of this ordinance, to construct, install, maintain and use four (4) awnings projecting over the public right-of-way adjacent to its premises known as 2461 -- 2467 North Clark Street. Said awnings at North Clark Street measure two (2) at fourteen point eight three (14.83) feet in length and three (3) feet in width for a total of eighty-eight point nine eight (88.98) square feet and one (1) at fifteen point six seven (15.67) feet in length and three (3) feet in width for a total of forty-seven point zero one (47.01) square feet. Said awning at corner of North Clark Street and West Roslyn Place measures one (1) at thirty-five point four two (35.42) feet in length and three (3) feet in width for a total of one hundred six point two six (106.26) square feet. The location of said privilege shall be as shown on print(s) kept on file with the Department of Business Affairs and Consumer Protection and the Office of the City Clerk. Said privilege shall be constructed in accordance with plans and specifications approved by the Zoning Department -- Signs.

This grant of privilege in the public way shall be subject to the provisions of Section 10-28-015 and all other required provisions of the Municipal Code of Chicago.

The grantee shall pay to the City of Chicago as compensation for the privilege Number 1105613 herein granted the sum of One Hundred Seventy-five and no/100 Dollars ($175.00) per annum, in advance.

A 25% penalty will be added for payments received after due date.

The permit holder agrees to hold the City of Chicago harmless for any damage, relocation or replacement costs associated with damage, relocation or removal of private property caused by the City performing work in the public way.

Authority herein given and granted for a period of five (5) years from and after date of passage.

Best Sub.

[O2013-6916]

Be It Ordained by the City Council of the City of Chicago:

SECTION 1. Permission and authority are hereby given and granted to Best Sub, upon the terms and subject to the conditions of this ordinance, to maintain and use, as now constructed, one (1) awning projecting over the public right-of-way adjacent to its premises known as 2653 West North Avenue. Said awning at West North Avenue measures eighteen (18) feet in length and two point four two (2.42) feet in width for a total of forty-three point five six (43.56) square feet. The location of said privilege shall be as shown on print(s) kept on file with the Department of Business Affairs and Consumer Protection and the Office of the City Clerk. Said privilege shall be constructed in accordance with plans and specifications approved by the Zoning Department -- Signs.

This grant of privilege in the public way shall be subject to the provisions of Section 10-28-015 and all other required provisions of the Municipal Code of Chicago.

The grantee shall pay to the City of Chicago as compensation for the privilege Number 1108140 herein granted the sum Fifty and no/100 Dollars ($50.00) per annum, in advance.

A 25% penalty will be added for payments received after due date.

The permit holder agrees to hold the City of Chicago harmless for any damage, relocation or replacement costs associated with damage, relocation or removal of private property caused by the City performing work in the public way.

Authority herein given and granted for a period of five (5) years from and after July 30, 2013.

Best Vacuum, Inc.

[O2013-6971]

Be It Ordained by the City Council of the City of Chicago:

SECTION 1. Permission and authority are hereby given and granted to Best Vacuum, Inc., upon the terms and subject to the conditions of this ordinance, to maintain and use, as now constructed, one (1) awning projecting over the public right-of-way adjacent to its premises known as 2646 North Lincoln Avenue. Said awning at North Lincoln Avenue measures

twenty-one point eight (21.8) feet in length and two (2) feet in width for a total of forty-three point six (43.6) square feet. The location of said privilege shall be as shown on print(s) kept on file with the Department of Business Affairs and Consumer Protection and the Office of the City Clerk. Said privilege shall be constructed in accordance with plans and specifications approved by the Zoning Department -- Signs.

This grant of privilege in the public way shall be subject to the provisions of Section 10-28-015 and all other required provisions of the Municipal Code of Chicago.

The grantee shall pay to the City of Chicago as compensation for the privilege Number 1107919 herein granted the sum of Fifty and no/100 Dollars ($50.00) per annum, in advance.

A 25% penalty will be added for payments received after due date.

The permit holder agrees to hold the City of Chicago harmless for any damage, relocation or replacement costs associated with damage, relocation or removal of private property caused by the City performing work in the public way.

Authority herein given and granted for a period of five (5) years from and after June 11, 2013.

Best Western-Hawthorne Terrace.

[O2013-7077]

Be It Ordained by the City Council of the City of Chicago:

SECTION 1. Permission and authority are hereby given and granted to Best Western-Hawthorne Terrace, upon the terms and subject to the conditions of this ordinance, to maintain and use, as now constructed, one (1) awning projecting over the public right-of-way adjacent to its premises known as 3434 North Broadway. Said awning at North Broadway measures ten (10) feet in length and nine (9) feet in width for a total of ninety (90) square feet. The location of said privilege shall be as shown on print(s) kept on file with the Department of Business Affairs and Consumer Protection and the Office of the City Clerk. Said privilege shall be constructed in accordance with plans and specifications approved by the Zoning Department -- Signs.

This grant of privilege in the public way shall be subject to the provisions of Section 10-28-015 and all other required provisions of the Municipal Code of Chicago.

The grantee shall pay to the City of Chicago as compensation for the privilege Number 1103984 herein granted the sum of Fifty and no/100 Dollars ($50.00) per annum, in advance.

A 25% penalty will be added for payments received after due date.

The permit holder agrees to hold the City of Chicago harmless for any damage, relocation or replacement costs associated with damage, relocation or removal of private property caused by the City performing work in the public way.

Authority herein given and granted for a period of five (5) years from and after October 7, 2012.

Bijan Salon.

[O2013-7000]

Be It Ordained by the City Council of the City of Chicago:

SECTION 1. Permission and authority are hereby given and granted to Bijan Salon, upon the terms and subject to the conditions of this ordinance, to maintain and use, as now constructed, one (1) awning projecting over the public right-of-way adjacent to its premises known as 3729 North Elston Avenue. Said awning at North Elston Avenue measures thirteen point six seven (13.67) feet in length and two (2) feet in width for a total of twenty-seven point three four (27.34) square feet. The location of said privilege shall be as shown on print(s) kept on file with the Department of Business Affairs and Consumer Protection and the Office of the City Clerk. Said privilege shall be constructed in accordance with plans and specifications approved by the Zoning Department -- Signs.

This grant of privilege in the public way shall be subject to the provisions of Section 10-28-015 and all other required provisions of the Municipal Code of Chicago.

The grantee shall pay to the City of Chicago as compensation for the privilege Number 1108046 herein granted the sum of Fifty and no/100 Dollars ($50.00) per annum, in advance.

A 25% penalty will be added for payments received after due date.

The permit holder agrees to hold the City of Chicago harmless for any damage, relocation or replacement costs associated with damage, relocation or removal of private property caused by the City performing work in the public way.

Authority herein given and granted for a period of five (5) years from and after June 11, 2013.

Blueberry Moon.

[O2013-7057]

Be It Ordained by the City Council of the City of Chicago:

SECTION 1. Permission and authority are hereby given and granted to Blueberry Moon, upon the terms and subject to the conditions of this ordinance, to maintain and use, as now constructed, one (1) awning projecting over the public right-of-way adjacent to its premises known as 2108 North Halsted Street. Said awning at North Halsted Street measures twenty-one (21) feet in length and one point three three (1.33) feet in width for a total of twenty-seven point nine three (27.93) square feet. The location of said privilege shall be as shown on print(s) kept on file with the Department of Business Affairs and Consumer Protection and the Office of the City Clerk. Said privilege shall be constructed in accordance with plans and specifications approved by the Zoning Department -- Signs.

This grant of privilege in the public way shall be subject to the provisions of Section 10-28-015 and all other required provisions of the Municipal Code of Chicago.

The grantee shall pay to the City of Chicago as compensation for the privilege Number 1107917 herein granted the sum of Fifty and no/100 Dollars ($50.00) per annum, in advance.

A 25% penalty will be added for payments received after due date.

The permit holder agrees to hold the City of Chicago harmless for any damage, relocation or replacement costs associated with damage, relocation or removal of private property caused by the City performing work in the public way.

Authority herein given and granted for a period of five (5) years from and after July 30, 2013.

Bodywork & Massage Source.

[O2013-6973]

Be It Ordained by the City Council of the City of Chicago:

SECTION 1. Permission and authority are hereby given and granted to Bodywork & Massage Source, upon the terms and subject to the conditions of this ordinance, to maintain and use, as now constructed, one (1) awning projecting over the public right-of-way adjacent to its premises known as 2632 North Lincoln Avenue. Said awning at North Lincoln Avenue measures

eighteen (18) feet in length and three (3) feet in width for a total of fifty-four (54) square feet. The location of said privilege shall be as shown on print(s) kept on file with the Department of Business Affairs and Consumer Protection and the Office of the City Clerk. Said privilege shall be constructed in accordance with plans and specifications approved by the Zoning Department -- Signs.

This grant of privilege in the public way shall be subject to the provisions of Section 10-28-015 and all other required provisions of the Municipal Code of Chicago.

The grantee shall pay to the City of Chicago as compensation for the privilege Number 1108315 herein granted the sum of Fifty and no/100 Dollars ($50.00) per annum, in advance.

A 25% penalty will be added for payments received after due date.

The permit holder agrees to hold the City of Chicago harmless for any damage, relocation or replacement costs associated with damage, relocation or removal of private property caused by the City performing work in the public way.

Authority herein given and granted for a period of five (5) years from and after July 27, 2013.

The Brazillian Bowl.

[O2013-7078]

Be It Ordained by the City Council of the City of Chicago:

SECTION 1. Permission and authority are hereby given and granted to The Brazilian Bowl, upon the terms and subject to the conditions of this ordinance, to maintain and use, as now constructed, one (1) awning projecting over the public right-of-way adjacent to its premises known as 3204 North Broadway. Said awning at North Broadway measures sixteen (16) feet in length and two (2) feet in width for a total of thirty-two (32) square feet. The location of said privilege shall be as shown on print(s) kept on file with the Department of Business Affairs and Consumer Protection and the Office of the City Clerk. Said privilege shall be constructed in accordance with plans and specifications approved by the Zoning Department -- Signs.

This grant of privilege in the public way shall be subject to the provisions of Section 10-28-015 and all other required provisions of the Municipal Code of Chicago.

The grantee shall pay to the City of Chicago as compensation for the privilege Number 1103791 herein granted the sum of Fifty and no/100 Dollars ($50.00) per annum, in advance.

A 25% penalty will be added for payments received after due date.

The permit holder agrees to hold the City of Chicago harmless for any damage, relocation or replacement costs associated with damage, relocation or removal of private property caused by the City performing work in the public way.

Authority herein given and granted for a period of five (5) years from and after date of passage.

Brazzaz LLC.

[O2013-7017]

Be It Ordained by the City Council of the City of Chicago:

SECTION 1. Permission and authority are hereby given and granted to Brazzaz LLC, upon the terms and subject to the conditions of this ordinance, to maintain and use, as now constructed, eight (8) awnings projecting over the public right-of-way adjacent to its premises known as 539 North Dearborn Street. Said awnings at West Grand Avenue measure one (1) at sixteen (16) feet in length and four (4) feet in width for a total of sixty-four (64) square feet, two (2) at twenty-five (25) feet in length and four (4) feet in width for a total of two hundred (200) square feet and one (1) at twelve (12) feet in length and four (4) feet in width for a total of forty-eight (48) square feet. Said awnings at North Dearborn Street measure one (1) at sixteen (16) feet in length and four (4) feet in width for a total of sixty-four (64) square feet, one (1) at eleven (11) feet in length and four (4) feet in width for a total of forty-four (44) square feet, one (1) at twenty-one (21) feet in length and four (4) feet in width for a total of eighty-four (84) square feet and one (1) at seventeen (17) feet in length and four (4) feet in width for a total of sixty-eight (68) square feet. The location of said privilege shall be as shown on print(s) kept on file with the Department of Business Affairs and Consumer Protection and the Office of the City Clerk. Said privilege shall be constructed in accordance with plans and specifications approved by the Zoning Department -- Signs.

This grant of privilege in the public way shall be subject to the provisions of Section 10-28-015 and all other required provisions of the Municipal Code of Chicago.

The grantee shall pay to the City of Chicago as compensation for the privilege Number 1108360 herein granted the sum of One Hundred Seventy-five and no/100 Dollars ($175.00) per annum, in advance.

A 25% penalty will be added for payments received after due date.

The permit holder agrees to hold the City of Chicago harmless for any damage, relocation or replacement costs associated with damage, relocation or removal of private property caused by the City performing work in the public way.

Authority herein given and granted for a period of five (5) years from and after July 27, 2013.

Brendan's Pub.

[O2013-7079]

Be It Ordained by the City Council of the City of Chicago:

SECTION 1. Permission and authority are hereby given and granted to Brendan's Pub, upon the terms and subject to the conditions of this ordinance, to maintain and use, as now constructed, one (1) awning projecting over the public right-of-way adjacent to its premises known as 3169 North Broadway. Said awning at North Broadway measures fourteen point one seven (14.17) feet in length and two (2) feet in width for a total of twenty-eight point three four (28.34) square feet. The location of said privilege shall be as shown on print(s) kept on file with the Department of Business Affairs and Consumer Protection and the Office of the City Clerk. Said privilege shall be constructed in accordance with plans and specifications approved by the Zoning Department -- Signs.

This grant of privilege in the public way shall be subject to the provisions of Section 10-28-015 and all other required provisions of the Municipal Code of Chicago.

The grantee shall pay to the City of Chicago as compensation for the privilege Number 1108125 herein granted the sum of Fifty and no/100 Dollars ($50.00) per annum, in advance.

A 25% penalty will be added for payments received after due date.

The permit holder agrees to hold the City of Chicago harmless for any damage, relocation or replacement costs associated with damage, relocation or removal of private property caused by the City performing work in the public way.

Authority herein given and granted for a period of five (5) years from and after July 30, 2013.

Buena Vista Restaurant.

[O2013-7080]

Be It Ordained by the City Council of the City of Chicago:

SECTION 1. Permission and authority are hereby given and granted to Buena Vista Restaurant, upon the terms and subject to the conditions of this ordinance, to maintain and use, as now constructed, one (1) awning projecting over the public right-of-way adjacent to its premises known as 3147 North Broadway. Said awning at North Broadway measures fifteen point six (15.6) feet in length and two point six (2.6) feet in width for a total of forty point five six (40.56) square feet. The location of said privilege shall be as shown on print(s) kept on file with the Department of Business Affairs and Consumer Protection and the Office of the City Clerk. Said privilege shall be constructed in accordance with plans and specifications approved by the Zoning Department -- Signs.

This grant of privilege in the public way shall be subject to the provisions of Section 10-28-015 and all other required provisions of the Municipal Code of Chicago.

The grantee shall pay to the City of Chicago as compensation for the privilege Number 1108136 herein granted the sum of Fifty and no/100 Dollars ($50.00) per annum, in advance.

A 25% penalty will be added for payments received after due date.

The permit holder agrees to hold the City of Chicago harmless for any damage, relocation or replacement costs associated with damage, relocation or removal of private property caused by the City performing work in the public way.

Authority herein given and granted for a period of five (5) years from and after July 27, 2013.

Buenavista Optical.

[O2013-6864]

Be It Ordained by the City Council of the City of Chicago:

SECTION 1. Permission and authority are hereby given and granted to Buenavista Optical, upon the terms and subject to the conditions of this ordinance, to maintain and use, as now constructed, one (1) awning projecting over the public right-of-way adjacent to its premises known as 6455 South Kedzie Avenue. Said awning at South Kedzie Avenue measures twenty-four (24) feet in length and four (4) feet in width for a total of ninety-six (96) square feet.

The location of said privilege shall be as shown on print(s) kept on file with the Department of Business Affairs and Consumer Protection and the Office of the City Clerk. Said privilege shall be constructed in accordance with plans and specifications approved by the Zoning Department -- Signs.

This grant of privilege in the public way shall be subject to the provisions of Section 10-28-015 and all other required provisions of the Municipal Code of Chicago.

The grantee shall pay to the City of Chicago as compensation for the privilege Number 1107429 herein granted the sum of Fifty and no/100 Dollars ($50.00) per annum, in advance.

A 25% penalty will be added for payments received after due date.

The permit holder agrees to hold the City of Chicago harmless for any damage, relocation or replacement costs associated with damage, relocation or removal of private property caused by the City performing work in the public way.

Authority herein given and granted for a period of five (5) years from and after June 11, 2013.

Buffalo Exchange.

[O2013-6789]

Be It Ordained by the City Council of the City of Chicago:

SECTION 1. Permission and authority are hereby given and granted to Buffalo Exchange, upon the terms and subject to the conditions of this ordinance, to maintain and use, as now constructed, one (1) awning projecting over the public right-of-way adjacent to its premises known as 1478 North Milwaukee Avenue. Said awning at North Milwaukee Avenue measures twenty-five (25) feet in length and two (2) feet in width for a total of fifty (50) square feet. The location of said privilege shall be as shown on print(s) kept on file with the Department of Business Affairs and Consumer Protection and the Office of the City Clerk. Said privilege shall be constructed in accordance with plans and specifications approved by the Zoning Department -- Signs.

This grant of privilege in the public way shall be subject to the provisions of Section 10-28-015 and all other required provisions of the Municipal Code of Chicago.

The grantee shall pay to the City of Chicago as compensation for the privilege Number 1107866 herein granted the sum of Fifty and no/100 Dollars ($50.00) per annum, in advance.

A 25% penalty will be added for payments received after due date.

The permit holder agrees to hold the City of Chicago harmless for any damage, relocation or replacement costs associated with damage, relocation or removal of private property caused by the City performing work in the public way.

Authority herein given and granted for a period of five (5) years from and after July 30, 2013.

Caprio's Shoes.

[O2013-6857]

Be It Ordained by the City Council of the City of Chicago:

SECTION 1. Permission and authority are hereby given and granted to Caprio's Shoes, upon the terms and subject to the conditions of this ordinance, to maintain and use, as now constructed, four (4) awnings projecting over the public right-of-way adjacent to its premises known as 3958 West 63rd Street. Said awning at West 63rd Street measures one (1) at seventeen (17) feet in length and twelve (12) feet in width for a total of two hundred four (204) square feet. Said awning at West 63rd Street measures one (1) at seventeen (17) feet in length and twelve (12) feet in width for a total of two hundred four (204) square feet. Said awning at West 63rd Street measures one (1) at ten (10) feet in length and twelve (12) feet in width for a total of one hundred twenty (120) square feet. Said awning at West 63rd Street measures one (1) at eleven (11) feet in length and twelve (12) feet in width for a total of one hundred thirty-two (132) square feet. The location of said privilege shall be as shown on print(s) kept on file with the Department of Business Affairs and Consumer Protection and the Office of the City Clerk. Said privilege shall be constructed in accordance with plans and specifications approved by the Zoning Department -- Signs.

This grant of privilege in the public way shall be subject to the provisions of Section 10-28-015 and all other required provisions of the Municipal Code of Chicago.

The grantee shall pay to the City of Chicago as compensation for the privilege Number 1107440 herein granted the sum of One Hundred Seventy-five and no/100 Dollars ($175.00) per annum, in advance.

A 25% penalty will be added for payments received after due date.

The permit holder agrees to hold the City of Chicago harmless for any damage, relocation or replacement costs associated with damage, relocation or removal of private property caused by the City performing work in the public way.

Authority herein given and granted for a period of five (5) years from and after June 11, 2013.

Casbah Cafe.

[O2013-7081]

Be It Ordained by the City Council of the City of Chicago:

SECTION 1. Permission and authority are hereby given and granted to Casbah Cafe, upon the terms and subject to the conditions of this ordinance, to maintain and use, as now constructed, one (1) awning projecting over the public right-of-way adjacent to its premises known as 3151 North Broadway. Said awning at public alley measures fourteen (14) feet in length and two (2) feet in width for a total of twenty-eight (28) square feet. The location of said privilege shall be as shown on print(s) kept on file with the Department of Business Affairs and Consumer Protection and the Office of the City Clerk. Said privilege shall be constructed in accordance with plans and specifications approved by the Zoning Department -- Signs.

This grant of privilege in the public way shall be subject to the provisions of Section 10-28-015 and all other required provisions of the Municipal Code of Chicago.

The grantee shall pay to the City of Chicago as compensation for the privilege Number 1108529 herein granted the sum of Fifty and no/100 Dollars ($50.00) per annum, in advance.

A 25% penalty will be added for payments received after due date.

The permit holder agrees to hold the City of Chicago harmless for any damage, relocation or replacement costs associated with damage, relocation or removal of private property caused by the City performing work in the public way.

Authority herein given and granted for a period of five (5) years from and after July 27, 2013.

The Casino.

[O2013-7018]

Be It Ordained by the City Council of the City of Chicago:

SECTION 1. Permission and authority are hereby given and granted to The Casino, upon the terms and subject to the conditions of this ordinance, to maintain and use, as now constructed, one (1) awning projecting over the public right-of-way adjacent to its premises known as 195 East Delaware Place. Said awning at East Delaware Place measures fourteen point three

three (14.33) feet in length and nineteen point three three (19.33) feet in width for a total of two hundred seventy-seven (277) square feet. The location of said privilege shall be as shown on print(s) kept on file with the Department of Business Affairs and Consumer Protection and the Office of the City Clerk. Said privilege shall be constructed in accordance with plans and specifications approved by the Zoning Department -- Signs.

This grant of privilege in the public way shall be subject to the provisions of Section 10-28-015 and all other required provisions of the Municipal Code of Chicago.

The grantee shall pay to the City of Chicago as compensation for the privilege Number 1108038 herein granted the sum of Fifty and no/100 Dollars ($50.00) per annum, in advance.

A 25% penalty will be added for payments received after due date.

The permit holder agrees to hold the City of Chicago harmless for any damage, relocation or replacement costs associated with damage, relocation or removal of private property caused by the City performing work in the public way.

Authority herein given and granted for a period of five (5) years from and after July 8, 2013.

Charles Carpets And Construction.

[O2013-7150]

Be It Ordained by the City Council of the City of Chicago:

SECTION 1. Permission and authority are hereby given and granted to Charles Carpets and Construction, upon the terms and subject to the conditions of this ordinance, to maintain and use, as now constructed, one (1) awning projecting over the public right-of-way adjacent to its premises known as 2733 -- 2737 West Touhy Avenue. Said awning at West Touhy Avenue measures forty-five (45) feet in length and two (2) feet in width for a total of ninety (90) square feet. The location of said privilege shall be as shown on print(s) kept on file with the Department of Business Affairs and Consumer Protection and the Office of the City Clerk. Said privilege shall be constructed in accordance with plans and specifications approved by the Zoning Department -- Signs.

This grant of privilege in the public way shall be subject to the provisions of Section 10-28-015 and all other required provisions of the Municipal Code of Chicago.

The grantee shall pay to the City of Chicago as compensation for the privilege Number 1108326 herein granted the sum of Seventy and no/100 Dollars ($70.00) per annum, in advance.

A 25% penalty will be added for payments received after due date.

The permit holder agrees to hold the City of Chicago harmless for any damage, relocation or replacement costs associated with damage, relocation or removal of private property caused by the City performing work in the public way.

Authority herein given and granted for a period of five (5) years from and after July 30, 2013.

Cheetah Gym.
(5836 -- 5840 N. Broadway)

[O2013-7132]

Be It Ordained by the City Council of the City of Chicago:

SECTION 1. Permission and authority are hereby given and granted to Cheetah Gym, upon the terms and subject to the conditions of this ordinance, to maintain and use, as now constructed, three (3) awnings projecting over the public right-of-way adjacent to its premises known as 5836 -- 5840 North Broadway. Said awnings at North Broadway measure two (2) at fourteen (14) feet in length and six point five (6.5) feet in width for a total of one hundred eighty-two (182) square feet and one (1) at eleven point five eight (11.58) feet in length and six point five (6.5) feet in width for a total of seventy-five point two seven (75.27) square feet. The location of said privilege shall be as shown on print(s) kept on file with the Department of Business Affairs and Consumer Protection and the Office of the City Clerk. Said privilege shall be constructed in accordance with plans and specifications approved by the Zoning Department -- Signs

This grant of privilege in the public way shall be subject to the provisions of Section 10-28-015 and all other required provisions of the Municipal Code of Chicago.

The grantee shall pay to the City of Chicago as compensation for the privilege Number 1107628 herein granted the sum of One Hundred Fifty and no/100 Dollars ($150.00) per annum, in advance.

A 25% penalty will be added for payments received after due date.

The permit holder agrees to hold the City of Chicago harmless for any damage, relocation or replacement costs associated with damage, relocation or removal of private property caused by the City performing work in the public way.

Authority herein given and granted for a period of five (5) years from and after February 9, 2013.

Cheetah Gym.
(5238 -- 5252 N. Clark St.)

[O2013-7006]

Be It Ordained by the City Council of the City of Chicago:

SECTION 1. Permission and authority are hereby given and granted to Cheetah Gym, upon the terms and subject to the conditions of this ordinance, to maintain and use, as now constructed, one (1) awning projecting over the public right-of-way adjacent to its premises known as 5238 -- 5252 North Clark Street. Said awning at North Clark Street measures nineteen point five (19.5) feet in length and three (3) feet in width for a total of fifty-eight point five (58.5) square feet. The location of said privilege shall be as shown on print(s) kept on file with the Department of Business Affairs and Consumer Protection and the Office of the City Clerk. Said privilege shall be constructed in accordance with plans and specifications approved by the Zoning Department -- Signs

This grant of privilege in the public way shall be subject to the provisions of Section 10-28-015 and all other required provisions of the Municipal Code of Chicago.

The grantee shall pay to the City of Chicago as compensation for the privilege Number 1107946 herein granted the sum of Fifty and no/100 Dollars ($50.00) per annum, in advance.

A 25% penalty will be added for payments received after due date.

The permit holder agrees to hold the City of Chicago harmless for any damage, relocation or replacement costs associated with damage, relocation or removal of private property caused by the City performing work in the public way.

Authority herein given and granted for a period of five (5) years from and after June 11, 2013.

Chicago Bagel Authority.

[O2013-7058]

Be It Ordained by the City Council of the City of Chicago:

SECTION 1. Permission and authority are hereby given and granted to Chicago Bagel Authority, upon the terms and subject to the conditions of this ordinance, to maintain and use, as now constructed, one (1) awning projecting over the public right-of-way adjacent to its premises known as 953 West Armitage Avenue. Said awning at West Armitage Avenue measures twenty-two (22) feet in length and two (2) feet in width for a total of forty-four (44) square feet. The location of said privilege shall be as shown on print(s) kept on file with the Department of Business Affairs and Consumer Protection and the Office of the City Clerk. Said privilege shall be constructed in accordance with plans and specifications approved by the Zoning Department -- Signs.

This grant of privilege in the public way shall be subject to the provisions of Section 10-28-015 and all other required provisions of the Municipal Code of Chicago.

The grantee shall pay to the City of Chicago as compensation for the privilege Number 1108373 herein granted the sum of Fifty and no/100 Dollars ($50.00) per annum, in advance.

A 25% penalty will be added for payments received after due date.

The permit holder agrees to hold the City of Chicago harmless for any damage, relocation or replacement costs associated with damage, relocation or removal of private property caused by the City performing work in the public way.

Authority herein given and granted for a period of five (5) years from and after July 30, 2013.

Chicago Central Park Food Mart.

[O2013-6933]

Be It Ordained by the City Council of the City of Chicago:

SECTION 1. Permission and authority are hereby given and granted to Chicago Central Park Food Mart, upon the terms and subject to the conditions of this ordinance, to maintain and use, as now constructed, one (1) awning projecting over the public right-of-way adjacent to its premises known as 3608 West Chicago Avenue. Said awning at West Chicago Avenue

measures fifty (50) feet in length and two (2) feet in width for a total of one hundred (100) square feet. The location of said privilege shall be as shown on print(s) kept on file with the Department of Business Affairs and Consumer Protection and the Office of the City Clerk. Said privilege shall be constructed in accordance with plans and specifications approved by the Zoning Department -- Signs.

This grant of privilege in the public way shall be subject to the provisions of Section 10-28-015 and all other required provisions of the Municipal Code of Chicago.

The grantee shall pay to the City of Chicago as compensation for the privilege Number 1108380 herein granted the sum of Seventy-five and no/100 Dollars ($75.00) per annum, in advance.

A 25% penalty will be added for payments received after due date.

The permit holder agrees to hold the City of Chicago harmless for any damage, relocation or replacement costs associated with damage, relocation or removal of private property caused by the City performing work in the public way.

Authority herein given and granted for a period of five (5) years from and after May 14, 2013.

Chicago Hairport.

[O2013-6847]

Be It Ordained by the City Council of the City of Chicago:

SECTION 1. Permission and authority are hereby given and granted to Chicago Hairport, upon the terms and subject to the conditions of this ordinance, to maintain and use, as now constructed, one (1) awning projecting over the public right-of-way adjacent to its premises known as 255 West 31st Street. Said awning at West 31st Street measures twenty-four (24) feet in length and three point five (3.5) feet in width for a total of eighty-four (84) square feet. The location of said privilege shall be as shown on print(s) kept on file with the Department of Business Affairs and Consumer Protection and the Office of the City Clerk. Said privilege shall be constructed in accordance with plans and specifications approved by the Zoning Department -- Signs.

This grant of privilege in the public way shall be subject to the provisions of Section 10-28-015 and all other required provisions of the Municipal Code of Chicago.

The grantee shall pay to the City of Chicago as compensation for the privilege Number 1107699 herein granted the sum of Fifty and no/100 Dollars ($50.00) per annum, in advance.

A 25% penalty will be added for payments received after due date.

The permit holder agrees to hold the City of Chicago harmless for any damage, relocation or replacement costs associated with damage, relocation or removal of private property caused by the City performing work in the public way.

Authority herein given and granted for a period of five (5) years from and after July 9, 2013.

Christian Undertaker Services, Inc.

[O2013-6996]

Be It Ordained by the City Council of the City of Chicago:

SECTION 1. Permission and authority are hereby given and granted to Christian Undertaker Services, Inc., upon the terms and subject to the conditions of this ordinance, to maintain and use, as now constructed, one (1) awning projecting over the public right-of-way adjacent to its premises known as 3100 West Irving Park Road. Said awning at corner of West Irving Park Road and North Albany Avenue measures seventy-nine point five (79.5) feet in length and two (2) feet in width for a total of one hundred fifty-nine (159) square feet. The location of said privilege shall be as shown on print(s) kept on file with the Department of Business Affairs and Consumer Protection and the Office of the City Clerk. Said privilege shall be constructed in accordance with plans and specifications approved by the Zoning Department -- Signs.

This grant of privilege in the public way shall be subject to the provisions of Section 10-28-015 and all other required provisions of the Municipal Code of Chicago.

The grantee shall pay to the City of Chicago as compensation for the privilege Number 1095805 herein granted the sum of One Hundred Four and 50/100 Dollars ($104.50) per annum, in advance.

A 25% penalty will be added for payments received after due date.

The permit holder agrees to hold the City of Chicago harmless for any damage, relocation or replacement costs associated with damage, relocation or removal of private property caused by the City performing work in the public way.

Authority herein given and granted for a period of five (5) years from and after January 11, 2009.

Ciao Amore.

[O2013-6899]

Be It Ordained by the City Council of the City of Chicago:

SECTION 1. Permission and authority are hereby given and granted to Ciao Amore, upon the terms and subject to the conditions of this ordinance, to maintain and use, as now constructed, one (1) awning projecting over the public right-of-way adjacent to its premises known as 1134 West 18th Street. Said awning measures twenty (20) feet in length and two (2) feet in width for a total of forty (40) square feet. The location of said privilege shall be as shown on print(s) kept on file with the Department of Business Affairs and Consumer Protection and the Office of the City Clerk. Said privilege shall be constructed in accordance with plans and specifications approved by the Zoning Department -- Signs.

This grant of privilege in the public way shall be subject to the provisions of Section 10-28-015 and all other required provisions of the Municipal Code of Chicago.

The grantee shall pay to the City of Chicago as compensation for the privilege Number 1097632 herein granted the sum of Fifty and no/100 Dollars ($50.00) per annum, in advance.

A 25% penalty will be added for payments received after due date.

The permit holder agrees to hold the City of Chicago harmless for any damage, relocation or replacement costs associated with damage, relocation or removal of private property caused by the City performing work in the public way.

Authority herein given and granted for a period of five (5) years from and after date of passage.

City-Life Ltd.

[O2013-6834]

Be It Ordained by the City Council of the City of Chicago:

SECTION 1. Permission and authority are hereby given and granted to City-Life Ltd., upon the terms and subject to the conditions of this ordinance, to maintain and use, as now constructed, one (1) awning projecting over the public right-of-way adjacent to its premises known as 712 East 83rd Street. Said awning at East 83rd Street measures twenty-five (25) feet in length and four (4)

feet in width for a total of one hundred (100) square feet. The location of said privilege shall be as shown on print(s) kept on file with the Department of Business Affairs and Consumer Protection and the Office of the City Clerk. Said privilege shall be constructed in accordance with plans and specifications approved by the Zoning Department -- Signs.

This grant of privilege in the public way shall be subject to the provisions of Section 10-28-015 and all other required provisions of the Municipal Code of Chicago.

The grantee shall pay to the City of Chicago as compensation for the privilege Number 1107977 herein granted the sum of Fifty and no/100 Dollars ($50.00) per annum, in advance.

A 25% penalty will be added for payments received after due date.

The permit holder agrees to hold the City of Chicago harmless for any damage, relocation or replacement costs associated with damage, relocation or removal of private property caused by the City performing work in the public way.

Authority herein given and granted for a period of five (5) years from and after June 11, 2013.

Classic Kids.

[O2013-7059]

Be It Ordained by the City Council of the City of Chicago:

SECTION 1. Permission and authority are hereby given and granted to Classic Kids, upon the terms and subject to the conditions of this ordinance, to maintain and use, as now constructed, one (1) awning projecting over the public right-of-way adjacent to its premises known as 917 West Armitage Avenue. Said awning at West Armitage Avenue measures twenty (20) feet in length and one point six (1.6) feet in width for a total of thirty-two (32) square feet. The location of said privilege shall be as shown on print(s) kept on file with the Department of Business Affairs and Consumer Protection and the Office of the City Clerk. Said privilege shall be constructed in accordance with plans and specifications approved by the Zoning Department -- Signs.

This grant of privilege in the public way shall be subject to the provisions of Section 10-28-015 and all other required provisions of the Municipal Code of Chicago.

The grantee shall pay to the City of Chicago as compensation for the privilege Number 1107735 herein granted the sum of Fifty and no/100 Dollars ($50.00) per annum, in advance.

A 25% penalty will be added for payments received after due date.

The permit holder agrees to hold the City of Chicago harmless for any damage, relocation or replacement costs associated with damage, relocation or removal of private property caused by the City performing work in the public way.

Authority herein given and granted for a period of five (5) years from and after June 11, 2013.

Coachlight Laundry.

[O2013-7105]

Be It Ordained by the City Council of the City of Chicago:

SECTION 1. Permission and authority are hereby given and granted to Coachlight Laundry, upon the terms and subject to the conditions of this ordinance, to maintain and use, as now constructed, one (1) awning projecting over the public right-of-way adjacent to its premises known as 3475 North Broadway. Said awning at North Broadway measures fifteen point four two (15.42) feet in length and two (2) feet in width for a total of thirty point eight four (30.84) square feet. The location of said privilege shall be as shown on print(s) kept on file with the Department of Business Affairs and Consumer Protection and the Office of the City Clerk. Said privilege shall be constructed in accordance with plans and specifications approved by the Zoning Department -- Signs.

This grant of privilege in the public way shall be subject to the provisions of Section 10-28-015 and all other required provisions of the Municipal Code of Chicago.

The grantee shall pay to the City of Chicago as compensation for the privilege Number 1108496 herein granted the sum of Fifty and no/100 Dollars ($50.00) per annum, in advance.

A 25% penalty will be added for payments received after due date.

The permit holder agrees to hold the City of Chicago harmless for any damage, relocation or replacement costs associated with damage, relocation or removal of private property caused by the City performing work in the public way.

Authority herein given and granted for a period of five (5) years from and after July 30, 2013.

Congress Plaza Hotel.

[O2013-6809]

Be It Ordained by the City Council of the City of Chicago:

SECTION 1. Permission and authority are hereby given and granted to Congress Plaza Hotel, upon the terms and subject to the conditions of this ordinance, to maintain and use, as now constructed, nineteen (19) awnings projecting over the public right-of-way adjacent to its premises known as 520 South Michigan Avenue. Said awnings at South Michigan Avenue measure three (3) at twelve (12) feet in length and four (4) feet in width for a total of one hundred forty-four (144) square feet, five (5) at eleven (11) feet in length and four (4) feet in width for a total of two hundred twenty (220) square feet, three (3) at ten (10) feet in length and four (4) feet in width for a total of one hundred twenty (120) square feet and eight (8) at nine (9) feet in length and four (4) feet in width for a total of two hundred eighty-eight (288) square feet. The location of said privilege shall be as shown on print(s) kept on file with the Department of Business Affairs and Consumer Protection and the Office of the City Clerk. Said privilege shall be constructed in accordance with plans and specifications approved by the Zoning Department -- Signs.

This grant of privilege in the public way shall be subject to the provisions of Section 10-28-015 and all other required provisions of the Municipal Code of Chicago.

The grantee shall pay to the City of Chicago as compensation for the privilege Number 1108555 herein granted the sum of One Hundred Seventy-five and no/100 Dollars ($175.00) per annum, in advance.

A 25% penalty will be added for payments received after due date.

The permit holder agrees to hold the City of Chicago harmless for any damage, relocation or replacement costs associated with damage, relocation or removal of private property caused by the City performing work in the public way.

Authority herein given and granted for a period of five (5) years from and after September 1, 2013.

Corner Bakery Cafe.

[O2013-6811]

Be It Ordained by the City Council of the City of Chicago:

SECTION 1. Permission and authority are hereby given and granted to Corner Bakery Cafe, upon the terms and subject to the conditions of this ordinance, to construct, install, maintain and use two (2) awnings projecting over the public right-of-way adjacent to its premises known as 233 South Wacker Drive. Said awnings at South Wacker Drive measure two (2) at thirteen point eight three (13.83) feet in length and three point eight three (3.83) feet in width for

a total of one hundred five point nine four (105.94) square feet. The location of said privilege shall be as shown on print(s) kept on file with the Department of Business Affairs and Consumer Protection and the Office of the City Clerk. Said privilege shall be constructed in accordance with plans and specifications approved by the Zoning Department -- Signs.

This grant of privilege in the public way shall be subject to the provisions of Section 10-28-015 and all other required provisions of the Municipal Code of Chicago.

The grantee shall pay to the City of Chicago as compensation for the privilege Number 1107719 herein granted the sum of One Hundred and no/100 Dollars ($100.00) per annum, in advance.

A 25% penalty will be added for payments received after due date.

The permit holder agrees to hold the City of Chicago harmless for any damage, relocation or replacement costs associated with damage, relocation or removal of private property caused by the City performing work in the public way.

Authority herein given and granted for a period of five (5) years from and after date of passage.

Cosmetic Auto Trim & Glass, Inc.

[O2013-7015]

Be It Ordained by the City Council of the City of Chicago:

SECTION 1. Permission and authority are hereby given and granted to Cosmetic Auto Trim & Glass, Inc., upon the terms and subject to the conditions of this ordinance, to maintain and use, as now constructed, eight (8) awnings projecting over the public right-of-way adjacent to its premises known as 6166 North Northwest Highway. Said awnings at North Northwest Highway measure eight (8) at eight point six seven (8.67) feet in length and three (3) feet in width for a total of two hundred eight point zero eight (208.08) square feet. The location of said privilege shall be as shown on print(s) kept on file with the Department of Business Affairs and Consumer Protection and the Office of the City Clerk. Said privilege shall be constructed in accordance with plans and specifications approved by the Zoning Department -- Signs.

This grant of privilege in the public way shall be subject to the provisions of Section 10-28-015 and all other required provisions of the Municipal Code of Chicago.

The grantee shall pay to the City of Chicago as compensation for the privilege Number 1108270 herein granted the sum of One Hundred Seventy-five and no/100 Dollars ($175.00) per annum, in advance.

A 25% penalty will be added for payments received after due date.

The permit holder agrees to hold the City of Chicago harmless for any damage, relocation or replacement costs associated with damage, relocation or removal of private property caused by the City performing work in the public way.

Authority herein given and granted for a period of five (5) years from and after July 30, 2013.

Crossroads Public House.

[O2013-7060]

Be It Ordained by the City Council of the City of Chicago:

SECTION 1. Permission and authority are hereby given and granted to Crossroads Public House, upon the terms and subject to the conditions of this ordinance, to maintain and use, as now constructed, one (1) awning projecting over the public right-of-way adjacent to its premises known as 2630 North Clark Street. Said awning at North Clark Street measures fifty-four (54) feet in length and two (2) feet in width for a total of one hundred eight (108) square feet. The location of said privilege shall be as shown on print(s) kept on file with the Department of Business Affairs and Consumer Protection and the Office of the City Clerk. Said privilege shall be constructed in accordance with plans and specifications approved by the Zoning Department -- Signs.

This grant of privilege in the public way shall be subject to the provisions of Section 10-28-015 and all other required provisions of the Municipal Code of Chicago.

The grantee shall pay to the City of Chicago as compensation for the privilege Number 1108068 herein granted the sum of Seventy-nine and no/100 Dollars ($79.00) per annum, in advance.

A 25% penalty will be added for payments received after due date.

The permit holder agrees to hold the City of Chicago harmless for any damage, relocation or replacement costs associated with damage, relocation or removal of private property caused by the City performing work in the public way.

Authority herein given and granted for a period of five (5) years from and after July 27, 2013.

Crystal Cleaners.

[O2013-7082]

Be It Ordained by the City Council of the City of Chicago:

SECTION 1. Permission and authority are hereby given and granted to Crystal Cleaners, upon the terms and subject to the conditions of this ordinance, to maintain and use, as now constructed, two (2) awnings projecting over the public right-of-way adjacent to its premises known as 1024 West Belmont Avenue. Said awning at West Belmont Avenue measures one (1) at eighteen (18) feet in length and two point five (2.5) feet in width for a total of forty-five (45) square feet. Said awning at North Kenmore Avenue measures one (1) at fourteen point three (14.3) feet in length and two point five (2.5) feet in width for a total of thirty-five point seven five (35.75) square feet. The location of said privilege shall be as shown on print(s) kept on file with the Department of Business Affairs and Consumer Protection and the Office of the City Clerk. Said privilege shall be constructed in accordance with plans and specifications approved by the Zoning Department -- Signs.

This grant of privilege in the public way shall be subject to the provisions of Section 10-28-015 and all other required provisions of the Municipal Code of Chicago.

The grantee shall pay to the City of Chicago as compensation for the privilege Number 1106926 herein granted the sum of One Hundred and no/100 Dollars ($100.00) per annum, in advance.

A 25% penalty will be added for payments received after due date.

The permit holder agrees to hold the City of Chicago harmless for any damage, relocation or replacement costs associated with damage, relocation or removal of private property caused by the City performing work in the public way.

Authority herein given and granted for a period of five (5) years from and after June 29, 2013.

CVS/Pharmacy No. 5001.

[O2013-7083]

Be It Ordained by the City Council of the City of Chicago:

SECTION 1. Permission and authority are hereby given and granted to CVS/Pharmacy Number 5001, upon the terms and subject to the conditions of this ordinance, to maintain and use, as now constructed, nine (9) awnings projecting over the public right-of-way adjacent to its premises known as 3033 North Broadway. Said awnings at West Barry Avenue measure two (2)

at fifteen point seven five (15.75) feet in length and three point four (3.4) feet in width for a total of one hundred seven point one (107.1) square feet. Said awning at West Barry Avenue measures one (1) at eleven point five (11.5) feet in length and three point four (3.4) feet in width for a total of thirty-nine point one (39.1) square feet. Said awning at North Broadway measures one (1) at eleven point seven five (11.75) feet in length and three point four (3.4) feet in width for a total of thirty-nine point nine five (39.95) square feet. Said awnings at North Broadway measure two (2) at ten point one seven (10.17) feet in length and three point four (3.4) feet in width for a total of sixty-nine point one six (69.16) square feet. Said awning at North Broadway measures one (1) at twenty-two point eight (22.8) feet in length and three point four (3.4) feet in width for a total of seventy-seven point five two (77.52) square feet. Said awnings at North Broadway measure two (2) at ten point zero eight (10.08) feet in length and three point four (3.4) feet in width for a total of sixty-eight point five four (68.54) square feet. The location of said privilege shall be as shown on print(s) kept on file with the Department of Business Affairs and Consumer Protection and the Office of the City Clerk. Said privilege shall be constructed in accordance with plans and specifications approved by the Zoning Department -- Signs.

This grant of privilege in the public way shall be subject to the provisions of Section 10-28-015 and all other required provisions of the Municipal Code of Chicago.

The grantee shall pay to the City of Chicago as compensation for the privilege Number 1107935 herein granted the sum of One Hundred Seventy-five and no/100 Dollars ($175.00) per annum, in advance.

A 25% penalty will be added for payments received after due date.

The permit holder agrees to hold the City of Chicago harmless for any damage, relocation or replacement costs associated with damage, relocation or removal of private property caused by the City performing work in the public way.

Authority herein given and granted for a period of five (5) years from and after July 10, 2013.

CW 600 West Chicago LLC.

[O2013-6937]

Be It Ordained by the City Council of the City of Chicago:

SECTION 1. Permission and authority are hereby given and granted to CW 600 West Chicago LLC, upon the terms and subject to the conditions of this ordinance, to maintain and use, as now constructed, eleven (11) awnings projecting over the public right-of-way adjacent to its premises known as 600 West Chicago Avenue. Said awnings at North Larrabee Street measure

eleven (11) at eleven point five (11.5) feet in length and five point five (5.5) feet in width for a total of six hundred ninety-five point seven five (695.75) square feet. The location of said privilege shall be as shown on print(s) kept on file with the Department of Business Affairs and Consumer Protection and the Office of the City Clerk. Said privilege shall be constructed in accordance with plans and specifications approved by the Zoning Department -- Signs.

This grant of privilege in the public way shall be subject to the provisions of Section 10-28-015 and all other required provisions of the Municipal Code of Chicago.

The grantee shall pay to the City of Chicago as compensation for the privilege Number 1108250 herein granted the sum of One Hundred Seventy-five and no/100 Dollars ($175.00) per annum, in advance.

A 25% penalty will be added for payments received after due date.

The permit holder agrees to hold the City of Chicago harmless for any damage, relocation or replacement costs associated with damage, relocation or removal of private property caused by the City performing work in the public way.

Authority herein given and granted for a period of five (5) years from and after date of passage.

Dee's Restaurant & Szechuan Cuisine.

[O2013-7061]

Be It Ordained by the City Council of the City of Chicago:

SECTION 1. Permission and authority are hereby given and granted to Dee's Restaurant & Szechuan Cuisine, upon the terms and subject to the conditions of this ordinance, to maintain and use, as now constructed, two (2) awnings projecting over the public right-of-way adjacent to its premises known as 1114 West Armitage Avenue. Said awning at West Armitage Avenue measures one (1) at nineteen (19) feet in length and one point nine (1.9) feet in width for a total of thirty-six point one (36.1) square feet. Said awning at West Armitage Avenue measures one (1) at twelve point six (12.6) feet in length and three point six (3.6) feet in width for a total of forty-five point three six (45.36) square feet. The location of said privilege shall be as shown on print(s) kept on file with the Department of Business Affairs and Consumer Protection and the Office of the City Clerk. Said privilege shall be constructed in accordance with plans and specifications approved by the Zoning Department -- Signs.

This grant of privilege in the public way shall be subject to the provisions of Section 10-28-015 and all other required provisions of the Municipal Code of Chicago.

The grantee shall pay to the City of Chicago as compensation for the privilege Number 1107879 herein granted the sum of One Hundred and no/100 Dollars ($100.00) per annum, in advance.

A 25% penalty will be added for payments received after due date.

The permit holder agrees to hold the City of Chicago harmless for any damage, relocation or replacement costs associated with damage, relocation or removal of private property caused by the City performing work in the public way.

Authority herein given and granted for a period of five (5) years from and after July 12, 2013.

DeWitt Place.

[O2013-7019]

Be It Ordained by the City Council of the City of Chicago:

SECTION 1. Permission and authority are hereby given and granted to DeWitt Place, upon the terms and subject to the conditions of this ordinance, to maintain and use, as now constructed, two (2) awnings projecting over the public right-of-way adjacent to its premises known as 900 North Dewitt Place. Said awning at North DeWitt Place measures one (1) at seven point three three (7.33) feet in length and twelve (12) feet in width for a total of eighty-seven point nine six (87.96) square feet. Said awning at East Delaware Place measures one (1) at seven point three three (7.33) feet in length and four point eight three (4.83) feet in width for a total of thirty-five point four (35.4) square feet. The location of said privilege shall be as shown on print(s) kept on file with the Department of Business Affairs and Consumer Protection and the Office of the City Clerk. Said privilege shall be constructed in accordance with plans and specifications approved by the Zoning Department -- Signs.

This grant of privilege in the public way shall be subject to the provisions of Section 10-28-015 and all other required provisions of the Municipal Code of Chicago.

The grantee shall pay to the City of Chicago as compensation for the privilege Number 1107282 herein granted the sum of One Hundred and no/100 Dollars ($100.00) per annum, in advance.

A 25% penalty will be added for payments received after due date.

The permit holder agrees to hold the City of Chicago harmless for any damage, relocation or replacement costs associated with damage, relocation or removal of private property caused by the City performing work in the public way.

Authority herein given and granted for a period of five (5) years from and after date of passage.

D's House.

[O2013-6865]

Be It Ordained by the City Council of the City of Chicago:

SECTION 1. Permission and authority are hereby given and granted to D's House, upon the terms and subject to the conditions of this ordinance, to maintain and use, as now constructed, one (1) awning projecting over the public right-of-way adjacent to its premises known as 1708 West 63rd Street. Said awning at West 63rd Street measures seventeen (17) feet in length and two (2) feet in width for a total of thirty-four (34) square feet. The location of said privilege shall be as shown on print(s) kept on file with the Department of Business Affairs and Consumer Protection and the Office of the City Clerk. Said privilege shall be constructed in accordance with plans and specifications approved by the Zoning Department -- Signs.

This grant of privilege in the public way shall be subject to the provisions of Section 10-28-015 and all other required provisions of the Municipal Code of Chicago.

The grantee shall pay to the City of Chicago as compensation for the privilege Number 1106036 herein granted the sum of Fifty and no/100 Dollars ($50.00) per annum, in advance.

A 25% penalty will be added for payments received after due date.

The permit holder agrees to hold the City of Chicago harmless for any damage, relocation or replacement costs associated with damage, relocation or removal of private property caused by the City performing work in the public way.

Authority herein given and granted for a period of five (5) years from and after date of passage.

El Chisme.

[O2013-6852]

Be It Ordained by the City Council of the City of Chicago:

SECTION 1. Permission and authority are hereby given and granted to El Chisme, upon the terms and subject to the conditions of this ordinance, to maintain and use, as now constructed,

one (1) awning projecting over the public right-of-way adjacent to its premises known as 4440 South Western Avenue. Said awning at South Western Avenue measures twenty-four (24) feet in length and three point zero eight (3.08) feet in width for a total of seventy-three point nine two (73.92) square feet. The location of said privilege shall be as shown on print(s) kept on file with the Department of Business Affairs and Consumer Protection and the Office of the City Clerk. Said privilege shall be constructed in accordance with plans and specifications approved by the Zoning Department -- Signs.

This grant of privilege in the public way shall be subject to the provisions of Section 10-28-015 and all other required provisions of the Municipal Code of Chicago.

The grantee shall pay to the City of Chicago as compensation for the privilege Number 1107399 herein granted the sum of Fifty and no/100 Dollars ($50.00) per annum, in advance.

A 25% penalty will be added for payments received after due date.

The permit holder agrees to hold the City of Chicago harmless for any damage, relocation or replacement costs associated with damage, relocation or removal of private property caused by the City performing work in the public way.

Authority herein given and granted for a period of five (5) years from and after September 14, 2013.

El Chisme Restaurant, Inc.

[O2013-6886]

Be It Ordained by the City Council of the City of Chicago:

SECTION 1. Permission and authority are hereby given and granted to El Chisme Restaurant, Inc., upon the terms and subject to the conditions of this ordinance, to maintain and use, as now constructed, six (6) awnings projecting over the public right-of-way adjacent to its premises known as 3322 West 26th Street. Said awnings at West 26th Street measure two (2) at eight (8) feet in length and three (3) feet in width for a total of forty-eight (48) square feet, one (1) at eight point three three (8.33) feet in length and two point three three (2.33) feet in width for a total of nineteen point four one (19.41) square feet and one (1) at eight (8) feet in length and three (3) feet in width for a total of twenty-four (24) square feet. Said awnings at South Christiana Avenue measure one (1) at seven (7) feet in length and two point five (2.5) feet in width for a total of seventeen point five (17.5) square feet and one (1) at eight point eight three (8.83) feet in length

and two point four two (2.42) feet in width for a total of twenty-one point three seven (21.37) square feet. The location of said privilege shall be as shown on print(s) kept on file with the Department of Business Affairs and Consumer Protection and the Office of the City Clerk. Said privilege shall be constructed in accordance with plans and specifications approved by the Zoning Department -- Signs.

This grant of privilege in the public way shall be subject to the provisions of Section 10-28-015 and all other required provisions of the Municipal Code of Chicago.

The grantee shall pay to the City of Chicago as compensation for the privilege Number 1101537 herein granted the sum of One Hundred Seventy-five and no/100 Dollars ($175.00) per annum, in advance.

A 25% penalty will be added for payments received after due date.

The permit holder agrees to hold the City of Chicago harmless for any damage, relocation or replacement costs associated with damage, relocation or removal of private property caused by the City performing work in the public way.

Authority herein given and granted for a period of five (5) years from and after date of passage.

El Taco Naco.

[O2013-6920]

Be It Ordained by the City Council of the City of Chicago:

SECTION 1. Permission and authority are hereby given and granted to El Taco Naco, upon the terms and subject to the conditions of this ordinance, to maintain and use, as now constructed, one (1) awning projecting over the public right-of-way adjacent to its premises known as 2640 West Chicago Avenue. Said awning at West Chicago Avenue measures twenty-five (25) feet in length and two point five (2.5) feet in width for a total of sixty-two point five (62.5) square feet. The location of said privilege shall be as shown on print(s) kept on file with the Department of Business Affairs and Consumer Protection and the Office of the City Clerk. Said privilege shall be constructed in accordance with plans and specifications approved by the Zoning Department -- Signs.

This grant of privilege in the public way shall be subject to the provisions of Section 10-28-015 and all other required provisions of the Municipal Code of Chicago.

The grantee shall pay to the City of Chicago as compensation for the privilege Number 1106098 herein granted the sum of Fifty and no/100 Dollars ($50.00) per annum, in advance.

A 25% penalty will be added for payments received after due date.

The permit holder agrees to hold the City of Chicago harmless for any damage, relocation or replacement costs associated with damage, relocation or removal of private property caused by the City performing work in the public way.

Authority herein given and granted for a period of five (5) years from and after date of passage.

Elliott's Seafood And Chop House Grill.

[O2013-7014]

Be It Ordained by the City Council of the City of Chicago:

SECTION 1. Permission and authority are hereby given and granted to Elliott's Seafood and Chop House Grill, upon the terms and subject to the conditions of this ordinance, to maintain and use, as now constructed, two (2) awnings projecting over the public right-of-way adjacent to its premises known as 6688 -- 6690 North Northwest Highway. Said awning at North Northwest Highway measures one (1) at fifteen (15) feet in length and one point five eight (1.58) feet in width for a total of twenty-three point seven (23.7) square feet. Said awning at North Northwest Highway measures one (1) at thirteen (13) feet in length and one point five eight (1.58) feet in width for a total of twenty point five four (20.54) square feet. The location of said privilege shall be as shown on print(s) kept on file with the Department of Business Affairs and Consumer Protection and the Office of the City Clerk. Said privilege shall be constructed in accordance with plans and specifications approved by the Zoning Department -- Signs.

This grant of privilege in the public way shall be subject to the provisions of Section 10-28-015 and all other required provisions of the Municipal Code of Chicago.

The grantee shall pay to the City of Chicago as compensation for the privilege Number 1108228 herein granted the sum of One Hundred and no/100 Dollars ($100.00) per annum, in advance.

A 25% penalty will be added for payments received after due date.

The permit holder agrees to hold the City of Chicago harmless for any damage, relocation or replacement costs associated with damage, relocation or removal of private property caused by the City performing work in the public way.

Authority herein given and granted for a period of five (5) years from and after July 30, 2013.

Eyelines, Inc.

[O2013-7020]

Be It Ordained by the City Council of the City of Chicago:

SECTION 1. Permission and authority are hereby given and granted to Eyelines, Inc., upon the terms and subject to the conditions of this ordinance, to construct, install, maintain and use one (1) awning projecting over the public right-of-way adjacent to its premises known as 128 West Monroe Street. Said awning at West Monroe Street measures ten (10) feet in length and four point zero eight (4.08) feet in width for a total of forty point eight (40.8) square feet. The location of said privilege shall be as shown on print(s) kept on file with the Department of Business Affairs and Consumer Protection and the Office of the City Clerk. Said privilege shall be constructed in accordance with plans and specifications approved by the Zoning Department -- Signs.

This grant of privilege in the public way shall be subject to the provisions of Section 10-28-015 and all other required provisions of the Municipal Code of Chicago.

The grantee shall pay to the City of Chicago as compensation for the privilege Number 1106078 herein granted the sum of Fifty and no/100 Dollars ($50.00) per annum, in advance.

A 25% penalty will be added for payments received after due date.

The permit holder agrees to hold the City of Chicago harmless for any damage, relocation or replacement costs associated with damage, relocation or removal of private property caused by the City performing work in the public way.

Authority herein given and granted for a period of five (5) years from and after date of passage.

Fiore Delicatessen.

[O2013-6794]

Be It Ordained by the City Council of the City of Chicago:

SECTION 1. Permission and authority are hereby given and granted to Fiore Delicatessen, upon the terms and subject to the conditions of this ordinance, to maintain and use, as now constructed, one (1) awning projecting over the public right-of-way adjacent to its premises known as 2258 West Erie Street. Said awning at West Erie Street measures thirty point six seven (30.67) feet in length and two point four two (2.42) feet in width for a total of seventy-four point two two (74.22) square feet. The location of said privilege shall be as shown on print(s) kept

on file with the Department of Business Affairs and Consumer Protection and the Office of the City Clerk. Said privilege shall be constructed in accordance with plans and specifications approved by the Zoning Department -- Signs.

This grant of privilege in the public way shall be subject to the provisions of Section 10-28-015 and all other required provisions of the Municipal Code of Chicago.

The grantee shall pay to the City of Chicago as compensation for the privilege Number 1107856 herein granted the sum of Fifty-five and 67/100 Dollars ($55.67) per annum, in advance.

A 25% penalty will be added for payments received after due date.

The permit holder agrees to hold the City of Chicago harmless for any damage, relocation or replacement costs associated with damage, relocation or removal of private property caused by the City performing work in the public way.

Authority herein given and granted for a period of five (5) years from and after July 9, 2013.

First Choice Laundry.

[O2013-6939]

Be It Ordained by the City Council of the City of Chicago:

SECTION 1. Permission and authority are hereby given and granted to First Choice Laundry, upon the terms and subject to the conditions of this ordinance, to maintain and use, as now constructed, one (1) awning projecting over the public right-of-way adjacent to its premises known as 3743 -- 3747 West Chicago Avenue. Said awning at West Chicago Avenue measures seventy (70) feet in length and three point five (3.5) feet in width for a total of two hundred forty-five (245) square feet. The location of said privilege shall be as shown on print(s) kept on file with the Department of Business Affairs and Consumer Protection and the Office of the City Clerk. Said privilege shall be constructed in accordance with plans and specifications approved by the Zoning Department -- Signs.

This grant of privilege in the public way shall be subject to the provisions of Section 10-28-015 and all other required provisions of the Municipal Code of Chicago.

The grantee shall pay to the City of Chicago as compensation for the privilege Number 1107583 herein granted the sum of Ninety-five and no/100 Dollars ($95.00) per annum, in advance.

A 25% penalty will be added for payments received after due date.

The permit holder agrees to hold the City of Chicago harmless for any damage, relocation or replacement costs associated with damage, relocation or removal of private property caused by the City performing work in the public way.

Authority herein given and granted for a period of five (5) years from and after June 11, 2013.

Flashes Hair Design.

[O2013-7106]

Be It Ordained by the City Council of the City of Chicago:

SECTION 1. Permission and authority are hereby given and granted to Flashes Hair Design, upon the terms and subject to the conditions of this ordinance, to maintain and use, as now constructed, two (2) awnings projecting over the public right-of-way adjacent to its premises known as 3740 North Broadway. Said awnings at North Broadway measure two (2) at fifteen point five (15.5) feet in length and three point eight three (3.83) feet in width for a total of one hundred eighteen point seven three (118.73) square feet. The location of said privilege shall be as shown on print(s) kept on file with the Department of Business Affairs and Consumer Protection and the Office of the City Clerk. Said privilege shall be constructed in accordance with plans and specifications approved by the Zoning Department -- Signs.

This grant of privilege in the public way shall be subject to the provisions of Section 10-28-015 and all other required provisions of the Municipal Code of Chicago.

The grantee shall pay to the City of Chicago as compensation for the privilege Number 1108108 herein granted the sum of One Hundred and no/100 Dollars ($100.00) per annum, in advance.

A 25% penalty will be added for payments received after due date.

The permit holder agrees to hold the City of Chicago harmless for any damage, relocation or replacement costs associated with damage, relocation or removal of private property caused by the City performing work in the public way.

Authority herein given and granted for a period of five (5) years from and after July 30, 2013.

Fork.

[O2013-7119]

Be It Ordained by the City Council of the City of Chicago:

SECTION 1. Permission and authority are hereby given and granted to Fork, upon the terms and subject to the conditions of this ordinance, to maintain and use, as now constructed, three (3) awnings projecting over the public right-of-way adjacent to its premises known as 4600 North Lincoln Avenue. Said awning at West Wilson Avenue measures one (1) at fifteen (15) feet in length and two (2) feet in width for a total of thirty (30) square feet. Said awning at North Lincoln Avenue measures one (1) at twenty-nine point eight three (29.83) feet in length and two (2) feet in width for a total of fifty-nine point six six (59.66) square feet. Said awning at North Lincoln Avenue measures one (1) at seventeen point four one (17.41) feet in length and two (2) feet in width for a total of thirty-four point eight two (34.82) square feet. The location of said privilege shall be as shown on print(s) kept on file with the Department of Business Affairs and Consumer Protection and the Office of the City Clerk. Said privilege shall be constructed in accordance with plans and specifications approved by the Zoning Department -- Signs.

This grant of privilege in the public way shall be subject to the provisions of Section 10-28-015 and all other required provisions of the Municipal Code of Chicago.

The grantee shall pay to the City of Chicago as compensation for the privilege Number 1106922 herein granted the sum of One Hundred and no/100 Dollars ($100.00) per annum, in advance.

A 25% penalty will be added for payments received after due date.

The permit holder agrees to hold the City of Chicago harmless for any damage, relocation or replacement costs associated with damage, relocation or removal of private property caused by the City performing work in the public way.

Authority herein given and granted for a period of five (5) years from and after June 11, 2013.

Frenchy's Bookstore.

[O2013-7021]

Be It Ordained by the City Council of the City of Chicago:

SECTION 1. Permission and authority are hereby given and granted to Frenchy's Bookstore, upon the terms and subject to the conditions of this ordinance, to maintain and use, as now constructed, one (1) awning projecting over the public right-of-way adjacent to its premises

known as 872 North State Street. Said awning at North State Street measures fourteen point three three (14.33) feet in length and eleven point zero eight (11.08) feet in width for a total of one hundred fifty-eight point seven eight (158.78) square feet. The location of said privilege shall be as shown on print(s) kept on file with the Department of Business Affairs and Consumer Protection and the Office of the City Clerk. Said privilege shall be constructed in accordance with plans and specifications approved by the Zoning Department -- Signs.

This grant of privilege in the public way shall be subject to the provisions of Section 10-28-015 and all other required provisions of the Municipal Code of Chicago.

The grantee shall pay to the City of Chicago as compensation for the privilege Number 1107422 herein granted the sum of Fifty and no/100 Dollars ($50.00) per annum, in advance.

A 25% penalty will be added for payments received after due date.

The permit holder agrees to hold the City of Chicago harmless for any damage, relocation or replacement costs associated with damage, relocation or removal of private property caused by the City performing work in the public way.

Authority herein given and granted for a period of five (5) years from and after July 9, 2013.

Gamekeepers.

[O2013-7062]

Be It Ordained by the City Council of the City of Chicago:

SECTION 1. Permission and authority are hereby given and granted to Gamekeepers, upon the terms and subject to the conditions of this ordinance, to maintain and use, as now constructed, three (3) awnings projecting over the public right-of-way adjacent to its premises known as 345 West Armitage Avenue. Said awnings at West Armitage Avenue measure one (1) at twenty (20) feet in length and five point seven five (5.75) feet in width for a total of one hundred fifteen (115) square feet and one (1) at five point eight three (5.83) feet in length and five point five (5.5) feet in width for a total of thirty-two point zero seven (32.07) square feet. Said awning at North Lincoln Avenue measures one (1) at eleven point seven five (11.75) feet in length and four point eight three (4.83) feet in width for a total of fifty-six point seven five (56.75) square feet. The location of said privilege shall be as shown on print(s) kept on file with the Department of Business Affairs and Consumer Protection and the Office of the City Clerk. Said privilege shall be constructed in accordance with plans and specifications approved by the Zoning Department -- Signs.

This grant of privilege in the public way shall be subject to the provisions of Section 10-28-015 and all other required provisions of the Municipal Code of Chicago.

The grantee shall pay to the City of Chicago as compensation for the privilege Number 1107229 herein granted the sum of One Hundred Fifty and no/100 Dollars ($150.00) per annum, in advance.

A 25% penalty will be added for payments received after due date.

The permit holder agrees to hold the City of Chicago harmless for any damage, relocation or replacement costs associated with damage, relocation or removal of private property caused by the City performing work in the public way.

Authority herein given and granted for a period of five (5) years from and after June 11, 2013.

The Garner School.

[O2013-6797]

Be It Ordained by the City Council of the City of Chicago:

SECTION 1. Permission and authority are hereby given and granted to The Garner School, upon the terms and subject to the conditions of this ordinance, to construct, install, maintain and use four (4) awnings projecting over the public right-of-way adjacent to its premises known as 1612 West North Avenue. Said awnings at West North Avenue measure two (2) at thirteen point three three (13.33) feet in length and four (4) feet in width for a total of one hundred six point six four (106.64) square feet. Said awnings at North Marshfield Avenue measure two (2) at thirteen point three three (13.33) feet in length and four (4) feet in width for a total of one hundred six point six four (106.64) square feet. The location of said privilege shall be as shown on print(s) kept on file with the Department of Business Affairs and Consumer Protection and the Office of the City Clerk. Said privilege shall be constructed in accordance with plans and specifications approved by the Zoning Department -- Signs.

This grant of privilege in the public way shall be subject to the provisions of Section 10-28-015 and all other required provisions of the Municipal Code of Chicago.

The grantee shall pay to the City of Chicago as compensation for the privilege Number 1108553 herein granted the sum of One Hundred Seventy-five and no/100 Dollars ($175.00) per annum, in advance.

A 25% penalty will be added for payments received after due date.

The permit holder agrees to hold the City of Chicago harmless for any damage, relocation or replacement costs associated with damage, relocation or removal of private property caused by the City performing work in the public way.

Authority herein given and granted for a period of five (5) years from and after date of passage.

The Golden Triangle.

[O2013-7022]

Be It Ordained by the City Council of the City of Chicago:

SECTION 1. Permission and authority are hereby given and granted to The Golden Triangle, upon the terms and subject to the conditions of this ordinance, to maintain and use, as now constructed, two (2) awnings projecting over the public right-of-way adjacent to its premises known as 333 North LaSalle Street. Said awning at North Clark Street measures one (1) at nine point six seven (9.67) feet in length and five point zero eight (5.08) feet in width for a total of forty-nine point one two (49.12) square feet. Said awning at North Clark Street measures one (1) at fifteen point one seven (15.17) feet in length and five point zero eight (5.08) feet in width for a total of seventy-seven point zero six (77.06) square feet. The location of said privilege shall be as shown on print(s) kept on file with the Department of Business Affairs and Consumer Protection and the Office of the City Clerk. Said privilege shall be constructed in accordance with plans and specifications approved by the Zoning Department -- Signs.

This grant of privilege in the public way shall be subject to the provisions of Section 10-28-015 and all other required provisions of the Municipal Code of Chicago.

The grantee shall pay to the City of Chicago as compensation for the privilege Number 1107687 herein granted the sum of One Hundred and no/100 Dollars ($100.00) per annum, in advance.

A 25% penalty will be added for payments received after due date.

The permit holder agrees to hold the City of Chicago harmless for any damage, relocation or replacement costs associated with damage, relocation or removal of private property caused by the City performing work in the public way.

Authority herein given and granted for a period of five (5) years from and after July 9, 2013.

Granados Supermercado.

[O2013-6882]

Be It Ordained by the City Council of the City of Chicago:

SECTION 1. Permission and authority are hereby given and granted to Granados Supermercado, upon the terms and subject to the conditions of this ordinance, to maintain and use, as now constructed, one (1) awning projecting over the public right-of-way adjacent to its premises known as 1855 West 47th Street. Said awning at West 47th Street measures sixty point seven five (60.75) feet in length and two point four one (2.41) feet in width for a total of one hundred forty-six point four one (146.41) square feet. The location of said privilege shall be as shown on print(s) kept on file with the Department of Business Affairs and Consumer Protection and the Office of the City Clerk. Said privilege shall be constructed in accordance with plans and specifications approved by the Zoning Department -- Signs.

This grant of privilege in the public way shall be subject to the provisions of Section 10-28-015 and all other required provisions of the Municipal Code of Chicago.

The grantee shall pay to the City of Chicago as compensation for the privilege Number 1108362 herein granted the sum of Eighty-five and 75/100 Dollars ($85.75) per annum, in advance.

A 25% penalty will be added for payments received after due date.

The permit holder agrees to hold the City of Chicago harmless for any damage, relocation or replacement costs associated with damage, relocation or removal of private property caused by the City performing work in the public way.

Authority herein given and granted for a period of five (5) years from and after July 30, 2013.

Grooming Parlor.

[O2013-6999]

Be It Ordained by the City Council of the City of Chicago:

SECTION 1. Permission and authority are hereby given and granted to Grooming Parlor, upon the terms and subject to the conditions of this ordinance, to maintain and use, as now constructed, one (1) awning projecting over the public right-of-way adjacent to its premises known as 3725 North Elston Avenue. Said awning at North Elston Avenue measures twenty-three (23) feet in length and two (2) feet in width for a total of forty-six (46) square feet.

The location of said privilege shall be as shown on print(s) kept on file with the Department of Business Affairs and Consumer Protection and the Office of the City Clerk. Said privilege shall be constructed in accordance with plans and specifications approved by the Zoning Department -- Signs.

This grant of privilege in the public way shall be subject to the provisions of Section 10-28-015 and all other required provisions of the Municipal Code of Chicago.

The grantee shall pay to the City of Chicago as compensation for the privilege Number 1108035 herein granted the sum of Fifty and no/100 Dollars ($50.00) per annum, in advance.

A 25% penalty will be added for payments received after due date.

The permit holder agrees to hold the City of Chicago harmless for any damage, relocation or replacement costs associated with damage, relocation or removal of private property caused by the City performing work in the public way.

Authority herein given and granted for a period of five (5) years from and after June 11, 2013.

Happiness Restaurant, Inc.

[O2013-6849]

Be It Ordained by the City Council of the City of Chicago:

SECTION 1. Permission and authority are hereby given and granted to Happiness Restaurant, Inc., upon the terms and subject to the conditions of this ordinance, to maintain and use, as now constructed, one (1) awning projecting over the public right-of-way adjacent to its premises known as 3313 South Halsted Street. Said awning at South Halsted Street measures nine (9) feet in length and three (3) feet in width for a total of twenty-seven (27) square feet. The location of said privilege shall be as shown on print(s) kept on file with the Department of Business Affairs and Consumer Protection and the Office of the City Clerk. Said privilege shall be constructed in accordance with plans and specifications approved by the Zoning Department -- Signs.

This grant of privilege in the public way shall be subject to the provisions of Section 10-28-015 and all other required provisions of the Municipal Code of Chicago.

The grantee shall pay to the City of Chicago as compensation for the privilege Number 1108123 herein granted the sum of Fifty and no/100 Dollars ($50.00) per annum, in advance.

A 25% penalty will be added for payments received after due date.

The permit holder agrees to hold the City of Chicago harmless for any damage, relocation or replacement costs associated with damage, relocation or removal of private property caused by the City performing work in the public way.

Authority herein given and granted for a period of five (5) years from and after July 9, 2013.

Helios Center For Movement.

[O2013-6975]

Be It Ordained by the City Council of the City of Chicago:

SECTION 1. Permission and authority are hereby given and granted to Helios Center for Movement, upon the terms and subject to the conditions of this ordinance, to construct, install, maintain and use one (1) awning projecting over the public right-of-way adjacent to its premises known as 2258 West Belmont Avenue. Said awning at West Belmont Avenue and North Oakley Avenue measures fifty-eight (58) feet in length and two (2) feet in width for a total of one hundred sixteen (116) square feet. The location of said privilege shall be as shown on print(s) kept on file with the Department of Business Affairs and Consumer Protection and the Office of the City Clerk. Said privilege shall be constructed in accordance with plans and specifications approved by the Zoning Department -- Signs.

This grant of privilege in the public way shall be subject to the provisions of Section 10-28-015 and all other required provisions of the Municipal Code of Chicago.

The grantee shall pay to the City of Chicago as compensation for the privilege Number 1094012 herein granted the sum of Eighty-three and no/100 Dollars ($83.00) per annum, in advance.

A 25% penalty will be added for payments received after due date.

The permit holder agrees to hold the City of Chicago harmless for any damage, relocation or replacement costs associated with damage, relocation or removal of private property caused by the City performing work in the public way.

Authority herein given and granted for a period of five (5) years from and after date of passage.

Homemade Pizza.

[O2013-7063]

Be It Ordained by the City Council of the City of Chicago:

SECTION 1. Permission and authority are hereby given and granted to Homemade Pizza, upon the terms and subject to the conditions of this ordinance, to maintain and use, as now constructed, two (2) awnings projecting over the public right-of-way adjacent to its premises known as 850 West Armitage Avenue. Said awnings at West Armitage Avenue measure two (2) at six (6) feet in length and two point nine (2.9) feet in width for a total of thirty-four point eight (34.8) square feet. The location of said privilege shall be as shown on print(s) kept on file with the Department of Business Affairs and Consumer Protection and the Office of the City Clerk. Said privilege shall be constructed in accordance with plans and specifications approved by the Zoning Department -- Signs.

This grant of privilege in the public way shall be subject to the provisions of Section 10-28-015 and all other required provisions of the Municipal Code of Chicago.

The grantee shall pay to the City of Chicago as compensation for the privilege Number 1107931 herein granted the sum of One Hundred and no/100 Dollars ($100.00) per annum, in advance.

A 25% penalty will be added for payments received after due date.

The permit holder agrees to hold the City of Chicago harmless for any damage, relocation or replacement costs associated with damage, relocation or removal of private property caused by the City performing work in the public way.

Authority herein given and granted for a period of five (5) years from and after May 14, 2013.

Hops And Barley.

[O2013-7099]

Be It Ordained by the City Council of the City of Chicago:

SECTION 1. Permission and authority are hereby given and granted to Hops and Barley, upon the terms and subject to the conditions of this ordinance, to maintain and use, as now constructed, two (2) awnings projecting over the public right-of-way adjacent to its premises known as 4359 -- 4361 North Milwaukee Avenue. Said awnings at North Milwaukee Avenue measure two (2) at twelve (12) feet in length and four (4) feet in width for a total of ninety-six (96) square feet. The location of said privilege shall be as shown on print(s) kept on

file with the Department of Business Affairs and Consumer Protection and the Office of the City Clerk. Said privilege shall be constructed in accordance with plans and specifications approved by the Zoning Department -- Signs.

This grant of privilege in the public way shall be subject to the provisions of Section 10-28-015 and all other required provisions of the Municipal Code of Chicago.

The grantee shall pay to the City of Chicago as compensation for the privilege Number 1108017 herein granted the sum of One Hundred and no/100 Dollars ($100.00) per annum, in advance.

A 25% penalty will be added for payments received after due date.

The permit holder agrees to hold the City of Chicago harmless for any damage, relocation or replacement costs associated with damage, relocation or removal of private property caused by the City performing work in the public way.

Authority herein given and granted for a period of five (5) years from and after July 27, 2013.

Hunter Properties, Inc.

[O2013-7122]

Be It Ordained by the City Council of the City of Chicago:

SECTION 1. Permission and authority are hereby given and granted to Hunter Properties, Inc., upon the terms and subject to the conditions of this ordinance, to maintain and use, as now constructed, three (3) awnings projecting over the public right-of-way adjacent to its premises known as 2055 West Addison Street. Said awnings at West Addison Street measure two (2) at twenty-four point three three (24.33) feet in length and three (3) feet in width for a total of one hundred forty-five point nine eight (145.98) square feet and one (1) at four (4) feet in length and three (3) feet in width for a total of twelve (12) square feet. The location of said privilege shall be as shown on print(s) kept on file with the Department of Business Affairs and Consumer Protection and the Office of the City Clerk. Said privilege shall be constructed in accordance with plans and specifications approved by the Zoning Department -- Signs.

This grant of privilege in the public way shall be subject to the provisions of Section 10-28-015 and all other required provisions of the Municipal Code of Chicago.

The grantee shall pay to the City of Chicago as compensation for the privilege Number 1108339 herein granted the sum of One Hundred Fifty and no/100 Dollars ($150.00) per annum, in advance.

A 25% penalty will be added for payments received after due date.

The permit holder agrees to hold the City of Chicago harmless for any damage, relocation or replacement costs associated with damage, relocation or removal of private property caused by the City performing work in the public way.

Authority herein given and granted for a period of five (5) years from and after July 9, 2013.

Idlewood Electric Supply, Inc.

[O2013-7100]

Be It Ordained by the City Council of the City of Chicago:

SECTION 1. Permission and authority are hereby given and granted to Idlewood Electric Supply, Inc., upon the terms and subject to the conditions of this ordinance, to maintain and use, as now constructed, one (1) awning projecting over the public right-of-way adjacent to its premises known as 5010 West Irving Park Road. Said awning at West Irving Park Road measures fifty-nine (59) feet in length and three (3) feet in width for a total of one hundred seventy-seven (177) square feet. The location of said privilege shall be as shown on print(s) kept on file with the Department of Business Affairs and Consumer Protection and the Office of the City Clerk. Said privilege shall be constructed in accordance with plans and specifications approved by the Zoning Department -- Signs.

This grant of privilege in the public way shall be subject to the provisions of Section 10-28-015 and all other required provisions of the Municipal Code of Chicago.

The grantee shall pay to the City of Chicago as compensation for the privilege Number 1107812 herein granted the sum of Eighty-four and no/100 Dollars ($84.00) per annum, in advance.

A 25% penalty will be added for payments received after due date.

The permit holder agrees to hold the City of Chicago harmless for any damage, relocation or replacement costs associated with damage, relocation or removal of private property caused by the City performing work in the public way.

Authority herein given and granted for a period of five (5) years from and after July 12, 2013.

Indie Cafe.

[O2013-7134]

Be It Ordained by the City Council of the City of Chicago:

SECTION 1. Permission and authority are hereby given and granted to Indie Cafe, upon the terms and subject to the conditions of this ordinance, to maintain and use, as now constructed, one (1) awning projecting over the public right-of-way adjacent to its premises known as 5951 North Broadway. Said awning at North Broadway measures twenty-nine (29) feet in length and three (3) feet in width for a total of eighty-seven (87) square feet. The location of said privilege shall be as shown on print(s) kept on file with the Department of Business Affairs and Consumer Protection and the Office of the City Clerk. Said privilege shall be constructed in accordance with plans and specifications approved by the Zoning Department -- Signs.

This grant of privilege in the public way shall be subject to the provisions of Section 10-28-015 and all other required provisions of the Municipal Code of Chicago.

The grantee shall pay to the City of Chicago as compensation for the privilege Number 1107153 herein granted the sum of Fifty-four and no/100 Dollars ($54.00) per annum, in advance.

A 25% penalty will be added for payments received after due date.

The permit holder agrees to hold the City of Chicago harmless for any damage, relocation or replacement costs associated with damage, relocation or removal of private property caused by the City performing work in the public way.

Authority herein given and granted for a period of five (5) years from and after June 11, 2013.

Inkling.

[O2013-7084]

Be It Ordained by the City Council of the City of Chicago:

SECTION 1. Permission and authority are hereby given and granted to Inkling, upon the terms and subject to the conditions of this ordinance, to maintain and use, as now constructed, one (1) awning projecting over the public right-of-way adjacent to its premises known as 2917½ North Broadway. Said awning at North Broadway measures thirteen (13) feet in length and two point four two (2.42) feet in width for a total of thirty-one point four six (31.46) square feet. The location of said privilege shall be as shown on print(s) kept on file with the Department of Business Affairs and Consumer Protection and the Office of the City Clerk. Said privilege shall be constructed in accordance with plans and specifications approved by the Zoning Department -- Signs.

This grant of privilege in the public way shall be subject to the provisions of Section 10-28-015 and all other required provisions of the Municipal Code of Chicago.

The grantee shall pay to the City of Chicago as compensation for the privilege Number 1102603 herein granted the sum of Fifty and no/100 Dollars ($50.00) per annum, in advance.

A 25% penalty will be added for payments received after due date.

The permit holder agrees to hold the City of Chicago harmless for any damage, relocation or replacement costs associated with damage, relocation or removal of private property caused by the City performing work in the public way.

Authority herein given and granted for a period of five (5) years from and after date of passage.

Inspiration Kitchens Uptown.

[O2013-7108]

Be It Ordained by the City Council of the City of Chicago:

SECTION 1. Permission and authority are hereby given and granted to Inspiration Kitchens Uptown, upon the terms and subject to the conditions of this ordinance, to maintain and use, as now constructed, one (1) awning projecting over the public right-of-way adjacent to its premises known as 4715 North Sheridan Road. Said awning at North Sheridan Road measures twenty-three (23) feet in length and two (2) feet in width for a total of forty-six (46) square feet. The location of said privilege shall be as shown on print(s) kept on file with the Department of Business Affairs and Consumer Protection and the Office of the City Clerk. Said privilege shall be constructed in accordance with plans and specifications approved by the Zoning Department -- Signs.

This grant of privilege in the public way shall be subject to the provisions of Section 10-28-015 and all other required provisions of the Municipal Code of Chicago.

The grantee shall pay to the City of Chicago as compensation for the privilege Number 1105387 herein granted the sum of Fifty and no/100 Dollars ($50.00) per annum, in advance.

A 25% penalty will be added for payments received after due date.

The permit holder agrees to hold the City of Chicago harmless for any damage, relocation or replacement costs associated with damage, relocation or removal of private property caused by the City performing work in the public way.

Authority herein given and granted for a period of five (5) years from and after March 12, 2013.

Inter Capital Realty Corp/Old Republic North Annex.

[O2013-7023]

Be It Ordained by the City Council of the City of Chicago:

SECTION 1. Permission and authority are hereby given and granted to Inter Capital Realty Corp/Old Republic North Annex, upon the terms and subject to the conditions of this ordinance, to maintain and use, as now constructed, three (3) awnings projecting over the public right-of-way adjacent to its premises known as 321 -- 323 North Michigan Avenue. Said awning at North Michigan Avenue measures one (1) at nine point five eight (9.58) feet in length and two (2) feet in width for a total of nineteen point one six (19.16) square feet. Said awnings at North Michigan Avenue measure two (2) at eleven point two five (11.25) feet in length and two (2) feet in width for a total of forty-five (45) square feet. The location of said privilege shall be as shown on print(s) kept on file with the Department of Business Affairs and Consumer Protection and the Office of the City Clerk. Said privilege shall be constructed in accordance with plans and specifications approved by the Zoning Department -- Signs.

This grant of privilege in the public way shall be subject to the provisions of Section 10-28-015 and all other required provisions of the Municipal Code of Chicago.

The grantee shall pay to the City of Chicago as compensation for the privilege Number 1108011 herein granted the sum of One Hundred Fifty and no/100 Dollars ($150.00) per annum, in advance.

A 25% penalty will be added for payments received after due date.

The permit holder agrees to hold the City of Chicago harmless for any damage, relocation or replacement costs associated with damage, relocation or removal of private property caused by the City performing work in the public way.

Authority herein given and granted for a period of five (5) years from and after July 9, 2013.

Intercontinental Hotel Chicago.

[O2013-7024]

Be It Ordained by the City Council of the City of Chicago:

SECTION 1. Permission and authority are hereby given and granted to Intercontinental Hotel Chicago, upon the terms and subject to the conditions of this ordinance, to maintain and use, as now constructed, seven (7) awnings projecting over the public right-of-way adjacent to its premises known as 505 North Michigan Avenue. Said awnings at North Michigan Avenue measure four (4) at thirteen (13) feet in length and three (3) feet in width for a total of one

hundred fifty-six (156) square feet. Said awnings at East Illinois Street measure three (3) at twelve (12) feet in length and three (3) feet in width for a total of one hundred eight (108) square feet. The location of said privilege shall be as shown on print(s) kept on file with the Department of Business Affairs and Consumer Protection and the Office of the City Clerk. Said privilege shall be constructed in accordance with plans and specifications approved by the Zoning Department -- Signs.

This grant of privilege in the public way shall be subject to the provisions of Section 10-28-015 and all other required provisions of the Municipal Code of Chicago.

The grantee shall pay to the City of Chicago as compensation for the privilege Number 1108012 herein granted the sum of One Hundred Seventy-five and no/100 Dollars ($175.00) per annum, in advance.

A 25% penalty will be added for payments received after due date.

The permit holder agrees to hold the City of Chicago harmless for any damage, relocation or replacement costs associated with damage, relocation or removal of private property caused by the City performing work in the public way.

Authority herein given and granted for a period of five (5) years from and after July 30, 2013.

Intermix.

[O2013-7064]

Be It Ordained by the City Council of the City of Chicago:

SECTION 1. Permission and authority are hereby given and granted to Intermix, upon the terms and subject to the conditions of this ordinance, to maintain and use, as now constructed, one (1) awning projecting over the public right-of-way adjacent to its premises known as 841 West Armitage Avenue. Said awning at West Armitage Avenue measures seventeen point five (17.5) feet in length and two (2) feet in width for a total of thirty-five (35) square feet. The location of said privilege shall be as shown on print(s) kept on file with the Department of Business Affairs and Consumer Protection and the Office of the City Clerk. Said privilege shall be constructed in accordance with plans and specifications approved by the Zoning Department -- Signs.

This grant of privilege in the public way shall be subject to the provisions of Section 10-28-015 and all other required provisions of the Municipal Code of Chicago.

The grantee shall pay to the City of Chicago as compensation for the privilege Number 1107132 herein granted the sum of Fifty and no/100 Dollars ($50.00) per annum, in advance.

A 25% penalty will be added for payments received after due date.

The permit holder agrees to hold the City of Chicago harmless for any damage, relocation or replacement costs associated with damage, relocation or removal of private property caused by the City performing work in the public way.

Authority herein given and granted for a period of five (5) years from and after May 14, 2013.

It Takes A Village Christian Academy, Inc.

[O2013-6843]

Be It Ordained by the City Council of the City of Chicago:

SECTION 1. Permission and authority are hereby given and granted to It Takes a Village Christian Academy, Inc., upon the terms and subject to the conditions of this ordinance, to construct, install, maintain and use one (1) awning projecting over the public right-of-way adjacent to its premises known as 9011 -- 9015 South Cottage Grove Avenue. Said awning at South Cottage Grove Avenue measures fifty (50) feet in length and two (2) feet in width for a total of one hundred (100) square feet. The location of said privilege shall be as shown on print(s) kept on file with the Department of Business Affairs and Consumer Protection and the Office of the City Clerk. Said privilege shall be constructed in accordance with plans and specifications approved by the Zoning Department -- Signs.

This grant of privilege in the public way shall be subject to the provisions of Section 10-28-015 and all other required provisions of the Municipal Code of Chicago.

The grantee shall pay to the City of Chicago as compensation for the privilege Number 1105912 herein granted the sum of Seventy-five and no/100 Dollars ($75.00) per annum, in advance.

A 25% penalty will be added for payments received after due date.

The permit holder agrees to hold the City of Chicago harmless for any damage, relocation or replacement costs associated with damage, relocation or removal of private property caused by the City performing work in the public way.

Authority herein given and granted for a period of five (5) years from and after date of passage.

Janssen Place Lofts Condominium.

[O2013-6978]

Be It Ordained by the City Council of the City of Chicago:

SECTION 1. Permission and authority are hereby given and granted to Janssen Place Lofts Condominium, upon the terms and subject to the conditions of this ordinance, to maintain and use, as now constructed, one (1) awning projecting over the public right-of-way adjacent to its premises known as 1435 -- 1439 West Fullerton Avenue. Said awning at West Fullerton Avenue measures seven (7) feet in length and four (4) feet in width for a total of twenty-eight (28) square feet. The location of said privilege shall be as shown on print(s) kept on file with the Department of Business Affairs and Consumer Protection and the Office of the City Clerk. Said privilege shall be constructed in accordance with plans and specifications approved by the Zoning Department -- Signs.

This grant of privilege in the public way shall be subject to the provisions of Section 10-28-015 and all other required provisions of the Municipal Code of Chicago.

The grantee shall pay to the City of Chicago as compensation for the privilege Number 1108215 herein granted the sum of Fifty and no/100 Dollars ($50.00) per annum, in advance.

A 25% penalty will be added for payments received after due date.

The permit holder agrees to hold the City of Chicago harmless for any damage, relocation or replacement costs associated with damage, relocation or removal of private property caused by the City performing work in the public way.

Authority herein given and granted for a period of five (5) years from and after July 30, 2013.

Jay's Beef Of Chicago, Inc.

[O2013-6799]

Be It Ordained by the City Council of the City of Chicago:

SECTION 1. Permission and authority are hereby given and granted to Jay's Beef of Chicago, Inc., upon the terms and subject to the conditions of this ordinance, to maintain and use, as now constructed, one (1) awning projecting over the public right-of-way adjacent to its premises known as 2255 West North Avenue. Said awning at West North Avenue measures fifteen (15)

feet in length and four (4) feet in width for a total of sixty (60) square feet. The location of said privilege shall be as shown on print(s) kept on file with the Department of Business Affairs and Consumer Protection and the Office of the City Clerk. Said privilege shall be constructed in accordance with plans and specifications approved by the Zoning Department -- Signs.

This grant of privilege in the public way shall be subject to the provisions of Section 10-28-015 and all other required provisions of the Municipal Code of Chicago.

The grantee shall pay to the City of Chicago as compensation for the privilege Number 1108391 herein granted the sum of Fifty and no/100 Dollars ($50.00) per annum, in advance.

A 25% penalty will be added for payments received after due date.

The permit holder agrees to hold the City of Chicago harmless for any damage, relocation or replacement costs associated with damage, relocation or removal of private property caused by the City performing work in the public way.

Authority herein given and granted for a period of five (5) years from and after July 30, 2013.

Jefferson Tap And Grille And The Loft.

[O2013-7025]

Be It Ordained by the City Council of the City of Chicago:

SECTION 1. Permission and authority are hereby given and granted to Jefferson Tap and Grille and the Loft, upon the terms and subject to the conditions of this ordinance, to maintain and use, as now constructed, one (1) awning projecting over the public right-of-way adjacent to its premises known as 325 North Jefferson Street. Said awning at North Jefferson Street measures eight point seven (8.7) feet in length and two point one one (2.11) feet in width for a total of eighteen point three six (18.36) square feet. The location of said privilege shall be as shown on print(s) kept on file with the Department of Business Affairs and Consumer Protection and the Office of the City Clerk. Said privilege shall be constructed in accordance with plans and specifications approved by the Zoning Department -- Signs.

This grant of privilege in the public way shall be subject to the provisions of Section 10-28-015 and all other required provisions of the Municipal Code of Chicago.

The grantee shall pay to the City of Chicago as compensation for the privilege Number 1108171 herein granted the sum of Fifty and no/100 Dollars ($50.00) per annum, in advance.

A 25% penalty will be added for payments received after due date.

The permit holder agrees to hold the City of Chicago harmless for any damage, relocation or replacement costs associated with damage, relocation or removal of private property caused by the City performing work in the public way.

Authority herein given and granted for a period of five (5) years from and after July 19, 2013.

Jim Karas Personal Training LLC.

[O2013-6980]

Be It Ordained by the City Council of the City of Chicago:

SECTION 1. Permission and authority are hereby given and granted to Jim Karas Personal Training LLC, upon the terms and subject to the conditions of this ordinance, to maintain and use, as now constructed, one (1) awning projecting over the public right-of-way adjacent to its premises known as 2669 North Lincoln Avenue. Said awning at North Lincoln Avenue measures sixteen point five (16.5) feet in length and two point six seven (2.67) feet in width for a total of forty-four point zero six (44.06) square feet. The location of said privilege shall be as shown on print(s) kept on file with the Department of Business Affairs and Consumer Protection and the Office of the City Clerk. Said privilege shall be constructed in accordance with plans and specifications approved by the Zoning Department -- Signs.

This grant of privilege in the public way shall be subject to the provisions of Section 10-28-015 and all other required provisions of the Municipal Code of Chicago.

The grantee shall pay to the City of Chicago as compensation for the privilege Number 1108316 herein granted the sum of Fifty and no/100 Dollars ($50.00) per annum, in advance.

A 25% penalty will be added for payments received after due date.

The permit holder agrees to hold the City of Chicago harmless for any damage, relocation or replacement costs associated with damage, relocation or removal of private property caused by the City performing work in the public way.

Authority herein given and granted for a period of five (5) years from and after July 30, 2013.

Joey's Liquor, Inc.

[O2013-7002]

Be It Ordained by the City Council of the City of Chicago:

SECTION 1. Permission and authority are hereby given and granted to Joey's Liquor, Inc., upon the terms and subject to the conditions of this ordinance, to maintain and use, as now constructed, one (1) awning projecting over the public right-of-way adjacent to its premises known as 1203 North Laramie Avenue. Said awning at North Laramie Avenue measures seventeen (17) feet in length and four (4) feet in width for a total of sixty-eight (68) square feet. The location of said privilege shall be as shown on print(s) kept on file with the Department of Business Affairs and Consumer Protection and the Office of the City Clerk. Said privilege shall be constructed in accordance with plans and specifications approved by the Zoning Department -- Signs.

This grant of privilege in the public way shall be subject to the provisions of Section 10-28-015 and all other required provisions of the Municipal Code of Chicago.

The grantee shall pay to the City of Chicago as compensation for the privilege Number 1106936 herein granted the sum of Fifty and no/100 Dollars ($50.00) per annum, in advance.

A 25% penalty will be added for payments received after due date.

The permit holder agrees to hold the City of Chicago harmless for any damage, relocation or replacement costs associated with damage, relocation or removal of private property caused by the City performing work in the public way.

Authority herein given and granted for a period of five (5) years from and after June 11, 2013.

Joseph Freed And Associates LLC.

[O2013-7027]

Be It Ordained by the City Council of the City of Chicago:

SECTION 1. Permission and authority are hereby given and granted to Joseph Freed and Associates LLC, upon the terms and subject to the conditions of this ordinance, to maintain and use, as now constructed, ten (10) awnings projecting over the public right-of-way adjacent to its premises known as 17 South State Street. Said awnings at South State Street measure ten (10) at twenty-one point nine one (21.91) feet in length and eight point zero eight (8.08) feet in width for a total of one thousand seven hundred seventy point three

three (1,770.33) square feet. The location of said privilege shall be as shown on print(s) kept on file with the Department of Business Affairs and Consumer Protection and the Office of the City Clerk. Said privilege shall be constructed in accordance with plans and specifications approved by the Zoning Department -- Signs.

This grant of privilege in the public way shall be subject to the provisions of Section 10-28-015 and all other required provisions of the Municipal Code of Chicago.

The grantee shall pay to the City of Chicago as compensation for the privilege Number 1107511 herein granted the sum of One Hundred Seventy-five and no/100 Dollars ($175.00) per annum, in advance.

A 25% penalty will be added for payments received after due date.

The permit holder agrees to hold the City of Chicago harmless for any damage, relocation or replacement costs associated with damage, relocation or removal of private property caused by the City performing work in the public way.

Authority herein given and granted for a period of five (5) years from and after July 9, 2013.

Joy Cleaners.

[O2013-7085]

Be It Ordained by the City Council of the City of Chicago:

SECTION 1. Permission and authority are hereby given and granted to Joy Cleaners, upon the terms and subject to the conditions of this ordinance, to maintain and use, as now constructed, one (1) awning projecting over the public right-of-way adjacent to its premises known as 3301 North Southport Avenue. Said awning at North Southport Avenue and West School Street measures thirty-one (31) feet in length and two (2) feet in width for a total of sixty-two (62) square feet. The location of said privilege shall be as shown on print(s) kept on file with the Department of Business Affairs and Consumer Protection and the Office of the City Clerk. Said privilege shall be constructed in accordance with plans and specifications approved by the Zoning Department -- Signs.

This grant of privilege in the public way shall be subject to the provisions of Section 10-28-015 and all other required provisions of the Municipal Code of Chicago.

The grantee shall pay to the City of Chicago as compensation for the privilege Number 1108291 herein granted the sum of Fifty-six and no/100 Dollars ($56.00) per annum, in advance.

A 25% penalty will be added for payments received after due date.

The permit holder agrees to hold the City of Chicago harmless for any damage, relocation or replacement costs associated with damage, relocation or removal of private property caused by the City performing work in the public way.

Authority herein given and granted for a period of five (5) years from and after July 27, 2013.

Juanita's Mexican Food.

[O2013-6879]

Be It Ordained by the City Council of the City of Chicago:

SECTION 1. Permission and authority are hereby given and granted to Juanita's Mexican Food, upon the terms and subject to the conditions of this ordinance, to maintain and use, as now constructed, one (1) awning projecting over the public right-of-way adjacent to its premises known as 2955 West 59th Street. Said awning at West 59th Street measures twenty-five (25) feet in length and four (4) feet in width for a total of one hundred (100) square feet. The location of said privilege shall be as shown on print(s) kept on file with the Department of Business Affairs and Consumer Protection and the Office of the City Clerk. Said privilege shall be constructed in accordance with plans and specifications approved by the Zoning Department -- Signs.

This grant of privilege in the public way shall be subject to the provisions of Section 10-28-015 and all other required provisions of the Municipal Code of Chicago.

The grantee shall pay to the City of Chicago as compensation for the privilege Number 1108119 herein granted the sum of Fifty and no/100 Dollars ($50.00) per annum, in advance.

A 25% penalty will be added for payments received after due date.

The permit holder agrees to hold the City of Chicago harmless for any damage, relocation or replacement costs associated with damage, relocation or removal of private property caused by the City performing work in the public way.

Authority herein given and granted for a period of five (5) years from and after July 30, 2013.

Jubilee Juice And Grill.

[O2013-6944]

Be It Ordained by the City Council of the City of Chicago:

SECTION 1. Permission and authority are hereby given and granted to Jubilee Juice and Grill, upon the terms and subject to the conditions of this ordinance, to maintain and use, as now constructed, one (1) awning projecting over the public right-of-way adjacent to its premises known as 140 North Halsted Street. Said awning at North Halsted Street measures thirty-four (34) feet in length and three point six (3.6) feet in width for a total of one hundred twenty-two point four (122.4) square feet. The location of said privilege shall be as shown on print(s) kept on file with the Department of Business Affairs and Consumer Protection and the Office of the City Clerk. Said privilege shall be constructed in accordance with plans and specifications approved by the Zoning Department -- Signs.

This grant of privilege in the public way shall be subject to the provisions of Section 10-28-015 and all other required provisions of the Municipal Code of Chicago.

The grantee shall pay to the City of Chicago as compensation for the privilege Number 1107878 herein granted the sum of Fifty-nine and no/100 Dollars ($59.00) per annum, in advance.

A 25% penalty will be added for payments received after due date.

The permit holder agrees to hold the City of Chicago harmless for any damage, relocation or replacement costs associated with damage, relocation or removal of private property caused by the City performing work in the public way.

Authority herein given and granted for a period of five (5) years from and after July 27, 2013.

Karyn's Fresh Corner.

[O2013-7065]

Be It Ordained by the City Council of the City of Chicago:

SECTION 1. Permission and authority are hereby given and granted to Karyn's Fresh Corner, upon the terms and subject to the conditions of this ordinance, to maintain and use, as now constructed, three (3) awnings projecting over the public right-of-way adjacent to its premises known as 1901 North Halsted Street. Said awnings at North Halsted Street measure three (3) at twelve (12) feet in length and one point six (1.6) feet in width for a total of fifty-seven point six (57.6) square feet. The location of said privilege shall be as shown on print(s) kept on file with

the Department of Business Affairs and Consumer Protection and the Office of the City Clerk. Said privilege shall be constructed in accordance with plans and specifications approved by the Zoning Department -- Signs.

This grant of privilege in the public way shall be subject to the provisions of Section 10-28-015 and all other required provisions of the Municipal Code of Chicago.

The grantee shall pay to the City of Chicago as compensation for the privilege Number 1107581 herein granted the sum of One Hundred Fifty and no/100 Dollars ($150.00) per annum, in advance.

A 25% penalty will be added for payments received after due date.

The permit holder agrees to hold the City of Chicago harmless for any damage, relocation or replacement costs associated with damage, relocation or removal of private property caused by the City performing work in the public way.

Authority herein given and granted for a period of five (5) years from and after June 29, 2013.

Kehoe Designs, Inc.

[O2013-6946]

Be It Ordained by the City Council of the City of Chicago:

SECTION 1. Permission and authority are hereby given and granted to Kehoe Designs, Inc., upon the terms and subject to the conditions of this ordinance, to maintain and use, as now constructed, twenty-five (25) awnings projecting over the public right-of-way adjacent to its premises known as 2108 West Walnut Street. Said awnings at West Walnut Street measure one (1) at five point one seven (5.17) feet in length and two point five (2.5) feet in width for a total of twelve point nine three (12.93) square feet, five (5) at seventeen point four two (17.42) feet in length and two (2) feet in width for a total of one hundred seventy-four point two (174.2) square feet, one (1) at seventeen point zero eight (17.08) feet in length and two (2) feet in width for a total of thirty-four point one six (34.16) square feet, one (1) at thirteen point zero eight (13.08) feet in length and two (2) feet in width for a total of twenty-six point one six (26.16) square feet, one (1) at six point five eight (6.58) feet in length and two (2) feet in width for a total of thirteen point one six (13.16) square feet, one (1) at three point four two (3.42) feet in length and two (2) feet in width for a total of six point eight four (6.84) square feet, two (2) at eleven point seven five (11.75) feet in length and two (2) feet in width for a total of forty-seven (47) square feet, one (1) at eleven point five eight (11.58) feet in length and two (2) feet in width for a total of twenty-three point one six (23.16) square feet, one (1) at twelve (12) feet in length and two (2) feet in width for a total of twenty-four (24) square feet, one (1) at eleven point six

seven (11.67) feet in length and two (2) feet in width for a total of twenty-three point three four (23.34) square feet, one (1) at eight point nine two (8.92) feet in length and three (3) feet in width for a total of twenty-six point seven six (26.76) square feet, one (1) at ten point five (10.5) feet in length and two (2) feet in width for a total of twenty-one (21) square feet, two (2) at thirteen (13) feet in length and two (2) feet in width for a total of fifty-two (52) square feet, two (2) at twelve (12) feet in length and two (2) feet in width for a total of forty-eight (48) square feet, one (1) at eleven point six seven (11.67) feet in length and two (2) feet in width for a total of twenty-three point three four (23.34) square feet, one (1) at eleven point four two (11.42) feet in length and three (3) feet in width for a total of thirty-four point two six (34.26) square feet, one (1) at ten (10) feet in length and three (3) feet in width for a total of thirty (30) square feet and one (1) at ten point two five (10.25) feet in length and three (3) feet in width for a total of thirty point seven five (30.75) square feet. The location of said privilege shall be as shown on print(s) kept on file with the Department of Business Affairs and Consumer Protection and the Office of the City Clerk. Said privilege shall be constructed in accordance with plans and specifications approved by the Zoning Department -- Signs.

This grant of privilege in the public way shall be subject to the provisions of Section 10-28-015 and all other required provisions of the Municipal Code of Chicago.

The grantee shall pay to the City of Chicago as compensation for the privilege Number 1108028 herein granted the sum of One Hundred Seventy-five and no/100 Dollars ($175.00) per annum, in advance.

A 25% penalty will be added for payments received after due date.

The permit holder agrees to hold the City of Chicago harmless for any damage, relocation or replacement costs associated with damage, relocation or removal of private property caused by the City performing work in the public way.

Authority herein given and granted for a period of five (5) years from and after February 6, 2013.

Kiki's Bistro.

[O2013-6948]

Be It Ordained by the City Council of the City of Chicago:

SECTION 1. Permission and authority are hereby given and granted to Kiki's Bistro, upon the terms and subject to the conditions of this ordinance, to maintain and use, as now constructed, one (1) awning projecting over the public right-of-way adjacent to its premises known as 900 North Franklin Street. Said awning at North Franklin Street measures ten point four one (10.41) feet in length and point seven five (.75) foot in width for a total of seven point eight

one (7.81) square feet. The location of said privilege shall be as shown on print(s) kept on file with the Department of Business Affairs and Consumer Protection and the Office of the City Clerk. Said privilege shall be constructed in accordance with plans and specifications approved by the Zoning Department -- Signs.

This grant of privilege in the public way shall be subject to the provisions of Section 10-28-015 and all other required provisions of the Municipal Code of Chicago.

The grantee shall pay to the City of Chicago as compensation for the privilege Number 1107673 herein granted the sum of Fifty and no/100 Dollars ($50.00) per annum, in advance.

A 25% penalty will be added for payments received after due date.

The permit holder agrees to hold the City of Chicago harmless for any damage, relocation or replacement costs associated with damage, relocation or removal of private property caused by the City performing work in the public way.

Authority herein given and granted for a period of five (5) years from and after July 9, 2013.

La Haciendita Taqueria, Inc.

[O2013-6860]

Be It Ordained by the City Council of the City of Chicago:

SECTION 1. Permission and authority are hereby given and granted to La Haciendita Taqueria, Inc., upon the terms and subject to the conditions of this ordinance, to maintain and use, as now constructed, five (5) awnings projecting over the public right-of-way adjacent to its premises known as 3322 West 47th Street. Said awning at West 47th Street measures one (1) at four (4) feet in length and three (3) feet in width for a total of twelve (12) square feet. Said awning at West 47th Street measures one (1) at four (4) feet in length and three (3) feet in width for a total of twelve (12) square feet. Said awning at West 47th Street measures one (1) at four (4) feet in length and three (3) feet in width for a total of twelve (12) square feet. Said awning at West 47th Street measures one (1) at four (4) feet in length and three (3) feet in width for a total of twelve (12) square feet. Said awning at West 47th Street measures one (1) at eleven (11) feet in length and three (3) feet in width for a total of thirty-three (33) square feet. The location of said privilege shall be as shown on print(s) kept on file with the Department of Business Affairs and Consumer Protection and the Office of the City Clerk. Said privilege shall be constructed in accordance with plans and specifications approved by the Zoning Department -- Signs.

This grant of privilege in the public way shall be subject to the provisions of Section 10-28-015 and all other required provisions of the Municipal Code of Chicago.

The grantee shall pay to the City of Chicago as compensation for the privilege Number 1107635 herein granted the sum of One Hundred Seventy-five and no/100 Dollars ($175.00) per annum, in advance.

A 25% penalty will be added for payments received after due date.

The permit holder agrees to hold the City of Chicago harmless for any damage, relocation or replacement costs associated with damage, relocation or removal of private property caused by the City performing work in the public way.

Authority herein given and granted for a period of five (5) years from and after June 11, 2013.

Las Islas Marinas.

[O2013-6998]

Be It Ordained by the City Council of the City of Chicago:

SECTION 1. Permission and authority are hereby given and granted to Las Islas Marinas, upon the terms and subject to the conditions of this ordinance, to maintain and use, as now constructed, one (1) awning projecting over the public right-of-way adjacent to its premises known as 2523 North Milwaukee Avenue. Said awning at North Milwaukee Avenue measures twenty-five (25) feet in length and six point five eight (6.58) feet in width for a total of one hundred sixty-four point five (164.5) square feet. The location of said privilege shall be as shown on print(s) kept on file with the Department of Business Affairs and Consumer Protection and the Office of the City Clerk. Said privilege shall be constructed in accordance with plans and specifications approved by the Zoning Department -- Signs.

This grant of privilege in the public way shall be subject to the provisions of Section 10-28-015 and all other required provisions of the Municipal Code of Chicago.

The grantee shall pay to the City of Chicago as compensation for the privilege Number 1107870 herein granted the sum of Fifty and no/100 Dollars ($50.00) per annum, in advance.

A 25% penalty will be added for payments received after due date.

The permit holder agrees to hold the City of Chicago harmless for any damage, relocation or replacement costs associated with damage, relocation or removal of private property caused by the City performing work in the public way.

Authority herein given and granted for a period of five (5) years from and after June 11, 2013.

Lavazza Cafe.

[O2013-7028]

Be It Ordained by the City Council of the City of Chicago:

SECTION 1. Permission and authority are hereby given and granted to Lavazza Cafe, upon the terms and subject to the conditions of this ordinance, to maintain and use, as now constructed, one (1) awning projecting over the public right-of-way adjacent to its premises known as 162 East Ohio Street. Said awning at East Ohio Street measures twelve point five (12.5) feet in length and two point zero eight (2.08) feet in width for a total of twenty-six (26) square feet. The location of said privilege shall be as shown on print(s) kept on file with the Department of Business Affairs and Consumer Protection and the Office of the City Clerk. Said privilege shall be constructed in accordance with plans and specifications approved by the Zoning Department -- Signs.

This grant of privilege in the public way shall be subject to the provisions of Section 10-28-015 and all other required provisions of the Municipal Code of Chicago.

The grantee shall pay to the City of Chicago as compensation for the privilege Number 1107840 herein granted the sum of Fifty and no/100 Dollars ($50.00) per annum, in advance.

A 25% penalty will be added for payments received after due date.

The permit holder agrees to hold the City of Chicago harmless for any damage, relocation or replacement costs associated with damage, relocation or removal of private property caused by the City performing work in the public way.

Authority herein given and granted for a period of five (5) years from and after June 11, 2013.

Le Pooch Salon.

[O2013-7001]

Be It Ordained by the City Council of the City of Chicago:

SECTION 1. Permission and authority are hereby given and granted to Le Pooch Salon, upon the terms and subject to the conditions of this ordinance, to maintain and use, as now constructed, two (2) awnings projecting over the public right-of-way adjacent to its premises known as 6916 West North Avenue. Said awnings at West North Avenue measure two (2) at eight (8) feet in length and two (2) feet in width for a total of thirty-two (32) square feet. The location of said privilege shall be as shown on print(s) kept on file with the Department of Business Affairs and Consumer Protection and the Office of the City Clerk. Said privilege shall be constructed in accordance with plans and specifications approved by the Zoning Department -- Signs.

This grant of privilege in the public way shall be subject to the provisions of Section 10-28-015 and all other required provisions of the Municipal Code of Chicago.

The grantee shall pay to the City of Chicago as compensation for the privilege Number 1108258 herein granted the sum of One Hundred and no/100 Dollars ($100.00) per annum, in advance.

A 25% penalty will be added for payments received after due date.

The permit holder agrees to hold the City of Chicago harmless for any damage, relocation or replacement costs associated with damage, relocation or removal of private property caused by the City performing work in the public way.

Authority herein given and granted for a period of five (5) years from and after July 27, 2013.

Level 1 Hair Studio, Inc.

[O2013-7007]

Be It Ordained by the City Council of the City of Chicago:

SECTION 1. Permission and authority are hereby given and granted to Level 1 Hair Studio, Inc., upon the terms and subject to the conditions of this ordinance, to maintain and use, as now constructed, one (1) awning projecting over the public right-of-way adjacent to its premises known as 2725 West Peterson Avenue. Said awning at West Peterson Avenue measures twenty-nine (29) feet in length and two (2) feet in width for a total of fifty-eight (58) square feet.

The location of said privilege shall be as shown on print(s) kept on file with the Department of Business Affairs and Consumer Protection and the Office of the City Clerk. Said privilege shall be constructed in accordance with plans and specifications approved by the Zoning Department -- Signs.

This grant of privilege in the public way shall be subject to the provisions of Section 10-28-015 and all other required provisions of the Municipal Code of Chicago.

The grantee shall pay to the City of Chicago as compensation for the privilege Number 1107406 herein granted the sum of Fifty-four and no/100 Dollars ($54.00) per annum, in advance.

A 25% penalty will be added for payments received after due date.

The permit holder agrees to hold the City of Chicago harmless for any damage, relocation or replacement costs associated with damage, relocation or removal of private property caused by the City performing work in the public way.

Authority herein given and granted for a period of five (5) years from and after May 14, 2013.

Lidia's Fanny, Lupita's Family Hair Care Professional Corp.

[O2013-6995]

Be It Ordained by the City Council of the City of Chicago:

SECTION 1. Permission and authority are hereby given and granted to Lidia's Fanny, Lupita's Family Hair Care Professional Corp., upon the terms and subject to the conditions of this ordinance, to maintain and use, as now constructed, one (1) awning projecting over the public right-of-way adjacent to its premises known as 3242 West Montrose Avenue. Said awning at West Montrose Avenue measures twenty-five (25) feet in length and two (2) feet in width for a total of fifty (50) square feet. The location of said privilege shall be as shown on print(s) kept on file with the Department of Business Affairs and Consumer Protection and the Office of the City Clerk. Said privilege shall be constructed in accordance with plans and specifications approved by the Zoning Department -- Signs.

This grant of privilege in the public way shall be subject to the provisions of Section 10-28-015 and all other required provisions of the Municipal Code of Chicago.

The grantee shall pay to the City of Chicago as compensation for the privilege Number 1108174 herein granted the sum of Fifty and no/100 Dollars ($50.00) per annum, in advance.

A 25% penalty will be added for payments received after due date.

The permit holder agrees to hold the City of Chicago harmless for any damage, relocation or replacement costs associated with damage, relocation or removal of private property caused by the City performing work in the public way.

Authority herein given and granted for a period of five (5) years from and after July 30, 2013.

Lillie Ann's.

[O2013-6952]

Be It Ordained by the City Council of the City of Chicago:

SECTION 1. Permission and authority are hereby given and granted to Lillie Ann's, upon the terms and subject to the conditions of this ordinance, to maintain and use, as now constructed, one (1) awning projecting over the public right-of-way adjacent to its premises known as 1260 West Washington Boulevard. Said awning at West Washington Boulevard measures twelve point five (12.5) feet in length and three point seven five (3.75) feet in width for a total of forty-six point eight eight (46.88) square feet. The location of said privilege shall be as shown on print(s) kept on file with the Department of Business Affairs and Consumer Protection and the Office of the City Clerk. Said privilege shall be constructed in accordance with plans and specifications approved by the Zoning Department -- Signs.

This grant of privilege in the public way shall be subject to the provisions of Section 10-28-015 and all other required provisions of the Municipal Code of Chicago.

The grantee shall pay to the City of Chicago as compensation for the privilege Number 1108504 herein granted the sum of Fifty and no/100 Dollars ($50.00) per annum, in advance.

A 25% penalty will be added for payments received after due date.

The permit holder agrees to hold the City of Chicago harmless for any damage, relocation or replacement costs associated with damage, relocation or removal of private property caused by the City performing work in the public way.

Authority herein given and granted for a period of five (5) years from and after June 11, 2013.

Lily Spa.

[O2013-6981]

Be It Ordained by the City Council of the City of Chicago:

SECTION 1. Permission and authority are hereby given and granted to Lily Spa, upon the terms and subject to the conditions of this ordinance, to construct, install, maintain and use one (1) awning projecting over the public right-of-way adjacent to its premises known as 2050 West Belmont Avenue. Said awning at West Belmont Avenue measures seventeen point four two (17.42) feet in length and one point five eight (1.58) feet in width for a total of twenty-seven point five two (27.52) square feet. The location of said privilege shall be as shown on print(s) kept on file with the Department of Business Affairs and Consumer Protection and the Office of the City Clerk. Said privilege shall be constructed in accordance with plans and specifications approved by the Zoning Department -- Signs.

This grant of privilege in the public way shall be subject to the provisions of Section 10-28-015 and all other required provisions of the Municipal Code of Chicago.

The grantee shall pay to the City of Chicago as compensation for the privilege Number 1091477 herein granted the sum of Fifty and no/100 Dollars ($50.00) per annum, in advance.

A 25% penalty will be added for payments received after due date.

The permit holder agrees to hold the City of Chicago harmless for any damage, relocation or replacement costs associated with damage, relocation or removal of private property caused by the City performing work in the public way.

Authority herein given and granted for a period of five (5) years from and after date of passage.

Little Village Pharmacy, Inc.

[O2013-6889]

Be It Ordained by the City Council of the City of Chicago:

SECTION 1. Permission and authority are hereby given and granted to Little Village Pharmacy, Inc., upon the terms and subject to the conditions of this ordinance, to maintain and use, as now constructed, one (1) awning projecting over the public right-of-way adjacent to its premises known as 3811 West 26th Street. Said awning at West 26th Street measures twenty-six point one seven (26.17) feet in length and three (3) feet in width for a total of seventy-eight point five

one (78.51) square feet. The location of said privilege shall be as shown on print(s) kept on file with the Department of Business Affairs and Consumer Protection and the Office of the City Clerk. Said privilege shall be constructed in accordance with plans and specifications approved by the Zoning Department -- Signs.

This grant of privilege in the public way shall be subject to the provisions of Section 10-28-015 and all other required provisions of the Municipal Code of Chicago.

The grantee shall pay to the City of Chicago as compensation for the privilege Number 1105506 herein granted the sum of Fifty-one and 17/100 Dollars ($51.17) per annum, in advance.

A 25% penalty will be added for payments received after due date.

The permit holder agrees to hold the City of Chicago harmless for any damage, relocation or replacement costs associated with damage, relocation or removal of private property caused by the City performing work in the public way.

Authority herein given and granted for a period of five (5) years from and after date of passage.

Lucky.

[O2013-7109]

Be It Ordained by the City Council of the City of Chicago:

SECTION 1. Permission and authority are hereby given and granted to Lucky, upon the terms and subject to the conditions of this ordinance, to maintain and use, as now constructed, one (1) awning projecting over the public right-of-way adjacent to its premises known as 1226 West Wilson Avenue. Said awning at West Wilson Avenue measures thirteen (13) feet in length and three (3) feet in width for a total of thirty-nine (39) square feet. The location of said privilege shall be as shown on print(s) kept on file with the Department of Business Affairs and Consumer Protection and the Office of the City Clerk. Said privilege shall be constructed in accordance with plans and specifications approved by the Zoning Department -- Signs.

This grant of privilege in the public way shall be subject to the provisions of Section 10-28-015 and all other required provisions of the Municipal Code of Chicago.

The grantee shall pay to the City of Chicago as compensation for the privilege Number 1108110 herein granted the sum of Fifty and no/100 Dollars ($50.00) per annum, in advance.

A 25% penalty will be added for payments received after due date.

The permit holder agrees to hold the City of Chicago harmless for any damage, relocation or replacement costs associated with damage, relocation or removal of private property caused by the City performing work in the public way.

Authority herein given and granted for a period of five (5) years from and after July 27, 2013.

Luke's.

[O2013-6813]

Be It Ordained by the City Council of the City of Chicago:

SECTION 1. Permission and authority are hereby given and granted to Luke's, upon the terms and subject to the conditions of this ordinance, to construct, install, maintain and use two (2) awnings projecting over the public right-of-way adjacent to its premises known as 215 West Jackson Boulevard. Said awnings at West Jackson Boulevard measure two (2) at eleven (11) feet in length and eight (8) feet in width for a total of one hundred seventy-six (176) square feet. The location of said privilege shall be as shown on print(s) kept on file with the Department of Business Affairs and Consumer Protection and the Office of the City Clerk. Said privilege shall be constructed in accordance with plans and specifications approved by the Zoning Department -- Signs.

This grant of privilege in the public way shall be subject to the provisions of Section 10-28-015 and all other required provisions of the Municipal Code of Chicago.

The grantee shall pay to the City of Chicago as compensation for the privilege Number 1107525 herein granted the sum of One Hundred and no/100 Dollars ($100.00) per annum, in advance.

A 25% penalty will be added for payments received after due date.

The permit holder agrees to hold the City of Chicago harmless for any damage, relocation or replacement costs associated with damage, relocation or removal of private property caused by the City performing work in the public way.

Authority herein given and granted for a period of five (5) years from and after date of passage.

Lys African Hair Braiding.

[O2013-6869]

Be It Ordained by the City Council of the City of Chicago:

SECTION 1. Permission and authority are hereby given and granted to Lys African Hair Braiding, upon the terms and subject to the conditions of this ordinance, to maintain and use, as now constructed, one (1) awning projecting over the public right-of-way adjacent to its premises known as 2356 West 63rd Street. Said awning at West 63rd Street measures seventeen (17) feet in length and six (6) feet in width for a total of one hundred two (102) square feet. The location of said privilege shall be as shown on print(s) kept on file with the Department of Business Affairs and Consumer Protection and the Office of the City Clerk. Said privilege shall be constructed in accordance with plans and specifications approved by the Zoning Department -- Signs.

This grant of privilege in the public way shall be subject to the provisions of Section 10-28-015 and all other required provisions of the Municipal Code of Chicago.

The grantee shall pay to the City of Chicago as compensation for the privilege Number 1107037 herein granted the sum of Fifty and no/100 Dollars ($50.00) per annum, in advance.

A 25% penalty will be added for payments received after due date.

The permit holder agrees to hold the City of Chicago harmless for any damage, relocation or replacement costs associated with damage, relocation or removal of private property caused by the City performing work in the public way.

Authority herein given and granted for a period of five (5) years from and after May 14, 2013.

Mariana's Fashion Footwear.

[O2013-6871]

Be It Ordained by the City Council of the City of Chicago:

SECTION 1. Permission and authority are hereby given and granted to Mariana's Fashion Footwear, upon the terms and subject to the conditions of this ordinance, to maintain and use, as now constructed, one (1) awning projecting over the public right-of-way adjacent to its premises known as 3350 West 63rd Street. Said awning at West 63rd Street measures twenty-five (25) feet in length and two (2) feet in width for a total of fifty (50) square feet. The

location of said privilege shall be as shown on print(s) kept on file with the Department of Business Affairs and Consumer Protection and the Office of the City Clerk. Said privilege shall be constructed in accordance with plans and specifications approved by the Zoning Department -- Signs.

This grant of privilege in the public way shall be subject to the provisions of Section 10-28-015 and all other required provisions of the Municipal Code of Chicago.

The grantee shall pay to the City of Chicago as compensation for the privilege Number 1107672 herein granted the sum of Fifty and no/100 Dollars ($50.00) per annum, in advance.

A 25% penalty will be added for payments received after due date.

The permit holder agrees to hold the City of Chicago harmless for any damage, relocation or replacement costs associated with damage, relocation or removal of private property caused by the City performing work in the public way.

Authority herein given and granted for a period of five (5) years from and after July 30, 2013.

Martin's Corner.

[O2013-6900]

Be It Ordained by the City Council of the City of Chicago:

SECTION 1. Permission and authority are hereby given and granted to Martin's Corner, upon the terms and subject to the conditions of this ordinance, to maintain and use, as now constructed, three (3) awnings projecting over the public right-of-way adjacent to its premises known as 2058 West 22nd Place. Said awnings at West 22nd Place measure two (2) at five (5) feet in length and two point five (2.5) feet in width for a total of twenty-five (25) square feet and one (1) at eighteen point four two (18.42) feet in length and two point five (2.5) feet in width for a total of forty-six point zero five (46.05) square feet. The location of said privilege shall be as shown on print(s) kept on file with the Department of Business Affairs and Consumer Protection and the Office of the City Clerk. Said privilege shall be constructed in accordance with plans and specifications approved by the Zoning Department -- Signs.

This grant of privilege in the public way shall be subject to the provisions of Section 10-28-015 and all other required provisions of the Municipal Code of Chicago.

The grantee shall pay to the City of Chicago as compensation for the privilege Number 1107685 herein granted the sum of One Hundred Fifty and no/100 Dollars ($150.00) per annum, in advance.

A 25% penalty will be added for payments received after due date.

The permit holder agrees to hold the City of Chicago harmless for any damage, relocation or replacement costs associated with damage, relocation or removal of private property caused by the City performing work in the public way.

Authority herein given and granted for a period of five (5) years from and after June 10, 2013.

McCormick & Schmick's Seafood Restaurant.

[O2013-7030]

Be It Ordained by the City Council of the City of Chicago:

SECTION 1. Permission and authority are hereby given and granted to McCormick & Schmick's Seafood Restaurant, upon the terms and subject to the conditions of this ordinance, to maintain and use, as now constructed, ten (10) awnings projecting over the public right-of-way adjacent to its premises known as 41 East Chestnut Street. Said awnings at East Chestnut Street measure two (2) at thirteen (13) feet in length and four (4) feet in width for a total of one hundred four (104) square feet. Said awnings at North Rush Street measure four (4) at thirteen (13) feet in length and four (4) feet in width for a total of two hundred eight (208) square feet. Said awnings at North Wabash Avenue measure four (4) at thirteen (13) feet in length and four (4) feet in width for a total of two hundred eight (208) square feet. The location of said privilege shall be as shown on print(s) kept on file with the Department of Business Affairs and Consumer Protection and the Office of the City Clerk. Said privilege shall be constructed in accordance with plans and specifications approved by the Zoning Department -- Signs.

This grant of privilege in the public way shall be subject to the provisions of Section 10-28-015 and all other required provisions of the Municipal Code of Chicago.

The grantee shall pay to the City of Chicago as compensation for the privilege Number 1107984 herein granted the sum of One Hundred Seventy-five and no/100 Dollars ($175.00) per annum, in advance.

A 25% penalty will be added for payments received after due date.

The permit holder agrees to hold the City of Chicago harmless for any damage, relocation or replacement costs associated with damage, relocation or removal of private property caused by the City performing work in the public way.

Authority herein given and granted for a period of five (5) years from and after July 27, 2013.

Julius McCoy.

[O2013-6845]

Be It Ordained by the City Council of the City of Chicago:

SECTION 1. Permission and authority are hereby given and granted to Julius McCoy, upon the terms and subject to the conditions of this ordinance, to maintain and use, as now constructed, two (2) awnings projecting over the public right-of-way adjacent to its premises known as 8157 South South Chicago Avenue. Said awnings at South South Chicago Avenue measure one (1) at five (5) feet in length and one point five (1.5) feet in width for a total of seven point five (7.5) square feet and one (1) at six (6) feet in length and one point five (1.5) feet in width for a total of nine (9) square feet. The location of said privilege shall be as shown on print(s) kept on file with the Department of Business Affairs and Consumer Protection and the Office of the City Clerk. Said privilege shall be constructed in accordance with plans and specifications approved by the Zoning Department -- Signs.

This grant of privilege in the public way shall be subject to the provisions of Section 10-28-015 and all other required provisions of the Municipal Code of Chicago.

The grantee shall pay to the City of Chicago as compensation for the privilege Number 1108127 herein granted the sum of One Hundred and no/100 Dollars ($100.00) per annum, in advance.

A 25% penalty will be added for payments received after due date.

The permit holder agrees to hold the City of Chicago harmless for any damage, relocation or replacement costs associated with damage, relocation or removal of private property caused by the City performing work in the public way.

Authority herein given and granted for a period of five (5) years from and after date of passage.

Meditate Center For Meditation.

[O2013-7125]

Be It Ordained by the City Council of the City of Chicago:

SECTION 1. Permission and authority are hereby given and granted to Meditate Center for Meditation, upon the terms and subject to the conditions of this ordinance, to construct, install, maintain and use one (1) awning projecting over the public right-of-way adjacent to its premises known as 4237 North Lincoln Avenue. Said awning at North Lincoln Avenue and North Hutchinson Street measures thirty-three (33) feet in length and two (2) feet in width for a total of sixty-six (66) square feet. The location of said privilege shall be as shown on print(s) kept on file with the Department of Business Affairs and Consumer Protection and the Office of the City Clerk. Said privilege shall be constructed in accordance with plans and specifications approved by the Zoning Department -- Signs.

This grant of privilege in the public way shall be subject to the provisions of Section 10-28-015 and all other required provisions of the Municipal Code of Chicago.

The grantee shall pay to the City of Chicago as compensation for the privilege Number 1107211 herein granted the sum of Fifty-eight and no/100 Dollars ($58.00) per annum, in advance.

A 25% penalty will be added for payments received after due date.

The permit holder agrees to hold the City of Chicago harmless for any damage, relocation or replacement costs associated with damage, relocation or removal of private property caused by the City performing work in the public way.

Authority herein given and granted for a period of five (5) years from and after date of passage.

Mena Tours & Travel Agency.

[O2013-7136]

Be It Ordained by the City Council of the City of Chicago:

SECTION 1. Permission and authority are hereby given and granted to Mena Tours & Travel Agency, upon the terms and subject to the conditions of this ordinance, to maintain and use, as now constructed, one (1) awning projecting over the public right-of-way adjacent to its premises known as 5209 North Clark Street. Said awning at North Clark Street measures nineteen (19) feet in length and five (5) feet in width for a total of ninety-five (95) square feet. The location of

said privilege shall be as shown on print(s) kept on file with the Department of Business Affairs and Consumer Protection and the Office of the City Clerk. Said privilege shall be constructed in accordance with plans and specifications approved by the Zoning Department -- Signs.

This grant of privilege in the public way shall be subject to the provisions of Section 10-28-015 and all other required provisions of the Municipal Code of Chicago.

The grantee shall pay to the City of Chicago as compensation for the privilege Number 1108187 herein granted the sum of Fifty and no/100 Dollars ($50.00) per annum, in advance.

A 25% penalty will be added for payments received after due date.

The permit holder agrees to hold the City of Chicago harmless for any damage, relocation or replacement costs associated with damage, relocation or removal of private property caused by the City performing work in the public way.

Authority herein given and granted for a period of five (5) years from and after July 7, 2013.

Millennium Knickerbocker Hotel-Nix.

[O2013-7031]

Be It Ordained by the City Council of the City of Chicago:

SECTION 1. Permission and authority are hereby given and granted to Millennium Knickerbocker Hotel-Nix, upon the terms and subject to the conditions of this ordinance, to maintain and use, as now constructed, two (2) awnings projecting over the public right-of-way adjacent to its premises known as 163 East Walton Street. Said awnings measure one (1) at twenty-four (24) feet in length and thirteen point six (13.6) feet in width for a total of three hundred twenty-six point four (326.4) square feet and one (1) at seventeen point four (17.4) feet in length and seven (7) feet in width for a total of one hundred twenty-one point eight (121.8) square feet. The location of said privilege shall be as shown on print(s) kept on file with the Department of Business Affairs and Consumer Protection and the Office of the City Clerk. Said privilege shall be constructed in accordance with plans and specifications approved by the Zoning Department -- Signs.

This grant of privilege in the public way shall be subject to the provisions of Section 10-28-015 and all other required provisions of the Municipal Code of Chicago.

The grantee shall pay to the City of Chicago as compensation for the privilege Number 1108154 herein granted the sum of One Hundred and no/100 Dollars ($100.00) per annum, in advance.

A 25% penalty will be added for payments received after due date.

The permit holder agrees to hold the City of Chicago harmless for any damage, relocation or replacement costs associated with damage, relocation or removal of private property caused by the City performing work in the public way.

Authority herein given and granted for a period of five (5) years from and after May 17, 2013.

Minas TV & Video.

[O2013-7008]

Be It Ordained by the City Council of the City of Chicago:

SECTION 1. Permission and authority are hereby given and granted to Minas TV & Video, upon the terms and subject to the conditions of this ordinance, to maintain and use, as now constructed, one (1) awning projecting over the public right-of-way adjacent to its premises known as 6137 North Clark Street. Said awning at North Clark Street measures ninety-eight (98) feet in length and three (3) feet in width for a total of two hundred ninety-four (294) square feet. The location of said privilege shall be as shown on print(s) kept on file with the Department of Business Affairs and Consumer Protection and the Office of the City Clerk. Said privilege shall be constructed in accordance with plans and specifications approved by the Zoning Department -- Signs.

This grant of privilege in the public way shall be subject to the provisions of Section 10-28-015 and all other required provisions of the Municipal Code of Chicago.

The grantee shall pay to the City of Chicago as compensation for the privilege Number 1108474 herein granted the sum of One Hundred Twenty-three and no/100 Dollars ($123.00) per annum, in advance.

A 25% penalty will be added for payments received after due date.

The permit holder agrees to hold the City of Chicago harmless for any damage, relocation or replacement costs associated with damage, relocation or removal of private property caused by the City performing work in the public way.

Authority herein given and granted for a period of five (5) years from and after July 7, 2013.

Moroleon Foods No. 2, Inc.

[O2013-6855]

Be It Ordained by the City Council of the City of Chicago:

SECTION 1. Permission and authority are hereby given and granted to Moroleon Foods Number 2, Inc., upon the terms and subject to the conditions of this ordinance, to maintain and use, as now constructed, one (1) awning projecting over the public right-of-way adjacent to its premises known as 4257 South Rockwell Street. Said awning at South Rockwell Street measures forty (40) feet in length and two (2) feet in width for a total of eighty (80) square feet. The location of said privilege shall be as shown on print(s) kept on file with the Department of Business Affairs and Consumer Protection and the Office of the City Clerk. Said privilege shall be constructed in accordance with plans and specifications approved by the Zoning Department -- Signs.

This grant of privilege in the public way shall be subject to the provisions of Section 10-28-015 and all other required provisions of the Municipal Code of Chicago.

The grantee shall pay to the City of Chicago as compensation for the privilege Number 1108111 herein granted the sum of Sixty-five and no/100 Dollars ($65.00) per annum, in advance.

A 25% penalty will be added for payments received after due date.

The permit holder agrees to hold the City of Chicago harmless for any damage, relocation or replacement costs associated with damage, relocation or removal of private property caused by the City performing work in the public way.

Authority herein given and granted for a period of five (5) years from and after October 31, 2012.

Mr. Gyros, Inc.

[O2013-7033]

Be It Ordained by the City Council of the City of Chicago:

SECTION 1. Permission and authority are hereby given and granted to Mr. Gyros, Inc., upon the terms and subject to the conditions of this ordinance, to maintain and use, as now constructed, one (1) awning projecting over the public right-of-way adjacent to its premises known as 109 West Division Street. Said awning at West Division Street measures twelve (12) feet in length and two point five (2.5) feet in width for a total of thirty (30) square feet. The location of said privilege shall be as shown on print(s) kept on file with the Department of Business Affairs and Consumer Protection and the Office of the City Clerk. Said privilege shall be constructed in accordance with plans and specifications approved by the Zoning Department -- Signs.

This grant of privilege in the public way shall be subject to the provisions of Section 10-28-015 and all other required provisions of the Municipal Code of Chicago.

The grantee shall pay to the City of Chicago as compensation for the privilege Number 1108372 herein granted the sum of Fifty and no/100 Dollars ($50.00) per annum, in advance.

A 25% penalty will be added for payments received after due date.

The permit holder agrees to hold the City of Chicago harmless for any damage, relocation or replacement costs associated with damage, relocation or removal of private property caused by the City performing work in the public way.

Authority herein given and granted for a period of five (5) years from and after July 30, 2013.

My Bridal Shop.

[O2013-6891]

Be It Ordained by the City Council of the City of Chicago:

SECTION 1. Permission and authority are hereby given and granted to My Bridal Shop, upon the terms and subject to the conditions of this ordinance. to maintain and use, as now constructed, one (1) awning projecting over the public right-of-way adjacent to its premises known as 3057 South Avers Avenue. Said awning at West 31st Street measures twenty-five (25) feet in length and three (3) feet in width for a total of seventy-five (75) square feet. The location of said privilege shall be as shown on print(s) kept on file with the Department of Business Affairs and Consumer Protection and the Office of the City Clerk. Said privilege shall be constructed in accordance with plans and specifications approved by the Zoning Department -- Signs.

This grant of privilege in the public way shall be subject to the provisions of Section 10-28-015 and all other required provisions of the Municipal Code of Chicago.

The grantee shall pay to the City of Chicago as compensation for the privilege Number 1107408 herein granted the sum of Fifty and no/100 Dollars ($50.00) per annum, in advance.

A 25% penalty will be added for payments received after due date.

The permit holder agrees to hold the City of Chicago harmless for any damage, relocation or replacement costs associated with damage, relocation or removal of private property caused by the City performing work in the public way.

Authority herein given and granted for a period of five (5) years from and after June 11, 2013.

Nacional 27.

[O2013-7034]

Be It Ordained by the City Council of the City of Chicago:

SECTION 1. Permission and authority are hereby given and granted to Nacional 27, upon the terms and subject to the conditions of this ordinance, to maintain and use, as now constructed, one (1) awning projecting over the public right-of-way adjacent to its premises known as 325 West Huron Street. Said awning at West Huron Street measures sixteen point two five (16.25) feet in length and four (4) feet in width for a total of sixty-five (65) square feet. The location of said privilege shall be as shown on print(s) kept on file with the Department of Business Affairs and Consumer Protection and the Office of the City Clerk. Said privilege shall be constructed in accordance with plans and specifications approved by the Zoning Department -- Signs.

This grant of privilege in the public way shall be subject to the provisions of Section 10-28-015 and all other required provisions of the Municipal Code of Chicago.

The grantee shall pay to the City of Chicago as compensation for the privilege Number 1107960 herein granted the sum of Fifty and no/100 Dollars ($50.00) per annum, in advance.

A 25% penalty will be added for payments received after due date.

The permit holder agrees to hold the City of Chicago harmless for any damage, relocation or replacement costs associated with damage, relocation or removal of private property caused by the City performing work in the public way.

Authority herein given and granted for a period of five (5) years from and after September 1, 2013.

Nagi's Flowers.

[O2013-6862]

Be It Ordained by the City Council of the City of Chicago:

SECTION 1. Permission and authority are hereby given and granted to Nagi's Flowers, upon the terms and subject to the conditions of this ordinance, to maintain and use, as now constructed, one (1) awning projecting over the public right-of-way adjacent to its premises known as 5319 South Kedzie Avenue. Said awning at South Kedzie Avenue measures twenty-six point five (26.5) feet in length and two (2) feet in width for a total of fifty-three (53) square feet. The location of said privilege shall be as shown on print(s) kept on file with the Department of Business Affairs and Consumer Protection and the Office of the City Clerk. Said privilege shall be constructed in accordance with plans and specifications approved by the Zoning Department -- Signs.

This grant of privilege in the public way shall be subject to the provisions of Section 10-28-015 and all other required provisions of the Municipal Code of Chicago.

The grantee shall pay to the City of Chicago as compensation for the privilege Number 1107455 herein granted the sum of Fifty-one fifty and 50/100 Dollars ($51.50) per annum, in advance.

A 25% penalty will be added for payments received after due date.

The permit holder agrees to hold the City of Chicago harmless for any damage, relocation or replacement costs associated with damage, relocation or removal of private property caused by the City performing work in the public way.

Authority herein given and granted for a period of five (5) years from and after May 14, 2013.

Nail Bar.

[O2013-7086]

Be It Ordained by the City Council of the City of Chicago:

SECTION 1. Permission and authority are hereby given and granted to Nail Bar, upon the terms and subject to the conditions of this ordinance, to maintain and use, as now constructed, one (1) awning projecting over the public right-of-way adjacent to its premises known as 3228 North Broadway. Said awning at North Broadway measures fourteen point five (14.5) feet in length and three point five (3.5) feet in width for a total of fifty point seven five (50.75) square feet. The location of said privilege shall be as shown on print(s) kept on file with the Department of Business Affairs and Consumer Protection and the Office of the City Clerk. Said privilege shall be constructed in accordance with plans and specifications approved by the Zoning Department -- Signs.

This grant of privilege in the public way shall be subject to the provisions of Section 10-28-015 and all other required provisions of the Municipal Code of Chicago.

The grantee shall pay to the City of Chicago as compensation for the privilege Number 1108304 herein granted the sum of Fifty and no/100 Dollars ($50.00) per annum, in advance.

A 25% penalty will be added for payments received after due date.

The permit holder agrees to hold the City of Chicago harmless for any damage, relocation or replacement costs associated with damage, relocation or removal of private property caused by the City performing work in the public way.

Authority herein given and granted for a period of five (5) years from and after June 11, 2013.

Nail Bar Limited.

[O2013-7087]

Be It Ordained by the City Council of the City of Chicago:

SECTION 1. Permission and authority are hereby given and granted to Nail Bar Limited, upon the terms and subject to the conditions of this ordinance, to maintain and use, as now constructed, one (1) awning projecting over the public right-of-way adjacent to its premises known as 3444 North Southport Avenue. Said awning at North Southport Avenue measures fifteen point seven five (15.75) feet in length and two (2) feet in width for a total of thirty-one point five (31.5) square feet. The location of said privilege shall be as shown on print(s) kept on file with the Department of Business Affairs and Consumer Protection and the Office of the City Clerk. Said privilege shall be constructed in accordance with plans and specifications approved by the Zoning Department -- Signs.

This grant of privilege in the public way shall be subject to the provisions of Section 10-28-015 and all other required provisions of the Municipal Code of Chicago.

The grantee shall pay to the City of Chicago as compensation for the privilege Number 1108305 herein granted the sum of Fifty and no/100 Dollars ($50.00) per annum, in advance.

A 25% penalty will be added for payments received after due date.

The permit holder agrees to hold the City of Chicago harmless for any damage, relocation or replacement costs associated with damage, relocation or removal of private property caused by the City performing work in the public way.

Authority herein given and granted for a period of five (5) years from and after July 27, 2013.

Neiman-Marcus.

[O2013-7035]

Be It Ordained by the City Council of the City of Chicago:

SECTION 1. Permission and authority are hereby given and granted to Neiman-Marcus, upon the terms and subject to the conditions of this ordinance, to maintain and use, as now constructed, nine (9) awnings projecting over the public right-of-way adjacent to its premises known as 737 North Michigan Avenue. Said awning at East Superior Street measures one at seventeen point one seven (17.17) feet in length and three (3) feet in width for a total of fifty-one point five one (51.51) square feet. Said awnings at East Superior Street measure two (2) at seventeen

point zero eight (17.08) feet in length and three (3) feet in width for a total of one hundred two point four eight (102.48) square feet. Said awnings at East Superior Street measure two (2) at eight point three three (8.33) feet in length and three (3) feet in width for a total of forty-nine point nine eight (49.98) square feet. Said awnings at North Michigan Avenue measure four (4) at eight (8) feet in length and three (3) feet in width for a total of ninety-six (96) square feet. The location of said privilege shall be as shown on print(s) kept on file with the Department of Business Affairs and Consumer Protection and the Office of the City Clerk. Said privilege shall be constructed in accordance with plans and specifications approved by the Zoning Department -- Signs.

This grant of privilege in the public way shall be subject to the provisions of Section 10-28-015 and all other required provisions of the Municipal Code of Chicago.

The grantee shall pay to the City of Chicago as compensation for the privilege Number 1108205 herein granted the sum of One Hundred Seventy-five and no/100 Dollars ($175.00) per annum, in advance.

A 25% penalty will be added for payments received after due date.

The permit holder agrees to hold the City of Chicago harmless for any damage, relocation or replacement costs associated with damage, relocation or removal of private property caused by the City performing work in the public way.

Authority herein given and granted for a period of five (5) years from and after July 9, 2013.

New Growth, Inc.

[O2013-7138]

Be It Ordained by the City Council of the City of Chicago:

SECTION 1. Permission and authority are hereby given and granted to New Growth, Inc., upon the terms and subject to the conditions of this ordinance, to maintain and use, as now constructed, one (1) awning projecting over the public right-of-way adjacent to its premises known as 5335 North Clark Street. Said awning at North Clark Street measures sixteen point five (16.5) feet in length and six (6) feet in width for a total of ninety-nine (99) square feet. The location of said privilege shall be as shown on print(s) kept on file with the Department of Business Affairs and Consumer Protection and the Office of the City Clerk. Said privilege shall be constructed in accordance with plans and specifications approved by the Zoning Department -- Signs.

This grant of privilege in the public way shall be subject to the provisions of Section 10-28-015 and all other required provisions of the Municipal Code of Chicago.

The grantee shall pay to the City of Chicago as compensation for the privilege Number 1108042 herein granted the sum of Fifty and no/100 Dollars ($50.00) per annum, in advance.

A 25% penalty will be added for payments received after due date.

The permit holder agrees to hold the City of Chicago harmless for any damage, relocation or replacement costs associated with damage, relocation or removal of private property caused by the City performing work in the public way.

Authority herein given and granted for a period of five (5) years from and after June 11, 2013.

New York Market.

[O2013-7110]

Be It Ordained by the City Council of the City of Chicago:

SECTION 1. Permission and authority are hereby given and granted to New York Market, upon the terms and subject to the conditions of this ordinance, to maintain and use, as now constructed, three (3) awnings projecting over the public right-of-way adjacent to its premises known as 3660 North Lake Shore Drive. Said awnings at West Waveland Avenue and North Pine Grove Avenue measure one (1) at eighteen (18) feet in length and three point six (3.6) feet in width for a total of sixty-four point eight (64.8) square feet and two (2) at four point four (4.4) feet in length and three point six (3.6) feet in width for a total of thirty-one point six eight (31.68) square feet. The location of said privilege shall be as shown on print(s) kept on file with the Department of Business Affairs and Consumer Protection and the Office of the City Clerk. Said privilege shall be constructed in accordance with plans and specifications approved by the Zoning Department -- Signs.

This grant of privilege in the public way shall be subject to the provisions of Section 10-28-015 and all other required provisions of the Municipal Code of Chicago.

The grantee shall pay to the City of Chicago as compensation for the privilege Number 1108287 herein granted the sum of One Hundred Fifty and no/100 Dollars ($150.00) per annum, in advance.

A 25% penalty will be added for payments received after due date.

The permit holder agrees to hold the City of Chicago harmless for any damage, relocation or replacement costs associated with damage, relocation or removal of private property caused by the City performing work in the public way.

Authority herein given and granted for a period of five (5) years from and after July 27, 2013.

Noble Dental Center.

[O2013-6867]

Be It Ordained by the City Council of the City of Chicago:

SECTION 1. Permission and authority are hereby given and granted to Noble Dental Center, upon the terms and subject to the conditions of this ordinance, to maintain and use, as now constructed, one (1) awning projecting over the public right-of-way adjacent to its premises known as 6235 South Kedzie Avenue. Said awning at South Kedzie Avenue measures twenty-four (24) feet in length and two (2) feet in width for a total of forty-eight (48) square feet. The location of said privilege shall be as shown on print(s) kept on file with the Department of Business Affairs and Consumer Protection and the Office of the City Clerk. Said privilege shall be constructed in accordance with plans and specifications approved by the Zoning Department -- Signs.

This grant of privilege in the public way shall be subject to the provisions of Section 10-28-015 and all other required provisions of the Municipal Code of Chicago.

The grantee shall pay to the City of Chicago as compensation for the privilege Number 1108455 herein granted the sum of Fifty and no/100 Dollars ($50.00) per annum, in advance.

A 25% penalty will be added for payments received after due date.

The permit holder agrees to hold the City of Chicago harmless for any damage, relocation or replacement costs associated with damage, relocation or removal of private property caused by the City performing work in the public way.

Authority herein given and granted for a period of five (5) years from and after July 9, 2013.

North & Kedzie Food Mart, Inc.

[O2013-6913]

Be It Ordained by the City Council of the City of Chicago:

SECTION 1. Permission and authority are hereby given and granted to North & Kedzie Food Mart, Inc., upon the terms and subject to the conditions of this ordinance, to maintain and use, as

now constructed, one (1) awning projecting over the public right-of-way adjacent to its premises known as 3214 West North Avenue. Said awning at West North Avenue measures twenty-six (26) feet in length and two (2) feet in width for a total of fifty-two (52) square feet. The location of said privilege shall be as shown on print(s) kept on file with the Department of Business Affairs and Consumer Protection and the Office of the City Clerk. Said privilege shall be constructed in accordance with plans and specifications approved by the Zoning Department -- Signs.

This grant of privilege in the public way shall be subject to the provisions of Section 10-28-015 and all other required provisions of the Municipal Code of Chicago.

The grantee shall pay to the City of Chicago as compensation for the privilege Number 1107118 herein granted the sum of Fifty-one and no/100 Dollars ($51.00) per annum, in advance.

A 25% penalty will be added for payments received after due date.

The permit holder agrees to hold the City of Chicago harmless for any damage, relocation or replacement costs associated with damage, relocation or removal of private property caused by the City performing work in the public way.

Authority herein given and granted for a period of five (5) years from and after June 11, 2013.

Nuts On Clark, Inc.

[O2013-7088]

Be It Ordained by the City Council of the City of Chicago:

SECTION 1. Permission and authority are hereby given and granted to Nuts on Clark, Inc., upon the terms and subject to the conditions of this ordinance, to maintain and use, as now constructed, one (1) awning projecting over the public right-of-way adjacent to its premises known as 3830 North Clark Street. Said awning at North Clark Street measures fifty (50) feet in length and two point five (2.5) feet in width for a total of one hundred twenty-five (125) square feet. The location of said privilege shall be as shown on print(s) kept on file with the Department of Business Affairs and Consumer Protection and the Office of the City Clerk. Said privilege shall be constructed in accordance with plans and specifications approved by the Zoning Department -- Signs.

This grant of privilege in the public way shall be subject to the provisions of Section 10-28-015 and all other required provisions of the Municipal Code of Chicago.

The grantee shall pay to the City of Chicago as compensation for the privilege Number 1107959 herein granted the sum of Seventy-five and no/100 Dollars ($75.00) per annum, in advance.

A 25% penalty will be added for payments received after due date.

The permit holder agrees to hold the City of Chicago harmless for any damage, relocation or replacement costs associated with damage, relocation or removal of private property caused by the City performing work in the public way.

Authority herein given and granted for a period of five (5) years from and after July 30, 2013.

O'Malley's West.

[O2013-7066]

Be It Ordained by the City Council of the City of Chicago:

SECTION 1. Permission and authority are hereby given and granted to O'Malley's West, upon the terms and subject to the conditions of this ordinance, to maintain and use, as now constructed, one (1) awning projecting over the public right-of-way adjacent to its premises known as 2249 North Lincoln Avenue. Said awning at North Lincoln Avenue measures twenty-two (22) feet in length and four point six (4.6) feet in width for a total of one hundred one point two (101.2) square feet. The location of said privilege shall be as shown on print(s) kept on file with the Department of Business Affairs and Consumer Protection and the Office of the City Clerk. Said privilege shall be constructed in accordance with plans and specifications approved by the Zoning Department -- Signs.

This grant of privilege in the public way shall be subject to the provisions of Section 10-28-015 and all other required provisions of the Municipal Code of Chicago.

The grantee shall pay to the City of Chicago as compensation for the privilege Number 1108058 herein granted the sum of Fifty and no/100 Dollars ($50.00) per annum, in advance.

A 25% penalty will be added for payments received after due date.

The permit holder agrees to hold the City of Chicago harmless for any damage, relocation or replacement costs associated with damage, relocation or removal of private property caused by the City performing work in the public way.

Authority herein given and granted for a period of five (5) years from and after July 27, 2013.

Out Of The Past Records.

[O2013-6955]

Be It Ordained by the City Council of the City of Chicago:

SECTION 1. Permission and authority are hereby given and granted to Out of the Past Records, upon the terms and subject to the conditions of this ordinance, to maintain and use, as now constructed, one (1) awning projecting over the public right-of-way adjacent to its premises known as 4407 -- 4409 West Madison Street. Said awning at West Madison Street measures forty-eight (48) feet in length and two point five (2.5) feet in width for a total of one hundred twenty (120) square feet. The location of said privilege shall be as shown on print(s) kept on file with the Department of Business Affairs and Consumer Protection and the Office of the City Clerk. Said privilege shall be constructed in accordance with plans and specifications approved by the Zoning Department -- Signs.

This grant of privilege in the public way shall be subject to the provisions of Section 10-28-015 and all other required provisions of the Municipal Code of Chicago.

The grantee shall pay to the City of Chicago as compensation for the privilege Number 1108184 herein granted the sum of Seventy-three and no/100 Dollars ($73.00) per annum, in advance.

A 25% penalty will be added for payments received after due date.

The permit holder agrees to hold the City of Chicago harmless for any damage, relocation or replacement costs associated with damage, relocation or removal of private property caused by the City performing work in the public way.

Authority herein given and granted for a period of five (5) years from and after May 14, 2013.

P.F. Chang China Bistro.

[O2013-7037]

Be It Ordained by the City Council of the City of Chicago:

SECTION 1. Permission and authority are hereby given and granted to P.F. Chang China Bistro, upon the terms and subject to the conditions of this ordinance, to maintain and use, as now constructed, four (4) awnings projecting over the public right-of-way adjacent to its premises

known as 530 North Wabash Avenue. Said awning at North Wabash Avenue measures one (1) at twenty-two point zero four (22.04) feet in length and one point six seven (1.67) feet in width for a total of thirty-six point eight one (36.81) square feet. Said awnings at East Grand Avenue measure two (2) at nineteen point four two (19.42) feet in length and one point six seven (1.67) feet in width for a total of sixty-four point eight six (64.86) square feet and one (1) at eight point nine two (8.92) feet in length and one point six seven (1.67) feet in width for a total of fourteen point nine (14.9) square feet. The location of said privilege shall be as shown on print(s) kept on file with the Department of Business Affairs and Consumer Protection and the Office of the City Clerk. Said privilege shall be constructed in accordance with plans and specifications approved by the Zoning Department -- Signs.

This grant of privilege in the public way shall be subject to the provisions of Section 10-28-015 and all other required provisions of the Municipal Code of Chicago.

The grantee shall pay to the City of Chicago as compensation for the privilege Number 1107788 herein granted the sum of One Hundred Seventy-five and no/100 Dollars ($175.00) per annum, in advance.

A 25% penalty will be added for payments received after due date.

The permit holder agrees to hold the City of Chicago harmless for any damage, relocation or replacement costs associated with damage, relocation or removal of private property caused by the City performing work in the public way.

Authority herein given and granted for a period of five (5) years from and after June 11, 2013.

Paddy Mac's.

[O2013-7004]

Be It Ordained by the City Council of the City of Chicago:

SECTION 1. Permission and authority are hereby given and granted to Paddy Mac's, upon the terms and subject to the conditions of this ordinance, to maintain and use, as now constructed, one (1) awning projecting over the public right-of-way adjacent to its premises known as 4157 North Pulaski Road. Said awning at North Pulaski Road and West Berteau Avenue measures fifty-two (52) feet in length and two point five (2.5) feet in width for a total of one hundred thirty (130) square feet. The location of said privilege shall be as shown on print(s) kept on file with the Department of Business Affairs and Consumer Protection and the Office of the City Clerk. Said privilege shall be constructed in accordance with plans and specifications approved by the Zoning Department -- Signs.

This grant of privilege in the public way shall be subject to the provisions of Section 10-28-015 and all other required provisions of the Municipal Code of Chicago.

The grantee shall pay to the City of Chicago as compensation for the privilege Number 1108074 herein granted the sum of Seventy-seven and no/100 Dollars ($77.00) per annum, in advance.

A 25% penalty will be added for payments received after due date.

The permit holder agrees to hold the City of Chicago harmless for any damage, relocation or replacement costs associated with damage, relocation or removal of private property caused by the City performing work in the public way.

Authority herein given and granted for a period of five (5) years from and after May 14, 2013.

Palasio Pool Hall.

[O2013-6902]

Be It Ordained by the City Council of the City of Chicago:

SECTION 1. Permission and authority are hereby given and granted to Palasio Pool Hall, upon the terms and subject to the conditions of this ordinance, to maintain and use, as now constructed, one (1) awning projecting over the public right-of-way adjacent to its premises known as 1700 South Halsted Street. Said awning at South Halsted Street measures twenty point four two (20.42) feet in length and two point five (2.5) feet in width for a total of fifty-one point zero five (51.05) square feet. The location of said privilege shall be as shown on print(s) kept on file with the Department of Business Affairs and Consumer Protection and the Office of the City Clerk. Said privilege shall be constructed in accordance with plans and specifications approved by the Zoning Department -- Signs.

This grant of privilege in the public way shall be subject to the provisions of Section 10-28-015 and all other required provisions of the Municipal Code of Chicago.

The grantee shall pay to the City of Chicago as compensation for the privilege Number 1107707 herein granted the sum of Fifty and no/100 Dollars ($50.00) per annum, in advance.

A 25% penalty will be added for payments received after due date.

The permit holder agrees to hold the City of Chicago harmless for any damage, relocation or replacement costs associated with damage, relocation or removal of private property caused by the City performing work in the public way.

Authority herein given and granted for a period of five (5) years from and after May 14, 2013.

Pan American Bank.

[O2013-6957]

Be It Ordained by the City Council of the City of Chicago:

SECTION 1. Permission and authority are hereby given and granted to Pan American Bank, upon the terms and subject to the conditions of this ordinance, to maintain and use, as now constructed, one (1) awning projecting over the public right-of-way adjacent to its premises known as 2627 West Cermak Road. Said awning at West Cermak Road measures twenty-four (24) feet in length and three (3) feet in width for a total of seventy-two (72) square feet. The location of said privilege shall be as shown on print(s) kept on file with the Department of Business Affairs and Consumer Protection and the Office of the City Clerk. Said privilege shall be constructed in accordance with plans and specifications approved by the Zoning Department -- Signs.

This grant of privilege in the public way shall be subject to the provisions of Section 10-28-015 and all other required provisions of the Municipal Code of Chicago.

The grantee shall pay to the City of Chicago as compensation for the privilege Number 1108369 herein granted the sum of Fifty and no/100 Dollars ($50.00) per annum, in advance.

A 25% penalty will be added for payments received after due date.

The permit holder agrees to hold the City of Chicago harmless for any damage, relocation or replacement costs associated with damage, relocation or removal of private property caused by the City performing work in the public way.

Authority herein given and granted for a period of five (5) years from and after July 27, 2013.

Parkwest Liquors And Smoke Shop.

[O2013-7067]

Be It Ordained by the City Council of the City of Chicago:

SECTION 1. Permission and authority are hereby given and granted to Parkwest Liquors and Smoke Shop, upon the terms and subject to the conditions of this ordinance, to maintain and use, as now constructed, one (1) awning projecting over the public right-of-way adjacent to its premises known as 2581 North Lincoln Avenue. Said awning at North Lincoln Avenue measures twenty-nine point four (29.4) feet in length and three point four (3.4) feet in width for a total of ninety-nine point nine six (99.96) square feet. The location of said privilege shall be as shown on print(s) kept on file with the Department of Business Affairs and Consumer Protection and the Office of the City Clerk. Said privilege shall be constructed in accordance with plans and specifications approved by the Zoning Department -- Signs.

This grant of privilege in the public way shall be subject to the provisions of Section 10-28-015 and all other required provisions of the Municipal Code of Chicago.

The grantee shall pay to the City of Chicago as compensation for the privilege Number 1107592 herein granted the sum of Fifty-four and 40/100 Dollars ($54.40) per annum, in advance.

A 25% penalty will be added for payments received after due date.

The permit holder agrees to hold the City of Chicago harmless for any damage, relocation or replacement costs associated with damage, relocation or removal of private property caused by the City performing work in the public way.

Authority herein given and granted for a period of five (5) years from and after June 8, 2013.

The Parthenon Restaurant.

[O2013-6959]

Be It Ordained by the City Council of the City of Chicago:

SECTION 1. Permission and authority are hereby given and granted to The Parthenon Restaurant, upon the terms and subject to the conditions of this ordinance, to maintain and use, as now constructed, one (1) awning projecting over the public right-of-way adjacent to its premises known as 314 -- 318 South Halsted Street. Said awning at South Halsted Street measures forty-six (46) feet in length and five (5) feet in width for a total of two hundred thirty (230) square feet. The location of said privilege shall be as shown on print(s) kept on file with the Department of Business Affairs and Consumer Protection and the Office of the City Clerk. Said privilege shall be constructed in accordance with plans and specifications approved by the Zoning Department -- Signs.

This grant of privilege in the public way shall be subject to the provisions of Section 10-28-015 and all other required provisions of the Municipal Code of Chicago.

The grantee shall pay to the City of Chicago as compensation for the privilege Number 1108238 herein granted the sum of Seventy-one and no/100 Dollars ($71.00) per annum, in advance.

A 25% penalty will be added for payments received after due date.

The permit holder agrees to hold the City of Chicago harmless for any damage, relocation or replacement costs associated with damage, relocation or removal of private property caused by the City performing work in the public way.

Authority herein given and granted for a period of five (5) years from and after June 11, 2013.

Paul Cleaners.

[O2013-7068]

Be It Ordained by the City Council of the City of Chicago:

SECTION 1. Permission and authority are hereby given and granted to Paul Cleaners, upon the terms and subject to the conditions of this ordinance, to maintain and use, as now constructed, one (1) awning projecting over the public right-of-way adjacent to its premises known as 2005 North Sheffield Avenue. Said awning at North Sheffield Avenue measures twenty-one (21) feet in length and two (2) feet in width for a total of forty-two (42) square feet. The location of said privilege shall be as shown on print(s) kept on file with the Department of Business Affairs and Consumer Protection and the Office of the City Clerk. Said privilege shall be constructed in accordance with plans and specifications approved by the Zoning Department -- Signs.

This grant of privilege in the public way shall be subject to the provisions of Section 10-28-015 and all other required provisions of the Municipal Code of Chicago.

The grantee shall pay to the City of Chicago as compensation for the privilege Number 1107477 herein granted the sum of Fifty and no/100 Dollars ($50.00) per annum, in advance.

A 25% penalty will be added for payments received after due date.

The permit holder agrees to hold the City of Chicago harmless for any damage, relocation or replacement costs associated with damage, relocation or removal of private property caused by the City performing work in the public way.

Authority herein given and granted for a period of five (5) years from and after June 29, 2013.

Pengtian Ma.

[O2013-6851]

Be It Ordained by the City Council of the City of Chicago:

SECTION 1. Permission and authority are hereby given and granted to Pengtian Ma, upon the terms and subject to the conditions of this ordinance, to maintain and use, as now constructed, one (1) awning projecting over the public right-of-way adjacent to its premises known as 2961 South Archer Avenue. Said awning at South Archer Avenue measures twenty (20) feet in length and three (3) feet in width for a total of sixty (60) square feet. The location of said privilege shall

be as shown on print(s) kept on file with the Department of Business Affairs and Consumer Protection and the Office of the City Clerk. Said privilege shall be constructed in accordance with plans and specifications approved by the Zoning Department -- Signs.

This grant of privilege in the public way shall be subject to the provisions of Section 10-28-015 and all other required provisions of the Municipal Code of Chicago.

The grantee shall pay to the City of Chicago as compensation for the privilege Number 1106873 herein granted the sum of Fifty and no/100 Dollars ($50.00) per annum, in advance.

A 25% penalty will be added for payments received after due date.

The permit holder agrees to hold the City of Chicago harmless for any damage, relocation or replacement costs associated with damage, relocation or removal of private property caused by the City performing work in the public way.

Authority herein given and granted for a period of five (5) years from and after June 11, 2013.

Pizzeria Uno Chicago Bar & Grill.

[O2013-7038]

Be It Ordained by the City Council of the City of Chicago:

SECTION 1. Permission and authority are hereby given and granted to Pizzeria Uno Chicago Bar & Grill, upon the terms and subject to the conditions of this ordinance, to maintain and use, as now constructed, four (4) awnings projecting over the public right-of-way adjacent to its premises known as 29 East Ohio Street. Said awning at South Wabash Avenue measures one (1) at six point four two (6.42) feet in length and four (4) feet in width for a total of twenty-five point six eight (25.68) square feet. Said awning at South Wabash Avenue measures one (1) at three point three three (3.33) feet in length and four (4) feet in width for a total of thirteen point three two (13.32) square feet. Said awning at South Wabash Avenue measures one (1) at five point five (5.5) feet in length and three (3) feet in width for a total of sixteen point five (16.5) square feet. Said awning at South Wabash Avenue measures one (1) at three point three three (3.33) feet in length and three (3) feet in width for a total of nine point nine nine (9.99) square feet. The location of said privilege shall be as shown on print(s) kept on file with the Department of Business Affairs and Consumer Protection and the Office of the City Clerk. Said privilege shall be constructed in accordance with plans and specifications approved by the Zoning Department -- Signs.

This grant of privilege in the public way shall be subject to the provisions of Section 10-28-015 and all other required provisions of the Municipal Code of Chicago.

The grantee shall pay to the City of Chicago as compensation for the privilege Number 1107971 herein granted the sum of One Hundred Seventy-five and no/100 Dollars ($175.00) per annum, in advance.

A 25% penalty will be added for payments received after due date.

The permit holder agrees to hold the City of Chicago harmless for any damage, relocation or replacement costs associated with damage, relocation or removal of private property caused by the City performing work in the public way.

Authority herein given and granted for a period of five (5) years from and after June 11, 2013.

Potbelly Sandwich Works.
(565 W. Diversey Pkwy.)

[O2013-7070]

Be It Ordained by the City Council of the City of Chicago:

SECTION 1. Permission and authority are hereby given and granted to Potbelly Sandwich Works, upon the terms and subject to the conditions of this ordinance, to maintain and use, as now constructed, three (3) awnings projecting over the public right-of-way adjacent to its premises known as 565 West Diversey Parkway. Said awning at West Diversey Parkway measures one (1) at seventeen point five (17.5) feet in length and three (3) feet in width for a total of fifty-two point five (52.5) square feet. Said awning at North Lehmann Court measures one (1) at thirteen point nine one (13.91) feet in length and three (3) feet in width for a total of forty-one point seven three (41.73) square feet. Said awning at North Lehmann Court measures one (1) at fourteen point five (14.5) feet in length and three (3) feet in width for a total of forty-three point five (43.5) square feet. The location of said privilege shall be as shown on print(s) kept on file with the Department of Business Affairs and Consumer Protection and the Office of the City Clerk. Said privilege shall be constructed in accordance with plans and specifications approved by the Zoning Department -- Signs.

This grant of privilege in the public way shall be subject to the provisions of Section 10-28-015 and all other required provisions of the Municipal Code of Chicago.

The grantee shall pay to the City of Chicago as compensation for the privilege Number 1107585 herein granted the sum of One Hundred Fifty and no/100 Dollars ($150.00) per annum, in advance.

A 25% penalty will be added for payments received after due date.

The permit holder agrees to hold the City of Chicago harmless for any damage, relocation or replacement costs associated with damage, relocation or removal of private property caused by the City performing work in the public way.

Authority herein given and granted for a period of five (5) years from and after June 11, 2013.

Potbelly Sandwich Works.
(959 W. Diversey Pkwy.)

[O2013-7069]

Be It Ordained by the City Council of the City of Chicago:

SECTION 1. Permission and authority are hereby given and granted to Potbelly Sandwich Works, upon the terms and subject to the conditions of this ordinance, to maintain and use, as now constructed, one (1) awning projecting over the public right-of-way adjacent to its premises known as 959 West Diversey Parkway. Said awning at West Diversey Parkway measures twenty-three point eight three (23.83) feet in length and four (4) feet in width for a total of ninety-five point three two (95.32) square feet. The location of said privilege shall be as shown on print(s) kept on file with the Department of Business Affairs and Consumer Protection and the Office of the City Clerk. Said privilege shall be constructed in accordance with plans and specifications approved by the Zoning Department -- Signs.

This grant of privilege in the public way shall be subject to the provisions of Section 10-28-015 and all other required provisions of the Municipal Code of Chicago.

The grantee shall pay to the City of Chicago as compensation for the privilege Number 1107584 herein granted the sum of Fifty and no/100 Dollars ($50.00) per annum, in advance.

A 25% penalty will be added for payments received after due date.

The permit holder agrees to hold the City of Chicago harmless for any damage, relocation or replacement costs associated with damage, relocation or removal of private property caused by the City performing work in the public way.

Authority herein given and granted for a period of five (5) years from and after June 11, 2013.

Precious Little One's Learning Center, Inc.

[O2013-6817]

Be It Ordained by the City Council of the City of Chicago:

SECTION 1. Permission and authority are hereby given and granted to Precious Little One's Learning Center, Inc., upon the terms and subject to the conditions of this ordinance, to maintain and use, as now constructed, one (1) awning projecting over the public right-of-way adjacent to its premises known as 211 East 51st Street. Said awning at East 51st Street measures twenty-five (25) feet in length and two (2) feet in width for a total of fifty (50) square feet. The location of said privilege shall be as shown on print(s) kept on file with the Department of Business Affairs and Consumer Protection and the Office of the City Clerk. Said privilege shall be constructed in accordance with plans and specifications approved by the Zoning Department -- Signs.

This grant of privilege in the public way shall be subject to the provisions of Section 10-28-015 and all other required provisions of the Municipal Code of Chicago.

The grantee shall pay to the City of Chicago as compensation for the privilege Number 1108222 herein granted the sum of Fifty and no/100 Dollars ($50.00) per annum, in advance.

A 25% penalty will be added for payments received after due date.

The permit holder agrees to hold the City of Chicago harmless for any damage, relocation or replacement costs associated with damage, relocation or removal of private property caused by the City performing work in the public way.

Authority herein given and granted for a period of five (5) years from and after June 11, 2013.

Prints Unlimited.

[O2013-6982]

Be It Ordained by the City Council of the City of Chicago:

SECTION 1. Permission and authority are hereby given and granted to Prints Unlimited, upon the terms and subject to the conditions of this ordinance, to maintain and use, as now constructed, two (2) awnings projecting over the public right-of-way adjacent to its premises known as 1461 West Fullerton Avenue. Said awning at West Fullerton Avenue measures one (1) at twenty-one (21) feet in length and two (2) feet in width for a total of forty-two (42) square feet. Said awning at North Greenview Avenue measures one (1) at twenty-two (22)

feet in length and two (2) feet in width for a total of forty-four (44) square feet. The location of said privilege shall be as shown on print(s) kept on file with the Department of Business Affairs and Consumer Protection and the Office of the City Clerk. Said privilege shall be constructed in accordance with plans and specifications approved by the Zoning Department -- Signs.

This grant of privilege in the public way shall be subject to the provisions of Section 10-28-015 and all other required provisions of the Municipal Code of Chicago.

The grantee shall pay to the City of Chicago as compensation for the privilege Number 1108341 herein granted the sum of One Hundred and no/100 Dollars ($100.00) per annum, in advance.

A 25% penalty will be added for payments received after due date.

The permit holder agrees to hold the City of Chicago harmless for any damage, relocation or replacement costs associated with damage, relocation or removal of private property caused by the City performing work in the public way.

Authority herein given and granted for a period of five (5) years from and after June 29, 2013.

Pure Barre.

[O2013-6801]

Be It Ordained by the City Council of the City of Chicago:

SECTION 1. Permission and authority are hereby given and granted to Pure Barre, upon the terms and subject to the conditions of this ordinance, to construct, install, maintain and use one (1) awning projecting over the public right-of-way adjacent to its premises known as 1837 West North Avenue. Said awning at West North Avenue measures fifteen point three three (15.33) feet in length and one (1) foot in width for a total of fifteen point three three (15.33) square feet. The location of said privilege shall be as shown on print(s) kept on file with the Department of Business Affairs and Consumer Protection and the Office of the City Clerk. Said privilege shall be constructed in accordance with plans and specifications approved by the Zoning Department -- Signs.

This grant of privilege in the public way shall be subject to the provisions of Section 10-28-015 and all other required provisions of the Municipal Code of Chicago.

The grantee shall pay to the City of Chicago as compensation for the privilege Number 1108139 herein granted the sum of Fifty and no/100 Dollars ($50.00) per annum, in advance.

A 25% penalty will be added for payments received after due date.

The permit holder agrees to hold the City of Chicago harmless for any damage, relocation or replacement costs associated with damage, relocation or removal of private property caused by the City performing work in the public way.

Authority herein given and granted for a period of five (5) years from and after date of passage.

Quantum Development Group, Inc.

[O2013-6921]

Be It Ordained by the City Council of the City of Chicago:

SECTION 1. Permission and authority are hereby given and granted to Quantum Development Group, Inc., upon the terms and subject to the conditions of this ordinance, to construct, install, maintain and use one (1) awning projecting over the public right-of-way adjacent to its premises known as 1812 West Hubbard Street. Said awning at West Hubbard Street measures ten (10) feet in length and point six seven (.67) foot in width for a total of six point seven (6.7) square feet. The location of said privilege shall be as shown on print(s) kept on file with the Department of Business Affairs and Consumer Protection and the Office of the City Clerk. Said privilege shall be constructed in accordance with plans and specifications approved by the Zoning Department -- Signs.

This grant of privilege in the public way shall be subject to the provisions of Section 10-28-015 and all other required provisions of the Municipal Code of Chicago.

The grantee shall pay to the City of Chicago as compensation for the privilege Number 1108275 herein granted the sum of Fifty and no/100 Dollars ($50.00) per annum, in advance.

A 25% penalty will be added for payments received after due date.

The permit holder agrees to hold the City of Chicago harmless for any damage, relocation or replacement costs associated with damage, relocation or removal of private property caused by the City performing work in the public way.

Authority herein given and granted for a period of five (5) years from and after date of passage.

The Rail Bar & Grill.

[O2013-7127]

Be It Ordained by the City Council of the City of Chicago:

SECTION 1. Permission and authority are hereby given and granted to the Rail Bar & Grill, upon the terms and subject to the conditions of this ordinance, to maintain and use, as now constructed, one (1) awning projecting over the public right-of-way adjacent to its premises known as 4709 North Damen Avenue. Said awning at North Damen Avenue measures twenty-five (25) feet in length and three (3) feet in width for a total of seventy-five (75) square feet. The location of said privilege shall be as shown on print(s) kept on file with the Department of Business Affairs and Consumer Protection and the Office of the City Clerk. Said privilege shall be constructed in accordance with plans and specifications approved by the Zoning Department -- Signs.

This grant of privilege in the public way shall be subject to the provisions of Section 10-28-015 and all other required provisions of the Municipal Code of Chicago.

The grantee shall pay to the City of Chicago as compensation for the privilege Number 1107590 herein granted the sum of Fifty and no/100 Dollars ($50.00) per annum, in advance.

A 25% penalty will be added for payments received after due date.

The permit holder agrees to hold the City of Chicago harmless for any damage, relocation or replacement costs associated with damage, relocation or removal of private property caused by the City performing work in the public way.

Authority herein given and granted for a period of five (5) years from and after July 27, 2013.

Ranallis.

[O2013-7009]

Be It Ordained by the City Council of the City of Chicago:

SECTION 1. Permission and authority are hereby given and granted to Ranallis, upon the terms and subject to the conditions of this ordinance, to maintain and use, as now constructed, three (3) awnings projecting over the public right-of-way adjacent to its premises known as 1512 West Berwyn Avenue. Said awning at West Berwyn Avenue measures one (1) at ten point three three (10.33) feet in length and four (4) feet in width for a total of forty-one point three two (41.32) square feet. Said awning at West Berwyn Avenue measures

one (1) at twenty-one point five eight (21.58) feet in length and four (4) feet in width for a total of eighty-six point three two (86.32) square feet. Said awning at West Berwyn Avenue measures one (1) at eleven (11) feet in length and four (4) feet in width for a total of forty-four (44) square feet. The location of said privilege shall be as shown on print(s) kept on file with the Department of Business Affairs and Consumer Protection and the Office of the City Clerk. Said privilege shall be constructed in accordance with plans and specifications approved by the Zoning Department -- Signs.

This grant of privilege in the public way shall be subject to the provisions of Section 10-28-015 and all other required provisions of the Municipal Code of Chicago.

The grantee shall pay to the City of Chicago as compensation for the privilege Number 1108093 herein granted the sum of One Hundred Fifty and no/100 Dollars ($150.00) per annum, in advance.

A 25% penalty will be added for payments received after due date.

The permit holder agrees to hold the City of Chicago harmless for any damage, relocation or replacement costs associated with damage, relocation or removal of private property caused by the City performing work in the public way.

Authority herein given and granted for a period of five (5) years from and after June 11, 2013.

Ranwa Limited Partnership.

[O2013-7039]

Be It Ordained by the City Council of the City of Chicago:

SECTION 1. Permission and authority are hereby given and granted to Ranwa Limited Partnership, upon the terms and subject to the conditions of this ordinance, to maintain and use, as now constructed, two (2) awnings projecting over the public right-of-way adjacent to its premises known as 50 -- 58 East Randolph Street. Said awning at East Randolph Street measures one (1) at twenty-five point six seven (25.67) feet in length and three (3) feet in width for a total of seventy-seven point zero one (77.01) square feet. Said awning at North Wabash Avenue measures one (1) at twenty-two (22) feet in length and three (3) feet in width for a total of sixty-six (66) square feet. The location of said privilege shall be as shown on print(s) kept on file with the Department of Business Affairs and Consumer Protection and the Office of the City Clerk. Said privilege shall be constructed in accordance with plans and specifications approved by the Zoning Department -- Signs.

This grant of privilege in the public way shall be subject to the provisions of Section 10-28-015 and all other required provisions of the Municipal Code of Chicago.

The grantee shall pay to the City of Chicago as compensation for the privilege Number 1108516 herein granted the sum of One Hundred and 67/100 Dollars ($100.67) per annum, in advance.

A 25% penalty will be added for payments received after due date.

The permit holder agrees to hold the City of Chicago harmless for any damage, relocation or replacement costs associated with damage, relocation or removal of private property caused by the City performing work in the public way.

Authority herein given and granted for a period of five (5) years from and after July 27, 2013.

Ras Dashen Ethiopian Restaurant, Inc.

[O2013-7139]

Be It Ordained by the City Council of the City of Chicago:

SECTION 1. Permission and authority are hereby given and granted to Ras Dashen Ethiopian Restaurant, Inc., upon the terms and subject to the conditions of this ordinance, to maintain and use, as now constructed, one (1) awning projecting over the public right-of-way adjacent to its premises known as 5844 -- 5846 North Broadway. Said awning at North Broadway measures thirty-three point six (33.6) feet in length and two (2) feet in width for a total of sixty-seven point two (67.2) square feet. The location of said privilege shall be as shown on print(s) kept on file with the Department of Business Affairs and Consumer Protection and the Office of the City Clerk. Said privilege shall be constructed in accordance with plans and specifications approved by the Zoning Department -- Signs.

This grant of privilege in the public way shall be subject to the provisions of Section 10-28-015 and all other required provisions of the Municipal Code of Chicago.

The grantee shall pay to the City of Chicago as compensation for the privilege Number 1107598 herein granted the sum of Fifty-eight and 60/100 Dollars ($58.60) per annum, in advance.

A 25% penalty will be added for payments received after due date.

The permit holder agrees to hold the City of Chicago harmless for any damage, relocation or replacement costs associated with damage, relocation or removal of private property caused by the City performing work in the public way.

Authority herein given and granted for a period of five (5) years from and after June 29, 2013.

Rick's Bar.

[O2013-6905]

Be It Ordained by the City Council of the City of Chicago:

SECTION 1. Permission and authority are hereby given and granted to Rick's Bar, upon the terms and subject to the conditions of this ordinance, to maintain and use, as now constructed, one (1) awning projecting over the public right-of-way adjacent to its premises known as 939 South Western Avenue. Said awning at South Western Avenue and West Taylor Street measures forty-three (43) feet in length and three (3) feet in width for a total of one hundred twenty-nine (129) square feet. The location of said privilege shall be as shown on print(s) kept on file with the Department of Business Affairs and Consumer Protection and the Office of the City Clerk. Said privilege shall be constructed in accordance with plans and specifications approved by the Zoning Department -- Signs.

This grant of privilege in the public way shall be subject to the provisions of Section 10-28-015 and all other required provisions of the Municipal Code of Chicago.

The grantee shall pay to the City of Chicago as compensation for the privilege Number 1108394 herein granted the sum of Sixty-eight and no/100 Dollars ($68.00) per annum, in advance.

A 25% penalty will be added for payments received after due date.

The permit holder agrees to hold the City of Chicago harmless for any damage, relocation or replacement costs associated with damage, relocation or removal of private property caused by the City performing work in the public way.

Authority herein given and granted for a period of five (5) years from and after July 12, 2013.

———

Ringo.

[O2013-7071]

Be It Ordained by the City Council of the City of Chicago:

SECTION 1. Permission and authority are hereby given and granted to Ringo, upon the terms and subject to the conditions of this ordinance, to maintain and use, as now constructed, one (1) awning projecting over the public right-of-way adjacent to its premises known as 2507 North Lincoln Avenue. Said awning at North Lincoln Avenue measures twenty (20) feet in length and three point five (3.5) feet in width for a total of seventy (70) square feet. The location of said privilege shall be as shown on print(s) kept on file with the

Department of Business Affairs and Consumer Protection and the Office of the City Clerk. Said privilege shall be constructed in accordance with plans and specifications approved by the Zoning Department -- Signs.

This grant of privilege in the public way shall be subject to the provisions of Section 10-28-015 and all other required provisions of the Municipal Code of Chicago.

The grantee shall pay to the City of Chicago as compensation for the privilege Number 1107791 herein granted the sum of Fifty and no/100 Dollars ($50.00) per annum, in advance.

A 25% penalty will be added for payments received after due date.

The permit holder agrees to hold the City of Chicago harmless for any damage, relocation or replacement costs associated with damage, relocation or removal of private property caused by the City performing work in the public way.

Authority herein given and granted for a period of five (5) years from and after June 29, 2013.

Rio Balsas Food Mart.

[O2013-6983]

Be It Ordained by the City Council of the City of Chicago:

SECTION 1. Permission and authority are hereby given and granted to Rio Balsas Food Mart, upon the terms and subject to the conditions of this ordinance, to maintain and use, as now constructed, one (1) awning projecting over the public right-of-way adjacent to its premises known as 1934 West Chicago Avenue. Said awning at West Chicago Avenue measures thirteen point five (13.5) feet in length and two point five (2.5) feet in width for a total of thirty-three point seven five (33.75) square feet. The location of said privilege shall be as shown on print(s) kept on file with the Department of Business Affairs and Consumer Protection and the Office of the City Clerk. Said privilege shall be constructed in accordance with plans and specifications approved by the Zoning Department -- Signs.

This grant of privilege in the public way shall be subject to the provisions of Section 10-28-015 and all other required provisions of the Municipal Code of Chicago.

The grantee shall pay to the City of Chicago as compensation for the privilege Number 1107752 herein granted the sum of Fifty and no/100 Dollars ($50.00) per annum, in advance.

A 25% penalty will be added for payments received after due date.

The permit holder agrees to hold the City of Chicago harmless for any damage, relocation or replacement costs associated with damage, relocation or removal of private property caused by the City performing work in the public way.

Authority herein given and granted for a period of five (5) years from and after June 11, 2013.

Rock Financial.

[O2013-6994]

Be It Ordained by the City Council of the City of Chicago:

SECTION 1. Permission and authority are hereby given and granted to Rock Financial, upon the terms and subject to the conditions of this ordinance, to maintain and use, as now constructed, one (1) awning projecting over the public right-of-way adjacent to its premises known as 2916 West Belmont Avenue. Said awning at West Belmont Avenue measures seventeen (17) feet in length and four (4) feet in width for a total of sixty-eight (68) square feet. The location of said privilege shall be as shown on print(s) kept on file with the Department of Business Affairs and Consumer Protection and the Office of the City Clerk. Said privilege shall be constructed in accordance with plans and specifications approved by the Zoning Department -- Signs.

This grant of privilege in the public way shall be subject to the provisions of Section 10-28-015 and all other required provisions of the Municipal Code of Chicago.

The grantee shall pay to the City of Chicago as compensation for the privilege Number 1107448 herein granted the sum of Fifty and no/100 Dollars ($50.00) per annum, in advance.

A 25% penalty will be added for payments received after due date.

The permit holder agrees to hold the City of Chicago harmless for any damage, relocation or replacement costs associated with damage, relocation or removal of private property caused by the City performing work in the public way.

Authority herein given and granted for a period of five (5) years from and after May 14, 2013.

Rockit Bar & Grill.

[O2013-7040]

Be It Ordained by the City Council of the City of Chicago:

SECTION 1. Permission and authority are hereby given and granted to Rockit Bar & Grill, upon the terms and subject to the conditions of this ordinance, to maintain and use, as now constructed, two (2) awnings projecting over the public right-of-way adjacent to its premises known as 22 West Hubbard Street. Said awnings at West Hubbard Street measure two (2) at thirteen (13) feet in length and four (4) feet in width for a total of one hundred four (104) square feet. The location of said privilege shall be as shown on print(s) kept on file with the Department of Business Affairs and Consumer Protection and the Office of the City Clerk. Said privilege shall be constructed in accordance with plans and specifications approved by the Zoning Department -- Signs.

This grant of privilege in the public way shall be subject to the provisions of Section 10-28-015 and all other required provisions of the Municipal Code of Chicago.

The grantee shall pay to the City of Chicago as compensation for the privilege Number 1108025 herein granted the sum of One Hundred and no/100 Dollars ($100.00) per annum, in advance.

A 25% penalty will be added for payments received after due date.

The permit holder agrees to hold the City of Chicago harmless for any damage, relocation or replacement costs associated with damage, relocation or removal of private property caused by the City performing work in the public way.

Authority herein given and granted for a period of five (5) years from and after June 8, 2013.

Rockit Bar And Grill Wrigleyville.

[O2013-7089]

Be It Ordained by the City Council of the City of Chicago:

SECTION 1. Permission and authority are hereby given and granted to Rockit Bar and Grill Wrigleyville, upon the terms and subject to the conditions of this ordinance, to maintain and use, as now constructed, four (4) awnings projecting over the public right-of-way adjacent to its premises known as 3700 North Clark Street. Said awnings at West Waveland Avenue

measure one (1) at forty-two (42) feet in length and six (6) feet in width for a total of two hundred fifty-two (252) square feet and one (1) at five (5) feet in length and three point five (3.5) feet in width for a total of seventeen point five (17.5) square feet. Said awning at North Clark Street and West Waveland Avenue measures one (1) at twenty-one point one seven (21.17) feet in length and three point five (3.5) feet in width for a total of seventy-four point one (74.1) square feet. Said awning at North Clark Street measures one (1) at fifty (50) feet in length and three point five (3.5) feet in width for a total of one hundred seventy-five (175) square feet. The location of said privilege shall be as shown on print(s) kept on file with the Department of Business Affairs and Consumer Protection and the Office of the City Clerk. Said privilege shall be constructed in accordance with plans and specifications approved by the Zoning Department -- Signs.

This grant of privilege in the public way shall be subject to the provisions of Section 10-28-015 and all other required provisions of the Municipal Code of Chicago.

The grantee shall pay to the City of Chicago as compensation for the privilege Number 1108026 herein granted the sum of One Hundred Seventy-five and no/100 Dollars ($175.00) per annum, in advance.

A 25% penalty will be added for payments received after due date.

The permit holder agrees to hold the City of Chicago harmless for any damage, relocation or replacement costs associated with damage, relocation or removal of private property caused by the City performing work in the public way.

Authority herein given and granted for a period of five (5) years from and after July 21, 2013.

Sabor A Cafe, Inc.

[O2013-7010]

Be It Ordained by the City Council of the City of Chicago:

SECTION 1. Permission and authority are hereby given and granted to Sabor A Cafe, Inc., upon the terms and subject to the conditions of this ordinance, to maintain and use, as now constructed, two (2) awnings projecting over the public right-of-way adjacent to its premises known as 2435 West Peterson Avenue. Said awning at West Peterson Avenue measures one (1) at fourteen (14) feet in length and two (2) feet in width for a total of twenty-eight (28) square feet. Said awning at West Peterson Avenue and North Artesian Avenue measures one (1) at thirty-four (34) feet in length and two (2) feet in width for a total of sixty-eight (68) square feet. The location of said privilege shall be as shown on print(s) kept on file with the Department of Business Affairs and Consumer Protection and the Office of the City Clerk. Said privilege shall be constructed in accordance with plans and specifications approved by the Zoning Department -- Signs.

This grant of privilege in the public way shall be subject to the provisions of Section 10-28-015 and all other required provisions of the Municipal Code of Chicago.

The grantee shall pay to the City of Chicago as compensation for the privilege Number 1107359 herein granted the sum of One Hundred Nine and no/100 Dollars ($109.00) per annum, in advance.

A 25% penalty will be added for payments received after due date.

The permit holder agrees to hold the City of Chicago harmless for any damage, relocation or replacement costs associated with damage, relocation or removal of private property caused by the City performing work in the public way.

Authority herein given and granted for a period of five (5) years from and after July 30, 2013.

Saca-Tash Boutique.

[O2013-6819]

Be It Ordained by the City Council of the City of Chicago:

SECTION 1. Permission and authority are hereby given and granted to Saca-Tash Boutique, upon the terms and subject to the conditions of this ordinance, to maintain and use, as now constructed, one (1) awning projecting over the public right-of-way adjacent to its premises known as 1507 South State Street. Said awning at South State Street measures thirteen point one seven (13.17) feet in length and five point five (5.5) feet in width for a total of seventy-two point four four (72.44) square feet. The location of said privilege shall be as shown on print(s) kept on file with the Department of Business Affairs and Consumer Protection and the Office of the City Clerk.. Said privilege shall be constructed in accordance with plans and specifications approved by the Zoning Department -- Signs

This grant of privilege in the public way shall be subject to the provisions of Section 10-28-015 and all other required provisions of the Municipal Code of Chicago.

The grantee shall pay to the City of Chicago as compensation for the privilege Number 1107530 herein granted the sum of Fifty and no/100 Dollars ($50.00) per annum, in advance.

A 25% penalty will be added for payments received after due date.

The permit holder agrees to hold the City of Chicago harmless for any damage, relocation or replacement costs associated with damage, relocation or removal of private property caused by the City performing work in the public way.

Authority herein given and granted for a period of five (5) years from and after June 11, 2013.

Salon De Vive.

[O2013-6984]

Be It Ordained by the City Council of the City of Chicago:

SECTION 1. Permission and authority are hereby given and granted to Salon de Vive, upon the terms and subject to the conditions of this ordinance, to maintain and use, as now constructed, one (1) awning projecting over the public right-of-way adjacent to its premises known as 2137 West Belmont Avenue. Said awning at West Belmont Avenue measures thirteen (13) feet in length and four (4) feet in width for a total of fifty-two (52) square feet. The location of said privilege shall be as shown on print(s) kept on file with the Department of Business Affairs and Consumer Protection and the Office of the City Clerk. Said privilege shall be constructed in accordance with plans and specifications approved by the Zoning Department -- Signs.

This grant of privilege in the public way shall be subject to the provisions of Section 10-28-015 and all other required provisions of the Municipal Code of Chicago.

The grantee shall pay to the City of Chicago as compensation for the privilege Number 1107648 herein granted the sum of Fifty and no/100 Dollars ($50.00) per annum, in advance.

A 25% penalty will be added for payments received after due date.

The permit holder agrees to hold the City of Chicago harmless for any damage, relocation or replacement costs associated with damage, relocation or removal of private property caused by the City performing work in the public way.

Authority herein given and granted for a period of five (5) years from and after June 11, 2013.

Salon Visage And Day Spa.

[O2013-6985]

Be It Ordained by the City Council of the City of Chicago:

SECTION 1. Permission and authority are hereby given and granted to Salon Visage and Day Spa, upon the terms and subject to the conditions of this ordinance, to maintain and

use, as now constructed, one (1) awning projecting over the public right-of-way adjacent to its premises known as 2100 North Damen Avenue. Said awning at North Damen Avenue measures fifteen point two five (15.25) feet in length and three point five eight (3.58) feet in width for a total of fifty-four point six (54.6) square feet. The location of said privilege shall be as shown on print(s) kept on file with the Department of Business Affairs and Consumer Protection and the Office of the City Clerk. Said privilege shall be constructed in accordance with plans and specifications approved by the Zoning Department -- Signs.

This grant of privilege in the public way shall be subject to the provisions of Section 10-28-015 and all other required provisions of the Municipal Code of Chicago.

The grantee shall pay to the City of Chicago as compensation for the privilege Number 1107961 herein granted the sum of Fifty and no/100 Dollars ($50.00) per annum, in advance.

A 25% penalty will be added for payments received after due date.

The permit holder agrees to hold the City of Chicago harmless for any damage, relocation or replacement costs associated with damage, relocation or removal of private property caused by the City performing work in the public way.

Authority herein given and granted for a period of five (5) years from and after June 11, 2013.

Sam's Grill.

[O2013-7041]

Be It Ordained by the City Council of the City of Chicago:

SECTION 1. Permission and authority are hereby given and granted to Sam's Grill, upon the terms and subject to the conditions of this ordinance, to maintain and use, as now constructed, one (1) awning projecting over the public right-of-way adjacent to its premises known as 416 North Clark Street. Said awning at North Clark Street measures fifteen point six seven (15.67) feet in length and five point four two (5.42) feet in width for a total of eighty-four point nine three (84.93) square feet. The location of said privilege shall be as shown on print(s) kept on file with the Department of Business Affairs and Consumer Protection and the Office of the City Clerk. Said privilege shall be constructed in accordance with plans and specifications approved by the Zoning Department -- Signs.

This grant of privilege in the public way shall be subject to the provisions of Section 10-28-015 and all other required provisions of the Municipal Code of Chicago.

The grantee shall pay to the City of Chicago as compensation for the privilege Number 1108079 herein granted the sum of Fifty and no/100 Dollars ($50.00) per annum, in advance.

A 25% penalty will be added for payments received after due date.

The permit holder agrees to hold the City of Chicago harmless for any damage, relocation or replacement costs associated with damage, relocation or removal of private property caused by the City performing work in the public way.

Authority herein given and granted for a period of five (5) years from and after June 11, 2013.

Savory Food & Liquor.

[O2013-7102]

Be It Ordained by the City Council of the City of Chicago:

SECTION 1. Permission and authority are hereby given and granted to Savory Food & Liquor, upon the terms and subject to the conditions of this ordinance, to maintain and use, as now constructed, four (4) awnings projecting over the public right-of-way adjacent to its premises known as 4138 North Milwaukee Avenue. Said awnings at North Milwaukee Avenue measure one (1) at ten (10) feet in length and two (2) feet in width for a total of twenty (20) square feet, one (1) at one point three three (1.33) feet in length and two (2) feet in width for a total of two point six six (2.66) square feet, one (1) at two (2) feet in length and two (2) feet in width for a total of four (4) square feet and one (1) at eight point three three (8.33) feet in length and two (2) feet in width for a total of sixteen point six six (16.66) square feet. The location of said privilege shall be as shown on print(s) kept on file with the Department of Business Affairs and Consumer Protection and the Office of the City Clerk. Said privilege shall be constructed in accordance with plans and specifications approved by the Zoning Department -- Signs.

This grant of privilege in the public way shall be subject to the provisions of Section 10-28-015 and all other required provisions of the Municipal Code of Chicago.

The grantee shall pay to the City of Chicago as compensation for the privilege Number 1106931 herein granted the sum of One Hundred Seventy-five and no/100 Dollars ($175.00) per annum, in advance.

A 25% penalty will be added for payments received after due date.

The permit holder agrees to hold the City of Chicago harmless for any damage, relocation or replacement costs associated with damage, relocation or removal of private property caused by the City performing work in the public way.

Authority herein given and granted for a period of five (5) years from and after February 6, 2013.

Self Storage 1.

[O2013-6986]

Be It Ordained by the City Council of the City of Chicago:

SECTION 1. Permission and authority are hereby given and granted to Self Storage 1, upon the terms and subject to the conditions of this ordinance, to maintain and use, as now constructed, one (1) awning projecting over the public right-of-way adjacent to its premises known as 2001 North Elston Avenue. Said awning at West Armitage Avenue measures eleven (11) feet in length and four (4) feet in width for a total of forty-four (44) square feet. The location of said privilege shall be as shown on print(s) kept on file with the Department of Business Affairs and Consumer Protection and the Office of the City Clerk. Said privilege shall be constructed in accordance with plans and specifications approved by the Zoning Department -- Signs.

This grant of privilege in the public way shall be subject to the provisions of Section 10-28-015 and all other required provisions of the Municipal Code of Chicago.

The grantee shall pay to the City of Chicago as compensation for the privilege Number 1107350 herein granted the sum of Fifty and no/100 Dollars ($50.00) per annum, in advance.

A 25% penalty will be added for payments received after due date.

The permit holder agrees to hold the City of Chicago harmless for any damage, relocation or replacement costs associated with damage, relocation or removal of private property caused by the City performing work in the public way.

Authority herein given and granted for a period of five (5) years from and after June 11, 2013.

Shawn's Hair Salon.

[O2013-6965]

Be It Ordained by the City Council of the City of Chicago:

SECTION 1. Permission and authority are hereby given and granted to Shawn's Hair Salon, upon the terms and subject to the conditions of this ordinance, to maintain and use,

as now constructed, one (1) awning projecting over the public right-of-way adjacent to its premises known as 5211 West Belmont Avenue. Said awning at West Belmont Avenue measures fourteen (14) feet in length and one (1) foot in width for a total of fourteen (14) square feet. The location of said privilege shall be as shown on print(s) kept on file with the Department of Business Affairs and Consumer Protection and the Office of the City Clerk. Said privilege shall be constructed in accordance with plans and specifications approved by the Zoning Department -- Signs.

This grant of privilege in the public way shall be subject to the provisions of Section 10-28-015 and all other required provisions of the Municipal Code of Chicago.

The grantee shall pay to the City of Chicago as compensation for the privilege Number 1108231 herein granted the sum of Fifty and no/100 Dollars ($50.00) per annum, in advance.

A 25% penalty will be added for payments received after due date.

The permit holder agrees to hold the City of Chicago harmless for any damage, relocation or replacement costs associated with damage, relocation or removal of private property caused by the City performing work in the public way.

Authority herein given and granted for a period of five (5) years from and after July 30, 2013.

Six Penny BP.

[O2013-7003]

Be It Ordained by the City Council of the City of Chicago:

SECTION 1. Permission and authority are hereby given and granted to Six Penny BP, upon the terms and subject to the conditions of this ordinance, to maintain and use, as now constructed, three (3) awnings projecting over the public right-of-way adjacent to its premises known as 5800 West Montrose Avenue. Said awnings at West Montrose Avenue measure one (1) at nineteen point eight three (19.83) feet in length and two (2) feet in width for a total of thirty-nine point six six (39.66) square feet, one (1) at eight point one seven (8.17) feet in length and three (3) feet in width for a total of twenty-four point five one (24.51) square feet and one (1) at thirty-three point six seven (33.67) feet in length and two (2) feet in width for a total of sixty-seven point three four (67.34) square feet. The location of said privilege shall be as shown on print(s) kept on file with the Department of Business Affairs and Consumer Protection and the Office of the City Clerk. Said privilege shall be constructed in accordance with plans and specifications approved by the Zoning Department -- Signs.

This grant of privilege in the public way shall be subject to the provisions of Section 10-28-015 and all other required provisions of the Municipal Code of Chicago.

The grantee shall pay to the City of Chicago as compensation for the privilege Number 1108117 herein granted the sum of One Hundred Fifty-eight and 67/100 Dollars ($158.67) per annum, in advance.

A 25% penalty will be added for payments received after due date.

The permit holder agrees to hold the City of Chicago harmless for any damage, relocation or replacement costs associated with damage, relocation or removal of private property caused by the City performing work in the public way.

Authority herein given and granted for a period of five (5) years from and after July 30, 2013.

Smile On.

[O2013-7090]

Be It Ordained by the City Council of the City of Chicago:

SECTION 1. Permission and authority are hereby given and granted to Smile On, upon the terms and subject to the conditions of this ordinance, to construct, install, maintain and use two (2) awnings projecting over the public right-of-way adjacent to its premises known as 1350 West Belmont Avenue. Said awnings at West Belmont Avenue measure one (1) at eighteen (18) feet in length and three (3) feet in width for a total of fifty-four (54) square feet and one (1) at seventeen (17) feet in length and three (3) feet in width for a total of fifty-one (51) square feet. The location of said privilege shall be as shown on print(s) kept on file with the Department of Business Affairs and Consumer Protection and the Office of the City Clerk. Said privilege shall be constructed in accordance with plans and specifications approved by the Zoning Department -- Signs.

This grant of privilege in the public way shall be subject to the provisions of Section 10-28-015 and all other required provisions of the Municipal Code of Chicago.

The grantee shall pay to the City of Chicago as compensation for the privilege Number 1107133 herein granted the sum of One Hundred and no/100 Dollars ($100.00) per annum, in advance.

A 25% penalty will be added for payments received after due date.

The permit holder agrees to hold the City of Chicago harmless for any damage, relocation or replacement costs associated with damage, relocation or removal of private property caused by the City performing work in the public way.

Authority herein given and granted for a period of five (5) years from and after date of passage.

Spinney's Super Market, Inc.

[O2013-6997]

Be It Ordained by the City Council of the City of Chicago:

SECTION 1. Permission and authority are hereby given and granted to Spinney's Super Market, Inc., upon the terms and subject to the conditions of this ordinance, to maintain and use, as now constructed, one (1) awning projecting over the public right-of-way adjacent to its premises known as 2924 West Belmont Avenue. Said awning at West Belmont Avenue measures one hundred fifty (150) feet in length and two (2) feet in width for a total of three hundred (300) square feet. The location of said privilege shall be as shown on print(s) kept on file with the Department of Business Affairs and Consumer Protection and the Office of the City Clerk. Said privilege shall be constructed in accordance with plans and specifications approved by the Zoning Department -- Signs.

This grant of privilege in the public way shall be subject to the provisions of Section 10-28-015 and all other required provisions of the Municipal Code of Chicago.

The grantee shall pay to the City of Chicago as compensation for the privilege Number 1108381 herein granted the sum of One Hundred Seventy-five and no/100 Dollars ($175.00) per annum, in advance.

A 25% penalty will be added for payments received after due date.

The permit holder agrees to hold the City of Chicago harmless for any damage, relocation or replacement costs associated with damage, relocation or removal of private property caused by the City performing work in the public way.

Authority herein given and granted for a period of five (5) years from and after February 6, 2013.

Starbucks Coffee No. 222.

[O2013-6987]

Be It Ordained by the City Council of the City of Chicago:

SECTION 1. Permission and authority are hereby given and granted to Starbucks Coffee Number 222, upon the terms and subject to the conditions of this ordinance, to maintain and use, as now constructed, two (2) awnings projecting over the public right-of-way adjacent to its premises known as 2200 North Clybourn Avenue. Said awning at North Clybourn Avenue measures one (1) at thirteen point four (13.4) feet in length and two point six (2.6) feet in width for a total of thirty-four point eight four (34.84) square feet. Said awning at West Webster Avenue measures one (1) at fifteen point three (15.3) feet in length and two (2) feet in width for a total of thirty point six (30.6) square feet. The location of said privilege shall be as shown on print(s) kept on file with the Department of Business Affairs and Consumer Protection and the Office of the City Clerk. Said privilege shall be constructed in accordance with plans and specifications approved by the Zoning Department -- Signs.

This grant of privilege in the public way shall be subject to the provisions of Section 10-28-015 and all other required provisions of the Municipal Code of Chicago.

The grantee shall pay to the City of Chicago as compensation for the privilege Number 1107770 herein granted the sum of One Hundred and no/100 Dollars ($100.00) per annum, in advance.

A 25% penalty will be added for payments received after due date.

The permit holder agrees to hold the City of Chicago harmless for any damage, relocation or replacement costs associated with damage, relocation or removal of private property caused by the City performing work in the public way.

Authority herein given and granted for a period of five (5) years from and after June 29, 2013.

Starbucks Coffee No. 227.

[O2013-7091]

Be It Ordained by the City Council of the City of Chicago:

SECTION 1. Permission and authority are hereby given and granted to Starbucks Coffee Number 227, upon the terms and subject to the conditions of this ordinance, to maintain and use, as now constructed, two (2) awnings projecting over the public right-of-way adjacent to

its premises known as 3358 North Broadway. Said awning at North Broadway measures one (1) at twenty (20) feet in length and three (3) feet in width for a total of sixty (60) square feet. Said awning at West Roscoe Street measures one (1) at thirty-two (32) feet in length and three (3) feet in width for a total of ninety-six (96) square feet. The location of said privilege shall be as shown on print(s) kept on file with the Department of Business Affairs and Consumer Protection and the Office of the City Clerk. Said privilege shall be constructed in accordance with plans and specifications approved by the Zoning Department -- Signs.

This grant of privilege in the public way shall be subject to the provisions of Section 10-28-015 and all other required provisions of the Municipal Code of Chicago.

The grantee shall pay to the City of Chicago as compensation for the privilege Number 1107769 herein granted the sum of One Hundred Seven and no/100 Dollars ($107.00) per annum, in advance.

A 25% penalty will be added for payments received after due date.

The permit holder agrees to hold the City of Chicago harmless for any damage, relocation or replacement costs associated with damage, relocation or removal of private property caused by the City performing work in the public way.

Authority herein given and granted for a period of five (5) years from and after June 29, 2013.

Starbucks Coffee No. 236.

[O2013-7042]

Be It Ordained by the City Council of the City of Chicago:

SECTION 1. Permission and authority are hereby given and granted to Starbucks Coffee Number 236, upon the terms and subject to the conditions of this ordinance, to maintain and use, as now constructed, two (2) awnings projecting over the public right-of-way adjacent to its premises known as 39 West Division Street. Said awning at North Dearborn Street measures one (1) at seventeen point one (17.1) feet in length and three (3) feet in width for a total of fifty-one point three (51.3) square feet. Said awning at West Division Street measures one (1) at fifty-eight (58) feet in length and three (3) feet in width for a total of one hundred seventy-four (174) square feet. The location of said privilege shall be as shown on print(s) kept on file with the Department of Business Affairs and Consumer Protection and the Office of the City Clerk. Said privilege shall be constructed in accordance with plans and specifications approved by the Zoning Department -- Signs.

This grant of privilege in the public way shall be subject to the provisions of Section 10-28-015 and all other required provisions of the Municipal Code of Chicago.

The grantee shall pay to the City of Chicago as compensation for the privilege Number 1107709 herein granted the sum of One Hundred Thirty-three and no/100 Dollars ($133.00) per annum, in advance.

A 25% penalty will be added for payments received after due date.

The permit holder agrees to hold the City of Chicago harmless for any damage, relocation or replacement costs associated with damage, relocation or removal of private property caused by the City performing work in the public way.

Authority herein given and granted for a period of five (5) years from and after June 8, 2013.

Starbucks Coffee No. 2310.

[O2013-7012]

Be It Ordained by the City Council of the City of Chicago:

SECTION 1. Permission and authority are hereby given and granted to Starbucks Coffee Number 2310, upon the terms and subject to the conditions of this ordinance, to maintain and use, as now constructed, two (2) awnings projecting over the public right-of-way adjacent to its premises known as 5300 North Clark Street. Said awning at North Clark Street measures one (1) at thirty-one (31) feet in length and two point seven (2.7) feet in width for a total of eighty-three point seven (83.7) square feet. Said awning at West Berwyn Avenue measures one (1) at forty-seven point three (47.3) feet in length and two point seven (2.7) feet in width for a total of one hundred twenty-seven point seven one (127.71) square feet. The location of said privilege shall be as shown on print(s) kept on file with the Department of Business Affairs and Consumer Protection and the Office of the City Clerk. Said privilege shall be constructed in accordance with plans and specifications approved by the Zoning Department -- Signs.

This grant of privilege in the public way shall be subject to the provisions of Section 10-28-015 and all other required provisions of the Municipal Code of Chicago.

The grantee shall pay to the City of Chicago as compensation for the privilege Number 1107771 herein granted the sum of One Hundred Twenty-eight and 30/100 Dollars ($128.30) per annum, in advance.

A 25% penalty will be added for payments received after due date.

The permit holder agrees to hold the City of Chicago harmless for any damage, relocation or replacement costs associated with damage, relocation or removal of private property caused by the City performing work in the public way.

Authority herein given and granted for a period of five (5) years from and after June 29, 2013.

Starbucks Coffee No. 2329.

[O2013-6989]

Be It Ordained by the City Council of the City of Chicago:

SECTION 1. Permission and authority are hereby given and granted to Starbucks Coffee Number 2329, upon the terms and subject to the conditions of this ordinance, to maintain and use, as now constructed, one (1) awning projecting over the public right-of-way adjacent to its premises known as 1001 West North Avenue. Said awning at North Kingsbury Street measures ten (10) feet in length and three (3) feet in width for a total of thirty (30) square feet. The location of said privilege shall be as shown on print(s) kept on file with the Department of Business Affairs and Consumer Protection and the Office of the City Clerk. Said privilege shall be constructed in accordance with plans and specifications approved by the Zoning Department -- Signs.

This grant of privilege in the public way shall be subject to the provisions of Section 10-28-015 and all other required provisions of the Municipal Code of Chicago.

The grantee shall pay to the City of Chicago as compensation for the privilege Number 1107939 herein granted the sum of Fifty and no/100 Dollars ($50.00) per annum, in advance.

A 25% penalty will be added for payments received after due date.

The permit holder agrees to hold the City of Chicago harmless for any damage, relocation or replacement costs associated with damage, relocation or removal of private property caused by the City performing work in the public way.

Authority herein given and granted for a period of five (5) years from and after May 14, 2013.

Starbucks Coffee No. 2370.

[O2013-7072]

Be It Ordained by the City Council of the City of Chicago:

SECTION 1. Permission and authority are hereby given and granted to Starbucks Coffee Number 2370, upon the terms and subject to the conditions of this ordinance, to maintain and use, as now constructed, four (4) awnings projecting over the public right-of-way adjacent to its premises known as 200 -- 210 West North Avenue. Said awnings at West North Avenue measure two (2) at seventeen (17) feet in length and three point two (3.2) feet in width for a total of one hundred eight point eight (108.8) square feet. Said awnings at North Wells Street measure two (2) at seventeen (17) feet in length and three point two (3.2) feet in width for a total of one hundred eight point eight (108.8) square feet. The location of said privilege shall be as shown on print(s) kept on file with the Department of Business Affairs and Consumer Protection and the Office of the City Clerk. Said privilege shall be constructed in accordance with plans and specifications approved by the Zoning Department -- Signs.

This grant of privilege in the public way shall be subject to the provisions of Section 10-28-015 and all other required provisions of the Municipal Code of Chicago.

The grantee shall pay to the City of Chicago as compensation for the privilege Number 1107772 herein granted the sum of One Hundred Seventy-five and no/100 Dollars ($175.00) per annum, in advance.

A 25% penalty will be added for payments received after due date.

The permit holder agrees to hold the City of Chicago harmless for any damage, relocation or replacement costs associated with damage, relocation or removal of private property caused by the City performing work in the public way.

Authority herein given and granted for a period of five (5) years from and after June 29, 2013.

Starbucks Coffee No. 2401.

[O2013-7043]

Be It Ordained by the City Council of the City of Chicago:

SECTION 1. Permission and authority are hereby given and granted to Starbucks Coffee Number 2401, upon the terms and subject to the conditions of this ordinance, to maintain and use, as now constructed, one (1) awning projecting over the public right-of-way adjacent to

its premises known as 750 North Franklin Street. Said awning at North Franklin Street measures six (6) feet in length and two (2) feet in width for a total of twelve (12) square feet. The location of said privilege shall be as shown on print(s) kept on file with the Department of Business Affairs and Consumer Protection and the Office of the City Clerk. Said privilege shall be constructed in accordance with plans and specifications approved by the Zoning Department -- Signs.

This grant of privilege in the public way shall be subject to the provisions of Section 10-28-015 and all other required provisions of the Municipal Code of Chicago.

The grantee shall pay to the City of Chicago as compensation for the privilege Number 1107713 herein granted the sum of Fifty and no/100 Dollars ($50.00) per annum, in advance.

A 25% penalty will be added for payments received after due date.

The permit holder agrees to hold the City of Chicago harmless for any damage, relocation or replacement costs associated with damage, relocation or removal of private property caused by the City performing work in the public way.

Authority herein given and granted for a period of five (5) years from and after June 29, 2013.

Starbucks Coffee No. 2445.

[O2013-7142]

Be It Ordained by the City Council of the City of Chicago:

SECTION 1. Permission and authority are hereby given and granted to Starbucks Coffee Number 2445, upon the terms and subject to the conditions of this ordinance, to maintain and use, as now constructed, seven (7) awnings projecting over the public right-of-way adjacent to its premises known as 1052 -- 1070 West Bryn Mawr Avenue. Said awnings at West Bryn Mawr Avenue measure two (2) at thirteen point nine (13.9) feet in length and two point four (2.4) feet in width for a total of sixty-six point seven two (66.72) square feet. Said awnings at North Winthrop Avenue measure one (1) at thirteen point six (13.6) feet in length and two point four (2.4) feet in width for a total of thirty-two point six four (32.64) square feet, one (1) at eight point six (8.6) feet in length and two point four (2.4) feet in width for a total of twenty point six four (20.64) square feet, one (1) at eleven point four (11.4) feet in length and two point four (2.4) feet in width for a total of twenty-seven point three six (27.36) square feet, one (1) at three point four (3.4) feet in length and two point four (2.4) feet in width for a total of eight point one six (8.16) square feet and one (1) at three (3) feet in length and two point four (2.4) feet in width for a total of seven point two (7.2) square feet. The location of said privilege shall be as shown on print(s)

kept on file with the Department of Business Affairs and Consumer Protection and the Office of the City Clerk. Said privilege shall be constructed in accordance with plans and specifications approved by the Zoning Department -- Signs.

This grant of privilege in the public way shall be subject to the provisions of Section 10-28-015 and all other required provisions of the Municipal Code of Chicago.

The grantee shall pay to the City of Chicago as compensation for the privilege Number 1107779 herein granted the sum of One Hundred Seventy-five and no/100 Dollars ($175.00) per annum, in advance.

A 25% penalty will be added for payments received after due date.

The permit holder agrees to hold the City of Chicago harmless for any damage, relocation or replacement costs associated with damage, relocation or removal of private property caused by the City performing work in the public way.

Authority herein given and granted for a period of five (5) years from and after June 29, 2013.

Starbucks Coffee No. 2491.

[O2013-7129]

Be It Ordained by the City Council of the City of Chicago:

SECTION 1. Permission and authority are hereby given and granted to Starbucks Coffee Number 2491, upon the terms and subject to the conditions of this ordinance, to maintain and use, as now constructed, one (1) awning projecting over the public right-of-way adjacent to its premises known as 1900 West Montrose Avenue. Said awning at North Wolcott Avenue measures forty point five eight (40.58) feet in length and two point two (2.2) feet in width for a total of eighty-nine point two eight (89.28) square feet. The location of said privilege shall be as shown on print(s) kept on file with the Department of Business Affairs and Consumer Protection and the Office of the City Clerk. Said privilege shall be constructed in accordance with plans and specifications approved by the Zoning Department -- Signs.

This grant of privilege in the public way shall be subject to the provisions of Section 10-28-015 and all other required provisions of the Municipal Code of Chicago.

The grantee shall pay to the City of Chicago as compensation for the privilege Number 1107940 herein granted the sum of Sixty-five and 58/100 Dollars ($65.58) per annum, in advance.

A 25% penalty will be added for payments received after due date.

The permit holder agrees to hold the City of Chicago harmless for any damage, relocation or replacement costs associated with damage, relocation or removal of private property caused by the City performing work in the public way.

Authority herein given and granted for a period of five (5) years from and after June 29, 2013.

Starbucks Coffee No. 13468.

[O2013-7044]

Be It Ordained by the City Council of the City of Chicago:

SECTION 1. Permission and authority are hereby given and granted to Starbucks Coffee Number 13468, upon the terms and subject to the conditions of this ordinance, to maintain and use, as now constructed, one (1) awning projecting over the public right-of-way adjacent to its premises known as 1 East Delaware Place. Said awning at East Delaware Place measures eighty point six six (80.66) feet in length and two point six six (2.66) feet in width for a total of two hundred fourteen point five six (214.56) square feet. The location of said privilege shall be as shown on print(s) kept on file with the Department of Business Affairs and Consumer Protection and the Office of the City Clerk. Said privilege shall be constructed in accordance with plans and specifications approved by the Zoning Department -- Signs.

This grant of privilege in the public way shall be subject to the provisions of Section 10-28-015 and all other required provisions of the Municipal Code of Chicago.

The grantee shall pay to the City of Chicago as compensation for the privilege Number 1107708 herein granted the sum of One Hundred Five and 66/100 Dollars ($105.66) per annum, in advance.

A 25% penalty will be added for payments received after due date.

The permit holder agrees to hold the City of Chicago harmless for any damage, relocation or replacement costs associated with damage, relocation or removal of private property caused by the City performing work in the public way.

Authority herein given and granted for a period of five (5) years from and after May 14, 2013.

Starbucks Coffee No. 14256.

[O2013-6988]

Be It Ordained by the City Council of the City of Chicago:

SECTION 1. Permission and authority are hereby given and granted to Starbucks Coffee Number 14256, upon the terms and subject to the conditions of this ordinance, to maintain and use, as now constructed, four (4) awnings projecting over the public right-of-way adjacent to its premises known as 2101 West Armitage Avenue. Said awning at West Armitage Avenue measures one (1) at thirteen point nine two (13.92) feet in length and two point three three (2.33) feet in width for a total of thirty-two point four three (32.43) square feet. Said awning at West Armitage Avenue measures one (1) at fourteen point five eight (14.58) feet in length and two point three three (2.33) feet in width for a total of thirty-three point nine seven (33.97) square feet. Said awning at North Hoyne Avenue measures one (1) at eight point one seven (8.17) feet in length and two point three three (2.33) feet in width for a total of nineteen point zero four (19.04) square feet. Said awning at North Hoyne Avenue measures one (1) at six point three (6.3) feet in length and two point three three (2.33) feet in width for a total of fourteen point six eight (14.68) square feet. The location of said privilege shall be as shown on print(s) kept on file with the Department of Business Affairs and Consumer Protection and the Office of the City Clerk. Said privilege shall be constructed in accordance with plans and specifications approved by the Zoning Department -- Signs.

This grant of privilege in the public way shall be subject to the provisions of Section 10-28-015 and all other required provisions of the Municipal Code of Chicago.

The grantee shall pay to the City of Chicago as compensation for the privilege Number 1107778 herein granted the sum of Seventy-five and no/100 Dollars ($75.00) per annum, in advance.

A 25% penalty will be added for payments received after due date.

The permit holder agrees to hold the City of Chicago harmless for any damage, relocation or replacement costs associated with damage, relocation or removal of private property caused by the City performing work in the public way.

Authority herein given and granted for a period of five (5) years from and after June 11, 2013.

Starbucks Coffee No. 14433.

[O2013-6963]

Be It Ordained by the City Council of the City of Chicago:

SECTION 1. Permission and authority are hereby given and granted to Starbucks Coffee Number 14433, upon the terms and subject to the conditions of this ordinance, to maintain

and use, as now constructed, four (4) awnings projecting over the public right-of-way adjacent to its premises known as 946 West Randolph Street. Said awning at West Randolph Street measures one (1) at thirteen point five (13.5) feet in length and four point one seven (4.17) feet in width for a total of fifty-six point three (56.3) square feet. Said awning at West Randolph Street measures one (1) at eight point five (8.5) feet in length and four point one seven (4.17) feet in width for a total of thirty-five point four five (35.45) square feet. Said awning at North Morgan Street measures one (1) at seven point one seven (7.17) feet in length and four point one seven (4.17) feet in width for a total of twenty-nine point nine (29.9) square feet. Said awning at North Morgan Street measures one (1) at thirteen point two five (13.25) feet in length and four point one seven (4.17) feet in width for a total of fifty-five point two five (55.25) square feet. The location of said privilege shall be as shown on print(s) kept on file with the Department of Business Affairs and Consumer Protection and the Office of the City Clerk. Said privilege shall be constructed in accordance with plans and specifications approved by the Zoning Department -- Signs.

This grant of privilege in the public way shall be subject to the provisions of Section 10-28-015 and all other required provisions of the Municipal Code of Chicago.

The grantee shall pay to the City of Chicago as compensation for the privilege Number 1107775 herein granted the sum of One Hundred Seventy-five and no/100 Dollars ($175.00) per annum, in advance.

A 25% penalty will be added for payments received after due date.

The permit holder agrees to hold the City of Chicago harmless for any damage, relocation or replacement costs associated with damage, relocation or removal of private property caused by the City performing work in the public way.

Authority herein given and granted for a period of five (5) years from and after June 11, 2013.

State Farm Insurance Karen Ayers Agency.

[O2013-7112]

Be It Ordained by the City Council of the City of Chicago:

SECTION 1. Permission and authority are hereby given and granted to State Farm Insurance Karen Ayers Agency, upon the terms and subject to the conditions of this ordinance, to maintain and use, as now constructed, one (1) awning projecting over the public right-of-way adjacent to its premises known as 4848 North Sheridan Road. Said awning at North Sheridan Road measures nine (9) feet in length and four (4) feet in width for a total of thirty-six (36) square feet. The location of said privilege shall be as shown on print(s) kept

on file with the Department of Business Affairs and Consumer Protection and the Office of the City Clerk. Said privilege shall be constructed in accordance with plans and specifications approved by the Zoning Department -- Signs.

This grant of privilege in the public way shall be subject to the provisions of Section 10-28-015 and all other required provisions of the Municipal Code of Chicago.

The grantee shall pay to the City of Chicago as compensation for the privilege Number 1108340 herein granted the sum of Fifty and no/100 Dollars ($50.00) per annum, in advance.

A 25% penalty will be added for payments received after due date.

The permit holder agrees to hold the City of Chicago harmless for any damage, relocation or replacement costs associated with damage, relocation or removal of private property caused by the City performing work in the public way.

Authority herein given and granted for a period of five (5) years from and after July 30, 2013.

Sunny Side Up.

[O2013-7045]

Be It Ordained by the City Council of the City of Chicago:

SECTION 1. Permission and authority are hereby given and granted to Sunny Side Up, upon the terms and subject to the conditions of this ordinance, to maintain and use, as now constructed, one (1) awning projecting over the public right-of-way adjacent to its premises known as 42 East Superior Street. Said awning at East Superior Street measures three point five eight (3.58) feet in length and point six seven (.67) foot in width for a total of two point four (2.4) square feet. The location of said privilege shall be as shown on print(s) kept on file with the Department of Business Affairs and Consumer Protection and the Office of the City Clerk. Said privilege shall be constructed in accordance with plans and specifications approved by the Zoning Department -- Signs.

This grant of privilege in the public way shall be subject to the provisions of Section 10-28-015 and all other required provisions of the Municipal Code of Chicago.

The grantee shall pay to the City of Chicago as compensation for the privilege Number 1104790 herein granted the sum of Fifty and no/100 Dollars ($50.00) per annum, in advance.

A 25% penalty will be added for payments received after due date.

The permit holder agrees to hold the City of Chicago harmless for any damage, relocation or replacement costs associated with damage, relocation or removal of private property caused by the City performing work in the public way.

Authority herein given and granted for a period of five (5) years from and after date of passage.

Sushi Mon.

[O2013-7073]

Be It Ordained by the City Council of the City of Chicago:

SECTION 1. Permission and authority are hereby given and granted to Sushi Mon, upon the terms and subject to the conditions of this ordinance, to maintain and use, as now constructed, one (1) awning projecting over the public right-of-way adjacent to its premises known as 2441 North Clark Street. Said awning at North Clark Street measures fifteen (15) feet in length and five (5) feet in width for a total of seventy-five (75) square feet. The location of said privilege shall be as shown on print(s) kept on file with the Department of Business Affairs and Consumer Protection and the Office of the City Clerk. Said privilege shall be constructed in accordance with plans and specifications approved by the Zoning Department -- Signs.

This grant of privilege in the public way shall be subject to the provisions of Section 10-28-015 and all other required provisions of the Municipal Code of Chicago.

The grantee shall pay to the City of Chicago as compensation for the privilege Number 1106877 herein granted the sum of Fifty and no/100 Dollars ($50.00) per annum, in advance.

A 25% penalty will be added for payments received after due date.

The permit holder agrees to hold the City of Chicago harmless for any damage, relocation or replacement costs associated with damage, relocation or removal of private property caused by the City performing work in the public way.

Authority herein given and granted for a period of five (5) years from and after June 11, 2013.

Swedish Covenant Medical Group.

[O2013-7148]

Be It Ordained by the City Council of the City of Chicago:

SECTION 1. Permission and authority are hereby given and granted to Swedish Covenant Medical Group, upon the terms and subject to the conditions of this ordinance, to maintain and use, as now constructed, one (1) awning projecting over the public right-of-way adjacent to its premises known as 4826 North Broadway. Said awning at North Broadway measures forty-three (43) feet in length and two (2) feet in width for a total of eighty-six (86) square feet. The location of said privilege shall be as shown on print(s) kept on file with the Department of Business Affairs and Consumer Protection and the Office of the City Clerk. Said privilege shall be constructed in accordance with plans and specifications approved by the Zoning Department -- Signs.

This grant of privilege in the public way shall be subject to the provisions of Section 10-28-015 and all other required provisions of the Municipal Code of Chicago.

The grantee shall pay to the City of Chicago as compensation for the privilege Number 1107434 herein granted the sum of Sixty-eight and no/100 Dollars ($68.00) per annum, in advance.

A 25% penalty will be added for payments received after due date.

The permit holder agrees to hold the City of Chicago harmless for any damage, relocation or replacement costs associated with damage, relocation or removal of private property caused by the City performing work in the public way.

Authority herein given and granted for a period of five (5) years from and after March 12, 2013.

Taqueria El Arco No. 2.

[O2013-6908]

Be It Ordained by the City Council of the City of Chicago:

SECTION 1. Permission and authority are hereby given and granted to Taqueria El Arco Number 2, upon the terms and subject to the conditions of this ordinance, to maintain and use, as now constructed, one (1) awning projecting over the public right-of-way adjacent to its premises known as 2462 South Blue Island Avenue. Said awning at South Blue Island Avenue measures twenty (20) feet in length and four (4) feet in width for a total of eighty (80) square feet. The location of said privilege shall be as shown on print(s) kept on file with the

Department of Business Affairs and Consumer Protection and the Office of the City Clerk. Said privilege shall be constructed in accordance with plans and specifications approved by the Zoning Department -- Signs.

This grant of privilege in the public way shall be subject to the provisions of Section 10-28-015 and all other required provisions of the Municipal Code of Chicago.

The grantee shall pay to the City of Chicago as compensation for the privilege Number 1108289 herein granted the sum of One Hundred and Seventy-five and no/100 Dollars ($175.00) per annum, in advance.

A 25% penalty will be added for payments received after due date.

The permit holder agrees to hold the City of Chicago harmless for any damage, relocation or replacement costs associated with damage, relocation or removal of private property caused by the City performing work in the public way.

Authority herein given and granted for a period of five (5) years from and after July 27, 2013.

Tavern On Rush.

[O2013-7046]

Be It Ordained by the City Council of the City of Chicago:

SECTION 1. Permission and authority are hereby given and granted to Tavern on Rush, upon the terms and subject to the conditions of this ordinance, to maintain and use, as now constructed, twelve (12) awnings projecting over the public right-of-way adjacent to its premises known as 1031 North Rush Street. Said awnings at North Rush Street measure eleven (11) at six (6) feet in length and two point five (2.5) feet in width for a total of one hundred sixty-five (165) square feet and one (1) at thirty-three (33) feet in length and five (5) feet in width for a total of one hundred sixty-five (165) square feet. The location of said privilege shall be as shown on print(s) kept on file with the Department of Business Affairs and Consumer Protection and the Office of the City Clerk. Said privilege shall be constructed in accordance with plans and specifications approved by the Zoning Department -- Signs.

This grant of privilege in the public way shall be subject to the provisions of Section 10-28-015 and all other required provisions of the Municipal Code of Chicago.

The grantee shall pay to the City of Chicago as compensation for the privilege Number 1105391 herein granted the sum of One Hundred Seventy-five and no/100 Dollars ($175.00) per annum, in advance.

A 25% penalty will be added for payments received after due date.

The permit holder agrees to hold the City of Chicago harmless for any damage, relocation or replacement costs associated with damage, relocation or removal of private property caused by the City performing work in the public way.

Authority herein given and granted for a period of five (5) years from and after February 5, 2013.

TCC Com.

[O2013-7005]

Be It Ordained by the City Council of the City of Chicago:

SECTION 1. Permission and authority are hereby given and granted to TCC Com, upon the terms and subject to the conditions of this ordinance, to maintain and use, as now constructed, one (1) awning projecting over the public right-of-way adjacent to its premises known as 3248 West Lawrence Avenue. Said awning at West Lawrence Avenue measures eighteen (18) feet in length and three (3) feet in width for a total of fifty-four (54) square feet. The location of said privilege shall be as shown on print(s) kept on file with the Department of Business Affairs and Consumer Protection and the Office of the City Clerk. Said privilege shall be constructed in accordance with plans and specifications approved by the Zoning Department -- Signs.

This grant of privilege in the public way shall be subject to the provisions of Section 10-28-015 and all other required provisions of the Municipal Code of Chicago.

The grantee shall pay to the City of Chicago as compensation for the privilege Number 1094726 herein granted the sum of Fifty and no/100 Dollars ($50.00) per annum, in advance.

A 25% penalty will be added for payments received after due date.

The permit holder agrees to hold the City of Chicago harmless for any damage, relocation or replacement costs associated with damage, relocation or removal of private property caused by the City performing work in the public way.

Authority herein given and granted for a period of five (5) years from and after date of passage.

TGI Friday's.

[O2013-7047]

Be It Ordained by the City Council of the City of Chicago:

SECTION 1. Permission and authority are hereby given and granted to TGI Friday's, upon the terms and subject to the conditions of this ordinance, to maintain and use, as now constructed, nine (9) awnings projecting over the public right-of-way adjacent to its premises known as 153 East Erie Street. Said awnings at East Erie Street measure one (1) at nine (9) feet in length and four (4) feet in width for a total of thirty-six (36) square feet, six (6) at seven (7) feet in length and two (2) feet in width for a total of eighty-four (84) square feet and two (2) at seven point five (7.5) feet in length and two (2) feet in width for a total of thirty (30) square feet. The location of said privilege shall be as shown on print(s) kept on file with the Department of Business Affairs and Consumer Protection and the Office of the City Clerk. Said privilege shall be constructed in accordance with plans and specifications approved by the Zoning Department -- Signs.

This grant of privilege in the public way shall be subject to the provisions of Section 10-28-015 and all other required provisions of the Municipal Code of Chicago.

The grantee shall pay to the City of Chicago as compensation for the privilege Number 1107916 herein granted the sum of One Hundred Seventy-five and no/100 Dollars ($175.00) per annum, in advance.

A 25% penalty will be added for payments received after due date.

The permit holder agrees to hold the City of Chicago harmless for any damage, relocation or replacement costs associated with damage, relocation or removal of private property caused by the City performing work in the public way.

Authority herein given and granted for a period of five (5) years from and after July 12, 2013.

Thai Bowl Noodle, Rice And Bubble Tea.

[O2013-7074]

Be It Ordained by the City Council of the City of Chicago:

SECTION 1. Permission and authority are hereby given and granted to Thai Bowl Noodle, Rice and Bubble Tea, upon the terms and subject to the conditions of this ordinance, to maintain and use, as now constructed, one (1) awning projecting over the public right-of-way adjacent to its premises known as 2410 North Lincoln Avenue. Said awning at North Lincoln Avenue measures twenty (20) feet in length and three (3) feet in width for a total of sixty (60) square feet. The location of said privilege shall be as shown on print(s) kept on file with the

Department of Business Affairs and Consumer Protection and the Office of the City Clerk. Said privilege shall be constructed in accordance with plans and specifications approved by the Zoning Department -- Signs.

This grant of privilege in the public way shall be subject to the provisions of Section 10-28-015 and all other required provisions of the Municipal Code of Chicago.

The grantee shall pay to the City of Chicago as compensation for the privilege Number 1108414 herein granted the sum of Fifty and no/100 Dollars ($50.00) per annum, in advance.

A 25% penalty will be added for payments received after due date.

The permit holder agrees to hold the City of Chicago harmless for any damage, relocation or replacement costs associated with damage, relocation or removal of private property caused by the City performing work in the public way.

Authority herein given and granted for a period of five (5) years from and after July 30, 2013.

That's Amore Florist Ltd.

[O2013-7092]

Be It Ordained by the City Council of the City of Chicago:

SECTION 1. Permission and authority are hereby given and granted to to That's Amore Florist Ltd., upon the terms and subject to the conditions of this ordinance, to maintain and use, as now constructed, one (1) awning projecting over the public right-of-way adjacent to its premises known as 3454 North Southport Avenue. Said awning at North Southport Avenue measures twenty (20) feet in length and two (2) feet in width for a total of forty (40) square feet. The location of said privilege shall be as shown on print(s) kept on file with the Department of Business Affairs and Consumer Protection and the Office of the City Clerk. Said privilege shall be constructed in accordance with plans and specifications approved by the Zoning Department -- Signs.

This grant of privilege in the public way shall be subject to the provisions of Section 10-28-015 and all other required provisions of the Municipal Code of Chicago.

The grantee shall pay to the City of Chicago as compensation for the privilege Number 1107741 herein granted the sum of Fifty and no/100 Dollars ($50.00) per annum, in advance.

A 25% penalty will be added for payments received after due date.

The permit holder agrees to hold the City of Chicago harmless for any damage, relocation or replacement costs associated with damage, relocation or removal of private property caused by the City performing work in the public way.

Authority herein given and granted for a period of five (5) years from and after July 27, 2013.

Top Chicago.

[O2013-6990]

Be It Ordained by the City Council of the City of Chicago:

SECTION 1. Permission and authority are hereby given and granted to Top Chicago, upon the terms and subject to the conditions of this ordinance, to maintain and use, as now constructed, one (1) awning projecting over the public right-of-way adjacent to its premises known as 2240 West Belmont Avenue. Said awning at West Belmont Avenue measures eleven point six seven (11.67) feet in length and one point nine two (1.92) feet in width for a total of twenty-two point four one (22.41) square feet. The location of said privilege shall be as shown on print(s) kept on file with the Department of Business Affairs and Consumer Protection and the Office of the City Clerk. Said privilege shall be constructed in accordance with plans and specifications approved by the Zoning Department -- Signs.

This grant of privilege in the public way shall be subject to the provisions of Section 10-28-015 and all other required provisions of the Municipal Code of Chicago.

The grantee shall pay to the City of Chicago as compensation for the privilege Number 1108507 herein granted the sum of Fifty and no/100 Dollars ($50.00) per annum, in advance.

A 25% penalty will be added for payments received after due date.

The permit holder agrees to hold the City of Chicago harmless for any damage, relocation or replacement costs associated with damage, relocation or removal of private property caused by the City performing work in the public way.

Authority herein given and granted for a period of five (5) years from and after July 30, 2013.

Trim.
(2503 N. Lincoln Ave.)

[O2013-7075]

Be It Ordained by the City Council of the City of Chicago:

SECTION 1. Permission and authority are hereby given and granted to Trim, upon the terms and subject to the conditions of this ordinance, to maintain and use, as now constructed, one (1) awning projecting over the public right-of-way adjacent to its premises known as 2503 North Lincoln Avenue. Said awning at North Lincoln Avenue measures sixteen (16) feet in length and four point five (4.5) feet in width for a total of seventy-two (72) square feet. The location of said privilege shall be as shown on print(s) kept on file with the Department of Business Affairs and Consumer Protection and the Office of the City Clerk. Said privilege shall be constructed in accordance with plans and specifications approved by the Zoning Department -- Signs.

This grant of privilege in the public way shall be subject to the provisions of Section 10-28-015 and all other required provisions of the Municipal Code of Chicago.

The grantee shall pay to the City of Chicago as compensation for the privilege Number 1107882 herein granted the sum of Fifty and no/100 Dollars ($50.00) per annum, in advance.

A 25% penalty will be added for payments received after due date.

The permit holder agrees to hold the City of Chicago harmless for any damage, relocation or replacement costs associated with damage, relocation or removal of private property caused by the City performing work in the public way.

Authority herein given and granted for a period of five (5) years from and after June 11, 2013.

Trim.
(1629 N. Milwaukee Ave.)

[O2013-6991]

Be It Ordained by the City Council of the City of Chicago:

SECTION 1. Permission and authority are hereby given and granted to Trim, upon the terms and subject to the conditions of this ordinance, to maintain and use, as now constructed, one (1) awning projecting over the public right-of-way adjacent to its premises known as 1629 North Milwaukee Avenue. Said awning at North Milwaukee Avenue measures

seventeen point five (17.5) feet in length and two (2) feet in width for a total of thirty-five (35) square feet. The location of said privilege shall be as shown on print(s) kept on file with the Department of Business Affairs and Consumer Protection and the Office of the City Clerk. Said privilege shall be constructed in accordance with plans and specifications approved by the Zoning Department -- Signs.

This grant of privilege in the public way shall be subject to the provisions of Section 10-28-015 and all other required provisions of the Municipal Code of Chicago.

The grantee shall pay to the City of Chicago as compensation for the privilege Number 1108006 herein granted the sum of Fifty and no/100 Dollars ($50.00) per annum. in advance.

A 25% penalty will be added for payments received after due date.

The permit holder agrees to hold the City of Chicago harmless for any damage, relocation or replacement costs associated with damage. relocation or removal of private property caused by the City performing work in the public way.

Authority herein given and granted for a period of five (5) years from and after June 11, 2013.

UGG Australia.

[O2013-7048]

Be It Ordained by the City Council of the City of Chicago:

SECTION 1. Permission and authority are hereby given and granted to UGG Australia, upon the terms and subject to the conditions of this ordinance, to maintain and use, as now constructed, two (2) awnings projecting over the public right-of-way adjacent to its premises known as 909 North Rush Street. Said awnings at North Rush Street measure two (2) at seventeen point five (17.5) feet in length and three point seven five (3.75) feet in width for a total of one hundred thirty-one point two five (131.25) square feet. The location of said privilege shall be as shown on print(s) kept on file with the Department of Business Affairs and Consumer Protection and the Office of the City Clerk. Said privilege shall be constructed in accordance with plans and specifications approved by the Zoning Department -- Signs.

This grant of privilege in the public way shall be subject to the provisions of Section 10-28-015 and all other required provisions of the Municipal Code of Chicago.

The grantee shall pay to the City of Chicago as compensation for the privilege Number 1108334 herein granted the sum of Fifty-eight and 33/100 Dollars ($58.33) per annum. in advance.

A 25% penalty will be added for payments received after due date.

The permit holder agrees to hold the City of Chicago harmless for any damage, relocation or replacement costs associated with damage, relocation or removal of private property caused by the City performing work in the public way.

Authority herein given and granted for a period of five (5) years from and after March 12, 2013.

The Unit.

[O2013-6837]

Be It Ordained by the City Council of the City of Chicago:

SECTION 1. Permission and authority are hereby given and granted to The Unit, upon the terms and subject to the conditions of this ordinance, to maintain and use, as now constructed, one (1) awning projecting over the public right-of-way adjacent to its premises known as 2523 East 75th Street. Said awning at East 75th Street measures eighty-seven (87) feet in length and two (2) feet in width for a total of one hundred seventy-four (174) square feet. The location of said privilege shall be as shown on print(s) kept on file with the Department of Business Affairs and Consumer Protection and the Office of the City Clerk. Said privilege shall be constructed in accordance with plans and specifications approved by the Zoning Department -- Signs.

This grant of privilege in the public way shall be subject to the provisions of Section 10-28-015 and all other required provisions of the Municipal Code of Chicago.

The grantee shall pay to the City of Chicago as compensation for the privilege Number 1107260 herein granted the sum of One Hundred Twelve and no/100 Dollars ($112.00) per annum, in advance.

A 25% penalty will be added for payments received after due date.

The permit holder agrees to hold the City of Chicago harmless for any damage, relocation or replacement costs associated with damage, relocation or removal of private property caused by the City performing work in the public way.

Authority herein given and granted for a period of five (5) years from and after date of passage.

The UPS Store.

[O2013-7093]

Be It Ordained by the City Council of the City of Chicago:

SECTION 1. Permission and authority are hereby given and granted to The UPS Store, upon the terms and subject to the conditions of this ordinance, to maintain and use, as now constructed, one (1) awning projecting over the public right-of-way adjacent to its premises known as 3501 North Southport Avenue. Said awning at North Southport Avenue measures thirty-eight point five (38.5) feet in length and three (3) feet in width for a total of one hundred fifteen point five (115.5) square feet. The location of said privilege shall be as shown on print(s) kept on file with the Department of Business Affairs and Consumer Protection and the Office of the City Clerk. Said privilege shall be constructed in accordance with plans and specifications approved by the Zoning Department -- Signs.

This grant of privilege in the public way shall be subject to the provisions of Section 10-28-015 and all other required provisions of the Municipal Code of Chicago.

The grantee shall pay to the City of Chicago as compensation for the privilege Number 1107669 herein granted the sum of Sixty-three and 50/100 Dollars ($63.50) per annum, in advance.

A 25% penalty will be added for payments received after due date.

The permit holder agrees to hold the City of Chicago harmless for any damage, relocation or replacement costs associated with damage, relocation or removal of private property caused by the City performing work in the public way.

Authority herein given and granted for a period of five (5) years from and after July 30, 2013.

Urba Baby.

[O2013-6992]

Be It Ordained by the City Council of the City of Chicago:

SECTION 1. Permission and authority are hereby given and granted to Urba Baby, upon the terms and subject to the conditions of this ordinance, to construct, install, maintain and use one (1) awning projecting over the public right-of-way adjacent to its premises known as 1117 West Armitage Avenue. Said awning at West Armitage Avenue measures nine (9) feet in length and four (4) feet in width for a total of thirty-six (36) square feet. The location of said privilege shall be as shown on print(s) kept on file with the Department of Business Affairs and Consumer Protection and the Office of the City Clerk. Said privilege shall be constructed in accordance with plans and specifications approved by the Zoning Department -- Signs.

This grant of privilege in the public way shall be subject to the provisions of Section 10-28-015 and all other required provisions of the Municipal Code of Chicago.

The grantee shall pay to the City of Chicago as compensation for the privilege Number 1096195 herein granted the sum of Fifty and no/100 Dollars ($50.00) per annum, in advance.

A 25% penalty will be added for payments received after due date.

The permit holder agrees to hold the City of Chicago harmless for any damage, relocation or replacement costs associated with damage, relocation or removal of private property caused by the City performing work in the public way.

Authority herein given and granted for a period of five (5) years from and after date of passage.

Village Discount Outlet, Inc.

[O2013-7113]

Be It Ordained by the City Council of the City of Chicago:

SECTION 1. Permission and authority are hereby given and granted to Village Discount Outlet, Inc., upon the terms and subject to the conditions of this ordinance, to maintain and use, as now constructed, one (1) awning projecting over the public right-of-way adjacent to its premises known as 4898 North Clark Street. Said awning at North Clark Street measures twenty (20) feet in length and four (4) feet in width for a total of eighty (80) square feet. The location of said privilege shall be as shown on print(s) kept on file with the Department of Business Affairs and Consumer Protection and the Office of the City Clerk. Said privilege shall be constructed in accordance with plans and specifications approved by the Zoning Department -- Signs.

This grant of privilege in the public way shall be subject to the provisions of Section 10-28-015 and all other required provisions of the Municipal Code of Chicago.

The grantee shall pay to the City of Chicago as compensation for the privilege Number 1108405 herein granted the sum of Fifty and no/100 Dollars ($50.00) per annum, in advance.

A 25% penalty will be added for payments received after due date.

The permit holder agrees to hold the City of Chicago harmless for any damage, relocation or replacement costs associated with damage, relocation or removal of private property caused by the City performing work in the public way.

Authority herein given and granted for a period of five (5) years from and after July 12, 2013.

Weather Mark Tavern.

[O2013-6821]

Be It Ordained by the City Council of the City of Chicago:

SECTION 1. Permission and authority are hereby given and granted to Weather Mark Tavern, upon the terms and subject to the conditions of this ordinance, to maintain and use, as now constructed, one (1) awning projecting over the public right-of-way adjacent to its premises known as 1503 South Michigan Avenue. Said awning at South Michigan Avenue measures eleven (11) feet in length and two (2) feet in width for a total of twenty-two (22) square feet. The location of said privilege shall be as shown on print(s) kept on file with the Department of Business Affairs and Consumer Protection and the Office of the City Clerk. Said privilege shall be constructed in accordance with plans and specifications approved by the Zoning Department -- Signs.

This grant of privilege in the public way shall be subject to the provisions of Section 10-28-015 and all other required provisions of the Municipal Code of Chicago.

The grantee shall pay to the City of Chicago as compensation for the privilege Number 1108014 herein granted the sum of Fifty and no/100 Dollars ($50.00) per annum, in advance.

A 25% penalty will be added for payments received after due date.

The permit holder agrees to hold the City of Chicago harmless for any damage, relocation or replacement costs associated with damage, relocation or removal of private property caused by the City performing work in the public way.

Authority herein given and granted for a period of five (5) years from and after July 30, 2013.

Whiz Kidz Learning Center.

[O2013-6874]

Be It Ordained by the City Council of the City of Chicago:

SECTION 1. Permission and authority are hereby given and granted to Whiz Kidz Learning Center, upon the terms and subject to the conditions of this ordinance, to maintain and use,

as now constructed, one (1) awning projecting over the public right-of-way adjacent to its premises known as 2816 West Marquette Road. Said awning at West 67th Street measures thirty-eight (38) feet in length and three point five eight (3.58) feet in width for a total of one hundred thirty-six point zero four (136.04) square feet. The location of said privilege shall be as shown on print(s) kept on file with the Department of Business Affairs and Consumer Protection and the Office of the City Clerk. Said privilege shall be constructed in accordance with plans and specifications approved by the Zoning Department -- Signs.

This grant of privilege in the public way shall be subject to the provisions of Section 10-28-015 and all other required provisions of the Municipal Code of Chicago.

The grantee shall pay to the City of Chicago as compensation for the privilege Number 1107577 herein granted the sum of Sixty-three and no/100 Dollars ($63.00) per annum, in advance.

A 25% penalty will be added for payments received after due date.

The permit holder agrees to hold the City of Chicago harmless for any damage, relocation or replacement costs associated with damage, relocation or removal of private property caused by the City performing work in the public way.

Authority herein given and granted for a period of five (5) years from and after May 14, 2013.

The Wicker Park And Bucktown Chamber Of Commerce.

[O2013-6805]

Be It Ordained by the City Council of the City of Chicago:

SECTION 1. Permission and authority are hereby given and granted to The Wicker Park and Bucktown Chamber of Commerce, upon the terms and subject to the conditions of this ordinance, to maintain and use, as now constructed, one (1) awning projecting over the public right-of-way adjacent to its premises known as 1414 North Ashland Avenue. Said awning at North Ashland Avenue measures eighteen point two five (18.25) feet in length and two (2) feet in width for a total of thirty-six point five (36.5) square feet. The location of said privilege shall be as shown on print(s) kept on file with the Department of Business Affairs and Consumer Protection and the Office of the City Clerk. Said privilege shall be constructed in accordance with plans and specifications approved by the Zoning Department -- Signs.

This grant of privilege in the public way shall be subject to the provisions of Section 10-28-015 and all other required provisions of the Municipal Code of Chicago.

The grantee shall pay to the City of Chicago as compensation for the privilege Number 1092538 herein granted the sum of Fifty and no/100 Dollars ($50.00) per annum, to commence one (1) year after passage.

A 25% penalty will be added for payments received after due date.

The permit holder agrees to hold the City of Chicago harmless for any damage, relocation or replacement costs associated with damage, relocation or removal of private property caused by the City performing work in the public way.

Authority herein given and granted for a period of five (5) years from and after date of passage.

World Wide Liquors.

[O2013-7016]

Be It Ordained by the City Council of the City of Chicago:

SECTION 1. Permission and authority are hereby given and granted to World Wide Liquors, upon the terms and subject to the conditions of this ordinance, to maintain and use, as now constructed, one (1) awning projecting over the public right-of-way adjacent to its premises known as 6715 North Northwest Highway. Said awning at North Northwest Highway measures forty-five point three three (45.33) feet in length and two point five eight (2.58) feet in width for a total of one hundred sixteen point nine five (116.95) square feet. The location of said privilege shall be as shown on print(s) kept on file with the Department of Business Affairs and Consumer Protection and the Office of the City Clerk. Said privilege shall be constructed in accordance with plans and specifications approved by the Zoning Department -- Signs.

This grant of privilege in the public way shall be subject to the provisions of Section 10-28-015 and all other required provisions of the Municipal Code of Chicago.

The grantee shall pay to the City of Chicago as compensation for the privilege Number 1107925 herein granted the sum of Seventy and 33/100 Dollars ($70.33) per annum, in advance.

A 25% penalty will be added for payments received after due date.

The permit holder agrees to hold the City of Chicago harmless for any damage, relocation or replacement costs associated with damage, relocation or removal of private property caused by the City performing work in the public way.

Authority herein given and granted for a period of five (5) years from and after July 30, 2013.

Wrigleville Sports, Inc.

[O2013-7094]

Be It Ordained by the City Council of the City of Chicago:

SECTION 1. Permission and authority are hereby given and granted to Wrigleville Sports, Inc., upon the terms and subject to the conditions of this ordinance, to maintain and use, as now constructed, one (1) awning projecting over the public right-of-way adjacent to its premises known as 959 West Addison Street. Said awning at West Addison Street measures eighty-two (82) feet in length and four (4) feet in width for a total of three hundred twenty-eight (328) square feet. The location of said privilege shall be as shown on print(s) kept on file with the Department of Business Affairs and Consumer Protection and the Office of the City Clerk. Said privilege shall be constructed in accordance with plans and specifications approved by the Zoning Department -- Signs.

This grant of privilege in the public way shall be subject to the provisions of Section 10-28-015 and all other required provisions of the Municipal Code of Chicago.

The grantee shall pay to the City of Chicago as compensation for the privilege Number 1108411 herein granted the sum of One Hundred Seven and no/100 Dollars ($107.00) per annum, in advance.

A 25% penalty will be added for payments received after due date.

The permit holder agrees to hold the City of Chicago harmless for any damage, relocation or replacement costs associated with damage, relocation or removal of private property caused by the City performing work in the public way.

Authority herein given and granted for a period of five (5) years from and after July 30, 2013.

XL Manufacturing.

[O2013-7130]

Be It Ordained by the City Council of the City of Chicago:

SECTION 1. Permission and authority are hereby given and granted to XL Manufacturing,

upon the terms and subject to the conditions of this ordinance, to maintain and use, as now constructed, one (1) awning projecting over the public right-of-way adjacent to its premises known as 2717 West Lawrence Avenue. Said awning at West Lawrence Avenue measures eighteen point four one (18.41) feet in length and two (2) feet in width for a total of thirty-six point eight two (36.82) square feet. The location of said privilege shall be as shown on print(s) kept on file with the Department of Business Affairs and Consumer Protection and the Office of the City Clerk. Said privilege shall be constructed in accordance with plans and specifications approved by the Zoning Department -- Signs.

This grant of privilege in the public way shall be subject to the provisions of Section 10-28-015 and all other required provisions of the Municipal Code of Chicago.

The grantee shall pay to the City of Chicago as compensation for the privilege Number 1107405 herein granted the sum of Fifty and no/100 Dollars ($50.00) per annum, in advance.

A 25% penalty will be added for payments received after due date.

The permit holder agrees to hold the City of Chicago harmless for any damage, relocation or replacement costs associated with damage, relocation or removal of private property caused by the City performing work in the public way.

Authority herein given and granted for a period of five (5) years from and after June 11, 2013.

Zed 451.

[O2013-7049]

Be It Ordained by the City Council of the City of Chicago:

SECTION 1. Permission and authority are hereby given and granted to Zed 451, upon the terms and subject to the conditions of this ordinance, to maintain and use, as now constructed, three (3) awnings projecting over the public right-of-way adjacent to its premises known as 739 North Clark Street. Said awnings at North Clark Street measure three (3) at ten (10) feet in length and three (3) feet in width for a total of ninety (90) square feet. The location of said privilege shall be as shown on print(s) kept on file with the Department of Business Affairs and Consumer Protection and the Office of the City Clerk. Said privilege shall be constructed in accordance with plans and specifications approved by the Zoning Department -- Signs.

This grant of privilege in the public way shall be subject to the provisions of Section 10-28-015 and all other required provisions of the Municipal Code of Chicago.

The grantee shall pay to the City of Chicago as compensation for the privilege Number 1107817 herein granted the sum of One Hundred Fifty and no/100 Dollars ($150.00) per annum, in advance.

A 25% penalty will be added for payments received after due date.

The permit holder agrees to hold the City of Chicago harmless for any damage, relocation or replacement costs associated with damage, relocation or removal of private property caused by the City performing work in the public way.

Authority herein given and granted for a period of five (5) years from and after July 9, 2013.

7-Eleven.
(2012 N. Damen Ave.)

[O2013-6993]

Be It Ordained by the City Council of the City of Chicago:

SECTION 1. Permission and authority are hereby given and granted to 7-Eleven, upon the terms and subject to the conditions of this ordinance, to maintain and use, as now constructed, one (1) awning projecting over the public right-of-way adjacent to its premises known as 2012 North Damen Avenue. Said awning at North Damen Avenue measures fifty-seven (57) feet in length and six point four two (6.42) feet in width for a total of three hundred sixty-five point nine four (365.94) square feet. The location of said privilege shall be as shown on print(s) kept on file with the Department of Business Affairs and Consumer Protection and the Office of the City Clerk. Said privilege shall be constructed in accordance with plans and specifications approved by the Zoning Department -- Signs.

This grant of privilege in the public way shall be subject to the provisions of Section 10-28-015 and all other required provisions of the Municipal Code of Chicago.

The grantee shall pay to the City of Chicago as compensation for the privilege Number 1107734 herein granted the sum of Eighty-two and no/100 Dollars ($82.00) per annum, in advance.

A 25% penalty will be added for payments received after due date.

The permit holder agrees to hold the City of Chicago harmless for any damage, relocation or replacement costs associated with damage, relocation or removal of private property caused by the City performing work in the public way.

Authority herein given and granted for a period of five (5) years from and after June 11, 2013.

7-Eleven.
(958 W. Diversey Pkwy.)

[O2013-7096]

Be It Ordained by the City Council of the City of Chicago:

SECTION 1. Permission and authority are hereby given and granted to 7-Eleven upon the terms and subject to the conditions of this ordinance, to construct, install, maintain and use three (3) awnings projecting over the public right-of-way adjacent to its premises known as 958 West Diversey Parkway. Said awning at North Sheffield Avenue measures one (1) at forty (40) feet in length and two point six seven (2.67) feet in width for a total of one hundred six point eight (106.8) square feet. Said awning at West Diversey Parkway measures one (1) at forty (40) feet in length and two point six seven (2.67) feet in width for a total of one hundred six point eight (106.8) square feet. Said awning at corner of North Sheffield Avenue and West Diversey Parkway measures one (1) at nine point four two (9.42) feet in length and two point six seven (2.67) feet in width for a total of twenty-five point one five (25.15) square feet. The location of said privilege shall be as shown on print(s) kept on file with the Department of Business Affairs and Consumer Protection and the Office of the City Clerk. Said privilege shall be constructed in accordance with plans and specifications approved by the Zoning Department -- Signs.

This grant of privilege in the public way shall be subject to the provisions of Section 10-28-015 and all other required provisions of the Municipal Code of Chicago.

The grantee shall pay to the City of Chicago as compensation for the privilege Number 1108265 herein granted the sum of One Hundred Seventy-five and no/100 Dollars ($175.00) per annum, in advance.

A 25% penalty will be added for payments received after due date.

The permit holder agrees to hold the City of Chicago harmless for any damage, relocation or replacement costs associated with damage, relocation or removal of private property caused by the City performing work in the public way.

Authority herein given and granted for a period of five (5) years from and after date of passage.

7-Eleven.
(2004 N. Halsted St.)

[O2013-7076]

Be It Ordained by the City Council of the City of Chicago:

SECTION 1. Permission and authority are hereby given and granted to 7-Eleven, upon the terms and subject to the conditions of this ordinance, to maintain and use, as now constructed, one (1) awning projecting over the public right-of-way adjacent to its premises known as 2004 North Halsted Street. Said awning at North Halsted Street measures twenty-five (25) feet in length and three (3) feet in width for a total of seventy-five (75) square feet. The location of said privilege shall be as shown on print(s) kept on file with the Department of Business Affairs and Consumer Protection and the Office of the City Clerk. Said privilege shall be constructed in accordance with plans and specifications approved by the Zoning Department -- Signs.

This grant of privilege in the public way shall be subject to the provisions of Section 10-28-015 and all other required provisions of the Municipal Code of Chicago.

The grantee shall pay to the City of Chicago as compensation for the privilege Number 1107723 herein granted the sum of Fifty and no/100 Dollars ($50.00) per annum, in advance.

A 25% penalty will be added for payments received after due date.

The permit holder agrees to hold the City of Chicago harmless for any damage, relocation or replacement costs associated with damage, relocation or removal of private property caused by the City performing work in the public way.

Authority herein given and granted for a period of five (5) years from and after June 11, 2013.

7-Eleven.
(645 N. State St.)

[O2013-7050]

Be It Ordained by the City Council of the City of Chicago:

SECTION 1. Permission and authority are hereby given and granted to 7-Eleven, upon the terms and subject to the conditions of this ordinance, to maintain and use, as now constructed, one (1) awning projecting over the public right-of-way adjacent to its premises

known as 645 North State Street. Said awning at North State Street measures thirty-seven (37) feet in length and two (2) feet in width for a total of seventy-four (74) square feet. The location of said privilege shall be as shown on print(s) kept on file with the Department of Business Affairs and Consumer Protection and the Office of the City Clerk. Said privilege shall be constructed in accordance with plans and specifications approved by the Zoning Department -- Signs.

This grant of privilege in the public way shall be subject to the provisions of Section 10-28-015 and all other required provisions of the Municipal Code of Chicago.

The grantee shall pay to the City of Chicago as compensation for the privilege Number 1107930 herein granted the sum of Sixty-two and no/100 Dollars ($62.00) per annum, in advance.

A 25% penalty will be added for payments received after due date.

The permit holder agrees to hold the City of Chicago harmless for any damage, relocation or replacement costs associated with damage, relocation or removal of private property caused by the City performing work in the public way.

Authority herein given and granted for a period of five (5) years from and after June 11, 2013.

7-Eleven.
(1524 W. Taylor St.)

[O2013-6823]

Be It Ordained by the City Council of the City of Chicago:

SECTION 1. Permission and authority are hereby given and granted to 7-Eleven, upon the terms and subject to the conditions of this ordinance, to maintain and use, as now constructed, three (3) awnings projecting over the public right-of-way adjacent to its premises known as 1524 West Taylor Street. Said awning at West Taylor Street measures one (1) at twenty-two (22) feet in length and three point six seven (3.67) feet in width for a total of eighty point seven four (80.74) square feet. Said awning at West Taylor Street measures one (1) at nine point zero eight (9.08) feet in length and three point six seven (3.67) feet in width for a total of thirty-three point three two (33.32) square feet. Said awning at West Taylor Street measures one (1) at forty-one point eight three (41.83) feet in length and three point six seven (3.67) feet in width for a total of one hundred fifty-three point five two (153.52) square feet. The location of said privilege shall be as shown on print(s) kept on file with the Department of Business Affairs and Consumer Protection and the Office of the City Clerk.

Said privilege shall be constructed in accordance with plans and specifications approved by the Zoning Department -- Signs.

This grant of privilege in the public way shall be subject to the provisions of Section 10-28-015 and all other required provisions of the Municipal Code of Chicago.

The grantee shall pay to the City of Chicago as compensation for the privilege Number 1108468 herein granted the sum of One Hundred Sixty-six and 83/100 Dollars ($166.83) per annum, in advance.

A 25% penalty will be added for payments received after due date.

The permit holder agrees to hold the City of Chicago harmless for any damage, relocation or replacement costs associated with damage, relocation or removal of private property caused by the City performing work in the public way.

Authority herein given and granted for a period of five (5) years from and after July 9, 2013.

7-Eleven 33139.

[O2013-7052]

Be It Ordained by the City Council of the City of Chicago:

SECTION 1. Permission and authority are hereby given and granted to 7-Eleven 33139, upon the terms and subject to the conditions of this ordinance, to maintain and use, as now constructed, one (1) awning projecting over the public right-of-way adjacent to its premises known as 174 North Michigan Avenue. Said awning at North Michigan Avenue measures nineteen point six (19.6) feet in length and three point five (3.5) feet in width for a total of sixty-eight point six (68.6) square feet. The location of said privilege shall be as shown on print(s) kept on file with the Department of Business Affairs and Consumer Protection and the Office of the City Clerk. Said privilege shall be constructed in accordance with plans and specifications approved by the Zoning Department -- Signs.

This grant of privilege in the public way shall be subject to the provisions of Section 10-28-015 and all other required provisions of the Municipal Code of Chicago.

The grantee shall pay to the City of Chicago as compensation for the privilege Number 1108029 herein granted the sum of Fifty and no/100 Dollars ($50.00) per annum, in advance.

A 25% penalty will be added for payments received after due date.

The permit holder agrees to hold the City of Chicago harmless for any damage, relocation or replacement costs associated with damage, relocation or removal of private property caused by the City performing work in the public way.

Authority herein given and granted for a period of five (5) years from and after July 30, 2013.

7-Eleven 33725A.

[O2013-7054]

Be It Ordained by the City Council of the City of Chicago:

SECTION 1. Permission and authority are hereby given and granted to 7-Eleven 33725A, upon the terms and subject to the conditions of this ordinance, to maintain and use, as now constructed, six (6) awnings projecting over the public right-of-way adjacent to its premises known as 201 East Ohio Street. Said awning at East Ohio Street measures one (1) at eleven point five eight (11.58) feet in length and four point four two (4.42) feet in width for a total of fifty-one point one eight (51.18) square feet. Said awnings at North St. Clair Street measure one (1) at ten point two seven (10.27) feet in length and four point four two (4.42) feet in width for a total of forty-five point three nine (45.39) square feet, one (1) at ten point two five (10.25) feet in length and four point four two (4.42) feet in width for a total of forty-five point three one (45.31) square feet, one (1) at ten point three three (10.33) feet in length and four point four two (4.42) feet in width for a total of forty-five point six six (45.66) square feet, one (1) at ten point two seven (10.27) feet in length and four point four two (4.42) feet in width for a total of forty-five point three nine (45.39) square feet and one (1) at eight point zero four (8.04) feet in length and four point four two (4.42) feet in width for a total of thirty-five point five four (35.54) square feet. The location of said privilege shall be as shown on print(s) kept on file with the Department of Business Affairs and Consumer Protection and the Office of the City Clerk. Said privilege shall be constructed in accordance with plans and specifications approved by the Zoning Department -- Signs.

This grant of privilege in the public way shall be subject to the provisions of Section 10-28-015 and all other required provisions of the Municipal Code of Chicago.

The grantee shall pay to the City of Chicago as compensation for the privilege Number 1108314 herein granted the sum of One Hundred Seventy-five and no/100 Dollars ($175.00) per annum, in advance.

A 25% penalty will be added for payments received after due date.

The permit holder agrees to hold the City of Chicago harmless for any damage, relocation or replacement costs associated with damage, relocation or removal of private property caused by the City performing work in the public way.

Authority herein given and granted for a period of five (5) years from and after July 30, 2013.

7-Eleven No. 33908A.

[O2013-7055]

Be It Ordained by the City Council of the City of Chicago:

SECTION 1. Permission and authority are hereby given and granted to 7-Eleven Number 33908A, upon the terms and subject to the conditions of this ordinance, to maintain and use, as now constructed, two (2) awnings projecting over the public right-of-way adjacent to its premises known as 451 North State Street. Said awnings at North State Street measure one (1) at twenty-two point eight three (22.83) feet in length and three (3) feet in width for a total of sixty-eight point four nine (68.49) square feet and one (1) at ten point seven five (10.75) feet in length and three (3) feet in width for a total of thirty-two point two five (32.25) square feet. The location of said privilege shall be as shown on print(s) kept on file with the Department of Business Affairs and Consumer Protection and the Office of the City Clerk. Said privilege shall be constructed in accordance with plans and specifications approved by the Zoning Department -- Signs.

This grant of privilege in the public way shall be subject to the provisions of Section 10-28-015 and all other required provisions of the Municipal Code of Chicago.

The grantee shall pay to the City of Chicago as compensation for the privilege Number 1107717 herein granted the sum of One Hundred and no/100 Dollars ($100.00) per annum, in advance.

A 25% penalty will be added for payments received after due date.

The permit holder agrees to hold the City of Chicago harmless for any damage, relocation or replacement costs associated with damage, relocation or removal of private property caused by the City performing work in the public way.

Authority herein given and granted for a period of five (5) years from and after June 11, 2013.

7-Eleven 33909A.

[O2013-6824]

Be It Ordained by the City Council of the City of Chicago:

SECTION 1. Permission and authority are hereby given and granted to 7-Eleven 33909A, upon the terms and subject to the conditions of this ordinance to maintain and use, as now constructed, seven (7) awnings projecting over the public right-of-way adjacent to its premises known as 600 South Dearborn Street. Said awnings at South Dearborn Street measure three (3) at nine (9) feet in length and three point five (3.5) feet in width for a total of ninety-four point five (94.5) square feet. Said awnings at West Harrison Street measure four (4) at nine (9) feet in length and three point five (3.5) feet in width for a total of one hundred twenty-six (126) square feet. The location of said privilege shall be as shown on print(s) kept on file with the Department of Business Affairs and Consumer Protection and the Office of the City Clerk. Said privilege shall be constructed in accordance with plans and specifications approved by the Zoning Department -- Signs.

This grant of privilege in the public way shall be subject to the provisions of Section 10-28-015 and all other required provisions of the Municipal Code of Chicago.

The grantee shall pay to the City of Chicago as compensation for the privilege Number 1108469 herein granted the sum of One Hundred Seventy-five and no/100 Dollars ($175.00) per annum, in advance.

A 25% penalty will be added for payments received after due date.

The permit holder agrees to hold the City of Chicago harmless for any damage, relocation or replacement costs associated with damage, relocation or removal of private property caused by the City performing work in the public way.

Authority herein given and granted for a period of five (5) years from and after July 30, 2013.

2100 S. Indiana Avenue Equities LLC.

[O2013-6828]

Be It Ordained by the City Council of the City of Chicago:

SECTION 1. Permission and authority are hereby given and granted to 2100 South Indiana Avenue Equities LLC, upon the terms and subject to the conditions of this ordinance, to construct, install, maintain and use one (1) awning projecting over the public right-of-way adjacent to its premises known as 125 East 21st Street. Said awning at East 21st Street

measures twelve point one seven (12.17) feet in length and three (3) feet in width for a total of thirty-six point five one (36.51) square feet. The location of said privilege shall be as shown on print(s) kept on file with the Department of Business Affairs and Consumer Protection and the Office of the City Clerk. Said privilege shall be constructed in accordance with plans and specifications approved by the Zoning Department -- Signs.

This grant of privilege in the public way shall be subject to the provisions of Section 10-28-015 and all other required provisions of the Municipal Code of Chicago.

The grantee shall pay to the City of Chicago as compensation for the privilege Number 1107718 herein granted the sum of Fifty and no/100 Dollars ($50.00) per annum, in advance.

A 25% penalty will be added for payments received after due date.

The permit holder agrees to hold the City of Chicago harmless for any damage, relocation or replacement costs associated with damage, relocation or removal of private property caused by the City performing work in the public way.

Authority herein given and granted for a period of five (5) years from and after date of passage.

4541 Sheridan Venture Ltd.

[O2013-7115]

Be It Ordained by the City Council of the City of Chicago:

SECTION 1. Permission and authority are hereby given and granted to 4541 Sheridan Venture Ltd., upon the terms and subject to the conditions of this ordinance, to maintain and use, as now constructed, one (1) awning projecting over the public right-of-way adjacent to its premises known as 4539 -- 4541 North Sheridan Road. Said awning at North Sheridan Road measures fifty (50) feet in length and two (2) feet in width for a total of one hundred (100) square feet. The location of said privilege shall be as shown on print(s) kept on file with the Department of Business Affairs and Consumer Protection and the Office of the City Clerk. Said privilege shall be constructed in accordance with plans and specifications approved by the Zoning Department -- Signs.

This grant of privilege in the public way shall be subject to the provisions of Section 10-28-015 and all other required provisions of the Municipal Code of Chicago.

The grantee shall pay to the City of Chicago as compensation for the privilege Number 1108338 herein granted the sum of Seventy-five and no/100 Dollars ($75.00) per annum, in advance.

A 25% penalty will be added for payments received after due date.

The permit holder agrees to hold the City of Chicago harmless for any damage, relocation or replacement costs associated with damage, relocation or removal of private property caused by the City performing work in the public way.

Authority herein given and granted for a period of five (5) years from and after June 29, 2013.

AMENDMENT OF GRANT OF PRIVILEGE TO DEVON SEAFOOD GRILL FOR AWNING.

[O2013-6356]

The Committee on Transportation and Public Way submitted the following report:

CHICAGO, October 9, 2013.

To the President and Members of the City Council:

Your Committee on Transportation and Public Way begs leave to report and recommend that Your Honorable Body *Pass* an amendment to an ordinance passed by the City Council of the City of Chicago for Devon Seafood Grill on July 6, 2011 and printed upon page 3338 of *Journal of the Proceedings of the City Council of the City of Chicago* by deleting and inserting language regarding awning dimensions and the compensation amount. This ordinance was referred to the Committee on September 11, 2013.

This recommendation was concurred in unanimously by a viva voce vote of the members of the committee, with no dissenting vote.

Respectfully submitted,

(Signed) ANTHONY BEALE,
Chairman.

On motion of Alderman Beale, the said proposed ordinance transmitted with the foregoing committee report was *Passed* by yeas and nays as follows:

Yeas -- Aldermen Moreno, Fioretti, Dowell, Burns, Hairston, Sawyer, Holmes, Harris, Beale, Balcer, Cárdenas, Quinn, Burke, Foulkes, Thompson, Thomas, Lane, O'Shea, Cochran, Brookins, Muñoz, Zalewski, Chandler, Solis, Maldonado, Burnett, Ervin, Graham, Reboyras, Suarez, Waguespack, Mell, Austin, Colón, Sposato, Mitts, Cullerton, Laurino, P. O'Connor, M. O'Connor, Reilly, Smith, Tunney, Arena, Cappleman, Pawar, Osterman, Moore, Silverstein -- 49.

Nays -- None.

Alderman Balcer moved to reconsider the foregoing vote. The motion was lost

The following is said ordinance as passed:

Be It Ordained by the City Council of the City of Chicago:

SECTION 1. The ordinance passed by the City Council of the City of Chicago for Devon Seafood Grill on July 6, 2011 and printed upon page 3338 of the *Journal of the Proceedings of the City Council of the City of Chicago* is hereby amended by deleting the words: "Said awning at East Chicago Avenue measures: one (1) at eight (8) feet in length and five point three three (5.33) feet in width for a total of forty-two point six four (42.64) square feet. Said awning at East Chicago Avenue measures: one (1) at eight (8) feet in length and five point three three (5.33) feet in width for a total of forty-two point six four (42.64) square feet . . . the sum of One Hundred and no/100 Dollars ($100.00) per annum, in advance." and inserting in their place the words: "Said awnings at East Chicago Avenue measure one (1) at fourteen (14) feet in length and five (5) feet, four (4) inches in width, one (1) at six (6) feet in length and five (5) feet, four (4) inches in width and one (1) at thirty-five (35) feet, four (4) inches in length and five (5) feet, four (4) inches in width. Said awnings at North Wabash Avenue measure two (2) at fourteen (14) feet in length and five (5) feet, four (4) inches in width . . . the sum of One Hundred Seventy-five and no/100 Dollars ($175.00) per annum, in advance".

SECTION 2. This ordinance amendment shall be in effect upon its passage.

GRANT OF PRIVILEGE IN PUBLIC WAY FOR CANOPIES.

The Committee on Transportation and Public Way submitted the following report:

CHICAGO, October 9, 2013.

To the President and Members of the City Council:

Your Committee on Transportation and Public Way begs leave to report and recommend that Your Honorable Body *Pass* the proposed ordinances transmitted herewith for grants of privilege in the public way for the installation, maintenance and use of canopies. These ordinances were referred to the Committee on September 11, 2013.

This recommendation was concurred in unanimously by a viva voce vote of the members of the committee, with no dissenting vote.

Respectfully submitted,

(Signed) ANTHONY BEALE,
Chairman.

On motion of Alderman Beale, the said proposed ordinances transmitted with the foregoing committee report were *Passed* by yeas and nays as follows:

Yeas -- Aldermen Moreno, Fioretti, Dowell, Burns, Hairston, Sawyer, Holmes, Harris, Beale, Balcer, Cárdenas, Quinn, Burke, Foulkes, Thompson, Thomas, Lane, O'Shea, Cochran, Brookins, Muñoz, Zalewski, Chandler, Solis, Maldonado, Burnett, Ervin, Graham, Reboyras, Suarez, Waguespack, Mell, Austin, Colón, Sposato, Mitts, Cullerton, Laurino, P. O'Connor, M. O'Connor, Reilly, Smith, Tunney, Arena, Cappleman, Pawar, Osterman, Moore, Silverstein -- 49.

Nays -- None.

Alderman Balcer moved to reconsider the foregoing vote. The motion was lost.

The following are said ordinances as passed (the italic heading in each case not being a part of the ordinance):

Access Living Of Metropolitan Chicago.

[O2013-6431]

Be It Ordained by the City Council of the City of Chicago:

SECTION 1. Permission and authority are hereby given and granted to Access Living of Metropolitan Chicago, upon the terms and subject to the conditions of this ordinance, to maintain and use, as now constructed, one (1) canopy projecting over the public right-of-way

adjacent to its premises known as 115 West Chicago Avenue. Said canopy at West Chicago Avenue measures twenty-two point zero eight (22.08) feet in length and eight point zero eight (8.08) feet in width for a total of one hundred seventy-eight point four one (178.41) square feet. The location of said privilege shall be as shown on print(s) kept on file with the Department of Business Affairs and Consumer Protection and the Office of the City Clerk. Said privilege shall be constructed in accordance with plans and specifications approved by the Zoning Department -- Signs.

This grant of privilege in the public way shall be subject to the provisions of Section 10-28-015 and all other required provisions of the Municipal Code of Chicago.

The grantee shall pay to the City of Chicago as compensation for the privilege Number 1107558 herein granted the sum of Fifty and no/100 Dollars ($50.00) per annum, in advance.

A 25% penalty will be added for payments received after due date.

The permit holder agrees to hold the City of Chicago harmless for any damage, relocation or replacement costs associated with damage, relocation or removal of private property caused by the City performing work in the public way.

Authority herein given and granted for a period of five (5) years from and after June 29, 2013.

The Allerton Hotel.

[O2013-6432]

Be It Ordained by the City Council of the City of Chicago:

SECTION 1. Permission and authority are hereby given and granted to The Allerton Hotel, upon the terms and subject to the conditions of this ordinance, to maintain and use, as now constructed, one (1) canopy projecting over the public right-of-way adjacent to its premises known as 701 North Michigan Avenue. Said canopy at North Michigan Avenue measures twenty-four point five seven (24.57) feet in length and eight point one seven (8.17) feet in width for a total of two hundred point seven four (200.74) square feet. The location of said privilege shall be as shown on print(s) kept on file with the Department of Business Affairs and Consumer Protection and the Office of the City Clerk. Said privilege shall be constructed in accordance with plans and specifications approved by the Zoning Department -- Signs.

This grant of privilege in the public way shall be subject to the provisions of Section 10-28-015 and all other required provisions of the Municipal Code of Chicago.

The grantee shall pay to the City of Chicago as compensation for the privilege Number 1107738 herein granted the sum of Fifty and no/100 Dollars ($50.00) per annum, in advance.

A 25% penalty will be added for payments received after due date.

The permit holder agrees to hold the City of Chicago harmless for any damage, relocation or replacement costs associated with damage, relocation or removal of private property caused by the City performing work in the public way.

Authority herein given and granted for a period of five (5) years from and after June 11, 2013.

Arista Foods.

[O2013-6355]

Be It Ordained by the City Council of the City of Chicago:

SECTION 1. Permission and authority are hereby given and granted to Arista Foods, upon the terms and subject to the conditions of this ordinance, to maintain and use, as now constructed, two (2) canopies projecting over the public right-of-way adjacent to its premises known as 112 North May Street. Said canopies at North May Street measure one (1) at sixteen (16) feet in length and seven (7) feet in width for a total of one hundred twelve (112) square feet and one (1) at six point six (6.6) feet in length and seven (7) feet in width for a total of forty-six point two (46.2) square feet. The location of said privilege shall be as shown on print(s) kept on file with the Department of Business Affairs and Consumer Protection and the Office of the City Clerk. Said privilege shall be constructed in accordance with plans and specifications approved by the Zoning Department -- Signs.

This grant of privilege in the public way shall be subject to the provisions of Section 10-28-015 and all other required provisions of the Municipal Code of Chicago.

The grantee shall pay to the City of Chicago as compensation for the privilege Number 1107885 herein granted the sum of One Hundred and no/100 Dollars ($100.00) per annum, in advance.

A 25% penalty will be added for payments received after due date.

The permit holder agrees to hold the City of Chicago harmless for any damage, relocation or replacement costs associated with damage, relocation or removal of private property caused by the City performing work in the public way.

Authority herein given and granted for a period of five (5) years from and after July 27, 2013.

Athena Restaurant.

[O2013-6357]

Be It Ordained by the City Council of the City of Chicago:

SECTION 1. Permission and authority are hereby given and granted to Athena Restaurant, upon the terms and subject to the conditions of this ordinance, to maintain and use, as now constructed, four (4) canopies projecting over the public right-of-way adjacent to its premises known as 212 South Halsted Street. Said canopies at South Halsted Street measure four (4) at eight (8) feet in length and one point six seven (1.67) feet in width for a total of fifty-three point four four (53.44) square feet. The location of said privilege shall be as shown on print(s) kept on file with the Department of Business Affairs and Consumer Protection and the Office of the City Clerk. Said privilege shall be constructed in accordance with plans and specifications approved by the Zoning Department -- Signs.

This grant of privilege in the public way shall be subject to the provisions of Section 10-28-015 and all other required provisions of the Municipal Code of Chicago.

The grantee shall pay to the City of Chicago as compensation for the privilege Number 1108425 herein granted the sum of One Hundred Seventy-five and no/100 Dollars ($175.00) per annum, in advance.

A 25% penalty will be added for payments received after due date.

The permit holder agrees to hold the City of Chicago harmless for any damage, relocation or replacement costs associated with damage, relocation or removal of private property caused by the City performing work in the public way.

Authority herein given and granted for a period of five (5) years from and after May 14, 2013.

B. Rose Salon And Spa.

[O2013-6688]

Be It Ordained by the City Council of the City of Chicago:

SECTION 1. Permission and authority are hereby given and granted to B. Rose Salon and Spa, upon the terms and subject to the conditions of this ordinance, to maintain and use, as now constructed, one (1) canopy projecting over the public right-of-way adjacent to its

premises known as 3335 North Southport Avenue. Said canopy at North Southport Avenue measures ten point six (10.6) feet in length and two (2) feet in width for a total of twenty-one point two (21.2) square feet. The location of said privilege shall be as shown on print(s) kept on file with the Department of Business Affairs and Consumer Protection and the Office of the City Clerk. Said privilege shall be constructed in accordance with plans and specifications approved by the Zoning Department -- Signs.

This grant of privilege in the public way shall be subject to the provisions of Section 10-28-015 and all other required provisions of the Municipal Code of Chicago.

The grantee shall pay to the City of Chicago as compensation for the privilege Number 1108481 herein granted the sum of Fifty and no/100 Dollars ($50.00) per annum, in advance.

A 25% penalty will be added for payments received after due date.

The permit holder agrees to hold the City of Chicago harmless for any damage, relocation or replacement costs associated with damage, relocation or removal of private property caused by the City performing work in the public way.

Authority herein given and granted for a period of five (5) years from and after July 27, 2013.

Basic H&S, Inc.

[O2013-6691]

Be It Ordained by the City Council of the City of Chicago:

SECTION 1. Permission and authority are hereby given and granted to Basic H&S, Inc., upon the terms and subject to the conditions of this ordinance, to maintain and use, as now constructed, one (1) canopy projecting over the public right-of-way adjacent to its premises known as 3542 North Southport Avenue. Said canopy at North Southport Avenue measures eighteen (18) feet in length and two (2) feet in width for a total of thirty-six (36) square feet. The location of said privilege shall be as shown on print(s) kept on file with the Department of Business Affairs and Consumer Protection and the Office of the City Clerk. Said privilege shall be constructed in accordance with plans and specifications approved by the Zoning Department -- Signs.

This grant of privilege in the public way shall be subject to the provisions of Section 10-28-015 and all other required provisions of the Municipal Code of Chicago.

The grantee shall pay to the City of Chicago as compensation for the privilege Number 1108503 herein granted the sum of Fifty and no/100 Dollars ($50.00) per annum, in advance.

A 25% penalty will be added for payments received after due date.

The permit holder agrees to hold the City of Chicago harmless for any damage, relocation or replacement costs associated with damage, relocation or removal of private property caused by the City performing work in the public way.

Authority herein given and granted for a period of five (5) years from and after July 27, 2013.

Best Western River North Hotel.

[O2013-6433]

Be It Ordained by the City Council of the City of Chicago:

SECTION 1. Permission and authority are hereby given and granted to Best Western River North Hotel, upon the terms and subject to the conditions of this ordinance, to maintain and use, as now constructed, one (1) canopy projecting over the public right-of-way adjacent to its premises known as 125 West Ohio Street. Said canopy at West Ohio Street measures twenty-seven (27) feet in length and one point five eight (1.58) feet in width for a total of forty-two point six six (42.66) square feet. The location of said privilege shall be as shown on print(s) kept on file with the Department of Business Affairs and Consumer Protection and the Office of the City Clerk. Said privilege shall be constructed in accordance with plans and specifications approved by the Zoning Department -- Signs.

This grant of privilege in the public way shall be subject to the provisions of Section 10-28-015 and all other required provisions of the Municipal Code of Chicago.

The grantee shall pay to the City of Chicago as compensation for the privilege Number 1107633 herein granted the sum of Fifty-two and no/100 Dollars ($52.00) per annum, in advance.

A 25% penalty will be added for payments received after due date.

The permit holder agrees to hold the City of Chicago harmless for any damage, relocation or replacement costs associated with damage, relocation or removal of private property caused by the City performing work in the public way.

Authority herein given and granted for a period of five (5) years from and after July 30, 2013.

Bethel New Life Child Development Center.

[O2013-6396]

Be It Ordained by the City Council of the City of Chicago:

SECTION 1. Permission and authority are hereby given and granted to Bethel New Life Child Development Center, upon the terms and subject to the conditions of this ordinance, to maintain and use, as now constructed, thirty-two (32) canopies projecting over the public right-of-way adjacent to its premises known as 304 -- 316 North Pulaski Road. Said canopies at 1st floor North Pulaski Road measure eight (8) at sixteen (16) feet in length and two (2) feet in width for a total of two hundred fifty-six (256) square feet. Said canopies at 2nd floor North Pulsaki Road measure sixteen (16) at seven (7) feet in length and one (1) foot in width for a total of one hundred twelve (112) square feet. Said canopies at 3rd floor North Pulaski Road measure eight (8) at nineteen point two five (19.25) feet in length and four (4) feet in width for a total of six hundred sixteen (616) square feet. The location of said privilege shall be as shown on print(s) kept on file with the Department of Business Affairs and Consumer Protection and the Office of the City Clerk. Said privilege shall be constructed in accordance with plans and specifications approved by the Zoning Department -- Signs.

This grant of privilege in the public way shall be subject to the provisions of Section 10-28-015 and all other required provisions of the Municipal Code of Chicago.

The grantee shall pay to the City of Chicago as compensation for the privilege Number 1107974 herein granted the sum of One Hundred Seventy-five and no/100 Dollars ($175.00) per annum, in advance.

A 25% penalty will be added for payments received after due date.

The permit holder agrees to hold the City of Chicago harmless for any damage, relocation or replacement costs associated with damage, relocation or removal of private property caused by the City performing work in the public way.

Authority herein given and granted for a period of five (5) years from and after March 12, 2013.

Brazzaz LLC.

[O2013-6434]

Be It Ordained by the City Council of the City of Chicago:

SECTION 1. Permission and authority are hereby given and granted to Brazzaz LLC, upon the terms and subject to the conditions of this ordinance, to maintain and use, as now constructed, one (1) canopy projecting over the public right-of-way adjacent to its premises known as 539 North Dearborn Street. Said canopy at North Dearborn Street measures twenty point six (20.6) feet in length and seven (7) feet in width for a total of one hundred forty-four point two (144.2) square feet. The location of said privilege shall be as shown on print(s) kept on file with the Department of Business Affairs and Consumer Protection and the Office of the City Clerk. Said privilege shall be constructed in accordance with plans and specifications approved by the Zoning Department -- Signs.

This grant of privilege in the public way shall be subject to the provisions of Section 10-28-015 and all other required provisions of the Municipal Code of Chicago.

The grantee shall pay to the City of Chicago as compensation for the privilege Number 1108325 herein granted the sum of Fifty and no/100 Dollars ($50.00) per annum, in advance.

A 25% penalty will be added for payments received after due date.

The permit holder agrees to hold the City of Chicago harmless for any damage, relocation or replacement costs associated with damage, relocation or removal of private property caused by the City performing work in the public way.

Authority herein given and granted for a period of five (5) years from and after July 27, 2013.

Bristol Condominium Association.

[O2013-6435]

Be It Ordained by the City Council of the City of Chicago:

SECTION 1. Permission and authority are hereby given and granted to Bristol Condominium Association, upon the terms and subject to the conditions of this ordinance, to maintain and use, as now constructed, one (1) canopy projecting over the public right-of-way adjacent to its premises known as 57 East Delaware Place. Said canopy at 57 East Delaware Place measures thirty-six (36) feet in length and twelve (12) feet in width for a total of four hundred thirty-two (432) square feet. The location of said privilege shall be as shown on

print(s) kept on file with the Department of Business Affairs and Consumer Protection and the Office of the City Clerk. Said privilege shall be constructed in accordance with plans and specifications approved by the Zoning Department -- Signs.

This grant of privilege in the public way shall be subject to the provisions of Section 10-28-015 and all other required provisions of the Municipal Code of Chicago.

The grantee shall pay to the City of Chicago as compensation for the privilege Number 1106172 herein granted the sum of Sixty-one and no/100 Dollars ($61.00) per annum, in advance.

A 25% penalty will be added for payments received after due date.

The permit holder agrees to hold the City of Chicago harmless for any damage, relocation or replacement costs associated with damage, relocation or removal of private property caused by the City performing work in the public way.

Authority herein given and granted for a period of five (5) years from and after May 20, 2013.

Buffalo Wild Wings Grill & Bar.

[O2013-6408]

Be It Ordained by the City Council of the City of Chicago:

SECTION 1. Permission and authority are hereby given and granted to Buffalo Wild Wings Grill & Bar, upon the terms and subject to the conditions of this ordinance, to construct, install, maintain and use two (2) canopies projecting over the public right-of-way adjacent to its premises known as 1832 North Clybourn Avenue. Said canopies at North Clybourn Avenue measure one (1) at sixty-one point three three (61.33) feet in length and two (2) feet in width for a total of one hundred twenty-two point six six (122.66) square feet and one (1) at eight point three three (8.33) feet in length and two point five (2.5) feet in width for a total of twenty point eight three (20.83) square feet. The location of said privilege shall be as shown on print(s) kept on file with the Department of Business Affairs and Consumer Protection and the Office of the City Clerk. Said privilege shall be constructed in accordance with plans and specifications approved by the Zoning Department -- Signs.

This grant of privilege in the public way shall be subject to the provisions of Section 10-28-015 and all other required provisions of the Municipal Code of Chicago.

The grantee shall pay to the City of Chicago as compensation for the privilege Number 1106192 herein granted the sum of One Hundred Thirty-six and 33/100 Dollars ($136.33) per annum, in advance.

A 25% penalty will be added for payments received after due date.

The permit holder agrees to hold the City of Chicago harmless for any damage, relocation or replacement costs associated with damage, relocation or removal of private property caused by the City performing work in the public way.

Authority herein given and granted for a period of five (5) years from and after date of passage.

Cafe Luigi.

[O2013-6671]

Be It Ordained by the City Council of the City of Chicago:

SECTION 1. Permission and authority are hereby given and granted to Cafe Luigi, upon the terms and subject to the conditions of this ordinance, to maintain and use, as now constructed, one (1) canopy projecting over the public right-of-way adjacent to its premises known as 2548 North Clark Street. Said canopy at North Clark Street measures fifteen (15) feet in length and two (2) feet in width for a total of thirty (30) square feet. The location of said privilege shall be as shown on print(s) kept on file with the Department of Business Affairs and Consumer Protection and the Office of the City Clerk. Said privilege shall be constructed in accordance with plans and specifications approved by the Zoning Department -- Signs.

This grant of privilege in the public way shall be subject to the provisions of Section 10-28-015 and all other required provisions of the Municipal Code of Chicago.

The grantee shall pay to the City of Chicago as compensation for the privilege Number 1107643 herein granted the sum of Fifty and no/100 Dollars ($50.00) per annum, in advance.

A 25% penalty will be added for payments received after due date.

The permit holder agrees to hold the City of Chicago harmless for any damage, relocation or replacement costs associated with damage, relocation or removal of private property caused by the City performing work in the public way.

Authority herein given and granted for a period of five (5) years from and after June 11, 2013.

Canal TC LLC.

[O2013-6302]

Be It Ordained by the City Council of the City of Chicago:

SECTION 1. Permission and authority are hereby given and granted to Canal TC LLC, upon the terms and subject to the conditions of this ordinance, to construct, install, maintain and use seven (7) canopies projecting over the public right-of-way adjacent to its premises known as 1100 South Canal Street. Said canopies at South Canal Street measure one (1) at thirty-five point five (35.5) feet in length and four point three three (4.33) feet in width for a total of one hundred fifty-three point seven two (153.72) square feet, one (1) at twenty-six point three three (26.33) feet in length and three point six seven (3.67) feet in width for a total of ninety-six point six three (96.63) square feet and one (1) at eighteen point five (18.5) feet in length and four point three three (4.33) feet in width for a total of eighty point one one (80.11) square feet. Said canopy at West Taylor Street measures one (1) at thirty-six point five (36.5) feet in length and three point four two (3.42) feet in width for a total of one hundred twenty-four point eight three (124.83) square feet. Said canopies at South Clinton Street measure one (1) at twenty-four point three three (24.33) feet in length and four point four two (4.42) feet in width for a total of one hundred seven point five four (107.54) square feet, one (1) at thirteen point eight three (13.83) feet in length and three point five eight (3.58) feet in width for a total of forty-nine point five one (49.51) square feet and one (1) at nineteen point five (19.5) feet in length and four point one seven (4.17) feet in width for a total of eighty-one point three two (81.32) square feet. The location of said privilege shall be as shown on print(s) kept on file with the Department of Business Affairs and Consumer Protection and the Office of the City Clerk. Said privilege shall be constructed in accordance with plans and specifications approved by the Zoning Department -- Signs.

This grant of privilege in the public way shall be subject to the provisions of Section 10-28-015 and all other required provisions of the Municipal Code of Chicago.

The grantee shall pay to the City of Chicago as compensation for the privilege Number 1107519 herein granted the sum of One Hundred Seventy-five and no/100 Dollars ($175.00) per annum, in advance.

A 25% penalty will be added for payments received after due date.

The permit holder agrees to hold the City of Chicago harmless for any damage, relocation or replacement costs associated with damage, relocation or removal of private property caused by the City performing work in the public way.

Authority herein given and granted for a period of five (5) years from and after date of passage.

Charles Levi/19 S. Wabash Building.

[O2013-6438]

Be It Ordained by the City Council of the City of Chicago:

SECTION 1. Permission and authority are hereby given and granted to Charles Levi/19 S. Wabash Building, upon the terms and subject to the conditions of this ordinance, to maintain and use, as now constructed, one (1) canopy projecting over the public right-of-way adjacent to its premises known as 19 South Wabash Avenue. Said canopy at South Wabash Avenue measures ten (10) feet in length and eighteen (18) feet in width for a total of one hundred eighty (180) square feet. The location of said privilege shall be as shown on print(s) kept on file with the Department of Business Affairs and Consumer Protection and the Office of the City Clerk. Said privilege shall be constructed in accordance with plans and specifications approved by the Zoning Department -- Signs.

This grant of privilege in the public way shall be subject to the provisions of Section 10-28-015 and all other required provisions of the Municipal Code of Chicago.

The grantee shall pay to the City of Chicago as compensation for the privilege Number 1108040 herein granted the sum of Fifty and no/100 Dollars ($50.00) per annum, in advance.

A 25% penalty will be added for payments received after due date.

The permit holder agrees to hold the City of Chicago harmless for any damage, relocation or replacement costs associated with damage, relocation or removal of private property caused by the City performing work in the public way.

Authority herein given and granted for a period of five (5) years from and after June 17, 2013.

Cheetah Gym.

[O2013-6410]

Be It Ordained by the City Council of the City of Chicago:

SECTION 1. Permission and authority are hereby given and granted to Cheetah Gym, upon the terms and subject to the conditions of this ordinance, to maintain and use, as now

constructed, one (1) canopy projecting over the public right-of-way adjacent to its premises known as 1934 West North Avenue. Said canopy at West North Avenue measures forty-nine (49) feet in length and four (4) feet in width for a total of one hundred ninety-six (196) square feet. The location of said privilege shall be as shown on print(s) kept on file with the Department of Business Affairs and Consumer Protection and the Office of the City Clerk. Said privilege shall be constructed in accordance with plans and specifications approved by the Zoning Department -- Signs.

This grant of privilege in the public way shall be subject to the provisions of Section 10-28-015 and all other required provisions of the Municipal Code of Chicago.

The grantee shall pay to the City of Chicago as compensation for the privilege Number 1107945 herein granted the sum of Seventy-four and no/100 Dollars ($74.00) per annum, in advance.

A 25% penalty will be added for payments received after due date.

The permit holder agrees to hold the City of Chicago harmless for any damage, relocation or replacement costs associated with damage, relocation or removal of private property caused by the City performing work in the public way.

Authority herein given and granted for a period of five (5) years from and after February 6, 2013.

Chicago Hilton & Towers.

[O2013-6304]

Be It Ordained by the City Council of the City of Chicago:

SECTION 1. Permission and authority are hereby given and granted to Chicago Hilton & Towers, upon the terms and subject to the conditions of this ordinance, to maintain and use, as now constructed, three (3) canopies projecting over the public right-of-way adjacent to its premises known as 720 South Michigan Avenue. Said canopy at South Michigan Avenue measures one (1) at sixty (60) feet in length and twenty-one (21) feet in width for a total of one thousand two hundred sixty (1,260) square feet. Said canopy at East 8th Street measures one (1) at one hundred eight (108) feet in length and fourteen (14) feet in width for a total of one thousand five hundred twelve (1,512) square feet. Said canopy at South Wabash Avenue measures one (1) at sixteen (16) feet in length and five (5) feet in width for a total of eighty (80) square feet. The location of said privilege shall be as shown on print(s) kept on file with the Department of Business Affairs and Consumer Protection and the Office of the City Clerk. Said privilege shall be constructed in accordance with plans and specifications approved by the Zoning Department -- Signs.

This grant of privilege in the public way shall be subject to the provisions of Section 10-28-015 and all other required provisions of the Municipal Code of Chicago.

The grantee shall pay to the City of Chicago as compensation for the privilege Number 1107104 herein granted the sum of One Hundred Seventy-five and no/100 Dollars ($175.00) per annum, in advance.

A 25% penalty will be added for payments received after due date.

The permit holder agrees to hold the City of Chicago harmless for any damage, relocation or replacement costs associated with damage, relocation or removal of private property caused by the City performing work in the public way.

Authority herein given and granted for a period of five (5) years from and after June 19, 2013.

Chicago Wells Design Center LLC.

[O2013-6441]

Be It Ordained by the City Council of the City of Chicago:

SECTION 1. Permission and authority are hereby given and granted to Chicago Wells Design Center LLC, upon the terms and subject to the conditions of this ordinance, to maintain and use, as now constructed, two (2) canopies projecting over the public right-of-way adjacent to its premises known as 755 North Wells Street. Said canopy at North Wells Street measures one (1) at sixteen point three (16.3) feet in length and seven (7) feet in width for a total of one hundred fourteen point one (114.1) square feet. Said canopy at West Chicago Avenue measures one (1) at fourteen point four (14.4) feet in length and six (6) feet in width for a total of eighty-six point four (86.4) square feet. The location of said privilege shall be as shown on print(s) kept on file with the Department of Business Affairs and Consumer Protection and the Office of the City Clerk. Said privilege shall be constructed in accordance with plans and specifications approved by the Zoning Department -- Signs.

This grant of privilege in the public way shall be subject to the provisions of Section 10-28-015 and all other required provisions of the Municipal Code of Chicago.

The grantee shall pay to the City of Chicago as compensation for the privilege Number 1107796 herein granted the sum of One Hundred and no/100 Dollars ($100.00) per annum, in advance.

A 25% penalty will be added for payments received after due date.

The permit holder agrees to hold the City of Chicago harmless for any damage, relocation or replacement costs associated with damage, relocation or removal of private property caused by the City performing work in the public way.

Authority herein given and granted for a period of five (5) years from and after May 12, 2013.

The Chicagoan/LaSalle National.

[O2013-6439]

Be It Ordained by the City Council of the City of Chicago:

SECTION 1. Permission and authority are hereby given and granted to The Chicagoan/ LaSalle National, upon the terms and subject to the conditions of this ordinance, to maintain and use, as now constructed, one (1) canopy projecting over the public right-of-way adjacent to its premises known as 750 North Rush Street. Said canopy at North Rush Street measures ten point eight (10.8) feet in length and eight (8) feet in width for a total of eighty-six point four (86.4) square feet. The location of said privilege shall be as shown on print(s) kept on file with the Department of Business Affairs and Consumer Protection and the Office of the City Clerk. Said privilege shall be constructed in accordance with plans and specifications approved by the Zoning Department -- Signs.

This grant of privilege in the public way shall be subject to the provisions of Section 10-28-015 and all other required provisions of the Municipal Code of Chicago.

The grantee shall pay to the City of Chicago as compensation for the privilege Number 1107965 herein granted the sum of Fifty and no/100 Dollars ($50.00) per annum, in advance.

A 25% penalty will be added for payments received after due date.

The permit holder agrees to hold the City of Chicago harmless for any damage, relocation or replacement costs associated with damage, relocation or removal of private property caused by the City performing work in the public way.

Authority herein given and granted for a period of five (5) years from and after July 27, 2013.

Chicagoland Management & Realty.

[O2013-6673]

Be It Ordained by the City Council of the City of Chicago:

SECTION 1. Permission and authority are hereby given and granted to Chicagoland Management & Realty, upon the terms and subject to the conditions of this ordinance, to maintain and use, as now constructed, one (1) canopy projecting over the public right-of-way adjacent to its premises known as 1310 North Ritchie Court. Said canopy at North Ritchie Court measures ten point six seven (10.67) feet in length and sixteen point six seven (16.67) feet in width for a total of one hundred seventy-seven point eight seven (177.87) square feet.

The location of said privilege shall be as shown on print(s) kept on file with the Department of Business Affairs and Consumer Protection and the Office of the City Clerk. Said privilege shall be constructed in accordance with plans and specifications approved by the Zoning Department -- Signs.

This grant of privilege in the public way shall be subject to the provisions of Section 10-28-015 and all other required provisions of the Municipal Code of Chicago.

The grantee shall pay to the City of Chicago as compensation for the privilege Number 1107038 herein granted the sum of Fifty and no/100 Dollars ($50.00) per annum, in advance.

A 25% penalty will be added for payments received after due date.

The permit holder agrees to hold the City of Chicago harmless for any damage, relocation or replacement costs associated with damage, relocation or removal of private property caused by the City performing work in the public way.

Authority herein given and granted for a period of five (5) years from and after February 26, 2006.

City Suites Hotel.

[O2013-6694]

Be It Ordained by the City Council of the City of Chicago:

SECTION 1. Permission and authority are hereby given and granted to City Suites Hotel, upon the terms and subject to the conditions of this ordinance, to maintain and use, as now constructed, one (1) canopy projecting over the public right-of-way adjacent to its premises known as 933 West Belmont Avenue. Said canopy at West Belmont Avenue measures eight point three three (8.33) feet in length and eight point five (8.5) feet in width for a total of seventy point eight one (70.81) square feet. The location of said privilege shall be as shown on print(s) kept on file with the Department of Business Affairs and Consumer Protection and the Office of the City Clerk. Said privilege shall be constructed in accordance with plans and specifications approved by the Zoning Department -- Signs.

This grant of privilege in the public way shall be subject to the provisions of Section 10-28-015 and all other required provisions of the Municipal Code of Chicago.

The grantee shall pay to the City of Chicago as compensation for the privilege Number 1107814 herein granted the sum of Fifty and no/100 Dollars ($50.00) per annum, in advance.

A 25% penalty will be added for payments received after due date.

The permit holder agrees to hold the City of Chicago harmless for any damage, relocation or replacement costs associated with damage, relocation or removal of private property caused by the City performing work in the public way.

Authority herein given and granted for a period of five (5) years from and after June 11, 2013.

CW 600 West Chicago LLC.

[O2013-6359]

Be It Ordained by the City Council of the City of Chicago:

SECTION 1. Permission and authority are hereby given and granted to CW 600 West Chicago LLC, upon the terms and subject to the conditions of this ordinance, to maintain and use, as now constructed, one (1) canopy projecting over the public right-of-way adjacent to its premises known as 600 West Chicago Avenue. Said canopy at North Larrabee Street measures thirty-four point nine two (34.92) feet in length and three point one seven (3.17) feet in width for a total of one hundred ten point seven (110.7) square feet. The location of said privilege shall be as shown on print(s) kept on file with the Department of Business Affairs and Consumer Protection and the Office of the City Clerk. Said privilege shall be constructed in accordance with plans and specifications approved by the Zoning Department -- Signs.

This grant of privilege in the public way shall be subject to the provisions of Section 10-28-015 and all other required provisions of the Municipal Code of Chicago.

The grantee shall pay to the City of Chicago as compensation for the privilege Number 1108251 herein granted the sum of Fifty-nine and 92/100 Dollars ($59.92) per annum, in advance.

A 25% penalty will be added for payments received after due date.

The permit holder agrees to hold the City of Chicago harmless for any damage, relocation or replacement costs associated with damage, relocation or removal of private property caused by the City performing work in the public way.

Authority herein given and granted for a period of five (5) years from and after date of passage.

Floral Exhibits Ltd.

[O2013-6399]

Be It Ordained by the City Council of the City of Chicago:

SECTION 1. Permission and authority are hereby given and granted to Floral Exhibits Ltd., upon the terms and subject to the conditions of this ordinance, to maintain and use, as now constructed, one (1) canopy projecting over the public right-of-way adjacent to its premises known as 1420 South Rockwell Street. Said canopy at South Rockwell Street measures fifteen point one seven (15.17) feet in length and four (4) feet in width for a total of sixty point six eight (60.68) square feet. The location of said privilege shall be as shown on print(s) kept on file with the Department of Business Affairs and Consumer Protection and the Office of the City Clerk. Said privilege shall be constructed in accordance with plans and specifications approved by the Zoning Department -- Signs.

This grant of privilege in the public way shall be subject to the provisions of Section 10-28-015 and all other required provisions of the Municipal Code of Chicago.

The grantee shall pay to the City of Chicago as compensation for the privilege Number 1107962 herein granted the sum of Fifty and no/100 Dollars ($50.00) per annum, in advance.

A 25% penalty will be added for payments received after due date.

The permit holder agrees to hold the City of Chicago harmless for any damage, relocation or replacement costs associated with damage, relocation or removal of private property caused by the City performing work in the public way.

Authority herein given and granted for a period of five (5) years from and after April 9, 2013.

Friedman Properties Ltd.

[O2013-6444]

Be It Ordained by the City Council of the City of Chicago:

SECTION 1. Permission and authority are hereby given and granted to Friedman Properties Ltd., upon the terms and subject to the conditions of this ordinance, to maintain and use, as now constructed, one (1) canopy projecting over the public right-of-way adjacent to its premises known as 500 North Dearborn Street. Said canopy at North Dearborn Street measures eighteen (18) feet in length and six (6) feet in width for a total of one hundred

eight (108) square feet. The location of said privilege shall be as shown on print(s) kept on file with the Department of Business Affairs and Consumer Protection and the Office of the City Clerk. Said privilege shall be constructed in accordance with plans and specifications approved by the Zoning Department -- Signs.

This grant of privilege in the public way shall be subject to the provisions of Section 10-28-015 and all other required provisions of the Municipal Code of Chicago.

The grantee shall pay to the City of Chicago as compensation for the privilege Number 1107839 herein granted the sum of Fifty and no/100 Dollars ($50.00) per annum, in advance.

A 25% penalty will be added for payments received after due date.

The permit holder agrees to hold the City of Chicago harmless for any damage, relocation or replacement costs associated with damage, relocation or removal of private property caused by the City performing work in the public way.

Authority herein given and granted for a period of five (5) years from and after July 30, 2013.

The Garner School.

[O2013-6298]

Be It Ordained by the City Council of the City of Chicago:

SECTION 1. Permission and authority are hereby given and granted to The Garner School, upon the terms and subject to the conditions of this ordinance, to construct, install, maintain and use one (1) canopy projecting over the public right-of-way adjacent to its premises known as 1612 West North Avenue. Said canopy at North Marshfield Avenue measures nineteen point four two (19.42) feet in length and four (4) feet in width for a total of seventy-seven point six eight (77.68) square feet. The location of said privilege shall be as shown on print(s) kept on file with the Department of Business Affairs and Consumer Protection and the Office of the City Clerk. Said privilege shall be constructed in accordance with plans and specifications approved by the Zoning Department -- Signs.

This grant of privilege in the public way shall be subject to the provisions of Section 10-28-015 and all other required provisions of the Municipal Code of Chicago.

The grantee shall pay to the City of Chicago as compensation for the privilege Number 1108550 herein granted the sum of Fifty and no/100 Dollars ($50.00) per annum, in advance.

A 25% penalty will be added for payments received after due date.

The permit holder agrees to hold the City of Chicago harmless for any damage, relocation or replacement costs associated with damage, relocation or removal of private property caused by the City performing work in the public way.

Authority herein given and granted for a period of five (5) years from and after date of passage.

GCT Realty LLC.

[O2013-6696]

Be It Ordained by the City Council of the City of Chicago:

SECTION 1. Permission and authority are hereby given and granted to GCT Realty LLC, upon the terms and subject to the conditions of this ordinance, to construct, install, maintain and use one (1) canopy projecting over the public right-of-way adjacent to its premises known as 3532 North Halsted Street. Said canopy at North Halsted Street measures ten point five (10.5) feet in length and two (2) feet in width for a total of twenty-one (21) square feet. The location of said privilege shall be as shown on print(s) kept on file with the Department of Business Affairs and Consumer Protection and the Office of the City Clerk. Said privilege shall be constructed in accordance with plans and specifications approved by the Zoning Department -- Signs.

This grant of privilege in the public way shall be subject to the provisions of Section 10-28-015 and all other required provisions of the Municipal Code of Chicago.

The grantee shall pay to the City of Chicago as compensation for the privilege Number 1108499 herein granted the sum of Fifty and no/100 Dollars ($50.00) per annum, in advance.

A 25% penalty will be added for payments received after due date.

The permit holder agrees to hold the City of Chicago harmless for any damage, relocation or replacement costs associated with damage, relocation or removal of private property caused by the City performing work in the public way.

Authority herein given and granted for a period of five (5) years from and after date of passage.

Gemelos Food/Check Cashing Services.

[O2013-6342]

Be It Ordained by the City Council of the City of Chicago:

SECTION 1. Permission and authority are hereby given and granted to Gemelos Food/Check Cashing Services, upon the terms and subject to the conditions of this ordinance, to maintain and use, as now constructed, one (1) canopy projecting over the public right-of-way adjacent to its premises known as 4300 South Mozart Street. Said canopy at South Mozart Street and West 43rd Street measures ninety-eight (98) feet in length and two (2) feet in width for a total of one hundred ninety-six (196) square feet. The location of said privilege shall be as shown on print(s) kept on file with the Department of Business Affairs and Consumer Protection and the Office of the City Clerk. Said privilege shall be constructed in accordance with plans and specifications approved by the Zoning Department -- Signs.

This grant of privilege in the public way shall be subject to the provisions of Section 10-28-015 and all other required provisions of the Municipal Code of Chicago.

The grantee shall pay to the City of Chicago as compensation for the privilege Number 1108430 herein granted the sum of One Hundred Twenty-three and no/100 Dollars ($123.00) per annum, in advance.

A 25% penalty will be added for payments received after due date.

The permit holder agrees to hold the City of Chicago harmless for any damage, relocation or replacement costs associated with damage, relocation or removal of private property caused by the City performing work in the public way.

Authority herein given and granted for a period of five (5) years from and after March 12, 2013.

Gio's.

[O2013-6337]

Be It Ordained by the City Council of the City of Chicago:

SECTION 1. Permission and authority are hereby given and granted to Gio's, upon the terms and subject to the conditions of this ordinance, to maintain and use, as now constructed, two (2) canopies projecting over the public right-of-way adjacent to its premises known as 2724 South Lowe Avenue. Said canopy at South Lowe Avenue measures one (1) at seven point five (7.5) feet in length and nine point five eight (9.58) feet in width for

a total of seventy-one point eight five (71.85) square feet. Said canopy at South Lowe Avenue measures one (1) at eleven (11) feet in length and nine point five eight (9.58) feet in width for a total of one hundred five point three eight (105.38) square feet. The location of said privilege shall be as shown on print(s) kept on file with the Department of Business Affairs and Consumer Protection and the Office of the City Clerk. Said privilege shall be constructed in accordance with plans and specifications approved by the Zoning Department -- Signs.

This grant of privilege in the public way shall be subject to the provisions of Section 10-28-015 and all other required provisions of the Municipal Code of Chicago.

The grantee shall pay to the City of Chicago as compensation for the privilege Number 1107619 herein granted the sum of One Hundred and no/100 Dollars ($100.00) per annum, in advance.

A 25% penalty will be added for payments received after due date.

The permit holder agrees to hold the City of Chicago harmless for any damage, relocation or replacement costs associated with damage, relocation or removal of private property caused by the City performing work in the public way.

Authority herein given and granted for a period of five (5) years from and after July 30, 2013.

Glen Lerner LLC.

[O2013-6363]

Be It Ordained by the City Council of the City of Chicago:

SECTION 1. Permission and authority are hereby given and granted to Glen Lerner LLC, upon the terms and subject to the conditions of this ordinance, to construct, install, maintain and use one (1) canopy projecting over the public right-of-way adjacent to its premises known as 1000 West Lake Street. Said canopy at West Lake Street measures twelve (12) feet in length and three (3) feet in width for a total of thirty-six (36) square feet. The location of said privilege shall be as shown on print(s) kept on file with the Department of Business Affairs and Consumer Protection and the Office of the City Clerk. Said privilege shall be constructed in accordance with plans and specifications approved by the Zoning Department -- Signs.

This grant of privilege in the public way shall be subject to the provisions of Section 10-28-015 and all other required provisions of the Municipal Code of Chicago.

The grantee shall pay to the City of Chicago as compensation for the privilege Number 1106129 herein granted the sum of Fifty and no/100 Dollars ($50.00) per annum, in advance.

A 25% penalty will be added for payments received after due date.

The permit holder agrees to hold the City of Chicago harmless for any damage, relocation or replacement costs associated with damage, relocation or removal of private property caused by the City performing work in the public way.

Authority herein given and granted for a period of five (5) years from and after date of passage.

Greek Town Retail Partners LLC.

[O2013-6366]

Be It Ordained by the City Council of the City of Chicago:

SECTION 1. Permission and authority are hereby given and granted to Greek Town Retail Partners LLC, upon the terms and subject to the conditions of this ordinance, to maintain and use, as now constructed, two (2) canopies projecting over the public right-of-way adjacent to its premises known as 116 -- 120 South Halsted Street. Said canopies at South Halsted Street measure one (1) at thirty point five (30.5) feet in length and three (3) feet in width for a total of ninety-one point five (91.5) square feet and one (1) at ninety-two point eight three (92.83) feet in length and three (3) feet in width for a total of two hundred seventy-eight point four nine (278.49) square feet. The location of said privilege shall be as shown on print(s) kept on file with the Department of Business Affairs and Consumer Protection and the Office of the City Clerk. Said privilege shall be constructed in accordance with plans and specifications approved by the Zoning Department -- Signs.

This grant of privilege in the public way shall be subject to the provisions of Section 10-28-015 and all other required provisions of the Municipal Code of Chicago.

The grantee shall pay to the City of Chicago as compensation for the privilege Number 1107975 herein granted the sum of One Hundred Seventy-three and 33/100 Dollars ($173.33) per annum, in advance.

A 25% penalty will be added for payments received after due date.

The permit holder agrees to hold the City of Chicago harmless for any damage, relocation or replacement costs associated with damage, relocation or removal of private property caused by the City performing work in the public way.

Authority herein given and granted for a period of five (5) years from and after June 11, 2013.

Hema's Kitchen.

[O2013-6676]

Be It Ordained by the City Council of the City of Chicago:

SECTION 1. Permission and authority are hereby given and granted to Hema's Kitchen, upon the terms and subject to the conditions of this ordinance, to maintain and use, as now constructed, one (1) canopy projecting over the public right-of-way adjacent to its premises known as 2411 North Clark Street. Said canopy at North Clark Street measures twenty-three (23) feet in length and two point three (2.3) feet in width for a total of fifty-two point nine (52.9) square feet. The location of said privilege shall be as shown on print(s) kept on file with the Department of Business Affairs and Consumer Protection and the Office of the City Clerk. Said privilege shall be constructed in accordance with plans and specifications approved by the Zoning Department -- Signs.

This grant of privilege in the public way shall be subject to the provisions of Section 10-28-015 and all other required provisions of the Municipal Code of Chicago.

The grantee shall pay to the City of Chicago as compensation for the privilege Number 1108194 herein granted the sum of Fifty and no/100 Dollars ($50.00) per annum, in advance.

A 25% penalty will be added for payments received after due date.

The permit holder agrees to hold the City of Chicago harmless for any damage, relocation or replacement costs associated with damage, relocation or removal of private property caused by the City performing work in the public way.

Authority herein given and granted for a period of five (5) years from and after July 27, 2013.

Joseph Freed And Associates LLC.
(7 E. Madison St.)

[O2013-6461]

Be It Ordained by the City Council of the City of Chicago:

SECTION 1. Permission and authority are hereby given and granted to Joseph Freed and Associates LLC, upon the terms and subject to the conditions of this ordinance, to maintain and use, as now constructed, one (1) canopy projecting over the public right-of-way adjacent to its premises known as 7 East Madison Street. Said canopy at East Madison Street measures fifty-two point eight three (52.83) feet in length and sixteen point zero eight (16.08)

feet in width for a total of eight hundred forty-nine point five one (849.51) square feet. The location of said privilege shall be as shown on print(s) kept on file with the Department of Business Affairs and Consumer Protection and the Office of the City Clerk. Said privilege shall be constructed in accordance with plans and specifications approved by the Zoning Department -- Signs.

This grant of privilege in the public way shall be subject to the provisions of Section 10-28-015 and all other required provisions of the Municipal Code of Chicago.

The grantee shall pay to the City of Chicago as compensation for the privilege Number 1107503 herein granted the sum of Seventy-seven and 83/100 Dollars ($77.83) per annum, in advance.

A 25% penalty will be added for payments received after due date.

The permit holder agrees to hold the City of Chicago harmless for any damage, relocation or replacement costs associated with damage, relocation or removal of private property caused by the City performing work in the public way.

Authority herein given and granted for a period of five (5) years from and after July 9, 2013.

Joseph Freed And Associates LLC.
(22 E. Monroe St.)

[O2013-6460]

Be It Ordained by the City Council of the City of Chicago:

SECTION 1. Permission and authority are hereby given and granted to Joseph Freed and Associates LLC, upon the terms and subject to the conditions of this ordinance, to maintain and use, as now constructed, one (1) canopy projecting over the public right-of-way adjacent to its premises known as 22 East Monroe Street. Said canopy at East Monroe Street measures sixty point one six (60.16) feet in length and ten (10) feet in width for a total of six hundred one point six (601.6) square feet. The location of said privilege shall be as shown on print(s) kept on file with the Department of Business Affairs and Consumer Protection and the Office of the City Clerk. Said privilege shall be constructed in accordance with plans and specifications approved by the Zoning Department -- Signs.

This grant of privilege in the public way shall be subject to the provisions of Section 10-28-015 and all other required provisions of the Municipal Code of Chicago.

The grantee shall pay to the City of Chicago as compensation for the privilege Number 1107501 herein granted the sum of Eighty-five and 16/100 Dollars ($85.16) per annum, in advance.

A 25% penalty will be added for payments received after due date.

The permit holder agrees to hold the City of Chicago harmless for any damage, relocation or replacement costs associated with damage, relocation or removal of private property caused by the City performing work in the public way.

Authority herein given and granted for a period of five (5) years from and after July 9, 2013.

Joseph Freed And Associates LLC.
(36 S. Wabash Ave.)

[O2013-6449]

Be It Ordained by the City Council of the City of Chicago:

SECTION 1. Permission and authority are hereby given and granted to Joseph Freed and Associates LLC, upon the terms and subject to the conditions of this ordinance, to maintain and use, as now constructed, one (1) canopy projecting over the public right-of-way adjacent to its premises known as 36 South Wabash Avenue. Said canopy at South Wabash Avenue measures sixteen point five eight (16.58) feet in length and fourteen point five eight (14.58) feet in width for a total of two hundred forty-one point seven four (241.74) square feet. The location of said privilege shall be as shown on print(s) kept on file with the Department of Business Affairs and Consumer Protection and the Office of the City Clerk. Said privilege shall be constructed in accordance with plans and specifications approved by the Zoning Department -- Signs.

This grant of privilege in the public way shall be subject to the provisions of Section 10-28-015 and all other required provisions of the Municipal Code of Chicago.

The grantee shall pay to the City of Chicago as compensation for the privilege Number 1107497 herein granted the sum of Fifty and no/100 Dollars ($50.00) per annum, in advance.

A 25% penalty will be added for payments received after due date.

The permit holder agrees to hold the City of Chicago harmless for any damage, relocation or replacement costs associated with damage, relocation or removal of private property caused by the City performing work in the public way.

Authority herein given and granted for a period of five (5) years from and after April 30, 2016.

The L'Oreal Institute For Ethnic Hair & Skin Research.

[O2013-6313]

Be It Ordained by the City Council of the City of Chicago:

SECTION 1. Permission and authority are hereby given and granted to The L'Oreal Institute for Ethnic Hair & Skin Research, upon the terms and subject to the conditions of this ordinance, to maintain and use, as now constructed, one (1) canopy projecting over the public right-of-way adjacent to its premises known as 2101 South Wabash Avenue. Said canopy at South Wabash Avenue measures eighty-four (84) feet in length and eight (8) feet in width for a total of six hundred seventy-two (672) square feet. The location of said privilege shall be as shown on print(s) kept on file with the Department of Business Affairs and Consumer Protection and the Office of the City Clerk. Said privilege shall be constructed in accordance with plans and specifications approved by the Zoning Department -- Signs.

This grant of privilege in the public way shall be subject to the provisions of Section 10-28-015 and all other required provisions of the Municipal Code of Chicago.

The grantee shall pay to the City of Chicago as compensation for the privilege Number 1108181 herein granted the sum of One Hundred nine and no/100 Dollars ($109.00) per annum, in advance.

A 25% penalty will be added for payments received after due date.

The permit holder agrees to hold the City of Chicago harmless for any damage, relocation or replacement costs associated with damage, relocation or removal of private property caused by the City performing work in the public way.

Authority herein given and granted for a period of five (5) years from and after July 31, 2013.

Lakeshore Land Association, Inc.

[O2013-6640]

Be It Ordained by the City Council of the City of Chicago:

SECTION 1. Permission and authority are hereby given and granted to Lakeshore Land Association, Inc., upon the terms and subject to the conditions of this ordinance, to maintain

and use, as now constructed, one (1) canopy projecting over the public right-of-way adjacent to its premises known as 1130 North Lake Shore Drive. Said canopy at East Elm Street measures fifteen (15) feet in length and ten (10) feet in width for a total of one hundred fifty (150) square feet. The location of said privilege shall be as shown on print(s) kept on file with the Department of Business Affairs and Consumer Protection and the Office of the City Clerk. Said privilege shall be constructed in accordance with plans and specifications approved by the Zoning Department -- Signs.

This grant of privilege in the public way shall be subject to the provisions of Section 10-28-015 and all other required provisions of the Municipal Code of Chicago.

The grantee shall pay to the City of Chicago as compensation for the privilege Number 1108199 herein granted the sum of Fifty and no/100 Dollars ($50.00) per annum, in advance.

A 25% penalty will be added for payments received after due date.

The permit holder agrees to hold the City of Chicago harmless for any damage, relocation or replacement costs associated with damage, relocation or removal of private property caused by the City performing work in the public way.

Authority herein given and granted for a period of five (5) years from and after July 12, 2013.

Lofts At The Vic Condominium.

[O2013-6697]

Be It Ordained by the City Council of the City of Chicago:

SECTION 1. Permission and authority are hereby given and granted to Lofts at the Vic Condominium, upon the terms and subject to the conditions of this ordinance, to maintain and use, as now constructed, one (1) canopy projecting over the public right-of-way adjacent to its premises known as 3150 North Sheffield Avenue. Said canopy at North Sheffield Avenue measures four (4) feet in length and two (2) feet in width for a total of eight (8) square feet. The location of said privilege shall be as shown on print(s) kept on file with the Department of Business Affairs and Consumer Protection and the Office of the City Clerk. Said privilege shall be constructed in accordance with plans and specifications approved by the Zoning Department -- Signs.

This grant of privilege in the public way shall be subject to the provisions of Section 10-28-015 and all other required provisions of the Municipal Code of Chicago.

The grantee shall pay to the City of Chicago as compensation for the privilege Number 1107428 herein granted the sum of Fifty and no/100 Dollars ($50.00) per annum, in advance.

A 25% penalty will be added for payments received after due date.

The permit holder agrees to hold the City of Chicago harmless for any damage, relocation or replacement costs associated with damage, relocation or removal of private property caused by the City performing work in the public way.

Authority herein given and granted for a period of five (5) years from and after June 11, 2013.

Loyola University Of Chicago.

[O2013-6643]

Be It Ordained by the City Council of the City of Chicago:

SECTION 1. Permission and authority are hereby given and granted to Loyola University of Chicago, upon the terms and subject to the conditions of this ordinance, to maintain and use, as now constructed, one (1) canopy projecting over the public right-of-way adjacent to its premises known as 111 East Pearson Street. Said canopy at East Pearson Street measures twenty-one (21) feet in length and fifteen (15) feet in width for a total of three hundred fifteen (315) square feet. The location of said privilege shall be as shown on print(s) kept on file with the Department of Business Affairs and Consumer Protection and the Office of the City Clerk. Said privilege shall be constructed in accordance with plans and specifications approved by the Zoning Department -- Signs.

This grant of privilege in the public way shall be subject to the provisions of Section 10-28-015 and all other required provisions of the Municipal Code of Chicago.

The grantee shall pay to the City of Chicago as compensation for the privilege Number 1107857 herein granted the sum of Fifty and no/100 Dollars ($50.00) per annum, in advance.

A 25% penalty will be added for payments received after due date.

The permit holder agrees to hold the City of Chicago harmless for any damage, relocation or replacement costs associated with damage, relocation or removal of private property caused by the City performing work in the public way.

Authority herein given and granted for a period of five (5) years from and after June 29, 2013.

MacMall.

[O2013-6645]

Be It Ordained by the City Council of the City of Chicago:

SECTION 1. Permission and authority are hereby given and granted to MacMall, upon the terms and subject to the conditions of this ordinance, to maintain and use, as now constructed, one (1) canopy projecting over the public right-of-way adjacent to its premises known as 329 West Grand Avenue. Said canopy at West Grand Avenue measures thirteen point three five (13.35) feet in length and seven point three three (7.33) feet in width for a total of ninety-seven point eight six (97.86) square feet. The location of said privilege shall be as shown on print(s) kept on file with the Department of Business Affairs and Consumer Protection and the Office of the City Clerk. Said privilege shall be constructed in accordance with plans and specifications approved by the Zoning Department -- Signs.

This grant of privilege in the public way shall be subject to the provisions of Section 10-28-015 and all other required provisions of the Municipal Code of Chicago.

The grantee shall pay to the City of Chicago as compensation for the privilege Number 1101366 herein granted the sum of Fifty and no/100 Dollars ($50.00) per annum, in advance.

A 25% penalty will be added for payments received after due date.

The permit holder agrees to hold the City of Chicago harmless for any damage, relocation or replacement costs associated with damage, relocation or removal of private property caused by the City performing work in the public way.

Authority herein given and granted for a period of five (5) years from and after date of passage.

McDermott Foundation.

[O2013-6382]

Be It Ordained by the City Council of the City of Chicago:

SECTION 1. Permission and authority are hereby given and granted to McDermott Foundation, upon the terms and subject to the conditions of this ordinance, to maintain and use, as now constructed, one (1) canopy projecting over the public right-of-way adjacent to its premises known as 932 West Washington Boulevard. Said canopy at West Washington Boulevard measures fifteen (15) feet in length and eight (8) feet in width for a total of one hundred twenty (120) square feet. The location of said privilege shall be as shown on print(s) kept on file with the Department of Business Affairs and Consumer Protection and the Office of the City Clerk. Said privilege shall be constructed in accordance with plans and specifications approved by the Zoning Department -- Signs.

This grant of privilege in the public way shall be subject to the provisions of Section 10-28-015 and all other required provisions of the Municipal Code of Chicago.

The grantee shall pay to the City of Chicago as compensation for the privilege Number 1107044 herein granted the sum of Fifty and no/100 Dollars ($50.00) per annum, in advance.

A 25% penalty will be added for payments received after due date.

The permit holder agrees to hold the City of Chicago harmless for any damage, relocation or replacement costs associated with damage, relocation or removal of private property caused by the City performing work in the public way.

Authority herein given and granted for a period of five (5) years from and after June 14, 2013.

McFadden's.

[O2013-6646]

Be It Ordained by the City Council of the City of Chicago:

SECTION 1. Permission and authority are hereby given and granted to McFadden's, upon the terms and subject to the conditions of this ordinance, to maintain and use, as now constructed, one (1) canopy projecting over the public right-of-way adjacent to its premises known as 1206 North State Parkway. Said canopy at North State Parkway measures thirty-six point two (36.2) feet in length and two point nine (2.9) feet in width for a total of one hundred four point nine eight (104.98) square feet. The location of said privilege shall be as shown on print(s) kept on file with the Department of Business Affairs and Consumer Protection and the Office of the City Clerk. Said privilege shall be constructed in accordance with plans and specifications approved by the Zoning Department -- Signs.

This grant of privilege in the public way shall be subject to the provisions of Section 10-28-015 and all other required provisions of the Municipal Code of Chicago.

The grantee shall pay to the City of Chicago as compensation for the privilege Number 1105523 herein granted the sum of Sixty-one and 20/100 Dollars ($61.20) per annum, in advance.

A 25% penalty will be added for payments received after due date.

The permit holder agrees to hold the City of Chicago harmless for any damage, relocation or replacement costs associated with damage, relocation or removal of private property caused by the City performing work in the public way.

Authority herein given and granted for a period of five (5) years from and after November 13, 2012.

Meli Cafe.

[O2013-6316]

Be It Ordained by the City Council of the City of Chicago:

SECTION 1. Permission and authority are hereby given and granted to Meli Cafe, upon the terms and subject to the conditions of this ordinance, to construct, install, maintain and use one (1) canopy projecting over the public right-of-way adjacent to its premises known as 500 South Dearborn Street. Said canopy at South Dearborn Street measures fourteen (14) feet in length and ten point five (10.5) feet in width for a total of one hundred forty-seven (147) square feet. The location of said privilege shall be as shown on print(s) kept on file with the Department of Business Affairs and Consumer Protection and the Office of the City Clerk. Said privilege shall be constructed in accordance with plans and specifications approved by the Zoning Department -- Signs.

This grant of privilege in the public way shall be subject to the provisions of Section 10-28-015 and all other required provisions of the Municipal Code of Chicago.

The grantee shall pay to the City of Chicago as compensation for the privilege Number 1107753 herein granted the sum of Fifty and no/100 Dollars ($50.00) per annum, in advance.

A 25% penalty will be added for payments received after due date.

The permit holder agrees to hold the City of Chicago harmless for any damage, relocation or replacement costs associated with damage, relocation or removal of private property caused by the City performing work in the public way.

Authority herein given and granted for a period of five (5) years from and after date of passage.

MK Investment Partners LLC.

[O2013-6372]

Be It Ordained by the City Council of the City of Chicago:

SECTION 1. Permission and authority are hereby given and granted to MK Investment Partners LLC. upon the terms and subject to the conditions of this ordinance. to construct. install, maintain and use one (1) canopy projecting over the public right-of-way adjacent to its premises known as 862 North Franklin Street. Said canopy at North Franklin Street measures twelve point four two (12.42) feet in length and two (2) feet in width for a total of twenty-four point eight four (24.84) square feet. The location of said privilege shall be as shown on print(s) kept on file with the Department of Business Affairs and Consumer Protection and the Office of the City Clerk. Said privilege shall be constructed in accordance with plans and specifications approved by the Zoning Department -- Signs.

This grant of privilege in the public way shall be subject to the provisions of Section 10-28-015 and all other required provisions of the Municipal Code of Chicago.

The grantee shall pay to the City of Chicago as compensation for the privilege Number 1107943 herein granted the sum of Fifty and no/100 Dollars ($50.00) per annum, in advance.

A 25% penalty will be added for payments received after due date.

The permit holder agrees to hold the City of Chicago harmless for any damage. relocation or replacement costs associated with damage. relocation or removal of private property caused by the City performing work in the public way.

Authority herein given and granted for a period of five (5) years from and after date of passage.

New Management, Ltd.

[O2013-6386]

Be It Ordained by the City Council of the City of Chicago:

SECTION 1. Permission and authority are hereby given and granted to New Management, Ltd., upon the terms and subject to the conditions of this ordinance, to maintain and use, as now constructed, one (1) canopy projecting over the public right-of-way adjacent to its premises known as 213 North Racine Avenue. Said canopy at 213 North Racine Avenue measures fifteen (15) feet in length and five point five (5.5) feet in width for a total of eighty-two point five (82.5) square feet. The location of said privilege shall be as shown on

print(s) kept on file with the Department of Business Affairs and Consumer Protection and the Office of the City Clerk. Said privilege shall be constructed in accordance with plans and specifications approved by the Zoning Department -- Signs.

This grant of privilege in the public way shall be subject to the provisions of Section 10-28-015 and all other required provisions of the Municipal Code of Chicago.

The grantee shall pay to the City of Chicago as compensation for the privilege Number 1108317 herein granted the sum of Fifty and no/100 Dollars ($50.00) per annum, in advance.

A 25% penalty will be added for payments received after due date.

The permit holder agrees to hold the City of Chicago harmless for any damage, relocation or replacement costs associated with damage, relocation or removal of private property caused by the City performing work in the public way.

Authority herein given and granted for a period of five (5) years from and after July 29, 2013.

Niego Real Estate.

(O2013-6347]

Be It Ordained by the City Council of the City of Chicago:

SECTION 1. Permission and authority are hereby given and granted to Niego Real Estate, upon the terms and subject to the conditions of this ordinance, to maintain and use, as now constructed, one (1) canopy projecting over the public right-of-way adjacent to its premises known as 6625 West Archer Avenue. Said canopy at West Archer Avenue measures forty-seven point eight three (47.83) feet in length and two point zero eight (2.08) feet in width for a total of ninety-nine point four nine (99.49) square feet. The location of said privilege shall be as shown on print(s) kept on file with the Department of Business Affairs and Consumer Protection and the Office of the City Clerk. Said privilege shall be constructed in accordance with plans and specifications approved by the Zoning Department -- Signs.

This grant of privilege in the public way shall be subject to the provisions of Section 10-28-015 and all other required provisions of the Municipal Code of Chicago.

The grantee shall pay to the City of Chicago as compensation for the privilege Number 1103210 herein granted the sum of Seventy-two and 83/100 Dollars ($72.83) per annum, in advance.

A 25% penalty will be added for payments received after due date.

The permit holder agrees to hold the City of Chicago harmless for any damage, relocation or replacement costs associated with damage, relocation or removal of private property caused by the City performing work in the public way.

Authority herein given and granted for a period of five (5) years from and after September 27, 2012.

Grace O'Neal/Earl Jerome Malry.

[O2013-6701]

Be It Ordained by the City Council of the City of Chicago:

SECTION 1. Permission and authority are hereby given and granted to Grace O'Neal/Earl Jerome Malry, upon the terms and subject to the conditions of this ordinance, to maintain and use, as now constructed, one (1) canopy projecting over the public right-of-way adjacent to its premises known as 815 -- 817 West Montrose Avenue Said canopy at West Montrose Avenue measures nine point nine (9.9) feet in length and three point one two (3.12) feet in width for a total of thirty point eight nine (30.89) square feet. The location of said privilege shall be as shown on print(s) kept on file with the Department of Business Affairs and Consumer Protection and the Office of the City Clerk. Said privilege shall be constructed in accordance with plans and specifications approved by the Zoning Department -- Signs.

This grant of privilege in the public way shall be subject to the provisions of Section 10-28-015 and all other required provisions of the Municipal Code of Chicago.

The grantee shall pay to the City of Chicago as compensation for the privilege Number 1107804 herein granted the sum of Fifty and no/100 Dollars ($50.00) per annum, in advance.

A 25% penalty will be added for payments received after due date.

The permit holder agrees to hold the City of Chicago harmless for any damage, relocation or replacement costs associated with damage, relocation or removal of private property caused by the City performing work in the public way.

Authority herein given and granted for a period of five (5) years from and after August 1, 2013.

O'Reilly Auto Parts No. 3387.

[O2013-6300]

Be It Ordained by the City Council of the City of Chicago:

SECTION 1. Permission and authority are hereby given and granted to O'Reilly Auto Parts Number 3387, upon the terms and subject to the conditions of this ordinance, to maintain and use, as now constructed, one (1) canopy projecting over the public right-of-way adjacent to its premises known as 2500 West North Avenue. Said canopy at West North Avenue measures seventy-one (71) feet in length and six point three three (6.33) feet in width for a total of four hundred forty-nine point four three (449.43) square feet. The location of said privilege shall be as shown on print(s) kept on file with the Department of Business Affairs and Consumer Protection and the Office of the City Clerk. Said privilege shall be constructed in accordance with plans and specifications approved by the Zoning Department -- Signs.

This grant of privilege in the public way shall be subject to the provisions of Section 10-28-015 and all other required provisions of the Municipal Code of Chicago.

The grantee shall pay to the City of Chicago as compensation for the privilege Number 1108047 herein granted the sum of ninety-six and no/100 Dollars ($96.00) per annum, in advance.

A 25% penalty will be added for payments received after due date.

The permit holder agrees to hold the City of Chicago harmless for any damage, relocation or replacement costs associated with damage, relocation or removal of private property caused by the City performing work in the public way.

Authority herein given and granted for a period of five (5) years from and after July 9, 2013.

Oxford 127 Huron Venture Property Company LLC.

[O2013-6648]

Be It Ordained by the City Council of the City of Chicago:

SECTION 1. Permission and authority are hereby given and granted to Oxford 127 Huron Venture Property Company LLC, upon the terms and subject to the conditions of this ordinance, to construct, install, maintain and use one (1) canopy projecting over the public right-of-way adjacent to its premises known as 127 West Huron Street. Said canopy at West Huron Street measures thirty-seven point zero eight (37.08) feet in length and six (6) feet in

width for a total of two hundred twenty-two point four eight (222.48) square feet. The location of said privilege shall be as shown on print(s) kept on file with the Department of Business Affairs and Consumer Protection and the Office of the City Clerk. Said privilege shall be constructed in accordance with plans and specifications approved by the Zoning Department -- Signs.

This grant of privilege in the public way shall be subject to the provisions of Section 10-28-015 and all other required provisions of the Municipal Code of Chicago.

The grantee shall pay to the City of Chicago as compensation for the privilege Number 1107760 herein granted the sum of Sixty-two and 08/100 Dollars ($62.08) per annum, in advance.

A 25% penalty will be added for payments received after due date.

The permit holder agrees to hold the City of Chicago harmless for any damage, relocation or replacement costs associated with damage, relocation or removal of private property caused by the City performing work in the public way.

Authority herein given and granted for a period of five (5) years from and after date of passage.

Paul Doi Hair Dresser.

[O2013-6703]

Be It Ordained by the City Council of the City of Chicago:

SECTION 1. Permission and authority are hereby given and granted to Paul Doi Hair Dresser, upon the terms and subject to the conditions of this ordinance, to maintain and use, as now constructed, one (1) canopy projecting over the public right-of-way adjacent to its premises known as 3804 North Broadway. Said canopy at North Broadway measures seven point six (7.6) feet in length and three (3) feet in width for a total of twenty-two point eight (22.8) square feet. The location of said privilege shall be as shown on print(s) kept on file with the Department of Business Affairs and Consumer Protection and the Office of the City Clerk. Said privilege shall be constructed in accordance with plans and specifications approved by the Zoning Department -- Signs.

This grant of privilege in the public way shall be subject to the provisions of Section 10-28-015 and all other required provisions of the Municipal Code of Chicago.

The grantee shall pay to the City of Chicago as compensation for the privilege Number 1108083 herein granted the sum of Fifty and no/100 Dollars ($50.00) per annum, in advance.

A 25% penalty will be added for payments received after due date.

The permit holder agrees to hold the City of Chicago harmless for any damage, relocation or replacement costs associated with damage, relocation or removal of private property caused by the City performing work in the public way.

Authority herein given and granted for a period of five (5) years from and after July 19, 2013.

Philip Diciminna Barber Shop.

[O2013-6649]

Be It Ordained by the City Council of the City of Chicago:

SECTION 1. Permission and authority are hereby given and granted to Philip Diciminna Barber Shop, upon the terms and subject to the conditions of this ordinance, to maintain and use, as now constructed, one (1) canopy projecting over the public right-of-way adjacent to its premises known as 175 North Wells Street. Said canopy at North Wells Street measures fifteen point six seven (15.67) feet in length and two point eight three (2.83) feet in width for a total of forty-four point three five (44.35) square feet. The location of said privilege shall be as shown on print(s) kept on file with the Department of Business Affairs and Consumer Protection and the Office of the City Clerk. Said privilege shall be constructed in accordance with plans and specifications approved by the Zoning Department -- Signs.

This grant of privilege in the public way shall be subject to the provisions of Section 10-28-015 and all other required provisions of the Municipal Code of Chicago.

The grantee shall pay to the City of Chicago as compensation for the privilege Number 1107826 herein granted the sum of Fifty and no/100 Dollars ($50.00) per annum, in advance.

A 25% penalty will be added for payments received after due date.

The permit holder agrees to hold the City of Chicago harmless for any damage, relocation or replacement costs associated with damage, relocation or removal of private property caused by the City performing work in the public way.

Authority herein given and granted for a period of five (5) years from and after July 9, 2013.

Philly's Best Express.

[O2013-6428]

Be It Ordained by the City Council of the City of Chicago:

SECTION 1. Permission and authority are hereby given and granted to Philly's Best Express, upon the terms and subject to the conditions of this ordinance, to maintain and use, as now constructed, one (1) canopy projecting over the public right-of-way adjacent to its premises known as 2436 North Milwaukee Avenue. Said canopy at North Milwaukee Avenue measures ten point zero eight (10.08) feet in length and three point five (3.5) feet in width for a total of thirty-five point two eight (35.28) square feet. The location of said privilege shall be as shown on print(s) kept on file with the Department of Business Affairs and Consumer Protection and the Office of the City Clerk. Said privilege shall be constructed in accordance with plans and specifications approved by the Zoning Department -- Signs.

This grant of privilege in the public way shall be subject to the provisions of Section 10-28-015 and all other required provisions of the Municipal Code of Chicago.

The grantee shall pay to the City of Chicago as compensation for the privilege Number 1107594 herein granted the sum of Fifty and no/100 Dollars ($50.00) per annum, in advance.

A 25% penalty will be added for payments received after due date.

The permit holder agrees to hold the City of Chicago harmless for any damage, relocation or replacement costs associated with damage, relocation or removal of private property caused by the City performing work in the public way.

Authority herein given and granted for a period of five (5) years from and after June 11, 2013.

Pioneer Forms, Inc.

[O2013-6424]

Be It Ordained by the City Council of the City of Chicago:

SECTION 1. Permission and authority are hereby given and granted to Pioneer Forms, Inc., upon the terms and subject to the conditions of this ordinance, to maintain and use, as now constructed, one (1) canopy projecting over the public right-of-way adjacent to its premises known as 3921 North Elston Avenue. Said canopy at North Elston Avenue measures seven point nine (7.9) feet in length and two (2) feet in width for a total of fifteen point eight (15.8) square feet. The location of said privilege shall be as shown on print(s) kept on file with the Department of Business Affairs and Consumer Protection and the Office of the City Clerk. Said privilege shall be constructed in accordance with plans and specifications approved by the Zoning Department -- Signs.

This grant of privilege in the public way shall be subject to the provisions of Section 10-28-015 and all other required provisions of the Municipal Code of Chicago.

The grantee shall pay to the City of Chicago as compensation for the privilege Number 1107571 herein granted the sum of Fifty and no/100 Dollars ($50.00) per annum, in advance.

A 25% penalty will be added for payments received after due date.

The permit holder agrees to hold the City of Chicago harmless for any damage, relocation or replacement costs associated with damage, relocation or removal of private property caused by the City performing work in the public way.

Authority herein given and granted for a period of five (5) years from and after May 14, 2013.

Prime Cleaners.

[O2013-6678]

Be It Ordained by the City Council of the City of Chicago:

SECTION 1. Permission and authority are hereby given and granted to Prime Cleaners, upon the terms and subject to the conditions of this ordinance, to maintain and use, as now constructed, one (1) canopy projecting over the public right-of-way adjacent to its premises known as 2550 North Clark Street. Said canopy at North Clark Street measures fourteen point five (14.5) feet in length and seven point five (7.5) feet in width for a total of one hundred eight point seven five (108.75) square feet. The location of said privilege shall be as shown on print(s) kept on file with the Department of Business Affairs and Consumer Protection and the Office of the City Clerk. Said privilege shall be constructed in accordance with plans and specifications approved by the Zoning Department -- Signs.

This grant of privilege in the public way shall be subject to the provisions of Section 10-28-015 and all other required provisions of the Municipal Code of Chicago.

The grantee shall pay to the City of Chicago as compensation for the privilege Number 1107641 herein granted the sum of Fifty and no/100 Dollars ($50.00) per annum, in advance.

A 25% penalty will be added for payments received after due date.

The permit holder agrees to hold the City of Chicago harmless for any damage, relocation or replacement costs associated with damage, relocation or removal of private property caused by the City performing work in the public way.

Authority herein given and granted for a period of five (5) years from and after June 11, 2013.

Renaissance Saint Luke L.P.

[O2013-6413]

Be It Ordained by the City Council of the City of Chicago:

SECTION 1. Permission and authority are hereby given and granted to Renaissance Saint Luke L.P., upon the terms and subject to the conditions of this ordinance, to maintain and use, as now constructed, one (1) canopy projecting over the public right-of-way adjacent to its premises known as 1501 West Belmont Avenue. Said canopy at West Belmont Avenue measures twenty-four (24) feet in length and four (4) feet in width for a total of ninety-six (96) square feet. The location of said privilege shall be as shown on print(s) kept on file with the Department of Business Affairs and Consumer Protection and the Office of the City Clerk. Said privilege shall be constructed in accordance with plans and specifications approved by the Zoning Department -- Signs.

This grant of privilege in the public way shall be subject to the provisions of Section 10-28-015 and all other required provisions of the Municipal Code of Chicago.

The grantee shall pay to the City of Chicago as compensation for the privilege Number 1107729 herein granted the sum of Fifty and no/100 Dollars ($50.00) per annum, in advance.

A 25% penalty will be added for payments received after due date.

The permit holder agrees to hold the City of Chicago harmless for any damage, relocation or replacement costs associated with damage, relocation or removal of private property caused by the City performing work in the public way.

Authority herein given and granted for a period of five (5) years from and after June 8, 2013.

S Group Properties.

[O2013-6680]

Be It Ordained by the City Council of the City of Chicago:

SECTION 1. Permission and authority are hereby given and granted to S Group Properties, upon the terms and subject to the conditions of this ordinance, to maintain and use, as now constructed, ten (10) canopies projecting over the public right-of-way adjacent to its premises known as 537 -- 565 West Diversey Parkway. Said canopy at West Diversey Parkway measures one (1) at three point four two (3.42) feet in length and one point zero eight (1.08) feet in width for a total of three point six nine (3.69) square feet. Said canopy at West Diversey Parkway measures one (1) at three point four two (3.42) feet in length and one point zero eight (1.08) feet in width for a total of three point six nine (3.69) square feet. Said canopy at West Diversey Parkway measures one (1) at three point four two (3.42) feet in length and one point zero eight (1.08) feet in width for a total of three point six nine (3.69) square feet. Said canopy at West Diversey Parkway measures one (1) at three point four two (3.42) feet in length and one point zero eight (1.08) feet in width for a total of three point six nine (3.69) square feet. Said canopy at West Diversey Parkway measures one (1) at three point four two (3.42) feet in length and one point zero eight (1.08) feet in width for a total of three point six nine (3.69) square feet. Said canopy at West Diversey Parkway measures one (1) at three point four two (3.42) feet in length and one point zero eight (1.08) feet in width for a total of three point six nine (3.69) square feet. Said canopy at West Diversey Parkway measures one (1) at three point four two (3.42) feet in length and one point zero eight (1.08) feet in width for a total of three point six nine (3.69) square feet. Said canopy at West Diversey Parkway measures one (1) at three point four two (3.42) feet in length and one point zero eight (1.08) feet in width for a total of three point six nine (3.69) square feet. Said canopy at West Diversey Parkway measures one (1) at three point four two (3.42) feet in length and one point zero eight (1.08) feet in width for a total of three point six nine (3.69) square feet. The location of said privilege shall be as shown on print(s) kept on file with the Department of Business Affairs and Consumer Protection and the Office of the City Clerk. Said privilege shall be constructed in accordance with plans and specifications approved by the Zoning Department -- Signs.

This grant of privilege in the public way shall be subject to the provisions of Section 10-28-015 and all other required provisions of the Municipal Code of Chicago.

The grantee shall pay to the City of Chicago as compensation for the privilege Number 1108370 herein granted the sum of One Hundred Seventy-five and no/100 Dollars ($175.00) per annum, in advance.

A 25% penalty will be added for payments received after due date.

The permit holder agrees to hold the City of Chicago harmless for any damage, relocation or replacement costs associated with damage, relocation or removal of private property caused by the City performing work in the public way.

Authority herein given and granted for a period of five (5) years from and after May 14, 2013.

S.S. Food & Liquor.

[O2013-6682]

Be It Ordained by the City Council of the City of Chicago:

SECTION 1. Permission and authority are hereby given and granted to S.S. Food & Liquor, upon the terms and subject to the conditions of this ordinance, to maintain and use, as now constructed, one (1) canopy projecting over the public right-of-way adjacent to its premises known as 2427 North Clark Street. Said canopy at North Clark Street measures twenty-four point five (24.5) feet in length and one point nine one (1.91) feet in width for a total of forty-six point eight (46.8) square feet. The location of said privilege shall be as shown on print(s) kept on file with the Department of Business Affairs and Consumer Protection and the Office of the City Clerk. Said privilege shall be constructed in accordance with plans and specifications approved by the Zoning Department -- Signs.

This grant of privilege in the public way shall be subject to the provisions of Section 10-28-015 and all other required provisions of the Municipal Code of Chicago.

The grantee shall pay to the City of Chicago as compensation for the privilege Number 1107034 herein granted the sum of Fifty and no/100 Dollars ($50.00) per annum, in advance.

A 25% penalty will be added for payments received after due date.

The permit holder agrees to hold the City of Chicago harmless for any damage, relocation or replacement costs associated with damage, relocation or removal of private property caused by the City performing work in the public way.

Authority herein given and granted for a period of five (5) years from and after January 9, 2013.

Six Brothers Food Market, Inc.

[O2013-6426]

Be It Ordained by the City Council of the City of Chicago:

SECTION 1. Permission and authority are hereby given and granted to Six Brothers Food Market, Inc., upon the terms and subject to the conditions of this ordinance, to maintain and use, as now constructed, one (1) canopy projecting over the public right-of-way adjacent to its premises known as 609 West 119th Street. Said canopy at West 119th Street measures twenty (20) feet in length and three (3) feet in width for a total of sixty (60) square feet. The location of said privilege shall be as shown on print(s) kept on file with the Department of Business Affairs and Consumer Protection and the Office of the City Clerk. Said privilege shall be constructed in accordance with plans and specifications approved by the Zoning Department -- Signs.

This grant of privilege in the public way shall be subject to the provisions of Section 10-28-015 and all other required provisions of the Municipal Code of Chicago.

The grantee shall pay to the City of Chicago as compensation for the privilege Number 1108547 herein granted the sum of Fifty and no/100 Dollars ($50.00) per annum, in advance.

A 25% penalty will be added for payments received after due date.

The permit holder agrees to hold the City of Chicago harmless for any damage, relocation or replacement costs associated with damage, relocation or removal of private property caused by the City performing work in the public way.

Authority herein given and granted for a period of five (5) years from and after January 9, 2013.

Smart Hotels/Olympia Chicago LLC.

[O2013-6328]

Be It Ordained by the City Council of the City of Chicago:

SECTION 1. Permission and authority are hereby given and granted to Smart Hotels/Olympia Chicago LLC, upon the terms and subject to the conditions of this ordinance, to construct, install, maintain and use one (1) canopy projecting over the public right-of-way adjacent to its premises known as 5225 South Harper Avenue. Said canopy at South Harper Avenue measures thirty-nine point eight three (39.83) feet in length and eleven point three eight (11.38) feet in width for a total of four hundred fifty-three point two seven (453.27) square feet. The location of said privilege shall be as shown on print(s) kept on file with the Department of Business Affairs and Consumer Protection and the Office of the City Clerk.

Said privilege shall be constructed in accordance with plans and specifications approved by the Zoning Department -- Signs.

This grant of privilege in the public way shall be subject to the provisions of Section 10-28-015 and all other required provisions of the Municipal Code of Chicago.

The grantee shall pay to the City of Chicago as compensation for the privilege Number 1106176 herein granted the sum of Sixty-four and 83/100 Dollars ($64.83) per annum, in advance.

A 25% penalty will be added for payments received after due date.

The permit holder agrees to hold the City of Chicago harmless for any damage, relocation or replacement costs associated with damage, relocation or removal of private property caused by the City performing work in the public way.

Authority herein given and granted for a period of five (5) years from and after date of passage.

Snyx.

[O2013-6334]

Be It Ordained by the City Council of the City of Chicago:

SECTION 1. Permission and authority are hereby given and granted to Snyx, upon the terms and subject to the conditions of this ordinance, to maintain and use, as now constructed, one (1) canopy projecting over the public right-of-way adjacent to its premises known as 11232 South Michigan Avenue. Said canopy at South Michigan Avenue measures twenty-four (24) feet in length and eight (8) feet in width for a total of one hundred ninety-two (192) square feet. The location of said privilege shall be as shown on print(s) kept on file with the Department of Business Affairs and Consumer Protection and the Office of the City Clerk. Said privilege shall be constructed in accordance with plans and specifications approved by the Zoning Department -- Signs.

This grant of privilege in the public way shall be subject to the provisions of Section 10-28-015 and all other required provisions of the Municipal Code of Chicago.

The grantee shall pay to the City of Chicago as compensation for the privilege Number 1108019 herein granted the sum of Fifty and no/100 Dollars ($50.00) per annum, in advance.

A 25% penalty will be added for payments received after due date.

The permit holder agrees to hold the City of Chicago harmless for any damage, relocation or replacement costs associated with damage, relocation or removal of private property caused by the City performing work in the public way.

Authority herein given and granted for a period of three (3) years from and after June 11, 2013.

Starbucks Coffee No. 282.

[O2013-6319]

Be It Ordained by the City Council of the City of Chicago:

SECTION 1. Permission and authority are hereby given and granted to Starbucks Coffee Number 282, upon the terms and subject to the conditions of this ordinance, to maintain and use, as now constructed, six (6) canopies projecting over the public right-of-way adjacent to its premises known as 555 South Dearborn Street. Said canopies at West Harrison Street measure two (2) at fifteen point three (15.3) feet in length and one point eight (1.8) feet in width for a total of fifty-five point zero eight (55.08) square feet. Said canopy at South Dearborn Street measures one (1) at ten point six (10.6) feet in length and one point eight (1.8) feet in width for a total of nineteen point zero eight (19.08) square feet. Said canopy at South Plymouth Court measures one (1) at ten point six (10.6) feet in length and one point eight (1.8) feet in width for a total of nineteen point zero eight (19.08) square feet. Said canopies at West Harrison Street measure two (2) at ten point six (10.6) feet in length and one point eight (1.8) feet in width for a total of thirty-eight point one six (38.16) square feet. The location of said privilege shall be as shown on print(s) kept on file with the Department of Business Affairs and Consumer Protection and the Office of the City Clerk. Said privilege shall be constructed in accordance with plans and specifications approved by the Zoning Department -- Signs.

This grant of privilege in the public way shall be subject to the provisions of Section 10-28-015 and all other required provisions of the Municipal Code of Chicago.

The grantee shall pay to the City of Chicago as compensation for the privilege Number 1108333 herein granted the sum of One Hundred Seventy-five and no/100 Dollars ($175.00) per annum, in advance.

A 25% penalty will be added for payments received after due date.

The permit holder agrees to hold the City of Chicago harmless for any damage, relocation or replacement costs associated with damage, relocation or removal of private property caused by the City performing work in the public way.

Authority herein given and granted for a period of five (5) years from and after June 29, 2013.

Steppenwolf Theater Company.

[O2013-6685]

Be It Ordained by the City Council of the City of Chicago:

SECTION 1. Permission and authority are hereby given and granted to Steppenwolf Theater Company, upon the terms and subject to the conditions of this ordinance, to maintain and use, as now constructed, one (1) canopy projecting over the public right-of-way adjacent to its premises known as 1624 North Halsted Street. Said canopy at North Halsted Street measures eight point five (8.5) feet in length and three (3) feet in width for a total of twenty-five point five (25.5) square feet. The location of said privilege shall be as shown on print(s) kept on file with the Department of Business Affairs and Consumer Protection and the Office of the City Clerk. Said privilege shall be constructed in accordance with plans and specifications approved by the Zoning Department -- Signs.

This grant of privilege in the public way shall be subject to the provisions of Section 10-28-015 and all other required provisions of the Municipal Code of Chicago.

The grantee shall pay to the City of Chicago as compensation for the privilege Number 1108458 herein granted the sum of Fifty and no/100 Dollars ($50.00) per annum, in advance.

A 25% penalty will be added for payments received after due date.

The permit holder agrees to hold the City of Chicago harmless for any damage, relocation or replacement costs associated with damage, relocation or removal of private property caused by the City performing work in the public way.

Authority herein given and granted for a period of five (5) years from and after September 10, 2013.

Subway 4053.

[O2013-6650]

Be It Ordained by the City Council of the City of Chicago:

SECTION 1. Permission and authority are hereby given and granted to Subway 4053, upon the terms and subject to the conditions of this ordinance, to maintain and use, as now constructed, one (1) canopy projecting over the public right-of-way adjacent to its premises known

as 201 North Clark Street. Said canopy at North Clark Street measures ten (10) feet in length and four (4) feet in width for a total of forty (40) square feet. The location of said privilege shall be as shown on print(s) kept on file with the Department of Business Affairs and Consumer Protection and the Office of the City Clerk. Said privilege shall be constructed in accordance with plans and specifications approved by the Zoning Department -- Signs.

This grant of privilege in the public way shall be subject to the provisions of Section 10-28-015 and all other required provisions of the Municipal Code of Chicago.

The grantee shall pay to the City of Chicago as compensation for the privilege Number 1106295 herein granted the sum of Fifty and no/100 Dollars ($50.00) per annum, in advance.

A 25% penalty will be added for payments received after due date.

The permit holder agrees to hold the City of Chicago harmless for any damage, relocation or replacement costs associated with damage, relocation or removal of private property caused by the City performing work in the public way.

Authority herein given and granted for a period of five (5) years from and after May 14, 2013.

Sushi Samba.

[O2013-6651]

Be It Ordained by the City Council of the City of Chicago:

SECTION 1. Permission and authority are hereby given and granted to Sushi Samba, upon the terms and subject to the conditions of this ordinance, to maintain and use, as now constructed, five (5) canopies projecting over the public right-of-way adjacent to its premises known as 504 North Wells Street. Said canopies at North Wells Street measure three (3) at ten (10) feet in length and four (4) feet in width for a total of one hundred twenty (120) square feet and two (2) at ten (10) feet in length and two point four two (2.42) feet in width for a total of forty-eight point four (48.4) square feet. The location of said privilege shall be as shown on print(s) kept on file with the Department of Business Affairs and Consumer Protection and the Office of the City Clerk. Said privilege shall be constructed in accordance with plans and specifications approved by the Zoning Department -- Signs.

This grant of privilege in the public way shall be subject to the provisions of Section 10-28-015 and all other required provisions of the Municipal Code of Chicago.

The grantee shall pay to the City of Chicago as compensation for the privilege Number 1107458 herein granted the sum of One Hundred Seventy-five and no/100 Dollars ($175.00) per annum, in advance.

A 25% penalty will be added for payments received after due date.

The permit holder agrees to hold the City of Chicago harmless for any damage, relocation or replacement costs associated with damage, relocation or removal of private property caused by the City performing work in the public way.

Authority herein given and granted for a period of five (5) years from and after May 14, 2013.

Tabula Tua.

[O2013-6415]

Be It Ordained by the City Council of the City of Chicago:

SECTION 1. Permission and authority are hereby given and granted to Tabula Tua, upon the terms and subject to the conditions of this ordinance, to maintain and use, as now constructed, two (2) canopies projecting over the public right-of-way adjacent to its premises known as 1015 -- 1017 West Armitage Avenue. Said canopies at West Armitage Avenue measure one (1) at fifteen point seven five (15.75) feet in length and one point five (1.5) feet in width for a total of twenty-three point six three (23.63) square feet and one (1) at fifteen point eight three (15.83) feet in length and one point five (1.5) feet in width for a total of twenty-three point seven five (23.75) square feet. The location of said privilege shall be as shown on print(s) kept on file with the Department of Business Affairs and Consumer Protection and the Office of the City Clerk. Said privilege shall be constructed in accordance with plans and specifications approved by the Zoning Department -- Signs.

This grant of privilege in the public way shall be subject to the provisions of Section 10-28-015 and all other required provisions of the Municipal Code of Chicago.

The grantee shall pay to the City of Chicago as compensation for the privilege Number 1108100 herein granted the sum of One Hundred and no/100 Dollars ($100.00) per annum, in advance.

A 25% penalty will be added for payments received after due date.

The permit holder agrees to hold the City of Chicago harmless for any damage, relocation or replacement costs associated with damage, relocation or removal of private property caused by the City performing work in the public way.

Authority herein given and granted for a period of five (5) years from and after July 9, 2013.

Tavern On Rush.
(Privilege No. 1105390)

[O2013-6653]

Be It Ordained by the City Council of the City of Chicago:

SECTION 1. Permission and authority are hereby given and granted to Tavern on Rush, upon the terms and subject to the conditions of this ordinance, to maintain and use, as now constructed, one (1) canopy projecting over the public right-of-way adjacent to its premises known as 1031 North Rush Street. Said canopy at North Rush Street measures nineteen point five (19.5) feet in length and seven point five (7.5) feet in width for a total of one hundred forty-six point two five (146.25) square feet. The location of said privilege shall be as shown on print(s) kept on file with the Department of Business Affairs and Consumer Protection and the Office of the City Clerk. Said privilege shall be constructed in accordance with plans and specifications approved by the Zoning Department -- Signs.

This grant of privilege in the public way shall be subject to the provisions of Section 10-28-015 and all other required provisions of the Municipal Code of Chicago.

The grantee shall pay to the City of Chicago as compensation for the privilege Number 1105390 herein granted the sum of Fifty and no/100 Dollars ($50.00) per annum, in advance.

A 25% penalty will be added for payments received after due date.

The permit holder agrees to hold the City of Chicago harmless for any damage, relocation or replacement costs associated with damage, relocation or removal of private property caused by the City performing work in the public way.

Authority herein given and granted for a period of five (5) years from and after February 5, 2013.

Tavern On Rush.
(Privilege No. 1108149)

[O2013-6655]

Be It Ordained by the City Council of the City of Chicago:

SECTION 1. Permission and authority are hereby given and granted to Tavern on Rush, upon the terms and subject to the conditions of this ordinance, to maintain and use, as now constructed, two (2) canopies projecting over the public right-of-way adjacent to its premises known as 1031 North Rush Street. Said canopy at North Rush Street measures one (1) at

thirty-five (35) feet in length and six point eight (6.8) feet in width for a total of two hundred thirty-eight (238) square feet. Said canopy at East Bellevue Place measures one (1) at sixty (60) feet in length and seven (7) feet in width for a total of four hundred twenty (420) square feet. The location of said privilege shall be as shown on print(s) kept on file with the Department of Business Affairs and Consumer Protection and the Office of the City Clerk. Said privilege shall be constructed in accordance with plans and specifications approved by the Zoning Department -- Signs.

This grant of privilege in the public way shall be subject to the provisions of Section 10-28-015 and all other required provisions of the Municipal Code of Chicago.

The grantee shall pay to the City of Chicago as compensation for the privilege Number 1108149 herein granted the sum of One Hundred Forty-five and no/100 Dollars ($145.00) per annum, in advance.

A 25% penalty will be added for payments received after due date.

The permit holder agrees to hold the City of Chicago harmless for any damage, relocation or replacement costs associated with damage, relocation or removal of private property caused by the City performing work in the public way.

Authority herein given and granted for a period of five (5) years from and after July 21, 2013.

Terry's.

[O2013-6405]

Be It Ordained by the City Council of the City of Chicago:

SECTION 1. Permission and authority are hereby given and granted to Terry's, upon the terms and subject to the conditions of this ordinance, to maintain and use, as now constructed, one (1) canopy projecting over the public right-of-way adjacent to its premises known as 5950 West Madison Street. Said canopy at West Madison Street measures twenty-four (24) feet in length and three (3) feet in width for a total of seventy-two (72) square feet. The location of said privilege shall be as shown on print(s) kept on file with the Department of Business Affairs and Consumer Protection and the Office of the City Clerk. Said privilege shall be constructed in accordance with plans and specifications approved by the Zoning Department -- Signs.

This grant of privilege in the public way shall be subject to the provisions of Section 10-28-015 and all other required provisions of the Municipal Code of Chicago.

The grantee shall pay to the City of Chicago as compensation for the privilege Number 1108286 herein granted the sum of Fifty and no/100 Dollars ($50.00) per annum, in advance.

A 25% penalty will be added for payments received after due date.

The permit holder agrees to hold the City of Chicago harmless for any damage, relocation or replacement costs associated with damage, relocation or removal of private property caused by the City performing work in the public way.

Authority herein given and granted for a period of five (5) years from and after July 30, 2013.

Tides At Lake Shore East LLC.

[O2013-6658]

Be It Ordained by the City Council of the City of Chicago:

SECTION 1. Permission and authority are hereby given and granted to Tides at Lake Shore East LLC. upon the terms and subject to the conditions of this ordinance, to maintain and use, as now constructed, one (1) canopy projecting over the public right-of-way adjacent to its premises known as 360 East South Water Street. Said canopy at East South Water Street measures eighteen point eight three (18.83) feet in length and eight point one (8.1) feet in width for a total of one hundred fifty-two point five two (152.52) square feet. The location of said privilege shall be as shown on print(s) kept on file with the Department of Business Affairs and Consumer Protection and the Office of the City Clerk. Said privilege shall be constructed in accordance with plans and specifications approved by the Zoning Department -- Signs.

This grant of privilege in the public way shall be subject to the provisions of Section 10-28-015 and all other required provisions of the Municipal Code of Chicago.

The grantee shall pay to the City of Chicago as compensation for the privilege Number 1107540 herein granted the sum of Fifty and no/100 Dollars ($50.00) per annum, in advance.

A 25% penalty will be added for payments received after due date.

The permit holder agrees to hold the City of Chicago harmless for any damage, relocation or replacement costs associated with damage, relocation or removal of private property caused by the City performing work in the public way.

Authority herein given and granted for a period of five (5) years from and after March 12, 2013.

Tishman Speyer.

[O2013-6656]

Be It Ordained by the City Council of the City of Chicago:

SECTION 1. Permission and authority are hereby given and granted to Tishman Speyer, upon the terms and subject to the conditions of this ordinance, to maintain and use, as now constructed, one (1) canopy projecting over the public right-of-way adjacent to its premises known as 1 North Franklin Street. Said canopy at North Franklin Street measures thirty-five (35) feet in length, seven (7) feet in width and eleven (11) feet, five (5) inches above grade level. The location of said privilege shall be as shown on print(s) kept on file with the Department of Business Affairs and Consumer Protection and the Office of the City Clerk. Said privilege shall be constructed in accordance with plans and specifications approved by the Zoning Department -- Signs.

This grant of privilege in the public way shall be subject to the provisions of Section 10-28-015 and all other required provisions of the Municipal Code of Chicago.

The grantee shall pay to the City of Chicago as compensation for the privilege Number 1107830 herein granted the sum of Sixty and no/100 Dollars ($60.00) per annum, in advance.

A 25% penalty will be added for payments received after due date.

The permit holder agrees to hold the City of Chicago harmless for any damage, relocation or replacement costs associated with damage, relocation or removal of private property caused by the City performing work in the public way.

Authority herein given and granted for a period of five (5) years from and after June 11, 2013.

Tokyo Hotel.

[O2013-6659]

Be It Ordained by the City Council of the City of Chicago:

SECTION 1. Permission and authority are hereby given and granted to Tokyo Hotel, upon the terms and subject to the conditions of this ordinance, to maintain and use, as now constructed, one (1) canopy projecting over the public right-of-way adjacent to its premises known as 19 East Ohio Street. Said canopy at 19 East Ohio Street measures thirty (30) feet in length and two (2) feet in width for a total of sixty (60) square feet. The location of said privilege shall be as shown on print(s) kept on file with the Department of Business Affairs and Consumer Protection and the Office of the City Clerk. Said privilege shall be constructed in accordance with plans and specifications approved by the Zoning Department -- Signs.

This grant of privilege in the public way shall be subject to the provisions of Section 10-28-015 and all other required provisions of the Municipal Code of Chicago.

The grantee shall pay to the City of Chicago as compensation for the privilege Number 1107859 herein granted the sum of Fifty-five and no/100 Dollars ($55.00) per annum, in advance.

A 25% penalty will be added for payments received after due date.

The permit holder agrees to hold the City of Chicago harmless for any damage, relocation or replacement costs associated with damage, relocation or removal of private property caused by the City performing work in the public way.

Authority herein given and granted for a period of five (5) years from and after July 30, 2013.

Travel Fast Chicago/Mail Stop & More.

[O2013-6706]

Be It Ordained by the City Council of the City of Chicago:

SECTION 1. Permission and authority are hereby given and granted to Travel Fast Chicago/Mail Stop & More, upon the terms and subject to the conditions of this ordinance, to maintain and use, as now constructed, one (1) canopy projecting over the public right-of-way adjacent to its premises known as 1338 West Irving Park Road. Said canopy at West Irving Park Road measures sixteen (16) feet in length and two (2) feet in width for a total of thirty-two (32) square feet. The location of said privilege shall be as shown on print(s) kept on file with the Department of Business Affairs and Consumer Protection and the Office of the City Clerk. Said privilege shall be constructed in accordance with plans and specifications approved by the Zoning Department -- Signs.

This grant of privilege in the public way shall be subject to the provisions of Section 10-28-015 and all other required provisions of the Municipal Code of Chicago.

The grantee shall pay to the City of Chicago as compensation for the privilege Number 1108249 herein granted the sum of Fifty and no/100 Dollars ($50.00) per annum, in advance.

A 25% penalty will be added for payments received after due date.

The permit holder agrees to hold the City of Chicago harmless for any damage, relocation or replacement costs associated with damage, relocation or removal of private property caused by the City performing work in the public way.

Authority herein given and granted for a period of five (5) years from and after October 31, 2012.

Triple Crown Restaurant.

[O2013-6350]

Be It Ordained by the City Council of the City of Chicago:

SECTION 1. Permission and authority are hereby given and granted to Triple Crown Restaurant, upon the terms and subject to the conditions of this ordinance, to maintain and use, as now constructed, two (2) canopies projecting over the public right-of-way adjacent to its premises known as 2217 South Wentworth Avenue. Said canopies at South Wentworth Avenue measure two (2) at fifteen (15) feet in length and one (1) foot in width for a total of thirty (30) square feet. The location of said privilege shall be as shown on print(s) kept on file with the Department of Business Affairs and Consumer Protection and the Office of the City Clerk. Said privilege shall be constructed in accordance with plans and specifications approved by the Zoning Department -- Signs.

This grant of privilege in the public way shall be subject to the provisions of Section 10-28-015 and all other required provisions of the Municipal Code of Chicago.

The grantee shall pay to the City of Chicago as compensation for the privilege Number 1091830 herein granted the sum of One Hundred and no/100 Dollars ($100.00) per annum, in advance.

A 25% penalty will be added for payments received after due date.

The permit holder agrees to hold the City of Chicago harmless for any damage, relocation or replacement costs associated with damage, relocation or removal of private property caused by the City performing work in the public way.

Authority herein given and granted for a period of five (5) years from and after date of passage.

We Idea LLC.

[O2013-6425]

Be It Ordained by the City Council of the City of Chicago:

SECTION 1. Permission and authority are hereby given and granted to We Idea LLC, upon the terms and subject to the conditions of this ordinance, to maintain and use, as now constructed,

two (2) canopies projecting over the public right-of-way adjacent to its premises known as 3361 North Elston Avenue. Said canopy at North Elston Avenue measures one (1) at twenty-three point nine two (23.92) feet in length and two point seven five (2.75) feet in width for a total of sixty-five point seven eight (65.78) square feet. Said canopy at West Roscoe Street measures one (1) at ten point zero eight (10.08) feet in length and three (3) feet in width for a total of thirty point two four (30.24) square feet. The location of said privilege shall be as shown on print(s) kept on file with the Department of Business Affairs and Consumer Protection and the Office of the City Clerk. Said privilege shall be constructed in accordance with plans and specifications approved by the Zoning Department -- Signs.

This grant of privilege in the public way shall be subject to the provisions of Section 10-28-015 and all other required provisions of the Municipal Code of Chicago.

The grantee shall pay to the City of Chicago as compensation for the privilege Number 1105392 herein granted the sum of One Hundred and no/100 Dollars ($100.00) per annum, in advance.

A 25% penalty will be added for payments received after due date.

The permit holder agrees to hold the City of Chicago harmless for any damage, relocation or replacement costs associated with damage, relocation or removal of private property caused by the City performing work in the public way.

Authority herein given and granted for a period of five (5) years from and after date of passage.

Westend Bar & Grill.

[O2013-6388]

Be It Ordained by the City Council of the City of Chicago:

SECTION 1. Permission and authority are hereby given and granted to Westend Bar & Grill, upon the terms and subject to the conditions of this ordinance, to maintain and use, as now constructed, one (1) canopy projecting over the public right-of-way adjacent to its premises known as 1326 West Madison Street. Said canopy at West Madison Street measures seven (7) feet in length and twelve (12) feet in width for a total of eighty-four (84) square feet. The location of said privilege shall be as shown on print(s) kept on file with the Department of Business Affairs and Consumer Protection and the Office of the City Clerk. Said privilege shall be constructed in accordance with plans and specifications approved by the Zoning Department -- Signs.

This grant of privilege in the public way shall be subject to the provisions of Section 10-28-015 and all other required provisions of the Municipal Code of Chicago.

The grantee shall pay to the City of Chicago as compensation for the privilege Number 1108447 herein granted the sum of Fifty and no/100 Dollars ($50.00) per annum, in advance.

A 25% penalty will be added for payments received after due date.

The permit holder agrees to hold the City of Chicago harmless for any damage, relocation or replacement costs associated with damage, relocation or removal of private property caused by the City performing work in the public way.

Authority herein given and granted for a period of five (5) years from and after June 11, 2013.

WRPV XI Seneca Chicago LLC.

[O2013-6662]

Be It Ordained by the City Council of the City of Chicago:

SECTION 1. Permission and authority are hereby given and granted to WRPV XI Seneca Chicago LLC. upon the terms and subject to the conditions of this ordinance, to maintain and use, as now constructed, one (1) canopy projecting over the public right-of-way adjacent to its premises known as 200 East Chestnut Street. Said canopy at East Chestnut Street measures thirty (30) feet in length and eighteen (18) feet in width for a total of five hundred forty (540) square feet. The location of said privilege shall be as shown on print(s) kept on file with the Department of Business Affairs and Consumer Protection and the Office of the City Clerk. Said privilege shall be constructed in accordance with plans and specifications approved by the Zoning Department -- Signs.

This grant of privilege in the public way shall be subject to the provisions of Section 10-28-015 and all other required provisions of the Municipal Code of Chicago.

The grantee shall pay to the City of Chicago as compensation for the privilege Number 1107559 herein granted the sum of Fifty-five and no/100 Dollars ($55.00) per annum, in advance.

A 25% penalty will be added for payments received after due date.

The permit holder agrees to hold the City of Chicago harmless for any damage, relocation or replacement costs associated with damage, relocation or removal of private property caused by the City performing work in the public way.

Authority herein given and granted for a period of five (5) years from and after May 9, 2013.

Yes.

[O2013-6429]

Be It Ordained by the City Council of the City of Chicago:

SECTION 1. Permission and authority are hereby given and granted to Yes, upon the terms and subject to the conditions of this ordinance, to maintain and use, as now constructed, one (1) canopy projecting over the public right-of-way adjacent to its premises known as 5211 North Damen Avenue. Said canopy at North Damen Avenue measures forty-six (46) feet in length and two (2) feet in width for a total of ninety-two (92) square feet. The location of said privilege shall be as shown on print(s) kept on file with the Department of Business Affairs and Consumer Protection and the Office of the City Clerk. Said privilege shall be constructed in accordance with plans and specifications approved by the Zoning Department -- Signs.

This grant of privilege in the public way shall be subject to the provisions of Section 10-28-015 and all other required provisions of the Municipal Code of Chicago.

The grantee shall pay to the City of Chicago as compensation for the privilege Number 1107787 herein granted the sum of Seventy-one and no/100 Dollars ($71.00) per annum, in advance.

A 25% penalty will be added for payments received after due date.

The permit holder agrees to hold the City of Chicago harmless for any damage, relocation or replacement costs associated with damage, relocation or removal of private property caused by the City performing work in the public way.

Authority herein given and granted for a period of five (5) years from and after July 27, 2013.

Zed 451.

[O2013-6665]

Be It Ordained by the City Council of the City of Chicago:

SECTION 1. Permission and authority are hereby given and granted to Zed 451, upon the terms and subject to the conditions of this ordinance, to maintain and use, as now constructed, seven (7) canopies projecting over the public right-of-way adjacent to its premises known as 739 North Clark Street. Said canopy at North Clark Street entrance canopy measures one (1) at fourteen point four one (14.41) feet in length and ten point one six (10.16) feet in width for a total of one hundred forty-six point four one (146.41) square feet. Said canopies at North Clark Street window covers measure six (6) at four (4) feet in length and four (4) feet in width for a total of

ninety-six (96) square feet. The location of said privilege shall be as shown on print(s) kept on file with the Department of Business Affairs and Consumer Protection and the Office of the City Clerk. Said privilege shall be constructed in accordance with plans and specifications approved by the Zoning Department -- Signs.

This grant of privilege in the public way shall be subject to the provisions of Section 10-28-015 and all other required provisions of the Municipal Code of Chicago.

The grantee shall pay to the City of Chicago as compensation for the privilege Number 1107818 herein granted the sum of One Hundred Seventy-five and no/100 Dollars ($175.00) per annum, in advance.

A 25% penalty will be added for payments received after due date.

The permit holder agrees to hold the City of Chicago harmless for any damage, relocation or replacement costs associated with damage, relocation or removal of private property caused by the City performing work in the public way.

Authority herein given and granted for a period of five (5) years from and after July 9, 2013.

1K Fulton LLC.

[O2013-6391]

Be It Ordained by the City Council of the City of Chicago:

SECTION 1. Permission and authority are hereby given and granted to 1K Fulton LLC, upon the terms and subject to the conditions of this ordinance, to construct, install, maintain and use eighteen (18) canopies projecting over the public right-of-way adjacent to its premises known as 1000 West Fulton Market. Said canopies at North Morgan Street measure one (1) at thirty-six point nine two (36.92) feet in length and five (5) feet in width for a total of one hundred eighty-four point six (184.6) square feet, one (1) at sixteen point four two (16.42) feet in length and five (5) feet in width for a total of eighty-two point one (82.1) square feet, six (6) at fifteen point eight three (15.83) feet in length and five (5) feet in width for a total of four hundred seventy-four point nine (474.9) square feet, one (1) at fifteen point six six (15.66) feet in length and five (5) feet in width for a total of seventy-eight point three (78.3) square feet, one (1) at fifteen point nine two (15.92) feet in length and five (5) feet in width for a total of seventy-nine point six (79.6) square feet, one (1) at forty-three point zero eight (43.08) feet in length and thirteen (13) feet in width for a total of five hundred sixty point zero four (560.04) square feet and one (1) at fourteen point one seven (14.17) feet in length and five (5) feet in width for a total of seventy point eight five (70.85) square feet. Said canopies at West Fulton Street measure one (1) at fourteen point one seven (14.17) feet in length and five (5) feet in width for a total of seventy point eight five (70.85) square feet,

one (1) at fourteen point five eight (14.58) feet in length and five (5) feet in width for a total of seventy-two point nine (72.9) square feet, three (3) at fifteen point four two (15.42) feet in length and five (5) feet in width for a total of two hundred thirty-one point three (231.3) square feet and one (1) at thirteen point four two (13.42) feet in length and five (5) feet in width for a total of sixty-seven point one (67.1) square feet. The location of said privilege shall be as shown on print(s) kept on file with the Department of Business Affairs and Consumer Protection and the Office of the City Clerk. Said privilege shall be constructed in accordance with plans and specifications approved by the Zoning Department -- Signs.

This grant of privilege in the public way shall be subject to the provisions of Section 10-28-015 and all other required provisions of the Municipal Code of Chicago.

The grantee shall pay to the City of Chicago as compensation for the privilege Number 1107563 herein granted the sum of One Hundred Seventy-five and no/100 Dollars ($175.00) per annum, in advance.

A 25% penalty will be added for payments received after due date.

The permit holder agrees to hold the City of Chicago harmless for any damage, relocation or replacement costs associated with damage, relocation or removal of private property caused by the City performing work in the public way.

Authority herein given and granted for a period of five (5) years from and after date of passage.

---

23 Green LLC.

[O2013-6394]

Be It Ordained by the City Council of the City of Chicago:

SECTION 1. Permission and authority are hereby given and granted to 23 Green LLC, upon the terms and subject to the conditions of this ordinance, to maintain and use, as now constructed, one (1) canopy projecting over the public right-of-way adjacent to its premises known as 23 North Green Street. Said canopy at North Green Street measures twenty-four (24) feet in length and one point six six (1.66) feet in width for a total of thirty-nine point eight four (39.84) square feet. The location of said privilege shall be as shown on print(s) kept on file with the Department of Business Affairs and Consumer Protection and the Office of the City Clerk. Said privilege shall be constructed in accordance with plans and specifications approved by the Zoning Department -- Signs.

This grant of privilege in the public way shall be subject to the provisions of Section 10-28-015 and all other required provisions of the Municipal Code of Chicago.

The grantee shall pay to the City of Chicago as compensation for the privilege Number 1107743 herein granted the sum of Fifty and no/100 Dollars ($50.00) per annum, in advance.

A 25% penalty will be added for payments received after due date.

The permit holder agrees to hold the City of Chicago harmless for any damage, relocation or replacement costs associated with damage, relocation or removal of private property caused by the City performing work in the public way.

Authority herein given and granted for a period of five (5) years from and after May 7, 2013.

---

100 East Huron Street Condominium Association.

[O2013-6667]

Be It Ordained by the City Council of the City of Chicago:

SECTION 1. Permission and authority are hereby given and granted to 100 East Huron Street Condominium Association, upon the terms and subject to the conditions of this ordinance, to maintain and use, as now constructed, one (1) canopy projecting over the public right-of-way adjacent to its premises known as 100 East Huron Street. Said canopy at East Huron Street measures eighteen (18) feet in length and fifteen point two five (15.25) feet in width for a total of two hundred seventy-four point five (274.5) square feet. The location of said privilege shall be as shown on print(s) kept on file with the Department of Business Affairs and Consumer Protection and the Office of the City Clerk. Said privilege shall be constructed in accordance with plans and specifications approved by the Zoning Department -- Signs.

This grant of privilege in the public way shall be subject to the provisions of Section 10-28-015 and all other required provisions of the Municipal Code of Chicago.

The grantee shall pay to the City of Chicago as compensation for the privilege Number 1107785 herein granted the sum of Fifty and no/100 Dollars ($50.00) per annum, in advance.

A 25% penalty will be added for payments received after due date.

The permit holder agrees to hold the City of Chicago harmless for any damage, relocation or replacement costs associated with damage, relocation or removal of private property caused by the City performing work in the public way.

Authority herein given and granted for a period of five (5) years from and after November 6, 2012.

123 Wireless.

[O2013-6339]

Be It Ordained by the City Council of the City of Chicago:

SECTION 1. Permission and authority are hereby given and granted to 123 Wireless, upon the terms and subject to the conditions of this ordinance, to maintain and use, as now constructed, one (1) canopy projecting over the public right-of-way adjacent to its premises known as 3920 West 71st Street. Said canopy at West 71st Street measures sixteen (16) feet in length and four (4) feet in width for a total of sixty-four (64) square feet. The location of said privilege shall be as shown on print(s) kept on file with the Department of Business Affairs and Consumer Protection and the Office of the City Clerk. Said privilege shall be constructed in accordance with plans and specifications approved by the Zoning Department -- Signs.

This grant of privilege in the public way shall be subject to the provisions of Section 10-28-015 and all other required provisions of the Municipal Code of Chicago.

The grantee shall pay to the City of Chicago as compensation for the privilege Number 1108368 herein granted the sum of Fifty and no/100 Dollars ($50.00) per annum, in advance.

A 25% penalty will be added for payments received after due date.

The permit holder agrees to hold the City of Chicago harmless for any damage, relocation or replacement costs associated with damage, relocation or removal of private property caused by the City performing work in the public way.

Authority herein given and granted for a period of five (5) years from and after July 9, 2013.

---

340 West Superior Condominium Association.

[O2013-6669]

Be It Ordained by the City Council of the City of Chicago:

SECTION 1. Permission and authority are hereby given and granted to 340 West Superior Condominium Association, upon the terms and subject to the conditions of this ordinance, to maintain and use, as now constructed, one (1) canopy projecting over the public right-of-way adjacent to its premises known as 340 West Superior Street. Said canopy at West Superior Street measures twenty-one (21) feet in length and eight (8) feet in width for a total of one hundred sixty-eight (168) square feet. The location of said privilege shall be as shown on print(s) kept on file with the Department of Business Affairs and Consumer Protection and the Office of the City Clerk. Said privilege shall be constructed in accordance with plans and specifications approved by the Zoning Department -- Signs.

This grant of privilege in the public way shall be subject to the provisions of Section 10-28-015 and all other required provisions of the Municipal Code of Chicago.

The grantee shall pay to the City of Chicago as compensation for the privilege Number 1104950 herein granted the sum of Fifty and no/100 Dollars ($50.00) per annum, in advance.

A 25% penalty will be added for payments received after due date.

The permit holder agrees to hold the City of Chicago harmless for any damage, relocation or replacement costs associated with damage, relocation or removal of private property caused by the City performing work in the public way.

Authority herein given and granted for a period of five (5) years from and after date of passage.

---

860 Evergreen Properties.

[O2013-6418]

Be It Ordained by the City Council of the City of Chicago:

SECTION 1. Permission and authority are hereby given and granted to 860 Evergreen Properties, upon the terms and subject to the conditions of this ordinance, to maintain and use, as now constructed, one (1) canopy projecting over the public right-of-way adjacent to its premises known as 860 West Evergreen Avenue. Said canopy at West Evergreen Avenue measures seventeen point two (17.2) feet in length and eight (8) feet in width for a total of one hundred thirty-seven point six (137.6) square feet. The location of said privilege shall be as shown on print(s) kept on file with the Department of Business Affairs and Consumer Protection and the Office of the City Clerk. Said privilege shall be constructed in accordance with plans and specifications approved by the Zoning Department -- Signs.

This grant of privilege in the public way shall be subject to the provisions of Section 10-28-015 and all other required provisions of the Municipal Code of Chicago.

The grantee shall pay to the City of Chicago as compensation for the privilege Number 1107617 herein granted the sum of Fifty and no/100 Dollars ($50.00) per annum, in advance.

A 25% penalty will be added for payments received after due date.

The permit holder agrees to hold the City of Chicago harmless for any damage, relocation or replacement costs associated with damage, relocation or removal of private property caused by the City performing work in the public way.

Authority herein given and granted for a period of five (5) years from and after April 13, 2012.

5000 Marine Drive Corporation.

[O2013-6708]

Be It Ordained by the City Council of the City of Chicago:

SECTION 1. Permission and authority are hereby given and granted to 5000 Marine Drive Corporation, upon the terms and subject to the conditions of this ordinance, to maintain and use, as now constructed, one (1) canopy projecting over the public right-of-way adjacent to its premises known as 5000 North Marine Drive. Said canopy at North Marine Drive measures twenty-four point two five (24.25) feet in length and seven point seven five (7.75) feet in width for a total of one hundred eighty-seven point nine four (187.94) square feet. The location of said privilege shall be as shown on print(s) kept on file with the Department of Business Affairs and Consumer Protection and the Office of the City Clerk. Said privilege shall be constructed in accordance with plans and specifications approved by the Zoning Department -- Signs.

This grant of privilege in the public way shall be subject to the provisions of Section 10-28-015 and all other required provisions of the Municipal Code of Chicago.

The grantee shall pay to the City of Chicago as compensation for the privilege Number 1105955 herein granted the sum of Fifty and no/100 Dollars ($50.00) per annum, in advance.

A 25% penalty will be added for payments received after due date.

The permit holder agrees to hold the City of Chicago harmless for any damage, relocation or replacement costs associated with damage, relocation or removal of private property caused by the City performing work in the public way.

Authority herein given and granted for a period of five (5) years from and after January 1, 2013.

AMENDMENT OF GRANT OF PRIVILEGE IN PUBLIC WAY FOR CANOPIES.

The Committee on Transportation and Public Way submitted the following report:

CHICAGO, October 9, 2013.

To the President and Members of the City Council:

Your Committee on Transportation and Public Way begs leave to report and recommend that Your Honorable Body *Pass* amendments to various ordinances passed by the City Council of the City of Chicago for grants of privilege in the public way for the installation, maintenance and use of canopies. These ordinances were referred to the Committee on September 11, 2013.

This recommendation was concurred in unanimously by a viva voce vote of the members of the committee, with no dissenting vote.

Respectfully submitted,

(Signed) ANTHONY BEALE,
Chairman.

On motion of Alderman Beale, the said proposed ordinances transmitted with the foregoing committee report were *Passed* by yeas and nays as follows:

Yeas -- Aldermen Moreno, Fioretti, Dowell, Burns, Hairston, Sawyer, Holmes, Harris, Beale, Balcer, Cárdenas, Quinn, Burke, Foulkes, Thompson, Thomas, Lane, O'Shea, Cochran, Brookins, Muñoz, Zalewski, Chandler, Solis, Maldonado, Burnett, Ervin, Graham, Reboyras, Suarez, Waguespack, Mell, Austin, Colón, Sposato, Mitts, Cullerton, Laurino, P. O'Connor, M. O'Connor, Reilly, Smith, Tunney, Arena, Cappleman, Pawar, Osterman, Moore, Silverstein -- 49.

Nays -- None.

Alderman Balcer moved to reconsider the foregoing vote. The motion was lost.

The following are said ordinances as passed (the italic heading in each case not being a part of the ordinance):

Francesca's.

[O2013-6360]

Be It Ordained by the City Council of the City of Chicago:

SECTION 1. The ordinance passed by the City Council of the City of Chicago for Francesca's on February 11, 2009 and printed upon page 55314 of the *Journal of the Proceedings of the City Council of the City of Chicago* is hereby amended by deleting the words: "one (1) at twenty-five (25) feet in length" and inserting in their place the words: "one (1) at eighteen (18) feet, seven (7) inches in length".

SECTION 2. This ordinance amendment shall be in effect upon its passage.

Pratesi.

[O2013-6406]

Be It Ordained by the City Council of the City of Chicago:

SECTION 1. The ordinance passed by the City Council of the City of Chicago for Pratesi on June 26, 2013 and printed upon page 56900 of the *Journal of the Proceedings of the City Council of the City of Chicago* is hereby amended by deleting the words: "date of passage" and inserting in their place the words: "July 29, 2013".

SECTION 2. This ordinance amendment shall be in effect upon its passage.

GRANTS OF PRIVILEGE IN PUBLIC WAY FOR SIDEWALK CAFES.

The Committee on Transportation and Public Way submitted the following report:

CHICAGO, October 9, 2013.

To the President and Members of the City Council:

Your Committee on Transportation and Public Way begs leave to report and recommend that Your Honorable Body *Pass* the proposed ordinances transmitted herewith for various establishments to maintain and use portions of the public right-of-way for sidewalk cafes. These ordinances were referred to the Committee on September 11, 2013.

This recommendation was concurred in unanimously by a viva voce vote of the members of the committee, with no dissenting vote.

Respectfully submitted,

(Signed) ANTHONY BEALE,
Chairman.

On motion of Alderman Beale, the said proposed ordinances transmitted with the foregoing committee report were *Passed* by yeas and nays as follows:

Yeas -- Aldermen Moreno, Fioretti, Dowell, Burns, Hairston, Sawyer, Holmes, Harris, Beale, Balcer, Cárdenas, Quinn, Burke, Foulkes, Thompson, Thomas, Lane, O'Shea, Cochran, Brookins, Muñoz, Zalewski, Chandler, Solis, Maldonado, Burnett, Ervin, Graham, Reboyras, Suarez, Waguespack, Mell, Austin, Colón, Sposato, Mitts, Cullerton, Laurino, P. O'Connor, M. O'Connor, Reilly, Smith, Tunney, Arena, Cappleman, Pawar, Osterman, Moore, Silverstein -- 49.

Nays -- None.

Alderman Balcer moved to reconsider the foregoing vote. The motion was lost.

The following are said ordinances as passed (the italic heading in each case not being a part of the ordinance):

BB Bun Mi Express.

[O2013-6507]

Be It Ordained by the City Council of the City of Chicago:

Permission and authority are hereby given and granted to BB Bun Mi Express, upon the terms and subject to the conditions of this ordinance, to maintain and use a portion of the public right-of-way for a sidewalk cafe adjacent to its premises located at 3409 North Broadway. Said sidewalk cafe area shall be sixteen point six seven (16.67) feet in length and four point zero eight (4.08) feet in width for a total of sixty-eight point zero one (68.01) square feet and shall allow six (6) feet of clear space from the face of the curb/building line along North Broadway. The compensation for said space and the days and hours of operation for the sidewalk cafe shall be as follows:

Monday through Sunday, 9:00 A.M. to 9:00 P.M.
Sunday, 10:00 A.M. to 8:00 P.M.

Compensation: $600.00/Seating Capacity: 9.

Sidewalk cafe permit and approved plan must be posted at all times.

This grant of privilege Number 1108419 for a sidewalk cafe shall be subject to the provisions of Sections 10-28-800 through 10-28-885 of the Municipal Code of Chicago and the directions of the Commissioner of the Department of Business Affairs and Consumer Protection, the Commissioner of Streets and Sanitation and the Commissioner of Transportation.

The permit holder agrees to hold the City of Chicago harmless for any damage, relocation or replacement costs associated with damage, relocation or removal of private property caused by the City performing work in the public way.

Authority for the above named privilege is herein given and granted from and after March 1. 2013 through and including December 1, 2013.

Blackfinn Ameripub.

[O2013-6502]

Be It Ordained by the City Council of the City of Chicago:

Permission and authority are hereby given and granted to Blackfinn Ameripub, upon the terms and subject to the conditions of this ordinance, to maintain and use a portion of the public right-of-way for a sidewalk cafe adjacent to its premises located at 65 West Kinzie Street. Said sidewalk cafe area shall be seventy-five point five (75.5) feet in length and eight point three three (8.33) feet in width for a total of six hundred twenty-eight point nine two (628.92) square feet and shall allow six (6) feet of clear space from the face of the curb/building line along West Kinzie Street. The compensation for said space and the days and hours of operation for the sidewalk cafe shall be as follows:

Sunday to Saturday, 8:00 A.M. to 12:00 A.M.

Compensation: $1,446.50/Seating Capacity: 30.

Sidewalk cafe permit and approved plan must be posted at all times.

This grant of privilege Number 1108630 for a sidewalk cafe shall be subject to the provisions of Sections 10-28-800 through 10-28-885 of the Municipal Code of Chicago and the directions of the Commissioner of the Department of Business Affairs and Consumer Protection, the Commissioner of Streets and Sanitation and the Commissioner of Transportation.

The permit holder agrees to hold the City of Chicago harmless for any damage, relocation or replacement costs associated with damage, relocation or removal of private property caused by the City performing work in the public way.

Authority for the above named privilege is herein given and granted from and after March 1, 2013 through and including December 1, 2013.

Essence Med Spa & Wellness Center.

[O2013-6499]

Be It Ordained by the City Council of the City of Chicago:

Permission and authority are hereby given and granted to Essence Med Spa & Wellness Center. upon the terms and subject to the conditions of this ordinance. to maintain and use a portion of the public right-of-way for a sidewalk cafe adjacent to its premises located at 6413 North Kinzua Avenue. Said sidewalk cafe area shall be twenty-five (25) feet in length and fifteen (15) feet in width for a total of three hundred seventy-five (375) square feet and shall allow six (6) feet of clear space from the face of the curb/building line along North Kinzua Avenue. The compensation for said space and the days and hours of operation for the sidewalk cafe shall be as follows:

Monday through Sunday, 8:00 A.M. until 12:00 Midnight

Compensation: $600.00/Seating Capacity: 24.

Sidewalk cafe permit and approved plan must be posted at all times.

This grant of privilege Number 1108625 for a sidewalk cafe shall be subject to the provisions of Sections 10-28-800 through 10-28-885 of the Municipal Code of Chicago and the directions of the Commissioner of the Department of Business Affairs and Consumer Protection, the Commissioner of Streets and Sanitation and the Commissioner of Transportation.

The permit holder agrees to hold the City of Chicago harmless for any damage, relocation or replacement costs associated with damage, relocation or removal of private property caused by the City performing work in the public way.

Authority for the above named privilege is herein given and granted from and after March 1, 2013 through and including December 1, 2013.

Intercontinental Hotel Chicago.

[O2013-6505]

Be It Ordained by the City Council of the City of Chicago:

Permission and authority are hereby given and granted to Intercontinental Hotel Chicago, upon the terms and subject to the conditions of this ordinance, to maintain and use a portion of the public right-of-way for a sidewalk cafe adjacent to its premises located at 505 North Michigan Avenue. Said sidewalk cafe area shall be sixty-five point four two (65.42) feet in length and two

point three three (2.33) feet in width for a total of one hundred fifty-two point four three (152.43) square feet and shall allow six (6) feet of clear space from the face of the curb/building line along West Grand Avenue on pedestrian bridge. The compensation for said space and the days and hours of operation for the sidewalk cafe shall be as follows:

Sunday through Thursday, 8:00 A.M. to 8:00 P.M.
Friday and Saturday, 8:00 A.M. to 9:00 P.M.

Compensation: $600.00/Seating Capacity: 16.

Sidewalk cafe permit and approved plan must be posted at all times.

This grant of privilege Number 1108420 for a sidewalk cafe shall be subject to the provisions of Sections 10-28-800 through 10-28-885 of the Municipal Code of Chicago and the directions of the Commissioner of the Department of Business Affairs and Consumer Protection, the Commissioner of Streets and Sanitation and the Commissioner of Transportation.

The permit holder agrees to hold the City of Chicago harmless for any damage, relocation or replacement costs associated with damage, relocation or removal of private property caused by the City performing work in the public way.

Authority for the above named privilege is herein given and granted from and after March 1, 2013 through and including December 1, 2013.

La Fiesta Restaurant.

[O2013-6494]

Be It Ordained by the City Council of the City of Chicago:

Permission and authority are hereby given and granted to La Fiesta Restaurant, upon the terms and subject to the conditions of this ordinance, to maintain and use a portion of the public right-of-way for a sidewalk cafe adjacent to its premises located at 3333 West 111th Street. Said sidewalk cafe area shall be thirty-eight (38) feet in length and eight (8) feet in width for a total of three hundred four (304) square feet and shall allow six (6) feet of clear space from the face of the curb/building line along West 111th Street. The compensation for said space and the days and hours of operation for the sidewalk cafe shall be as follows:

Sunday through Thursday, 11:00 A.M. to 10:00 P.M.
Friday and Saturday, 11:00 A.M. to 11:00 P.M.

Compensation: $600.00/Seating Capacity: 28.

Sidewalk cafe permit and approved plan must be posted at all times.

This grant of privilege Number 1108418 for a sidewalk cafe shall be subject to the provisions of Sections 10-28-800 through 10-28-885 of the Municipal Code of Chicago and the directions of the Commissioner of the Department of Business Affairs and Consumer Protection, the Commissioner of Streets and Sanitation and the Commissioner of Transportation.

The permit holder agrees to hold the City of Chicago harmless for any damage, relocation or replacement costs associated with damage, relocation or removal of private property caused by the City performing work in the public way.

Authority for the above named privilege is herein given and granted from and after March 1, 2013 through and including December 1, 2013.

New Tokyo.

[O2013-6508]

Be It Ordained by the City Council of the City of Chicago:

Permission and authority are hereby given and granted to New Tokyo, upon the terms and subject to the conditions of this ordinance, to maintain and use a portion of the public right-of-way for a sidewalk cafe adjacent to its premises located at 3139 North Broadway. Said sidewalk cafe area shall be thirty-two point seven five (32.75) feet in length and eight (8) feet in width for a total of two hundred sixty-two (262) square feet and shall allow six (6) feet of clear space from the face of the curb/building line along West Briar Place. The compensation for said space and the days and hours of operation for the sidewalk cafe shall be as follows:

Monday through Friday, 5:00 P.M. to 9:00 P.M.
Saturday and Sunday, 12:00 Noon to 9:00 P.M.

Compensation: $600.00/Seating Capacity: 16.

Sidewalk cafe permit and approved plan must be posted at all times.

This grant of privilege Number 1108417 for a sidewalk cafe shall be subject to the provisions of Sections 10-28-800 through 10-28-885 of the Municipal Code of Chicago and the directions of the Commissioner of the Department of Business Affairs and Consumer Protection, the Commissioner of Streets and Sanitation and the Commissioner of Transportation.

The permit holder agrees to hold the City of Chicago harmless for any damage, relocation or replacement costs associated with damage, relocation or removal of private property caused by the City performing work in the public way.

Authority for the above named privilege is herein given and granted from and after March 1, 2013 through and including December 1, 2013.

Prost.

[O2013-6510]

Be It Ordained by the City Council of the City of Chicago:

Permission and authority are hereby given and granted to Prost, upon the terms and subject to the conditions of this ordinance, to maintain and use a portion of the public right-of-way for a sidewalk cafe adjacent to its premises located at 2566 -- 2568 North Lincoln Avenue. Said sidewalk cafe area shall be eight point zero eight (8.08) feet in length and twenty-four point one seven (24.17) feet in width for a total of one hundred ninety-five point two nine (195.29) square feet and shall allow six (6) feet of clear space from the face of the curb/building line along North Lincoln Avenue. The compensation for said space and the days and hours of operation for the sidewalk cafe shall be as follows:

Sunday to Thursday, 11:00 A.M. to 10:00 P.M.
Friday and Saturday, 11:00 A.M. to 11:00 P.M.

Compensation: $600.00/Seating Capacity: 24.

Sidewalk cafe permit and approved plan must be posted at all times.

This grant of privilege Number 1108629 for a sidewalk cafe shall be subject to the provisions of Sections 10-28-800 through 10-28-885 of the Municipal Code of Chicago and the directions of the Commissioner of the Department of Business Affairs and Consumer Protection, the Commissioner of Streets and Sanitation and the Commissioner of Transportation.

The permit holder agrees to hold the City of Chicago harmless for any damage, relocation or replacement costs associated with damage, relocation or removal of private property caused by the City performing work in the public way.

Authority for the above named privilege is herein given and granted from and after March 1, 2013 through and including December 1, 2013.

Starbucks Coffee No. 226.

[O2013-6492]

Be It Ordained by the City Council of the City of Chicago:

Permission and authority are hereby given and granted to Starbucks Coffee Number 226, upon the terms and subject to the conditions of this ordinance, to maintain and use a portion of the public right-of-way for a sidewalk cafe adjacent to its premises located at 1530 East 53rd Street. Said sidewalk cafe area shall be twenty-six point five four (26.54) feet in length and eleven point four (11.4) feet in width for a total of three hundred two point five six (302.56) square feet and shall allow six (6) feet of clear space from the face of the curb/building line along East 53rd Street. The compensation for said space and the days and hours of operation for the sidewalk cafe shall be as follows:

Sunday to Thursday, 8:00 A.M. to 9:00 P.M.
Friday and Saturday, 8:00 A.M. to 10:00 P.M.

Compensation: $600.00/Seating Capacity: 25.

Sidewalk cafe permit and approved plan must be posted at all times.

This grant of privilege Number 1108628 for a sidewalk cafe shall be subject to the provisions of Sections 10-28-800 through 10-28-885 of the Municipal Code of Chicago and the directions of the Commissioner of the Department of Business Affairs and Consumer Protection, the Commissioner of Streets and Sanitation and the Commissioner of Transportation.

The permit holder agrees to hold the City of Chicago harmless for any damage, relocation or replacement costs associated with damage, relocation or removal of private property caused by the City performing work in the public way.

Authority for the above named privilege is herein given and granted from and after March 1, 2013 through and including December 1, 2013.

AMENDMENT OF GRANTS OF PRIVILEGE FOR SIDEWALK CAFES.

The Committee on Transportation and Public Way submitted the following report:

CHICAGO, October 9, 2013.

To the President and Members of the City Council:

Your Committee on Transportation and Public Way begs leave to report and recommend that Your Honorable Body *Pass* amendments to various ordinances passed by the City Council of the City of Chicago for sidewalk cafes. These ordinances were referred to the Committee on September 11, 2013.

This recommendation was concurred in unanimously by a viva voce vote of the members of the committee, with no dissenting vote.

Respectfully submitted,

(Signed) ANTHONY BEALE,
Chairman.

On motion of Alderman Beale, the said proposed ordinances transmitted with the foregoing committee report were *Passed* by yeas and nays as follows:

Yeas -- Aldermen Moreno, Fioretti, Dowell, Burns, Hairston, Sawyer, Holmes, Harris, Beale, Balcer, Cárdenas, Quinn, Burke, Foulkes, Thompson, Thomas, Lane, O'Shea, Cochran, Brookins, Muñoz, Zalewski, Chandler, Solis, Maldonado, Burnett, Ervin, Graham, Reboyras, Suarez, Waguespack, Mell, Austin, Colón, Sposato, Mitts, Cullerton, Laurino, P. O'Connor, M. O'Connor, Reilly, Smith, Tunney, Arena, Cappleman, Pawar, Osterman, Moore, Silverstein -- 49.

Nays -- None.

Alderman Balcer moved to reconsider the foregoing vote. The motion was lost.

The following are said ordinances as passed (the italic heading in each case not being a part of the ordinance):

Blackstone Hotel.

[O2013-6380]

Be It Ordained by the City Council of the City of Chicago:

SECTION 1. The ordinance passed by the City Council of the City of Chicago for Blackstone Hotel on May 8, 2013 and printed upon page 53229 of the *Journal of the Proceedings of the City*

Council of the City of Chicago is hereby amended by deleting the words: "638 South Michigan Avenue . . . total of four hundred sixty-two point one five (462.15) square feet . . . Compensation: $831.81 Seating Capacity: 20" and inserting in their place the words: "636 -- 638 South Michigan Avenue . . . Sidewalk cafe area Number 2 shall be thirty-four point six seven (34.67) feet in length and thirteen point one three (13.33) feet in width total . . . .of nine hundred twenty-four point three zero (924.30) square feet . . . Compensation: $1,663.74/Seating Capacity: 40".

SECTION 2. This ordinance amendment shall be in effect upon its passage.

Espressamente Illy/Cityfront Cafe.

[SO2013-6367]

Be It Ordained by the City Council of the City of Chicago:

SECTION 1. The ordinance passed bv the City Council of the City of Chicago for Espressamente Illy/Cityfront Cafe on July 24, 2013 and printed upon page 58267 of the *Journal of the Proceedings of the City Council of the City of Chicago* is hereby amended by deleting the words: "Compensation: $1,957.30/Seating Capacity: 42" and inserting in their place the words: "adding sidewalk cafe area Number 2 shall be twenty-five (25) feet, six (6) inches in length and nine (9) feet, two (2) inches in width for a total of two hundred thirty-three point eight three (233.83) square feet and shall allow six (6) feet of clear space from the face of the curb/building line along North Cityfront Plaza Drive" . . .Compensation: $2,495.12/Seating Capacity: 52".

SECTION 2. This ordinance amendment shall be in effect upon its passage.

My Thai-Takumi Restaurant.

[O2013-6419]

Be It Ordained by the City Council of the City of Chicago:

SECTION 1. The ordinance passed by the City Council of the City of Chicago for My Thai-Takumi Restaurant on June 5, 2013 and printed upon page 55349 of the *Journal of the Proceedings of the City Council of the City of Chicago* is hereby amended by deleting the words: "along West Clinton Street" and inserting in their place the words: "West Monroe Street".

SECTION 2. This ordinance amendment shall be in effect upon its passage.

Red Violet.

[O2013-6393]

Be It Ordained by the City Council of the City of Chicago:

SECTION 1. The ordinance passed by the City Council of the City of Chicago on May 8, 2013 and printed upon page 53358 of the *Journal of the Proceedings of the City Council of the City of Chicago* is hereby amended by deleting the words: "Red Violet" and inserting in their place the words: "Vinyl Social Food & Drink".

SECTION 2. This ordinance amendment shall be in effect upon its passage.

Rosebud Steakhouse.

[O2013-6417]

Be It Ordained by the City Council of the City of Chicago:

SECTION 1. The ordinance passed by the City Council of the City of Chicago for Rosebud Steakhouse on February 13, 2013 and printed upon page 47106 of the *Journal of the Proceedings of the City Council of the City of Chicago* is hereby amended by deleting the words: "Seating Capacity: 12" and inserting in their place the words: "Seating Capacity: 24".

SECTION 2. This ordinance amendment shall be in effect upon its passage.

Webster's Wine Bar.

[O2013-6353]

Be It Ordained by the City Council of the City of Chicago:

SECTION 1. The ordinance passed by the City Council of the City of Chicago for Webster's Wine Bar on May 8, 2013 and printed upon page 53401 of the *Journal of the Proceedings of the*

City Council of the City of Chicago is hereby amended by deleting the words: "sidewalk cafe area Number 1 shall be twenty-six point eight three (26.83) feet in length and six point three three (6.33) feet in width, sidewalk cafe area Number 2 shall be sixteen point eight three (16.83) feet in length and six point three three (6.33) feet in width and sidewalk cafe area Number 3 shall be twenty-six point five (26.5) feet in length and eight point two five (8.25) feet in width for a total of four hundred ninety-four point nine nine (494.99) square feet and shall allow six (6) feet of clear space from the face of the curb/building line along North Dominick Street and West Webster Avenue . . . Monday through Friday, 5:00 P.M. to 12:00 Midnight, Saturday and Sunday, 4:00 P.M. to 12:00 Midnight . . . Compensation: $600.00/Seating Capacity: 46 feet" and inserting in their place the words: "Sidewalk cafe area Number 1 shall be twenty-six point five (26.5) feet in length and sixteen (16) feet, nine (9) inches in width, sidewalk cafe area Number 2 shall be sixteen (16) feet, ten (10) inches in length and six (6) feet, four (4) inches in width and sidewalk cafe area Number 3 shall be sixteen (16) feet, ten (10) inches in length and six (6) feet, four (4) inches in width for a total of six hundred fifty-five point six zero (655.60) square feet and shall allow six (6) feet of clear space from the face of the curb/building line along North Dominick Street and West Webster Avenue . . . Monday through Sunday, 5:00 P.M. to 12:00 Midnight . . . Compensation: $721.16/Seating Capacity: 48".

SECTION 2. This ordinance amendment shall be in effect upon its passage.

APPROVAL OF ALDI O'REILLY SUBDIVISION.

[O2013-6203]

The Committee on Transportation and Public Way submitted the following report:

CHICAGO, October 9, 2013.

To the President and Members of the City Council:

Your Committee on Transportation and Public Way begs leave to report and recommend that Your Honorable Body *Pass* an ordinance authorizing and directing the Commissioner of Transportation to approve a subdivision in the block bounded by South Indianapolis Boulevard, South Avenue B and East 106th Street in the 10th Ward. This ordinance was referred to the Committee on September 11, 2013.

This recommendation was concurred in unanimously by a viva voce vote of the members of the committee, with no dissenting vote.

Respectfully submitted,

(Signed) ANTHONY BEALE,
Chairman.

On motion of Alderman Beale, the said proposed ordinance transmitted with the foregoing committee report was *Passed* by yeas and nays as follows:

Yeas -- Aldermen Moreno, Fioretti, Dowell, Burns, Hairston, Sawyer, Holmes, Harris, Beale, Balcer, Cárdenas, Quinn, Burke, Foulkes, Thompson, Thomas, Lane, O'Shea, Cochran, Brookins, Muñoz, Zalewski, Chandler, Solis, Maldonado, Burnett, Ervin, Graham, Reboyras, Suarez, Waguespack, Mell, Austin, Colón, Sposato, Mitts, Cullerton, Laurino, P. O'Connor, M. O'Connor, Reilly, Smith, Tunney, Arena, Cappleman, Pawar, Osterman, Moore, Silverstein -- 49.

Nays -- None.

Alderman Balcer moved to reconsider the foregoing vote. The motion was lost.

The following is said ordinance as passed:

Be It Ordained by the City Council of the City of Chicago:


SECTION 1. That the Chicago Department of Transportation, the Commissioner or his assigners, is hereby authorized and directed to approve a proposed Aldi O'Reilly Subdivision; being a subdivision in the block bounded by South Indianapolis Boulevard, South Avenue B and East 106th Street and legally described in the attached plat (Exhibit A, File:08-10-13-3605) which, for greater certainty, is hereby made a part of this ordinance.

SECTION 2. The subdivision herein provided for is made upon the express condition that within 180 days after the passage of this ordinance, Hal Series Acquisition LLC Skyway and 4000 E. 106th Street LLC shall file or cause to be filed for record in the Office of the Recorder of Deeds of Cook County, Illinois a certified copy of this ordinance, together with the attached plat approved by the Department of Transportation/Superintendent of Maps.

SECTION 3. This ordinance and exhibit subdivision plat shall take effect and be in force from and after its recording.

[Exhibit "A" referred to in this ordinance printed on page 62656 of the *Journal*.]

Exhibit "A".

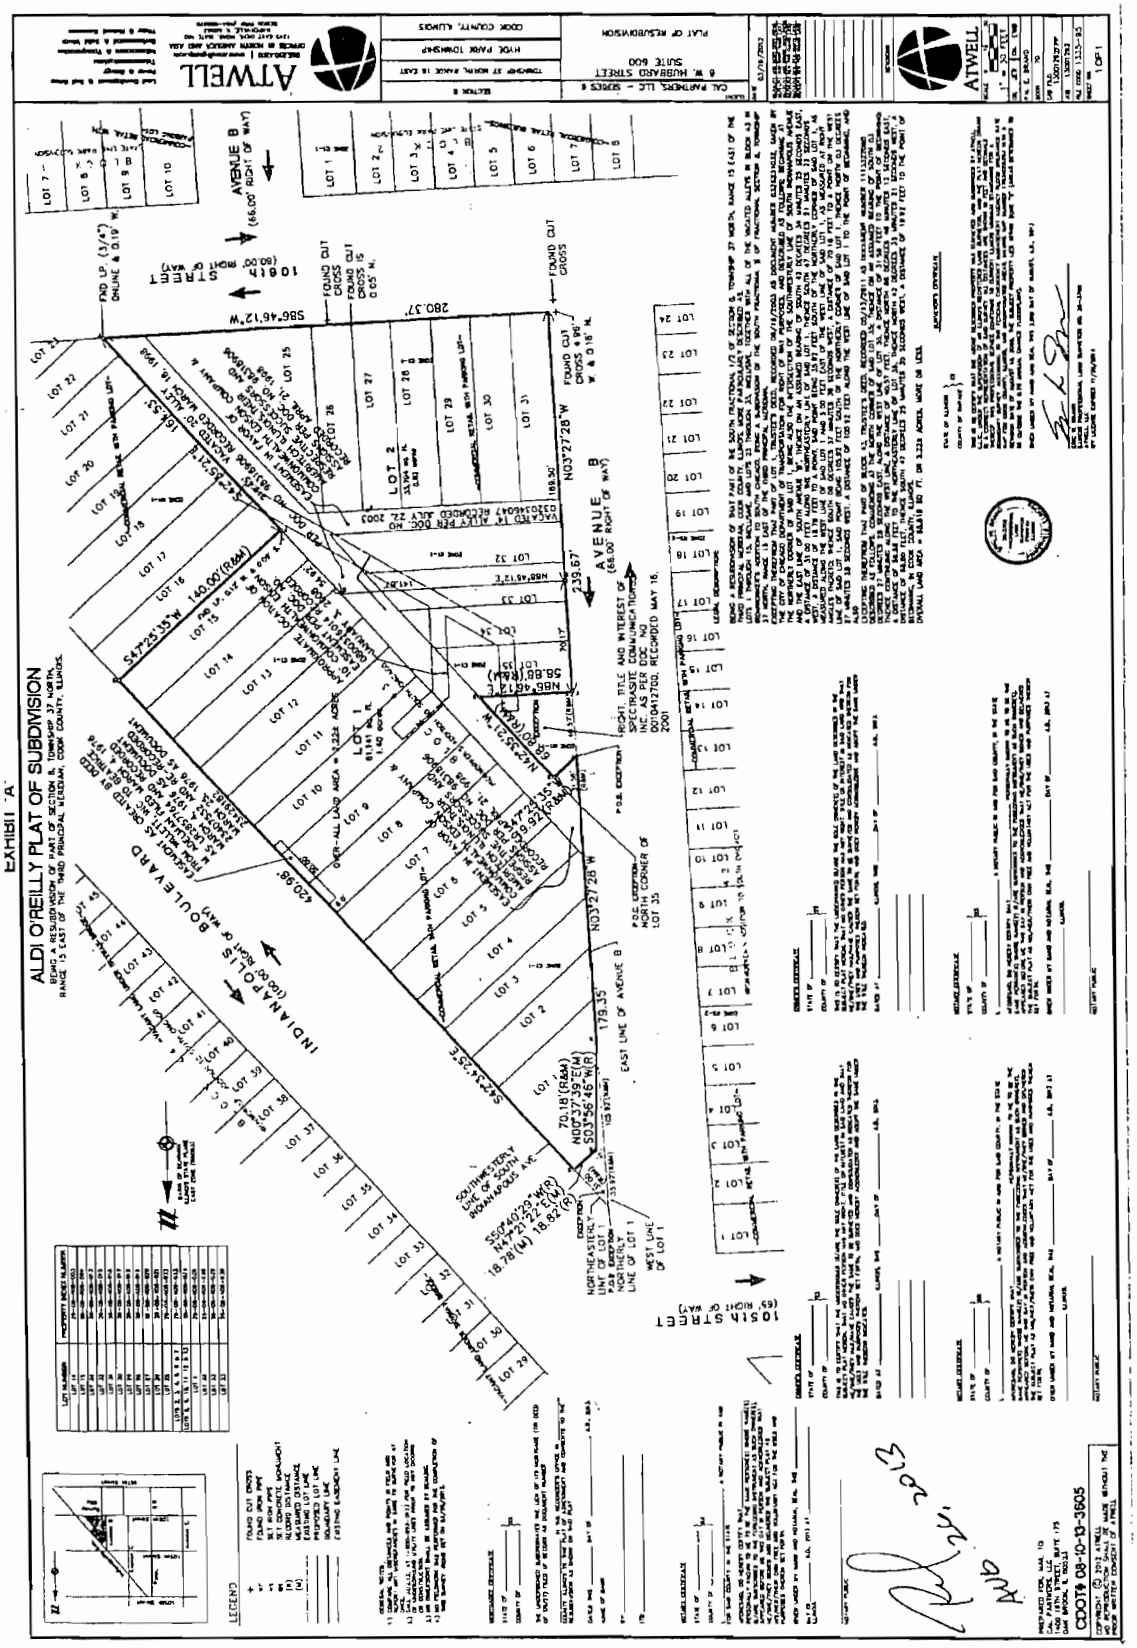
EXHIBIT "A"
ALDI O'REILLY PLAT OF SUBDIVISION
BEING A RESUBDIVISION OF PART OF SECTION 8, TOWNSHIP 37 NORTH, RANGE 13 EAST OF THE THIRD PRINCIPAL MERIDIAN, COOK COUNTY, ILLINOIS
ATWELL
CAL PARTNERS, LLC - SERIES 8
6 W. HUBBARD STREET
SUITE 600
PLAT OF RESUBDIVISION
HYDE PARK TOWNSHIP
COOK COUNTY, ILLINOIS
AVENUE B
(66.00' RIGHT OF WAY)
INDIANAPOLIS BOULEVARD
(100.00' RIGHT OF WAY)
105TH STREET
(66' RIGHT OF WAY)
LOT 1
140,223 SQUARE FEET
3.220 ACRES, MORE OR LESS
LOT 2
70,118 SQUARE FEET
1.610 ACRES, MORE OR LESS
S47°25'35"W 140.00'(R&M)
N03°27'28"W 179.35'
N03°27'28"W 239.67'
S86°46'12"E 280.37'
S86°46'12"W 280.37'
N86°46'12"E 58.88'(R&M)
S47°25'35"W 420.98'
N47°25'35"E 420.98'
SOUTHEASTERLY LINE OF SOUTH INDIANAPOLIS AVE.
S62°40'10"W(R)
N47°21'22"E(M)
18.78'(M) 18.82'(R)
N00°37'39"E(M)
S03°56'46"W(R)
70.18'(R&M)
EAST LINE OF AVENUE B
WEST LINE OF LOT 1
NORTHEASTERLY LINE OF LOT 1
POB DESCRIPTION
NORTH CORNER OF LOT 35
RIGHT, TITLE AND INTEREST OF SPECTRASITE COMMUNICATIONS INC AS PER DOC NO 0010412700, RECORDED MAY 16, 2001
LEGEND
CDOT# 08-10-13505

APPROVAL OF PLAT OF RIVERBEND HOME SUBDIVISION PHASE II.
[O2013-6153]

The Committee on Transportation and Public Way submitted the following report:

CHICAGO, October 9, 2013.

To the President and Members of the City Council:

Your Committee on Transportation and Public Way begs leave to report and recommend that Your Honorable Body *Pass* an ordinance authorizing and directing the Commissioner of Transportation to approve a subdivision bounded by West Fuller Street, South Lock Street, South Archer Avenue and the south branch of the Chicago River (approximately South Ashland Avenue) in the 11th Ward. This ordinance was referred to the Committee on September 11, 2013.

This recommendation was concurred in unanimously by a viva voce vote of the members of the committee, with no dissenting vote.

Respectfully submitted.

(Signed) ANTHONY BEALE,
Chairman.

On motion of Alderman Beale, the said proposed ordinance transmitted with the foregoing committee report was *Passed* by yeas and nays as follows:

Yeas -- Aldermen Moreno, Fioretti, Dowell, Burns, Hairston, Sawyer, Holmes, Harris, Beale, Balcer, Cárdenas, Quinn, Burke, Foulkes, Thompson, Thomas, Lane, O'Shea, Cochran, Brookins, Muñoz, Zalewski, Chandler, Solis, Maldonado, Burnett, Ervin, Graham, Reboyras, Suarez, Waguespack, Mell, Austin, Colón, Sposato, Mitts, Cullerton, Laurino, P. O'Connor, M. O'Connor, Reilly, Smith, Tunney, Arena, Cappleman, Pawar, Osterman, Moore, Silverstein -- 49.

Nays -- None.

Alderman Balcer moved to reconsider the foregoing vote. The motion was lost.

The following is said ordinance as passed:

Be It Ordained by the City Council of the City of Chicago:

SECTION 1. Chicago Department of Transportation, the Commissioner or the designee of the Commissioner (the "Commissioner"), are hereby authorized and directed to approve a proposed Riverbend Home Subdivision Phase II, being a bounded by West Fuller Street, South Lock Street, South Archer Avenue and the south branch of the Chicago River (approximately South Ashland Avenue) and legally described in the attached plat (Exhibit A, File:29-11-12-3580) which, for greater certainty, is hereby made a part of this ordinance. Further, the Commissioner is authorized to approve the acceptance of the dedication shown on such drawing.

SECTION 2. The dedication is accepted upon the express condition that it be constructed according to the current version of the Chicago Department of Transportation Regulations for Opening, Repair and Construction in the Public Way and its appendices, and as agreed to by the applicant, Riverbend Real Estate Investments LLC, an Illinois limited liability company ("Riverbend") in the attached Duty to Build Agreement (Exhibit B), hereby made a part of this ordinance.

SECTION 3. The dedication herein provided for is made upon the express condition that within 180 days after the passage of this ordinance, Riverbend shall deposit in the City Treasury of the City of Chicago, a sum sufficient to defray the costs of construction of the alley to be hereby dedicated.

SECTION 4. The subdivision herein provided for is made upon the express condition that within 180 days after the passage of this ordinance, the Riverbend shall file or cause to be filed for record in the Office of the Recorder of Deeds of Cook County, Illinois a certified copy of this ordinance, together with the attached plat approved by the Department of Transportation/ Superintendent of Maps

SECTION 5. This ordinance and exhibit subdivision plat shall take effect and be in force from and after its recording.

[Exhibit "A" referred to in this ordinance printed on page 62659 of the *Journal*.]

[Exhibit "B" referred to in this ordinance unavailable at time of printing.]

Exhibit "A".

EXHIBIT "A"

PLAT OF SUBDIVISION
RIVERBEND HOME SUBDIVISION PHASE II

BEING A RESUBDIVISION OF LOTS AND PARTS THEREOF IN EXISTING SUBDIVISIONS OF THE WEST 1/2 OF THE SOUTHWEST 1/4 OF SECTION 29, TOWNSHIP 39 NORTH, RANGE 14, EAST OF THE THIRD PRINCIPAL MERIDIAN, IN COOK COUNTY, ILLINOIS.

PROPERTY KNOWN AS: 2600 SOUTH LOCK STREET, CHICAGO, ILLINOIS.

EXISTING P.I.N. 17-29-303-001-0000 AND 17-29-306-038-0000

AREA: 138,179 SQ.FT. OR 3.1723 ACRES MORE OR LESS

OWNER'S CERTIFICATE:

STATE OF ILLINOIS } S.S.
COUNTY OF COOK }

WE _____ DO HEREBY CERTIFIES THAT WE ARE THE TITLE OWNERS OF RECORD OF THE PROPERTY DESCRIBED HEREON AND THAT WE HAVE CAUSED THE SAID PROPERTY TO BE SURVEYED AND SUBDIVIDED IN THE MANNER HEREON SHOWN.

IN WITNESS WHEREOF SAID _____ AS OWNER OF SAID PROPERTY HAS CAUSED THE CERTIFICATE TO BE EXECUTED BY DULY AUTHORIZED OFFICERS AND ITS CORPORATE SEAL TO BE HEREON AFFIXED THIS _____ DAY OF _____ A.D. 2013.

BY: _____

ATTEST: _____
(TITLE)

ADDRESS: _____

NOTARY CERTIFICATE:

STATE OF ILLINOIS } S.S.
COUNTY OF COOK }

I, _____, A NOTARY PUBLIC IN AND FOR SAID COUNTY IN THE STATE AFORESAID, DO HEREBY CERTIFY THAT _____ AND _____ PERSONALLY KNOWN TO ME TO BE THE _____ OF SAID _____ AND PERSONALLY KNOWN TO ME TO BE THE SAME PERSONS WHOSE NAMES ARE SUBSCRIBED TO THE AFORESAID INSTRUMENT, APPEARED BEFORE ME THIS DAY IN PERSON AND SEVERALLY ACKNOWLEDGED THAT THEY SIGNED AND DELIVERED THE ANNEXED PLAT AS _____ AND _____ OF SAID _____ AND CAUSED THE SEAL OF SAID _____ TO BE AFFIXED, THEY DID PURSUANT TO AUTHORITY GIVEN BY THE _____ OF SAID _____ AS THEIR FREE AND VOLUNTARY ACT AND AS THE FREE AND VOLUNTARY ACT AND DEED OF SAID _____ FOR THE USES AND PURPOSES THEREIN SET FORTH.

GIVEN UNDER MY HAND AND NOTARIAL SEAL THIS _____ DAY OF _____ A.D. 2013.

BY: _____
NOTARY PUBLIC

COMMISSION EXPIRES _____

SURVEYOR'S CERTIFICATE:

STATE OF ILLINOIS } S.S.
COUNTY OF COOK }

I, ROGER P. JACOB, A REGISTERED PROFESSIONAL ILLINOIS LAND SURVEYOR NO. 3394, DO HEREBY CERTIFY THAT I HAVE SURVEYED AND SUBDIVIDED THE FOLLOWING DESCRIBED PROPERTY:

PARCEL 1:
THAT PART OF BLOCKS 16 AND 17 LYING NORTHWESTERLY OF THE SOUTH BRANCH OF THE CHICAGO RIVER, BOUNDED AND DESCRIBED AS FOLLOWS: BEGINNING AT THE SOUTHWEST CORNER OF THE SOUTHEAST 1/4 OF SECTION 29, TOWNSHIP 39 NORTH, RANGE 14, EAST OF THE THIRD PRINCIPAL MERIDIAN; THENCE NORTH ALONG THE WEST LINE OF SAID SOUTHEAST 1/4, 1320.0 FEET; THENCE EAST PARALLEL WITH THE SOUTH LINE OF SAID SOUTHEAST 1/4, 1320.0 FEET TO THE EAST LINE OF SAID SOUTHEAST 1/4; THENCE SOUTH ALONG SAID EAST LINE, 1320.0 FEET TO THE SOUTHEAST CORNER OF SAID SOUTHEAST 1/4; THENCE WEST ALONG THE SOUTH LINE OF SAID SOUTHEAST 1/4, 1320.0 FEET TO THE POINT OF BEGINNING, IN COOK COUNTY, ILLINOIS.

PARCEL 2:
THAT PART OF BLOCKS 16 AND 17 LYING NORTHWESTERLY OF THE SOUTH BRANCH OF THE CHICAGO RIVER IN THE SOUTHWEST 1/4 OF SECTION 29, TOWNSHIP 39 NORTH, RANGE 14, EAST OF THE THIRD PRINCIPAL MERIDIAN, BOUNDED AND DESCRIBED AS FOLLOWS: BEGINNING AT THE SOUTHWEST CORNER OF THE SOUTHEAST 1/4 OF SECTION 29, TOWNSHIP 39 NORTH, RANGE 14, EAST OF THE THIRD PRINCIPAL MERIDIAN; THENCE NORTH ALONG THE WEST LINE OF SAID SOUTHEAST 1/4, 1320.0 FEET; THENCE EAST PARALLEL WITH THE SOUTH LINE OF SAID SOUTHEAST 1/4, 1320.0 FEET TO THE EAST LINE OF SAID SOUTHEAST 1/4; THENCE SOUTH ALONG SAID EAST LINE, 1320.0 FEET TO THE SOUTHEAST CORNER OF SAID SOUTHEAST 1/4; THENCE WEST ALONG THE SOUTH LINE OF SAID SOUTHEAST 1/4, 1320.0 FEET TO THE POINT OF BEGINNING, IN COOK COUNTY, ILLINOIS.

I FURTHER CERTIFY THAT THE SUBJECT PROPERTY IS DESIGNATED AS ZONE "X", AS SHOWN ON THE FLOOD INSURANCE RATE MAP (FIRM) FOR THE COOK COUNTY, ILLINOIS, COMMUNITY NUMBER 170001, PANEL NUMBER 0031 J, MAP REVISIONS EFFECTIVE DATE AUGUST 19, 2008, AS PUBLISHED BY THE FEDERAL EMERGENCY MANAGEMENT AGENCY.

THIS PROFESSIONAL SERVICE CONFORMS TO THE CURRENT ILLINOIS MINIMUM STANDARDS FOR A BOUNDARY SURVEY.

THAT THE PLAT HEREON DRAWN IS CORRECT REPRESENTATION OF SAID SURVEY AND SUBDIVISION.
THIS PLAT IS BASED ON FIELD WORK COMPLETED ON 11-23-2011

BEARING BASIS: NORTHEASTERLY PROPERTY LINE IS ASSUME TO BE SOUTH 41°10'44"EAST
ALL DIMENSIONS ARE RECORD AND MEASURED

ALL EXTERIOR LOT CORNERS WILL BE SET BEFORE RECORDING OF THIS SUBDIVISION, INTERIOR WILL BE SET PER ILLINOIS STATE STATUTE

NO DIMENSIONS SHOULD BE ASSUMED BY SCALE MEASUREMENTS UPON THE PLAT
DIMENSIONS ARE SHOWN IN FEET AND DECIMAL PARTS THEREOF AND ARE CORRECTED TO A TEMPERATURE OF 68 DEGREES FAHRENHEIT.

SCHOOLS:
CHARLES H HOLDEN ELEMENTARY SCHOOL
ST BARBARA HIGH SCHOOL

EXISTING ZONING:
PD 17-29-303-001-0000 M-3 MANUFACTURING DISTRICT
PD 17-29-306-038-0000 PD#62 PLANED DEVELOPMENT DISTRICT

GIVEN UNDER MY HAND AND SEAL THIS 30 TH DAY OF JULY, 2013 AT CHICAGO, ILLINOIS.


BY: _____
ROGER P. JACOB, ILLINOIS PROFESSIONAL LAND SURVEYOR NO. 3394
PROFESSIONAL DESIGN FIRM LICENSE NO.: 184 - 003292

MAIL TO:
RIVERBEND REAL ESTATE DEVELOPMENT, INC.
4440 SOUTH PIONEER STREET
CHICAGO, ILLINOIS 60609
PHONE: 773-334-8410

LEGAL DESCRIPTION OF LOT A - PUBLIC ALLEY:
THAT PART OF BLOCK 17, OF CANAL TRUSTEE'S SUBDIVISION OF BLOCKS 16 AND 17 OF THE SOUTH FRACTION OF SECTION 29, TOWNSHIP 39 NORTH, RANGE 14, EAST OF THE THIRD PRINCIPAL MERIDIAN, IN COOK COUNTY, ILLINOIS
DESCRIBED AS FOLLOWS:
COMMENCING AT THE NORTHEAST CORNER OF BLOCK 17; THENCE SOUTHEASTERLY ALONG THE EASTERLY LINE OF BLOCK 17, 247.77 FEET TO THE POINT OF BEGINNING;
THENCE CONTINUING SOUTHEASTERLY ALONG SAID LINE, A DISTANCE OF 20.00 FEET; THENCE SOUTHWESTERLY, A DISTANCE OF 135.85 FEET; THENCE NORTHWESTERLY, A DISTANCE OF 20.00 FEET; THENCE NORTHEASTERLY, A DISTANCE OF 135.85 FEET TO THE POINT OF BEGINNING, ALL IN COOK COUNTY, ILLINOIS, CONTAINING 2,718 SQ.FT., MORE OR LESS.

CDOT# 29-11-12-3580

AUG 20, 2013

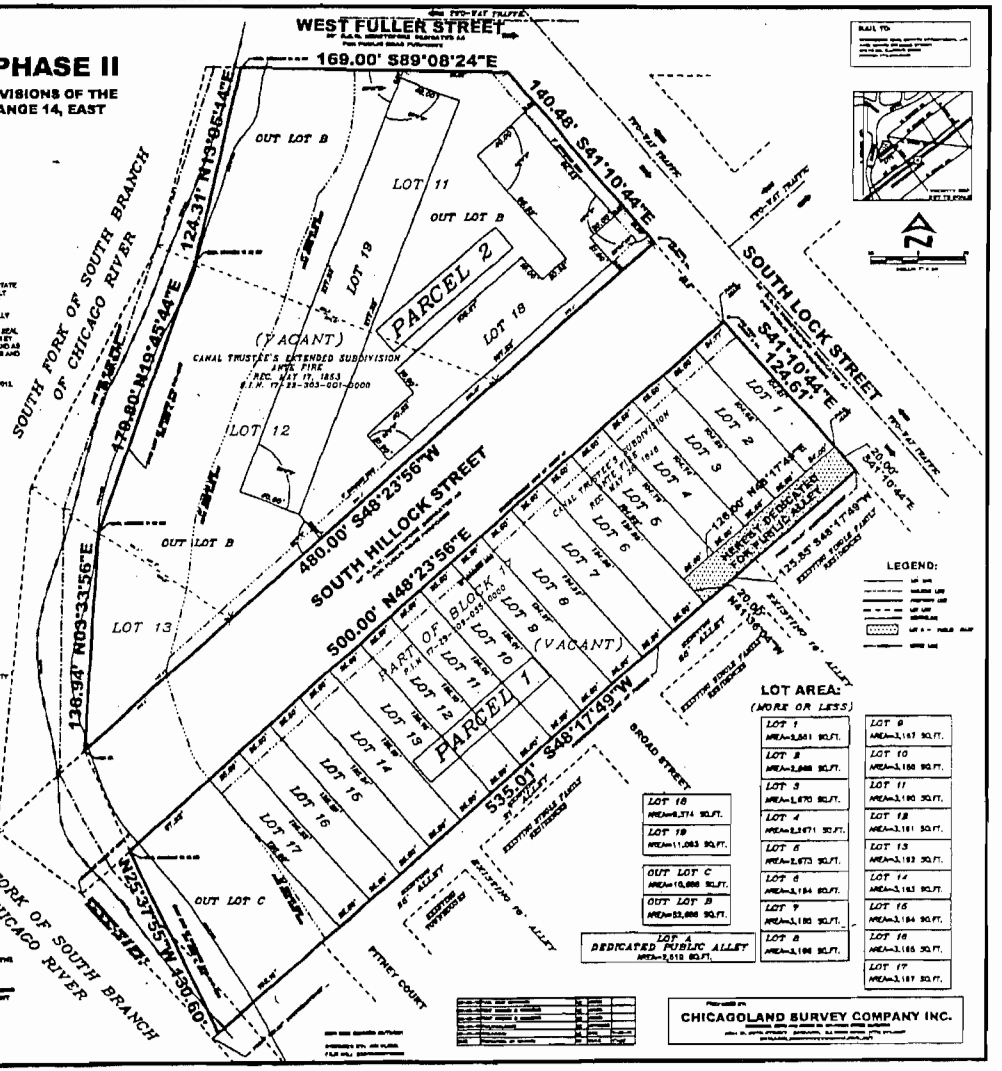

PUBLIC WAY EASEMENT AGREEMENT WITH MB FINANCIAL BANK, N.A. FOR PEDESTRIAN OVERPASS IN BLOCK BOUNDED BY W. LAWRENCE AVE., N. WESTERN AVE., N. ROCKWELL ST. AND W. GUNNISON ST.

[SO2013-4974]

The Committee on Transportation and Public Way submitted the following report:

CHICAGO, October 16, 2013.

To the President and Members of the City Council:

Your Committee on Transportation and Public Way begs leave to report and recommend that Your Honorable Body *Pass* a proposed long-term easement for an existing pedestrian overpass in the block bounded by West Lawrence Avenue, North Western Avenue, North Rockwell Street and West Gunnison Street in the 47th Ward. This substitute ordinance was referred to the Committee on June 26, 2013.

This recommendation was concurred in unanimously by a viva voce vote of the members of the committee, with no dissenting vote.

Respectfully submitted,

(Signed) ANTHONY BEALE,
Chairman.

On motion of Alderman Beale, the said proposed substitute ordinance transmitted with the foregoing committee report was *Passed* by yeas and nays as follows:

Yeas -- Aldermen Moreno, Fioretti, Dowell, Burns, Hairston, Sawyer, Holmes, Harris, Beale, Balcer, Cárdenas, Quinn, Burke, Foulkes, Thompson, Thomas, Lane, O'Shea, Cochran, Brookins, Muñoz, Zalewski, Chandler, Solis, Maldonado, Burnett, Ervin, Graham, Reboyras, Suarez, Waguespack, Mell, Austin, Colón, Sposato, Mitts, Cullerton, Laurino, P. O'Connor, M. O'Connor, Reilly, Smith, Tunney, Arena, Cappleman, Pawar, Osterman, Moore, Silverstein -- 49.

Nays -- None.

Alderman Balcer moved to reconsider the foregoing vote. The motion was lost.

The following is said ordinance as passed:

WHEREAS, The City of Chicago ("City") is a home rule unit of government by virtue of the provisions of the Constitution of the State of Illinois of 1970 and, as such, may exercise any power and perform any function pertaining to its government and affairs; and

WHEREAS, The City Council of the City of Chicago, after due investigation and consideration, has determined that the nature and extent of the public use and the public interest to be subserved is such as to warrant a long term easement for an existing pedestrian overpass over the public alley described in the following ordinance; and

WHEREAS, MB Financial Bank, N.A. ("Grantee") is the owner of the properties commonly identified as 2400 -- 2410 and 2414 West Lawrence Avenue; and

WHEREAS, Grantee owns an existing pedestrian overpass (the "Pedestrian Overpass") to bridge the public right-of-way between adjacent properties owned by the Grantee; and

WHEREAS, The Pedestrian Overpass was previously permitted under the Use of the Public Way Program by the Department of Business Affairs and Consumer Protection, but is now not being handled by that program; and

WHEREAS, Grantee has expended a substantial sum in constructing the Pedestrian Overpass, and related construction, in order to facilitate the interconnection between its buildings; and

WHEREAS, The Pedestrian Overpass will require the use of the public right-of-way, specifically the limited air rights above the grade of the alley, as more fully described on the Plat of Easement attached hereto and make a part hereof as Exhibit A; and

WHEREAS, The Department of Transportation has determined that the Pedestrian Overpass will not interfere with the City's traffic infrastructure and will benefit the business; and

WHEREAS, The City is willing to grant Grantee an easement on the same terms and conditions set forth in the Public Way Easement Agreement (the "Public Way Easement Agreement") attached hereto and incorporated herein as Exhibit B; now, therefore,

Be It Ordained by the City Council of the City of Chicago:

SECTION 1. The foregoing recitals are hereby incorporated herein and adopted as the findings of the City Council.

SECTION 2. The Commissioner of the Department of Transportation (the "Commissioner") or a designee of the Commissioner is each hereby authorized, along with the approval of the City's Corporation Counsel as to form and legality, to execute and deliver the Public Way Easement Agreement between Grantee and the City, in the form attached thereto as Exhibit B and made a part hereof, and such other supporting documents as may be necessary or appropriate to carry out and comply with the provisions of the Public Way Easement Agreement.

SECTION 3. If any provision of this ordinance shall be held to be invalid or unenforceable for any reason, the invalidity or unenforceability of such provision shall not affect any of the other provisions of this ordinance.

SECTION 4. The vacation herein provided for is made upon the express condition that within 180 days after the passage of this ordinance, Grantee shall pay or cause to be paid to the City of Chicago as compensation for the benefits which will accrue to the owner of the property abutting said part of the public alley hereby bridged the sum of _____ Dollars ($_____), which sum in the judgment of this body will be equal to such benefits.

SECTION 5. The Public Way Easement Agreement herein provided for is made upon the express condition that within 180 days after the passage of this ordinance, MB Financial Bank, N.A. shall file or cause to be filed for recording in the Office of the Recorder of Deeds of Cook County, Illinois a copy of the Public Way Easement Agreement, together with its accompanying Plat of Easement as approved by the Department of Transportation's Superintendent of Maps and Plats; as well as a separately recorded oversized and legible copy of the same Plat of Easement for greater clarity.

SECTION 6. This ordinance shall take effect upon its passage and need not be recorded. The Public Way Easement Agreement will take effect upon recording.

Easement approved

(Signed) Gabe Klein
Commissioner of Transportation

Approved as to form and legality:

(Signed) Richard Wendy
Deputy Corporation Counsel

(Signed) Ameya Pawar
Honorable Alderman 47th Ward

[Exhibit "A" referred to in this ordinance printed on page 62663 of this *Journal*.]

[Exhibit "B" referred to in this ordinance printed on pages 62664 through 62677 of this *Journal*.]

Exhibit "A".

Plat Of Easement.

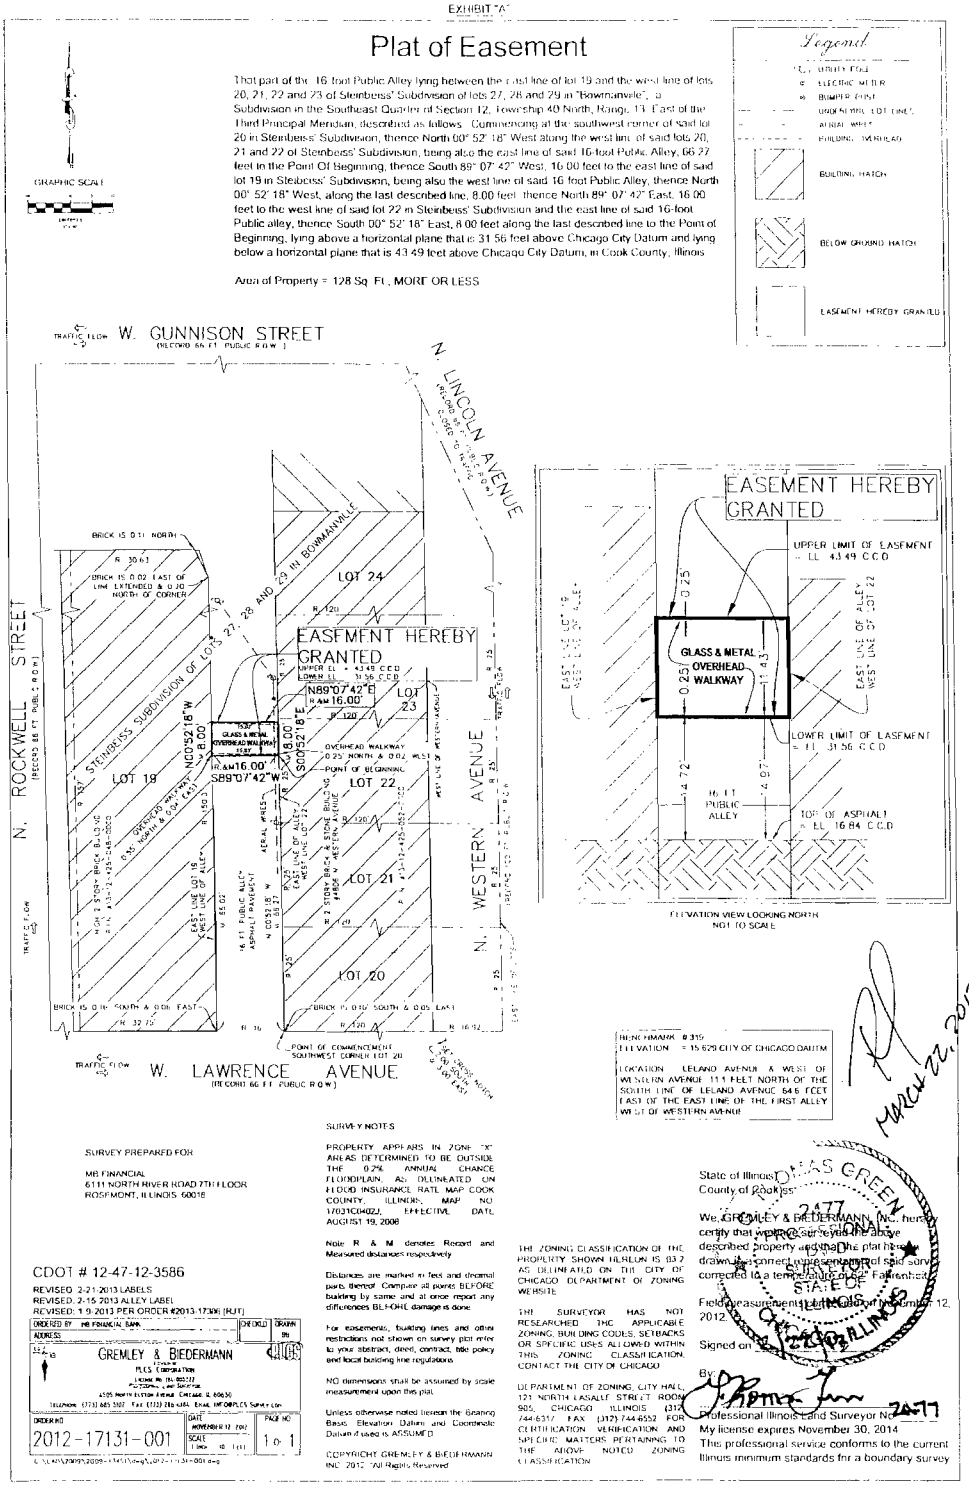


Exhibit "B".

Public Way Easement Agreement With
MB Financial Bank, N.A.

This Agreement (the Agreement") is entered into as of this_____day of_____2013, by and between the City of Chicago, an Illinois home rule municipal corporation, by and through its Department of Transportation, (the "City") and MB Financial Bank, N.A. ("Grantee"). City and Grantee together shall be referred to herein from time to time as the "Parties".

Witnesseth:

WHEREAS, Grantee is the owner of real property commonly known as 2400-2410 and 2414 W. Lawrence Avenue, Chicago, Illinois, as legally described on Exhibit A attached hereto and made a part hereof (the "Property"), upon which Property the Grantee currently has a bank complex ("Complex");

WHEREAS, Grantee, an Illinois banking institution, is the owner of the bank complex buildings bisected by the easternmost, 16' wide public alley in the block bounded by N. Western Avenue, W. Lawrence Avenue, W. Gunnison Street and N. Rockwell Street; and

WHEREAS, the adjacent buildings together shall be referred to herein from time to time as the Overpass Buildings ("Overpass Buildings"); and

WHEREAS, Grantee erected and was previously permitted for a pedestrian overpass ("Overpass") to connect the Overpass Buildings over and above the grade of the City's public right-of-way ("Alley") by approximately one thousand fifteen (128) square feet, more or less ("Easement Area"), as more fully described on the Plat of Easement ("Plat") attached hereto as Exhibit B, and

WHEREAS, the Overpass will continue to require the use of the Alley, specifically use of certain of the air rights above the Alley, as more fully depicted on the Plat; and

WHEREAS, the Grantee requires the use of the Overpass, which lies above the grade of the Alley, and the Easement Area, for safe pedestrian movement within the Overpass Buildings; and

WHEREAS, the Overpass will benefit the business by allowing customers and staff to traverse between the Overpass Buildings protected from the weather and vehicular traffic; and

NOW, THEREFORE, in consideration of the above preambles, the mutual covenants herein contained, and other good and valuable consideration, the receipt and sufficiency of which are hereby acknowledged, the parties agree as follows;

Grant of Easement Area. The City hereby grants to Grantee an easement ("Easement") to use and occupy, in accordance with this Agreement, those certain limited air rights in and above the Alley in the Easement Area, as identified and legally described on the Plat, for the installation, operation, maintenance, repair and replacement of the Overpass. The Parties hereto may, upon

review and approval of the Commissioner ("Commissioner") of the Department of Transportation, or any successor department ("CDOT"), may substitute a revised Easement legal description for the Easement legal description set forth on Exhibit C attached hereto and made a part hereof, subject to review and approval of the City's Corporation Counsel.

1. Terms.

The following terms and conditions apply to the Easement:

(a) The Easement is an easement appurtenant in favor of MB Financial Bank, N.A.

(b) The Easement is granted for a term of twenty (20) years ("Term") provided that the Grantee pay compensation to the City in the amount described in the Easement Ordinance.

(c) The Easement shall burden the Easement Area as the servient tenement.

(d) Grantee warrants to the City that it is the owner ("Owner") of the adjacent Property, is owner of the existing Overpass structure, and that the Grantee has sufficient title and fee interest to/in the Property to enter into this Agreement.

(e) The public way Easement granted pursuant to this Agreement constitutes a contemporaneous grant of interest in real property and is not executory in nature.

(f) Grantee shall not transfer any interest in the Easement without prior written consent by the Commissioner ("Commissioner") of the City's Department of Transportation ("CDOT").

2. Grantee's Obligations.

(a) The Grantee expressly warrants that the Overpass is designed and constructed in compliance with all federal, state and local laws and regulations. The Grantee further expressly warrants that the Overpass is designed and constructed in compliance with accessibility standards, including, but not limited to: (1) the Americans with Disabilities Act of 1990, 42 U.S.C. 12101, et seq., and the regulations promulgated thereunder; (2) the Illinois Environmental Barriers Act (410 ILCS 25/1 et seq. (1996)); (3) The Illinois Accessibility Code, 71 III. A. Code 400; (4) all local City ordinances, codes, regulations.

(b) The Grantee shall be responsible for obtaining ongoing approvals of and payment for any and all removals, relocations, alterations, additional maintenance and restorations of or to any utility or public service structures or facilities, or any structures or facilities located in or adjacent to the Easement Area which are owned by the City, including pavements, bridges, poles, and other facilities and utilities, which are or may be necessary or appropriate to facilitate work related to the Overpass. The Grantee shall be responsible for obtaining the consent of and making suitable arrangements with all entities owning and having an interest in such structures and facilities, including any City department.

(c) The Grantee shall secure all necessary permits, including but not limited to, building permits.

3. Uses Within the Easement Areas.

a) The Overpass shall be open for use by the public at such times that the Overpass Buildings are open to the public.

b) The Grantee may not authorize the Overpass for any purpose that will substantially interfere with the use of the Overpass by the public.

c) The Grantee may utilize the Overpass for exhibits, displays and the like that shall not substantially interfere with the public's use described in this Agreement.

d) Grantee may establish reasonable rules and regulations related to the use by the public of the Overpass. Grantee may at its sole discretion control the use of and access to the Buildings through the Overpass. Notwithstanding the foregoing, the City reserves a right to access the Overpass and Easement Area for City business purposes and services available to all similarly situated improvements.

4. Overpass Alterations.

Grantee may from time to time replace, remodel or demolish all or any portion of the Overpass so long as the Grantee secures the prior written approval of the Commissioner (or any successor department's Commissioner) and City Council for alterations that may affect the Easement Area or other portions of the public right-of-way before making any alterations to the Overpass that would change the description provided on the Plat.

5. Removal and Restoration.

Grantee shall have the right to terminate this Easement at any time. Upon termination of the Easement granted by this Agreement the Grantee, without cost or expense to the City, shall promptly remove the Overpass, and all other structures and facilities related to the Overpass as may be located in the Easement Area and other affected, public way. Grantee shall restore the public way to the extent altered, disturbed, or damaged by the installation, construction, use, operation, inspection, maintenance, repair, replacement or removal of the Overpass, and all work related thereto, to a proper condition under the supervision and to the satisfaction of the Commissioner and in accordance with the Municipal Code of Chicago.

6. Indemnity.

Except with respect to the negligent or wrongful intentional acts of City (to the extent the same are the cause of an injury or loss to a third person), Grantee hereby indemnifies and agrees to hold harmless and defend City from and against any and all claims, demands, damages, lawsuits, legal

proceedings, losses, liens, liabilities, judgments, orders or decrees, and all reasonable costs and expenses (including, without limitation, reasonable attorneys' fees, court costs, and other reasonable expenses related to litigation), arising from or as a result of the death of, or any accident, injury, loss or damage whatsoever caused to the City, any natural person, or the City's property, including but not limited to the Easement Area and all other impacted City right-of-way, the property of any person, arising out of, or occurring in any manner relating to the Easement Area, or the Overpass. In the event any legal action is taken against City or its agents or any claim is made relating to the Easement Area or the Overpass, the City may elect to tender said defense to Grantee which shall and must defend such action or claim at Grantee's own expense and City shall cooperate with Grantee in the defense thereof. City shall have the right to join Grantee as a party defendant in any such legal action. This indemnity shall not be the exclusive remedy of the City, and City shall maintain whatever other right of indemnity it may have under common law, by statute, or by ordinance.

7. Grantee's Operation. Maintenance and Security of the Easement Area and Overpass during the Term of this Agreement.

(a) Grantee shall maintain the Easement Area and Overpass at its sole cost and expense.

(b) Grantee shall maintain the Easement Area and Overpass so that the improvement does not unduly interfere with any use of the public way by the City, the public, or any person or entity authorized to use or occupy the public way.

(c) Grantee shall conduct regular, documented inspections of the Overpass and the Easement Area and maintain the Overpass and Easement Area in a structurally sound, clean, aesthetically attractive, and usable condition consistent with the public use required by this Agreement. All Overpass and Easement Area maintenance records shall be made available to CDOT upon CDOT's written request for such documentation to Grantee.

(d) Grantee shall attach no fixtures, post no verbiage, signage, symbols, art or advertising of any kind on the structure, or on the interior of the structure that may be visible from the exterior. The Grantee shall not lease nor enter into any agreement for the Overpass or Easement Area lying over, under, on or in the public way for advertising space purposes, or for any other promotional use(s) for the Grantee or any third parties.

(e) Grantee shall cooperate with the City concerning the coordination of uses of the public way, including prompt responses to inquiries, attending meetings and site visits, and providing complete disclosure of information concerning the Easement Area and Overpass.

(f) Grantee shall pay for any and all utility expenses incurred with respect to the operation, maintenance, repair, and/or replacement of the Overpass, or any part thereof, within the Easement Area.

(g) Grantee shall provide security over the Easement Area and Overpass at its sole cost and expense.

8. City Has No Maintenance and Operational Duties.

The Grantee acknowledges that City is not responsible for the operation, maintenance, repair, and/or replacement of or security of the Easement Area and the Overpass, and City has no obligations with respect thereto (other than the provision, through the exercise of the City's right to access the Overpass and Easement Area for City business purposes and services available to all similarly situated improvements).

9. Insurance.

(a) The Grantee shall procure and maintain, at all times, or shall cause to be procured and maintained, all of the types and coverages of insurance specified below, with insurance companies authorized to do business in the State of Illinois, covering all operations under this Agreement, whether performed by the Grantee or any of its contractors.

(b) The kinds and amounts of insurance required are as follows:

(i) Workers' Compensation and Occupational Disease Insurance.

Workers' Compensation and Occupational Disease Insurance, in statutory amounts, covering all employees who are to provide Work under this Agreement. Employers' liability coverage with limits of not less than One Million Dollars ($1,000,000) each accident, illness or disease.

(ii) Commercial Liability Insurance (Primary and Umbrella).

Commercial General Liability Insurance, or equivalent, with limits of not less that Five Million Dollars ($5,000,000) per occurrence for bodily injury, personal injury, and property damage liability. All premises and operations, products/completed operations, independent contractors, explosion, collapse, underground, pollution (if commercially available), separation of insureds, defense and contractual liability coverages are to be included. The City is to be named as an additional insured on a primary non-contributory basis for any liability related directly or indirectly to this Agreement.

Contractors performing work for Grantee must maintain limits of not less than $2,000,000 with the same terms herein.

(iii) Automobile Liability Insurance. (Primary and Umbrella)

When any motor vehicles (owned, non-owned and hired) are used in connection with work to be performed, the Grantee provide or cause to be provided, Automobile Liability Insurance with limits of not less than Two Million Dollars ($2,000,000) per occurrence for bodily injury and property damage. The City is to be named as an additional insured on a primary, non-contributory basis. Contractor performing work for Grantee must maintain limits of not less than $1,000,000 with the same terms herein.

(c) Additional Requirements

The Grantee must provide and cause any of its contractors to provide the City of Chicago, Department of Transportation, 30 North LaSalle Street, Room 500, Chicago, Illinois 60602-2570, original Certificates of Insurance, to be in force on the date of this Agreement, and Renewal Certificates of Insurance, or such similar evidence, if the coverages have an expiration or renewal date occurring during the term of this Agreement. The receipt of any certificate does not constitute agreement by the City that the insurance requirements in the Agreement have been fully met or that the insurance policies indicated on the certificate are in compliance with all Agreement requirements. The failure of the City to obtain certificates or other insurance evidence from Grantee and contractor is not a waiver by the City of any requirements for the Grantee to obtain and maintain the specified coverages. The Grantee and contractor must advise all insurers of the Agreement provisions regarding insurance. Non-conforming insurance does not relieve Grantee and contractor of the obligation to provide insurance as specified herein. Non-fulfillment of the insurance conditions may constitute a violation of the Agreement, and the City retains the right to stop work until proper evidence of insurance is provided.

Grantee agrees to make commercially reasonable efforts to obtain from its insurers, when and if available in the industry, a certificate providing that such coverage shall not be suspended, voided, canceled, non-renewed, or reduced in scope or limits except after thirty (30) days' prior written notice by certified mail, return receipt requested, has been given to the City.

Any deductibles or self-insured retentions on referenced insurance coverages must be borne by Grantee and contractor.

The Grantee hereby agrees and will cause its contractors to agree that insurers waive their rights of subrogation against the City of Chicago, its employees, elected officials, agents, or representatives.

The coverages and limits furnished by Grantee and contractor in no way limit the Grantee's and contractor's liabilities and responsibilities specified within the Agreement or by law.

Any insurance or self-insurance programs maintained by the City of Chicago do not contribute with insurance provided by the Grantee and contractor under the Agreement.

The required insurance to be carried is not limited by any limitations expressed in the indemnification language in this Agreement or any limitation placed on the indemnity in this Agreement given as a matter of law.

If Grantee or contractor is a joint venture or limited liability company, the insurance policies must name the joint venture or limited liability company as a named insured.

The Grantee must require the contractor to provide the insurance required herein. All contractors are subject to the same insurance requirements of Grantee unless otherwise specified in this Agreement.

The City's Risk Management Department maintains the right to modify, delete, alter or change these requirements.

10. Default.

The Grantee shall be in default hereunder in the event of a material breach by Grantee of any term or condition of this Agreement including, but not limited to, a representation or warranty, where Grantee has failed to cure such breach within sixty (60) days after written notice of breach is given to Grantee by City setting forth the nature of such breach. Failure of City to give written notice of breach to Grantee shall not be deemed to be a waiver of the City's right to assert such breach at a later time. If the default is not capable of being cured within the sixty (60) day period, then provided Grantee has commenced to cure the default and is diligently proceeding to cure the default within the sixty (60) day period, and thereafter diligently prosecutes such cure through to completion, then the sixty (60) day period shall be extended for the length of time that is reasonably necessary to cure the default. If the default is not cured in the time period provided for herein, the City may institute such proceedings at law or in equity as may be necessary or desirable to cure and remedy the default, including but not limited to, termination of this Agreement and removal of the Overpass at the Grantee's sole expense.

11. Compliance With Law.

The Grantee agrees that the Easement Area and Overpass shall be used, and any alterations to the Overpass shall be constructed, installed, used, operated, inspected, maintained, repaired and replaced in complete compliance with all applicable laws, statutes and ordinances.

12. Partial Invalidity.

If any clause, sentence or other portion of this Agreement shall become illegal, null or void for any reason, or shall be held by any court of competent jurisdiction to be so, the remaining portion hereof shall remain in full force and effect.

13. Notices.

Any and all notices or other communications required or permitted pursuant hereto shall be in writing and shall be deemed to have been given if and when personally delivered or on the next following business day if transmitted by reputable overnight carrier. Notices shall be addressed to Grantee and City at their respective addresses set forth below, or to such substitute address as Grantee or City may have designated by notice in accordance herewith:

If to City: Commissioner of Transportation
30 North LaSalle Street, Room 500
Chicago, Illinois 60602
Attn: Maps and Plats / Vacations

With a copy to:	Ms. Karen Bielarz: Department of Law 121 North LaSalle Street, Room 600 Chicago, Illinois 60602 Attn: Deputy Corporation Counsel Real Estate and Land Use Division
If to Grantee:	Ms. Tracey Ernst MB Financial Bank, N.A. 6111 N. River Road Rosemont Illinois 60018
With a copy to:	Mr. Jack Parrino, Esq. Thompson Coburn LLP 55 E. Monroe Street,37th Floor Chicago, Illinois 60603

14) Illinois Law.

This Agreement has been negotiated, executed and delivered at Chicago, Illinois and shall be construed and enforced in accordance with the laws of Illinois, including the law of public trust with respect to the use and occupation of the public way.

15) Execution And Recordation of Agreement.

The execution and recordation of this Agreement shall be subject to the finalization of all utility negotiations and further provided that the Grantee supplies the City with sufficient proof of ownership of the Property, and any other documents that the City may deem necessary.

16) No Third-Party Beneficiaries.

This Agreement shall be binding upon and inure to the benefit solely of Grantee and City and their respective successors, assigns, licensees and legal representatives. This document and the terms hereof are intended solely for the benefit of the parties hereto and their successors, licensee and assigns, as expressly referred to herein. No other person shall have any rights, responsibilities or obligations hereunder nor may such person enforce any of the terms or be entitled to any of the benefits hereof.

17) Authority and Validity.

Each party represents and warrants to the other party that (i) this Agreement has been duly authorized, executed and delivered by it and (ii) this Agreement constitutes the legal, valid and binding obligation of it, enforceable against it in accordance with its terms.

18) Miscellaneous.

(a) The terms, benefits, and privileges set forth in this Agreement shall be deemed and taken to be covenants running with the Property and shall be binding upon the Grantee, its successors and assigns having any interest in the Property.

(b) If any provision of this Agreement, or any paragraph, sentence, clause, phrase, or word or the application thereof is held invalid, illegal, null or void for any reason, or shall be held by any court of competent jurisdiction to be so, the remainder of this Agreement shall be construed as if such invalid part were never included and this Agreement shall be and remain valid and enforceable to the fullest extent permitted by law provided that this Agreement, in its entirety as so reconstituted, does not represent a material change to the rights or obligations of either of the Parties.

(c) In the event the time for performance hereunder falls on a Saturday, Sunday, or legal holiday, the actual time for performance shall be the next business day.

(d) This Agreement and the accompanying Plat shall be governed by, and construed in accordance with, the internal laws of the State of Illinois. In the event that an adjudication of any kind shall be required in connection with this Agreement, the Parties agree that the venue therefor shall be the state or federal courts located in Cook County, Illinois, whichever may be applicable.

(e) This Agreement constitutes the entire contract between the Parties with respect to the subject matter of this Agreement, and may not be modified except by an instrument in writing signed by all the Parties and dated a date subsequent to the date of this Agreement.

(f) Each Party agrees that it will execute and deliver such other reasonable documents and take such other reasonable actions as may be reasonably requested by the other party to effectuate the purposes and intention of this Agreement.

19) Business Relationships.

The Grantee acknowledges (A) receipt of a copy of Section 2-156-030 (b) of the Municipal Code of Chicago, (B) that it has read such provision and understands that pursuant to such Section 2-156-030 (b) it is illegal for any elected official of the City, or any person acting at the direction of such official, to contact, either orally or in writing, any other City official or employee with respect to any matter involving any person with whom the elected City official or employee has a "Business Relationship" (as defined in Section 2-156-080 of the Municipal Code of Chicago), or to participate in any discussion in any City Council committee hearing or in any City Council meeting or to vote on any matter involving the person with whom an elected official has a Business Relationship, and (c) notwithstanding anything to the contrary contained in this Agreement, that a violation of Section 2-156-030 (b) by an elected official, or any person acting at the direction of such official, with respect to any transaction contemplated by this Agreement shall be grounds for termination of this

Agreement and the transactions contemplated hereby. The Grantee hereby represents and warrants that no violation of Section 2-156-030 (b) has occurred with respect to this Agreement or the transactions contemplated hereby.

20) Patriot Act Certification.

The Grantee represents and warrants that neither the Grantee nor any Affiliate thereof (as defined in the next paragraph) is listed on any of the following lists maintained by the Office of Foreign Assets Control of the U.S. Department of the Treasury, the Bureau of Industry and Security of the U.S. Department of Commerce or their successors, or on any other list of persons or entities with which the City may not do business under any applicable law, rule, regulation, order or judgment: the Specially Designated Nationals List, the Denied Persons List, the Unverified List, the Entity List and the Debarred List.

As used in the above paragraph, an "Affiliate" shall be deemed to be a person or entity related to the Grantee that, directly or indirectly, through one or more intermediaries, controls, is controlled by or is under common control with Grantee, and a person or entity shall be deemed to be controlled by another person or entity, if controlled in any manner whatsoever that results in control in fact by that other person or entity (or that other person or entity and any persons or entities with whom that other person or entity is acting jointly or in concert), whether directly or indirectly and whether through share ownership, a trust, a contract or otherwise.

21) Prohibition on Certain Contributions Mayoral Executive Order 2011-4.

Grantee agrees that Grantee, any person or entity who directly or indirectly has an ownership or beneficial interest in Grantee of more than 7.5 percent ("Owners"), spouses and domestic partners of such Owners, Grantee's contractors (i.e., any person or entity in direct contractual privity with Grantee regarding the subject matter of this Agreement) ("Contractors"), any person or entity who directly or indirectly has an ownership or beneficial interest in any Contractor of more than 7.5 percent ("Sub-owners") and spouses and domestic partners of such Sub-owners (Grantee and all the other preceding classes of persons and entities are together, the "Identified Parties"), shall not make a contribution of any amount to the Mayor of the City of Chicago (the "Mayor") or to his political fundraising committee (i) after execution of this Agreement by Grantee, (ii) while this Agreement or any Other Contract is executory, (iii) during the term of this Agreement or any Other Contract between Grantee and the City, or (iv) during any period while an extension of this Agreement or any Other Contract is being sought or negotiated.

Grantee represents and warrants that from the later to occur of (a) May 16, 2011, and (b) the date the City approached the Grantee or the date the Grantee approached the City, as applicable, regarding the formulation of this Agreement, no Identified Parties have made a contribution of any amount to the Mayor or to his political fundraising committee.

Grantee agrees that it shall not: (a) coerce, compel or intimidate its employees to make a contribution of any amount to the Mayor or to the Mayor's political fundraising committee; (b) reimburse its employees for a contribution of any amount made to the Mayor or to the Mayor's political fundraising committee; or (c) Bundle or solicit others to bundle contributions to the Mayor or to his political fundraising committee.

Grantee agrees that the Identified Parties must not engage in any conduct whatsoever designed to intentionally violate this provision or Mayoral Executive Order No. 2011-4 or to entice, direct or solicit others to intentionally violate this provision or Mayoral Executive Order No. 2011-4.

Grantee agrees that a violation of, non-compliance with, misrepresentation with respect to, or breach of any covenant or warranty under this provision or violation of Mayoral Executive Order No. 2011-4 constitutes a breach and default under this Agreement, and under any Other Contract for which no opportunity to cure will be granted, unless the City, in its sole discretion, elects to grant such an opportunity to cure. Such breach and default entitles the City to all remedies (including without limitation termination for default) under this Agreement, under any Other Contract, at law and in equity. This provision amends any Other Contract and supersedes any inconsistent provision contained therein.

If Grantee intentionally violates this provision or Mayoral Executive Order No. 2011-4 prior to the closing of this Agreement, the City may elect to decline to close the transaction contemplated by this Agreement.

For purposes of this provision:

"Bundle" means to collect contributions from more than one source, which is then delivered by one person to the Mayor or to his political fundraising committee.

"Other Contract" means any other agreement with the City of Chicago to which Grantee is a party that is (i) formed under the authority of chapter 2-92 of the Municipal Code of Chicago; (ii) entered into for the purchase or lease of real or personal property; or (iii) for materials, supplies, equipment or services which are approved or authorized by the City Council of the City of Chicago.

"Contribution" means a "political contribution" as defined in Chapter 2-156 of the Municipal Code of Chicago, as amended.

Individuals are "Domestic Partners" if they satisfy the following criteria:

(A) they are each other's sole domestic partner, responsible for each other's common welfare; and

(B) neither party is married; and

(C) the partners are not related by blood closer than would bar marriage in the State of Illinois; and

(D) each partner is at least 18 years of age, and the partners are the same sex, and the partners reside at the same residence; and

(E) two of the following four conditions exist for the partners:

1. The partners have been residing together for at least 12 months.

2. The partners have common or joint ownership of a residence.

3. The partners have at least two of the following arrangements:

   a. joint ownership of a motor vehicle;

   b. a joint credit account;

   c. a joint checking account;

   d. a lease for a residence identifying both domestic partners as tenants.

4. Each partner identifies the other partner as a primary beneficiary in a will.

"Political fundraising committee" means a "political fundraising committee" as defined in Chapter 2-156 of the Municipal Code of Chicago, as amended.

22) Failure To Maintain Eligibility To Do Business With The City.

Failure by Grantee or any controlling person (as defined in Section 1-23-010 of the Municipal Code of Chicago) thereof to maintain eligibility to do business with the City of Chicago as required by Section 1-23-030 of the Municipal Code of Chicago shall be grounds for termination of the Agreement and the transactions contemplated thereby. Grantee shall at all times comply with Section 2-154-020 of the Municipal Code of Chicago.

23) Inspector General and Legislative Inspector General.

It is the duty of every officer, employee, department, agency, contractor, subcontractor, Grantee and licensee of the City, and every applicant for certification of eligibility for a City contract or program, to cooperate with the City's Legislative Inspector General and with the City's Inspector General in any investigation or hearing undertaken pursuant to Chapters 2-55 and 2-56, respectively, of the Municipal Code of Chicago. The Grantee understands and will abide by all provisions of Chapters 2-55 and 2-56 of the Municipal Code of Chicago.

24) Waste Ordinance Provisions.

In accordance with Section 11-4-1600(e) of the Municipal Code of Chicago, Grantee warrants and represents that it, and to the best of its knowledge, its contractors and subcontractors, have not violated and are not in violation of any provisions of Section 7-28 or Section 11-4 of the Municipal Code (the "Waste Sections"). During the period while this Amendment is executory, Grantees, any general contractors or any subcontractors violation of the Waste Sections, whether

or not relating to the performance of this Agreement, constitutes a breach of and an event of default under this Agreement, for which the opportunity to cure, if curable, will be granted only at the sole designation of the Chief Procurement Officer. Such breach and default entitles the City to all remedies under the Amendment, at law or in equity. This section does not limit Grantee's, general contractor's and its subcontractor's duty to comply with all applicable federal, state, county and municipal laws, statutes, ordinances and executive orders, in effect now or later, and whether or not they appear in this Amendment. Noncompliance with these terms and conditions may be used by the City as grounds for the termination of this Amendment, and may further affect Grantee's eligibility for future contract awards.

25) Shakman Accord.

(a) The City is subject to the May 31, 2007 Order entitled "Agreed Settlement Order and Accord" (the "Shakman Accord") and the August 16, 2007 "City of Chicago Hiring Plan" (the "City Hiring Plan") entered in Shakman v. Democratic Organization of Cook County, Case No 69 C 2145 (United States District Court for the Northern District of Illinois). Among other things, the Shakman Accord and the City Hiring Plan prohibit the City from hiring persons as governmental employees in non-exempt positions on the basis of political reasons or factors.

(b) Grantee is aware that City policy prohibits City employees from directing any individual to apply for a position with Grantee, either as an employee or as a subcontractor, and from directing Grantee to hire an individual as an employee or as a subcontractor. Accordingly, Grantee must follow its own hiring and contracting procedures, without being influenced by City employees. Any and all personnel provided by Grantee under this Agreement are employees or subcontractors of Grantee, not employees of the City of Chicago. This Agreement is not intended to and does not constitute, create, give rise to, or otherwise recognize an employer- employee relationship of any kind between the City and any personnel provided by Grantee.

(c) Grantee will not condition, base, or knowingly prejudice or affect any term or aspect to the employment of any personnel provided under this Agreement, or offer employment to any individual to provide services under this Agreement, based upon or because of any political reason or factor, including, without limitation, any individual's political affiliation, membership in a political organization or party, political support or activity, political financial contributions, promises of such political support, activity or financial contributions, or such individual's political sponsorship or recommendation. For purposes of this Agreement, a political organization or party is an identifiable group or entity that has as its primary purpose the support of or opposition to candidates for elected public office. Individual political activities are the activities of individual persons in support of or in opposition to political organizations or parties or candidates for elected public office.

(d) In the event of any communication to Grantee by a City employee or City official in violation of Section 27 (ii) above, or advocating a violation of Section 27 (ii) above, Grantee will, as soon as is reasonably practicable, report such communication to the Hiring Oversight Section of the City's Office of the Inspector General ("IGO Hiring Oversight"), and also to the head of the relevant City Department utilizing services provided under this Agreement. Grantee will also cooperate with any inquiries by IGO Hiring Oversight or the Shakman Monitor's Office related to the contract.

IN WITNESS WHEREOF, Grantee and City have caused this Agreement to be executed by their duly authorized officers, as of the day and year first written above.

MB FINANCIAL BANK, N.A.,
an Illinois corporation

By:_____

Name:_____

Title:_____

CITY OF CHICAGO,
a municipal corporation, by and through its Department of Transportation

By:_____

Name: Gabe Klein
Title: Commissioner

Approved As To Form And Legality
(excluding the Legal Descriptions):

CITY OF CHICAGO
Department of Law

By:_____

Name: Karen Bielarz
Title: Senior Counsel

[(Sub)Exhibit "B" referred to in this Public Way Easement Agreement with MB Financial Bank, N.A. constitutes Exhibit "A" to ordinance and printed on page 62663 of this *Journal*.]

(Sub)Exhibits "A" and "C" referred to in this Public Way Easement Agreement with MB Financial Bank, N.A. read as follows:

(Sub)Exhibit "A".
(To Public Way Easement Agreement
With MB Financial Bank, N.A.)

Legal Description.

Legal Description Of MB Financial Bank, N.A. Property:

Lot 19 in Steinbeiss' Subdivision of Lots 27, 28 and 29 in Bowmanville, being a subdivision in the southeast quarter of Section 12, Township 40 North, Range 13, East of the Third Principal Meridian, in Cook County, Illinois.

Commonly Known As:

2414 West Lawrence Avenue
Chicago, Illinois.

Property Index Number:

13-12-425-048.

Also,

Lots 20, 21, 22, 23 and 24 in Steinbeiss' Subdivision of Lots 27, 28 and 29 in Bowmanville, being a subdivision in the southeast quarter of Section 12, Township 40 North, Range 13, East of the Third Principal Meridian, in Cook County, Illinois

Commonly Known As:

4800 -- 4810 North Western Avenue
Chicago, Illinois.

Property Index Numbers:

13-12-425-052; and

13-12-425-053.

(Sub)Exhibit "C".
(To Public Way Easement Agreement
With MB Financial Bank, N.A.)

Legal Description Of Easement Area.

That part of the 16-foot public alley lying between the east line of Lot 19 and the west line of Lots 20, 21, 22 and 23 of Steinbeiss' Subdivision of Lots 27, 28 and 29 in "Bowmanville", a subdivision in the southeast quarter of Section 12, Township 40 North, Range 13, East of the Third Principal Meridian, described as follows:

commencing at the southwest corner of said Lot 20 in Steinbeiss' Subdivision; thence north 00 degrees, 52 minutes, 18 seconds west, along the west line of said Lots 20, 21 and 22 of Steinbeiss' Subdivision, being also the east line of said 16-foot public alley, 66.27 feet to the point of beginning; thence south 89 degrees, 07 minutes, 42 seconds west, 16.00 feet to the east line of said Lot 19 in Steinbeiss' Subdivision, being also the west line of said 16-foot public alley; thence north 00 degrees, 52 minutes, 18 seconds west, along the last described line, 8.00 feet; thence north 89 degrees, 07 minutes, 42 seconds east, 16.00 feet to the west line of said Lot 22 in Steinbeiss' Subdivision and the east line of said 16-foot public alley; thence south 00 degrees, 52 minutes, 18 seconds east, 8.00 feet along the last described line to the point of beginning, lying above a horizontal plane that is 31.56 feet above Chicago City Datum and lying below a horizontal plane that is 43.49 feet above Chicago City Datum, in Cook County, Illinois.

EXEMPTION OF APPLICANTS FROM PHYSICAL BARRIER REQUIREMENT PERTAINING TO ALLEY ACCESSIBILITY FOR PARKING FACILITIES.

The Committee on Transportation and Public Way submitted the following report:

CHICAGO, October 9, 2013.

To the President and Members of the City Council:

Your Committee on Transportation and Public Way begs leave to report and recommend that Your Honorable Body *Pass* ordinances authorizing and directing the Commissioner of Transportation and/or the Director of Revenue to exempt various applicants from the provisions requiring barriers as a prerequisite to prohibit alley ingress and/or egress to parking facilities at sundry locations. These ordinances were referred to the Committee on September 11, 2013.

This recommendation was concurred in unanimously by a viva voce vote of the members of the committee, with no dissenting vote.

Respectfully submitted,

(Signed) ANTHONY BEALE,
Chairman.

On motion of Alderman Beale, the said proposed ordinances transmitted with the foregoing committee report were *Passed* by yeas and nays as follows:

Yeas -- Aldermen Moreno, Fioretti, Dowell, Burns, Hairston, Sawyer, Holmes, Harris, Beale, Balcer, Cárdenas, Quinn, Burke, Foulkes, Thompson, Thomas, Lane, O'Shea, Cochran, Brookins, Muñoz, Zalewski, Chandler, Solis, Maldonado, Burnett, Ervin, Graham, Reboyras, Suarez, Waguespack, Mell, Austin, Colón, Sposato, Mitts, Cullerton, Laurino, P. O'Connor, M. O'Connor, Reilly, Smith, Tunney, Arena, Cappleman, Pawar, Osterman, Moore, Silverstein -- 49.

Nays -- None.

Alderman Balcer moved to reconsider the foregoing vote. The motion was lost.

The following are said ordinances as passed (the italic heading in each case not being a part of the ordinance):

Armitage Development LLC.

[O2013-6130]

Be It Ordained by the City Council of the City of Chicago:

SECTION 1. Pursuant to Section 10-20-430 of the Municipal Code of Chicago, the Director of Revenue is hereby authorized and directed to exempt Armitage Development LLC at 2138 -- 2140 West Armitage Avenue from the provisions requiring barriers as a prerequisite to prohibit alley ingress and egress.

SECTION 2. This ordinance shall take effect and be in force upon its passage and publication.

Chiquita Ash.

[O2013-6126]

Be It Ordained by the City Council of the City of Chicago:

SECTION 1. Pursuant to Section 10-20-430 of the Municipal Code of Chicago, the Director of Revenue is hereby authorized and directed to exempt Chiquita Ash, business owner of

1443 -- 1445 West Devon Avenue, from the provisions requiring barriers as a prerequisite to prohibit alley ingress and egress to parking facilities for premises address.

SECTION 2. This ordinance shall take effect and be in force from and after its passage and publication.

Belmont Auto Enterprises, DBA AutoHaus.

[O2013-6292]

Be It Ordained by the City Council of the City of Chicago:

SECTION 1. Pursuant to Section 10-20-430 of the Municipal Code of Chicago, the Director of Revenue is hereby authorized and directed to exempt Belmont Auto Enterprises, doing business as AutoHaus of 4157 North Lincoln Avenue from the provisions requiring barriers as a prerequisite to prohibit alley ingress and egress to parking facilities at their property at 4157 North Lincoln Avenue.

SECTION 2. This ordinance shall take effect and be in force upon its passage and publication.

BMT-I LLC.

[O2013-6128]

Be It Ordained by the City Council of the City of Chicago:

SECTION 1. Pursuant to Section 10-20-430 of the Municipal Code of Chicago, the Commissioner of Transportation is hereby authorized and directed to exempt BMT-I LLC of 322 South Green Street, Suite 204, Chicago, Illinois 60607 from the provisions requiring barriers as a prerequisite to prohibit alley ingress and egress to parking facilities for premises address at 109 East 43rd Street.

SECTION 2. This ordinance shall take effect and be in force from and after its passage and publication.

Chicago Pet Sitters.

[O2013-6132]

Be It Ordained by the City Council of the City of Chicago:

SECTION 1. Pursuant to Section 10-20-430 of the Municipal Code of Chicago, the Director of Revenue is hereby authorized and directed to exempt Chicago Pet Sitters at 2142 -- 2144 North Wood Street from the provisions requiring barriers as a prerequisite to prohibit alley ingress and egress.

SECTION 2. This ordinance shall take effect and be in force upon its passage and publication.

Chicago Whirly, Inc.

[O2013-6129]

Be It Ordained by the City Council of the City of Chicago:

SECTION 1. Pursuant to Section 10-20-430 of the Municipal Code of Chicago, the Director of Revenue is hereby authorized and directed to exempt Chicago Whirly, Inc. at 1823 -- 1855 West Webster Avenue from the provisions requiring barriers as a prerequisite to prohibit alley ingress and egress.

SECTION 2. This ordinance shall take effect and be in force upon its passage and publication.

Chromium Industries LLC.

[O2013-6111]

Be It Ordained by the City Council of the City of Chicago:

SECTION 1. Pursuant to Section 10-20-430 of the Municipal Code of Chicago, the Commissioner of Transportation in hereby authorized and directed to exempt Chromium Industries LLC of 4645 West Chicago Avenue from the provision requiring barriers as a prerequisite to prohibit alley ingress and egress to parking facilities for premises address.

SECTION 2. This ordinance shall take effect and be in force from and after its passage and publication.

Patricia Damico.

[O2013-6152]

Be It Ordained by the City Council of the City of Chicago:

SECTION 1. Per Section 10-20-430 of the Municipal Code of Chicago, the Director of Revenue is hereby authorized and directed to exempt Patricia Damico at 2832 North Western Avenue from

the provisions requiring barriers as a prerequisite to prohibit alley ingress and egress into 2832 North Western Avenue.

SECTION 2. This ordinance shall be in force and take effect from and after its passage and publication.

Devon Investment Partners LLC.

[O2013-6112]

Be It Ordained by the City Council of the City of Chicago:

SECTION 1. Pursuant to Section 10-20-430 of the Municipal Code of Chicago, the Director of Revenue is hereby authorized and directed to exempt Devon Investment Partners LLC of 7240 West Devon Avenue from the provisions requiring barriers as a prerequisite to prohibit alley ingress and/or egress to parking facilities for the premises address.

SECTION 2. This ordinance shall be in full force and take effect from and after its passage and publication.

DJC Communication, Inc.

[O2013-6182]

Be It Ordained by the City Council of the City of Chicago:

SECTION 1. Pursuant to Section 10-20-430 of the Municipal Code of Chicago, the Commissioner of Transportation is hereby authorized and directed to exempt DJC Communication, Inc., 2930 -- 2934 West Lake Street, Chicago, Illinois 60612 from the provisions requiring barriers as a prerequisite to prohibit alley ingress and egress to parking facilities for premises address.

SECTION 2. This ordinance shall take effect and be in force from and after its passage and publication.

Domain Group LLC.

[O2013-6148]

Be It Ordained by the City Council of the City of Chicago:

SECTION 1. Per Section 10-20-430 of the Municipal Code of Chicago, the Director of Revenue

is hereby authorized and directed to exempt Domain Group LLC from the provisions requiring barriers as a prerequisite to prohibit alley ingress and egress into 1506 -- 1510 West Huron Street.

SECTION 2. This ordinance shall be in force and take effect from and after its passage and publication.

Elston Tire Shop.

[O2013-6121]

Be It Ordained by the City Council of the City of Chicago:

SECTION 1. Pursuant to Section 10-20-430 of the Municipal Code of Chicago, the Commissioner of Transportation is hereby authorized and directed to exempt Elston Tire Shop from the provisions requiring barriers as a prerequisite to prohibit alley ingress and egress to parking facilities for 4100 North Elston Avenue.

SECTION 2. This ordinance shall take effect and be in force from and after its passage and publication.

Eyes On The Future, Inc.

[O2013-6142]

Be It Ordained by the City Council of the City of Chicago:

SECTION 1. Pursuant to Section 10-20-430 of the Municipal Code of Chicago, the Commissioner of Transportation is hereby authorized and directed to exempt Eyes on the Future, Inc., 6969 North Ravenswood Avenue, Suite A, Chicago, Illinois 60626, from the provisions requiring barriers as a prerequisite to prohibit alley ingress and egress to parking facilities for 6969 North Ravenswood Avenue, Suites A, B and C.

SECTION 2. This ordinance shall take effect and be in force from and after its passage and publication.

Family Dollar.

[O2013-6061]

Be It Ordained by the City Council of the City of Chicago:

SECTION 1. Pursuant to Section 10-20-430 of the Municipal Code of Chicago, the Director of Revenue is hereby authorized and directed to exempt Family Dollar, 3363 North Milwaukee Avenue, from the provisions requiring barriers as a prerequisite to prohibit alley ingress and egress to parking facilities for premises address.

SECTION 2. This ordinance shall take effect and be in force from and after its passage and due publication.

Heartland Health Care.

[O2013-6180]

Be It Ordained by the City Council of the City of Chicago:

SECTION 1. Pursuant to Section 10-20-430 of the Municipal Code of Chicago, the Commissioner of Transportation is hereby authorized and directed to exempt Heartland Health Care, 3048 North Wilton Avenue, Chicago, Illinois 60657, from the provisions requiring barriers as a prerequisite to prohibit alley ingress and egress to parking facilities for 1300 West Devon Avenue.

SECTION 2. This ordinance shall take effect and be in force from and after its passage and publication.

Hoyne Rowhomes LLC.

[O2013-6291]

Be It Ordained by the City Council of the City of Chicago:

SECTION 1. Pursuant to Section 10-20-430 of the Municipal Code of Chicago, the Director of Revenue is hereby authorized and directed to exempt Hoyne Rowhomes LLC from the provisions requiring barriers as a prerequisite to prohibit alley ingress and egress to parking facilities at their property at 3548, 3550, 3552 and 3554 North Hoyne Avenue.

SECTION 2. This ordinance shall take effect and be in force upon its passage and publication.

Sergio Huerta.

[O2013-6144]

Be It Ordained by the City Council of the City of Chicago:

SECTION 1. Pursuant to Section 10-20-430 of the Municipal Code of Chicago, the Commissioner of Transportation is hereby authorized and directed to exempt Sergio Huerta of 5825 South Western Avenue from the provisions requiring barriers as a prerequisite to prohibit alley ingress and egress to parking facilities for premises address.

SECTION 2. This ordinance shall take effect and be in force from and after its passage and publication.

Viktor Jakovljevic.

[O2013-6143]

Be It Ordained by the City Council of the City of Chicago:

SECTION 1. Pursuant to Section 10-20-430 of the Municipal Code of Chicago, the Commissioner of Transportation is hereby authorized and directed to exempt Viktor Jakovljevic, property owner at 1000 West Van Buren Street, from the provisions requiring barriers as a prerequisite to prohibit alley ingress and egress to parking facilities for premises address.

SECTION 2. This ordinance shall take effect and be in force from and after its passage and publication.

Jeff Jack Investments LLC.

[O2013-6155]

Be It Ordained by the City Council of the City of Chicago:

SECTION 1. Pursuant to Section 10-20-430 of the Municipal Code of Chicago, the Commissioner of Transportation is hereby authorized and directed to exempt Jeff Jack Investments LLC of 401 North Michigan Avenue, Suite 500, Chicago, Illinois 60611, from the provisions requiring barriers as a prerequisite to prohibit alley ingress and/or egress at 601 West Jackson Boulevard, Chicago, Illinois.

SECTION 2. This ordinance shall take effect and be in force upon its passage and publication.

La Escuelita Del Saber.

[O2013-6294]

Be It Ordained by the City Council of the City of Chicago:

SECTION 1. Pursuant to Section 10-20-430 of the Municipal Code of Chicago, the Commissioner of Transportation is hereby authorized and directed to exempt La Escuelita Del Saber of 2652 West 47th Street from the provisions requiring barriers as a prerequisite to prohibit alley ingress and egress to parking facilities for premises address.

SECTION 2. This ordinance shall take effect and be in force from and after its passage and publication.

Lena's Car Wash And Detail Center.

[O2013-6120]

Be It Ordained by the City Council of the City of Chicago:

SECTION 1. Pursuant to Section 10-20-430 of the Municipal Code of Chicago, the Commissioner of Transportation is hereby authorized and directed to exempt Lena's Car Wash and Detail Center from the provisions requiring barriers as a prerequisite to prohibit alley ingress and egress to parking facilities for 4611 -- 4615 North Pulaski Road.

SECTION 2. This ordinance shall take effect and be in force from and after its passage and publication.

M&P Strategic Investments LLC.

[O2013-6168]

Be It Ordained by the City Council of the City of Chicago:

SECTION 1. Pursuant to Section 10-20-430 of the Municipal Code of Chicago, the Commissioner of Transportation is hereby authorized and directed to exempt M&P Strategic Investments LLC, 220 West Chicago Avenue, Chicago, Illinois 60654, from the provisions requiring barriers as a prerequisite to prohibit alley ingress and egress to parking facilities for premises address.

SECTION 2. This ordinance shall take effect and be in force from and after its passage and publication.

MHF Chicago MC IV LLC.

[O2013-6207]

Be It Ordained by the City Council of the City of Chicago:

SECTION 1. Pursuant to Section 10-20-430 of the Municipal Code of Chicago, the Commissioner of Transportation is hereby authorized and directed to exempt MHF Chicago MC IV LLC from the provisions requiring barriers as a prerequisite to prohibit alley ingress and/or egress for 66 East Wacker Place, Chicago, Illinois.

SECTION 2. This ordinance shall take effect and be in force upon its passage and publication.

MK Investment Partners LLC.

[O2013-6185]

Be It Ordained by the City Council of the City of Chicago:

SECTION 1. Pursuant to Section 10-20-430 of the Municipal Code of Chicago, the Commissioner of Transportation is hereby authorized and directed to exempt MK Investment Partners LLC, 862 North Franklin Street, Chicago, Illinois 60610, from the provisions requiring barriers as a prerequisite to prohibit alley ingress and egress to parking facilities for premises address.

SECTION 2. This ordinance shall take effect and be in force from and after its passage and publication.

Ogden Partners Lakewood LLC.

[O2013-6131]

Be It Ordained by the City Council of the City of Chicago:

SECTION 1. Pursuant to Section 10-20-430 of the Municipal Code of Chicago, the Director of Revenue is hereby authorized and directed to exempt Ogden Partners Lakewood LLC at 2749 North Lakewood Avenue from the provisions requiring barriers as a prerequisite to prohibit alley ingress and egress.

SECTION 2. This ordinance shall take effect and be in force upon its passage and publication.

Panamex Auto Mart, Inc.

[O2013-6122]

Be It Ordained by the City Council of the City of Chicago:

SECTION 1. Pursuant to Section 10-20-430 of the Municipal Code of Chicago, the Commissioner of Transportation is hereby authorized and directed to exempt Panamex Auto Mart, Inc. of 4201 South Kedzie Avenue from the provisions requiring barriers as a prerequisite to prohibit alley ingress and egress to parking facilities for premises address.

SECTION 2. This ordinance shall take effect and be in force from and after its passage and publication.

Renew Automotive LLC, DBA Renew Muffler & Brake.

[O2013-6113]

Be It Ordained by the City Council of the City of Chicago:

SECTION 1. Pursuant to Section 10-20-430 of the Municipal Code of Chicago, the Commissioner of Transportation is hereby authorized and directed to exempt Renew Automotive LLC, doing business as Renew Muffler & Brake, 5712 -- 5714 North Western Avenue, Chicago, Illinois 60659, from the provisions requiring barriers as a prerequisite to prohibit alley ingress and egress to parking facilities for premises address.

SECTION 2. This ordinance shall take effect and be in force upon its passage and publication.

Renew Automotive LLC, DBA Western Tire Shop.

[O2013-6114]

Be It Ordained by the City Council of the City of Chicago:

SECTION 1. Pursuant to Section 10-20-430 of the Municipal Code of Chicago, the Commissioner of Transportation is hereby authorized and directed to exempt Renew Automotive LLC, doing business as Western Tire Shop, 5716 North Western Avenue, Chicago, Illinois 60659, from the provisions requiring barriers as a prerequisite to prohibit alley ingress and egress to parking facilities for premises address.

SECTION 2. This ordinance shall take effect and be in force upon its passage and publication.

Six Days Auto Sales.

[O2013-6115]

Be It Ordained by the City Council of the City of Chicago:

SECTION 1. Pursuant to Section 10-20-430 of the Municipal Code of Chicago, the Commissioner of Transportation is hereby authorized and directed to exempt Six Days Auto Sales located at 7353 South Western Avenue, Chicago, Illinois 60620, from the provisions requiring barriers as a prerequisite to prohibit alley ingress and egress to parking facilities for premises address.

SECTION 2. This ordinance shall take effect and be in force from and after its passage and publication.

Peter Spyropoulos.

[O2013-6124]

Be It Ordained by the City Council of the City of Chicago:

SECTION 1. Pursuant to Section 10-20-430 of the Municipal Code of Chicago, the Director of Revenue is hereby authorized and directed to exempt Peter Spyropoulos, property owner of 6141 North Broadway, from the provisions requiring barriers as a prerequisite to prohibit alley ingress and egress to parking facilities for premises address.

SECTION 2. This ordinance shall take effect and be in force from and after its passage and publication.

UZR LLC.

[O2013-6127]

Be It Ordained by the City Council of the City of Chicago:

SECTION 1. Pursuant to Section 10-20-430 of the Municipal Code of Chicago, the Commissioner of Transportation is hereby authorized and directed to exempt UZR LLC of 2232 South Wabash Avenue, Chicago, Illinois, from the provisions requiring barriers as a prerequisite to prohibit alley ingress and egress to parking facilities for premises address at 1820 -- 1832 South Wabash Avenue.

SECTION 2. This ordinance shall take effect and be in force from and after its passage and publication.

Velasquez Mufflers.

[O2013-7503]

Be It Ordained by the City Council of the City of Chicago:

SECTION 1. Pursuant to Section 10-20-430 of the Municipal Code of Chicago, the Commissioner of Transportation is hereby authorized and directed to exempt Velasquez Mufflers of 1433 East 79th Street from the provisions requiring barriers as a prerequisite to prohibit alley ingress and egress to parking facilities for premises address.

SECTION 2. This ordinance shall take effect and be in force from and after its passage and publication.

Michelle Williams.

[O2013-6202]

Be It Ordained by the City Council of the City of Chicago:

SECTION 1. Pursuant to Section 10-20-430 of the Municipal Code of Chicago, the Commissioner of Transportation is hereby authorized and directed to exempt Michelle Williams, proprietor on behalf of North Kenwood Daycare, from the provisions requiring barriers as a prerequisite to prohibit alley ingress and egress to parking facilities for premises address at 516 East 43rd Street.

SECTION 2. This ordinance shall take effect and be in force from and after its passage and publication.

1815 W. Division LLC.

[O2013-6149]

Be It Ordained by the City Council of the City of Chicago:

SECTION 1. Per Section 10-20-430 of the Municipal Code of Chicago, the Director of Revenue is hereby authorized and directed to exempt 1815 West Division LLC from the provisions requiring barriers as a prerequisite to prohibit alley ingress and egress into 1815 West Division Street.

SECTION 2. This ordinance shall be in force and take effect from and after its passage and publication.

5630 N. Broadway.

[O2013-6125]

Be It Ordained by the City Council of the City of Chicago:

SECTION 1. Pursuant to Section 10-20-430 of the Municipal Code of Chicago, the Director of Revenue is hereby authorized and directed to exempt 5630 North Broadway from the provisions requiring barriers as a prerequisite to prohibit alley ingress and egress to parking facilities for premises address.

SECTION 2. This ordinance shall take effect and be in force from and after its passage and publication.

AMENDMENT OF EXEMPTION OF APPLICANTS FROM PHYSICAL BARRIER REQUIREMENT PERTAINING TO ALLEY ACCESSIBILITY FOR PARKING FACILITIES.

The Committee on Transportation and Public Way submitted the following report:

CHICAGO, October 9, 2013.

To the President and Members of the City Council:

Your Committee on Transportation and Public Way begs leave to report and recommend that Your Honorable Body *Pass* amendments to various ordinances passed by the City Council of the City of Chicago authorizing and directing the Commissioner of Transportation and/or the Director of Revenue to exempt various applicants from the provisions requiring barriers as a prerequisite to prohibit alley ingress and/or egress to parking facilities at sundry locations. These ordinances were referred to the Committee on September 11, 2013.

This recommendation was concurred in unanimously by a viva voce vote of the members of the committee, with no dissenting vote.

Respectfully submitted,

(Signed) ANTHONY BEALE,
Chairman.

On motion of Alderman Beale, the said proposed ordinances transmitted with the foregoing committee report were *Passed* by yeas and nays as follows:

Yeas -- Aldermen Moreno, Fioretti, Dowell, Burns, Hairston, Sawyer, Holmes, Harris, Beale, Balcer, Cárdenas, Quinn, Burke, Foulkes, Thompson, Thomas, Lane, O'Shea, Cochran, Brookins, Muñoz, Zalewski, Chandler, Solis, Maldonado, Burnett, Ervin, Graham, Reboyras, Suarez, Waguespack, Mell, Austin, Colón, Sposato, Mitts, Cullerton, Laurino, P. O'Connor, M. O'Connor, Reilly, Smith, Tunney, Arena, Cappleman, Pawar, Osterman, Moore, Silverstein -- 49.

Nays -- None.

Alderman Balcer moved to reconsider the foregoing vote. The motion was lost.

The following are said ordinances as passed (the italic heading in each case not being a part of the ordinance):

A1 Motors.

[O2013-6123]

Be It Ordained by the City Council of the City of Chicago:

SECTION 1. That an ordinance introduced into the City Council on July 24, 2013, exempting A1 Motors from the provisions requiring barriers as a prerequisite to prohibit alley ingress and egress to parking facilities, be and the same is hereby amended by striking therefrom the following: "South Western Avenue, at 5644 -- 5670 -- alley ingress and egress" and inserting in lieu thereof: "South Western Avenue, at 5662 -- 5670 -- alley ingress and egress".

SECTION 2. This ordinance shall take effect and be in force upon its passage and publication.

Friends Wholesale, Incorporated.

[O2013-6145]

Be It Ordained by the City Council of the City of Chicago:

SECTION 1. That an ordinance introduced into the City Council on July 24, 2013, exempting Friends Wholesale, Incorporated from the provisions requiring barriers as a prerequisite to prohibit alley ingress and egress to parking facilities, be and the same is hereby amended by striking therefrom the following: "North Western Avenue, at 5400 -- alley ingress and egress" and inserting in lieu thereof: "North Western Avenue, at 5700 -- alley ingress and egress".

SECTION 2. This ordinance shall take effect and be in force upon its passage and publication.

STANDARDIZATION OF PORTIONS OF VARIOUS PUBLIC WAYS.

The Committee on Transportation and Public Way submitted the following report:

CHICAGO, October 9, 2013.

To the President and Members of the City Council:

Your Committee on Transportation and Public Way begs leave to report and recommend that Your Honorable Body *Pass* proposed ordinances authorizing and directing the Commissioner of Transportation to take the actions necessary for the honorary designation/standardization of portions of various public ways. These ordinances were referred to the Committee on September 11, 2013.

This recommendation was concurred unanimously by a viva voce vote of the members of the committee, with no dissenting vote.

Respectfully submitted,

(Signed) ANTHONY BEALE,
Chairman.

On motion of Alderman Beale, the said proposed ordinances transmitted with the foregoing committee report were *Passed* by yeas and nays as follows:

Yeas -- Aldermen Moreno, Fioretti, Dowell, Burns, Hairston, Sawyer, Holmes, Harris, Beale, Balcer, Cárdenas, Quinn, Burke, Foulkes, Thompson, Thomas, Lane, O'Shea, Cochran, Brookins, Muñoz, Zalewski, Chandler, Solis, Maldonado, Burnett, Ervin, Graham, Reboyras, Suarez, Waguespack, Mell, Austin, Colón, Sposato, Mitts, Cullerton, Laurino, P. O'Connor, M. O'Connor, Reilly, Smith, Tunney, Arena, Cappleman, Pawar, Osterman, Moore, Silverstein -- 49.

Nays -- None.

Alderman Balcer moved to reconsider the foregoing vote. The motion was lost.

The following are said ordinances as passed (the italic heading in each case not being a part of the ordinance):

Portion Of N. Clybourn Ave. And N. Larrabee St. To Be Known As "Honorary Bobby Cann Way".

[O2013-6170]

Be It Ordained by the City Council of the City of Chicago:

SECTION 1. That an ordinance heretofore passed by the City Council which authorizes erection of honorary street-name signs, the Commissioner of Transportation shall take the necessary action for standardization of North Clybourn Avenue and North Larrabee Street, northwest corner, to be known as "Honorary Bobby Cann Way".

SECTION 2. This ordinance shall take effect and be in full force hereinafter its passage and publication.

Portion Of W. Division St. And N. Larrabee St. To Be Known As "Honorary Annie Mae Dyson Way".

[O2013-6173]

Be It Ordained by the City Council of the City of Chicago:

SECTION 1. That an ordinance heretofore passed by the City Council which authorizes erection of honorary street-name signs, the Commissioner of Transportation shall take the necessary action for standardization of West Division Street and North Larrabee Street, northeast corner, to be known as "Honorary Annie Mae Dyson Way".

SECTION 2. This ordinance shall take effect and be in full force hereinafter its passage and publication.

Portion Of N. Armour St. And W. Kinzie St. To Be Known As "Honorary Van And Dorothy Holman Way".

[O2013-6174]

Be It Ordained by the City Council of the City of Chicago:

SECTION 1. That an ordinance heretofore passed by the City Council which authorizes

erection of honorary street-name signs, the Commissioner of Transportation shall take the necessary action for standardization of North Armour Street and West Kinzie Street, northwest corner, to be known as "Honorary Van and Dorothy Holman Way".

SECTION 2. This ordinance shall take effect and be in full force hereinafter its passage and publication.

Portion Of N. Halsted St. And W. Randolph St. To Be Known As "Honorary DJ International Way".

[O2013-6176]

Be It Ordained by the City Council of the City of Chicago:

SECTION 1. That an ordinance heretofore passed by the City Council which authorizes erection of honorary street-name signs, the Commissioner of Transportation shall take the necessary action for standardization of North Halsted Street and West Randolph Street, southeast corner, to be known as "Honorary DJ International Way".

SECTION 2. This ordinance shall take effect and be in full force hereinafter its passage and publication.

Portion Of E. 84th Pl. To Be Known As "Velma P. Little Way".

[O2013-7501]

Be It Ordained by the City Council of the City of Chicago:

SECTION 1. Pursuant to an ordinance heretofore passed by the City Council which allows erection of honorary street-name signs, the Commissioner of Transportation shall take the necessary action for standardization of East 84th Place, as "Velma P. Little Way", installing a sign at 1600 East 84th Place.

SECTION 2. This ordinance shall take effect upon its passage and publication.

Portions Of W. 103rd St. And S. Fairfield Ave. To Be Known As "Sr. Jean McGrath Drive".
[O2013-6117]

Be It Ordained by the City Council of the City of Chicago:

SECTION 1. Pursuant to an ordinance heretofore passed by the City Council which allows erection of honorary street-name signs, the Commissioner of Transportation shall take the necessary action for standardization of the northeast corner of West 103rd Street and South Fairfield Avenue (pointing north/south) and the standardization of the northeast corner of South Fairfield Avenue and West 103rd St. as "Sr. Jean McGrath Drive".

SECTION 2. This ordinance shall take effect upon its passage and publication.

5900 Block Of W. Belmont Ave. To Be Known As "Lowell I. Stahl Way".
[O2013-7502]

Be It Ordained by the City Council of the City of Chicago:

SECTION 1. That pursuant to an ordinance heretofore passed which allows erection of honorary street-name signs, the Commissioner of Transportation shall take the necessary action for standardization of the block located at 5900 West Belmont Avenue (north side) as "Lowell I. Stahl Way".

SECTION 2. This ordinance shall take effect upon its passage and publication.

Portion Of S. Washtenaw Ave. To Be Known As "Sylvia B. Washington Way".
[O2013-6109]

Be It Ordained by the City Council of the City of Chicago:

SECTION 1. That an ordinance heretofore passed by the City Council allowing erection of honorary street-name signs, the Commissioner of Transportation shall take the necessary steps for standardization of South Washtenaw Avenue at West 83rd Street on the northwest corner, as "Sylvia B. Washington Way".

SECTION 2. This ordinance shall take effect upon its passage and due publication.

COMMITTEE ON ZONING, LANDMARKS AND BUILDING STANDARDS.

APPOINTMENT OF JOSE G. MALDONADO, JR. AS COMMISSIONER OF PUBLIC BUILDING COMMISSION OF CHICAGO.

[A2013-94]

The Committee on Zoning, Landmarks and Building Standards submitted the following report:

CHICAGO, October 16, 2013.

To the President and Members of the City Council:

Presenting a series of reports for your Committee on Zoning, Landmarks and Building Standards which held a meeting on October 10, 2013, the following items were passed by a majority of the members present:

Page 1 of the committee report contains Mayoral Application Number 161 appointing Jose G. Maldonado as a commissioner of the Public Building Commission for a term effective immediately and expiring September 30, 2014.

Page 1 of the committee report also contains Mayoral Application Number 162 regarding vacant buildings.

Pages 1 through 12 contain applications for various map amendments.

Pages 12 and 13 contain applications for large business signs, substituted business identification signs, and off-premises advertising signs.

Page 13 also contains one fee waiver for historical landmark designation.

I hereby move for approval of the appointment of Jose G. Maldonado, Jr. transmitted herewith.

Respectfully submitted,

(Signed) DANIEL S. SOLIS,
Chairman.

On motion of Alderman Solis, the committee's recommendation was *Concurred In* and the said proposed appointment of Jose G. Maldonado, Jr. as a member of the Public Building Commission of Chicago was *Approved* by yeas and nays as follows:

Yeas -- Aldermen Moreno, Fioretti, Dowell, Burns, Hairston, Sawyer, Holmes, Harris, Beale, Balcer, Cárdenas, Quinn, Burke, Foulkes, Thompson, Thomas, Lane, O'Shea, Cochran, Brookins, Muñoz, Zalewski, Chandler, Solis, Maldonado, Burnett, Ervin, Graham, Reboyras, Suarez, Waguespack, Mell, Austin, Colón, Sposato, Mitts, Cullerton, Laurino, P. O'Connor, M. O'Connor, Reilly, Smith, Tunney, Arena, Cappleman, Pawar, Osterman, Moore, Silverstein -- 49.

Nays -- None.

Alderman Balcer moved to reconsider the foregoing vote. The motion was lost.

AMENDMENT OF SECTION 13-12-125 OF MUNICIPAL CODE BY REQUIRING OWNERS OF VACANT BUILDINGS TO FILE REGISTRATION STATEMENTS WITH DEPARTMENT OF BUILDINGS.

(MA162)

[O2013-6159]

The Committee on Zoning, Landmarks and Building Standards submitted the following report:

CHICAGO, October 16, 2013.

To the President and Members of the City Council:

Presenting a series of reports for your Committee on Zoning, Landmarks and Building Standards which held a meeting on October 10, 2013, the following items were passed by a majority of the members present:

Page 1 of the committee report contains Mayoral Application Number 161 appointing Jose G. Maldonado as a commissioner of the Public Building Commission for a term effective immediately and expiring September 30, 2014.

Page 1 of the committee report also contains Mayoral Application Number 162 regarding vacant buildings.

Pages 1 through 12 contain applications for various map amendments.

Pages 12 and 13 contain applications for large business signs, substituted business identification signs, and off-premises advertising signs.

Page 13 also contains one fee waiver for historical landmark designation.

I hereby move for passage of the proposed ordinance transmitted herewith.

Respectfully submitted,

(Signed) DANIEL S. SOLIS,
Chairman.

On motion of Alderman Solis, the said proposed ordinance transmitted with the foregoing committee report was *Passed* by yeas and nays as follows:

Yeas -- Aldermen Moreno, Fioretti, Dowell, Burns, Hairston, Sawyer, Holmes, Harris, Beale, Balcer, Cárdenas, Quinn, Burke, Foulkes, Thompson, Thomas, Lane, O'Shea, Cochran, Brookins, Muñoz, Zalewski, Chandler, Solis, Maldonado, Burnett, Ervin, Graham, Reboyras, Suarez, Waguespack, Mell, Austin, Colón, Sposato, Mitts, Cullerton, Laurino, P. O'Connor, M. O'Connor, Reilly, Smith, Tunney, Arena, Cappleman, Pawar, Osterman, Moore, Silverstein -- 49.

Nays -- None.

Alderman Balcer moved to reconsider the foregoing vote. The motion was lost.

The following is said ordinance as passed:

Be It Ordained by the City Council of the City of Chicago:

SECTION 1. Section 13-12-125 of the Municipal Code of Chicago is hereby amended by deleting the language stricken through and by inserting the language underscored, as follows:

13-12-125 Vacant Buildings -- Owner Required To Act -- Enforcement Authority.

(a) (1) The owner of any building that has become vacant shall within 30 days after the building becomes vacant or within 30 days after assuming ownership of the building, whichever is later, file a registration statement for each such building with the department of buildings on forms provided by that department for such purposes.

(Omitted text is unaffected by this ordinance.)

(b) The owner of any building that has become vacant, and any person maintaining, operating or collecting rent for any building that has become vacant, shall~~, within 30 days,~~ do the following:

(1) immediately enclose and secure the building as provided in Section 13-12-135 of this Code; and

(2) within 30 days after the building becomes vacant or within 30 days after assuming ownership of the building, whichever is later, post a sign affixed to the building indicating (i) the building's vacant building registration number; and (ii) the name, address and telephone number of the building owner and the owner's authorized agent for the purpose of service of process. ~~The~~; and ~~name, address and telephone number of a~~ (iii) if the person responsible for day-to-day supervision and management of the building, ~~if such person~~ is different from the owner holding title to the building or from the owner's authorized agent, the name, address and telephone number of such person ~~shall be indicated on the sign as well~~. The sign shall be of a size, and shall be placed in such a location, so as to be legible from the nearest public street or sidewalk, whichever is nearer; and

(3) maintain the building in a secure and closed condition, and maintain the sign required under subsection (b)(2), until the building is again occupied or demolished or until repair or completion of the building has been undertaken in accordance with the building code.

(Omitted text is unaffected by this ordinance.)

(f) A rebuttable presumption shall exist that a building has been vacant for more than 30 days if:

(1) the building is vacant and has not been secured in accordance with the building security standards set forth in subsection (d) of Section 13-12-135; or

(2) the building is vacant and more than one window, door or other opening, in any combination, is boarded up and (i) the yard contains grass or weeds more than 10 inches in height, or (ii) the yard contains an accumulation of junk and debris, or (iii) snow and ice have not been removed from the walk leading to the building's main entrance and/or from the public sidewalk adjoining such building in the manner and within the period of time provided in Section 10-8-180.

SECTION 2. This ordinance shall take full force and effect upon its passage and approval.

AMENDMENT OF TITLE 17 OF MUNICIPAL CODE BY RECLASSIFICATION OF AREAS SHOWN ON MAP NOS. 3-G, 7-G AND 7-I.

The Committee on Zoning, Landmarks and Building Standards submitted the following report:

CHICAGO, October 16, 2013.

To the President and Members of the City Council:

Presenting a series of reports for your Committee on Zoning, Landmarks and Building Standards which held a meeting on October 10, 2013, the following items were passed by a majority of the members present:

Page 1 of the committee report contains Mayoral Application Number 161 appointing Jose G. Maldonado as a commissioner of the Public Building Commission for a term effective immediately and expiring September 30, 2014.

Page 1 of the committee report also contains Mayoral Application Number 162 regarding vacant buildings.

Pages 1 through 12 contain applications for various map amendments.

Pages 12 and 13 contain applications for large business signs, substituted business identification signs, and off-premises advertising signs.

Page 13 also contains one fee waiver for historical landmark designation.

I hereby move for passage of the proposed ordinances and substitute ordinance transmitted herewith.

Respectfully submitted,

(Signed) DANIEL S. SOLIS,
Chairman.

On motion of Alderman Solis, the said proposed ordinances and substitute ordinance transmitted with the foregoing committe report were *Passed* by yeas and nays as follows:

Yeas -- Aldermen Moreno, Fioretti, Dowell, Burns, Hairston, Sawyer, Holmes, Harris, Beale, Balcer, Cárdenas, Quinn, Foulkes, Thompson, Thomas, Lane, O'Shea, Cochran, Brookins, Muñoz, Zalewski, Chandler, Solis, Maldonado, Burnett, Ervin, Graham, Reboyras, Suarez, Waguespack, Mell, Austin, Colón, Sposato, Mitts, Cullerton, Laurino, P. O'Connor, M. O'Connor, Reilly, Smith, Tunney, Arena, Cappleman, Pawar, Osterman, Moore, Silverstein -- 48.

Nays -- None.

Alderman Balcer moved to reconsider the foregoing vote. The motion was lost.

Alderman Burke invoked Rule 14 of the City Council's Rules of order and procedure disclosing that he had represented parties to this ordinance in previous and unrelated matters.

The following are said ordinances as passed (the italic heading in each case not being a part of the ordinance):

Reclassification Of Area Shown On Map No. 3-G.
(Application No. 17799)
(Common Address: 1543 W. Fry St.)

[O2013-6070]

Be It Ordained by the City Council of the City of Chicago:

SECTION 1. Title 17 of the Municipal Code of Chicago, the Chicago Zoning Ordinance, is hereby amended by changing all the RS3 Residential Single-Unit (Detached House) District symbols and indications as shown on Map Number 3-G in the area bounded by:

West Fry Street; a line 154.62 feet east of and parallel to North Ashland Avenue; the alley next south of and parallel to West Fry Street; and a line 129.56 feet east of and parallel to North Ashland Avenue,

to those of an RT4.5 Residential Multi-Unit District and a corresponding use district is hereby established in the area above described.

SECTION 2. This ordinance shall be in force and effect from and after its passage and due publication.

Reclassification Of Area Shown On Map No. 7-G.
(As Amended)
(Application No. 17831T1)
(Common Address: 3607 -- 3609 N. Lakewood Ave.)

[SO2013-6103]

Be It Ordained by the City Council of the City of Chicago:

SECTION 1. Title 17 of the Municipal Code of Chicago, the Chicago Zoning Ordinance, is hereby amended by changing all of the RT3.5 Residential Two-Flat Townhouse and Multi-Unit District symbols and indications as shown on Map Number 7-G in the area bounded by:

West Addison Street; North Lakewood Avenue; the east/west public alley next north of and parallel West Addison Street; and a line 33.01 east of and parallel to North Lakewood Avenue,

to those of a B2-3 Neighborhood Mixed-Use District.

SECTION 2. This ordinance takes effect after its passage and approval.

[Revised Site Plan; First Floor Plan; Second and Third Floor Plan; and Depiction of Building attached to this ordinance printed on pages 62705 through 62711 of this *Journal*.]

Rezoning Type 1 Narrative attached to this ordinance reads as follows:

Rezoning Type 1 Narrative.

Zoning And Development Analysis.

Lot Area:	4,125 square feet (no change)
Existing Floor Area:	1.05 (no change)
Maximum Number of Commercial Units:	1 unit (no change)
Maximum Number of Residential Units:	6 units
Minimum Number of On-Site, Accessory Parking Spaces:	4 spaces
Existing Building Height:	3 stories (no change)
Existing Building Setbacks:	
North (alley/side):	0 feet (no change)
South (West Addison/side):	0 feet (no change)
East (rear):	0 feet (no change)
West (front):	0 feet (no change)

Project Narrative:

The applicant proposes to change the RT3.5 Residential Two-Flat, Townhouse and Multi-Unit District to a B2-3 Neighborhood Mixed-Use District to renovate the existing, three-story building providing a total of six residential units, one commercial unit on the ground floor, and four surface parking spaces. No change is proposed to the envelope of the building.


Commonly Known as:

3607 -- 3609 West Lakeview Avenue
Chicago, Illinois.

	EXISTING FLOOR AREA	EXIST. D. U.	PROP. D. U.	EXIST. COMM.	PROP. COMM.
BASEMENT	2,755.0	0	0	0	0
1ST FLOOR	2,739.0	2*	2	1	1
2ND FLOOR	2,401.0	2	2	0	0
3RD FLOOR	2,401.0	2	2	0	0
TOTALS	*10,296.0*	*6*	*6*	*1*	*1*
FAR TOTALS	7,541.0	6	6	1	1

*1 OF THE 2 UNITS IS NOT LEGALLY RECOGNIZED TODAY

	EXISTING PARKING	PROPOSED PARKING
SURFACE SPOTS	1	4
GARAGE SPOTS	2	0
TOTALS	3	4

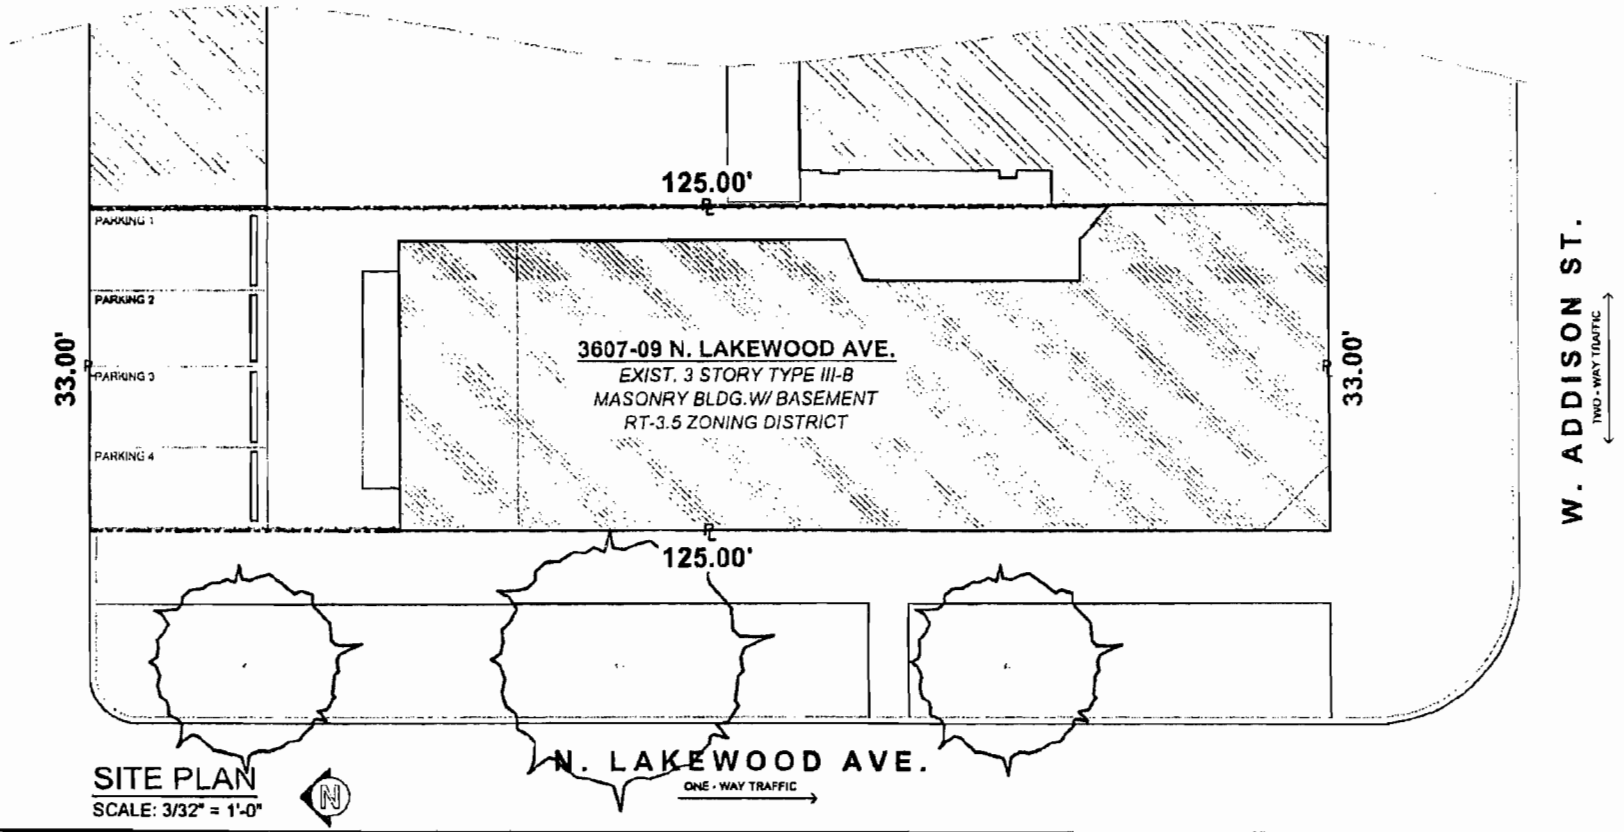


SITE PLAN
SCALE: 3/32" = 1'-0"

3607-09 N. LAKEWOOD AVE.
3607-09 N. LAKEWOOD AVE.
CHICAGO, ILLINOIS 60613

October 7, 2013

SPACE ARCHITECTS + PLANNERS

VERSION 1.0

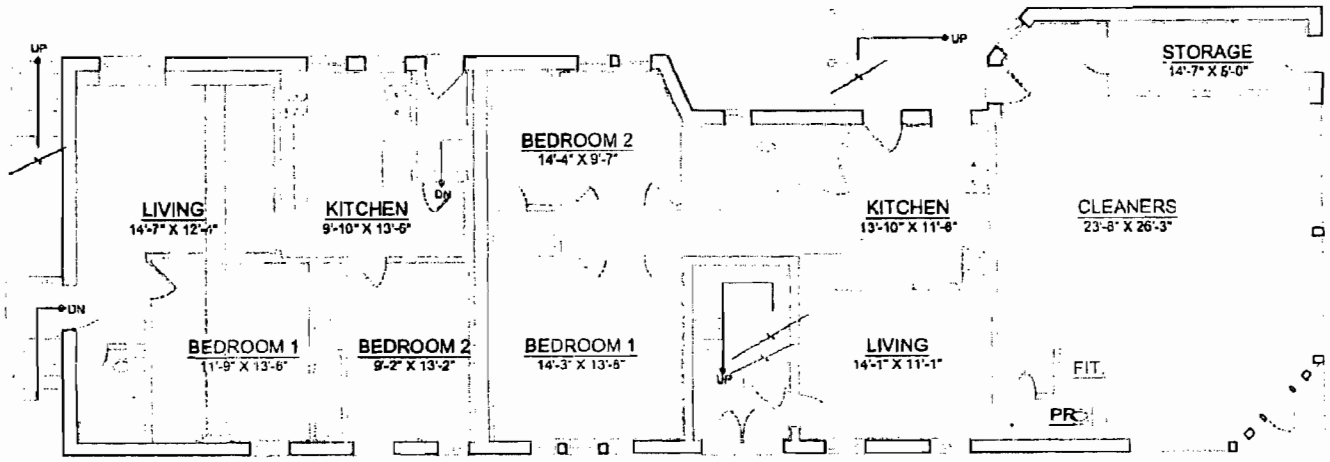

FIRST FLOOR PLAN


SCALE: 1/8" = 1'-0"

3607-09 N. LAKEWOOD AVE.
3607-09 N. LAKEWOOD AVE.
CHICAGO, ILLINOIS 60613

October 7, 2013

SPACE ARCHITECTS + PLANNERS

VERSION 1.0

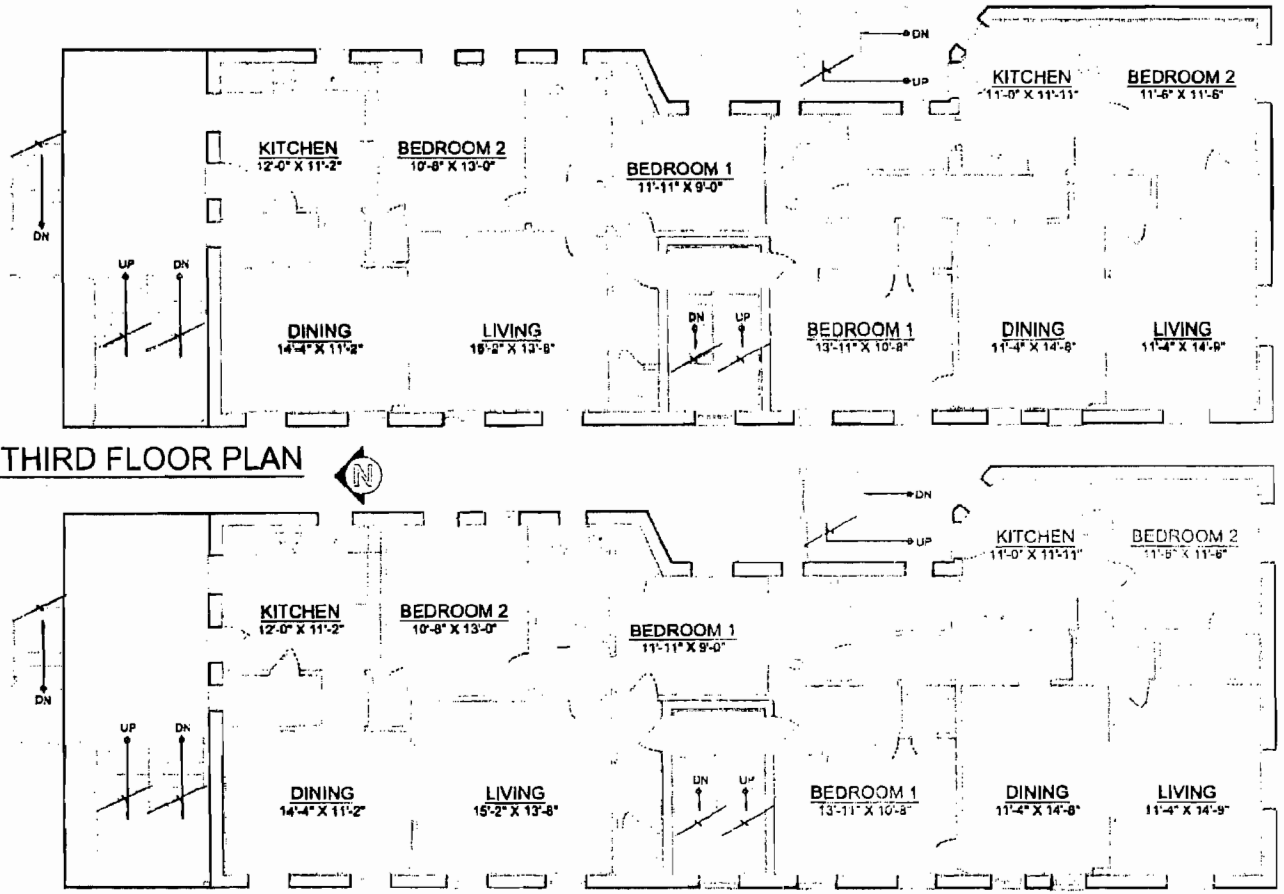

SECOND + THIRD FLOOR PLAN

SCALE: 1/8" = 1'-0"

3607-09 N. LAKEWOOD AVE.
3607-09 N. LAKEWOOD AVE.
CHICAGO, ILLINOIS 60613


October 7, 2013

SPACE


VERSION 1.0



3607 N. Lakewood

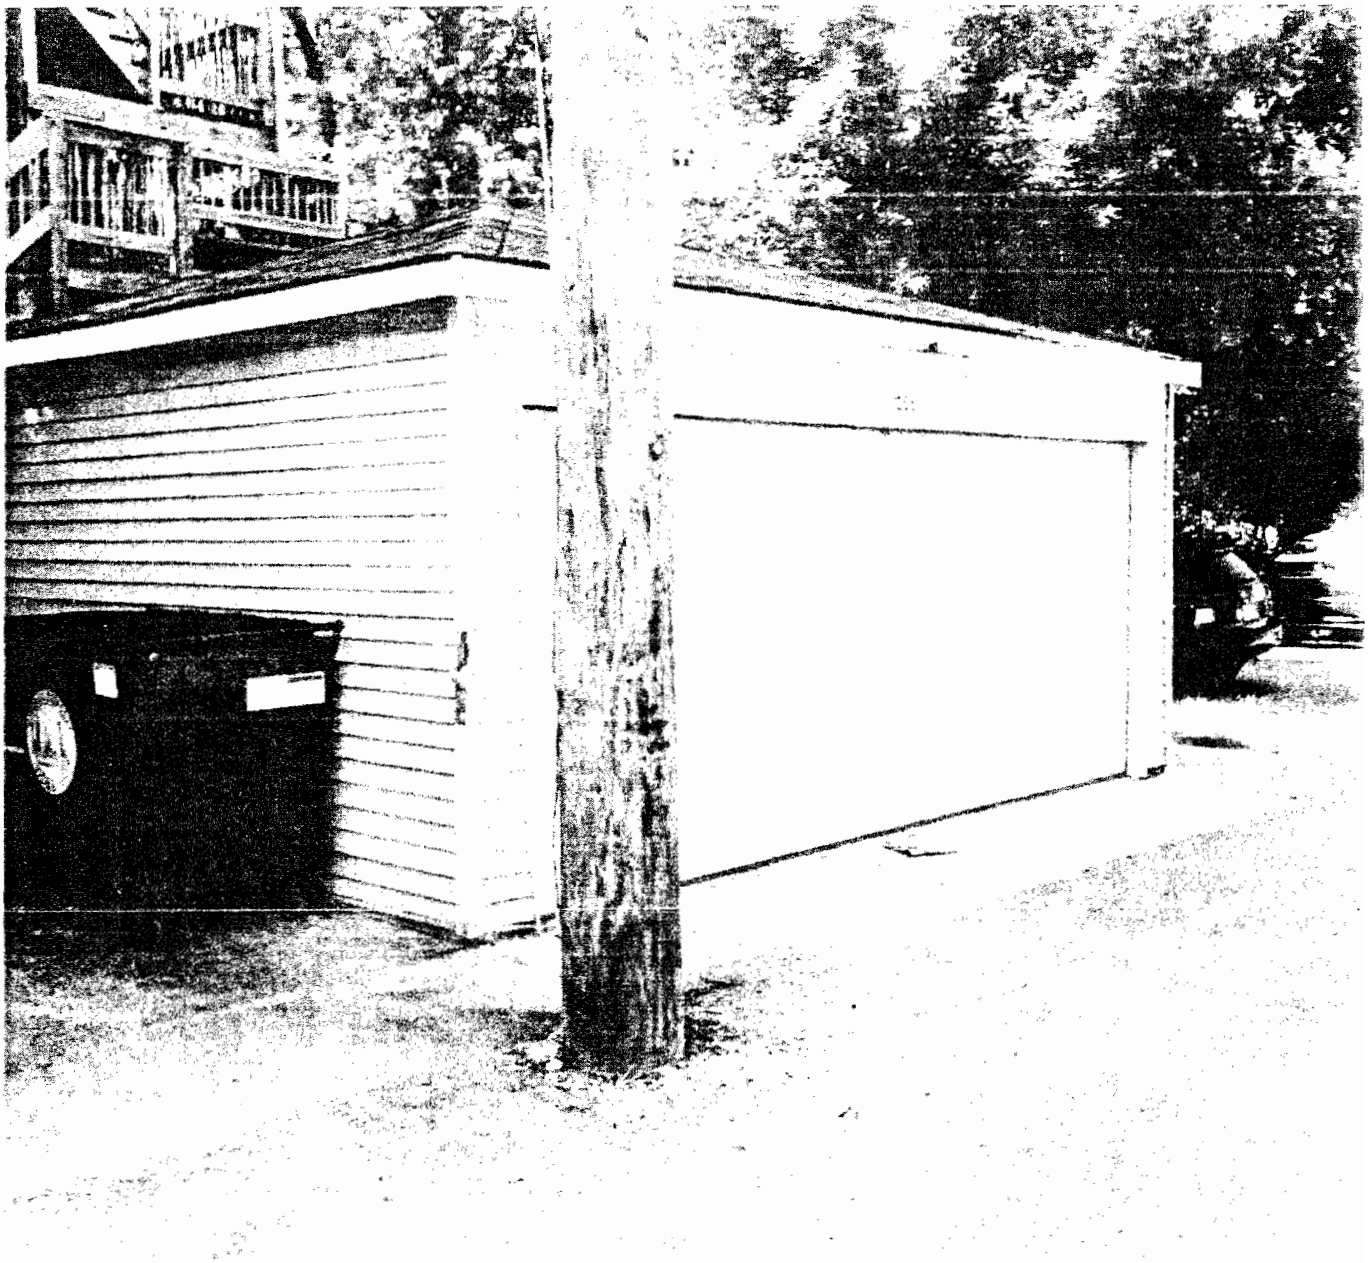

3607 N. Lakewood

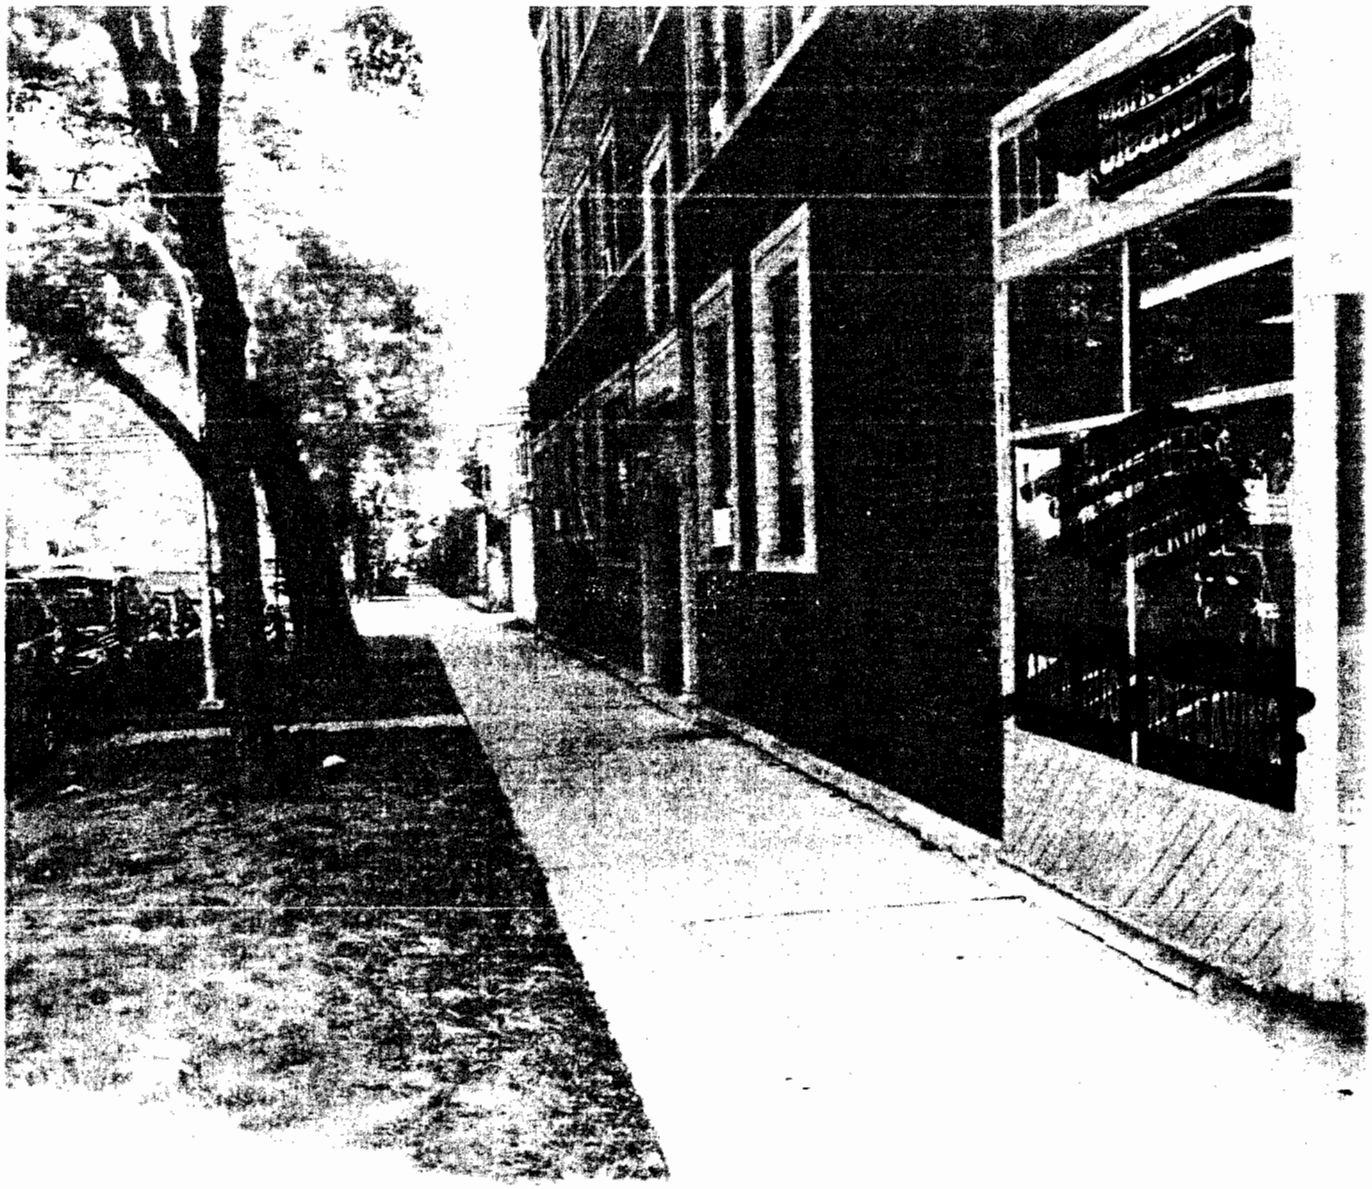

3607 N. Lakewood


CERTIFIED SURVEY, INC.


1440 Renaissance Drive, Suite 140, Park Ridge, IL 60068 Phone 847-296-6900 Fax 847-296-6906

Email : surveys@certifiedsurvey.com

PLAT OF SURVEY

LOT 28 AND THE WEST 1.27 FEET OF LOT 27 IN BLOCK 10 IN THE SUBDIVISION OF BLOCKS 9 AND 10 IN EDSON SUBDIVISION OF THE SOUTH 3/4 OF THE EAST 1/2 OF THE NORTHWEST 1/4 OF SECTION 20, TOWNSHIP 40 NORTH, RANGE 14 EAST OF THE THIRD PRINCIPAL MERIDIAN, (EXCEPT PART IN THE NORTHEAST CORNER THEREOF) TOGETHER WITH PART OF LOT 12 IN LAFLIN, SMITH AND DYERS SUBDIVISION OF THE NORTHEAST 1/4 OF SECTION 20 AFORESAID ACCORDING TO THE PLAT THEREOF RECORDED MARCH 24, 1868 AS DOCUMENT NO. 2953827 IN COOK COUNTY, ILLINOIS.

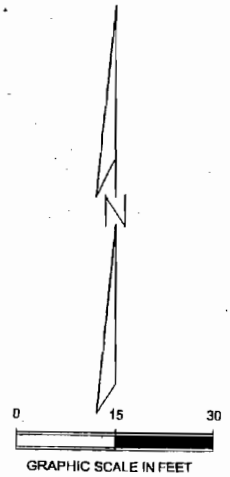

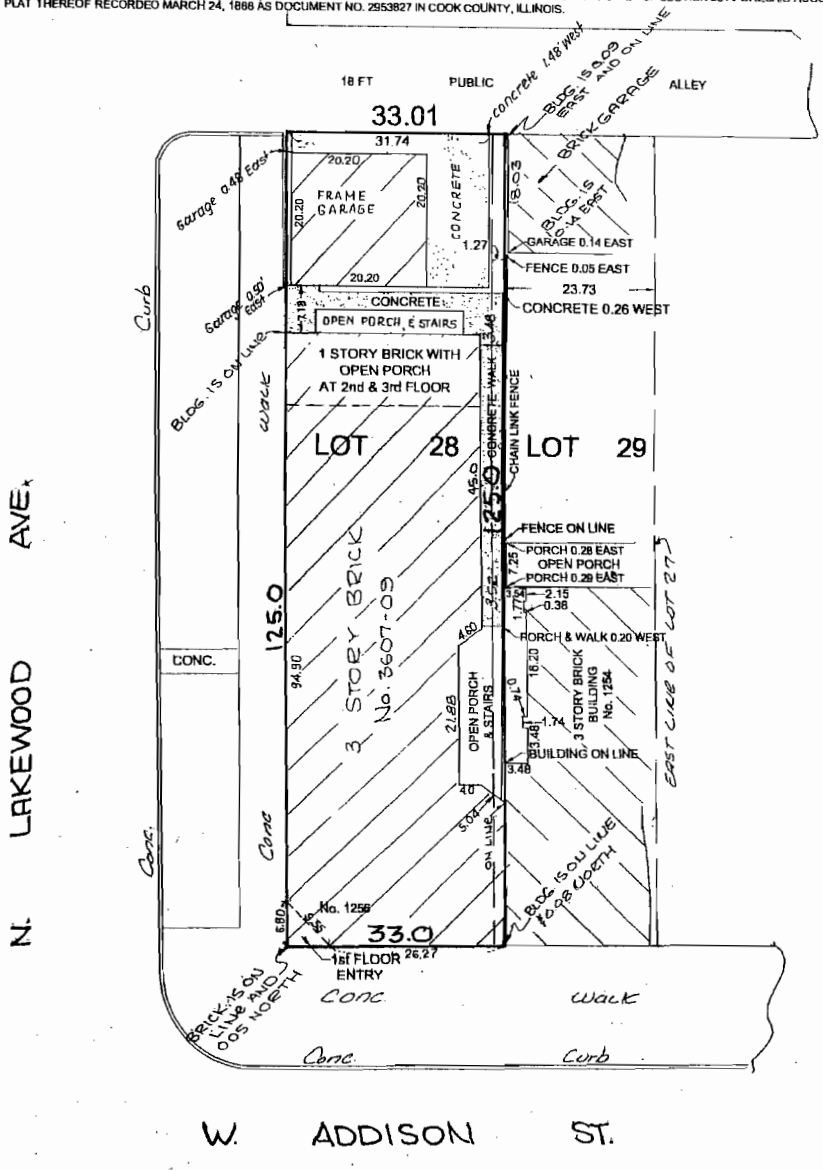

CERTIFY TO: 3607 NORTH LAKEWOOD LLC AND CHICAGO TITLE & TRUST.

DIMENSIONS ARE NOT TO BE ASSUMED FROM SCALING

ORDER No. 780553

DATE: AUGUST 27, 2013

ORDERED BY: JAB REAL ESTATE

BUILDING LINES AND EASEMENTS ARE SHOWN ONLY WHERE THEY ARE SO RECORDED IN THE MAPS OTHERWISE REFER TO YOUR DEED OR ABSTRACT.

DECIMALS OF FOOT AND THEIR EQUIVALENT IN INCHES AND FRACTIONS THEREOF.

.01=1/8"	.07=7/8"	.50=6"
.02=1/4"	.08=1"	.58=7"
.03=3/8"	.17=2"	.67=8"
.04=1/2"	.25=3"	.75=9"
.05=5/8"	.33=4"	.83=10"
.06=3/4"	.42=5"	.92=11"
		1.0=12"

PROFESSIONAL LAND SURVEYOR JOHN M. MISTURAK 035-001408 PARK RIDGE ILLINOIS STATE OF ILLINOIS

COMPARE ALL POINTS BEFORE BUILDING BY SAME AND AT ONCE REPORT ANY DIFFERENCE.

STATE OF ILLINOIS) COUNTY OF COOK) SS

THIS PROFESSIONAL SERVICE CONFORMS TO THE CURRENT ILLINOIS MINIMUM STANDARDS FOR A BOUNDARY SURVEY. MONUMENTS NOT SET PER REQUEST OF CLIENT.

WE CERTIFIED SURVEY, INC DO HEREBY CERTIFY THAT WE HAVE SURVEYED THE ABOVE DESCRIBED PROPERTY AND THAT THE PLAT HEREON DRAWN IS A CORRECT REPRESENTATION OF SAID SURVEY.

PROFESSIONAL ILLINOIS LAND SURVEYOR
LICENSE EXPIRES NOVEMBER 30, 2014

Reclassification Of Area Shown On Map No. 7-I.
(Application No. 17589)
(Common Address: 2737 W. Diversey Ave./2756 -- 2758 N. Fairfield Ave.)
[O2012-6545]

Be It Ordained by the City Council of the City of Chicago:

SECTION 1. That the Chicago Zoning Ordinance be amended by changing all the RS3 Residential Single-Unit (Detached House) District and RT4 Residential Two-Flat, Townhouse and Multi-Unit District symbols and indications as shown on Map Number 7-I in the area bounded by:

West Diversey Avenue; North Fairfield Avenue; a line 50.04 feet south of and parallel to the south line of West Diversey Avenue; and a line 125.76 feet west of and parallel to the west line of North Fairfield Avenue,

to those of C1-1 Neighborhood Commercial District.

SECTION 2. This ordinance shall be in force and effect from and after its passage and approval.

AMENDMENT OF TITLE 17 OF MUNICIPAL CODE BY RECLASSIFICATION OF PARTICULAR AREAS.

The Committee on Zoning, Landmarks and Building Standards submitted the following report:

CHICAGO, October 16, 2013.

To the President and Members of the City Council:

Presenting a series of reports for your Committee on Zoning, Landmarks and Building Standards which held a meeting on October 10, 2013, the following items were passed by a majority of the members present:

Page 1 of the committee report contains Mayoral Application Number 161 appointing Jose G. Maldonado as a commissioner of the Public Building Commission for a term effective immediately and expiring September 30, 2014.

Page 1 of the committee report also contains Mayoral Application Number 162 regarding vacant buildings.

Pages 1 through 12 contain applications for various map amendments.

Pages 12 and 13 contain applications for large business signs, substituted business identification signs, and off-premises advertising signs.

Page 13 also contains one fee waiver for historical landmark designation.

I hereby move for passage of the proposed ordinances and substitute ordinances transmitted herewith.

Respectfully submitted,

(Signed) DANIEL S. SOLIS,
Chairman.

On motion of Alderman Solis, the said proposed ordinances and substitute ordinances transmitted with the foregoing committee report were *Passed* by yeas and nays as follows:

Yeas -- Aldermen Moreno, Fioretti, Dowell, Burns, Hairston, Sawyer, Holmes, Harris, Beale, Balcer, Cárdenas, Quinn, Burke, Foulkes, Thompson, Thomas, Lane, O'Shea, Cochran, Brookins, Muñoz, Zalewski, Chandler, Solis, Maldonado, Burnett, Ervin, Graham, Reboyras, Suarez, Waguespack, Mell, Austin, Colón, Sposato, Mitts, Cullerton, Laurino, P. O'Connor, M. O'Connor, Reilly, Smith, Tunney, Arena, Cappleman, Pawar, Osterman, Moore, Silverstein -- 49.

Nays -- None.

Alderman Balcer moved to reconsider the foregoing vote. The motion was lost.

The following are said ordinances as passed (the italic heading in each case not being a part of the ordinance):

Reclassification Of Area Shown On Map No. 1-G.
(Application No. 17822T1)
(Common Address: 453 -- 457 N. Aberdeen St.)

[O2013-6094]

Be It Ordained by the City Council of the City of Chicago:

SECTION 1. Title 17 of the Municipal Code of Chicago, the Chicago Zoning Ordinance, is

hereby amended by changing all of the M2-2 Light Industry District symbols and indications as shown on Map Number 1-G in the area bounded by:

North Aberdeen Street; a line 179.64 feet north of and parallel to West Hubbard Street; the alley next east of and parallel to North Aberdeen Street; and a line 137.15 feet north of and parallel to West Hubbard Street,

to those of an RM5 Residential Multi-Unit District.

SECTION 2. This ordinance takes effect after its passage and approval.

[Depiction of Building; Typical Proposed Floor Plan -- 2nd and 3rd Floors; Proposed Site Plan; and Plat of Survey attached to this ordinance printed on pages 62716 through 62719 of this *Journal*.]

Type 1 Narrative attached to this ordinance reads as follows:

453 -- 457 N. Aberdeen St.

Narrative.

Applicant seeks to erect a four-story eight-unit residential condominium building with no commercial space and eight outdoor parking spaces.

	Current Zoning M2-2	Proposed Building RM5
FAR	2.2	1.58
Minimum Lot Area	No minimum lot area	415 square feet per unit
Maximum Buildable Area	--	7,888 square feet
Maximum Number of Units	0	8 units
Maximum Building Heights	0	46 feet, 0 inches

	Current Zoning M2-2	Proposed Building RM5
Front Setback	No minimum lot frontage; except when an M-zoned lot is across the street from an R district must provide a setback along the street property line opposite the R district at least equal to the minimum front setback required on the R-zoned lot on the opposite side of the street	15 feet
Rear Setback	No rear setback is required in M districts, except when the rear property line of an M-zoned site abuts the side property line or rear property line of a lot in an R district or is separated from an R district rear property line by an alley, the minimum rear setback on the M-zoned property is 30 feet	38 feet, 0 inches
North Side Setback	No side setback required	3 feet, 0 inches
South Side Setback	No side setback required	3 feet, 0 inches
Minimum Parking	1 space per unit	8
Rear Open Space	Not Required	0 square feet

09/03/2013

453-457 N. ABERDEEN STREET


MG+A ARCHITECTS



MG-A ARCHITECTS

09-09-2013

453-457 N. ABERDEEN STREET

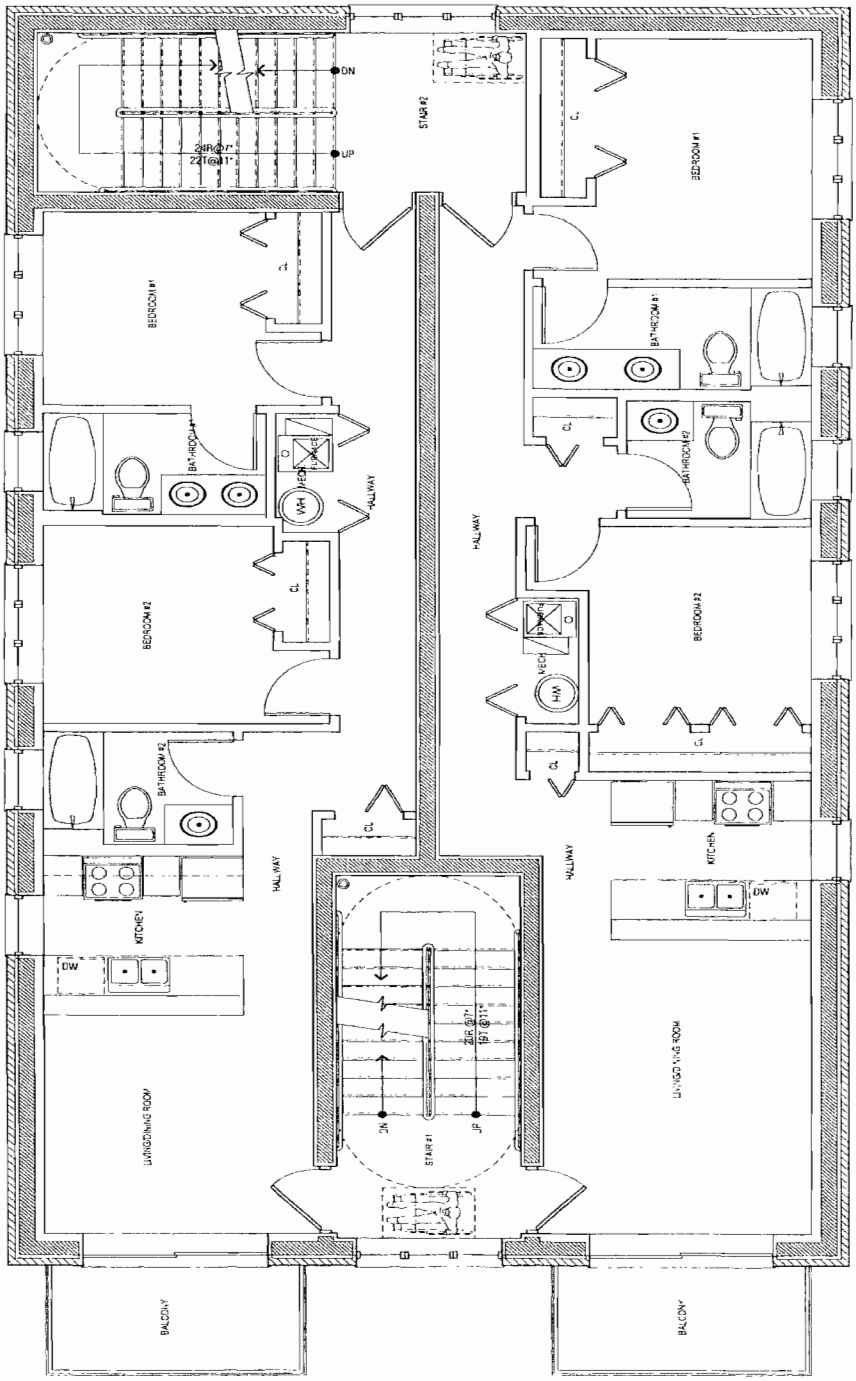

NORTH

1 TYPICAL PROPOSED FLOOR PLAN-2ND & 3RD FLOOR
SCALE: 3/8" = 1'-0"


09-09-2013

453-457 N. ABERDEEN STREET

MG+A ARCHITECTS



EXISTING 457 N. ABERDEEN ST.- (3) UNITS

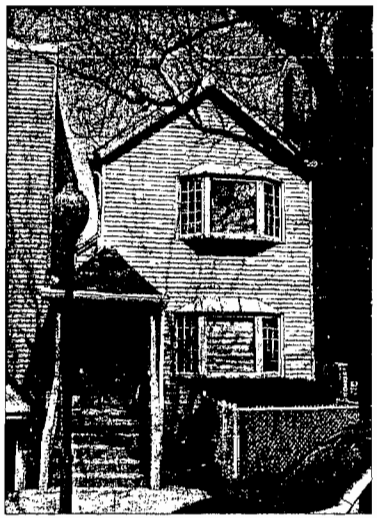

EXISTING 453 N. ABERDEEN ST.- (2) UNITS

EXISTING

(2)-2 STORY FRAME AND

VINYL SIDED BUILDINGS

PROPOSED

BASEMENT- 2 UNITS

1ST-3RD FLOOR - 6 UNITS

PROPOSED ZONE RM5.0

8 UNITS | 8 PARKING SPACES

TOTAL BUILDING SQ FT:
±7888' (NOT INCLUDING BASEMENT)


FRONT SETBACK:
REQUIRED= 15'-0" **PROPOSED = 15'-0"**

SIDE SETBACK: 20% OF LOT WIDTH
REQUIRED= 8'-6" **PROPOSED = 6'-0"**
WILL SEEK ZONING ADMINISTRATIVE ADJUSTMENT

REAR YARD OPEN SPACE: SQUARE FEET PER DWELLING UNIT OR % OF LOT AREA, WHICHEVER IS GREATER=36/5.25
REQUIRED= 261'-6" **PROPOSED = 0'-0"**
WILL SEEK ZONING ADMINISTRATIVE ADJUSTMENT

FLOOR AREA RATIO: RM5.0= 2.0
FLOOR AREA PERMITTED
= 2.0 X 4,981.52 FT² = 9,963.04 FT²
TOTAL FLOOR AREA PROPOSED= 3,911 FT²
BASMENT 2,343 FT² (NOT INCLUDED IN TOTAL)
1ST FLOOR 2,343 FT²
2ND FLOOR 2,343 FT²
3RD FLOOR 2,343 FT²
PENTHOUSE 859 FT²
PROPOSED BUILDING TOTAL = 7,888 FT²

BUILDING HEIGHT:
RM5.0= LOT FRONTAGE OF 32 FEET OR MORE: 47'-0"
PROPOSED BUILDING HEIGHT = 46'-0"

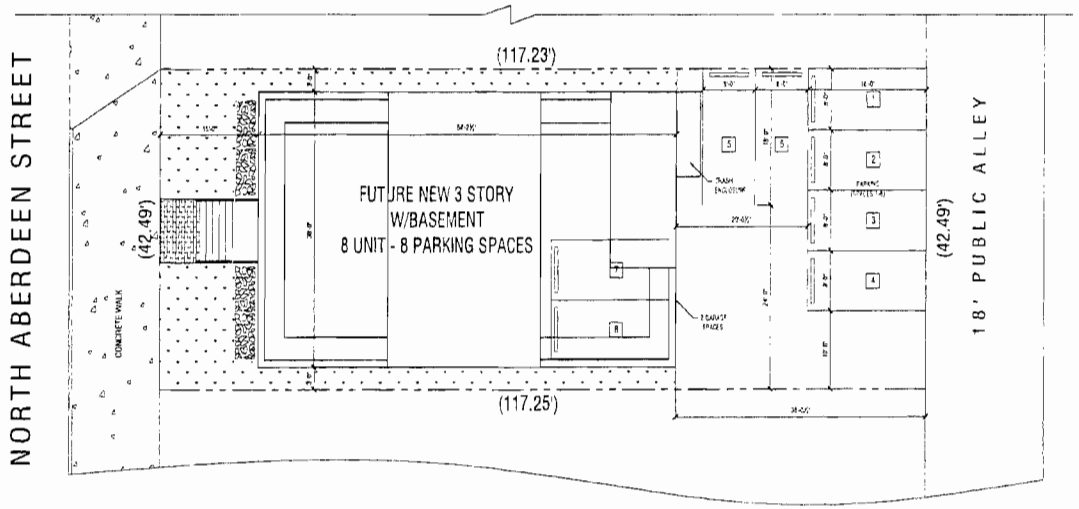

1 PROPOSED SITE PLAN

SPIEWAK CONSULTING
PROFESSIONAL DESIGN FIRM
LICENSE NO. 184.006518
5805 W. HIGGINS AVE., CHICAGO, IL 60630
phone: (773) 736-1344, fax: (773) 736-4616
www.surveyorsland.com
470 SHAGBARK CT., ROSELLE, IL 60172
phone: (630) 351-9489; cell: (773) 617-3433
www.landsurveyors.pro
andrew@landsurveyors.pro

PLAT OF SURVEY

by

ANDREW SPIEWAK LAND SURVEYOR, INC.


of

PARCEL 2:
THE NORTH 1/2 OF LOT 12 IN BLOCK 11 IN OGDEN'S ADDITION TO CHICAGO, IN THE NORTHEAST 1/4 OF SECTION 8, TOWNSHIP 39 NORTH, RANGE 14, EAST OF THE THIRD PRINCIPAL MERIDIAN, IN COOK COUNTY, ILLINOIS.

COMMONLY KNOWN AS: 453 N. ABERDEEN AVE., CHICAGO, IL 60642
P.I.N. 17-08-248-007
LAND AREA ±2,520 Sq.ft.

PARCEL 3:
THE SOUTH 21 FEET OF LOT 13 IN BLOCK 11 IN OGDEN'S ADDITION TO CHICAGO, A SUBDIVISION IN THE NORTHEAST 1/4 OF SECTION 8, TOWNSHIP 39 NORTH, RANGE 14, EAST OF THE THIRD PRINCIPAL MERIDIAN, IN COOK COUNTY, ILLINOIS.

COMMONLY KNOWN AS: 457 N. ABERDEEN AVE., CHICAGO, IL 60642
P.I.N. 17-08-248-006
LAND AREA ±2,462 Sq.ft.

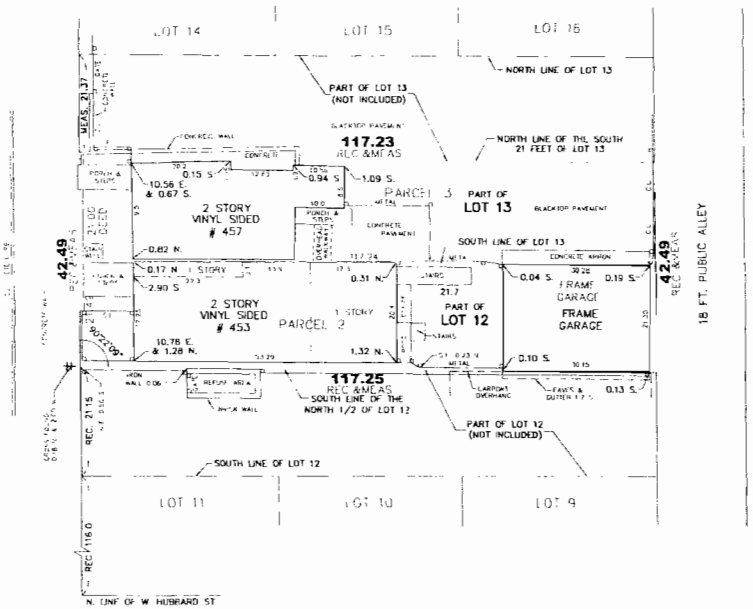

COMMONLY KNOWN AS:
453-457 N. ABERDEEN ST.
CHICAGO, IL
P.I.N. 17-08-248-006 & 007
LAND AREA ± 4,982 sq. ft.

Legend

SCALE: 1 INCH EQUALS 15 FEET
DISTANCES ARE MARKED IN FEET AND DECIMAL PARTS THEREOF

ORDERED BY VILLA CAPITAL PARTNERS, LLC
COMPANY OR ORGANIZATION
SURVEYED BY AFS
DRAWN BY AFS
CHECKED BY AFS
PROJECT No. 213-13(11-165&11-166)

THIS SURVEY IS VALID ONLY WITH AN EMBOSSED SEAL

STATE OF ILLINOIS)
COUNTY OF COOK) S S

ANDREW SPIEWAK LAND SURVEYOR, INC. A PROFESSIONAL DESIGN FIRM, LAND SURVEYING CORPORATION, LICENSE No. 184.006518 HEREBY CERTIFIES THAT A SURVEY HAS BEEN MADE UNDER THE DIRECTION AND SUPERVISION OF AN ILLINOIS PROFESSIONAL LAND SURVEYOR OF THE ABOVE DESCRIBED PROPERTY AND THAT THE PLAT HEREON DRAWN IS A CORRECT REPRESENTATION OF SAID SURVEY. THIS PROFESSIONAL SERVICE CONFORMS TO THE CURRENT ILLINOIS MINIMUM STANDARDS FOR BOUNDARY SURVEYS.

CHICAGO, ILLINOIS, DATED THIS 30th DAY OF AUGUST A.D. 20 13

BY
ILLINOIS PROFESSIONAL LAND SURVEYOR
ANDRZEJ F. SPIEWAK LICENSE No. 035.003178
LICENSE EXPIRES 11/30/2014

Reclassification Of Area Shown On Map No. 1-G.
(Application No. 17794)
(Common Address: 1342 W. Randolph St.)

[O2013-6065]

Be It Ordained by the City Council of the City of Chicago:

SECTION 1. Title 17 of the Municipal Code of Chicago, the Chicago Zoning Ordinance, is hereby amended by changing all the C1-3 Neighborhood Commercial District symbols and indications as shown on Map Number 1-G in the area bounded by:

the alley next north of and parallel to West Randolph Street; a line 72.21 feet east of and parallel to North Ada Street; West Randolph Street; and North Ada Street,

to those of a C1-5 Neighborhood Commercial District and a corresponding use district is hereby established in the area above described.

SECTION 2. This ordinance shall be in force and effect from and after its passage and due publication.

Reclassification Of Area Shown On Map No. 1-I.
(Application No. 17809T1)
(Common Address: 628 -- 632 N. Rockwell St.)

[O2013-6081]

Be It Ordained by the City Council of the City of Chicago:

SECTION 1. Title 17 of the Municipal Code of Chicago, the Chicago Zoning Ordinance, is hereby amended by changing all the M1-1 Limited Manufacturing/Business Park District symbols and indications as shown on Map Number 1-I in the area bounded by:

a line 223.25 feet north of the intersection of West Grand Avenue and North Rockwell Street, as measured at the west right-of-way line of North Rockwell Street and perpendicular thereto; North Rockwell Street; a line 173.25 feet north of the intersection of West Grand Avenue and North Rockwell Street, as measured at the west right-of-way line of North Rockwell Street and perpendicular thereto; and the alley next west of and parallel to North Rockwell Street,

to those of an RM4.5 Residential Multi-Unit District and a corresponding use district is hereby established in the area above described.

SECTION 2. This ordinance shall be in force and effect from and after its passage and due publication.

Type 1 Narrative Zoning Analysis attached to this ordinance reads as follows:

17-13-0303-C(1) Narrative Zoning Analysis.

Proposed Zoning:	RM4.5 Residential Multi-Unit District
Lot Area:	1,675 (Per Zoning Lot)
Proposed Land Use:	The subject property consists of two lots of record (zoning lots). The Applicant is seeking to amend the zoning at the subject property in order to redevelop the property with two, separate, three-story, single-family residences. The existing two-story single-family residence and detached garage will be razed. The property will then be redeveloped with two, separate, three-story (with basement) single-family residences. There will be one building per each zoning lot. Each proposed building will have an attached (rear), one-story, two-car garage, with rooftop deck.

(a) The Project's Floor Area Ratio: (Per Zoning Lot)

Allowed:	2,847 square feet (1.7 FAR)
Proposed:	2,252 square feet (1.34 FAR)

(b) The Project's Density (Lot Area Per Dwelling Unit): (Per Zoning Lot)

Required:	700 square feet per unit (minimum)
Proposed:	1,675 square feet (per dwelling unit)

(c) The Amount Of Off-Street Parking: (Per Zoning Lot)

Required:	1 per dwelling unit
Proposed:	2 per dwelling unit

(d) Setbacks: (Per Zoning Lot)

a. Front Setbacks:

Required: 3 feet, 6 inches (average front yard depth on 2 nearest lots)

Proposed: 3 feet, 6 inches

b. Rear Setbacks:

Required: 18 feet, 9⅛ inches

Proposed: 18 feet, 9⅛ inches

c. Side Setbacks:

Required: 5 feet total; not less than 2 feet on either side

Proposed:

North: 3 feet, 0 inches

South: 2 feet, 6 inches

d. Rear Yard Open Space: (Per Zoning Lot)

Required: 108.875 square feet (minimum)

Proposed: 109.6 square feet

(e) Building Height: (Per Zoning Lot/Building)

Allowed: 45 feet

Proposed/Existing: 37 feet, 10 inches


* 17-10-0207-A.

* 17-13-0303-C(2) Plans Attached.

[Front Elevation; Side Elevation -- North; Side Elevation -- South; Rear Elevation; Basement Floor Plan; First Floor Plan; Second Floor Plan; Third Floor Plan; Site Plan; and Plat of Survey attached to this Narrative Zoning Analysis printed on pages 62723 through 62734 of this *Journal*.]

HANNA ARCHITECTS, INC.
PROFESSIONAL DESIGN FIRM
ARCHITECT CORPORATION
LICENSE NUMBER 184 - 001485


180 W. WASHINGTON
CHICAGO, ILLINOIS 60602
FAX (312) 750-1801
© HANNA ARCHITECTS, INC. 2012

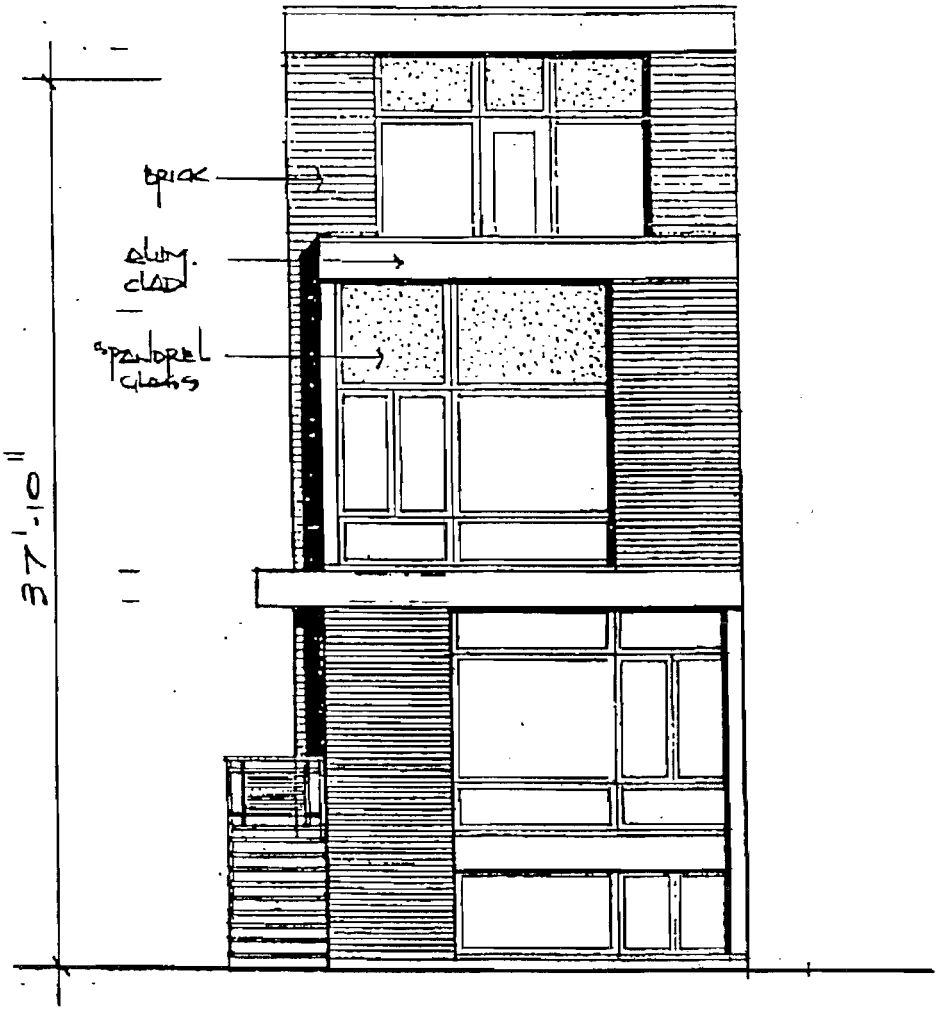

FRONT ELEVATION
1/8" = 1'-0"

HANNA ARCHITECTS, INC.
PROFESSIONAL DESIGN FIRM
ARCHITECT CORPORATION
LICENSE NUMBER 184 - 001455


180 W. WASHINGTON
CHICAGO, ILLINOIS 60602
FAX (312) 750-1801
© HANNA ARCHITECTS, INC. 2012

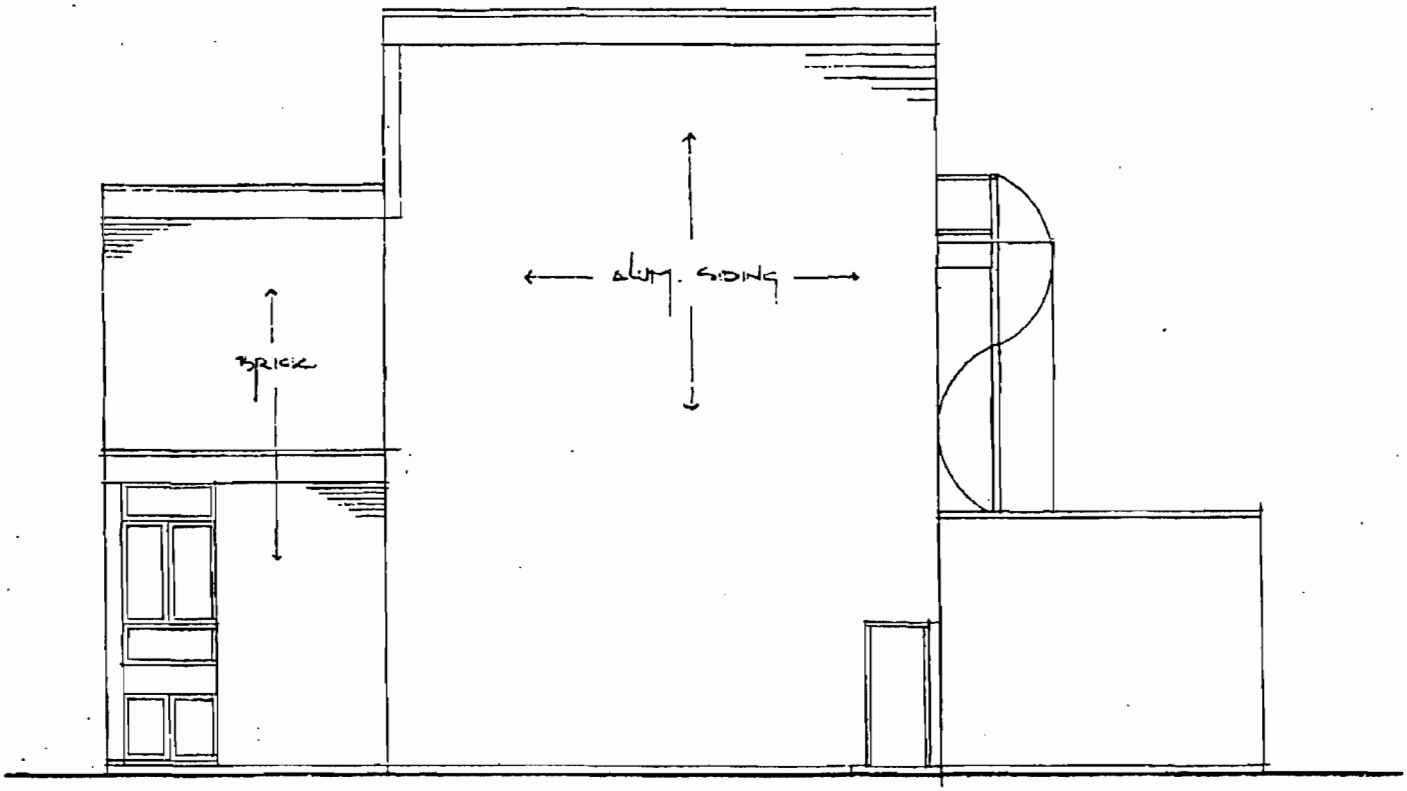

SITE ELEVATION - NORTH
1/8" = 1'-0"

HANNA ARCHITECTS, INC.
PROFESSIONAL DESIGN FIRM
ARCHITECT CORPORATION
LICENSE NUMBER 184 - 002485


180 W. WASHINGTON
CHICAGO, ILLINOIS 60602
FAX (312) 750-1801
© HANNA ARCHITECTS, INC. 2012

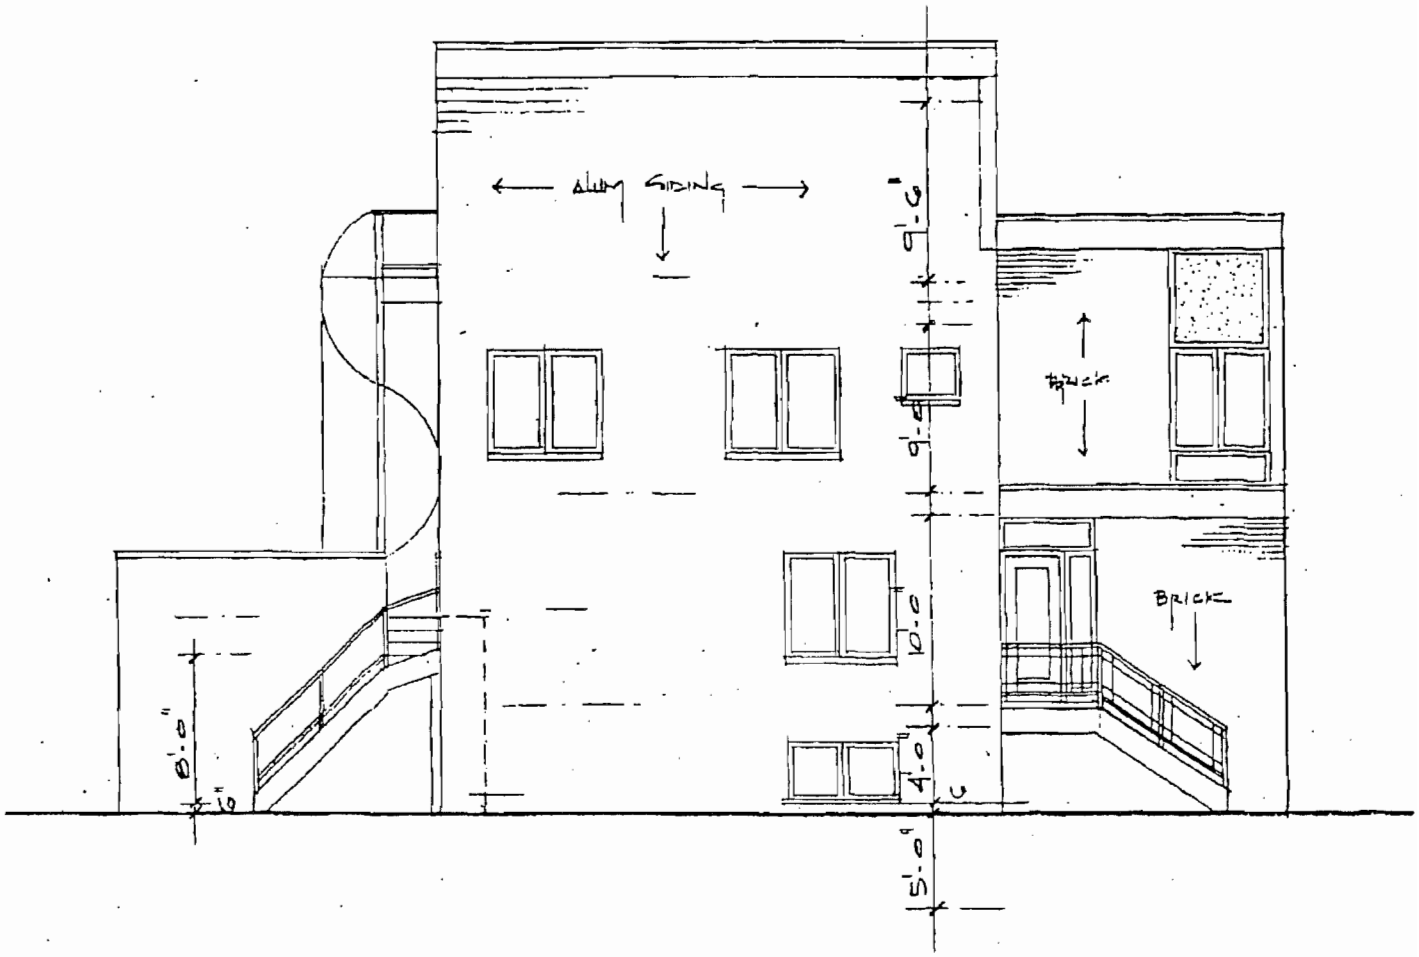

SIDE ELEVATION - SOUTH
1/8" = 1'-0"

HANNA ARCHITECTS, INC.
PROFESSIONAL DESIGN FIRM
ARCHITECT CORPORATION
LICENSE NUMBER 184 - 001485


180 W. WASHINGTON
CHICAGO, ILLINOIS 60602
FAX (312) 750-1801
© HANNA ARCHITECTS, INC. 2012

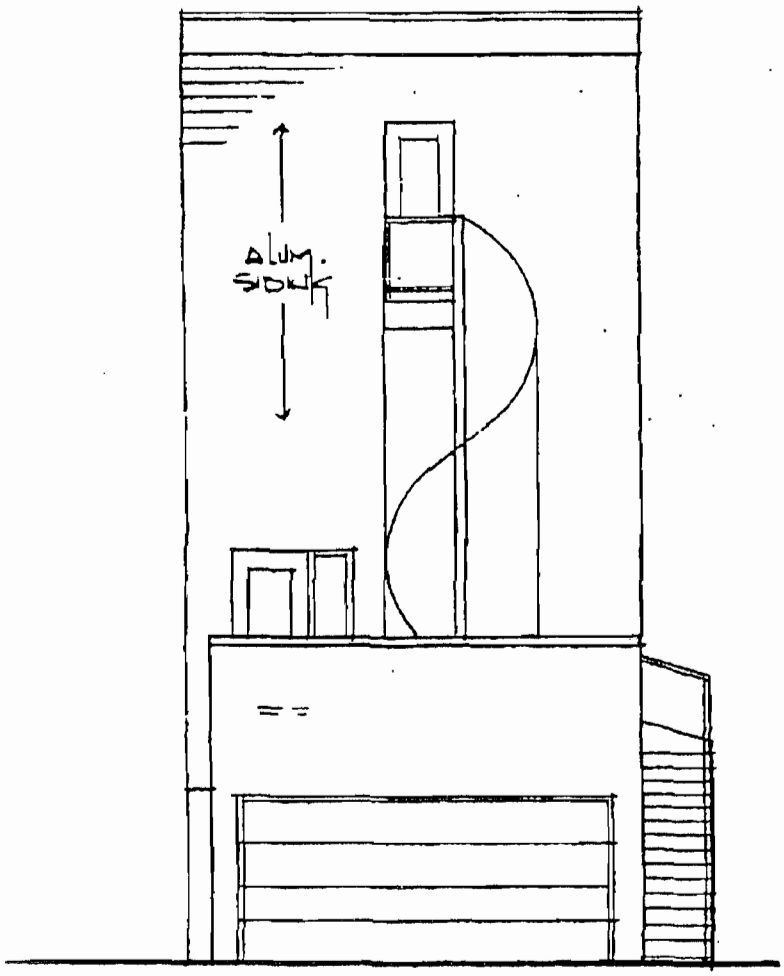

REAR ELEVATION
1/8" = 1'-0"

HANNA ARCHITECTS, INC.
PROFESSIONAL DESIGN FIRM
ARCHITECT CORPORATION
LICENSE NUMBER 184 - 001485

180 W. WASHINGTON
CHICAGO, ILLINOIS 60602
FAX (312) 750-1801
© HANNA ARCHITECTS, INC. 2012

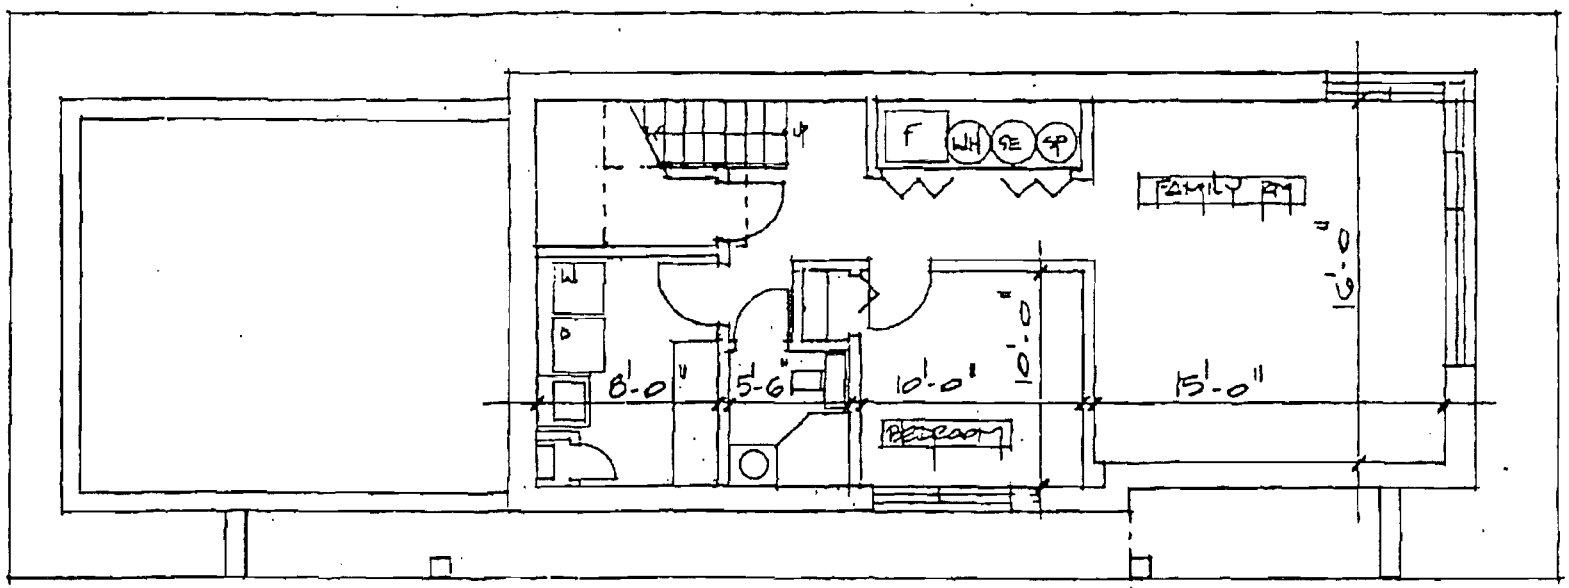

BSMT. FLOOR PLAN
1/8" = 1'-0"


HANNA ARCHITECTS, INC.
PROFESSIONAL DESIGN FIRM
ARCHITECT CORPORATION
LICENSE NUMBER 184 - 001485

180 W. WASHINGTON
CHICAGO, ILLINOIS 60602
FAX (312) 750-1801
© HANNA ARCHITECTS, INC. 2012

62728

JOURNAL--CITY COUNCIL--CHICAGO

10/16/2013

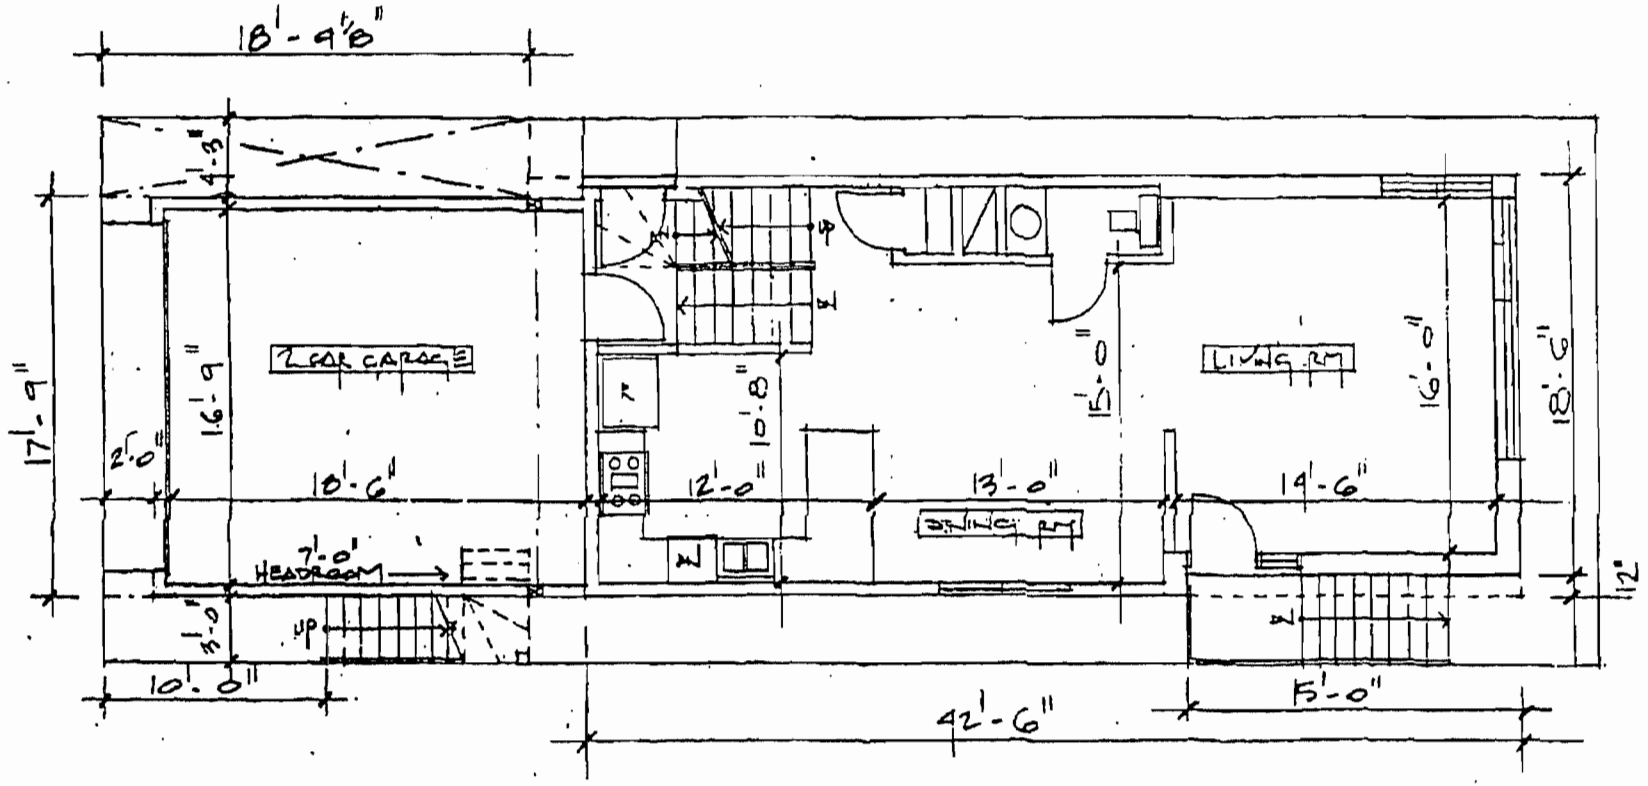


1ST Floor PLAN
1/8"=1'-0"

814 S.F.

HANNA
ARCHITECTS, INC.
PROFESSIONAL DESIGN FIRM
ARCHITECT CORPORATION
LICENSE NUMBER 184 - 001485

180 W. WASHINGTON
CHICAGO, ILLINOIS 60602
FAX (312) 750-1801
© HANNA ARCHITECTS, INC. 2012

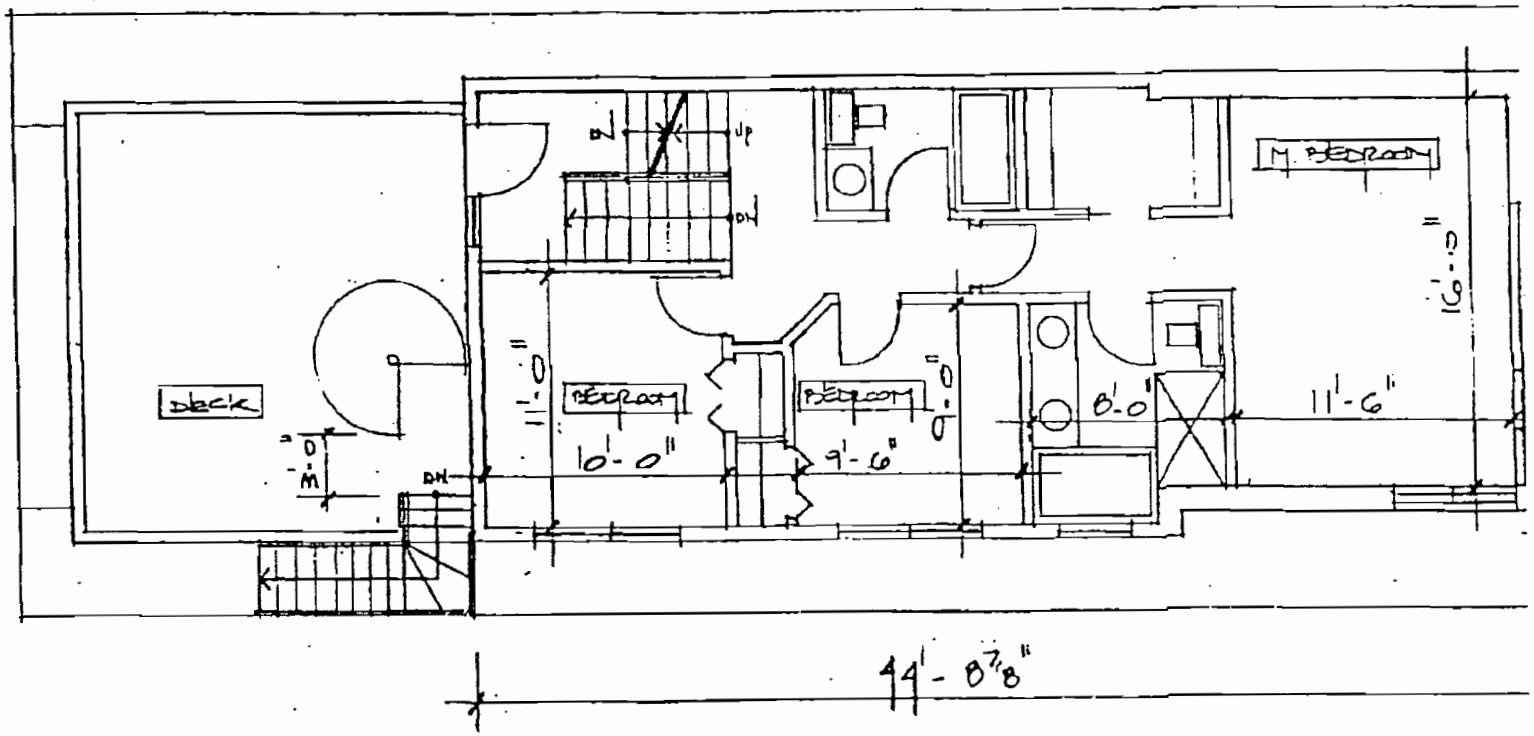


2nd FLOOR PLAN
1/8" = 1'-0"

058 S.

HANNA ARCHITECTS, INC.
PROFESSIONAL DESIGN FIRM
ARCHITECT CORPORATION
LICENSE NUMBER 184 - 001485

180 W. WASHINGTON
CHICAGO, ILLINOIS 60602
FAX (312) 750-1801
© HANNA ARCHITECTS, INC. 2012

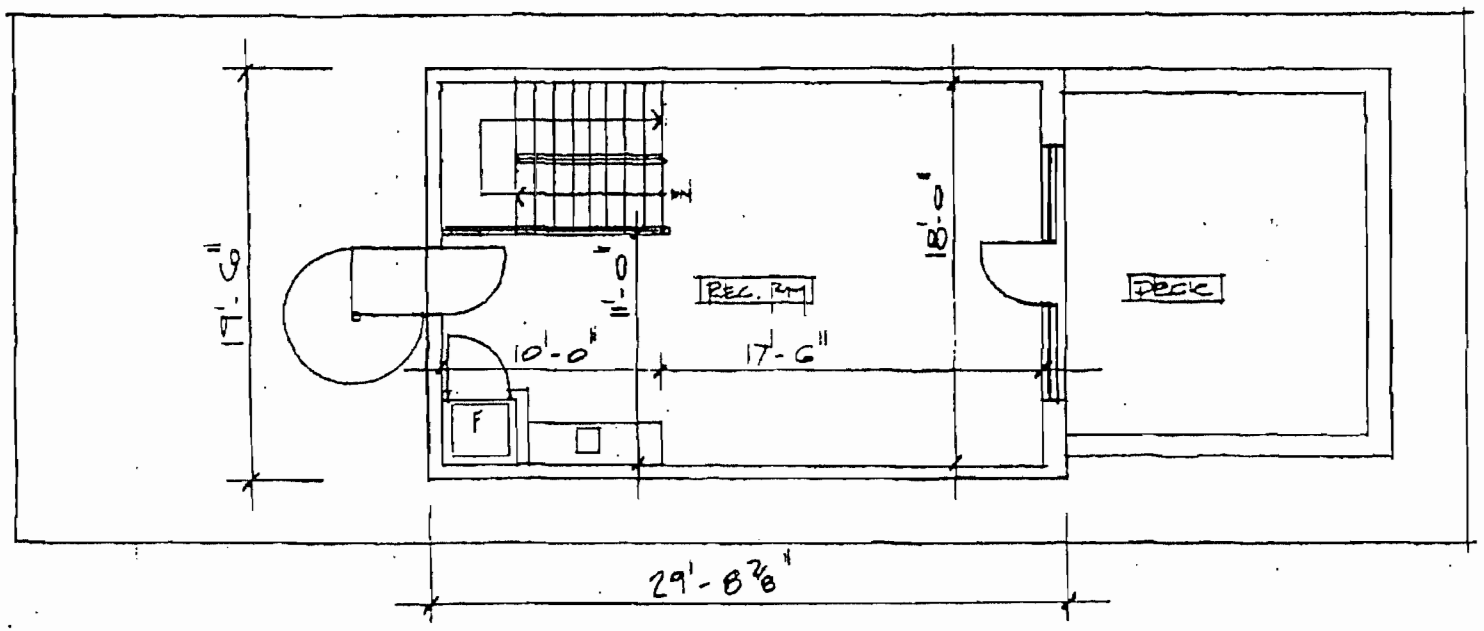


3RD FLOOR PLAN
1/8" = 1'-0"

575 S.F.

HANNA ARCHITECTS, INC.
PROFESSIONAL DESIGN FIRM
ARCHITECT CORPORATION
LICENSE NUMBER 184 - 001485

180 W. WASHINGTON
CHICAGO, ILLINOIS 60602
FAX (312) 750-1801
© HANNA ARCHITECTS, INC. 2012

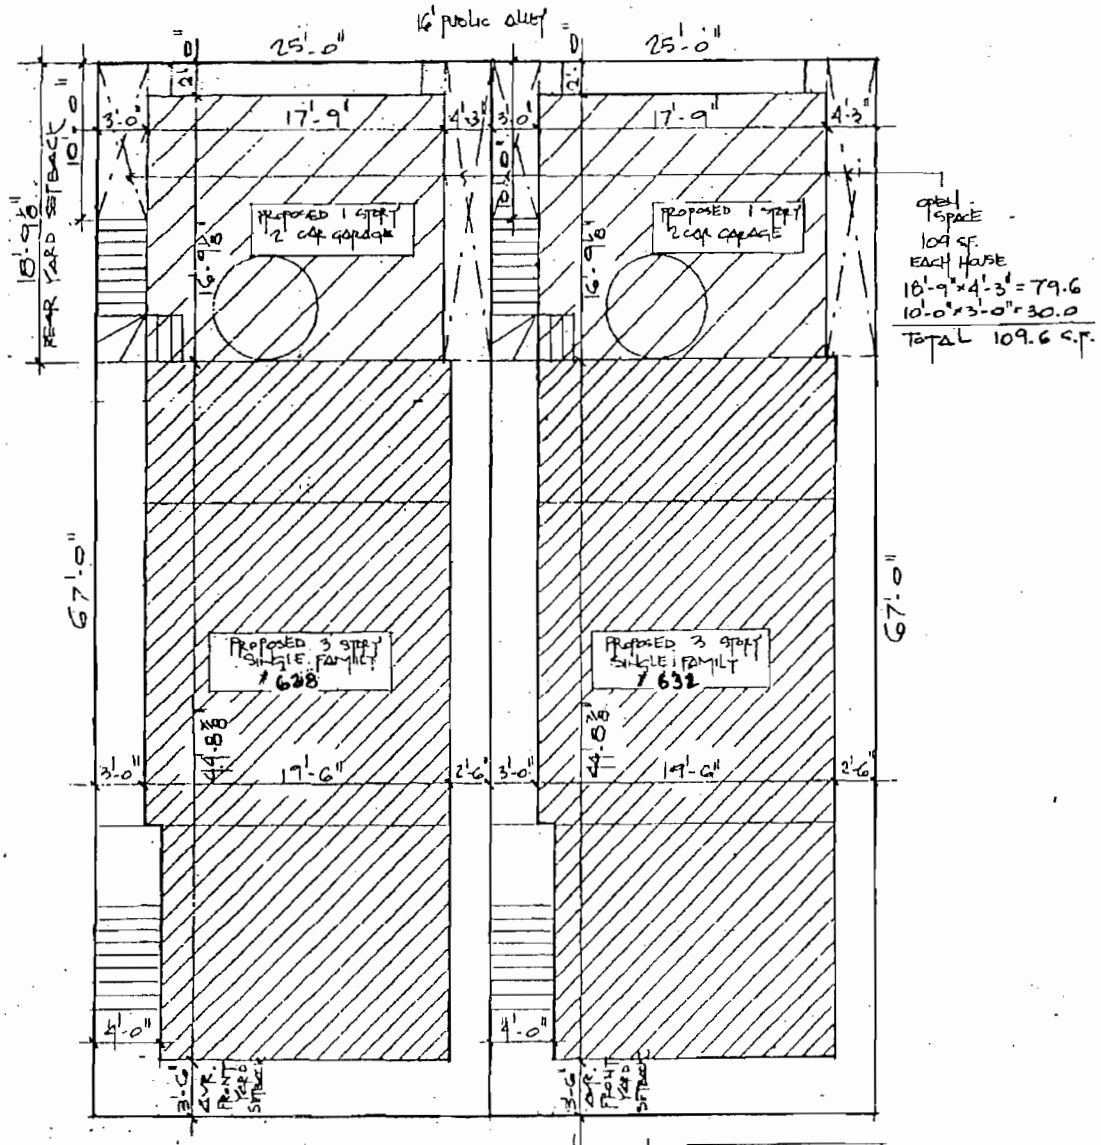
16' public alley
25'-0"
25'-0"
17'-9"
17'-9"
4'-3"
3'-0"
10'-0"
18'-9"
REAR YARD SETBACK
PROPOSED 1 STORY 2 CAR GARAGE
PROPOSED 1 STORY 2 CAR GARAGE
OPEN SPACE
109 S.F.
EACH HOUSE
18'-9" x 4'-3" = 79.6
10'-0" x 3'-0" = 30.0
TOTAL 109.6 S.F.
67'-0"
67'-0"
PROPOSED 3 STORY SINGLE FAMILY
628
PROPOSED 3 STORY SINGLE FAMILY
632
44'-8"
19'-6"
19'-6"
2'-6"
4'-0"
4'-0"
3'-0"
3'-0"
2'-6"
3'-0"
3'-0"
4'-0"
4'-0"
4

GEOPOL INC.

Property - Alta - Topo - Survey Mortgage - Condo
3425 N. NEW CASTLE AVE. CHICAGO, ILLINOIS 60634
Tel.: (773) 427-2527 Fax.: (773) 545-9693
Tel. Cell: (312) 859-7453


PLAT OF SURVEY

OF

LOTS 11 AND 12 IN DAVEY'S SUBDIVISION OF THAT PART NORTH OF GRAND AVENUE OF THE EAST 67 FEET OF BLOCK 6 (EXCEPT THE NORTH 33 FEET THEREOF) IN WRIGHT AND WEBSTER'S SUBDIVISION OF THE NORTH EAST QUARTER OF SECTION 12, TOWNSHIP 39 NORTH, RANGE 13, EAST OF THE THIRD PRINCIPAL MERIDIAN, IN COOK COUNTY, ILLINOIS.

COMMONLY KNOWN AS: 628 NORTH ROCKWELL AVENUE, CHICAGO, ILLINOIS

PIN: 16-12-210-025-0000
16-12-210-024-0000

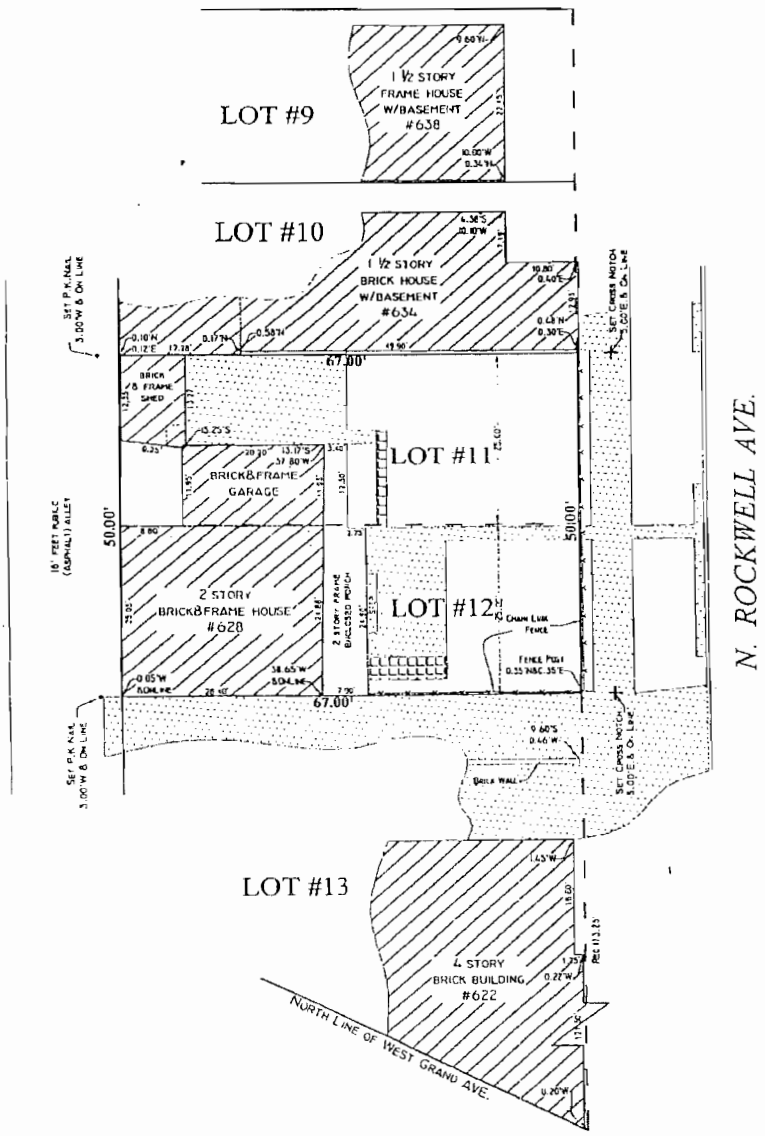

(CHECK( ) IN BOX MEANS THAT SURVEY HAS BEEN MADE FOR USE IN CONNECTION WITH A REAL ESTATE OR MORTGAGE LOAN TRANSACTION AND IS NOT TO BE USED FOR CONSTRUCTION

THE LEGAL DESCRIPTION SHOWN ON THE PLAT HEREON DRAWN IN A COPY OF THE ORDER, AND FOR ACCURACY SHOULD BE COMPARED WITH THE TITLE OR DEED.

DIMENSION ARE NOT TO BE ASSUMED FROM SCALING.

Order No	56-2008
Scale	1 inch = 15 feet
Date	November 11, 2008
Ordered by	KOGAN LAW OFFICES, LTD

BUILDING LINES AND EASEMENTS ARE SHOWN ONLY WHERE THEY ARE SO RECORDED IN THE MAPS, OTHERWISE REFER TO YOUR DEED OR ABSTRACT

COMPARE ALL POINTS BEFORE BUILDING BY SAME AND AT ONCE REPORT ANY DIFFERENCE

State of Illinois ss
County of Cook

We, GEOPOL INC. do hereby certify that we have surveyed the above described property and that the plat hereon drawn is a correct representation of said survey.

PROF. IL. LAND SURVEYOR #1566

SPIEWAK CONSULTING
PROFESSIONAL DESIGN FIRM

5805 W. HIGGINS AVE., CHICAGO, IL 60630
phone: (773) 736-1344, fax: (773) 736-4616
www.surveyorsland.com


470 SHAGBARK CT., ROSELLE, IL 60172
phone: (630) 351-9489; cell: (773) 617-3433
www.landsurveyors.pro
andrew@landsurveyors.pro

PLAT of SURVEY

by
ANDREW SPIEWAK LAND SURVEYOR, INC.
of

LOT 12 IN DAVEY'S SUBDIVISION OF THAT PART NORTH OF GRAND AVENUE OF THE EAST 67 FEET OF BLOCK 6 (EXCEPT THE NORTH 33 FEET THEREOF) IN WRIGHT AND WEBSTER'S SUBDIVISION OF THE NORTH EAST QUARTER OF SECTION 12, TOWNSHIP 39 NORTH, RANGE 13, EAST OF THE THIRD PRINCIPAL MERIDIAN, IN COOK COUNTY, ILLINOIS.

BEARINGS ARE BASED FOR ANGULAR REFERENCE ONLY AND ARE NOT RELATED TO TRUE OR GRADE NORTH

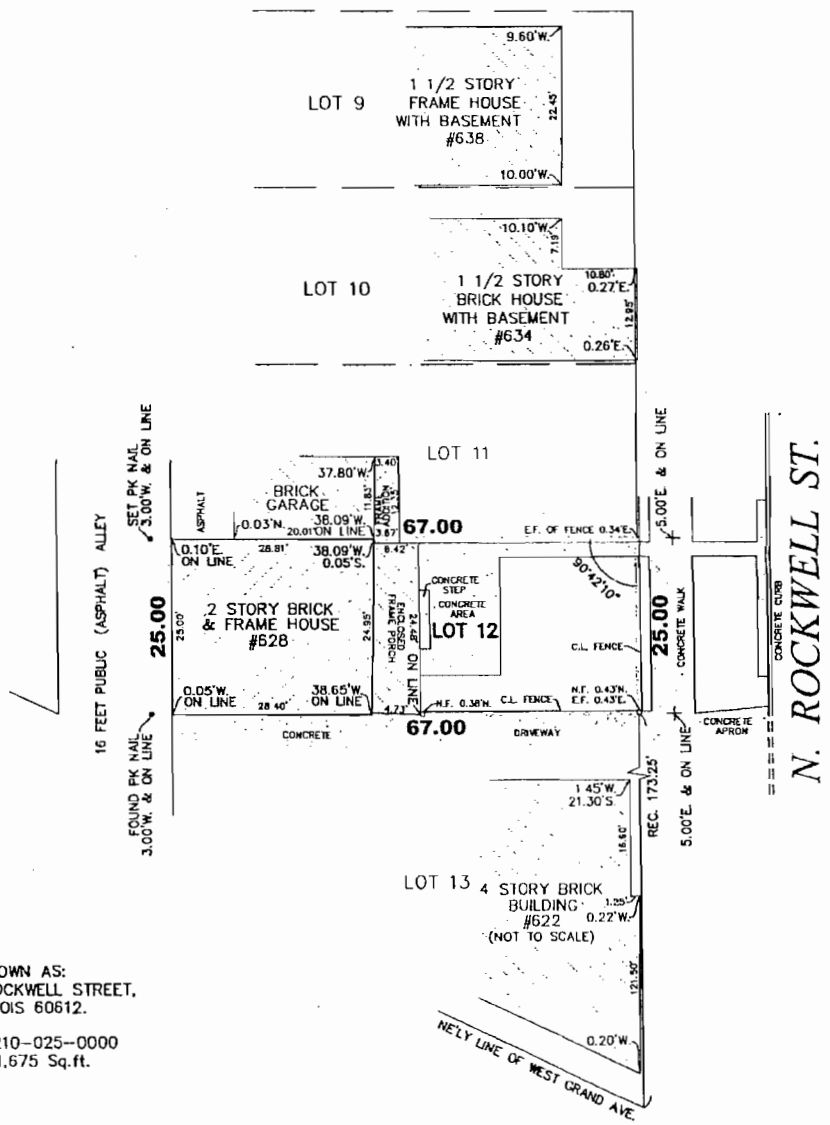

COMMONLY KNOWN AS:
628 NORTH ROCKWELL STREET,
CHICAGO, ILLINOIS 60612.

P.I.N. 16-12-210-025--0000
LAND AREA ±1,675 Sq.ft.

Legend

FENCE
WD = WOOD FENCE C.L. = CHAIN LINK
N.F. = NORTH FACE S.F. = SOUTH FACE
W.F. = WEST FACE E.F. = EAST FACE
I.P. = IRON PIPE I.R. = IRON ROD

● IRON ROD FOUND ○ IRON ROD SET
● IRON PIPE FOUND ○ IRON PIPE SET
+ CROSS FOUND & SET

SCALE: 1 INCH EQUALS 15 FEET
DISTANCES ARE MARKED IN FEET AND DECIMAL PARTS THEREOF

ORDERED BY: *RUSS USTYANICH*
SURVEYED BY: *AJ SURVEYING INC. Tel. 773-895-7240*
DRAWN BY: *AJ*
CHECKED BY: *AFS*
PROJECT No: **G100-2013**

PROFESSIONAL LAND SURVEYOR — ANDRZEJ F SPIEWAK LICENSE #3178 — CHICAGO ILLINOIS — STATE OF ILLINOIS

THIS SURVEY IS VALID ONLY WITH AN EMBOSSED SEAL

STATE OF ILLINOIS) S.S.
COUNTY OF COOK)

ANDREW SPIEWAK LAND SURVEYOR, INC. A PROFESSIONAL DESIGN FIRM, LAND SURVEYING CORPORATION, LICENSE No.: 184.006518 HEREBY CERTIFIES THAT A SURVEY HAS BEEN MADE UNDER THE DIRECTION AND SUPERVISION OF AN ILLINOIS PROFESSIONAL LAND SURVEYOR OF THE ABOVE DESCRIBED PROPERTY AND THAT THE PLAT HEREON DRAWN IS A CORRECT REPRESENTATION OF SAID SURVEY. THIS PROFESSIONAL SERVICE CONFORMS TO THE CURRENT ILLINOIS MINIMUM STANDARDS FOR BOUNDARY SURVEYS.

CHICAGO, ILLINOIS, DATED THIS *29* DAY OF *AUGUST* A.D. 20 *13*

BY _____
ILLINOIS PROFESSIONAL LAND SURVEYOR
ANDRZEJ F. SPIEWAK LICENSE No. 035 003178
LICENSE EXPIRES 11/30/2014

SPIEWAK CONSULTING
PROFESSIONAL DESIGN FIRM

5805 W. HIGGINS AVE., CHICAGO, IL 60630
phone: (773) 736-1344; fax: (773) 736-4616
www.surveyorsland.com

470 SHAGBARK CT., ROSELLE, IL 60172
phone: (630) 351-9489; cell: (773) 617-3433
www.landsurveyors.pro
andrew@landsurveyors.pro


PLAT of SURVEY

by
ANDREW SPIEWAK LAND SURVEYOR, INC.
of

LOT 11 IN DAVEY'S SUBDIVISION OF THAT PART NORTH OF GRAND AVENUE OF THE EAST 67 FEET OF BLOCK 6 (EXCEPT THE NORTH 33 FEET THEREOF) IN WRIGHT AND WEBSTER'S SUBDIVISION OF THE NORTH EAST QUARTER OF SECTION 12, TOWNSHIP 39 NORTH, RANGE 13, EAST OF THE THIRD PRINCIPAL MERIDIAN, IN COOK COUNTY, ILLINOIS.

BEARINGS ARE SHOWN FOR ANGULAR REFERENCE ONLY AND ARE NOT RELATED TO TRUE OR MAGNETIC NORTH.

N

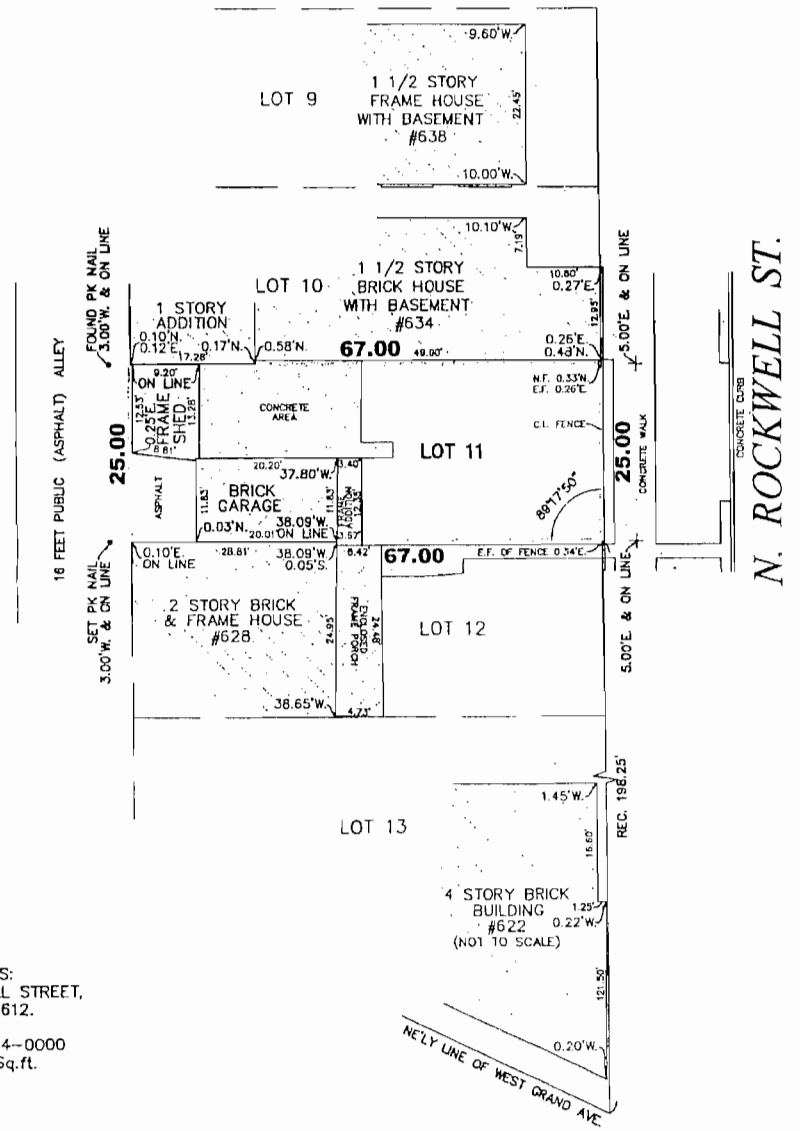

COMMONLY KNOWN AS:
632 NORTH ROCKWELL STREET,
CHICAGO, ILLINOIS 60612.

P.I.N. 16-12-210-024-0000
LAND AREA ±1,675 Sq.ft.

Legend

"o"——"o" FENCE
WD = WOOD FENCE C.L. = CHAIN LINK
N.F. = NORTH FACE S.F. = SOUTH FACE
W.F. = WEST FACE E.F. = EAST FACE
I.P. = IRON PIPE I.R. = IRON ROD

● IRON ROD FOUND ○ IRON ROD SET
● IRON PIPE FOUND ○ IRON PIPE SET
+ CROSS FOUND & SET

SCALE: 1 INCH EQUALS 15 FEET.
DISTANCES ARE MARKED IN FEET AND DECIMAL PARTS THEREOF.

ORDERED BY: *RUSS USTYANICH*
SURVEYED BY: *AJ SURVEYING INC. Tel. 773-895-7240*
DRAWN BY: *AJ*
CHECKED BY: *AFS*
PROJECT No: **G100-2013**

STATE OF ILLINOIS)
COUNTY OF COOK) S.S.

ANDREW SPIEWAK LAND SURVEYOR, INC. A PROFESSIONAL DESIGN FIRM, LAND SURVEYING CORPORATION. LICENSE No.: 184.006518 HEREBY CERTIFIES THAT A SURVEY HAS BEEN MADE UNDER THE DIRECTION AND SUPERVISION OF AN ILLINOIS PROFESSIONAL LAND SURVEYOR OF THE ABOVE DESCRIBED PROPERTY AND THAT THE PLAT HEREON DRAWN IS A CORRECT REPRESENTATION OF SAID SURVEY. THIS PROFESSIONAL SERVICE CONFORMS TO THE CURRENT ILLINOIS MINIMUM STANDARDS FOR BOUNDARY SURVEYS.

CHICAGO, ILLINOIS, DATED THIS *29* DAY OF *AUGUST* A.D. 20 *13*

PROFESSIONAL LAND SURVEYOR ANDRZEJ F. SPIEWAK LICENSE 035 003178 CHICAGO ILLINOIS STATE OF ILLINOIS

BY _____
ILLINOIS PROFESSIONAL LAND SURVEYOR
ANDRZEJ F. SPIEWAK LICENSE No. 035 003178
LICENSE EXPIRES 11/30/2014

THIS SURVEY IS VALID ONLY WITH AN EMBOSSED SEAL

Reclassification Of Area Shown On Map No. 1-I.
(As Amended)
(Application No. 17791T1)

(Common Address: 2553 -- 2555 W. Washington Blvd.)

[SO2013-5521]

Be It Ordained by the City Council of the City of Chicago:

SECTION 1. That the City Zoning Ordinance be amended by changing all the M1-1 Limited Manufacturing Business Parks District symbols and indications as shown on Map Number 1-I in area bounded by:

West Washington Boulevard; a line 524.7 feet west of and parallel to North Campbell Avenue; the alley next south of and parallel to West Washington Boulevard; and a line 565.5 feet west of and parallel to North Campbell Avenue,

to those of a B2-3 Neighborhood Mixed Use District and a corresponding use district is hereby established in the area above described.

SECTION 2. The ordinance shall be in force and effect from and after its passage and due publication.

[First Floor Plan-Parking Information; Second and Third Floor Plan; Site Plan-Information Basement Plan; Site Plan Adjacent Buildings; Landscape Plan; North, South, East and West Elevations attached to this ordinance printed on pages 62737 through 62742 of this *Journal.*]

Amended Residential Development Rezoning Type 1 Narrative attached to this ordinance reads as follows:


Zoning And Development Analysis Narrative In Support Of
An Application For A Type 1 Amendment Of The
City Of Chicago Zoning Ordinance
For The Property Commonly Known As 2553 -- 2555 West Washington Boulevard.

Applicant seeks a Type1 Map Amendment of the City of Chicago Zoning Ordinance fromthe current M1-1 District to that of a B2-3 for the property commonly known as 2553 -- 2555 West Washington Boulevard. The subject site is currently a vacant and unimproved lot.

Applicant seeks the proposed amendment in order to construct one building consisting of six residential units. The building will provide the following dimensions:

Density:	6 units
Lot Area Per Unit:	924.6875 (5,548.125/6)
Off-Street Parking:	6 spaces
Height:	41 feet, 8 inches
Floor Area:	7,950 square feet
Floor Area Ratio:	1.4
Front (North) Setback:	16 feet
Rear (South) Setback:	40.5 feet
East Side Setback:	3 feet
West Side Setback:	3 feet, 4⅛ inches

PLANTING SCHEDULE									
TYPE	KEY	BOTANICAL NAME	COMMON NAME	QUANTITY	CALIPER	HEIGHT	SPREAD	ROOT	REMARKS
SHRUBS	S1	POTENTILLA FRUTICOSA	POTENTILLA	8		24" HIGH		B & B	CORONATION TRIUMPH CULTIVAR, 36" O.C.
	S2	VIBURNUM CARLESII "COMPACTUM"	DWARF KOREANSPICE VIBURNUM	14		24" HIGH		B & B	30" O.C.
	S3	BERBERIS KOREANA	KOREAN BARBERRY	14		24" HIGH		B & B	30" O.C.
SHADE TREES	T1	ACER RUBRUM	RED MAPLE	1	2 1/2"	12 FT. HIGH	20-25 FT.	B & B	SINGLE STRAIGHT TRUNK, SPECIMEN QUALITY
	T2	PYRUS CALLERYANA 'CHANTICLEER'	CHANTICLEER PEAR	1	2 1/2"	12 FT. HIGH	8 FT.	B & B	SINGLE STRAIGHT TRUNK, NARROW PYRAMIDAL SPECIMEN

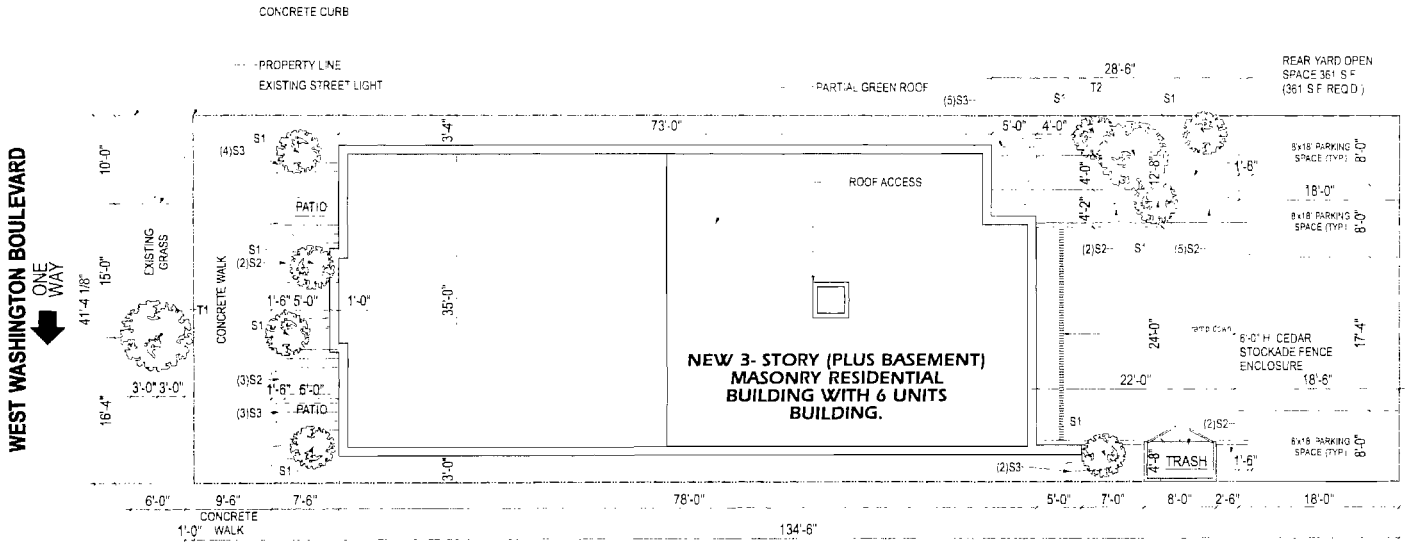

LANDSCAPE PLAN

GENERAL NOTES

NO. DATE REVISION APPR.

DESIGNBRIDGE


2553-2555 WEST WASHINGTON BLVD. CHICAGO, ILLINOIS


BLUESTONE DEVELOPMENT LLC

LANDSCAPE PLAN


B3409-A

C1.0

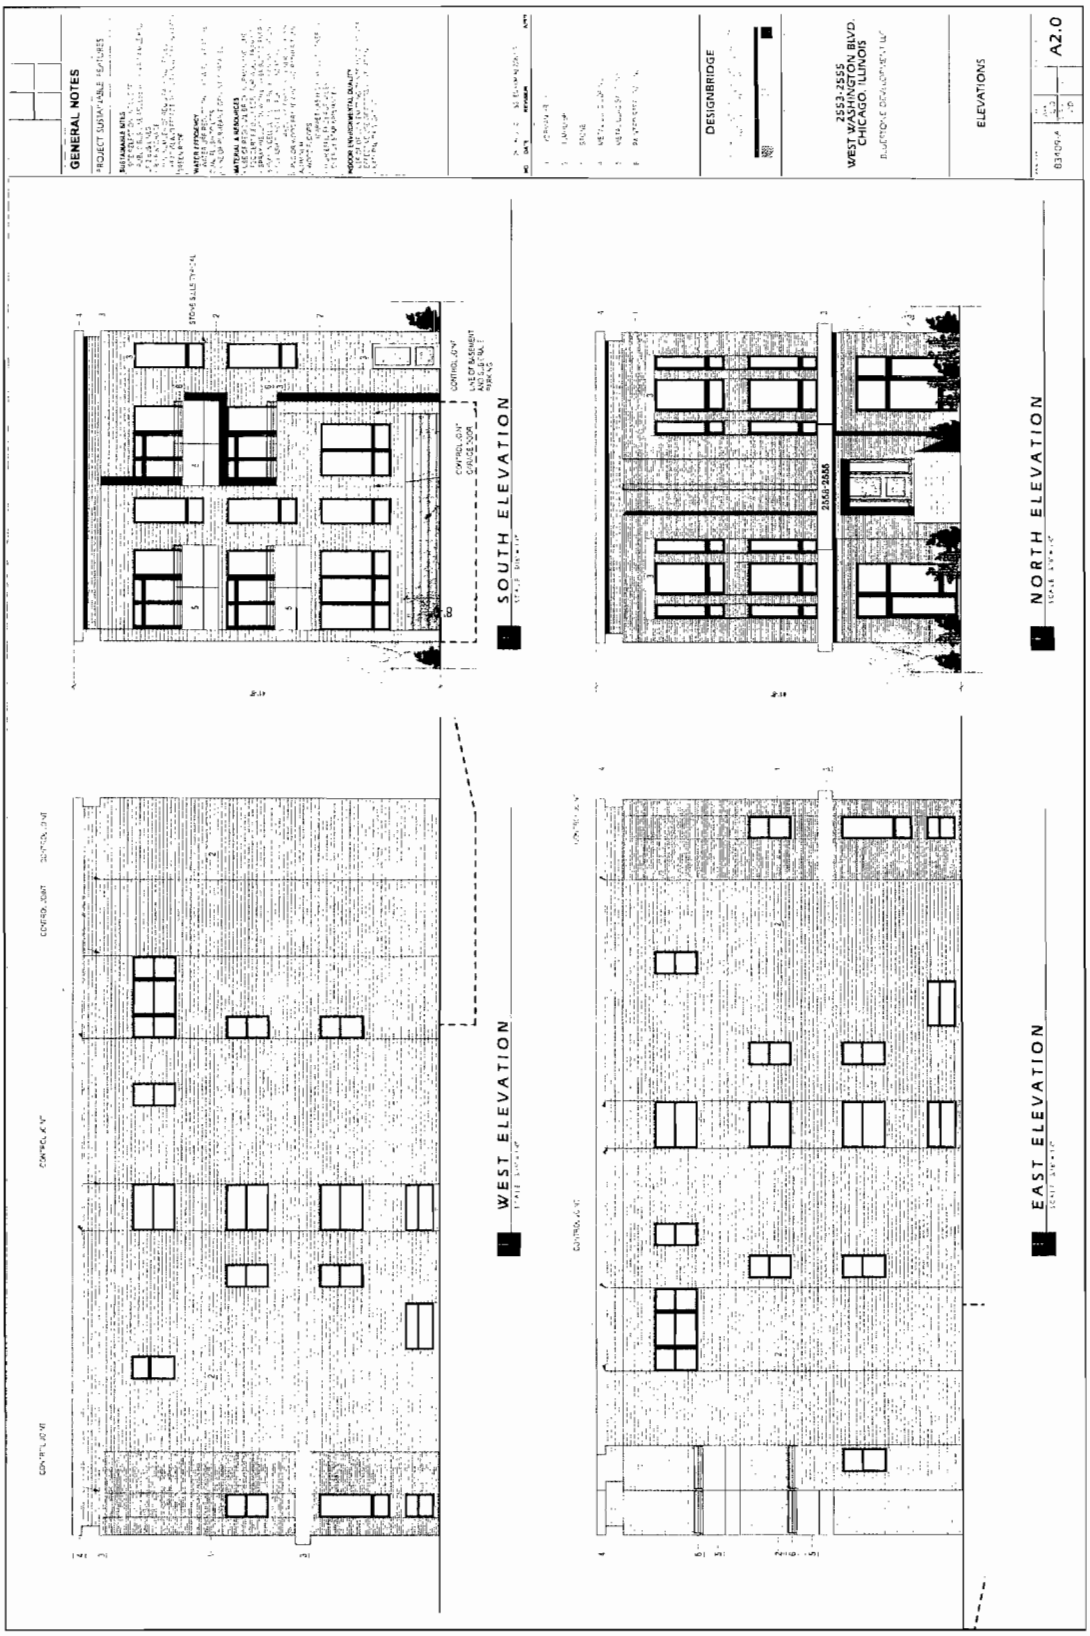
GENERAL NOTES
SOUTH ELEVATION
NORTH ELEVATION
WEST ELEVATION
EAST ELEVATION
DESIGNBRIDGE
2553-2555
WEST WASHINGTON BLVD.
CHICAGO, ILLINOIS
ELEVATIONS
A2.0

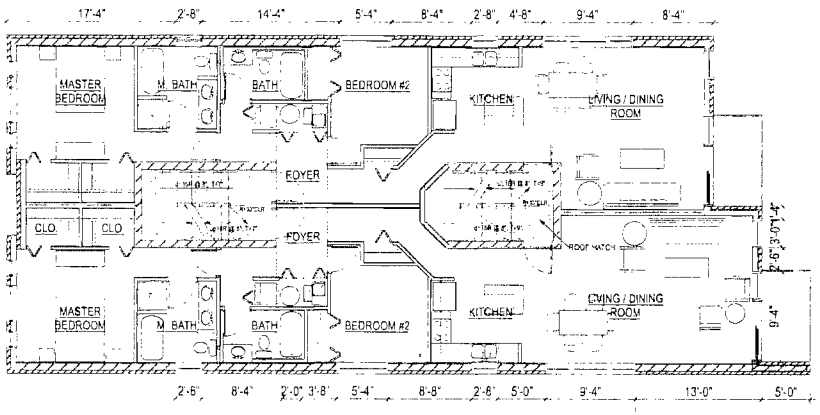

SECOND & THIRD FLOOR PLAN

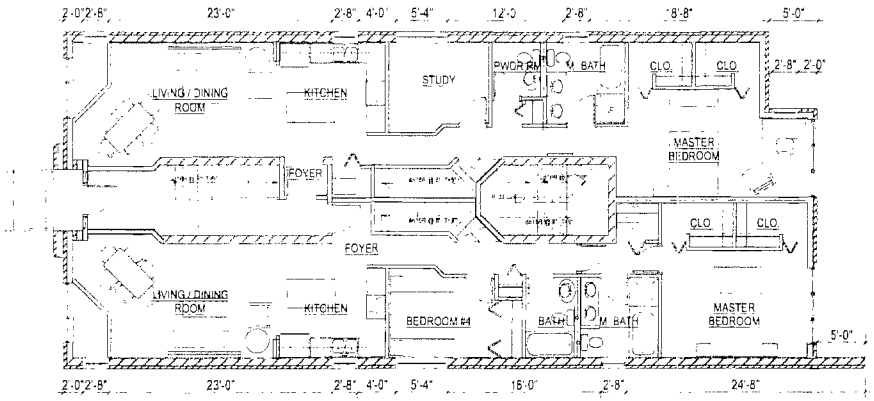

FIRST FLOOR PLAN - PARKING INFORMATION

GENERAL NOTES

DESIGNBRIDGE


2553-2555
WEST WASHINGTON BLVD.
CHICAGO, ILLINOIS

RUBESTONE DEVELOPMENT LLC

FIRST THRU THIRD FLOOR PLANS

83409-A

A1.1

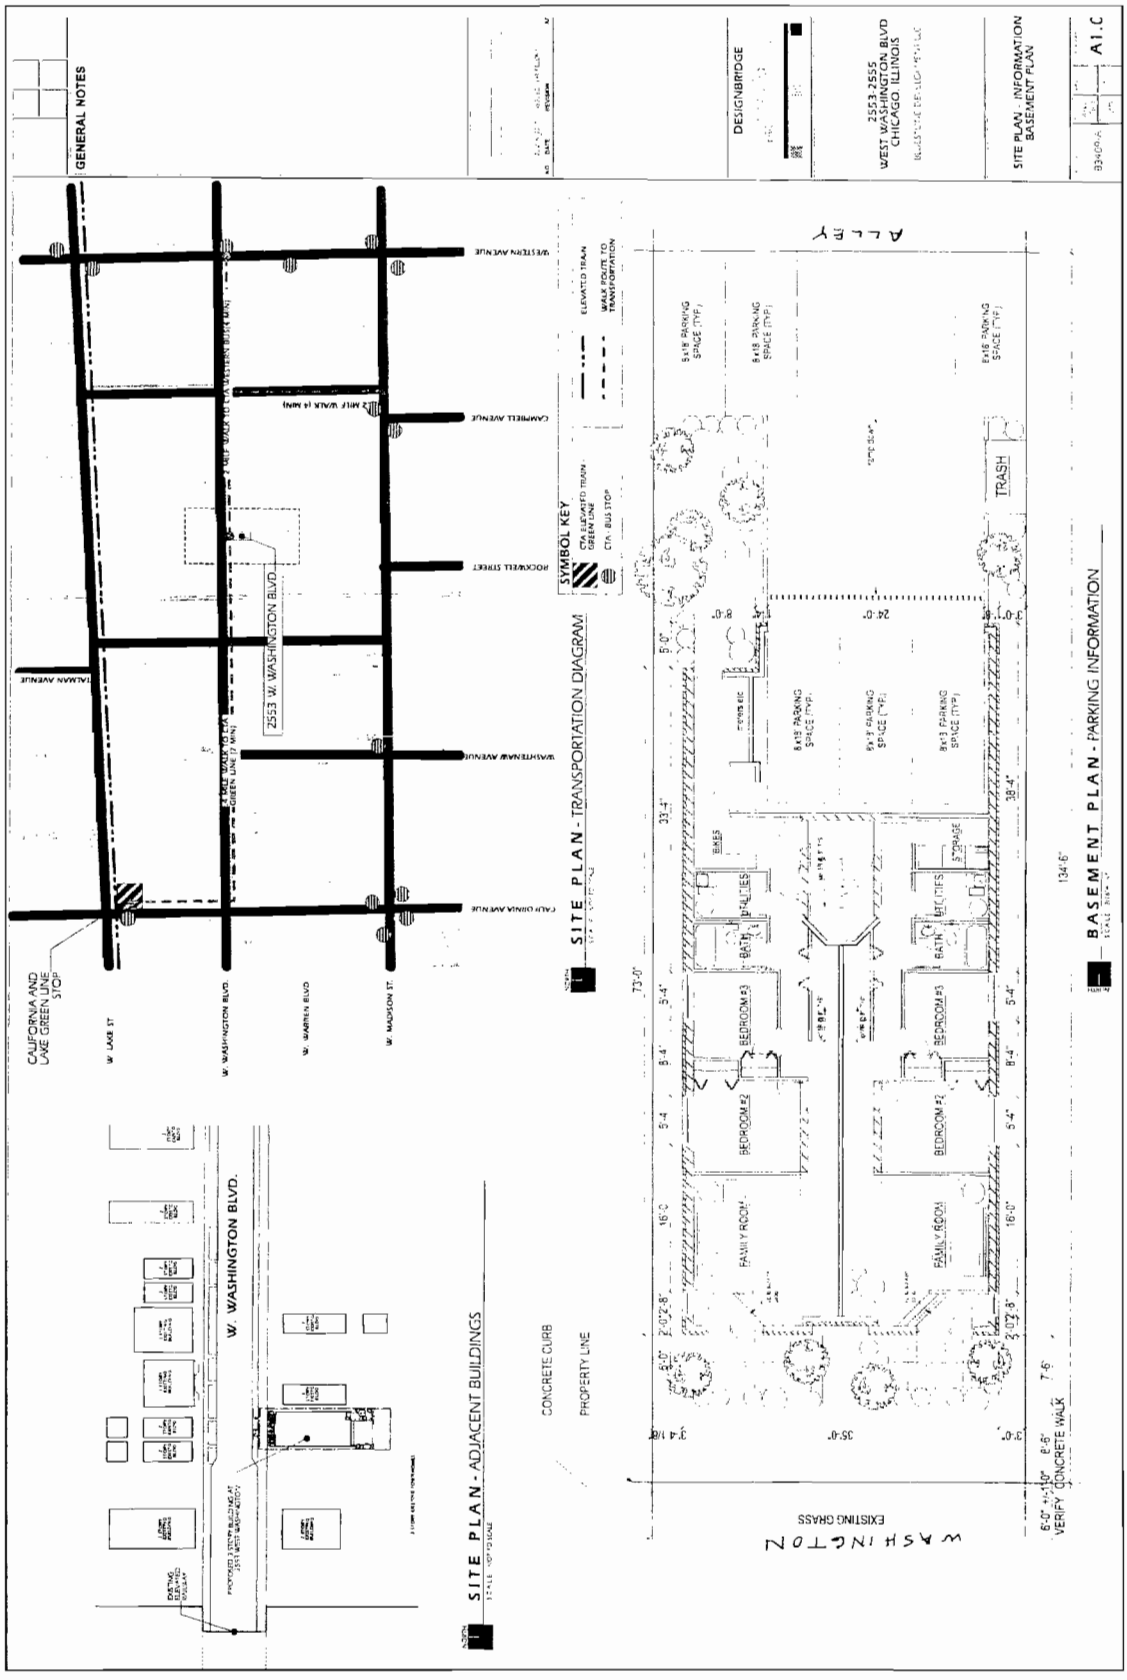
GENERAL NOTES
SITE PLAN - TRANSPORTATION DIAGRAM
SYMBOL KEY
CTA ELEVATED TRAIN
CTA BUS STOP
ELEVATED TRAIN
WALK ROUTE TO TRANSPORTATION
2553 W. WASHINGTON BLVD.
CALIFORNIA AND LAKE GREEN LINE STOP
W. LAKE ST
W. WASHINGTON BLVD.
W. WARREN BLVD.
W. MADISON ST.
WESTERN AVENUE
CAMPBELL AVENUE
ROCKWELL STREET
SALMAN AVENUE
WASHTENAW AVENUE
CALIFORNIA AVENUE
SITE PLAN - ADJACENT BUILDINGS
W. WASHINGTON BLVD.
CONCRETE CURB
PROPERTY LINE
BASEMENT PLAN - PARKING INFORMATION
ALLEY
8X18 PARKING SPACE (TYP.)
BEDROOM #2
BEDROOM #3
FAMILY ROOM
BATH
TRASH
STORAGE
EXISTING GRASS
WASHINGTON
6'-0" +/- 10" VERIFY CONCRETE WALK
DESIGNBRIDGE
2553-2555 WEST WASHINGTON BLVD CHICAGO ILLINOIS
SITE PLAN - INFORMATION BASEMENT PLAN
A1.0

PROFESSIONALS ASSOCIATED SURVEY, INC.

PROFESSIONAL DESIGN FIRM NO. 184-003023

7100 N TRIPP AVENUE
LINCOLNWOOD, ILLINOIS 60712

TEL: (847) 675-3000
FAX: (847) 675-2167

PLAT OF SURVEY


OF

THE NORTH 134.5 FEET OF LOT 1 AND THE NORTH 134.5 FEET OF THE EAST 13 FEET OF LOT 2 IN BLOCK 4 IN D. MCINTOSH'S SUBDIVISION OF PART OF THE NORTHEAST 1/4 OF THE EAST 1/2 OF THE SOUTHEAST 1/4 OF SECTION 12, TOWNSHIP 39 NORTH, RANGE 13, EAST OF THE THIRD PRINCIPAL MERIDIAN, IN COOK COUNTY, ILLINOIS.

NORTH

LAND TOTAL AREA: 5,548.01 SQ. FT. ± 0.127 ACRE

COMMONLY KNOWN AS: 2553-55 WEST WASHINGTON BOULEVARD, CHICAGO, ILLINOIS.

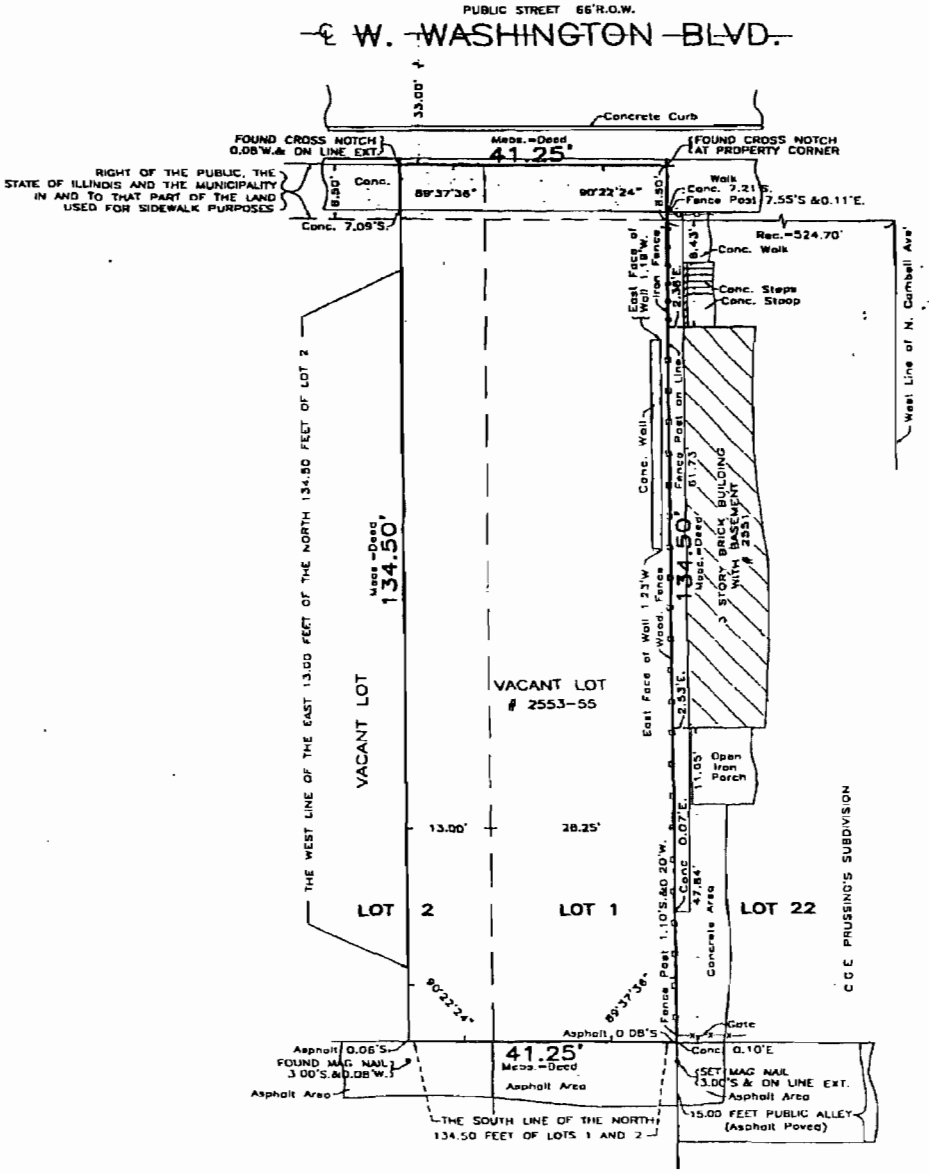

THE LEGAL DESCRIPTION SHOWN ON THE PLAT HEREON DRAWN IS A COPY OF THE ORDER, AND FOR ACCURACY SHOULD BE COMPARED WITH THE TITLE OR DEED.

DIMENSIONS ARE NOT TO BE ASSUMED FROM SCALING.

BUILDING LINES AND EASEMENTS ARE SHOWN ONLY WHERE THEY ARE SO RECORDED IN THE MAPS, OTHERWISE REFER TO YOUR DEED OR ABSTRACT.

Order No. 10-82646
Scale: 1 inch = 16 feet.
Date of Field Work: May 27, 2010.
Ordered by: MARK R. ORDOWER
Attorney at Law

WAYNE N. BONOFRE
35281
PROFESSIONAL LAND SURVEYOR STATE OF ILLINOIS

THIS PROFESSIONAL SERVICE CONFORMS TO THE ILLINOIS MINIMUM STANDARDS FOR BOUNDARY SURVEY.

THIS SURVEY HAS BEEN ORDERED FOR SURFACE DIMENSIONS ONLY, NOT FOR ELEVATIONS. THIS IS NOT AN ALTA SURVEY


COMPARE ALL POINTS BEFORE BUILDING BY SAME AND AT ONCE REPORT ANY DIFFERENCE.

State of Illinois
County of Cook ss

We, PROFESSIONALS ASSOCIATED SURVEY INC., do hereby certify that we have surveyed the above described property and that, to the best of our knowledge, the plat hereon drawn is an accurate representation of said survey.

Date: June 7 2010

IL. PROF. LAND SURVEYOR LICENSE EXP. DATE NOV 30, 2006
Drawn by: G.M.

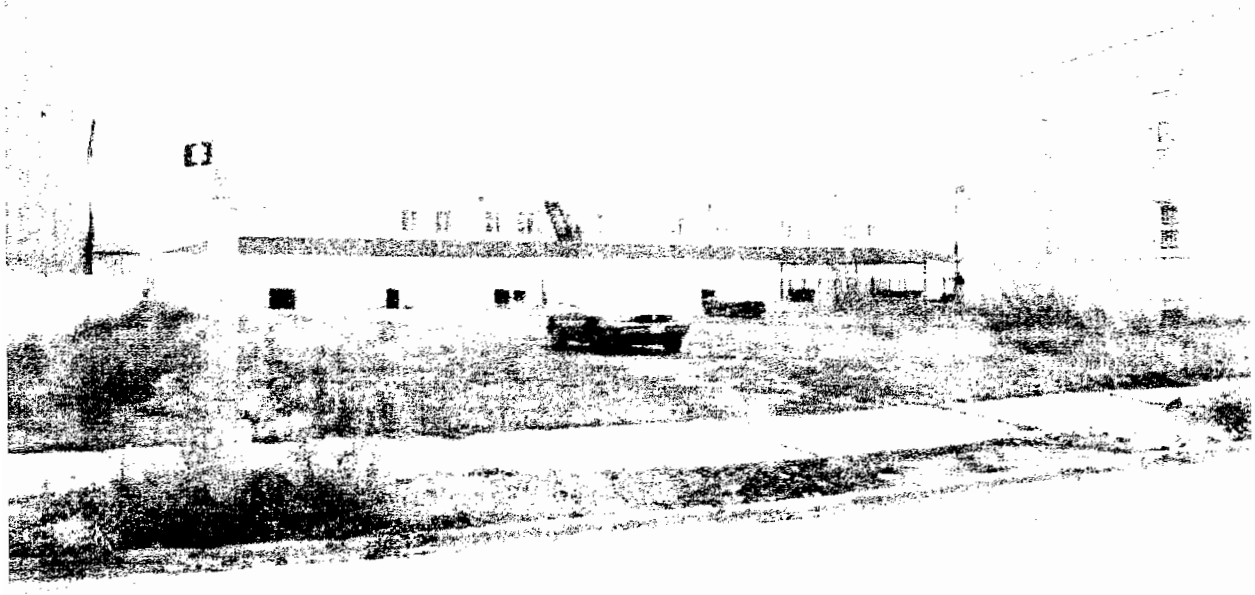

16124230110000 11/21/2006

Reclassification Of Area Shown On Map No. 2-G.
(Application No. 17811T1)
(Common Address: 37 S. Sangamon St.)

[O2013-6083]

Be It Ordained by the City Council of the City of Chicago:

SECTION 1. Title 17 of the Municipal Code of Chicago, the Chicago Zoning Ordinance, is hereby amended by changing all the DS-3 Downtown Service District symbols and indications as shown on Map Number 2-G in the area bounded by:

a line 195 feet north of and parallel to West Monroe Street; a line 125 feet east of and parallel to South Sangamon Street; West Monroe Street; and South Sangamon Street,

to those of a DX-5 Downtown Mixed-Use District and a corresponding use district is hereby established in the area above described.

SECTION 2. This ordinance shall be in force and effect from and after its passage and due publication.

Type 1 Narrative Zoning Analysis attached to this ordinance reads as follows:

17-13-0303-C (1) Narrative Zoning Analysis.

Proposed Zoning:	DX-5 Downtown Mixed-Use District.
Total Lot Area:	24,375 square feet (approximate).
Proposed Land-Use:	The existing two-story office and warehouse building will be razed. The subject property will then be redeveloped with (3) new all residential buildings. Each of the proposed buildings will be of masonry construction. Two of the proposed buildings will be 77 feet in height and each will contain 10 dwelling units. The third proposed building will be 65 feet in height and contain 8 dwelling units. Each of the three buildings will provide on site garage parking for 13 cars.

NB: Site A -- Mid-block building fronting on South Sangamon Street

Site B -- Corner building at Sangamon and West Monroe Street

Site C -- Mid-block building fronting on West Monroe Street

(a) The Project's Floor Area Ratio:

Allowed:	5.0 FAR
Proposed Site A:	3.36 FAR (26,928 square feet building area/8,000 square feet lot area)
Proposed Site B:	3.36 FAR (26,928 square feet building area/7,991 square feet lot area)
Proposed Site C:	2.61 FAR (21,940 square feet building area/8,384 square feet lot area)

(b) The Project's Density (Lot Area Per Dwelling Unit):

Allowed:	200 MLA per unit
Proposed Site A:	800 MLA per unit (10 total units proposed)
Proposed Site B:	799 MLA per unit (10 total units proposed)
Proposed Site C:	1,048 MLA per unit (8 total units proposed)

(c) The Amount Of Off-Street Parking:

Required:	10 for Sites A and B (1:1 Parking Ratio)
	8 for Site C (1:1 Parking Ratio)

Proposed Site A:	13
Proposed Site B:	13
Proposed Site C:	13

(d) Setbacks:

a. Front Setbacks:

Required:	0
Proposed Site A:	0
Proposed Site B:	0
Proposed Site C:	0

b. Rear Setbacks:

Required:	30 feet for each residential level.
Proposed Site A:	30 feet for each residential level. See site plan, attached.
Proposed Site B:	30 feet for each residential level. See site plan, attached.
Proposed Site C:	30 feet for each residential level. See sit plan, attached.

c. Side Setbacks:


Required:	0 feet
Proposed Site A:	3 feet north side setback/3 feet south side setback


	Proposed Site B:	0 feet west side setback/3 feet side setback
	Proposed Site C:	3 feet west side setback/3 feet east side setback
d.	Rear Yard Open Space:	
	Required:	36 square feet per unit
	Proposed Site A:	140 square feet per unit
	Proposed Site B:	140 square feet per unit
	Proposed Site C:	140 square feet per unit
(e)	Building Height:	
	Allowed:	No Limitation
	Proposed Site A:	77 feet
	Proposed Site B:	77 feet
	Proposed Site C:	65 feet

*17-10-0207-A

*17-13-0303-C(2) Plans Attached.

[Property Line Map; Garden Plan Diagram; Garden Level, First Floor, Second through Fourth Floors; First Plan Diagram; Second Floor Diagram; Third-Fourth/ Fifth Plan Diagram; Fifth, Sixth and Roof Level Plan; Fifth/Sixth Plan Diagram; Roof Plan Diagram; South and West Elevations; and Land Title Survey attached to this Narrative Zoning Analysis printed on pages 62747 through 62758 of this *Journal.*]

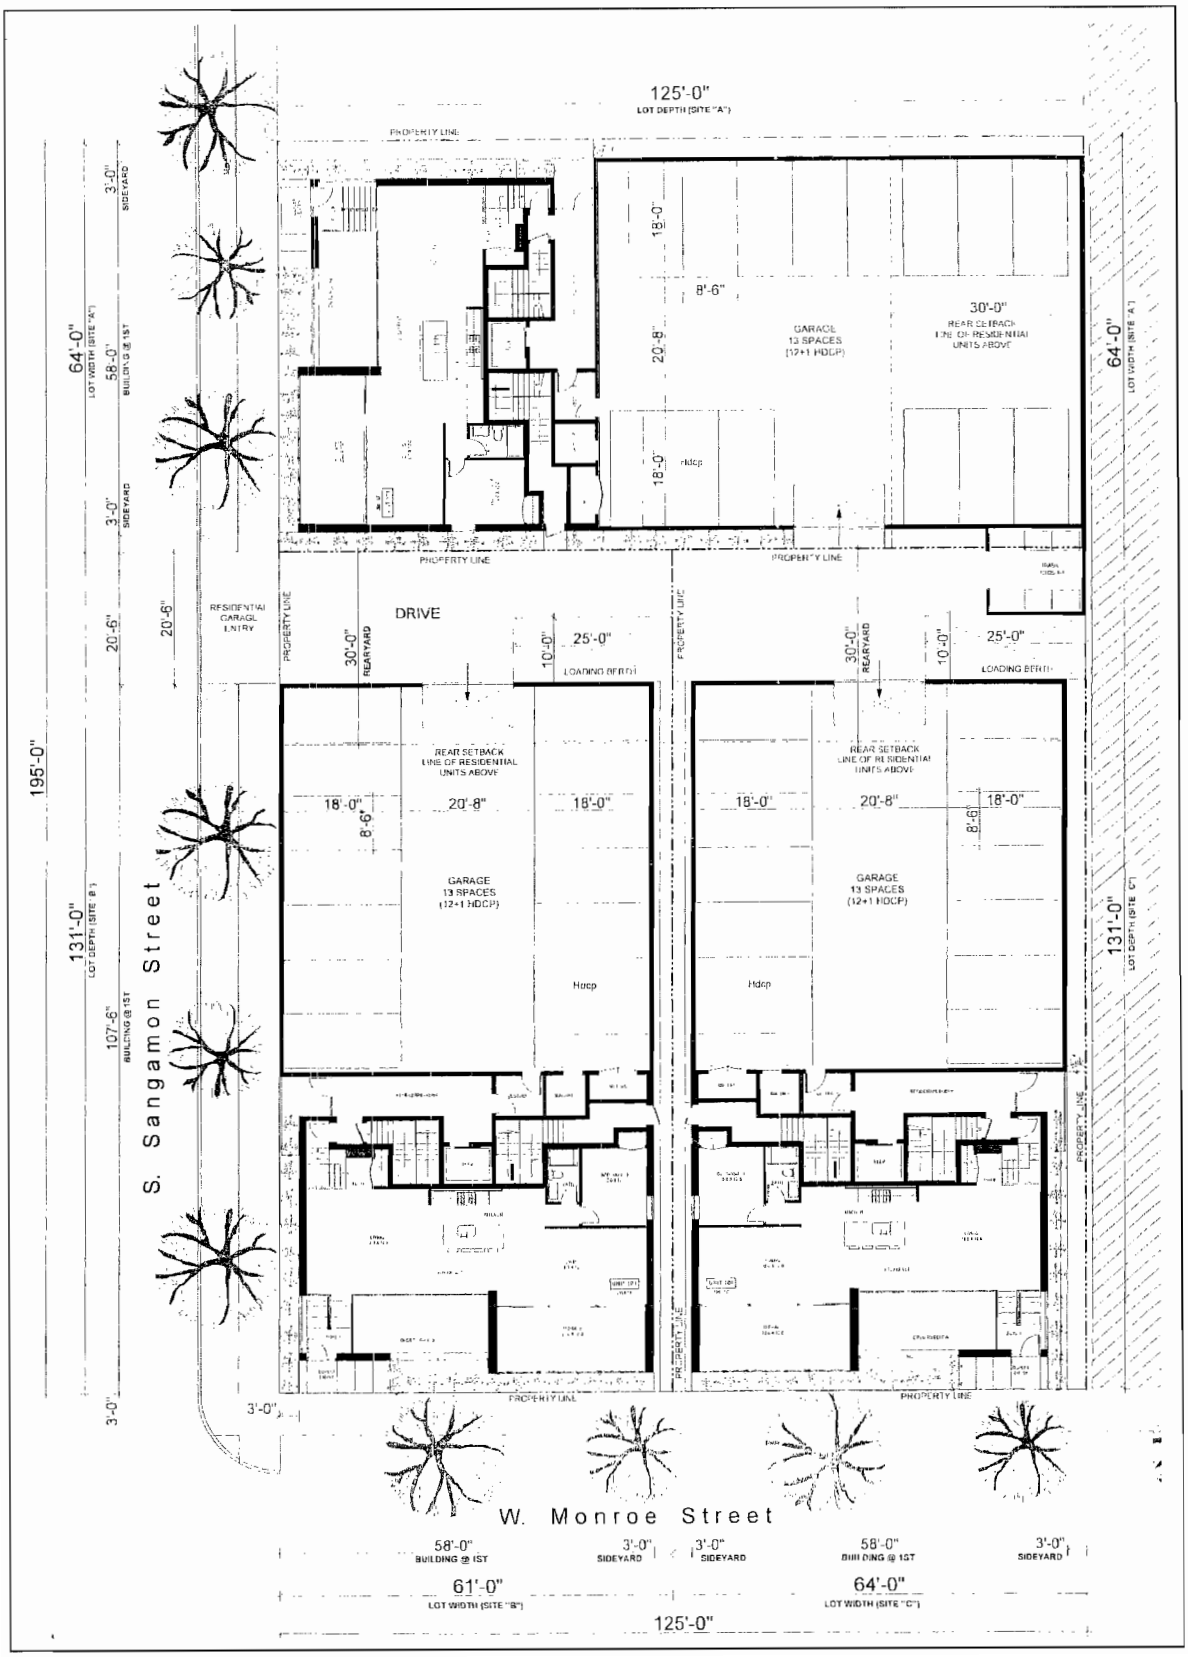

125'-0"
LOT DEPTH (SITE "A")
PROPERTY LINE
64'-0"
LOT WIDTH (SITE "A")
3'-0"
SIDEYARD
58'-0"
BUILDING @ 1ST
18'-0"
8'-6"
20'-8"
GARAGE
13 SPACES
(12+1 HDCP)
30'-0"
REAR SETBACK
LINE OF RESIDENTIAL
UNITS ABOVE
Hdcp
PROPERTY LINE
RESIDENTIAL
GARAGE
ENTRY
20'-6"
DRIVE
30'-0"
REARYARD
10'-0"
25'-0"
LOADING BERTH
195'-0"
131'-0"
LOT DEPTH (SITE "B")
107'-6"
BUILDING @ 1ST
S. Sangamon Street
W. Monroe Street
61'-0"
LOT WIDTH (SITE "B")
64'-0"
LOT WIDTH (SITE "C")
131'-0"
LOT DEPTH (SITE "C")

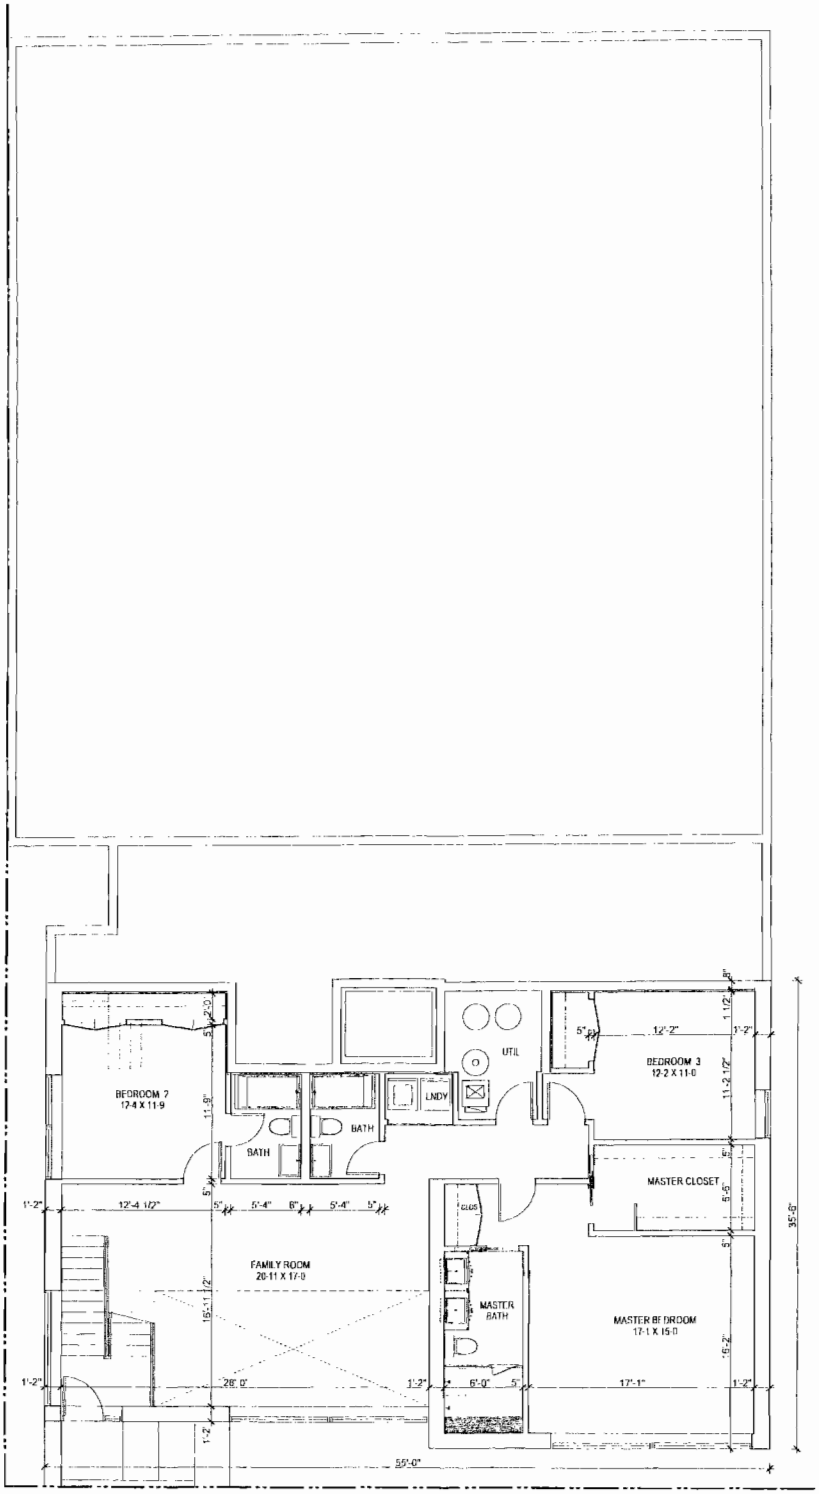



GARDEN PLAN DIAGRAM


37 S. SANGAMON ST. 04.01.13

dwell STUDIO ARCHITECTS

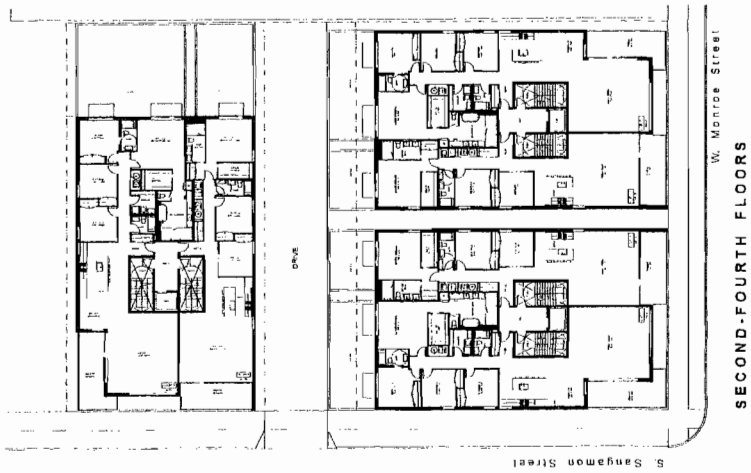
W. Monroe Street
DRIVE
S. Sangamon Street
SECOND-FOURTH FLOORS

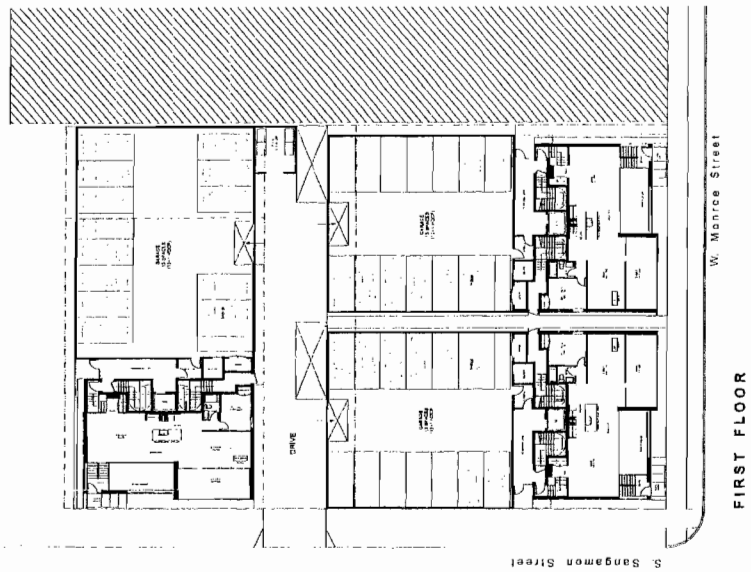

W. Monroe Street
DRIVE
S. Sangamon Street
FIRST FLOOR

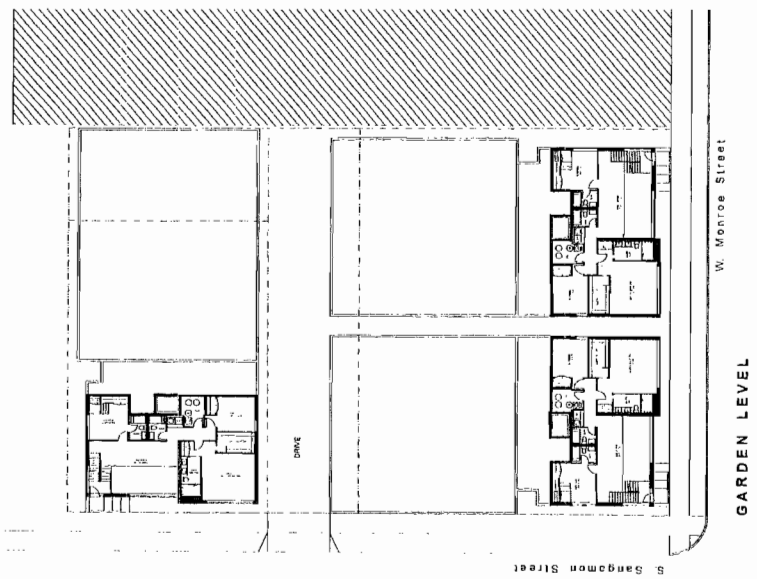
W. Monroe Street
DRIVE
S. Sangamon Street
GARDEN LEVEL

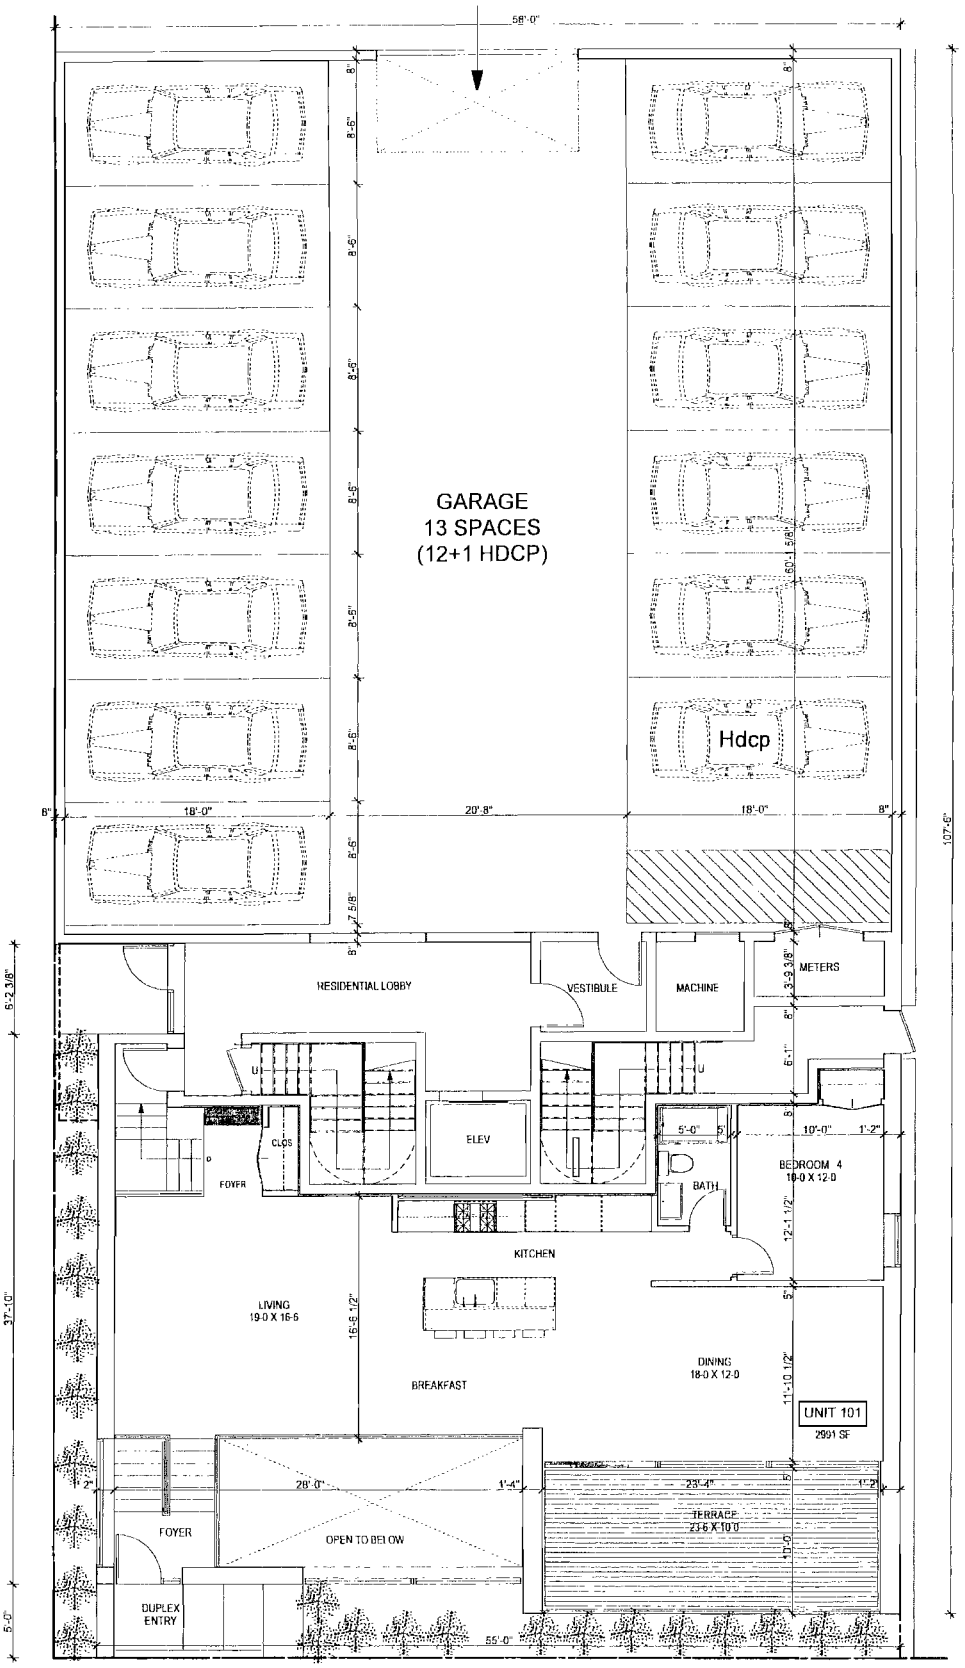


FIRST PLAN DIAGRAM

37 S. SANGAMON ST. 04.01.13 dwell STUDIO ARCHITECTS

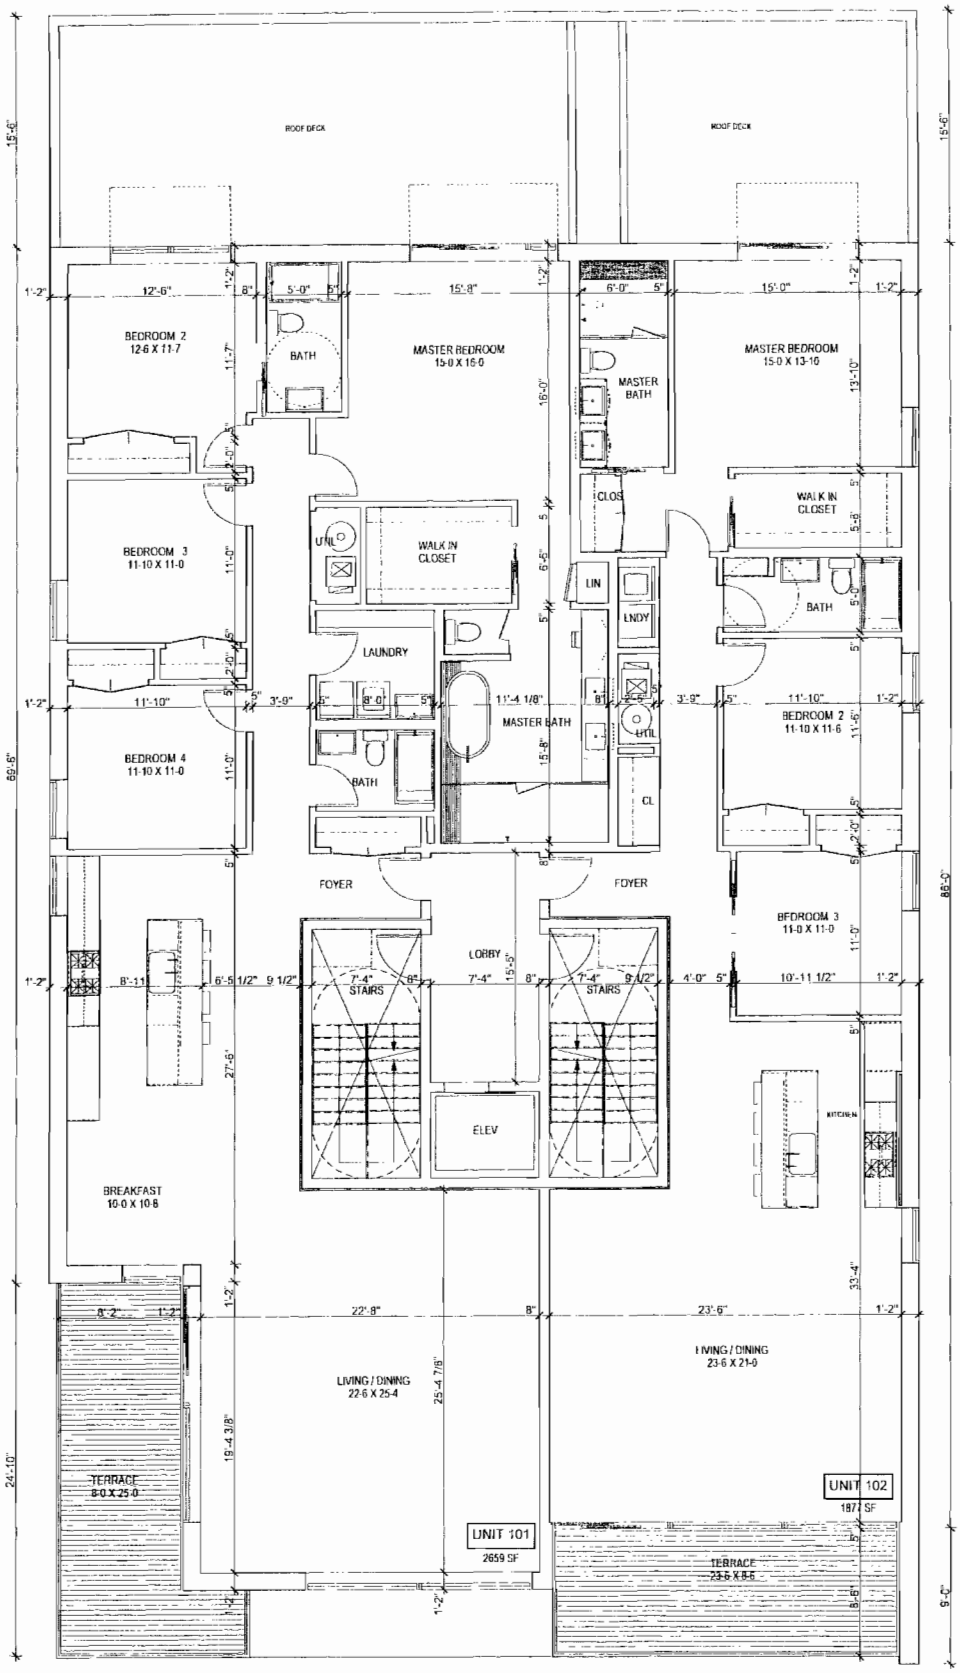

SECOND PLAN DIAGRAM


37 S. SANGAMON ST. 04.01.13 dwell STUDIO ARCHITECTS

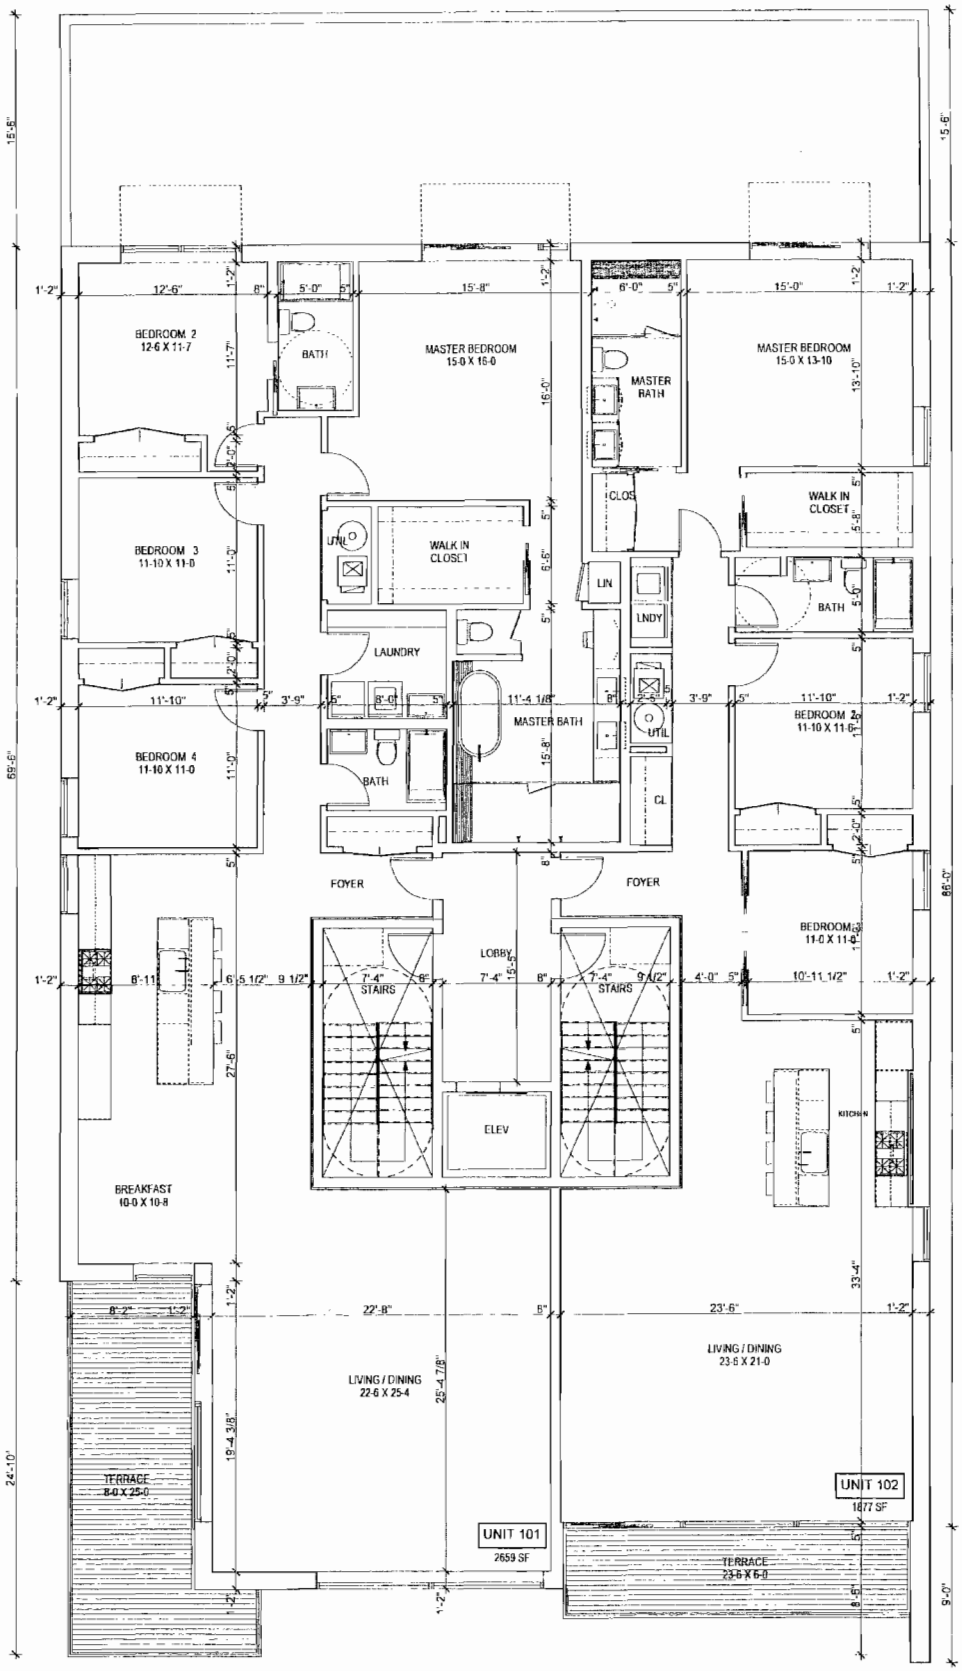


THIRD - FOURTH / FIFTH PLAN DIAGRAM

37 S. SANGAMON ST. 08 30 13


dwell STUDIO ARCHITECTS

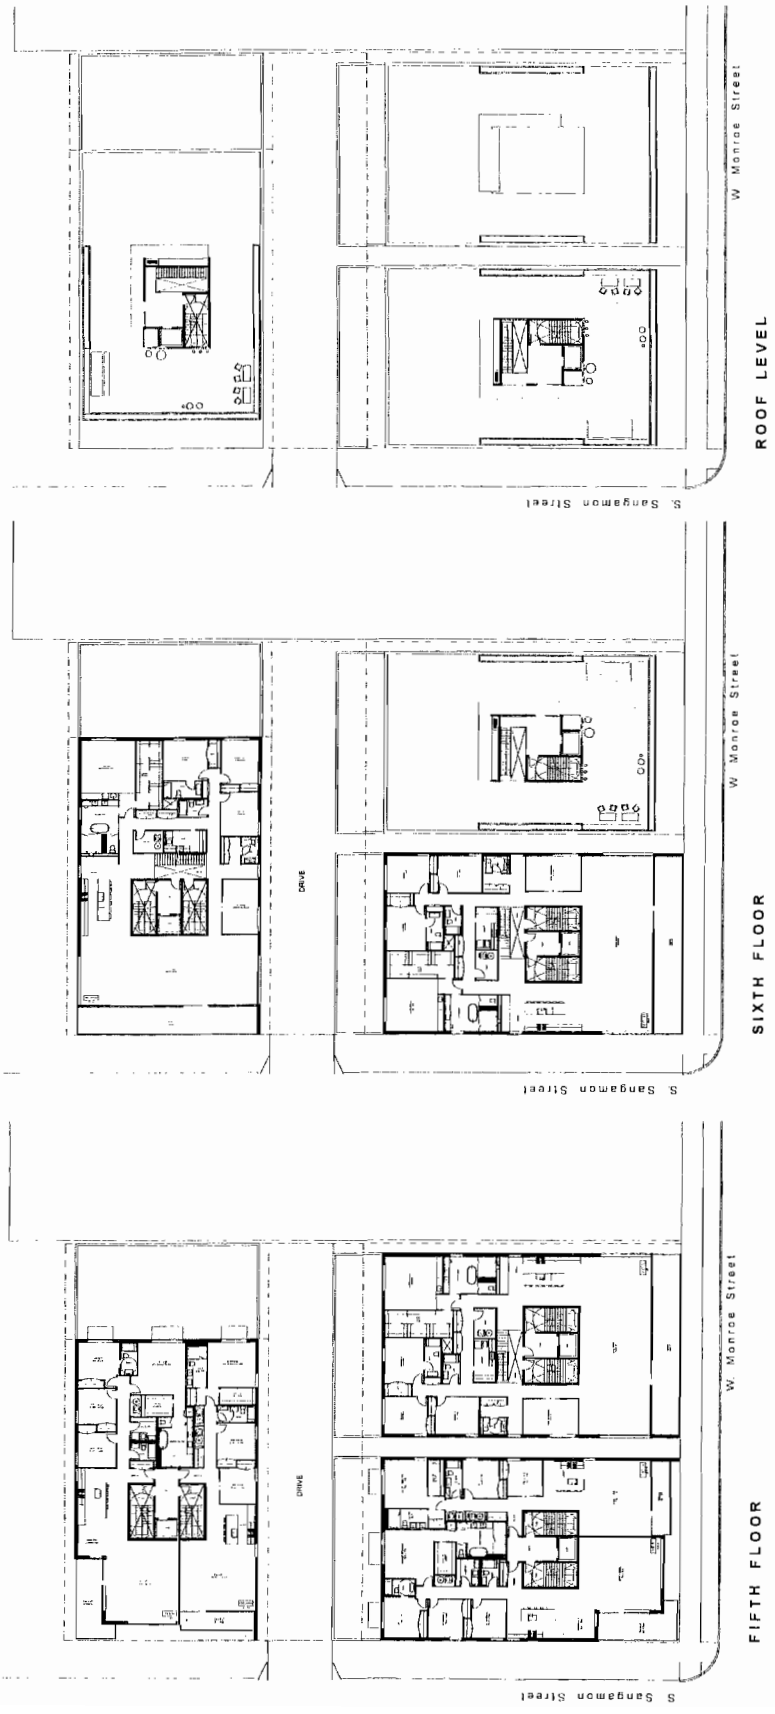
W Monroe Street
S. Sangamon Street
ROOF LEVEL
W Monroe Street
DRIVE
S. Sangamon Street
SIXTH FLOOR
W Monroe Street
DRIVE
S. Sangamon Street
FIFTH FLOOR

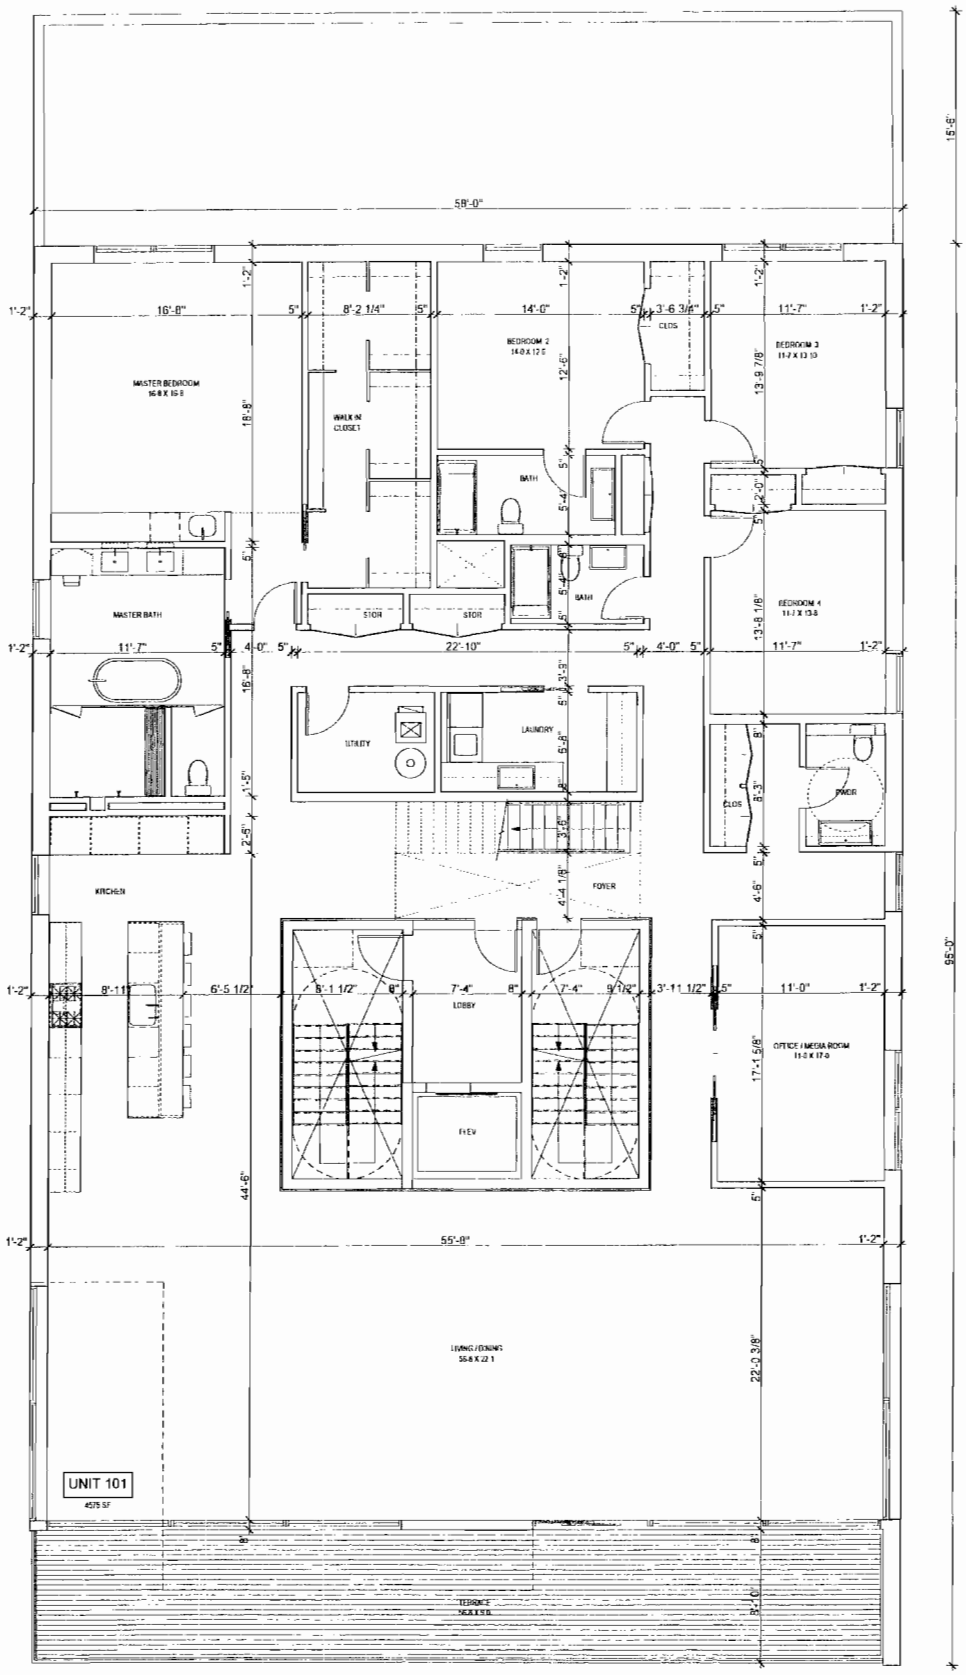

FIFTH / SIXTH PLAN DIAGRAM


37 S. SANGAMON ST. 09.30.13 dwell STUDIO ARCHITECTS

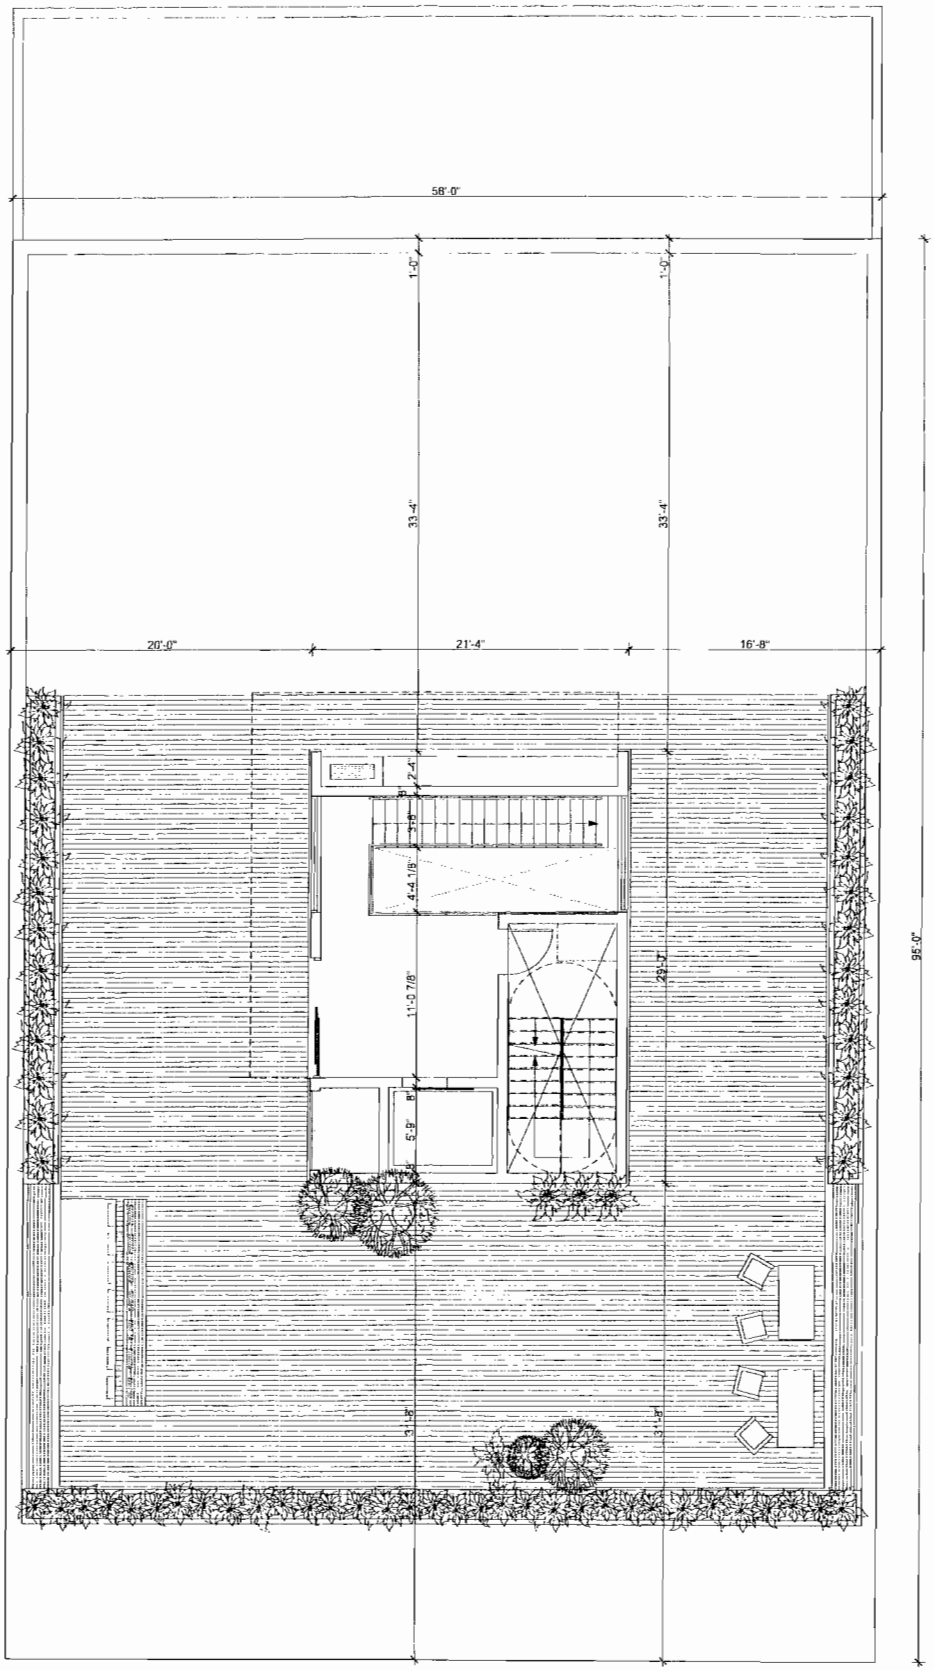



ROOF PLAN DIAGRAM


37 S. SANGAMON ST. 08.30.13

dwell STUDIO ARCHITECTS

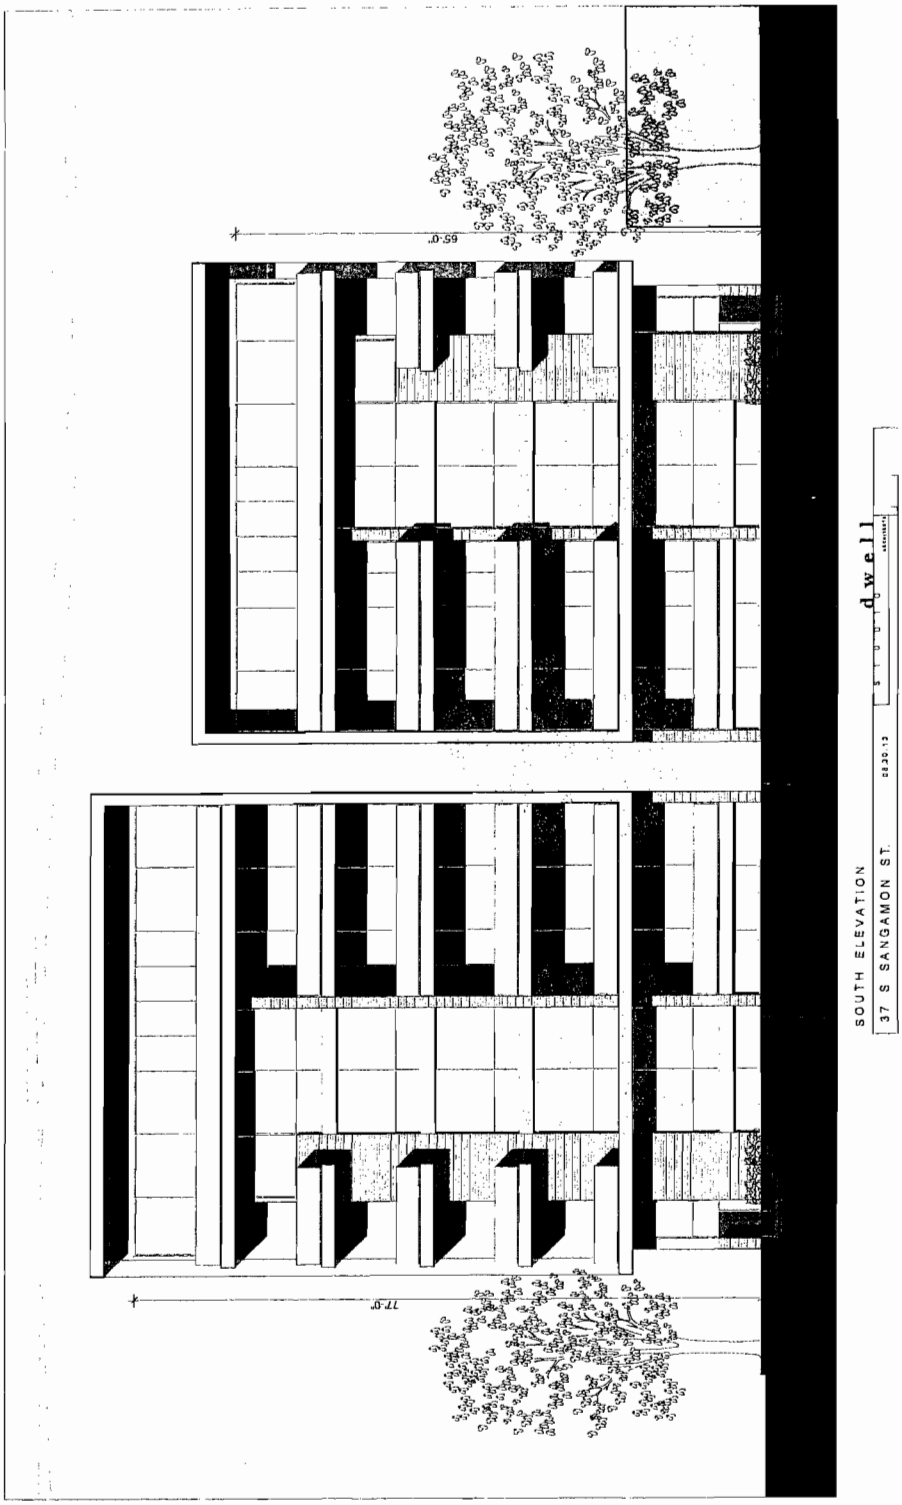
65'-0"
77'-9"
SOUTH ELEVATION
37 S SANGAMON ST.
dwell

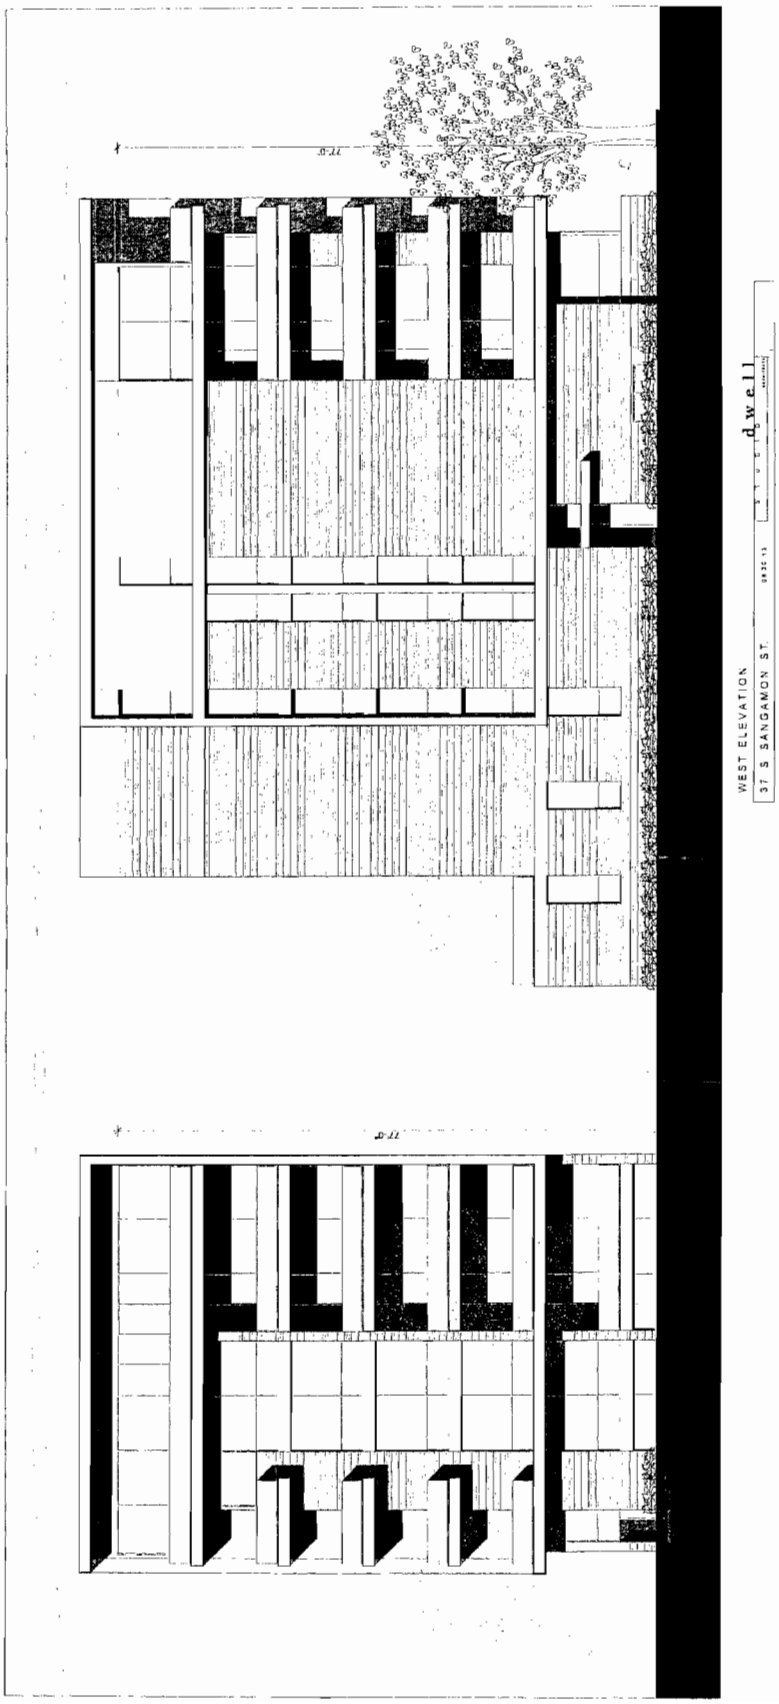
WEST ELEVATION
37 S. SANGAMON ST.
dwell

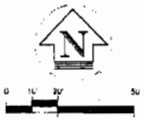

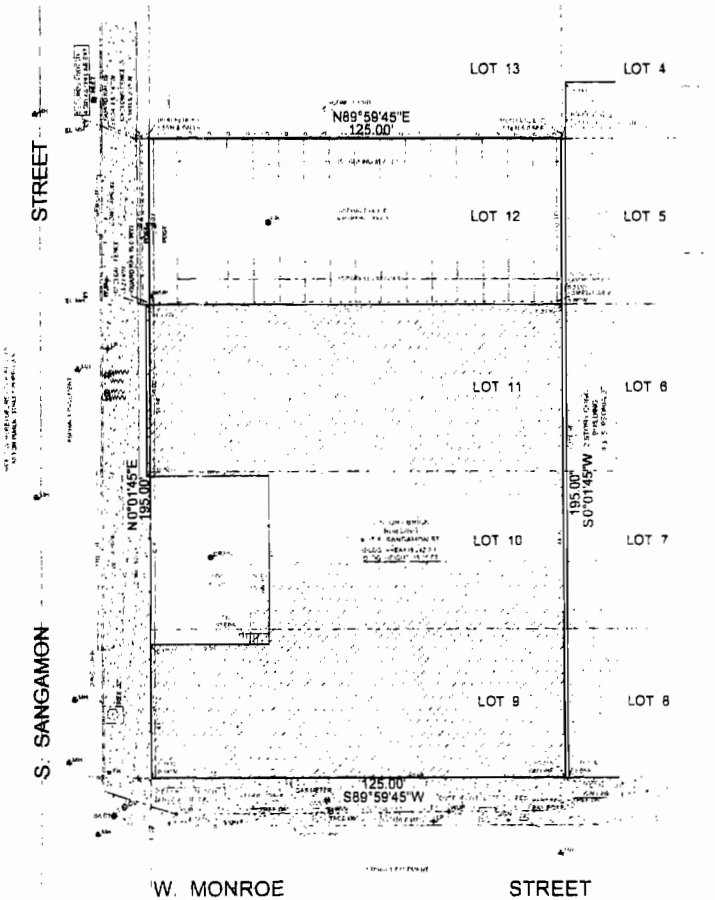

LEGEND	ABBREVIATIONS
CB	CATCH BASIN
INLET	INLET
WVV	WATER VALVE VAULT
FH	FIRE HYDRANT
LP	LIGHT POLE
WUP	WOOD UTILITY POLE
E. MH	ELECTRIC MANHOLE
GV	GAS VALVE
MH	MANHOLE
SIGN	SIGN
BOLLARD	STEEL BOLLARD POST
TREE	TREE

ORDERED BY:
QUEST REALTY GROUP
SCALE : 1" = 15'
DATE : OCTOBER 15, 2013
FILE No..
2012 - 20501

DATE	REVISION

FLOOD STATEMENT:

- SAID DESCRIBED PROPERTY IS LOCATED WITHIN AN AREA HAVING A ZONE DESIGNATION "X" - AREAS DETERMINED TO BE OUTSIDE THE 0.2% ANNUAL CHANCE FLOODPLAIN BY THE SECRETARY OF HOUSING AND URBAN DEVELOPMENT, ON FLOOD INSURANCE RATE MAP 17031 C 0419 J, WITH A DATE OF IDENTIFICATION OF **AUGUST 19, 2008** FOR COMMUNITY NUMBER 170074 0419 J, IN COOK COUNTY, STATE OF ILLINOIS, WHICH IS THE CURRENT FLOOD INSURANCE RATE MAP FOR THE COMMUNITY IN WHICH SAID PROPERTY IS SITUATED.

ZONING REQUIREMENTS

ZONING DATA REFLECTS ALL ORDINANCES PASSED IN THE MOST RECENT CITY COUNCIL MEETING CITY OF CHICAGO, ILLINOIS

ZONING REQUIREMENTS

DS-3 x DOWNTOWN SERVICE DISTRICT

17-4-0402-A FLOOR AREA RATIO

17-4-0436-A FRONT SETBACKS

17-4-0436-B OTHER SETBACKS

17-4-0403 BUILDING HEIGHT

PARKING REQUIREMENTS
NONE FOR FIRST 10,000 SQUARE FEET THEN 2.5 PARKING SPACES PER 1,000 SQUARE FEET

NOTES:

ITEM # 8 FROM TABLE A

ITEM # 10 (a) FROM TABLE A

ITEM # 11 (a) FROM TABLE A

- ITEM # 16 FROM TABLE A

- ITEM # 17 FROM TABLE A

- ITEM # 18 FROM TABLE A

- ITEM # 19 OF TABLE A

ITEM # 20(a) OF TABLE A

- ITEM # 21 FROM TABLE A

CHICAGO TITLE INSURANCE COMPANY

COMMITMENT NO.: 1401 00594751 DJ
EFFECTIVE DATE: OCTOBER 25, 2013

ITEMS CORRESPONDING TO SCHEDULE B

ITEMS 1-18
NOT SURVEY RELATED

THERE ARE NO ITEMS TO PLOT ON SURVEY

UNITED SURVEY SERVICE, LLC

CONSTRUCTION AND LAND SURVEYORS
1945 N. CORNELL AVENUE, UNIT D, MELROSE PARK, IL 60160 - 1017
TEL: (847) 298 - 1010 FAX: (847) 299 - 5887
E-MAIL: USURVEY@USANDCS.COM

ALTA / ACSM LAND TITLE SURVEY

OF

THAT PART OF LOTS 11 AND 12 IN BLOCK 3 IN DUNCANS ADDITION TO CHICAGO BEING A SUBDIVISION OF THE EAST 1/2 OF THE NORTH EAST 1/4 OF SECTION 19, TOWNSHIP 39 NORTH, RANGE 14 EAST OF THE THIRD PRINCIPAL MERIDIAN IN COOK COUNTY, ILLINOIS.

KNOWN AS: 37 S. SANGAMON STREET, CHICAGO, ILLINOIS

- LEGEND NOTATION & NUMBERS

LOCATION MAP

- SANGAMON STREET

STATE OF ILLINOIS)
)SS
COUNTY OF COOK)

I, ROY G. LAWNICZAK, A REGISTERED LAND SURVEYOR, LICENSE NO. 35-2290 IN AND FOR THE STATE OF ILLINOIS AND HEREBY DOING BUSINESS IN COOK COUNTY, DOES HEREBY CERTIFY TO:

- WEST LOOP 1339, LLC
- LAKESIDE BANK
- CHICAGO TITLE INSURANCE COMPANY

AND TO THEIR SUCCESSORS AND ASSIGNS, THAT

THIS IS TO CERTIFY THAT THIS MAP OR PLAT AND THE SURVEY ON WHICH IT IS BASED WERE MADE IN ACCORDANCE WITH 2011 MINIMUM STANDARD DETAIL REQUIREMENTS FOR ALTA / ACSM LAND TITLE SURVEYS JOINTLY ESTABLISHED AND ADOPTED BY ALTA AND NSPS, AND INCLUDES ITEMS 1, 2, 3, 4, 6, 7, 8, 9, 10, 11, 13, 14, 16, 17, 18, 19 AND 20 OF TABLE A THEREOF. THE FIELD WORK WAS COMPLETED ON

DATE OF PLAT OR MAP:

Roy G. Lawniczak

ROY G. LAWNICZAK, REGISTERED ILLINOIS LAND SURVEYOR NO. 35-2290
LICENSE EXPIRES: NOVEMBER 30, 2014
ROY GENERAL OF SIGN FOR ILLINOIS NO. 184-005...
LICENSE EXPIRES: APRIL 30, 2015

Reclassification Of Area Shown On Map No. 3-F.
(Application No. 17742)
(Common Address: 1300 N. Dearborn Pkwy.)

[O2013-3343]

Be It Ordained by the City Council of the City of Chicago:

SECTION 1. Title 17 of the Municipal Code of Chicago, the Chicago Zoning Ordinance, is hereby amended by changing all of the RM5 Residential Multi-Unit District symbols as shown on Map Number 3-F in the area generally bounded by:

a line beginning at a point 114.07 feet north of West Goethe Street and extending east to a point 114.11 feet north of West Goethe Street; North Dearborn Parkway; West Goethe Street; and the alley next west of and parallel to North Dearborn Parkway,

to those of a B3-5 Community Shopping District.

SECTION 2. This ordinance takes effect after its passage and approval.

Reclassification Of Area Shown On Map No. 3-H.
(Application No. 17819)
(Common Address: 1601 -- 1615 W. Division St./
1148 -- 1156 N. Ashland Ave.)

[O2013-6091]

Be It Ordained by the City Council of the City of Chicago:

SECTION 1. That the Chicago Zoning Ordinance be amended by changing all the current RM6.5 Residential Multi-Unit District symbols and indications as shown on Map Number 3-H in the area bounded by:

West Division Street; North Ashland Avenue; a line 122.25 feet south of West Division Street; and a line 149.04 feet west of North Ashland Avenue,

to those of a B3-5 Community Shopping District which is hereby established in the area described above.

SECTION 2. This ordinance shall be in force and effect from and after its passage and due publication.

Reclassification Of Area Shown On Map No. 3-H.
(Application No. 17693)
(Common Address: 1540 N. Milwaukee Ave.)

[O2013-1589]

Be It Ordained by the City Council of the City of Chicago:

SECTION 1. Title 17 of the Municipal Code of Chicago, the Chicago Zoning Ordinance, is hereby amended by changing all of the B3-2 Community Shopping District symbols shown on Map Number 3-H in the area bounded by:

North Milwaukee Avenue; a line 250.00 feet northwest of and parallel to North Honore Street; the northeast line of the CTA Blue Line right-of-way; and a line 275 feet northwest of and parallel to North Honore Street,

to those of a C1-2 Neighborhood Commercial District.

SECTION 2. This ordinance takes effect after its passage and approval.

Reclassification Of Area Shown On Map No. 3-H.
(Application No. 17821)
(Common Address: 2045 W. North Ave.)

[O2013-6093]

Be It Ordained by the City Council of the City of Chicago:

SECTION 1. Title 17 of the Municipal Code of Chicago, the Chicago Zoning Ordinance, is hereby amended by changing all of the B3-2 Community Shopping District symbols and indications as shown on Map Number 3-H in the area bounded by:

West North Avenue; the alley next east of and parallel to North Hoyne Avenue; a line 50 feet south of and parallel to West North Avenue; and a line 99.80 feet east of and parallel to North Hoyne Avenue,

to those of a C1-2 Neighborhood Commercial District.

SECTION 2. This ordinance takes effect after its passage and approval.

Reclassification Of Area Shown On Map No. 3-I.
(Application No. 17814T1)
(Common Address: 1358 N. Artesian Ave.)

[O2013-6086]

Be It Ordained by the City Council of the City of Chicago:

SECTION 1. Title 17 of the Municipal Code of Chicago, the Chicago Zoning Ordinance, is hereby amended by changing all of the RS3 Residential Single-Unit (Detached House) District symbols and indications as shown on Map Number 3-I in the area bounded by:

West Hirsch Street; North Artesian Avenue; a line 25 feet south of and parallel to West Hirsch Street; and the alley west of and parallel to North Artesian Avenue,

to those of an RM5 Residential Multi-Unit District.

SECTION 2. This ordinance takes effect after its passage and approval.

[Plat of Survey; Site Plan; Architectural Floor Plans and Notes; Partial Building Section; and Details attached to this ordinance printed on pages 62764 through 62770 of this *Journal*.]

Type 1 Narrative and Bulk Regulations attached to this ordinance read as follows:

Project Description For 1358 N. Artesian Ave., Chicago, Illinois.

1. Proposed Land Use:	Conversion of a mixed use building containing a vacant commercial space and five (5) dwelling units to a residential building containing six (6) dwelling units. No additions will be made to the exterior of the building.
2. Project's Floor Area Ratio:	5,859 square feet (existing)

3. Project's Density:	6 dwelling units (minimum lot area of 525.92 square feet)
4. Off-Street Parking:	Existing three (3) parking spaces
5. Setbacks:	
a. Front:	0
b. South Side Setback:	0
c. North Side Setback:	0
d. Rear Setback:	37.20 feet
e. Rear Yard Open Space:	317.76 square feet
6. Building Height:	38 feet, 10 inches

1358 N. Artesian Ave.

RS3 Existing Residential District

RM5 Residential District Proposed:

Minimum Lot Area:

Proposed Minimum Lot Area:	525.92 square feet
Existing Units:	5
Proposed Unit:	1
Total Units:	6

Floor Area Ratio:

Existing Floor Area:	1,953/floor by 3 floors = 5,859 square feet

Minimum Front Yard Setback:

Existing Front Yard:	0 feet

Minimum Rear Yard Setback

Existing Rear Yard:	37.20 feet

Rear Yard Open Space:

Proposed Rear Open Yard:	317.76 square feet
7 feet, 0 inches by 3 feet, 7 inches:	25.11 square feet
11 feet, 9 inches by 25 feet, 0 inch:	292.65 square feet

Minimum Side Yard:

Existing:	0.00 feet

Maximum Building Height:

Existing:	38.83 feet

Off-Street Parking:


Existing:	3

PLAT OF SURVEY

DESCRIBED AS :

LOTS 1 AND 2 IN BLOCK 2 IN WINSLOW AND JACOBSON'S SUBDIVISION OF THE SOUTHEAST ¼ OF THE NORTHEAST ¼ OF SECTION 1, TOWNSHIP 39 NORTH, RANGE 13, EAST OF THE THIRD PRINCIPAL MERIDIAN, IN COOK COUNTY, ILLINOIS.

TOTAL LAND AREA: 6310.8 FT.

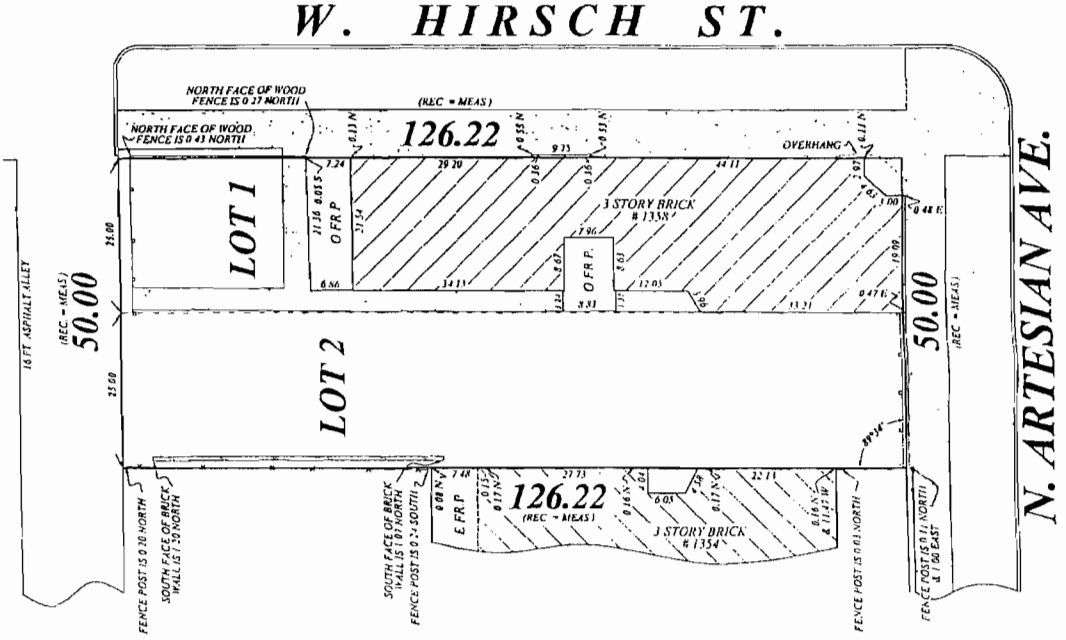

LEGEND

- CHAIN LINK FENCE
- WOOD FENCE
- IRON FENCE
- CONCRETE PAVEMENT
- E F R P - ENCLOSED FRAME PORCH
- O F R P - OPEN FRAME PORCH
- SIDE BOUNDARY LINE
- EASEMENT LINE
- BLDG SETBACK LINE
- CENTER LINE

ALL DIMENSIONS ARE SHOWN IN FEET AND DECIMAL PARTS THEREOF

SCALE: 1" = 16'

ORDERED: KULAS & KULAS

JOB NO : 120927E

FIELDWORK COMPLETION DATE : SEPTEMBER 26, 2012

MUNICIPALITY : CHICAGO

THE LEGAL DESCRIPTION NOTED ON THIS PLAT IS A COPY OF THE ORDERS AND FOR ACCURACY MUST BE COMPARED WITH THE DEED

STATE OF ILLINOIS
COUNTY OF COOK SS

SIGNATURE DATE:
...SEPTEMBER 27, 2012.....

I, ANDRZEJ MURZANSKI, AN ILLINOIS REGISTERED LAND SURVEYOR, DO HEREBY CERTIFY THAT I HAVE SURVEYED THE ABOVE DESCRIBED PROPERTY AND THAT PLAT HEREON DRAWN IS A CORRECT REPRESENTATION OF SAID SURVEY.

ANDRZEJ MURZANSKI PLS. NO. 35-3258 EXPIRES 11/30/2012
THIS PROFESSIONAL SERVICE CONFORMS TO THE CURRENT ILLINOIS MINIMUM STANDARDS FOR A BOUNDARY SURVEY

ANY DISCREPANCY IN MEASURMENT SHOULD BE PROMPTLY REPORTED TO THE SURVEYOR FOR EXPLANATION OR CORRECTION


FOR EASEMENTS, BUILDING LINES AND OTHER RESTRICTIONS NOT SHOWN ON THIS PLAT REFER TO YOUR ABSTRACT, DEED, TITLE POLICY AND LOCAL BUILDING REGULATIONS

NO CORNERS WERE MONUMENTED PER CUSTOMER REQUEST.

ANDRZEJ MURZANSKI
LAND SURVEYORS, INC
PROFESSIONAL DESIGN FIRM
NO. 184-004743


240 COUNTRY LANE
GLENVIEW, IL 60025
PHONE : 847-486-8731
FAX : 847-486-8732

amurzanski@yahoo.com

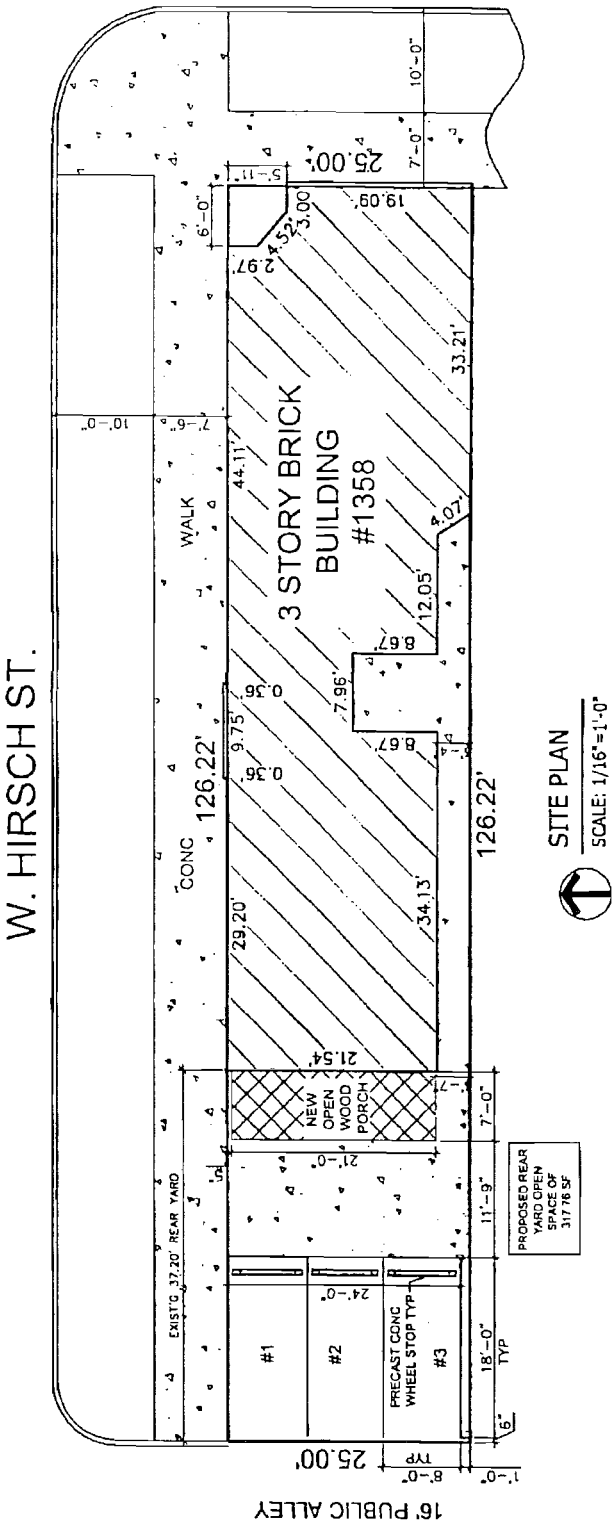

N. ARTESIAN AVE.
W. HIRSCH ST.
16' PUBLIC ALLEY
3 STORY BRICK BUILDING #1358
WALK
CONC
126.22'
126.22'
25.00'
25.00'
19.09'
33.21'
44.11'
29.20'
34.13'
21.54'
12.05'
8.07'
8.67'
7.96'
8.67'
9.75'
0.36'
0.36'
2.97'
3.00'
5.52'
NEW OPEN WOOD PORCH
EXISTG 37.20' REAR YARD
#1
#2
#3
PRECAST CONC WHEEL STOP TYP
PROPOSED REAR YARD OPEN SPACE OF 3117.76 SF
SITE PLAN
SCALE: 1/16"=1'-0"

ARCHITECTURAL NOTES:

1. ALL GLAZED DOORS AND ANY GLAZED PANEL MORE THAN 18 INCHES IN WIDTH ADJACENT TO ANY DOOR WHEREIN THE SILL IS LESS THAN 24 INCHES ABOUT THE FLOOR SHALL BE TEMPERED
2. ALL INTERIOR WALL AND CEILING FINISHES TO BE CLASS 1 WITH A FLAME SPREAD RATING OF 0-25 ALL INTERIOR FLOOR COVERINGS TO BE CLASS 'A'
3. ROOF COVERING TO BE CLASSIFIED AS CLASS B
4. ALL FIREPLACES TO BE UL LISTED WITH NON-COMBUSTIBLE HEARTH (GRANITE).
5. ALL DIMENSIONS SHOWN TO FINISHED SURFACES UNLESS OTHERWISE NOTED
6. ALL NEW INTERIOR PARTITIONS ARE TYPE I (5" NOMINAL) UNLESS NOTED OTHERWISE
7. NEW INTERIOR PARTITIONS TO ALIGN WITH EXISTING PARTITIONS AS SHOWN ON PLANS, UNLESS NOTED OTHERWISE
8. ALL NEW INTERIOR DOORS TO BE LOCATED 4" FROM INSIDE WALL CORNER OR CENTERED ON WALL, UNLESS NOTED OTHERWISE.
9. INSULATE ALL EXTERIOR WALL PLUMBING & ALL PLUMBING LOCATED IN FLOORS/CEILINGS ADJACENT TO UNCONDITIONED OR EXTERIOR SPACES.
10. ALL SMOKE DETECTORS TO BE HARDWIRED
11. SEE SHEET A-3 FOR WINDOW SCHEDULE
12. REFER TO MECHANICAL DRAWINGS FOR LIGHT AND VENT SCHEDULES
13. ALL STAIR HAND RAILS TO BE 3'-0" TO 3'-3" A.F.F. AND RETURN TO WALL
14. ALL GUARD RAILS TO BE A MINIMUM OF 3'-6" A.F.F.
15. FIRE PROTECT ALL BEAMS WITH A BOX SHAPED PROTECTION ENCLOSURE (1 HR UL LISTED), TYP.
16. REFER TO THE FIRE RESISTANCE DIRECTORY OF THE UNDERWRITERS LABORATORIES INC FOR SPECIFIC ASSEMBLY REQUIREMENTS RELATED TO UL LISTED FIRE RATINGS
17. REFER TO SHEET G-1 FOR ADDITIONAL NOTES

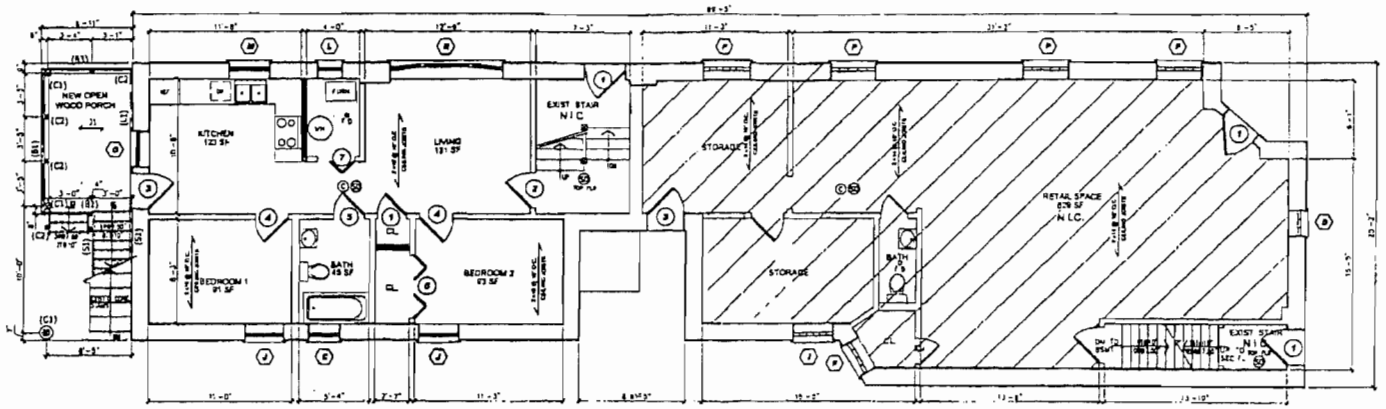

ARCH. FIRST FLOOR PLAN
3/16" = 1'-0"

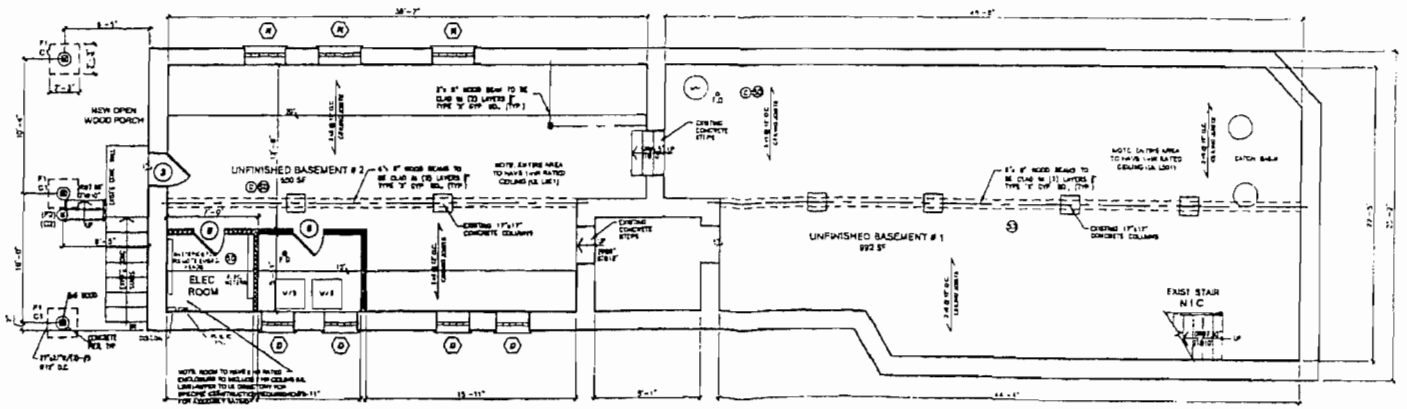

ARCH. BSMT. FLOOR PLAN
1/4" = 1'-0" WORK AREA 182 SF

ABD & ASSOCIATES, LTD
PROFESSIONAL DESIGN FIRM 40 HOURS
1 EAST CONGRESS PARKWAY, SUITE 1201, CHICAGO, IL 60605
PHONE 312/986-1234 FAX 312/294-1900

REVISIONS

ARCHITECTURAL FLOOR PLANS & NOTES


1358 N. ARTESIAN AVE
CHICAGO, IL 60622

STATE OF ILLINOIS
ZEMON VADONY
001-010655
LICENSED ARCHITECT

DATE
01/08/2013

DRAWN BY KB
CHECKED BY LV

SHEET NO
A-1

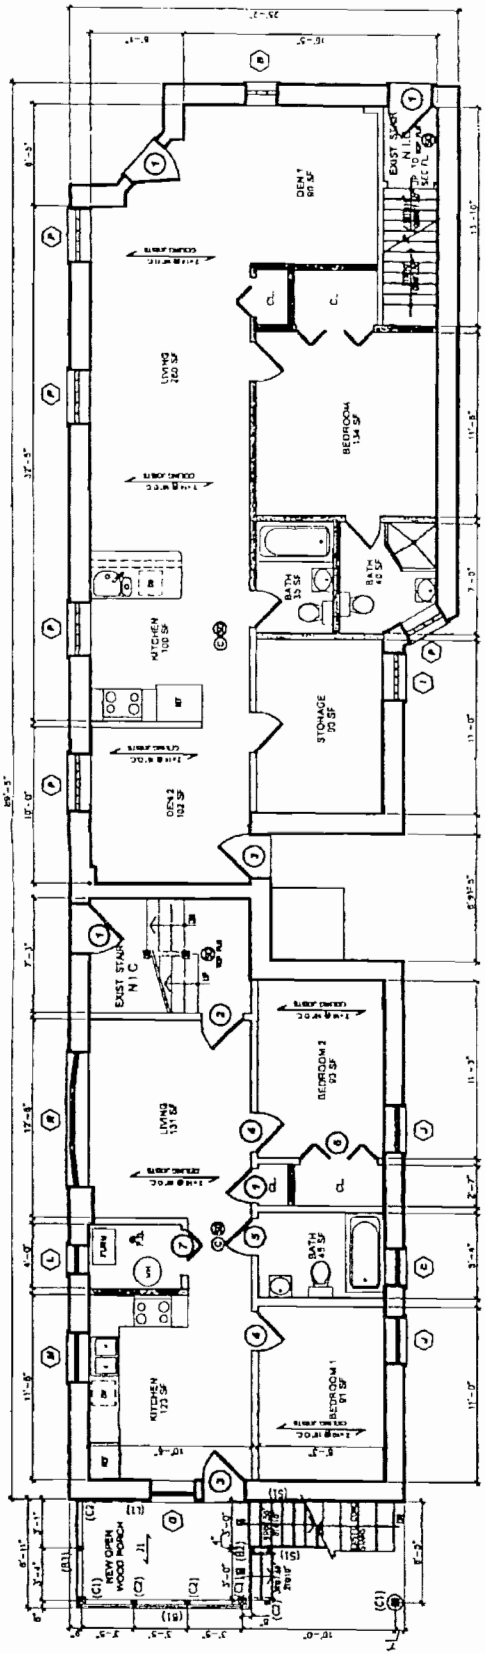

ARCH. FIRST FLOOR PLAN
3/16" = 1'-0"

DOOR SCHEDULE: SYMBOL: ○

MARK	SIZE WIDTH	SIZE HEIGHT	DOOR	FRAME	NOTE
1	3'-0"	6'-8"	SC/WD	WD	MAIN ENTRY DOORS (TEMPERED GLASS) W/ WEATHER STRIP w/ SIDE LIGHTS
2	3'-0"	6'-8"	SC/WD	WD	REAR ENTRY DOOR (TEMPERED GLASS) INSULATED W/ WEATHER STRIP
3	3'-10"	6'-8"	SC/WD	WD	REAR ENTRY DOOR INSULATED W/ WEATHER STRIP
4	2'-8"	6'-8"	HC/WD	WD	BEDROOM
5	2'-4"	6'-8"	HC/WD	WD	BATHROOM/CLOSET
6	VARIES	6'-8"	HC/WD	WD	CLOSET, BIFOLD
7	VARIES	6'-8"	HC/WD	WD	CLOSET, LAUNDRY, FURNACE (LOUVERED) BIFOLD
8	3'-0"	6'-8"	HM	MM	UTILITY, "B" LABEL (90 MINUTES) W/ CLOSER

NOTES:

1. ALL DOORS ARE NEW UNLESS NOTED OTHERWISE.
2. ALL DOORS TO BE REVERSED IN THE DIRECTION OF EGRESS.
3. ALL FIRE RATED DOORS TO HAVE SELF CLOSING DEVICES.
4. ALL DOOR FRAMES TO BE FIRE LISTED TO MATCH FIRE RATING OF DOOR.
5. ALL GLAZED DOORS, AND ANY GLAZED PANEL MORE THAN 18 INCHES IN WIDTH IMMEDIATELY ADJACENT TO ANY DOOR TO BE SAFETY GLAZED WITH SAFETY GLAZING MATERIALS

FIRE RESISTANCE RATINGS:

EXTERIOR BEARING WALLS (1-8):	3 HOURS
INTERIOR STAIR ENCLOSURES	1 HOUR
INT. PARTITIONS, NO LESS THAN	½ HOUR
INT. PARTITIONS (HEATING PLANTS)	2 HOURS
STAIRWELL OPENINGS	1½ HOURS
CORRIDORS - UD15	2 HOURS
ELEVATOR - U904	3 HOURS

(SD) SMOKE DETECTOR TO BE HARDWIRED AND HAVE A BATTERY BACKUP ON EACH FLOOR WITHIN A DWELLING UNIT, WITHIN 15'-0" OF ALL BEDROOMS & AT THE TOP OF ALL INTERIOR EGRESS STAIRWELLS (110V HARDWIRED)

(C) CARBON MONOXIDE DETECTOR TO BE HARDWIRED AND HAVE A BATTERY BACKUP WITHIN 40'-0" OF ALL BEDROOMS

MINIMUM STRUCTURAL DESIGN LIVE LOADS*

RESIDENTIAL UNIT
40 PSF (LL) + 15 PSF (DL)
PORCHES, DECKS, BALCONIES & EGRESS CORRIDORS
100 PSF UNIFORM (LL)
STAIRS
100 PSF UNIFORM (LL)
300 LB CONCENTRATED
RAILINGS
HANDRAILS
50 PLF VERTICAL AND HORIZONTAL UNIFORM
200 LB CONCENTRATED
GUARDRAILS
100 PLF VERTICAL AND HORIZONTAL UNIFORM
300 LB CONCENTRATED
INFILL
200 LB ON ONE FOOT SQUARE

*IN ADDITION TO THE ACTUAL WEIGHTS OF ALL PERMANENTLY ATTACHED BUILDING COMPONENTS AND FINISHES, THE STRUCTURE SHALL BE DESIGNED TO SUPPORT THE CODE PRESCRIBED MINIMUM LIVE LOADS

STRUCTURAL NOTES

1. EXISTING 2x10 JOISTS @16" O.C. TO REMAIN WHERE EXISTING FLOOR JOIST SPANS EXCEED 13'-6" SISTER AN ADDITIONAL 2x10 TO EACH JOIST W/ (2) ROWS OF 12d NAILS @12" O.C. (STAGGER ROWS 6")

2. NEW WALL OPENINGS SHALL HAVE DOUBLE 2x HEADERS WITH 1 ½" PLYWOOD SPACER PER THE FOLLOWING. PROVIDE MIN. (3) 2x4 BUILT UP POST W/ ALL JAMBS W/ (1) STUD TO PROVIDE FULL BEARING TO HEADER

MAX R.O.	HEADER
3'-4"	(2) 2x6
4'-4"	(2) 2x8
5'-4"	(2) 2x10

RAILING LOAD CAPACITY

STAIRWAY, PORCH, DECK AND BALCONY RAILING SHALL BE DESIGNED TO RESIST A SINGLE CONCENTRATED VERTICAL AND HORIZONTAL THRUST OF 50 LBS/SQ. FT. APPLIED AT THE TOP OF THE RAILING OR A CONCENTRATED LOAD OF 200 LBS/SQ. FT. IN ANY DIRECTIONS WHICHEVER PRODUCES THE GREATEST STRESS

WOOD USED

SOUTHERN YELLOW PINE PRESSURE TREATED USING ACQ-C, ACQ-D, CBA-A OR CA-B PRESERVATIVES GRADE NO.1 OR BETTER SHALL BE USED FOR COLUMNS AND GRADE NO.2 OR BETTER SHALL BE USED FOR ALL OTHER WOOD MEMBERS

WALL LEGEND:


	EXISTING MASONRY WALL TO REMAIN (WHERE APPLICABLE)
	EXISTING INTERIOR PARTITION TO REMAIN
	NEW INTERIOR PARTITION, 5/8" TYPE 'X' GYP BD EACH SIDE OF 2x4 @ 16"O.C. w/ SOUND INSULATION (R12 IF 3.5 MIN.) (1 HR. F.R. U305)
	NEW NON COMBUSTIBLE PARTITION: (2) 5/8" TYPE 'X' GYP BD EACH SIDE OF MIN. 3-1/2" STEEL STUDS @ MAX. 24" O.C. W/ SOUND INSULATION (STC R-42 MIN.) (1 HR. F.R. U422)
	EXISTING OPENING FILLED W/ FACE BRICK TO MATCH EXISTING W/ NEW 1-1/2" RIGID INSULATION W/ 2" FURRING & 5/8" TYPE 'X' GYP BD. (1 HR. F.R. U905)
	NEW INTERIOR BEARING PARTITION: 5/8" TYPE 'X' GYP BD EACH SIDE OF 2x6 @ 16"O.C. w/ SOUND INSULATION (STC R-42 MIN.) ON 8" THICK R.C.D. SLAB PER DETAIL 1 (1 HR. F.R. U336)
	FOR JOIST SPANS WITHIN MATCH BOUNDARY, SISTER NEW 2x10 JOISTS TO EXISTING 2x10 JOISTS USING 2 ROWS 16d NAILS @ 12" O.C. STAGGER ROWS 6" TYPICAL

WINDOW SCHEDULE SYMBOL: ○

MARK	WINDOW WIDTH	WINDOW HEIGHT	PROVIDED LIGHT SQ FT	PROVIDED VENT SQ FT	NOTE
A	1'-10"	4'-3"	6.48	3.33	DOUBLE HUNG VINYL
B	3'-0"	2'-0"	4.00	0.00	GLASS BLOCK
C	3'-4"	4'-10"	8.27	4.58	DOUBLE HUNG VINYL
D	2'-6"	1'-6"	3.73	1.00	GLASS BLOCK W VENT
E	2'-7"	6'-1"	13.42	6.71	DOUBLE HUNG VINYL
F	2'-6"	4'-6"	10.07	1.66	GLASS BLOCK W VENT
G	3'-10"	5'-8"	13.33	6.67	DOUBLE HUNG VINYL
H	3'-10"	5'-1"	14.83	7.42	DOUBLE HUNG VINYL
I	3'-0"	3'-8"	8.00	1.11	GLASS BLOCK W VENT
J	3'-0"	5'-1"	13.81	7.81	DOUBLE HUNG VINYL
K	2'-3"	1'-6"	4.73	0.00	GLASS BLOCK
L	2'-3"	1'-10"	4.37	2.18	DOUBLE HUNG VINYL
M	3'-7"	5'-1"	16.77	8.38	DOUBLE HUNG VINYL
N	3'-6"	5'-1"	15.65	8.83	DOUBLE HUNG VINYL
O	3'-11"	5'-8"	10.46	1.77	GLASS BLOCK W VENT
P	4'-0"	5'-4"	28.33	0.00	GLASS BLOCK
Q	5'-10"	5'-1"	28.32	14.81	DOUBLE HUNG VINYL
R	5'-8"	5'-1"	27.48	20.94	DOUBLE HUNG VINYL

NOTES:

1. ALL WINDOWS TO HAVE A MINIMUM OF 24" SILL MEASURED FROM TOP OF FINISH FLOOR TO BOTTOM OF WINDOW

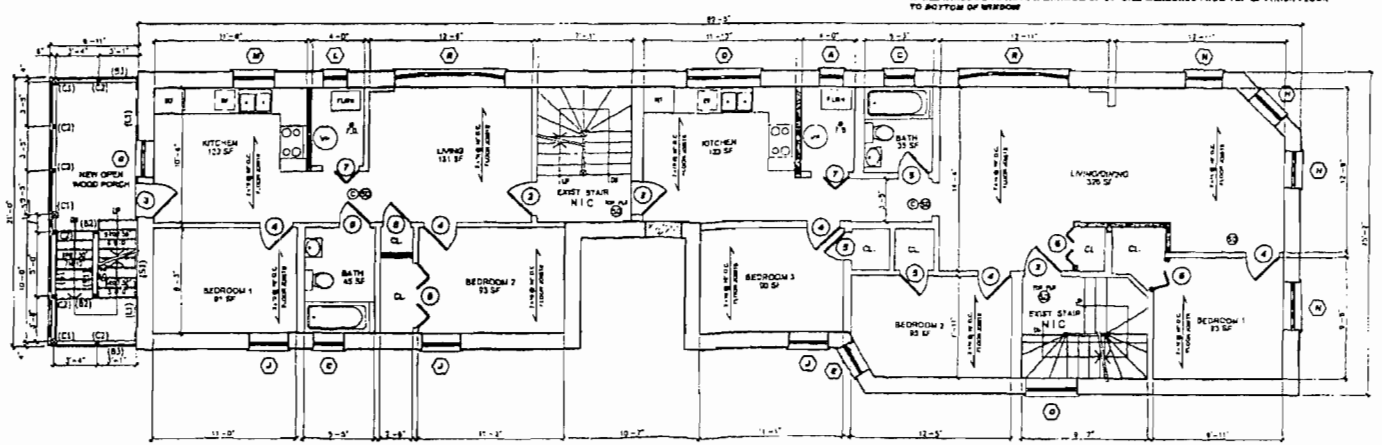

ARCH. SECOND & THIRD FL. PLAN
3/16" = 1'-0"

REVISIONS
1
2

ABD & ASSOCIATES, LTD
ARCHITECTURAL PLANNING & DESIGN
5447 W. BELMONT AVE., CHICAGO, IL 60641
PHONE: (773) 889-8700 FAX: (773) 889-8705


ARCHITECTURAL FL PLAN, NOTES & SCHEDULES

1358 N. ARTESIAN AVE
CHICAGO, IL 60622

STATE OF ILLINOIS
ZENON WOJTIT
001-013656
REGISTERED ARCHITECT


DATE
11/08/2012
DRAWN BY: GO
CHECKED BY: LT

SHEET NO.
A-2

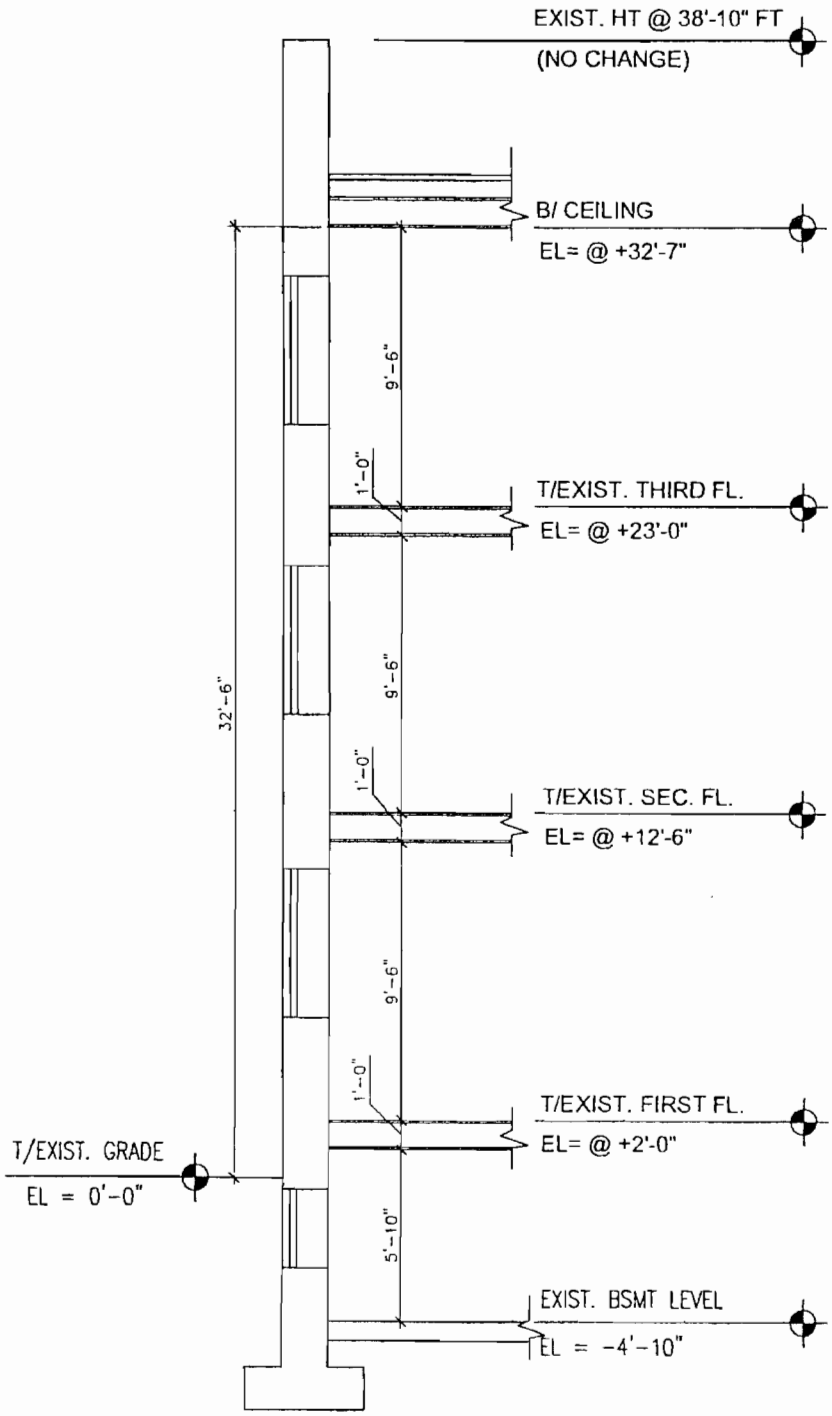


PARTIAL BLDG. SECTION


SCALE N T S

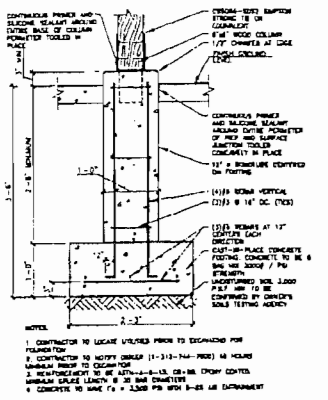


1 (F 1) FOOTING & PIER DETAIL

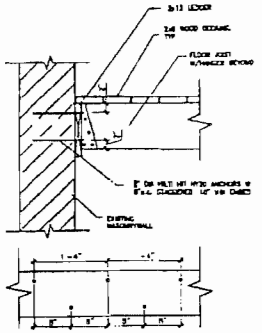


2 TYP. LEDGER CONNECT W/ WALL

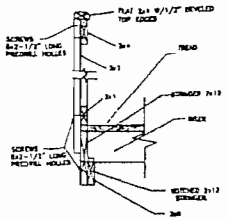


3 TYP. STAIR TRANSVERSE

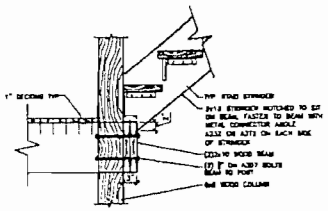


4 BOTTOM STRINGER CONNECTION

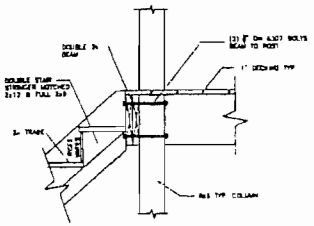


5 STAIR STRINGER CONNECTION

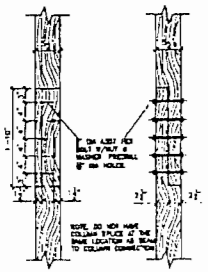


6 TYP. 6x6 COLUMN SPLICE

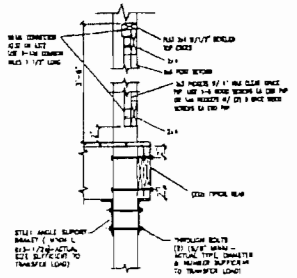


7 TYP.HANDRAIL & COLUMN

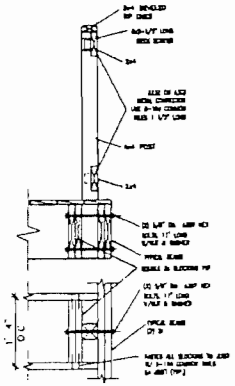


8 HANDRAIL @ POST

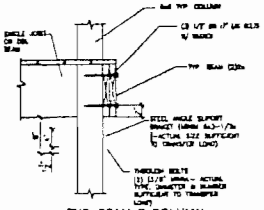


9 TYP. BEAM @ COLUMN

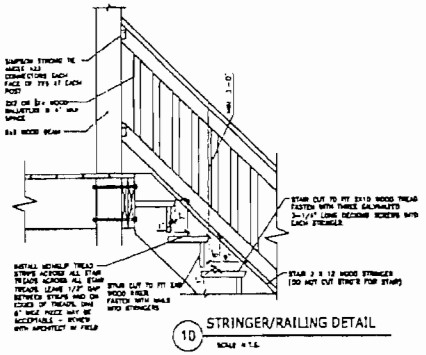


10 STRINGER/RAILING DETAIL

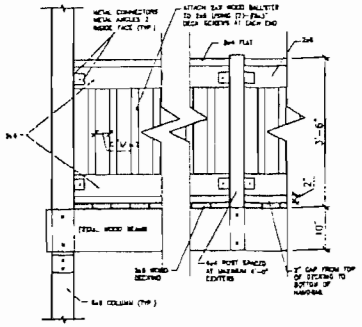

11 RAILING ELEVATION

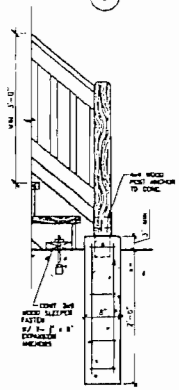

12 (F-2)CONCRETE PIER DETAIL

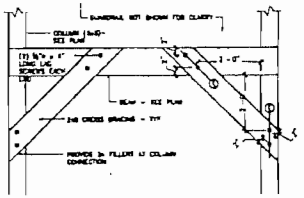

13 BRACING DETAIL

REVISIONS

ABD & ASSOCIATES, LTD

DETAILS

1358 N. ARTESIAN AVE
CHICAGO, IL 60622

ZENON WOZNY 001-010655 LICENSED ARCHITECT

DATE

SHEET NO.

A-4

Reclassification Of Area Shown On Map No. 4-E.
(As Amended)
(Application No. 17700)
(Common Address: 1333 W. Wabash Ave., 1345 S. Wabash Ave.
And 1328 S. Wabash Ave.)

[SO2013-1596]

Be It Ordained by the City Council of the City of Chicago:

SECTION 1. Title 17 of the Municipal Code of Chicago, the Chicago Zoning Ordinance, is hereby amended by changing all of the DX-7 Downtown Mixed-Use District and Residential-Business Planned Development Number 1029 symbols and indications as shown on Map Number 4-E in the area bounded by:

a line 237 feet south of the south line of East 13th Street; a line 180.32 feet east of the east line of South Wabash Avenue; a line 69.69 feet north of the north line of East 14th Street; a line 56.85 feet east of the east line of South Wabash Avenue; a line 69.57 feet north of the north line of East 14th Street; South Wabash Avenue; a line 173 feet north of the north line of East 14th Street; a line 52 feet west of the west line of South Wabash Avenue; a line 25 feet north of the north line of East 14th Street; a line 145.87 feet west of the west line of South Wabash Avenue; a line 50 feet north of the north line of East 14th Street; a line 135.87 feet west of the west line of South Wabash Avenue; a line 189.89 feet north of the north line of East 14th Street; a line 145.96 feet west of the west line of South Wabash Avenue; a line 394.07 feet north of the north line of East 14th Street; and South Wabash Avenue,

to those of Residential-Business Planned Development Number 1029, as amended.

SECTION 2. This ordinance takes effect after its passage and due publication.

Planned Development Statements referred to in this ordinance read as follows:

Residential-Business Planned Development No. 1029, As Amended.

Planned Development Statements.

1. The area delineated herein as Residential-Business Planned Development Number 1029, as amended (the "Planned Development") consists of a net site area of approximately 90,480 square feet of property which is depicted on the attached Planned Development Boundary and Property Line Map (the "Property"). The portion of the Property commonly known as 1333 South Wabash Avenue is owned by the applicant. The portion of the Property commonly known as 1345 South Wabash Avenue is owned

by 1345 South Wabash THC, LLC. The portion of the Property commonly known as 1328 South Wabash Avenue is administered by and through The Filmworks Lofts Condominium Association on behalf of the condominium unit owners (the "Association"). Applicant makes this application with the consent of 1345 South Wabash THC, LLC and the Association.

2. The requirements, obligations and conditions contained within this Planned Development pertaining to an individual subarea shall be binding upon the titleholder of such subarea, its successors and assigns. All rights granted hereunder pertaining to an individual subarea shall inure to the benefit of the titleholder of such subarea, its successors and assigns. Furthermore, pursuant to the requirements of Section 17-8-0400 of the Chicago Zoning Ordinance, at the time applications for amendments, modifications or changes (administrative, legislative or otherwise) to this Planned Development are made, the Property shall be under single ownership or under single designated control. Single designated control for purposes of this statement shall mean that any application to the City for any amendment to this Planned Development or any other modification or change thereto (administrative, legislative or otherwise) shall be made or authorized by all the owners of the Property and any ground lessees of the Property, subject however to the following exceptions and conditions: (a) any changes or modifications to this Planned Development applicable to or in a given subarea need only be made or authorized by the owners and/or any ground lessees of such subarea provided there is no adverse effect (i.e., a diminution of development rights) on other subareas; and (b) where portions of the improvements located on the Property have been submitted to the Illinois Condominium Property Act, the term "owner" shall be deemed to refer solely to the condominium association of the owners of such portions of the improvements and not to the individual unit owners therein. Nothing herein shall prohibit or in any way restrict the alienation, sale or any other transfer of all or any portion of the Property or any rights, interests or obligations therein. Upon any alienation, sale or any other transfer of all or any portion of the Property or the rights therein (other than an assignment or transfer of rights pursuant to a mortgage or otherwise as collateral for any indebtedness) and solely with respect to the portion of the Property so transferred, the term applicant shall be deemed amended to apply to the transferee thereof (and its beneficiaries if such transferee is a land trust) and the seller or transferor thereof (and its beneficiaries if such seller or transferor is a land trust) shall thereafter be released from any and all obligations or liability hereunder with respect to the portion of the Property so transferred.

3. All applicable official reviews, approvals or permits are required to be obtained by the owner of the Property, or its successors, assigns or grantees, which require such reviews, approvals or permits. Any dedication or vacation of streets or alleys or grants of easements or any adjustment of the right-of-way shall require a separate submittal to the Department of Transportation on behalf of the Property owner, its successors, assign or grantees, seeking such action.

   Any requests for grants of privilege, or any items encroaching on the public way, shall be in compliance with the Plans, as defined below.

Ingress or egress shall be pursuant to the Plans and may be subject to the review and approval of the Departments of Housing and Economic Development and Transportation. Closure of all or any public street or alley during demolition or construction shall be subject to the review and approval of the Department of Transportation.

All work proposed in the public way must be designed and constructed in accordance with the Department of Transportation Construction Standards for Work in the Public Way and in compliance with the Municipal Code of the City of Chicago. Prior to the issuance of any Part II Approval, the submitted plans must be approved by the Department of Transportation.

4. This plan of development consists of 19 statements; a Bulk Regulations Table; an Existing Zoning Map; an Existing Land-Use Map; a Planned Development Boundary and Property Line Map; a Subarea Map; Site Plan (Subarea A); a Site Plan (Subarea B); a Site Plan (Subarea C); a Landscape Plan (Subarea A); a Landscape Plan (Subarea B); a Green Roof Plan (Subarea A); a Green Roof Plan (Subarea B); Building Elevations (North, South, East and West) (Subarea A); Building Elevations (North, South, East and West) (Subarea B); and Building Elevations (North, South, East and West) (Subarea C). Full-sized copies of the Site Plan (Subarea A); a Site Plan (Subarea B); a Site Plan (Subarea C); a Landscape Plan (Subarea A); a Landscape Plan (Subarea B); a Green Roof Plan (Subarea A); a Green Roof Plan (Subarea B); Building Elevations (North, South, East and West) (Subarea A); Building Elevations (North, South, East and West) (Subarea B); Building Elevations (North, South, East and West) (Subarea C) (collectively, the "Plans"), all dated September 19, 2013, are on file with the Department of Housing and Economic Development. In any instance where a provision of this Planned Development conflicts with the Chicago Building Code, the Building Code shall control. This Planned Development conforms to the intent and purpose of the Zoning Ordinance, and all requirements thereto, and satisfies the established criteria for approval as a Planned Development. In case of a conflict between the terms of this Planned Development Ordinance and the Zoning Ordinance, this Planned Development Ordinance shall control.

5. The following uses are permitted in the areas delineated as Subarea A, Subarea B and Subarea C of Residential-Business Planned Development Number 1029, as amended: multi-unit residential, all permitted uses in the DX Zoning District under the Public and Civic Use category, all permitted uses in the DX Zoning District under the Commercial Use category, accessory parking, accessory uses, apiaries, and co-located wireless communication facilities.

6. On-Premises signs and temporary signs, such as construction and marketing signs, shall be permitted within the Planned Development, subject to the review and approval of the Department of Housing and Economic Development. Off-Premises signs are prohibited within the boundary of the Planned Development.

7. For purposes of height measurement, the definitions in the Zoning Ordinance shall apply. The height of any building shall also be subject to height limitations, if any, established by the Federal Aviation Administration.

8. The maximum permitted Floor Area Ratio ("FAR") for the site shall be in accordance with the attached Bulk Regulations Table. For the purposes of FAR calculations and measurements, the definitions in the Zoning Ordinance shall apply. The permitted FAR identified in the Bulk Regulations Table has been determined using a Net Site Area of 90,480 square feet.

9. Upon review and determination, "Part II Review", pursuant to Section 17-13-0610 of the Zoning Ordinance, a Part II Review Fee shall be assessed by the Department of Housing and Economic Development. The fee, as determined by staff at the time, is final and binding on the applicant and must be paid to the Department of Revenue prior to the issuance of any Part II Approval.

10. The Site and Landscape Plans shall be in substantial conformance with the Landscape Ordinance and any other corresponding regulations and guidelines. Final landscape plan review and approval will be by the Department of Housing and Economic Development. Any interim reviews associated with site plan review or Part II Reviews, are conditional until final Part II Approval.

11. The applicant shall comply with Rules and Regulations for the Maintenance of Stockpiles promulgated by the Commissioners of the Departments of Streets and Sanitation, Environment and Buildings, under Section 13-32-125 of the Municipal Code, or any other provision of that Code.

12. Subject to the provisions of statement Number 2 of this Planned Development, the terms and conditions of development under this Planned Development ordinance may be modified administratively pursuant to Section 17-13-0611-A of the Zoning Ordinance by the Zoning Administrator upon the application for such a modification by the applicant, its successors and assigns and, if different than the applicant, the legal titleholders and any ground lessors.

13. The applicant acknowledges and agrees that the rezoning of the Property from DX-7 Downtown Mixed-Use District to Residential-Business Planned Development Number 1029, as amended, for construction of a residential project triggers the requirements of Section 2-45-110 of the Municipal Code (the "Affordable Housing Ordinance"). Any developer of a "residential housing project" within the meaning of the Affordable Housing Ordinance in Subarea A and Subarea B must: (i) develop affordable housing units as part of the residential housing project in Subarea B; (ii) pay a fee in lieu of the development of affordable housing units; or (iii) any combination of (i) and (ii). In accordance with these requirements and the Affordable Housing Profile Form attached hereto as (Sub)Exhibit A, the applicant has agreed to provide 11 affordable units in Subarea B at 100 percent AMI affordable housing units in the

Residential Project for households earning up to 100 percent AMI of the Chicago Primary Metropolitan Statistical Area median income (the "Affordable Units") or make a cash payment to the Affordable Housing Opportunity Fund in the amount of $100,000 per required Affordable Unit ("Cash Payment"). At the time of each Part II Review for the Residential Project, applicant shall update and resubmit the Affordable Housing Profile Form to the Department of Housing and Economic Development for review and approval. If the applicant subsequently reduces the number of dwelling units in the residential project, the Department of Housing and Economic Development may adjust the requirements of this Statement 13 (i.e., number of Affordable Units and/or amount of Cash Payment) accordingly without amending this Planned Development. Prior to the issuance of any building permits for the residential housing project within Subarea B, including, without limitation, excavation or foundation permits, the applicant must either make the required cash payment, or execute an Affordable Housing Agreement in accordance with Section 2-45-110(i)(2), with respect to such subarea. The terms of the Affordable Housing Agreement and any amendments thereto are incorporated herein by this reference. The applicant acknowledges and agrees that the Affordable Housing Agreement will be recorded against the Residential Project in Subarea B and will constitute a lien against each Affordable Unit. The City shall execute partial releases of the Affordable Housing Agreement prior to or at the time of the sale of each Affordable Unit to an income-eligible buyer at an affordable price, subject to the simultaneous execution and recording of a mortgage, restrictive covenant or similar instrument against such Affordable Unit. If the applicant initially sells a housing unit required to be affordable at a price that renders the housing unit not affordable, or to a household that does not meet the eligibility criteria, the applicant shall make a Cash Payment for each such affordable housing unit in accordance with Section 2-45-110(i)(2)(i) and the Affordable Housing Agreement. The Commissioner of Housing and Economic Development may enforce remedies for breach of the Affordable Housing Agreement, and enter into settlement agreements with respect to any such breach, subject to the approval of the Corporation Counsel, without amending the planned development ordinance.

14. The applicant acknowledges that it is in the public interest to design, construct and maintain the project in a manner which promotes, enables and maximizes universal access throughout the Property. Plans for all new buildings and improvements on the Property constructed after the date hereof shall be reviewed and approved by the Mayor's Office for People with Disabilities to ensure compliance with all applicable laws and regulations related to access for persons with disabilities and to promote the highest standard of accessibility.

15. The applicant acknowledges that it is in the public interest to design, construct, renovate and maintain all buildings in a manner that provides healthier indoor environments, reduces operating costs and conserves energy and natural resources. In furtherance of this policy, improvements within Subarea A and Subarea B shall include the following sustainable features: (A) 50 percent Green Roof and (B) LEED certified.

16. The applicant acknowledges that it is in the public interest to ensure that adequate open space and recreational facilities are provided to serve new residential developments. As stated in the Open Space Impact Fee Ordinance Section 16-18-080 of the Municipal Code of Chicago, in the case of larger developments which are processed as Planned Developments, developers are encouraged to provide open space and recreational facilities on-site to serve new residents instead of paying open space impact fees. DHED may approve a credit for such on-site facilities and open space at any time prior to Part II Approval for a particular subarea provided that such facilities and/or open space meet the criteria for such credit.

    All open spaces developed for use by the public must be in compliance with the Open Space Impact Fee Administrative Regulations and Procedures promulgated by the Commissioner of the Department of Housing and Economic Development, pursuant to Section 16-18-110.

    Any open space to be dedicated to the Chicago Park District must meet Chicago Park District standards and, where applicable, the park must be designed and constructed to Chicago Park District standards. Any conveyance of open space to the Chicago Park District, measuring two or more acres, shall be approved by the Chicago Park District. A Board issued resolution must be provided to the Department of Housing and Economic Development prior to the issuance of any Part II Approval. Any conveyance of open space to the Chicago Park District, measuring less than two acres, shall be formalized in a contract that shall be provided to the Department of Housing and Economic Development prior to the issuance of any Part II Approval.

17. The applicant acknowledges that the Planned Development includes a building commonly known as Filmworks Lofts and identified on the National Register of Historic Places as the Coca Cola Building as potentially significant in the Chicago Historic Resources Survey. Pursuant to the Zoning Ordinance, Section 17-8-0911 and Section 13-32-230 of the Municipal Code, the applicant acknowledges that planned developments should give priority to the adaptive reuse of historic buildings which have been designated as a "Chicago Landmark" or color-coded red or orange in the Chicago Historic Resources Survey. It shall be the responsibility of the owners of Subarea C to retain and preserve the character-defining features of the building, which include the Wabash Avenue Street facade. In general, the original features and materials of the street facade should be retained and preserved as much as reasonably possible, while any changes should be compatible with the building's historic character. Such work to the character-defining features shall be subject to the review and approval of the Department of Housing and Economic Development as a part of the Part II Review.

18. In order to develop the proposed improvements in Subarea A and Subarea B, the applicant has contracted to acquire unused FAR and square footage (for minimum lot area purposes) from Subarea C (the "Development Rights"). Because the applicant has not acquired the Development Rights at the time of the approval of this Planned Development, each subarea will have an initial FAR of 7.0. At the time the applicant acquires certain portions of the Development Rights to construct the improvements on

Subarea A, the maximum permitted FAR for Subarea A shall, without amendment to this Planned Development, increase by 90,160 square feet (or 2.755 using the net site area of Subarea A), the maximum number of permitted dwelling units for Subarea A shall increase by 81 dwelling units, the maximum permitted FAR for Subarea C shall decrease by 90,160 square feet (or 2.015 using the net site area of Subarea C) and the maximum number of dwelling units for Subarea C shall decrease by 81 dwelling units, all as set forth in the Bulk Regulations and Data Table. Prior to Part II Approval, applicant shall deliver to the Department an executed and recorded Agreement of Covenants and Restrictions ("Covenant A") which shall set forth the amount of Development Rights acquired for the benefit of Subarea A. Delivery of Covenant A shall cause corresponding increases and decreases in FAR and permitted dwelling units in Subarea A and Subarea C. At the time the applicant acquires certain portions of the Development Rights to construct the improvements on Subarea B, the maximum permitted FAR for Subarea B shall, without amendment to this Planned Development, increase by up to 56,186 square feet (or 4.319 using the net site area of Subarea B), the maximum number of permitted dwelling units for Subarea B shall increase by 54 dwelling units, the maximum permitted FAR for Subarea C shall decrease 56,186 square feet (or 1.256 using the net site area of Subarea C and the maximum number of dwelling units for Subarea C shall decrease by 54 dwelling units all as set forth in the Bulk Regulations and Data Table. Prior to Part II Approval, applicant shall deliver to the Department an executed and recorded Agreement of Covenants and Restrictions ("Covenant B") which shall set forth the amount of Development Rights acquired for the benefit of Subarea B. Delivery of Covenant B shall cause a corresponding increase and decrease in FAR and maximum permitted dwelling units Subarea B and Subarea C. The City of Chicago is not party to Covenant A or B and is not responsible for enforcing anything in said covenants other than the above provisions governing the transfer of floor area and dwelling units.

19. This Planned Development shall be governed by Section 17-13-0612 of the Zoning Ordinance. Should this Planned Development ordinance lapse, the Commissioner of the Department of Housing and Economic Development shall initiate a Zoning Map Amendment to rezone the property to DX-7 Downtown Mixed-Use District.

[Exhibit "A" -- Affordable Housing Profile Form referred to in these Plan of Development Statements unavailable at time of printing.]

[Existing Zoning Map; Existing Land-Use Map; Planned Development Boundary and Property Line Map; Site Plan (Subarea A); North, South, East and West Elevations (Subarea A); Site Plan (Subarea B); North, South, East and West Elevations (Subarea B); Site Plan (Subarea C); North, South, East and West Elevations (Subarea C) referred to in these Plan of Development Statements printed on pages 62781 through 62796 of this *Journal*.]

Bulk Regulations and Data Table referred to in these Plan of Development Statements reads as follows:

Residential-Business Planned Development No. 1029, As Amended.

Bulk Regulations And Data Table.

Gross Site Area:	
Subarea A:	42,306 square feet
Subarea B:	16,794 square feet
Subarea C:	55,799 square feet
Total:	114,899 square feet
Area in the Public Right-of-Way:	
Subarea A:	9,580 square feet
Subarea B:	3,785 square feet
Subarea C:	11,054 square feet
Total:	24,419 square feet
Subarea A:	32,726 square feet
Subarea B:	13,009 square feet
Subarea C:	44,745 square feet
Total:	90,480

Maximum Permitted Far[1]:	
Subarea A:	7.0 + 2.755 = 9.755 (increased only upon execution of Covenant A and delivery to the Department)
Subarea B:	7.0 + 4.319 = 11.319 (increased only upon execution of Covenant B and delivery to the Department)
Subarea C:	7.0 decreased by 2.015 upon execution of Covenant A and delivery to the Department; decreased by an additional 1.256 upon execution of Covenant B and delivery to the Department
Maximum Number of Dwelling Units:	
Subarea A:	307
Subarea B:	144
Subarea C:	85
Minimum Number Of Off-Street Parking Spaces:	
Subarea A:	213
Subarea B:	78
Subarea C:	100

(1) Maximum FAR for each subarea is calculated using the net site area of such subarea. The total blended FAR for the Planned Development shall not exceed 7.0 unless bonuses are secured via an amendment and City Council approval. Covenants A + B are private agreements between the applicant, owners of Subareas A + B and the owner(s) of Subarea C.

Minimum Number of Off-Street Loading Berths:

Subarea A:	2 10 by 25
Subarea B:	1 10 by 25
Subarea C:	1 (existing)

Setbacks from the Property Line:


Subarea A:	In accordance with the site plan
Subarea B:	In accordance with the site plan
Subarea C:	In accordance with the site plan

Maximum Site Coverage:

Subarea A:	100 percent
Subarea B:	100 percent
Subarea C:	In accordance with the site plan

Maximum Building Height:

Subarea A:	290 feet
Subarea B:	170 feet
Subarea C:	150 feet

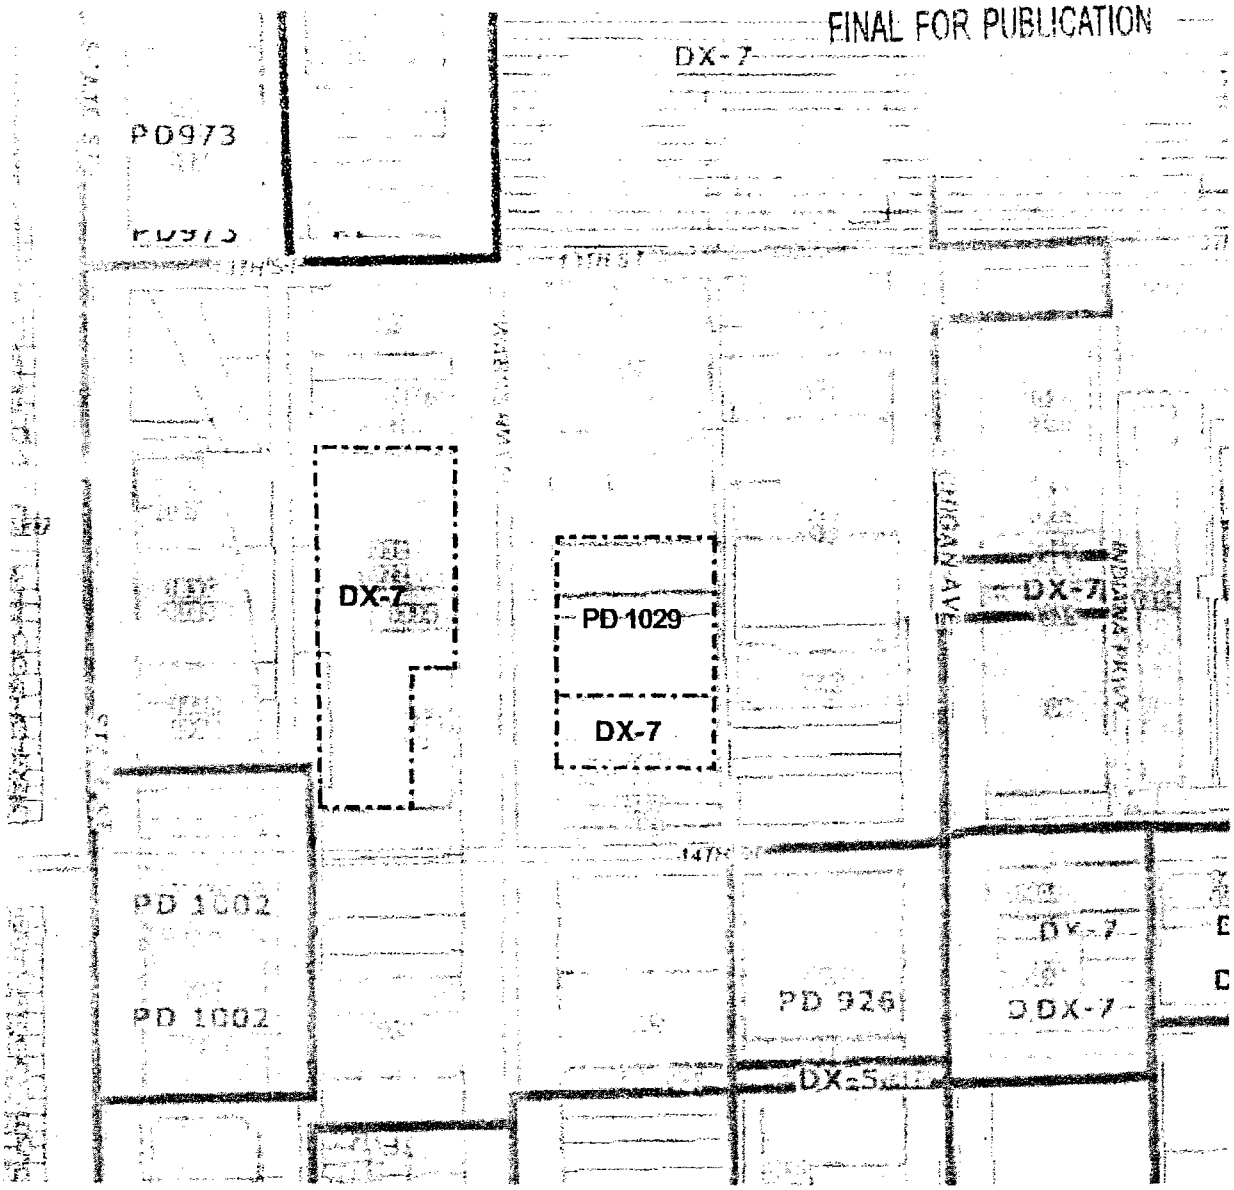


PROPERTY LINE

EXISTING ZONING MAP
NTS

Applicant: 1333 S. Wabash LLC
Address: 1328, 1333, 1345 S. Wabash Ave.
Introduced: March 13, 2013
Plan Commission: September 19, 2013

BRININSTOOL + LYNCH
ARCHITECTURE DESIGN

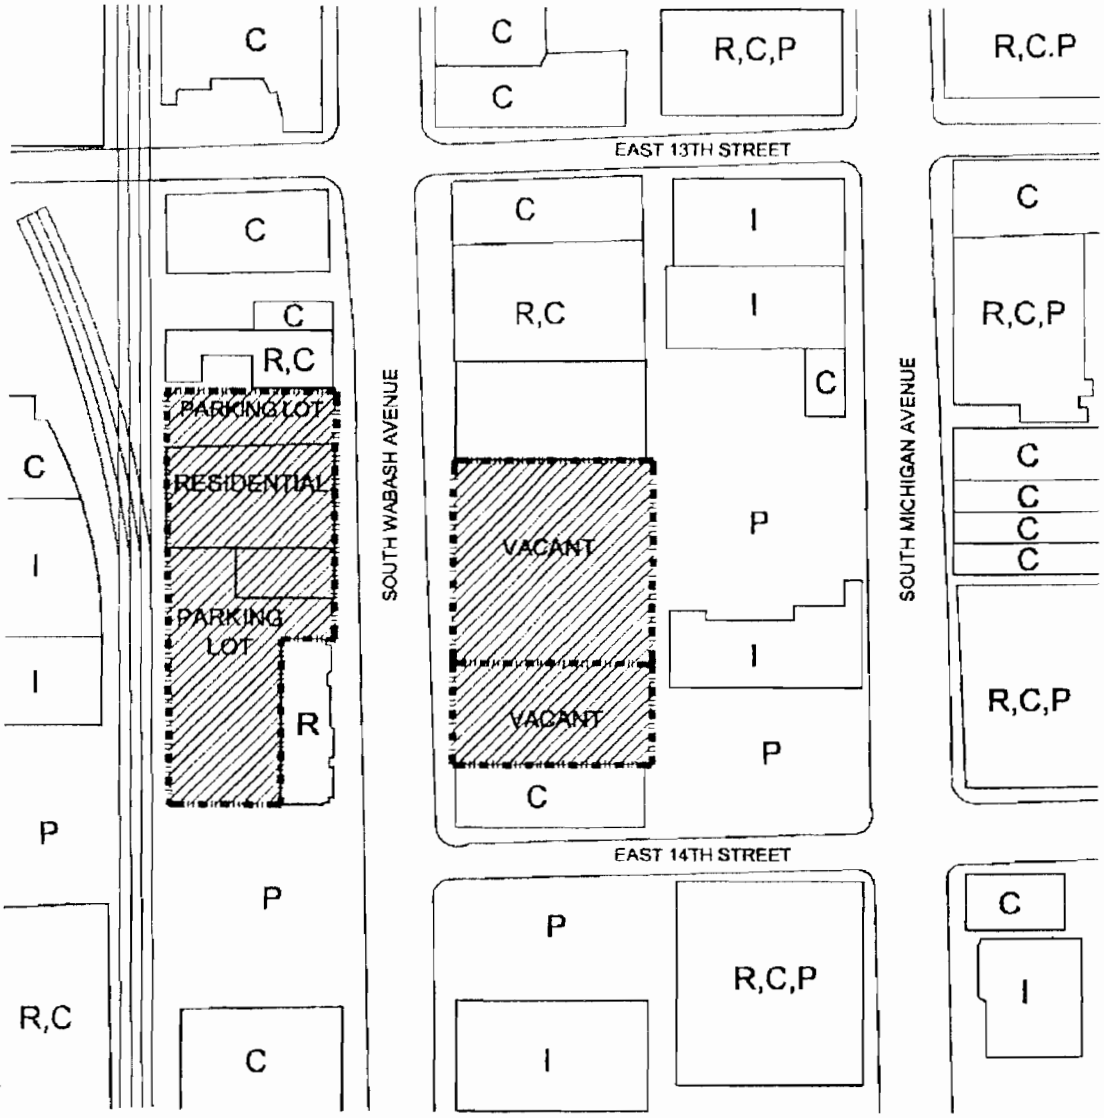


KEY
R RESIDENTIAL
I INSTITUTIONAL
C COMMERCIAL
P PARKING
O OFFICE
H HOTEL
PROPERTY LINE

EXISTING LAND USE MAP
NTS

Applicant: 1333 S. Wabash LLC
Address: 1328, 1333, 1345 S. Wabash Ave.
Introduced: March 13, 2013
Plan Commission: September 19, 2013

BRININSTOOL + LYNCH
ARCHITECTURE DESIGN

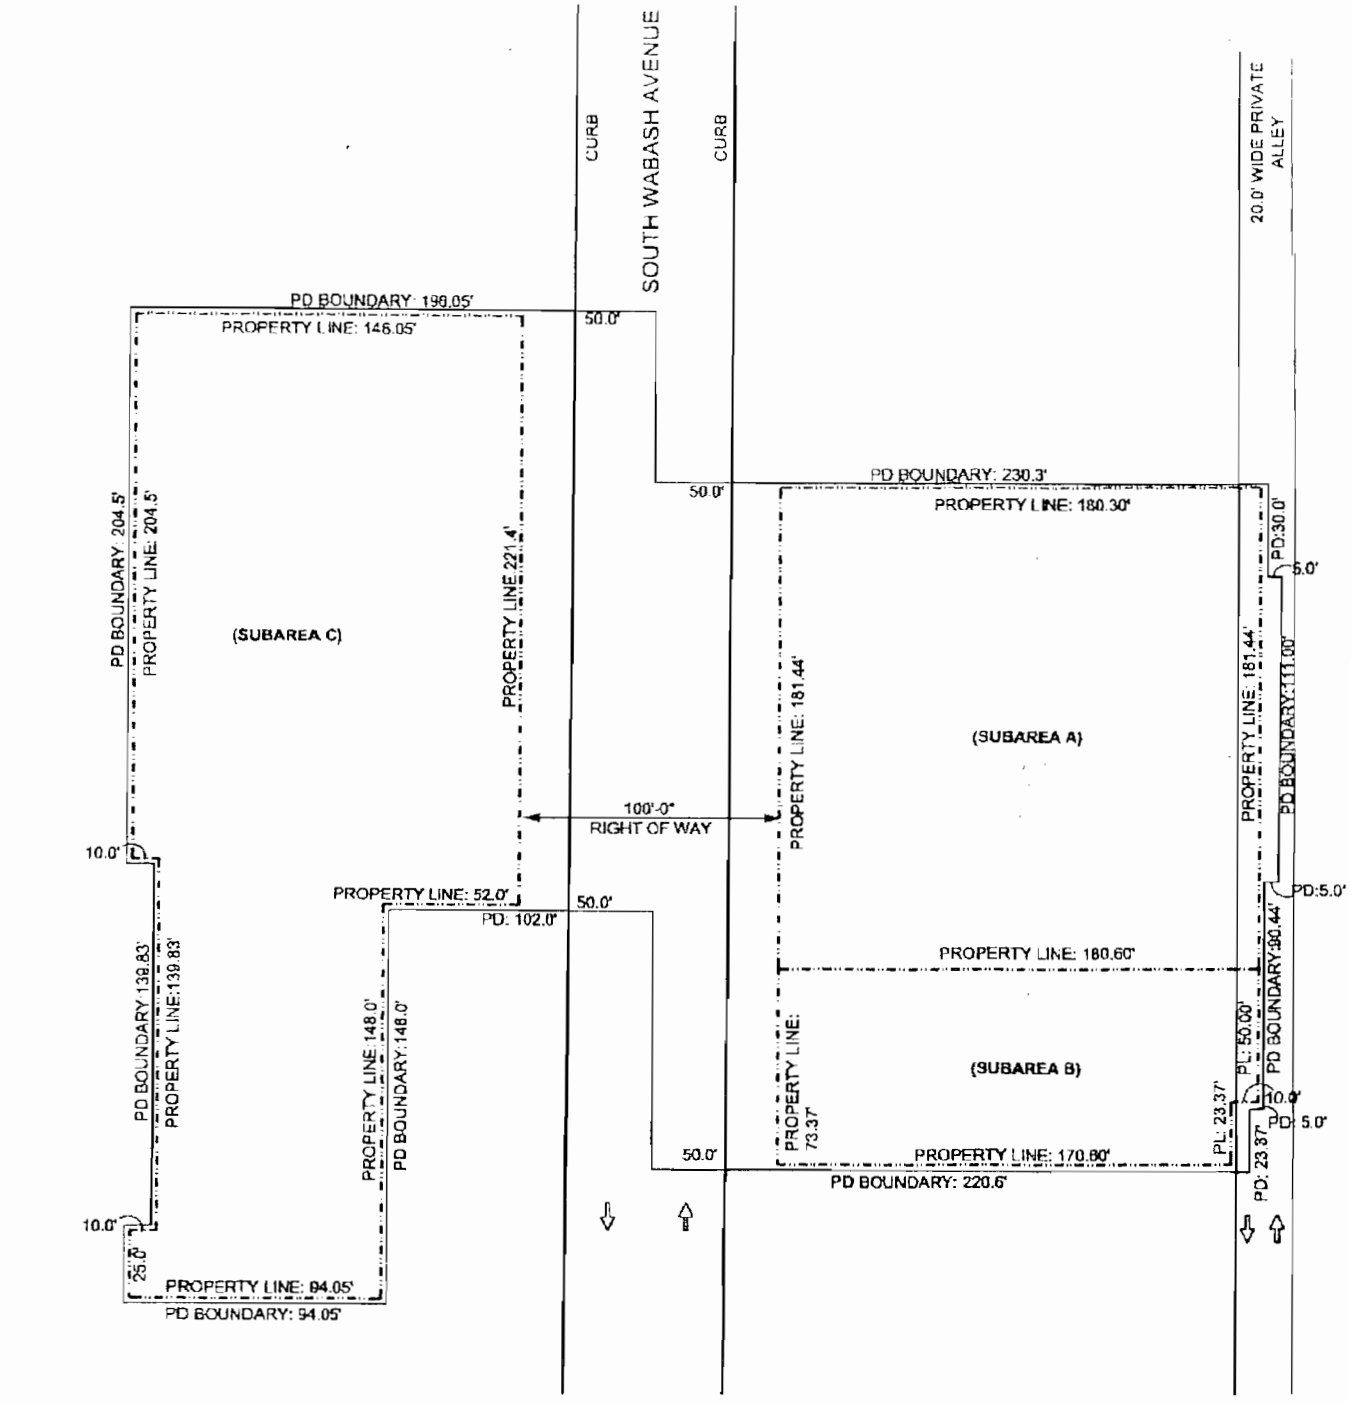


PROPERTY LINE
PD BOUNDARY

PLANNED DEVELOPMENT BOUNDARY AND PROPERTY LINE MAP

Applicant: 1333 S. Wabash LLC
Address: 1328, 1333, 1345 S. Wabash Ave.
Introduced: March 13, 2013
Plan Commission: September 19, 2013


BRININSTOOL + LYNCH ARCHITECTURE DESIGN

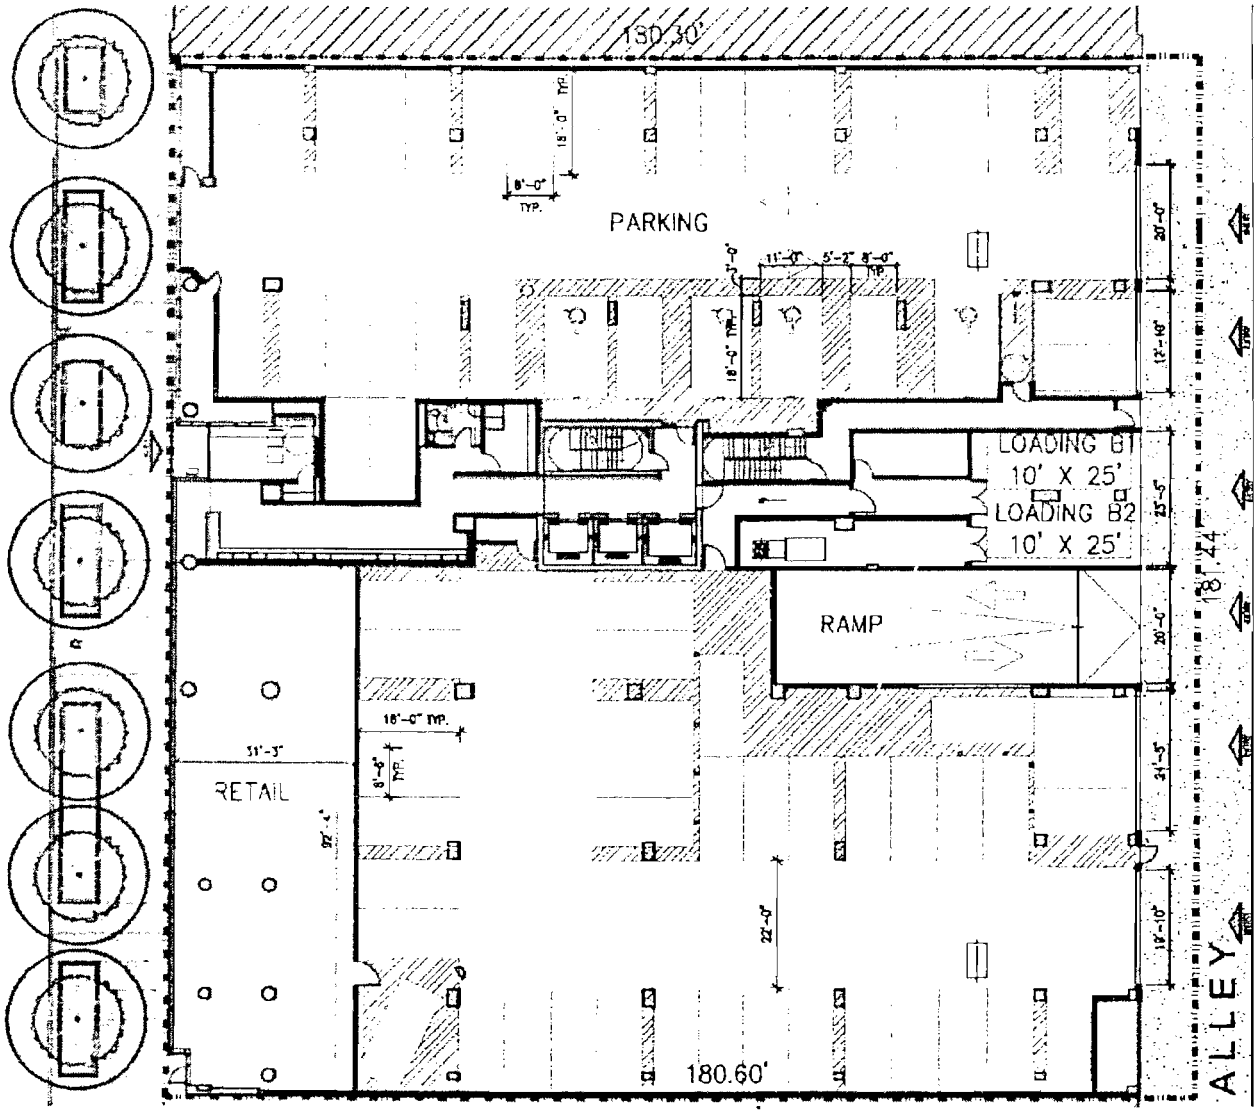

SITE PLAN (SUBAREA A)
1/32"=1'-0"

Applicant: 1333 S. Wabash LLC
Address: 1328, 1333, 1345 S. Wabash Ave.
Introduced: March 13, 2013
Plan Commission: September 19, 2013


BRININSTOOL + LYNCH
ARCHITECTURE DESIGN

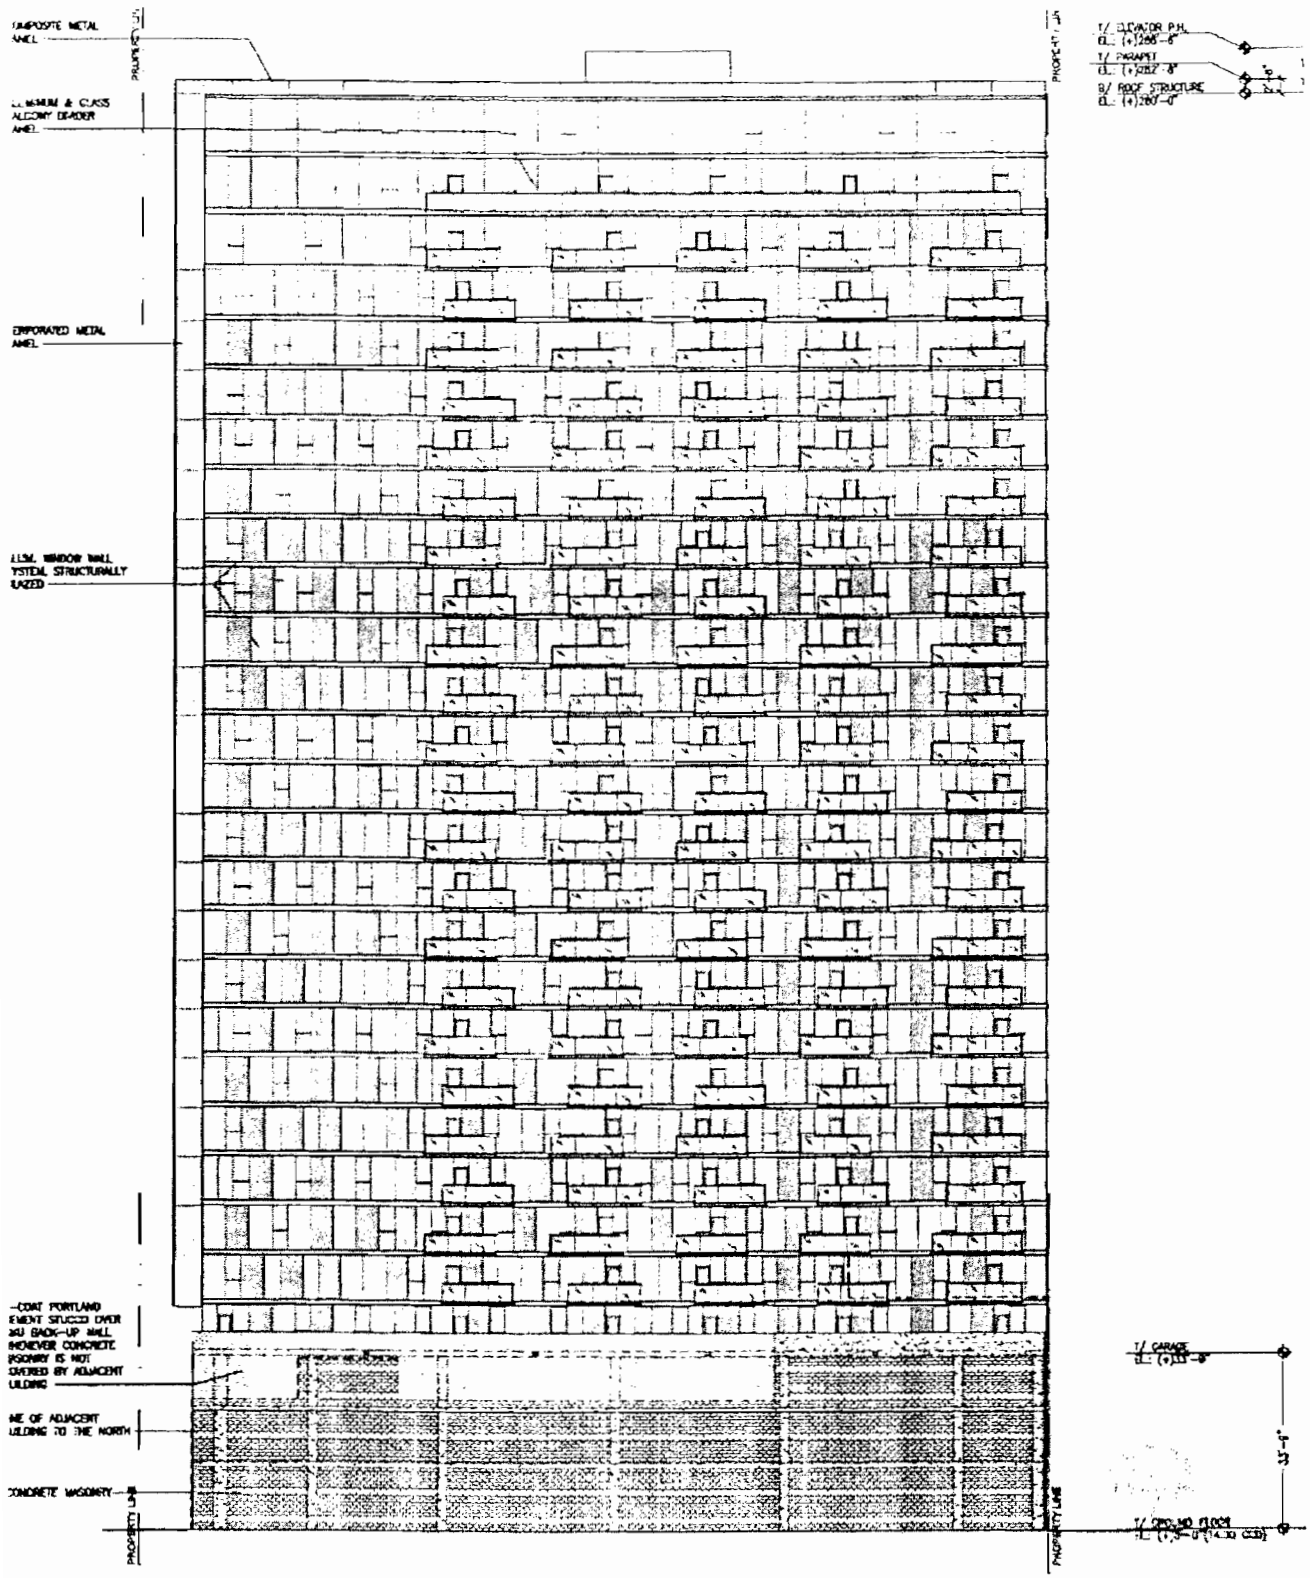

2 NORTH ELEVATION (SUBAREA A)

Applicant: 1333 S. Wabash LLC
Address: 1328, 1333, 1345 S. Wabash Ave.
Introduced: March 13, 2013
Plan Commission: September 19, 2013


BRININSTOOL + LYNCH
ARCHITECTURE DESIGN

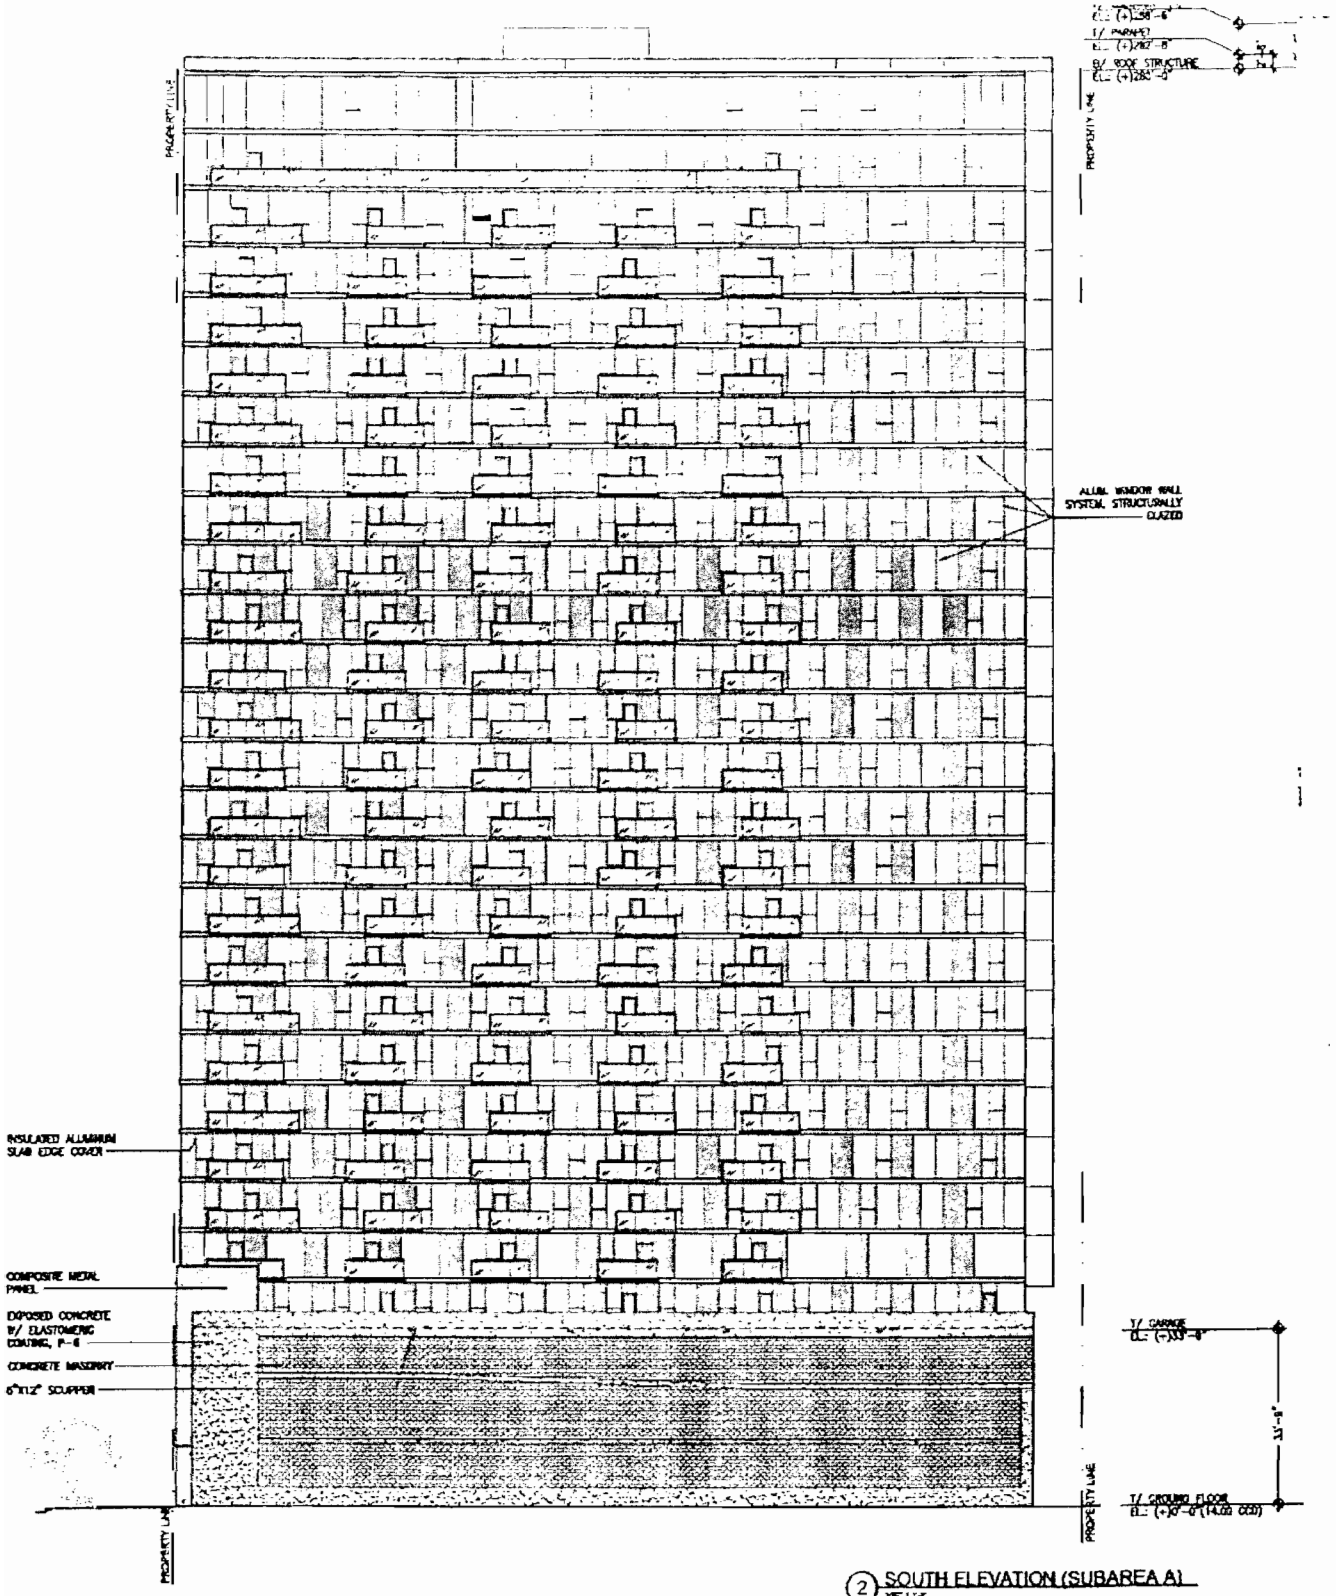

2 SOUTH ELEVATION (SUBAREA A)

Applicant: 1333 S. Wabash LLC
Address: 1328, 1333, 1345 S. Wabash Ave.
Introduced: March 13, 2013
Plan Commission: September 19, 2013


BRININSTOOL + LYNCH
ARCHITECTURE DESIGN

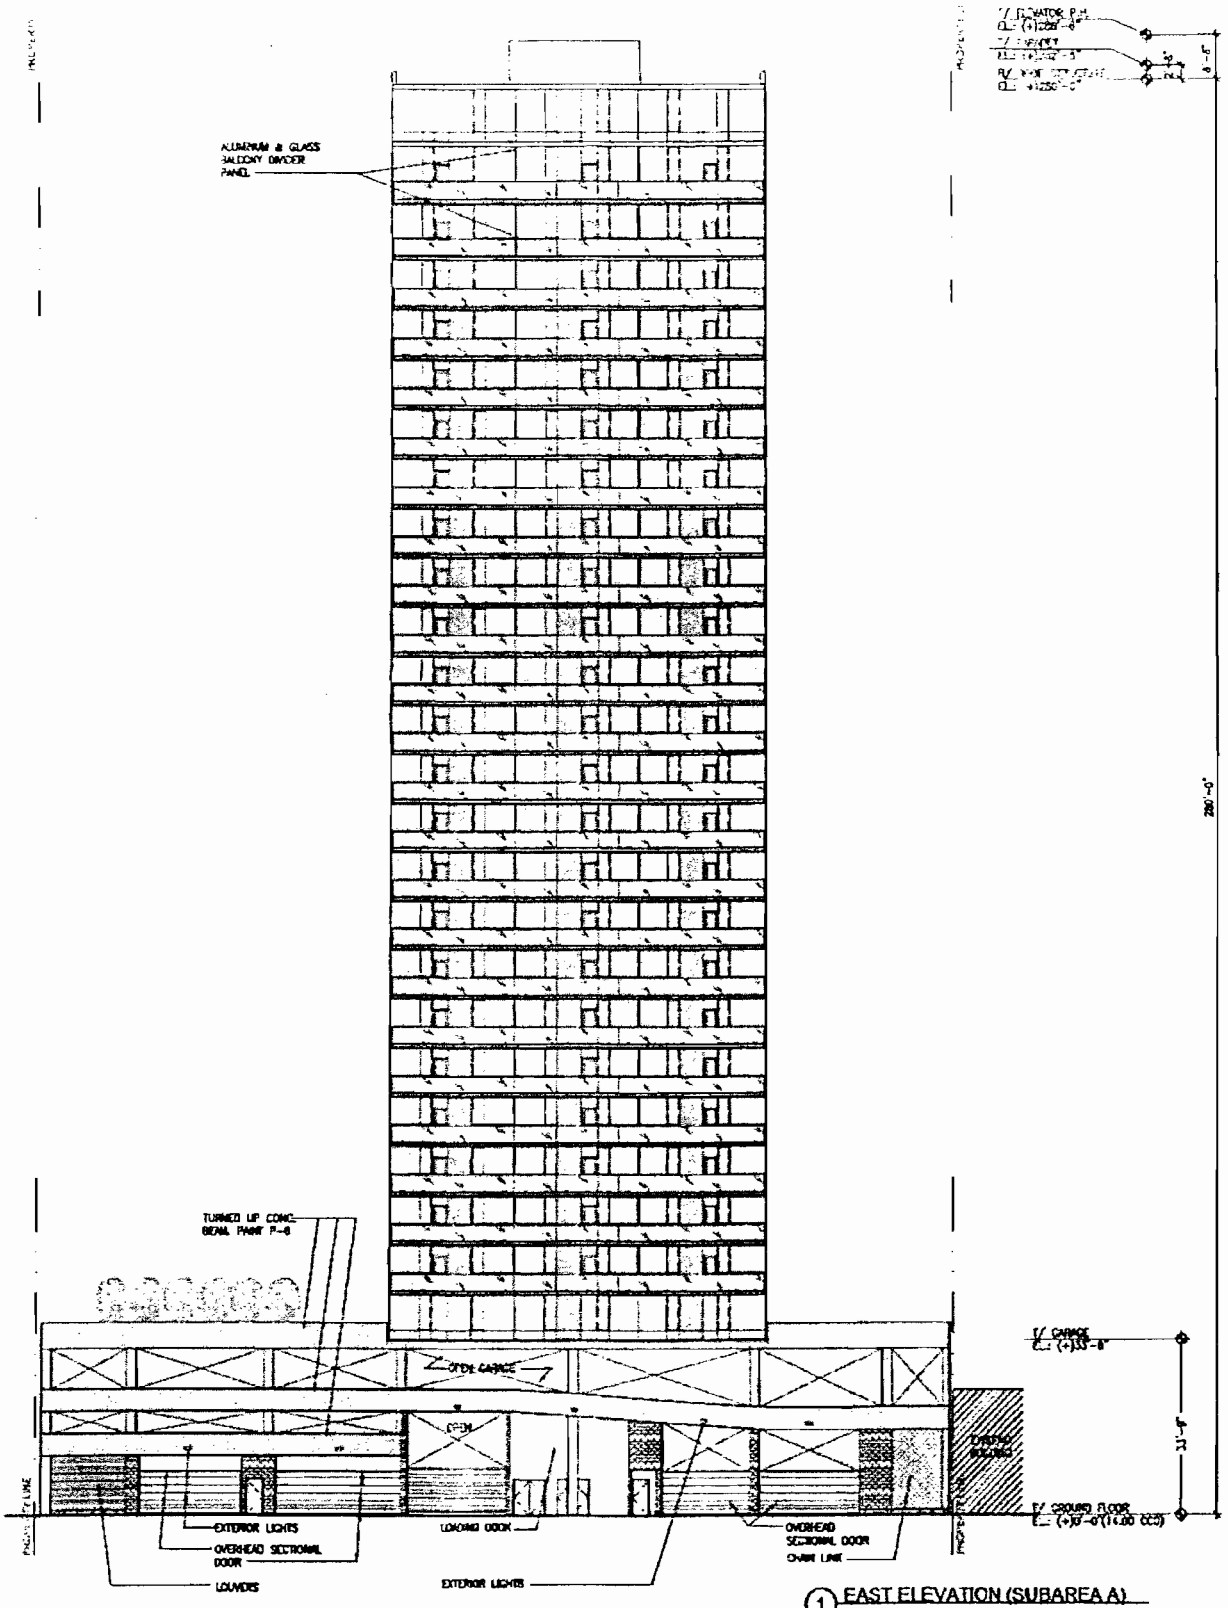

1 EAST ELEVATION (SUBAREA A)

Applicant: 1333 S. Wabash LLC
Address: 1328, 1333, 1345 S. Wabash Ave.
Introduced: March 13, 2013
Plan Commission: September 19, 2013


BRININSTOOL + LYNCH
ARCHITECTURE DESIGN

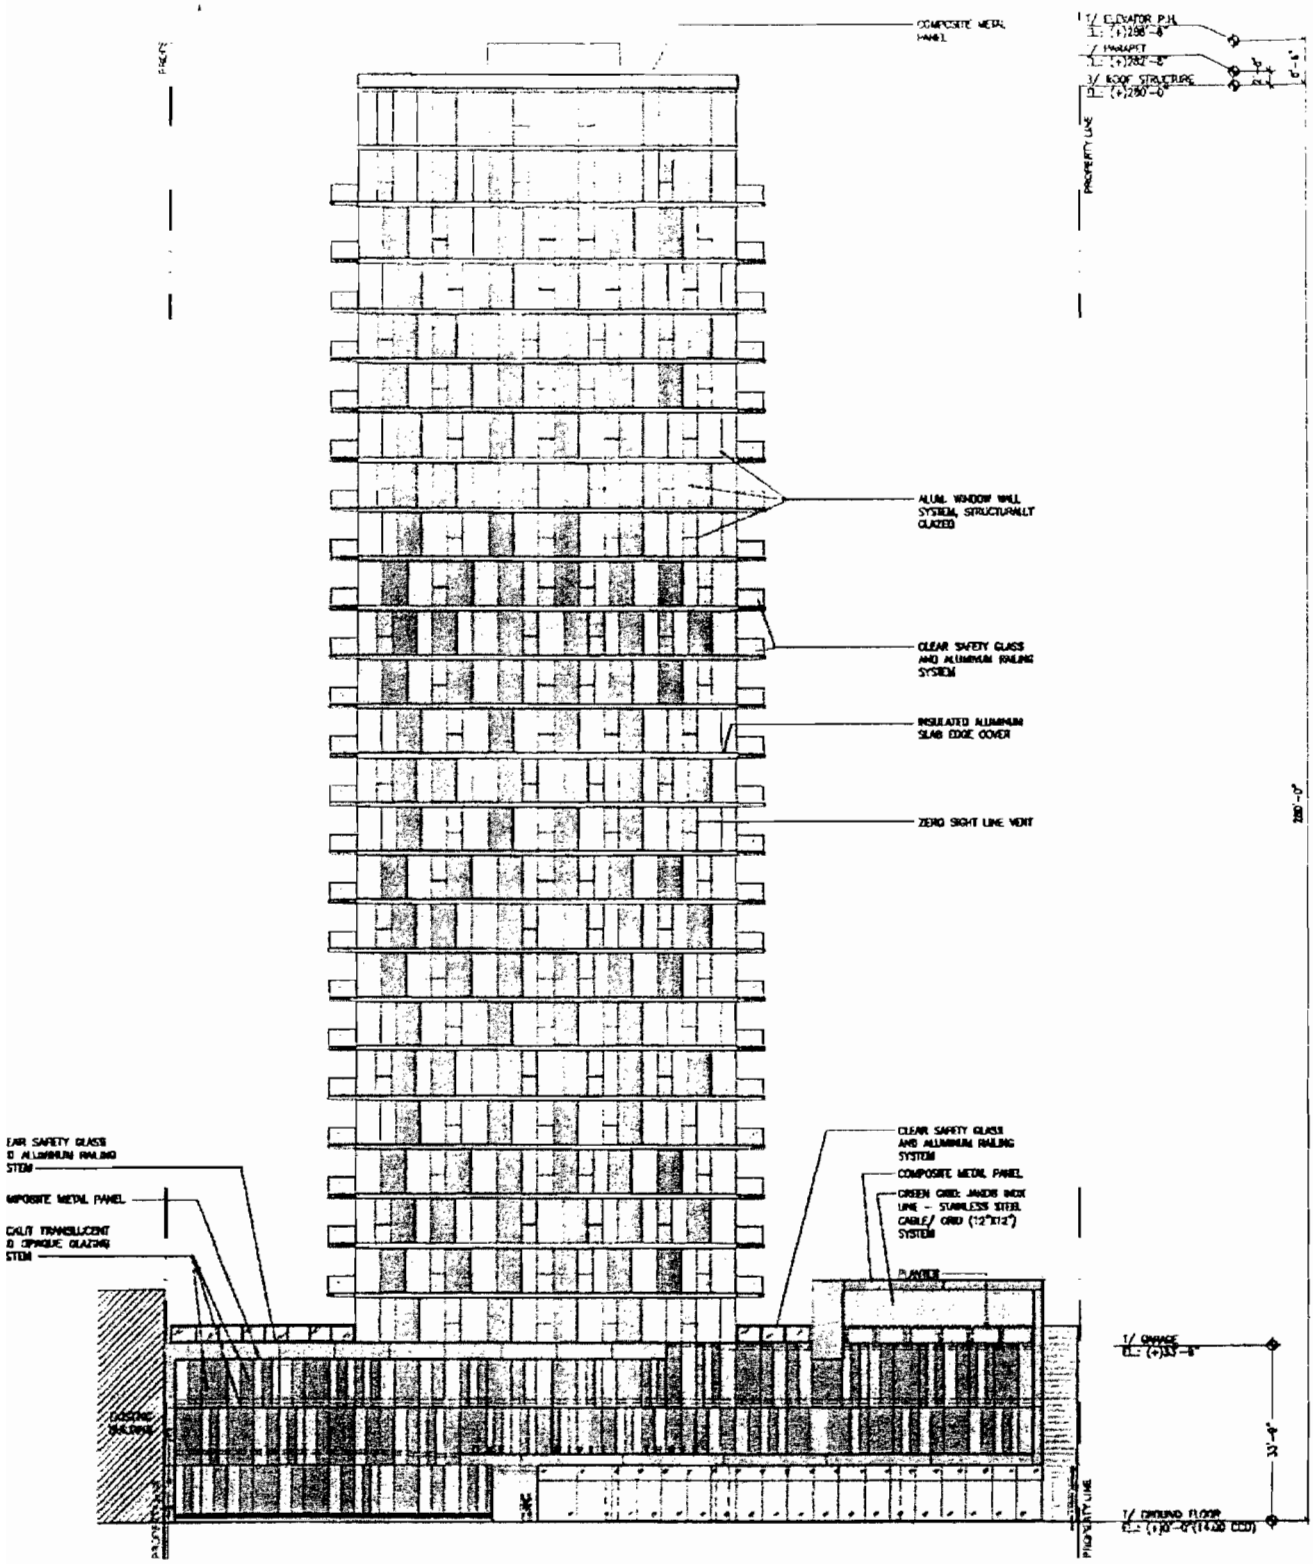

1 WEST ELEVATION (SUBAREA A)

Applicant: 1333 S. Wabash LLC
Address: 1328, 1333, 1345 S. Wabash Ave.
Introduced: March 13, 2013
Plan Commission: September 19, 2013

BRININSTOOL + LYNCH ARCHITECTURE DESIGN

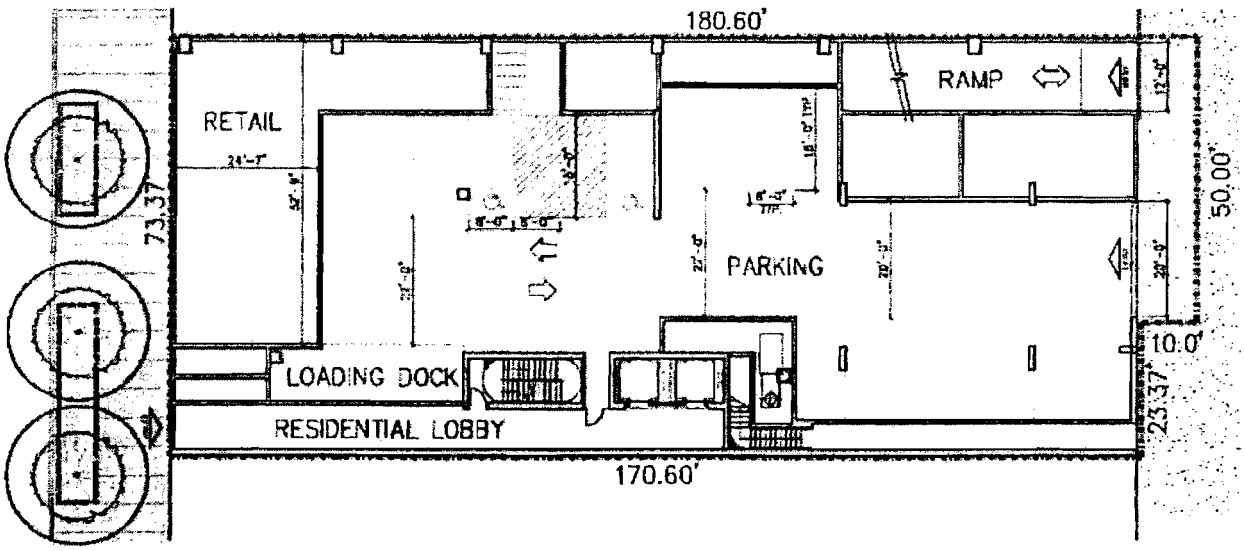


SITE PLAN (SUBAREA B)

1/32"=1'-0"

Applicant: 1333 S. Wabash LLC
Address: 1328, 1333, 1345 S. Wabash Ave.
Introduced: March 13, 2013
Plan Commission: September 19, 2013


BRININSTOOL + LYNCH
ARCHITECTURE DESIGN

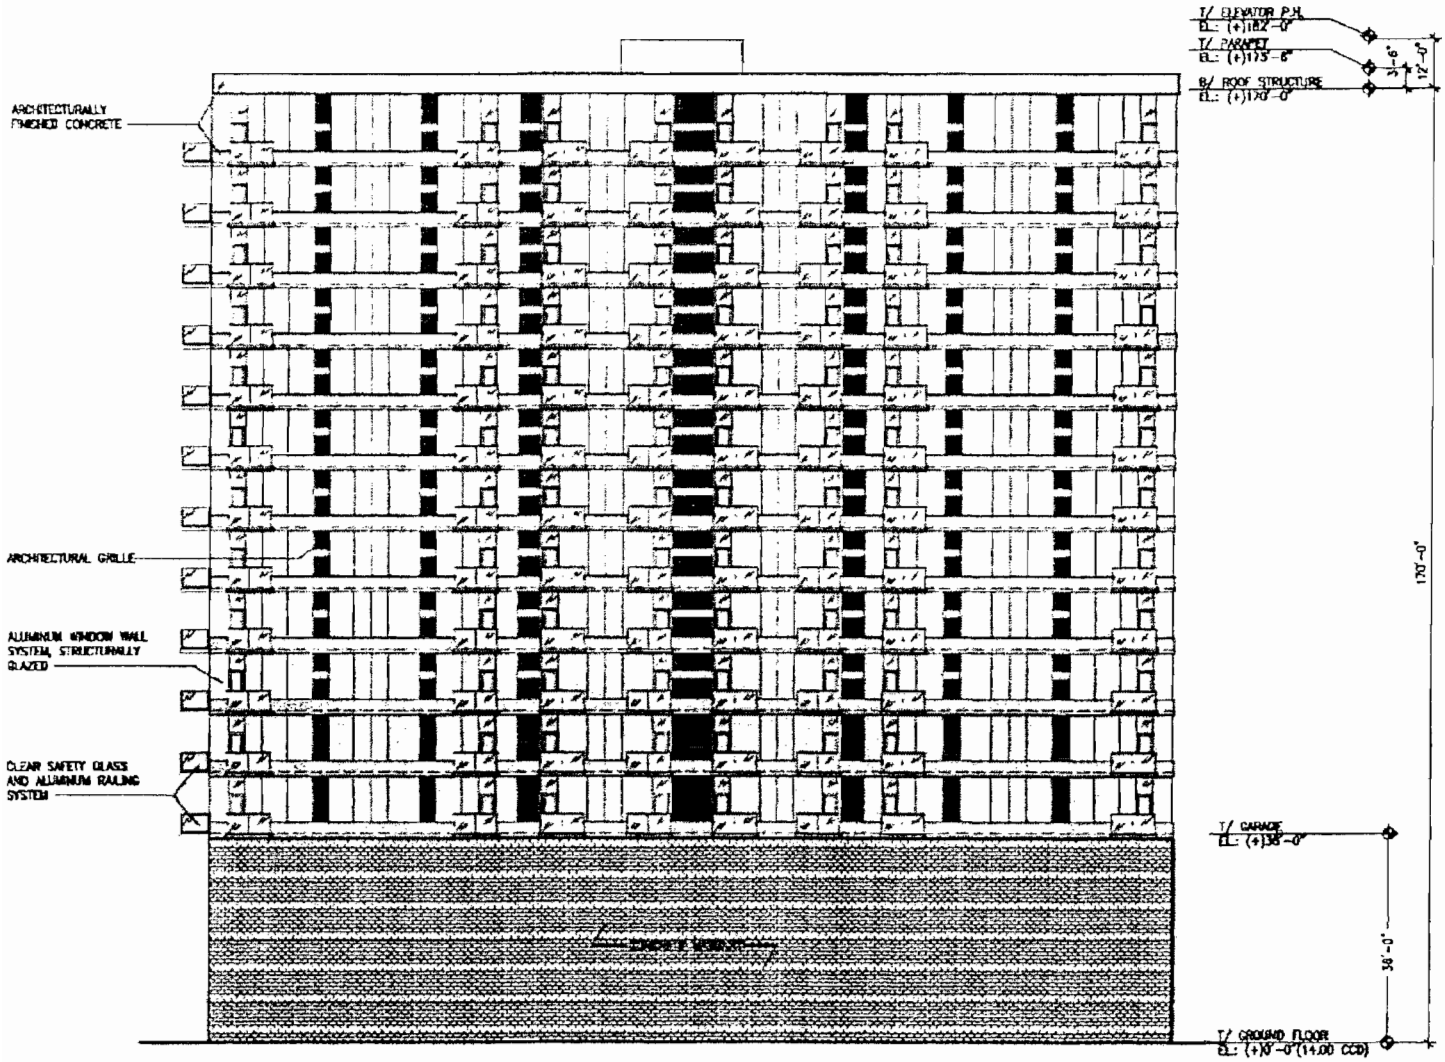

2 NORTH ELEVATION (SUBAREA B)

Applicant: 1333 S. Wabash LLC
Address: 1328, 1333, 1345 S. Wabash Ave.
Introduced: March 13, 2013
Plan Commission: September 19, 2013


BRININSTOOL + LYNCH ARCHITECTURE DESIGN

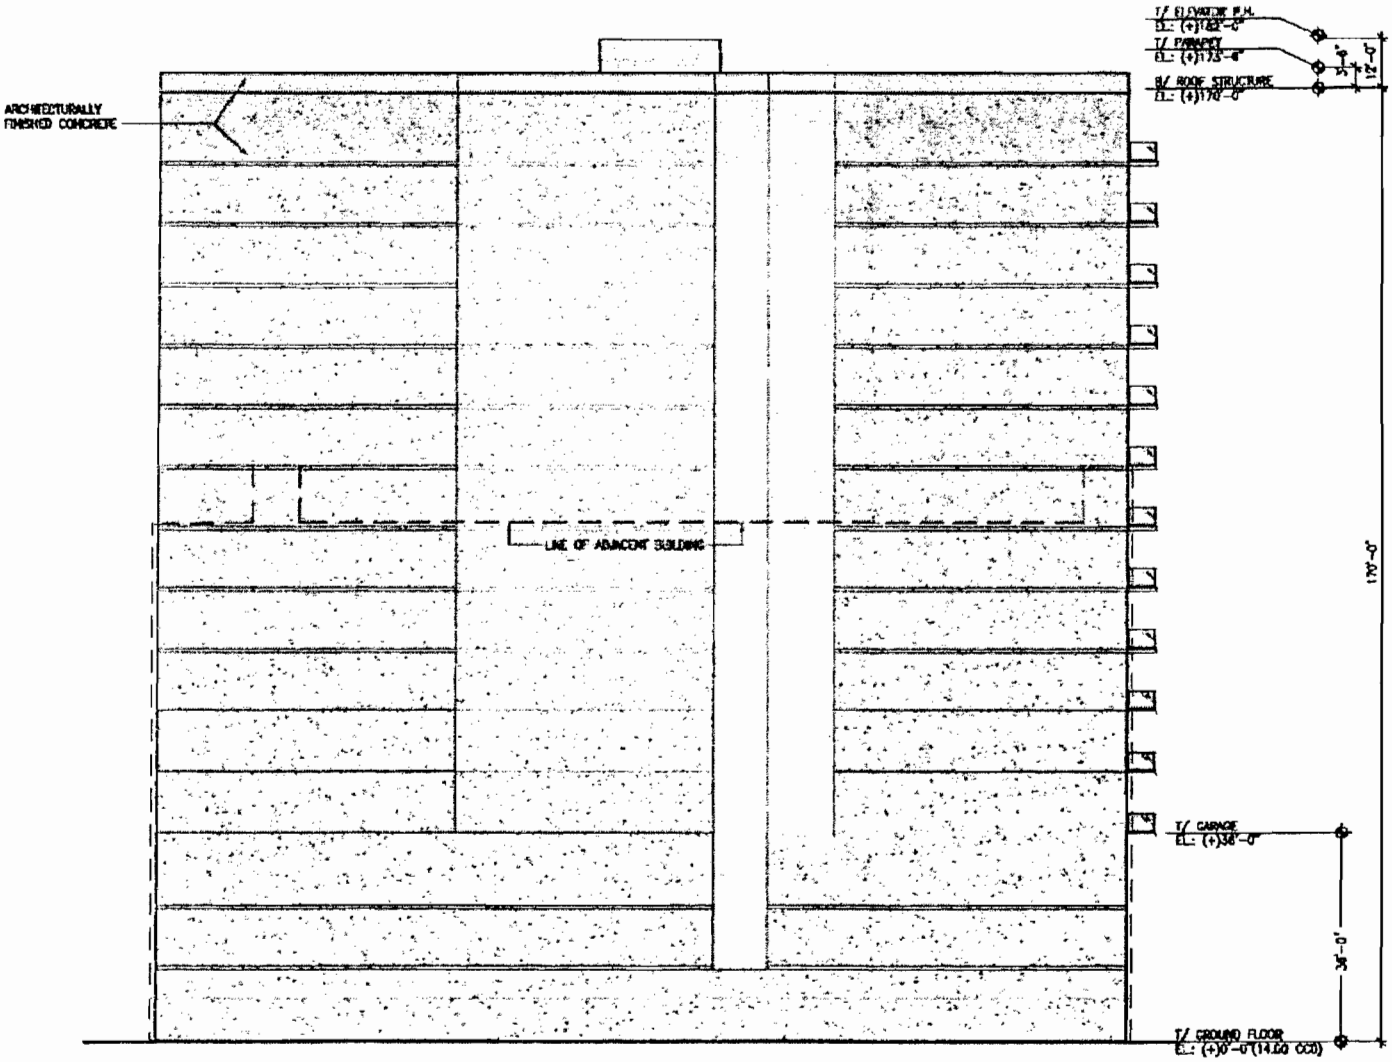

(2) SOUTH ELEVATION (SUBAREA B)

Applicant: 1333 S. Wabash LLC
Address: 1328, 1333, 1345 S. Wabash Ave.
Introduced: March 13, 2013
Plan Commission: September 19, 2013


BRININSTOOL + LYNCH ARCHITECTURE DESIGN

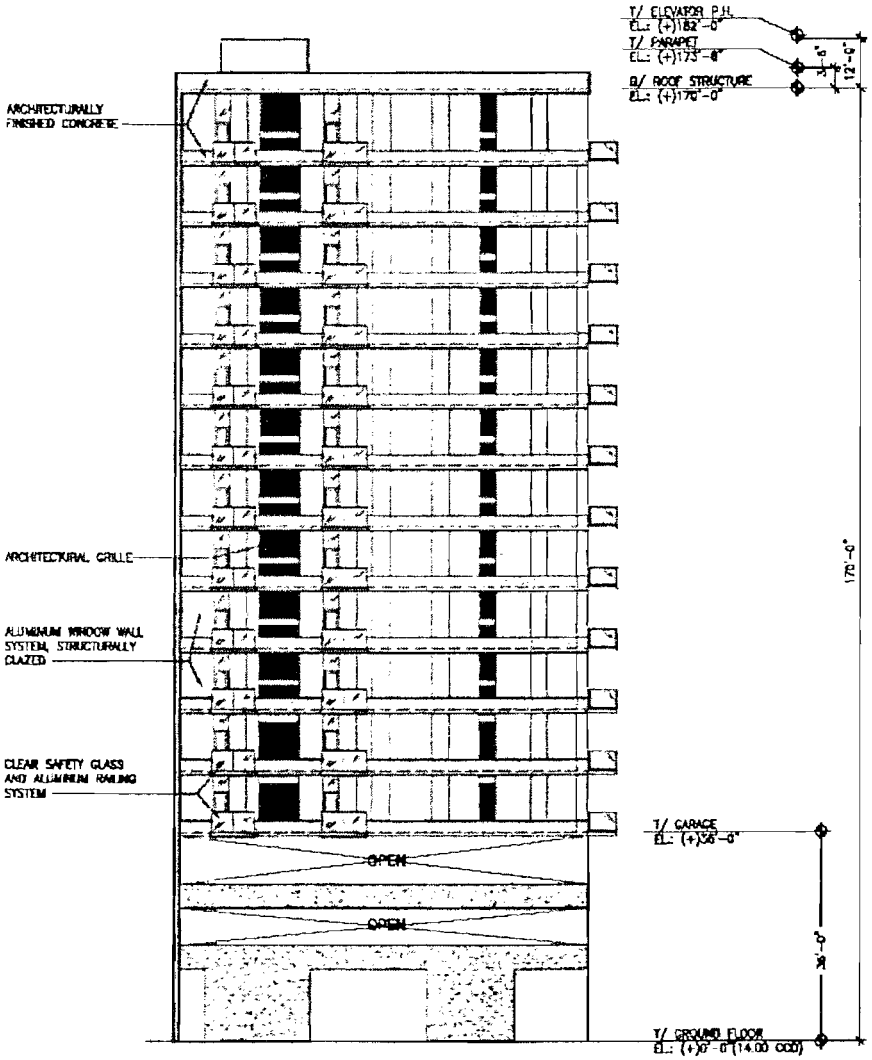

1 EAST ELEVATION (SUBAREA B)

Applicant: 1333 S. Wabash LLC
Address: 1328, 1333, 1345 S. Wabash Ave.
Introduced: March 13, 2013
Plan Commission: September 19, 2013


BRININSTOOL + LYNCH ARCHITECTURE DESIGN

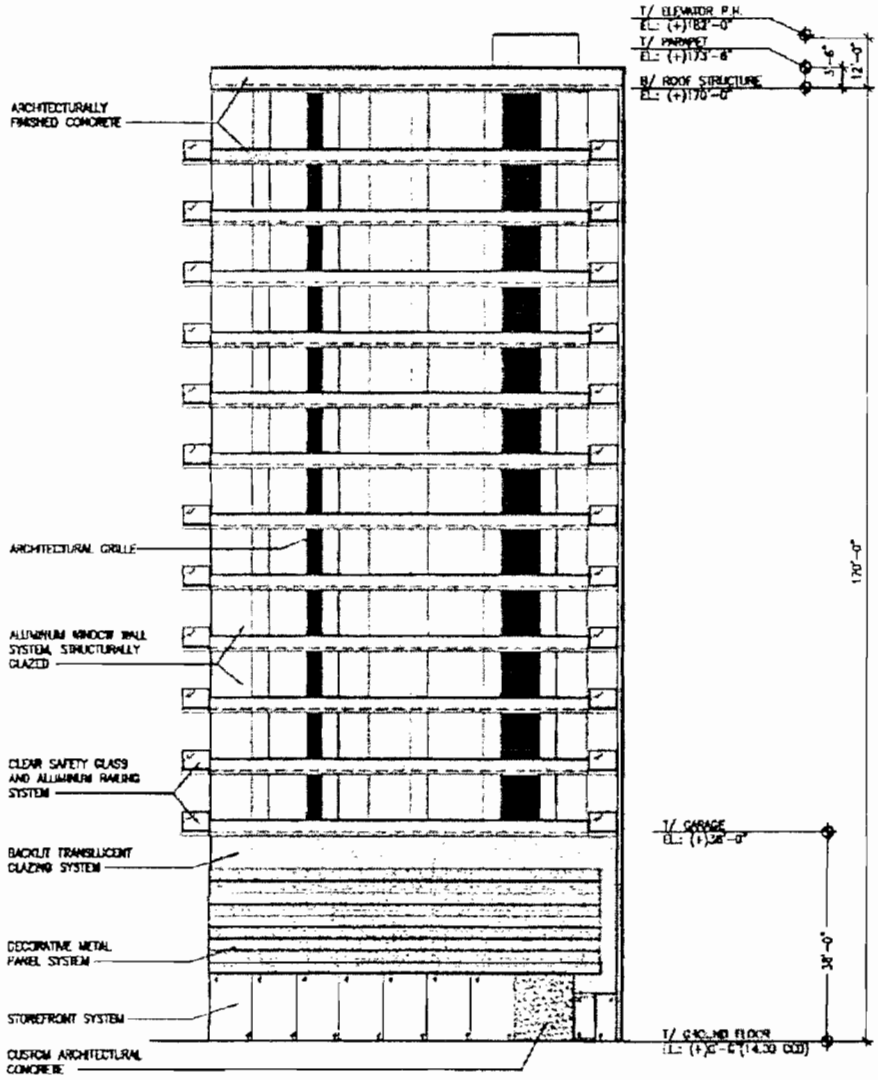

1 WEST ELEVATION (SUBAREA B)

Applicant: 1333 S. Wabash LLC
Address: 1328, 1333, 1345 S. Wabash Ave.
Introduced: March 13, 2013
Plan Commission: September 19, 2013


BRININSTOOL + LYNCH ARCHITECTURE DESIGN

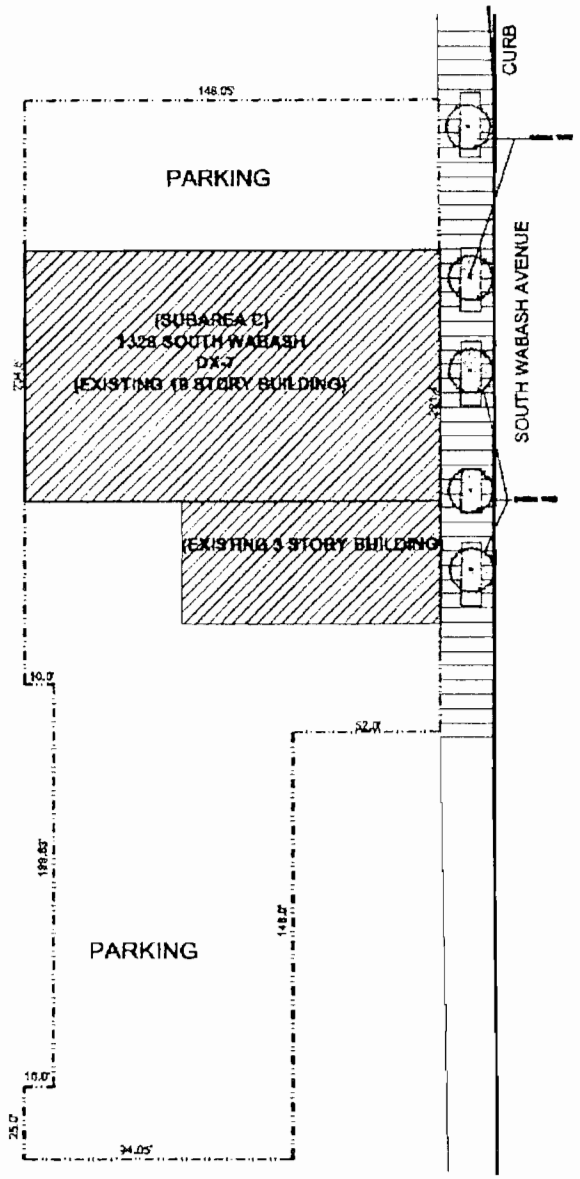


SITE PLAN (SUBAREA C)
1/64"=1'-0"

Applicant: 1333 S. Wabash LLC
Address: 1328, 1333, 1345 S. Wabash Ave.
Introduced: March 13, 2013
Plan Commission: September 19, 2013

BRININSTOOL + LYNCH
ARCHITECTURE DESIGN

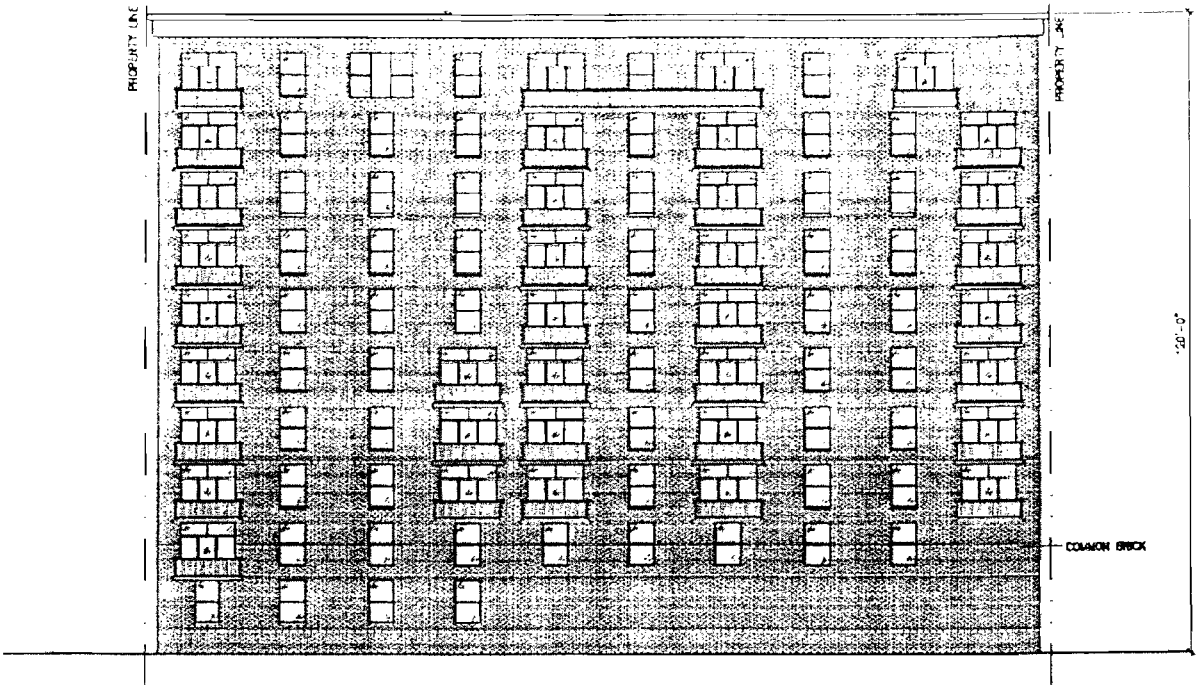

2 NORTH ELEVATION (SUBAREA C)
1/32" = 1'-0"

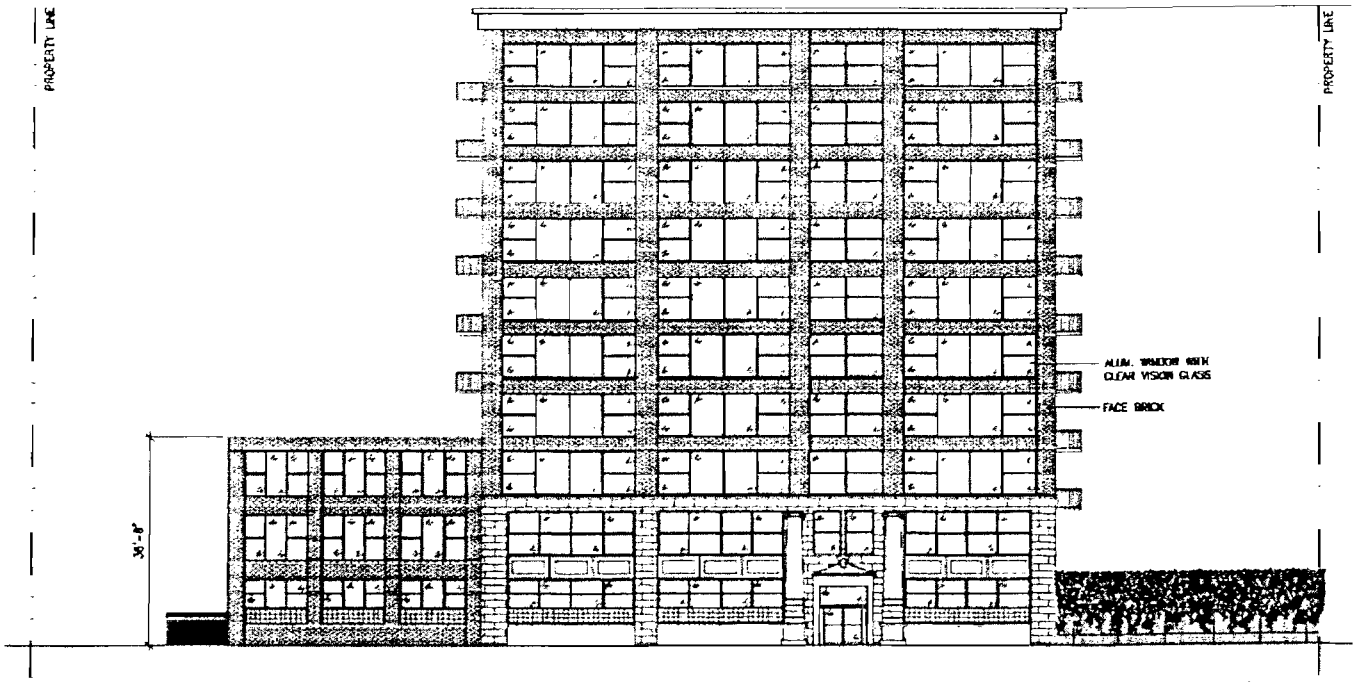


1 EAST ELEVATION (SUBAREA C)
1/32" = 1'-0"

Applicant: 1333 S. Wabash LLC
Address: 1328, 1333, 1345 S. Wabash Ave.
Introduced: March 13, 2013
Plan Commission: September 19, 2013

BRININSTOOL + LYNCH
ARCHITECTURE DESIGN



② SOUTH ELEVATION (SUBAREA C)
1/32" = 1'-0"

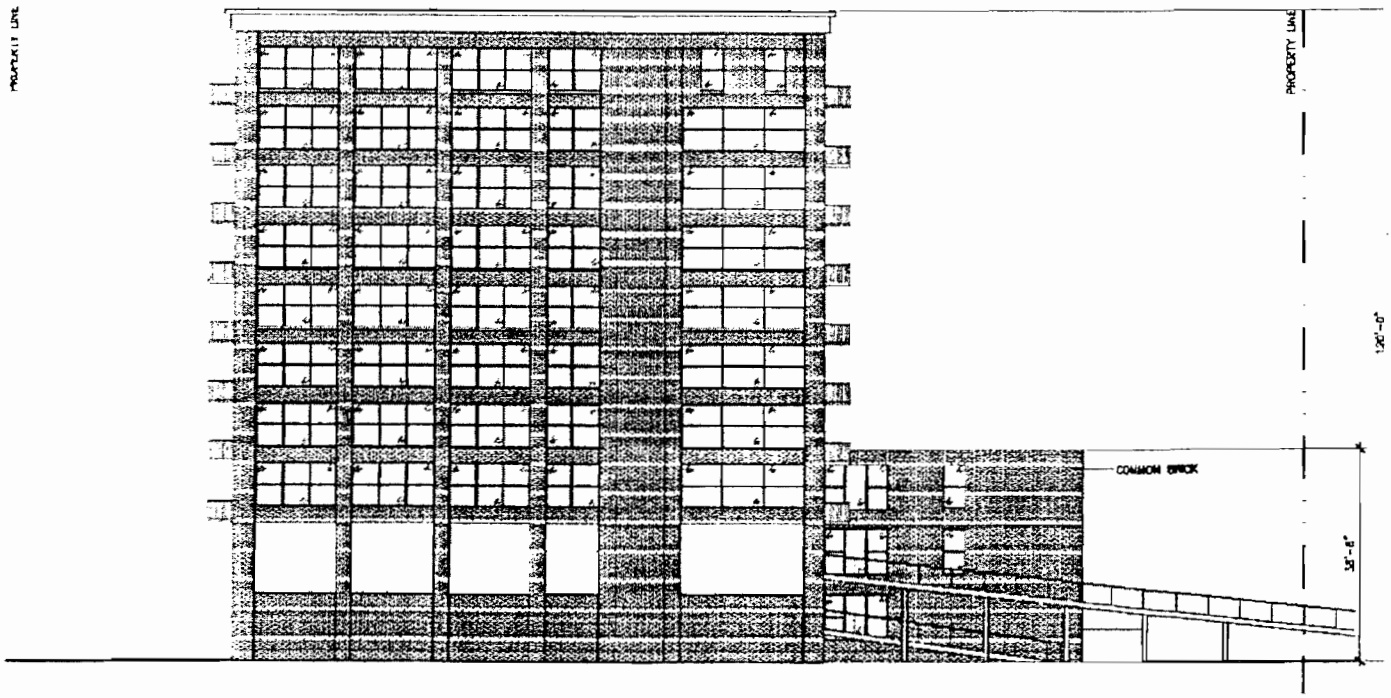

① WEST ELEVATION (SUBAREA C)
1/32" = 1'-0"

Applicant: 1333 S. Wabash LLC
Address: 1328, 1333, 1345 S. Wabash Ave.
Introduced: March 13, 2013
Plan Commission: September 19, 2013

BRININSTOOL
+LYNCH
ARCHITECTURE
DESIGN

Reclassification Of Area Shown On Map No. 5-G.
(Application No. A-7943)
(Common Address: 1906 N. Halsted St.)

[O2013-6409]

Be It Ordained by the City Council of the City of Chicago:

SECTION 1. Title 17 of the Municipal Code of Chicago, the Chicago Zoning Ordinance, is hereby amended by changing all of the B1-1 Neighborhood Shopping District symbols and indications as shown on Map Number 5-G in the area bounded by:

a line 79 feet north of and parallel to the north boundary line of West Wisconsin Street; North Halsted Street; a line 54 feet north of and parallel to West Wisconsin Street; and the public alley next west of and parallel to North Halsted Street,

to those of an RT4 Residential Two-Flat, Townhouse and Multi-Unit District.

SECTION 2. This ordinance shall be in force and effect from and after its passage and due publication.

Reclassification Of Area Shown On Map No. 5-I.
(Application No. 17827)
(Common Address: 2527 W. Fullerton Ave.)

[O2013-6099]

Be It Ordained by the City Council of the City of Chicago:

SECTION 1. Title 17 of the Municipal Code of Chicago, the Chicago Zoning Ordinance, is hereby amended by changing all of the RM5 Multi-Unit District symbols and indication, as shown on Map Number 5-I in the area bounded by:

West Fullerton Avenue; a line 100 feet east of North Maplewood Avenue; the alley south of and parallel to West Fullerton Avenue; and a line 125 feet east of North Maplewood Avenue,

to those of a B2-3 Neighborhood Mixed Use District.

SECTION 2. This ordinance takes effect after its passage and approval.

Reclassification Of Area Shown On Map No. 5-J.
(Application No. A-7935)
(Common Address: 1653 N. Central Park Ave.)

[O2013-6222]

Be It Ordained by the City Council of the City of Chicago:

SECTION 1. Title 17 of the Municipal Code of Chicago, the Chicago Zoning Ordinance, is hereby amended by changing all of the RM5 Residential Multi-Unit District symbols and indications as shown on Map Number 5-J in the area bounded by:

West Wabansia Avenue; the public alley next east of and parallel to North Central Park Avenue; a line 50 feet south of and parallel to West Wabansia Avenue; and North Central Park Avenue,

to those of an RS3 Residential Single-Unit (Detached House) District.

SECTION 2. This ordinance takes effect after its passage and approval.

Reclassification Of Area Shown On Map No. 5-J.
(Application No. 17813)
(Common Address: 1931 And 1933 N. Monticello Ave.)

[O2013-6085]

Be It Ordained by the City Council of the City of Chicago:

SECTION 1. Title 17 of the Municipal Code of Chicago, the Chicago Zoning Ordinance, is hereby amended by changing all the RS3 Residential Single-Unit (Detached House) District symbols and indications as shown on Map Number 5-J in the area bounded by:

a line 350.60 feet north of and parallel to West Cortland Street; the alley next east of and parallel to North Monticello Avenue; a line 300.60 feet north of and parallel to West Cortland Street; and North Monticello Avenue,

to those of an RM4.5 Residential Multi-Unit District and a corresponding use district is hereby established in the area above described.

SECTION 2. This ordinance shall be in force and effect from and after its passage and due publication.

Reclassification Of Area Shown On Map No. 5-K.
(Application No. 17793)
(Common Address: 2030 N. Keystone Ave.)

[O2013-6064]

Be It Ordained by the City Council of the City of Chicago:

SECTION 1. Title 17 of the Municipal Code of Chicago, the Chicago Zoning Ordinance, is hereby amended by changing all the RS3 Residential Single-Unit (Detached House) District symbols and indications as shown on Map Number 5-K in the area bounded by:

a line 321 feet north of and parallel to West Armitage Avenue; North Keystone Avenue; a line 291 feet north of and parallel to West Armitage Avenue; and the alley next west of and parallel to North Keystone Avenue,

to those of an RT3.5 Residential Two-Flat, Townhouse and Multi-Unit District and a corresponding use district is hereby established in the area above described.

SECTION 2. This ordinance shall be in force and effect from and after its passage and due publication.

Reclassification Of Area Shown On Map No. 7-G.
(Application No. 17804)
(Common Address: 2938 -- 2948 N. Halsted St.)

[O2013-6076]

Be It Ordained by the City Council of the City of Chicago:

SECTION 1. Title 17 of the Municipal Code of Chicago, the Chicago Zoning Ordinance, is hereby amended by changing all of the B3-2 Community Shopping District symbols and indications as shown on Map Number 7-G in the area bounded by:

the alley next west of and parallel to North Halsted Street; a line 169.21 feet north of and parallel to West Oakdale Avenue; North Halsted Street; and a line 49.00 feet north of and parallel to West Oakdale Avenue,

to those of a B2-3 Neighborhood Mixed-Use District.

SECTION 2. This ordinance takes effect after its passage and approval.

Reclassification Of Area Shown On Map No. 8-F.
(Application No. 17810)
(Common Address: 548 -- 558 W. 35th St. And 3457 -- 3459 S. Wallace St.)
[O2013-6082]

Be It Ordained by the City Council of the City of Chicago:

SECTION 1. Title 17 of the Municipal Code of Chicago, the Chicago Zoning Ordinance, is hereby amended by changing all the RS3 Residential Single-Unit (Detached House) District symbols and indications as shown on Map Number 8-F in the area bounded by:

a line 50.5 feet north of and parallel to the north line of West 35th Street; the alley next east of and parallel to South Wallace Street; West 35th Street; and South Wallace Street,

to those of a B1-1 Neighborhood Shopping District which is hereby established in the area described above.

SECTION 2. This ordinance shall take effect upon its passage and due publication.

Reclassification Of Area Shown On Map No. 9-G.
(Application No. A-7944)
(Common Address: 1224 --1234 W. School St.)
[O2013-6412]

Be It Ordained by the City Council of the City of Chicago:

SECTION 1. Title 17 of the Municipal Code of Chicago, the Chicago Zoning Ordinance, is hereby amended by changing all the RT3.5 and RT4 Residential Two-Flat, Townhouse and Multi-Unit District symbols and indications as shown on Map Number 9-G in the area bounded by:

beginning at the north right-of-way line of the alley next south of and parallel to West Henderson Street and the line thereof extended where no alley exists; the easterly right-of-way line of the C. M. St. P. & P. Railroad; West School Street; a line 380.87 feet west of and parallel to North Racine Avenue; the alley next north of and parallel to West School Street; and the westerly right-of-way line of the C. M. St. P. & P. Railroad (ToB),

to those of a POS-1 Neighborhood, Mini-and Play-Lot Parks District and a corresponding use district is hereby established in the area above described.

SECTION 2. This ordinance shall be in force and effect from and after its passage and due publication.

Reclassification Of Area Shown On Map No. 9-H.
(As Amended)
(Application No. 17527)
(Common Address: 1819 --1825 W. Newport Ave.)

[SO2012-4418]

Be It Ordained by the City Council of the City of Chicago

SECTION 1. That the Chicago Zoning Ordinance be amended by changing all of the M1-2 Limited Manufacturing/Business Park District symbols and indications as shown on Map Number 9-H in the area bounded by:

West Newport Avenue; a line 175.00 feet west of the west line of North Ravenswood Avenue; the public alley next south of West Newport Avenue; and a line 239.33 feet east of the east line of North Wolcott Avenue,

to those of an RS3 Residential Single-Unit District symbols and a corresponding use district is hereby established.

SECTION 2. This ordinance shall be in force and effect from and after its passage and due publication.

Reclassification Of Area Shown On Map No. 9-H.
(As Amended)
(Application No. 17800T1)
(Common Address: 1804 W. Newport Ave. And 3434 N. Ravenswood Ave.)

[SO2013-6071]

Be It Ordained by the City Council of the City of Chicago:

SECTION 1. Title 17 of the Municipal Code of Chicago, the Chicago Zoning Ordinance, is

hereby amended by changing all the M1-2 Limited Manufacturing/Business Park District symbols and indications as shown on Map Number 9-H in the area bounded by:

the alley next north of and parallel to West Newport Avenue; North Ravenswood Avenue; West Newport Avenue; and a line 50 feet west of and parallel to North Ravenswood Avenue,

to those of an RS3 Residential Single-Unit (Detached House) District and a corresponding use district is hereby established in the area above described.

SECTION 2. This ordinance shall be in force and effect from and after its passage and due publication.

Type 1 Narrative attached to this ordinance reads as follows:

17-13-0303-C(1) Narrative Zoning Analysis.

Proposed Zoning:	RT-3.5 Residential Two-Flat, Townhouse, Multi-Unit District
Lot Area:	6,225 square feet
Proposed Land Use:	The existing one-story (with basement) building will remain and be converted into a single-family residence. The only proposed "new" construction at the site will involve some minor exterior rehabilitation and a complete interior renovation (build-out) of the existing building. The Applicant will not be constructing or erecting any new additions to the building. The existing bulk conditions shall remain, unchanged. The converted single-family residence will contain, inter alia, five (5) bedrooms and four (4) bathrooms. It will also contain an attached three-car garage, at the north end of the building. In addition, there will be three (3) open-air courtyards located within the interior of the building.

(a) The Project's Floor Area Ratio:

Allowed:	6,536.35 square feet (1.05 FAR)
Existing/Proposed:	6,107 square feet

(b) The Project's Density (Lot Area Per Dwelling Unit):

Allowed:	1,250 square feet per unit (minimum)
Existing/Proposed:	6,107 square feet (1 unit proposed)

(c) The Amount Of Off-Street Parking:

Required:	1
Proposed:	3

(d) Setbacks:

a. Front Setbacks:

Required:	14 feet
Existing/ Proposed:	0 feet

b. Rear Setbacks:

Required:	34.8 feet

Existing/
Proposed: 0 feet

c. Side Setbacks:

Required: 2 feet

Existing/
Proposed: 0 feet

d. Rear Yard
Open Space:

Required: 65 square feet

Existing: 0 feet

Proposed: 899 square feet (approximate)

(e) Building Height:


Allowed: 35 feet

Proposed/Existing: 16 feet, 9 inches (approximate)

* 17-10-0207-A.

* 17-13-0303-C(2) Plans Attached.

[Roof Plan; Basement Floor Plan; First Floor Plan; Sustainable Strategies; Building Elevations; Existing Conditions Floor Plan; Site Plan; and Plat of Survey attached to this ordinance printed on pages 62805 through 62814 of this *Journal*.]

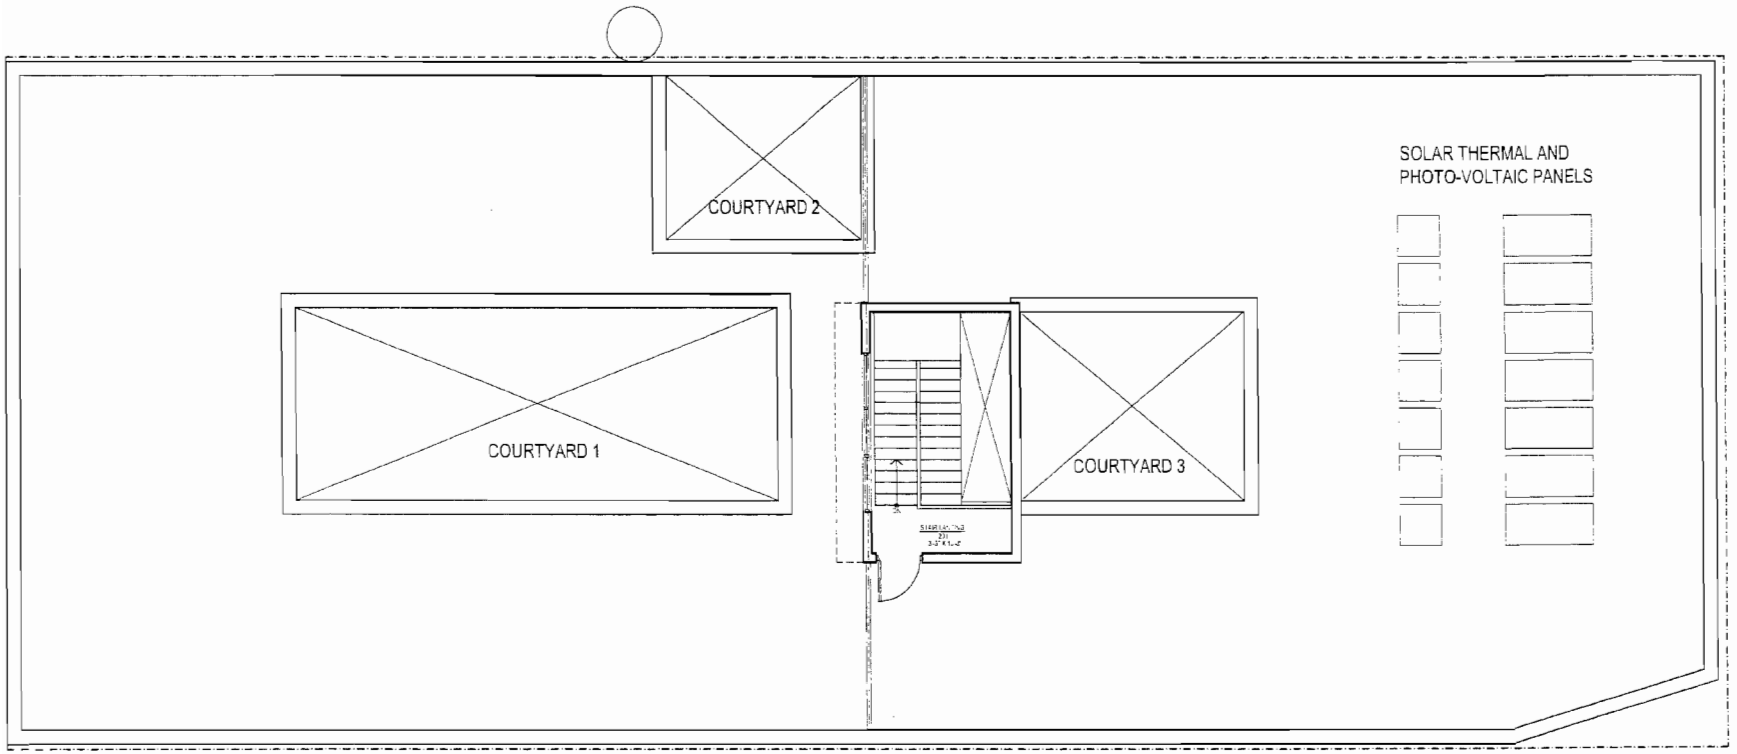

1 ROOF PLAN / PH
SCALE: 1/8"=1'-0"


N

3434 North Ravenswood

blender ARCHITECTURE
2215 west school street chicago, il 60618 773.360 1251

DATE: 07.18.13
SCALE: AS NOTED
PROJECT #: 13.06

SK9

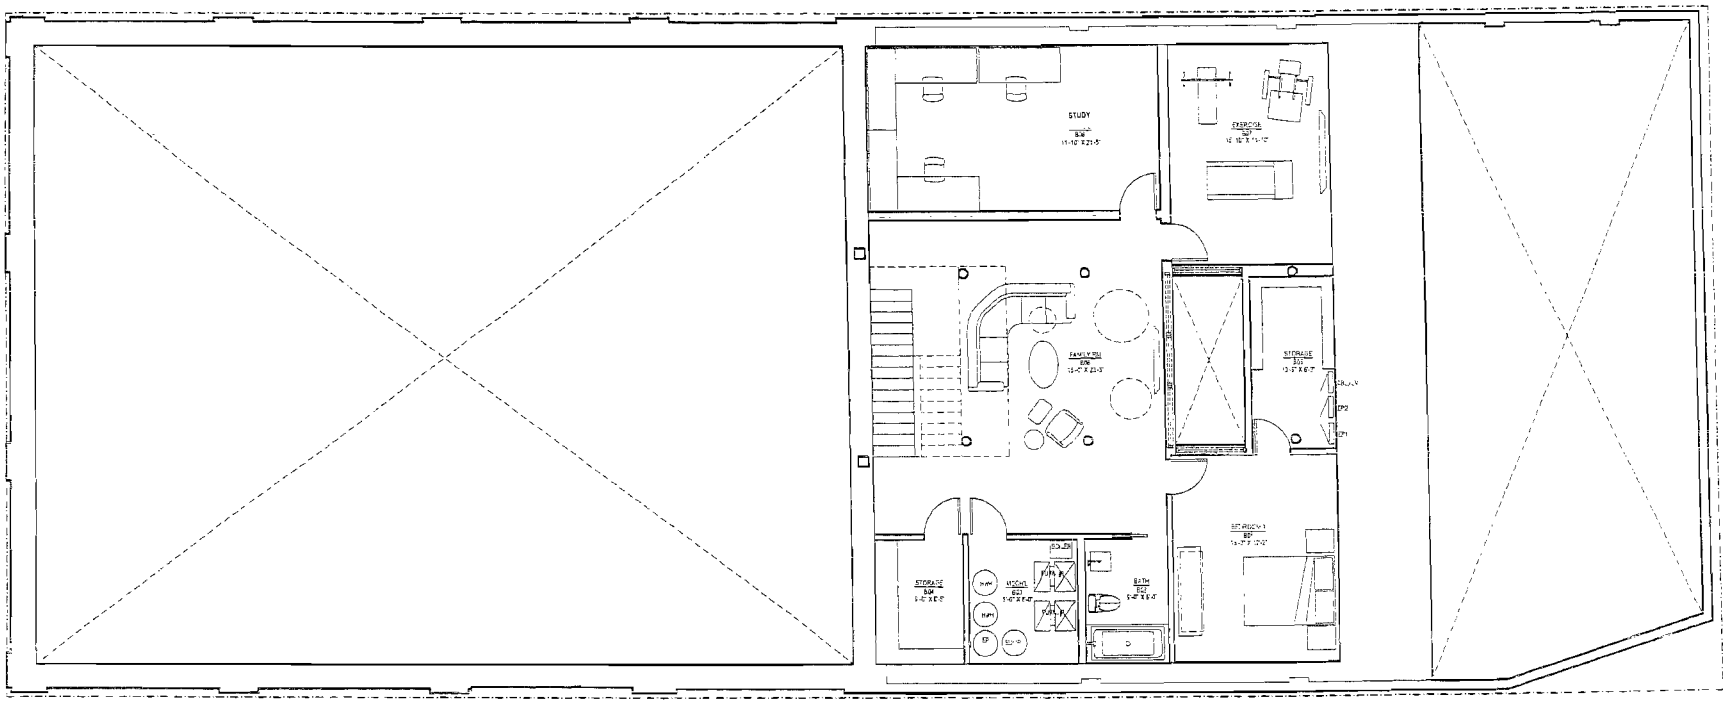


1 BSMT FLOOR PLAN
SCALE: 1/8"=1'-0"

3434 North Ravenswood

blender ARCHITECTURE
2215 west school street chicago, il 60618 773.360.1251

DATE: 07.18.13
SCALE: AS NOTED
PROJECT #: 13.09

SK8

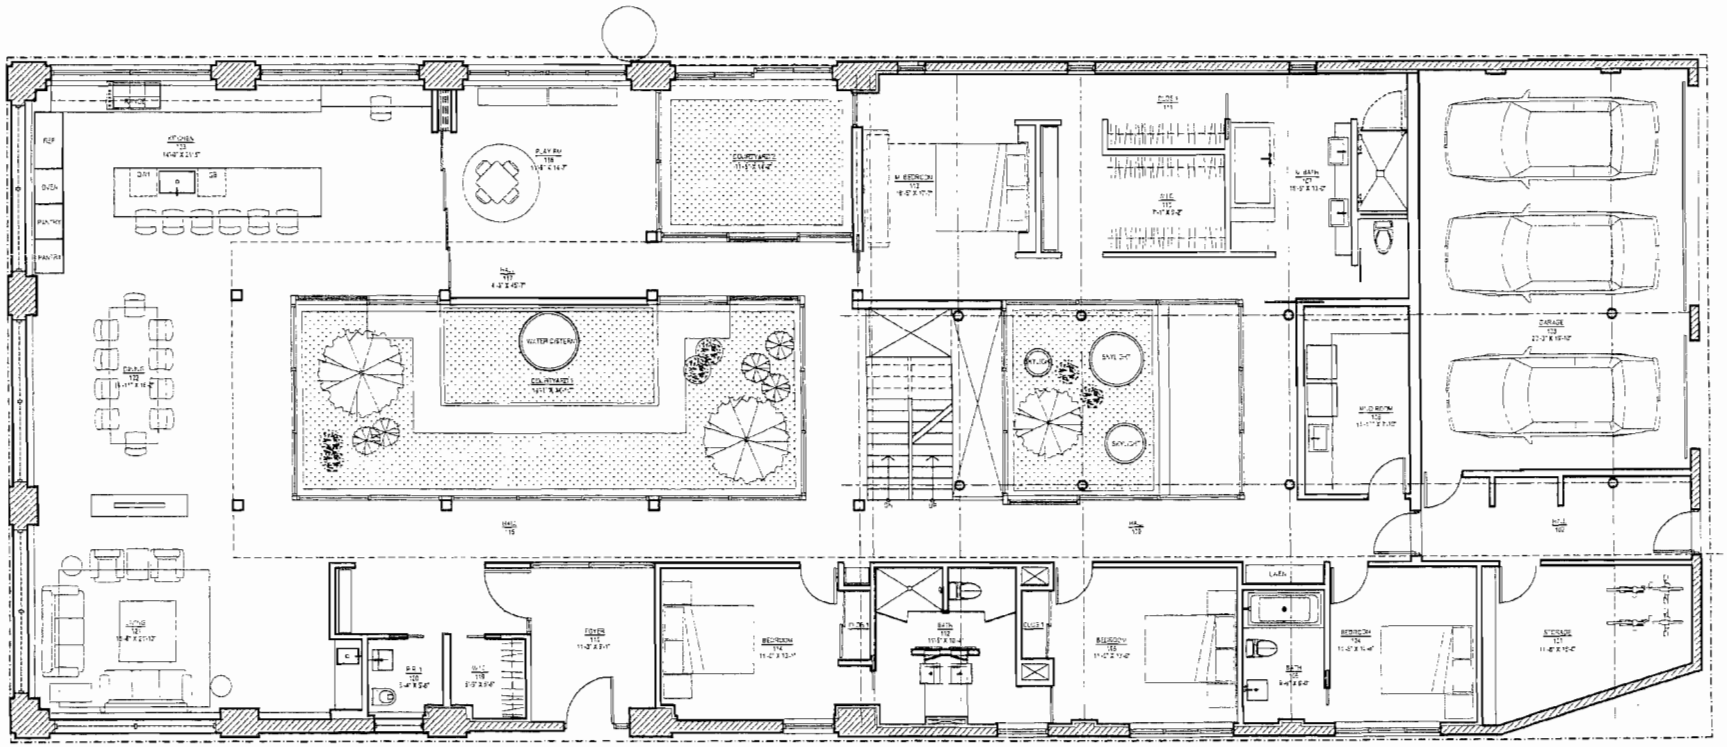

1 1ST FLOOR PLAN
SCALE: 1/8"=1'-0"

N

3434 North Ravenswood

blender ARCHITECTURE
2215 west school street chicago, il 60618 773.360.1251

DATE: 07.16.13
SCALE: AS NOTED
PROJECT # 13.09

SK7

3434 North Ravenswood

Sustainable Strategies

- Renovate: keep the existing structure and re-appropriate the industrial loft space for a new single family residence. Limit demolition to reduce landfill.

- Open Space: Create three internal open-air courtyards within the existing structure in order to maximize use of natural day-lighting and reduce artificial lighting / power usage.

- Rainwater Harvesting: In the open-air courtyards, collect rainwater from the existing roof structure and re-use for landscape irrigation.

- Landscaping: In the open-air courtyards, plant landscaping and use pervious materials to promote natural water drainage.


- Radiant Heat: provide radiant heat tubing in both the basement and main floor concrete slab, maximizing efficiency and minimizing energy usage.


- Foam Insulation: use soy-based foam insulation for all wall and roof areas.


- Windows and Doors: All new low-e insulated glass doors and windows to replace existing openings and for new courtyard openings.

- Energy Production: Use open south-facing roof for solar thermal panels to feed into radiant heat floor. and photo-voltaic panels for supplementing power.

- LED Lighting: Use LED light fixtures to reduce power needs.

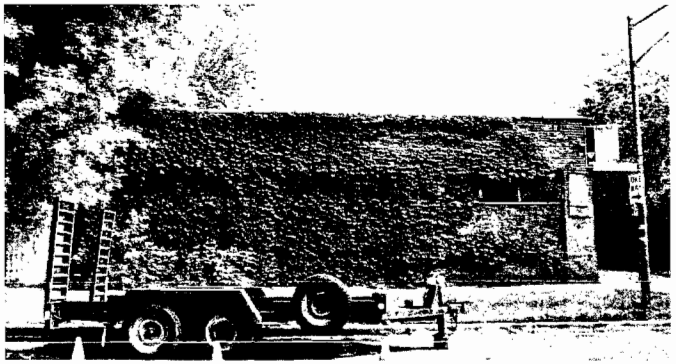

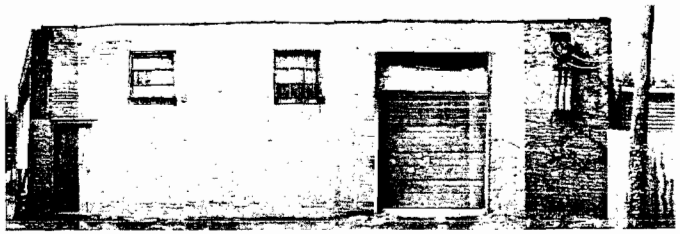

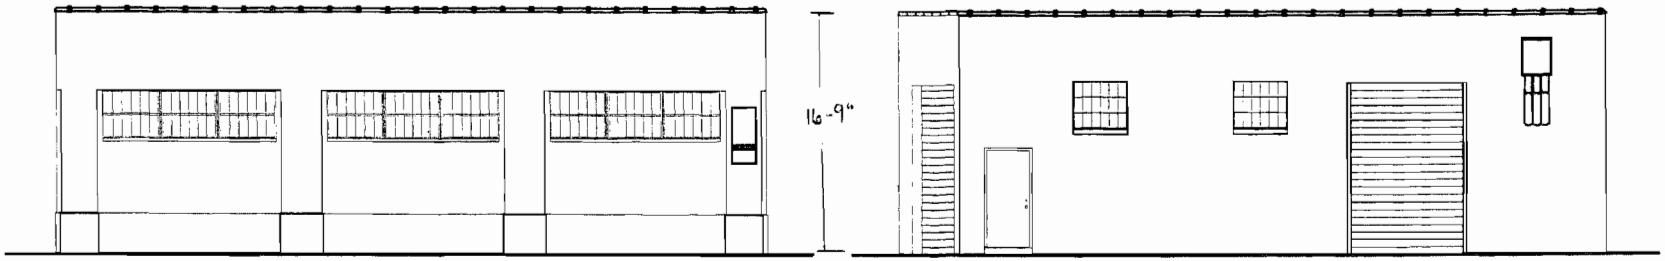

2 SOUTH ELEVATION
SCALE: 1/8"=1'-0"


1 NORTH ELEVATION
SCALE: 1/8"=1'-0"


3434 North Ravenswood

blender ARCHITECTURE
2215 west school street chicago, il 60618 773.360.1251

DATE: 07.18.13
SCALE: AS NOTED
PROJECT #: 13.03

SK4

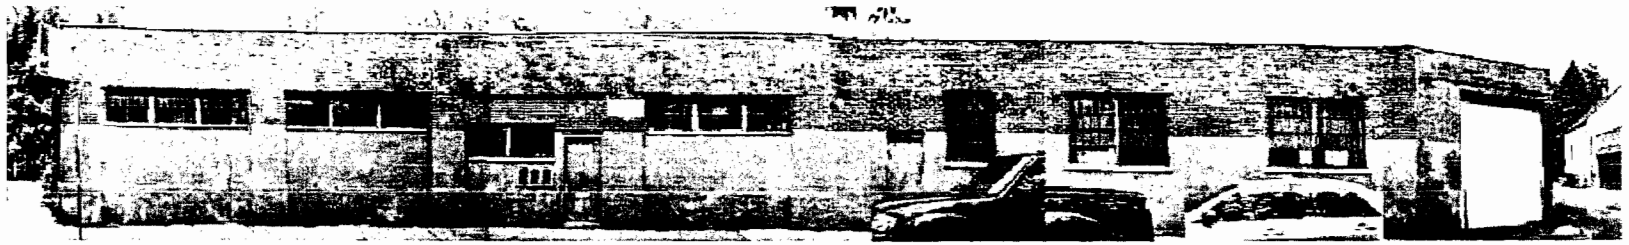

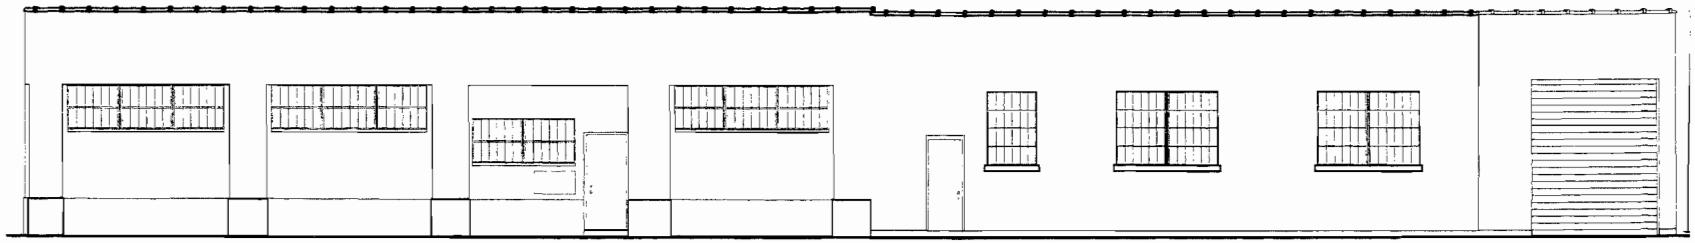


1 EAST ELEVATION-EXISTING
SCALE: 1/8"=1'-0"


3434 North Ravenswood

blender ARCHITECTURE
2215 west school street chicago, il 60618 773.360 1251

DATE: 07.15.13
SCALE: AS NOTED
PROJECT #: 13 09

SK3

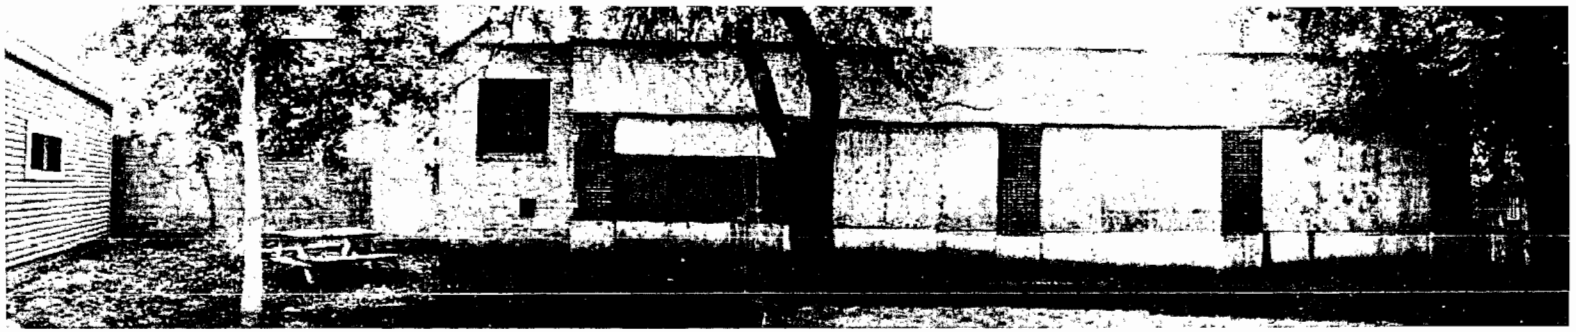

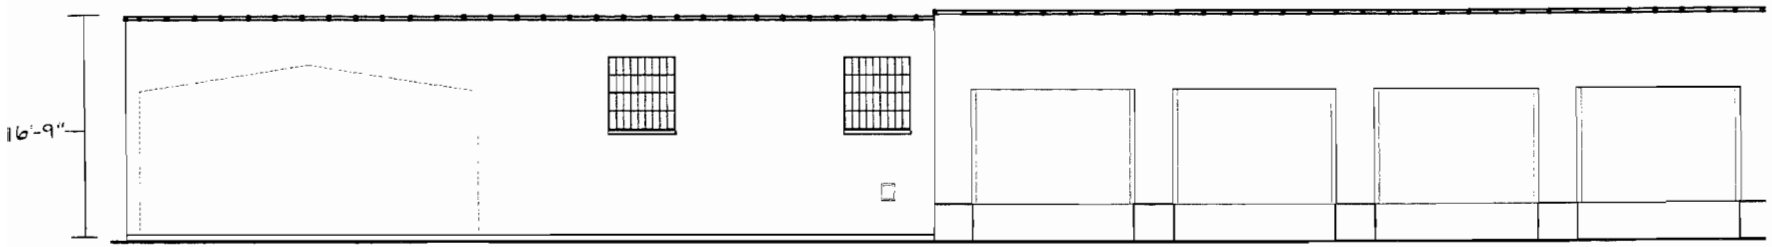

1 WEST ELEVATION
SCALE: 1/8"=1'-0"


3434 North Ravenswood

blender ARCHITECTURE
2215 west school street chicago, il 60618 773.360.1251

DATE: 07.18.13
SCALE: AS NOTED
PROJECT #: 1309

SK5

62812 JOURNAL--CITY COUNCIL--CHICAGO 10/16/2013

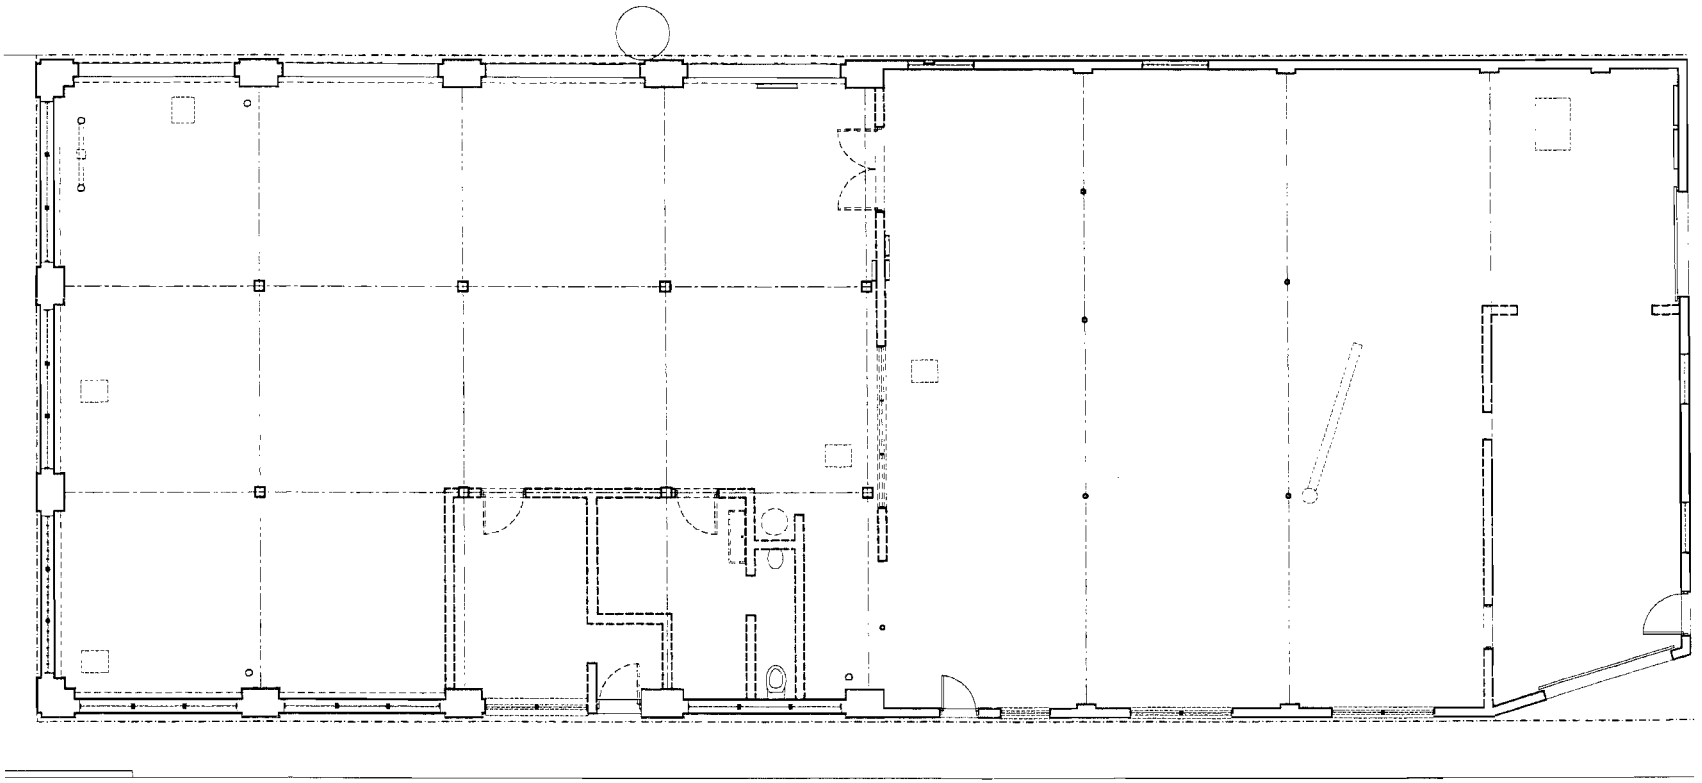

1 EXISTING CONDITIONS FLOOR PLAN
SCALE: 1/8"=1'-0"


N

3434 North Ravenswood

blender ARCHITECTURE
2215 west school street chicago, il 60618 773.360.1251

DATE: 07.18.13
SCALE: AS NOTED
PROJECT #: 13.09

SK2

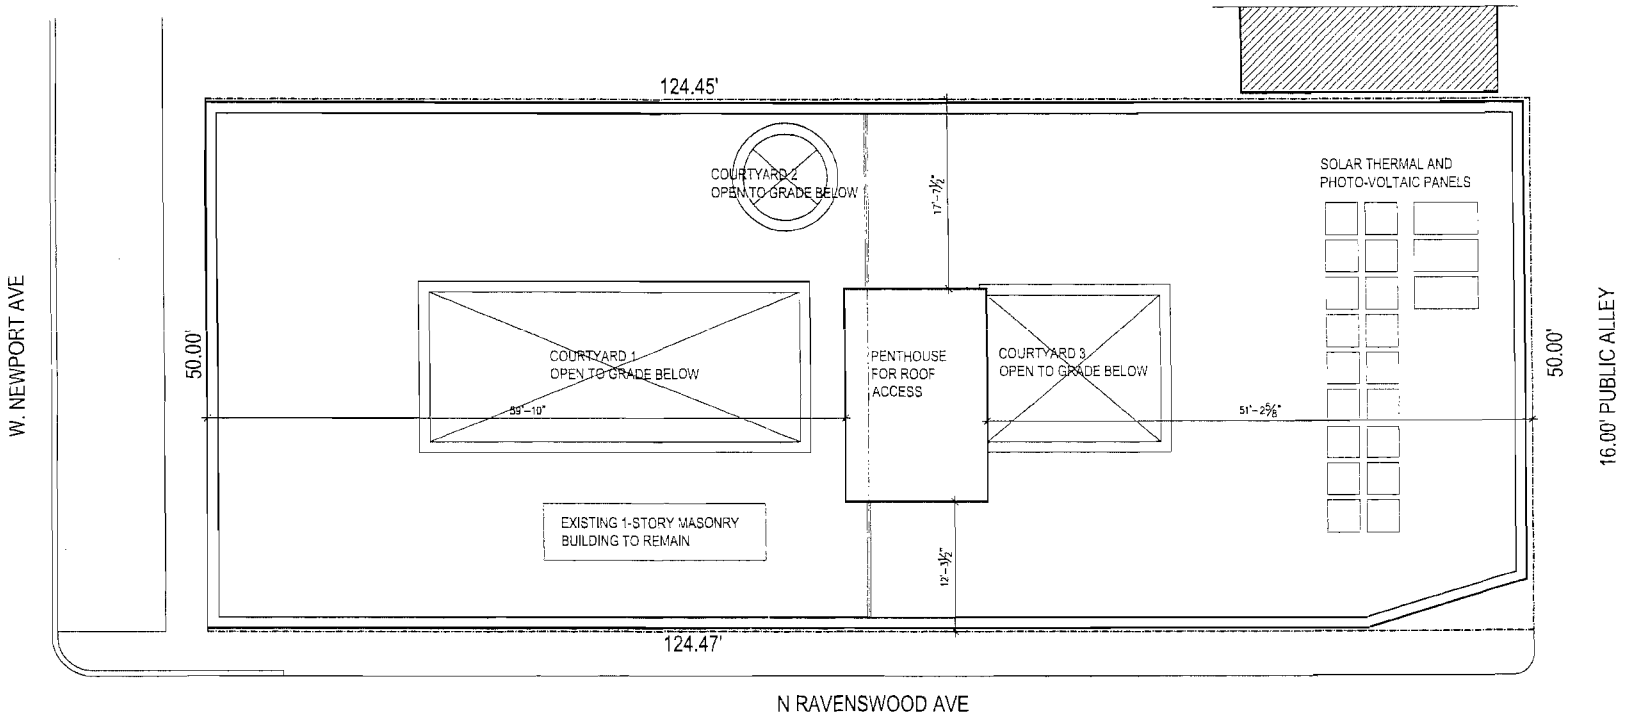

1 SITE PLAN
SCALE: 3/32"=1'-0"

N

3434 North Ravenswood

blender ARCHITECTURE
2215 west school street chicago, il 60618
773.360.1251

DATE: 08.27.13
SCALE: AS NOTED
PROJECT #: 13.09

SK2

PROFESSIONALS ASSOCIATED SURVEY, INC.

PROFESSIONAL DESIGN FIRM NO. 184-003023

7100 N. TRIPP AVENUE
LINCOLNWOOD, ILLINOIS 60712
www.professionalsassociated.com

TEL: (847) 675-3000
FAX: (847) 675-2167
e-mail: pa@professionalsassociated.com

PLAT OF SURVEY


OF

NORTH

LOTS 41 AND 42 IN BLOCK 38 IN CHARLES F. FORD'S SUBDIVISION OF SECTION 19, TOWNSHIP 40 NORTH, RANGE 14, EAST OF THE THIRD PRINCIPAL MERIDIAN (EXCEPT THE SOUTHWEST 1/4 OF THE NORTHEAST 1/4, THE SOUTHEAST 1/4 OF THE NORTHWEST 1/4 AND THE EAST 1/2 OF THE SOUTHEAST 1/4), IN COOK COUNTY, ILLINOIS.

LAND TOTAL AREA: 6,222.95 SQ. FT. = 0.142 ACRE.

COMMONLY KNOWN AS: 1804 WEST NEWPORT AVENUE, CHICAGO, ILLINOIS.

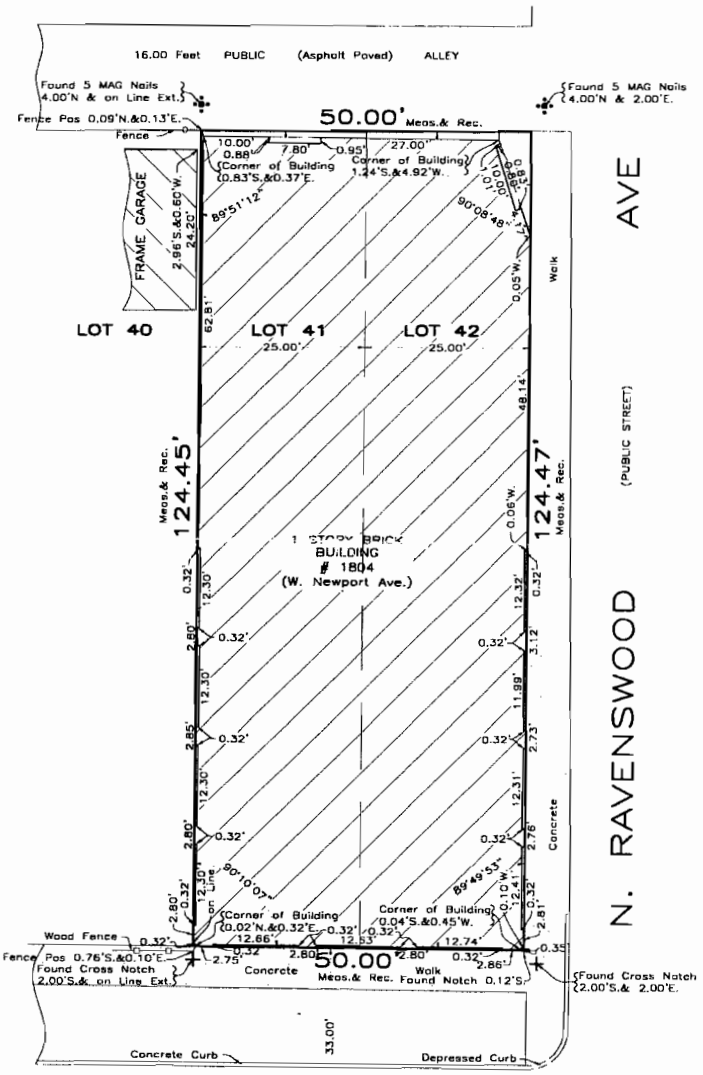

℄ W. NEWPORT AVE 66' R.O.W. (PUBLIC STREET)

THE LEGAL DESCRIPTION SHOWN ON THE PLAT HEREON DRAWN IS A COPY OF THE ORDER, AND FOR ACCURACY SHOULD BE COMPARED WITH THE TITLE OR DEED.

DIMENSIONS ARE NOT TO BE ASSUMED FROM SCALING.

BUILDING LINES AND EASEMENTS ARE SHOWN ONLY WHERE THEY ARE SO RECORDED IN THE MAPS, OTHERWISE REFER TO YOUR DEED OR ABSTRACT.

Order No. 13-85882

Scale: 1 inch = 16 feet.

Date of Field Work: August 8, 2013.

Ordered by: BLENDER ARCHITECTURE

HILTON E. DONALDSON 035-001919 PROFESSIONAL LAND SURVEYOR STATE OF ILLINOIS LINCOLNWOOD, ILLINOIS

THIS PROFESSIONAL SERVICE CONFORMS TO THE CURRENT ILLINOIS MINIMUM STANDARDS FOR A BOUNDARY SURVEY.

THIS SURVEY HAS BEEN ORDERED FOR SURFACE DIMENSIONS ONLY, NOT FOR ELEVATIONS. THIS IS NOT AN ALTA SURVEY.

COMPARE ALL POINTS BEFORE BUILDING BY SAME AND AT ONCE REPORT ANY DIFFERENCE.

State of Illinois
County of Cook } s.s.

We, PROFESSIONALS ASSOCIATED SURVEY INC., do hereby certify that we have surveyed the above described property and that, to the best of our knowledge, the plat hereon drawn is an accurate representation of said survey.

Date: August 12, 2013

Hilton E. Donaldson

IL. PROF. LAND SURVEYOR - LICENSE EXP. DATE NOV. 30, 2014.

Drawn by: JR

Reclassification Of Area Shown On Map No. 9-I.
(As Amended)
(Application No. 17743)
(Common Address: 3636 -- 3714 N. Talman Ave.)

[SO2013-3344]

Be It Ordained by the City Council of the City of Chicago:

SECTION 1. Title 17 of the Municipal Code of Chicago, Chicago Zoning Ordinance, is amended by changing all the M2-2 Manufacturing District as shown on Map Number 9-I in the area bounded by:

a line 887.52 feet north of and parallel to West Addison Street; a line 40 feet west of and parallel to North Talman Avenue; a line 787.52 feet north of and parallel to West Addison Street; North Talman Avenue; a line 269.26 feet north of and parallel to West Addison Street; and the east boundary line of the north branch of the Chicago River,

to those of an M1-2 Limited Manufacturing and Employment District and a corresponding use district is hereby established in the area above described.

SECTION 2. Title 17 of the Municipal Code, the Chicago Zoning Ordinance, be amended by changing all the M1-2 Limited Manufacturing and Employment symbols and indications within the area hereinabove described to the designation of Waterway-Business Planned Development Number____, which is hereby established in the area above described, subject to such use and bulk regulations as are set forth in the Plan of Development attached and made a part thereto and to no others.

SECTION 3. This ordinance shall take effect upon its passage and due publication.

Plan of Development statements referred to in this ordinance reads as follows:

Waterway-Business Planned Development No. _____.

1. The area delineated herein as Planned Development Number (TBD), ("Planned Development") consists of approximately 205,115 square feet (4.70 acres) of property which is depicted on the attached Planned Development Boundary and Property Line Map ("Property") and is owned or controlled by the applicant, Chicago Near North Soccer LLC.

2. The requirements, obligations and conditions contained within this Planned Development shall be binding upon the applicant, its successors and assigns and, if different than the applicant, the legal titleholders and any ground lessors. All rights granted hereunder to the applicant shall inure to the benefit of the applicant's

successors and assigns and, if different than the applicant, the legal title holder and any ground lessors. Furthermore, pursuant to the requirements of Section 17-8-0400 of the Chicago Zoning Ordinance, the Property, at the time of application for amendments, modifications or changes (administrative, legislative or otherwise) to this Planned Development are made, shall be under single ownership or designated control. Single designated control is defined in Section 17-8-0400 of the Zoning Ordinance.

3. All applicable official reviews, approvals or permits are required to be obtained by the applicant or its successors, assignees or grantees. Any dedication or vacation of streets or alleys or grants of easements or any adjustment of the right-of-way shall require a separate submittal to the Department of Transportation on behalf of the applicant or its successors, assign or grantees.

   Any requests for grants of privilege, or any items encroaching on the public way, shall be in compliance with the Plans.

   Ingress or egress shall be pursuant to the Plans and may be subject to the review and approval of the Departments of Housing and Economic Development and Transportation. Closure of all or any public street or alley during demolition or construction shall be subject to the review and approval of the Department of Transportation.

   All work proposed in the public way must be designed and constructed in accordance with the Department of Transportation Construction Standards for Work in the Public Way and in compliance with the Municipal Code of the City of Chicago. Prior to the issuance of any Part II Approval, the submitted plans must be approved by the Department of Transportation.

4. This plan of development consists of 16 statements: a Bulk Regulations Table; an Existing Zoning Map; an Existing Land-Use Map; a Planned Development Boundary and Property Line Map; Site Plan; Floor Plans; Landscape Plan; and, Building Elevations (North, South, East and West) prepared by Aria Group Architects and dated September 19, 2013. Full-sized copies of the Site Plan, Landscape Plan and Building Elevations are on file with the Department of Housing and Economic Development. In any instance where a provision of this Planned Development conflicts with the Chicago Building Code, the Building Code shall control. This Planned Development conforms to the intent and purpose of the Zoning Ordinance, and all requirements thereto, and satisfies the established criteria for approval as a Planned Development. In case of a conflict between the terms of this Planned Development Ordinance and the Zoning Ordinance, this Planned Development Ordinance shall control.

5. The following uses are allowed in the area delineated herein as a Waterway-Business Planned Development: Sports and Recreation (participant, outdoor and indoor); Restaurant (general); Office, Personal Service (massage establishment); Retail Sales, Entertainment and Spectator Sports (small venue and banquet) as accessory and secondary to the primary use of Sports and Recreation for indoor and outdoor soccer facility, Accessory Parking; and, Accessory and Related Uses and Services.

Phase I of the Project will involve the construction of two soccer fields, 52 on-site accessory parking spaces, the first floor of the office retail building that will house a restaurant, fitness and training center, locker rooms, a pro shop and concession space.

Phase II of the project will involve the construction of second story addition to the office retail building to provide additional space for the facility.

Prior to the Part II Approval (per Section 17-13-0610 of the Zoning Ordinance) for Phase II of the project, the applicant shall submit a site plan, landscape plan and building elevations for the Phase II for review and approval by the Department of Housing and Economic Development. Review and approval by the Department of Housing and Economic Development is intended to assure that specific development components substantially conform with the Planned Development and to assist the City in monitoring ongoing development. Site Plan Approval Submittals need only include that portion of the Property for which approval is being sought by the applicant. If the applicant is seeking approval for a portion of the Property that represents less than the Phase II project, the applicant shall also include a site plan for that area of the Property which is bounded on all sides by either public rights-of-way or the boundary of the Planned Development. The site plan provided shall include all dimensioned and planned street rights-of-way.

No Part II Approval for the Phase II project of the Property shall be granted until Site Plan approval has been granted. If the Phase II Site Plan Approval Submittals substantially conform to the provisions of the Planned Development, the Department of Housing and Economic Development shall approve the submittal in a prompt and timely manner. Following approval by the Department of Housing and Economic Development, the approved Phase II Site Plan Approval Submittals, supporting data and materials shall be made part of the main file and shall be deemed to be an integral part of the Planned Development.

After approval of the Phase II Site Plan, changes or modifications may be made pursuant to the provisions of statement 12. In the event of any inconsistency between approved plans and the terms of the Planned Development, the terms of the Planned Development shall govern. Any Site Plan Approval Submittals shall, at a minimum, provide the following information:

- fully-dimensioned site plan (including a footprint of the proposed improvements);
- fully-dimensioned building elevations;
- fully-dimensioned landscape plan(s); and,
- statistical information applicable to the Phase II, including floor area, the applicable FAR, uses to be established, building heights and setbacks.

Site Plan Approval Submittals shall include all other information necessary to illustrate substantial conformance to the Planned Development.

6. On-Premises signs and temporary signs, such as construction and marketing signs, shall be permitted within the Planned Development, subject to the review and approval of the Department of Housing and Economic Development. Off-Premises signs are prohibited within the boundary of the Planned Development.

7. For purposes of height measurement, the definitions in the Zoning Ordinance shall apply. The height of any building shall also be subject to height limitations, if any, established by the Federal Aviation Administration.

8. The maximum permitted Floor Area Ratio ("FAR") for the site shall be in accordance with the attached Bulk Regulations Table. For the purposes of FAR calculations and measurements, the definitions in the Zoning Ordinance shall apply. The permitted FAR identified in the Bulk Regulations Table has been determined using a Net Site Area of 205,115 square feet.

9. Upon review and determination, "Part II Review", pursuant to Section 17-13-0610 of the Zoning Ordinance, a Part II Review Fee shall be assessed by the Department of Housing and Economic Development. The fee, as determined by staff at the time, is final and binding on the applicant and must be paid to the Department of Revenue prior to the issuance of any Part II Approval.

10. The Site and Landscape Plans shall be in substantial conformance with the Landscape Ordinance and any other corresponding regulations and guidelines. Final landscape plan review and approval will be by the Department of Housing and Economic Development. Any interim reviews associated with site plan review or Part II Reviews, are conditional until final Part II Approval.

11. The applicant shall comply with Rules and Regulations for the Maintenance of Stockpiles promulgated by the Commissioners of the Departments of Streets and Sanitation, Fleet and Facility Management and Buildings, under Section 13-32-125 of the Municipal Code, or any other provision of that Code.

12. The terms and conditions of development under this Planned Development ordinance may be modified administratively, pursuant to Section 17-13-0611-A of the Zoning Ordinance by the Zoning Administrator upon the application for such a modification by the applicant, its successors and assigns and, if different than the applicant, the legal titleholders and any ground lessors.

13. The applicant acknowledges that it is in the public interest to design, construct and maintain the project in a manner which promotes, enables and maximizes universal access throughout the Property. Plans for all buildings and improvements on the

Property shall be reviewed and approved by the Mayor's Office for People with Disabilities to ensure compliance with all applicable laws and regulations related to access for persons with disabilities and to promote the highest standard of accessibility.

14. The applicant acknowledges that it is in the public interest to design, construct, renovate and maintain all buildings in a manner that provides healthier indoor environments, reduces operating costs, conserves energy and maximizes the preservation of natural resources. At the time of a hearing before the Chicago Plan Commission, all developments must be in substantial compliance with the current City of Chicago Sustainable Development Policy set forth by the Housing and Economic Development. In-lieu of a green roof system, the applicant has designed the Planned Development so that all rain water will flow into the Chicago River thereby not stressing the Chicago Storm Water System. The proposed multipurpose structure will have an Energy Star level compliant roof and the building will exceed ASHRAE 90.1-2004 by 14 percent; meeting the guidelines of the Sustainable Policy of the Department of Housing and Economic Development.

15. The applicant acknowledges that Chicago River is a resource for both commerce and recreation and also acknowledges the City's goals of improving the appearance, quality and accessibility of the river, as contained in the waterway planned development guidelines contain in the Chicago Zoning Ordinance (Section 17-8-0912) and the Chicago River Corridor Design Guidelines and Standards. To further these goals, the applicant agrees to permit public access to the river setback, and provide signage that the area is open to the public during typical Chicago Park District hours. The applicant also acknowledges that the City is planning for the construction of a separate riverfront bike trail within the river channel which will connect California Park with Clark Park. The applicant will, to the extent possible, accommodate a trail connection to North Talman Avenue.

16. This Planned Development shall be governed by Section 17-13-0612 of the Zoning Ordinance. Should this Planned Development ordinance lapse, the Commissioner of the Department of Housing and Economic Development shall initiate a Zoning Map Amendment to rezone the property to M1-2 (Limited Manufacturing/Business Park District).

[Existing Zoning Map; Existing Land-Use Map; Boundary and Property Line Map; Site Plan; Floor Plan; Landscape Plans -- Summer Fields; Landscape Plan -- Winter Dome; Building Elevations; and Public Way Elevations referred to in these Plan of Development Statements printed on pages 62821 through 62829 of this *Journal*.]


Bulk Regulations and Data Table referred to in these Plan of Development Statements reads as follows:

Chicago Near North Soccer LLC.

Bulk Regulations And Data Table.

Gross Site Area:	218,072 square feet
Public Right-of-Way:	12,957 square feet
Net Site Area: (Property Line Boundary)	205,115 square feet
Building Area:	
Phase 1:	14,500 square feet
Phase 2:	14,000 square feet
Maximum Floor Area Ratio:	1.2
Allowable Uses:	Per Planned Development Statement Number 5
Setbacks:	
Front Yard:	No minimum setback
Side Yard:	No minimum setback
Rear Yard:	No minimum setback
Water District Setback:	30 feet, 0 inches
Maximum Building Height:	45 feet, 0 inches
Minimum Number of Parking Spaces:	52
Number of Bicycle Parking Spaces Required	9
Minimum Number of Loading Spaces:	1

Existing Zoning Map

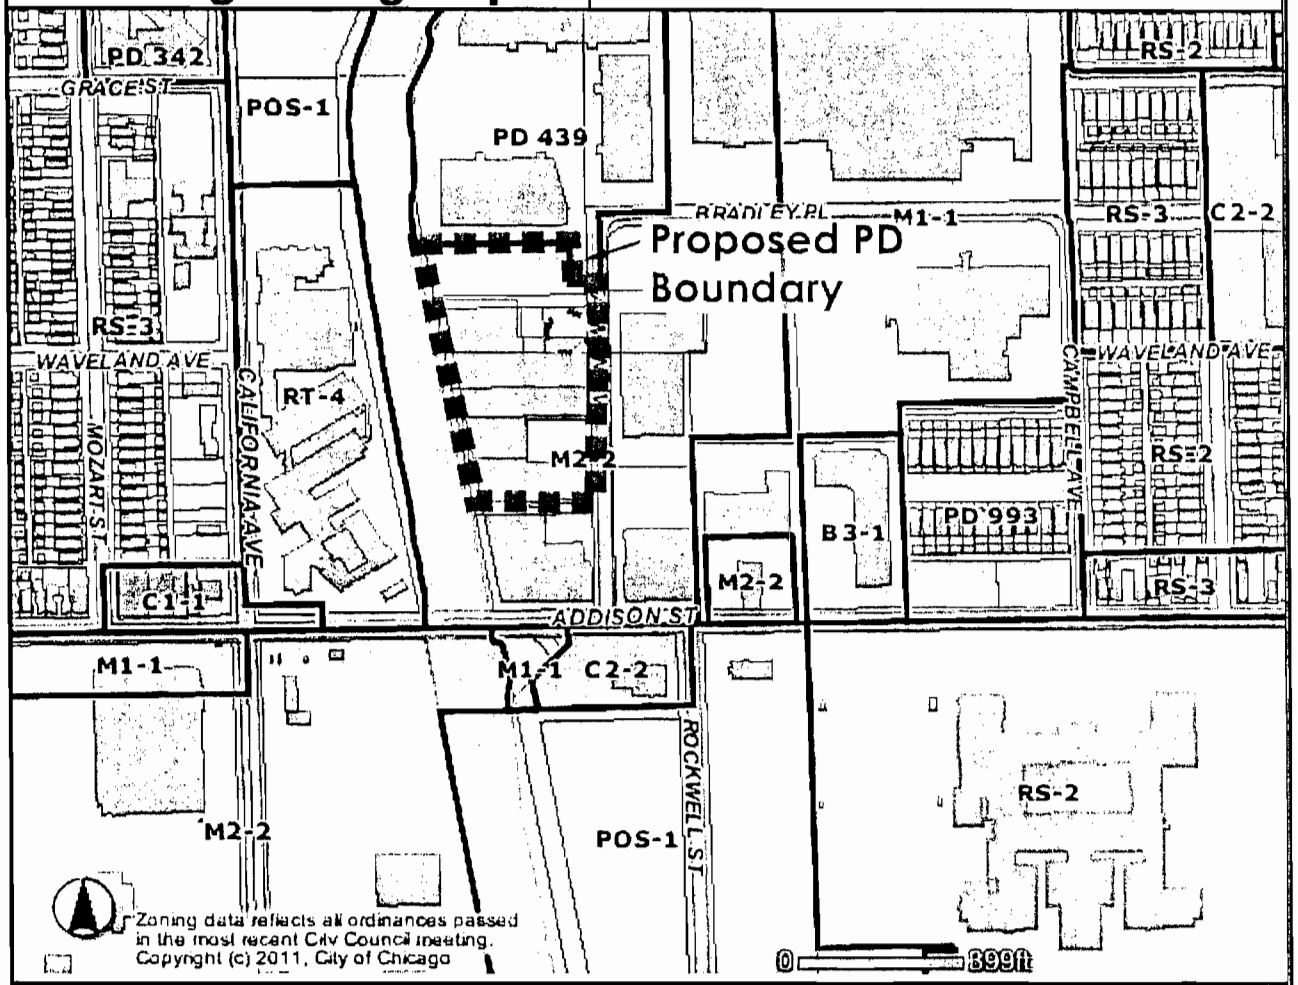


Address
3626 N. Talman Ave.

Existing Zoning Map
NTS

N

Chicago Near North Soccer Center, LLC 09/19/13

3626 N. Talman Ave., Chicago, IL Aria Group Architects, Inc.

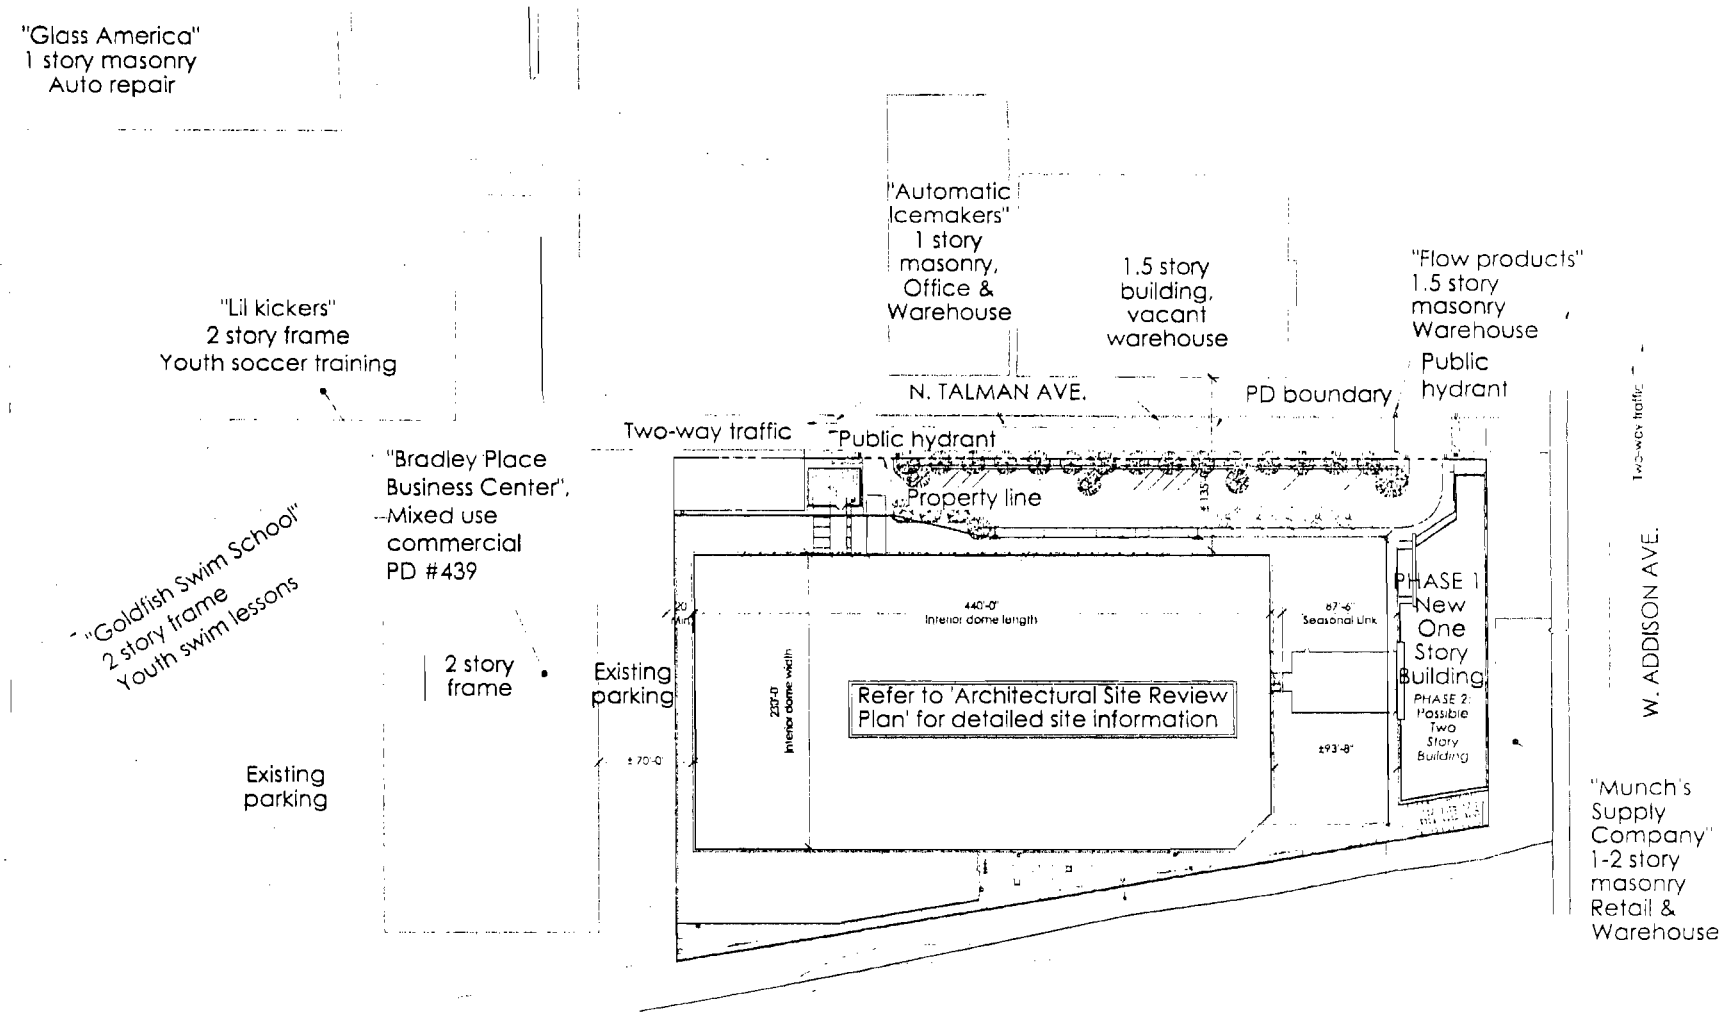


Existing Land Use Map
SCALE: 1" = 80'-0"

0 40' 80' 160

N

Chicago Near North Soccer Center, LLC 09/19/13
3676 N. Talman Ave. Chicago IL Aria Group Architects, Inc.

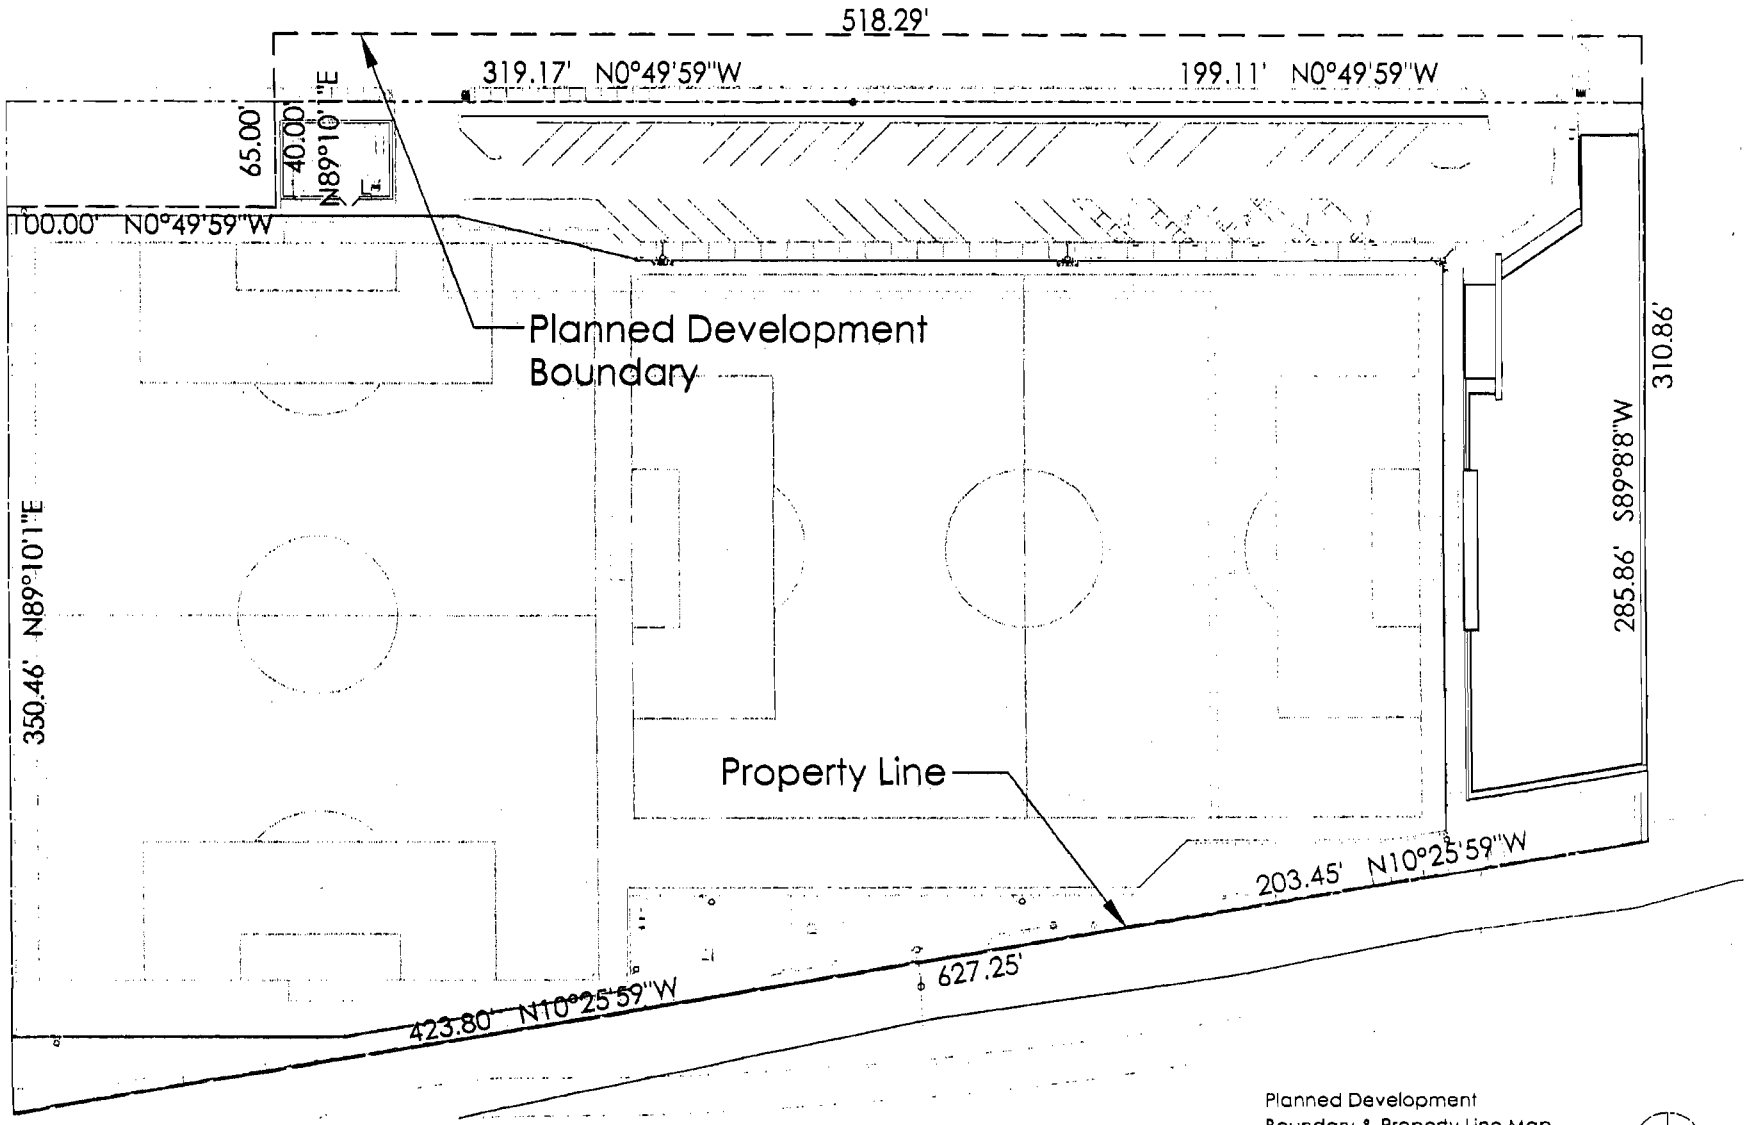

Planned Development Boundary & Property Line Map


SCALE: 1" = 40'

0' 20' 40' 80'

N


Chicago Near North Soccer Center, LLC 09/19/13

3626 N. Talman Ave., Chicago, IL Aria Group Architects, Inc.

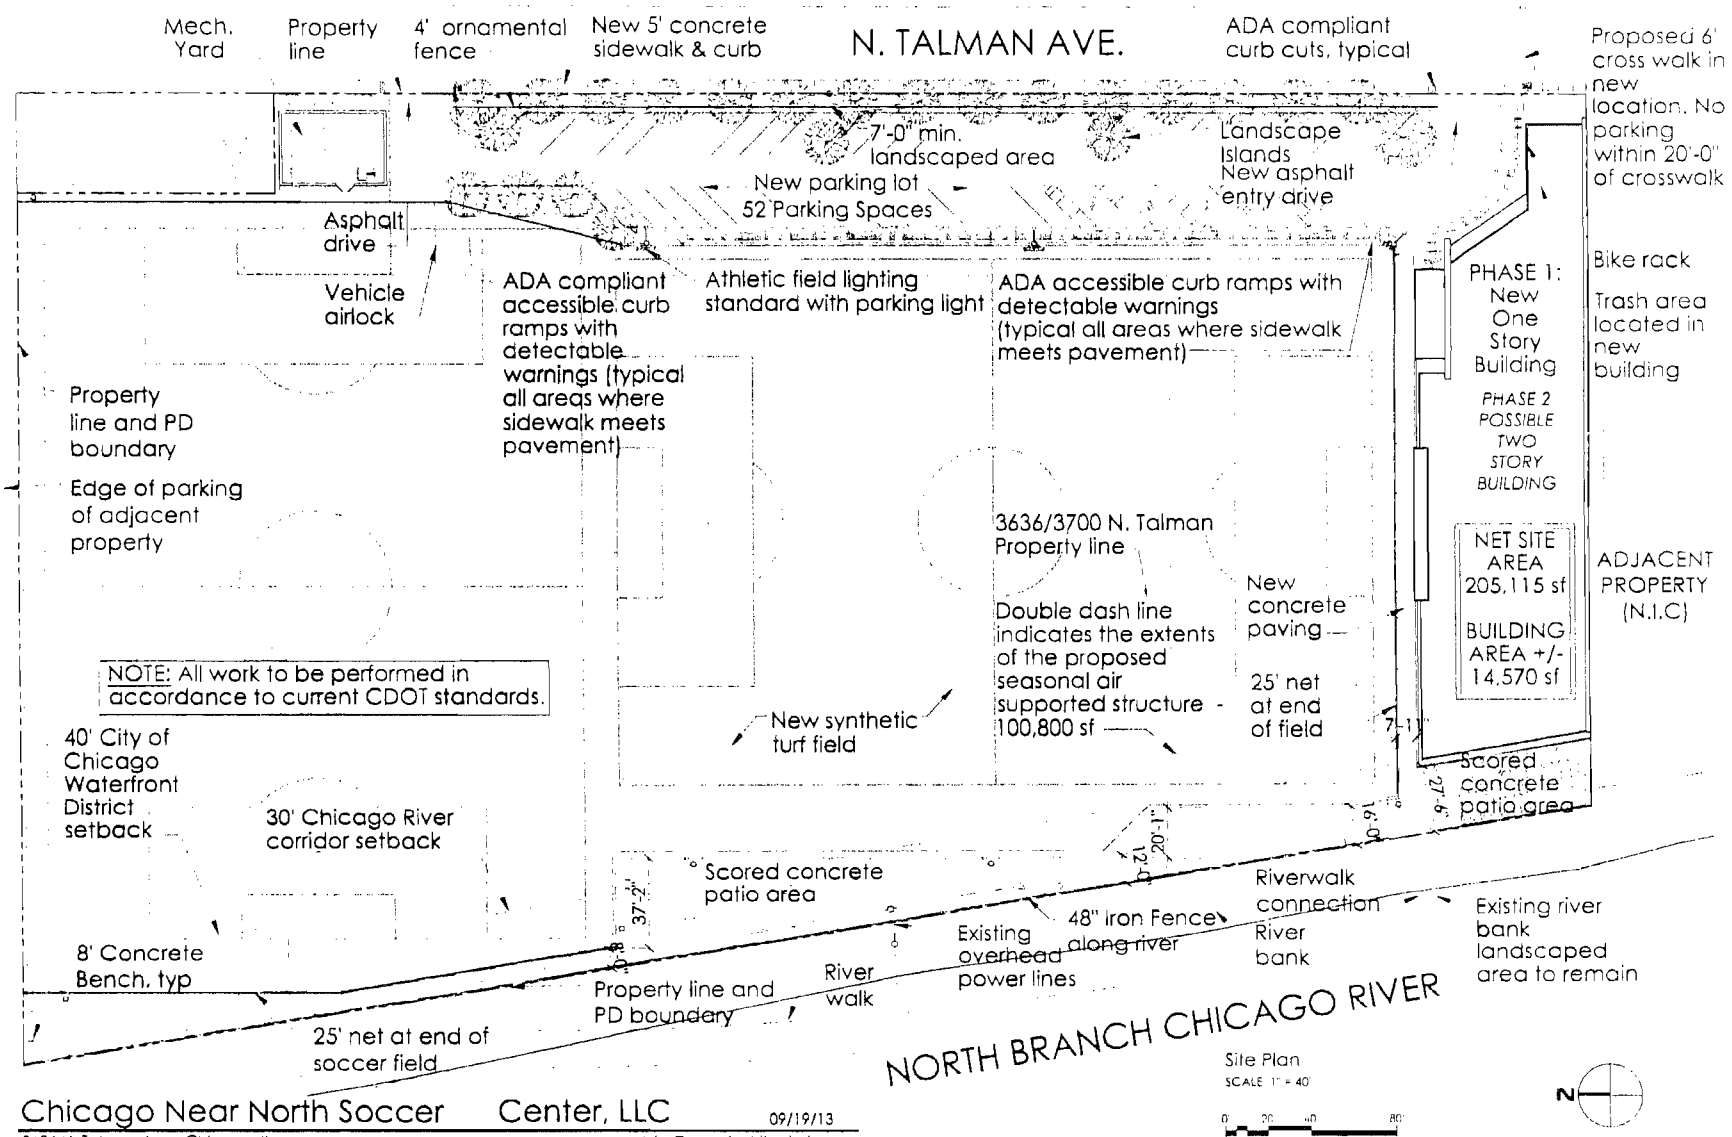

Chicago Near North Soccer Center, LLC 09/19/13

3626 N. Talman Ave., Chicago, IL Aria Group Architects, Inc.

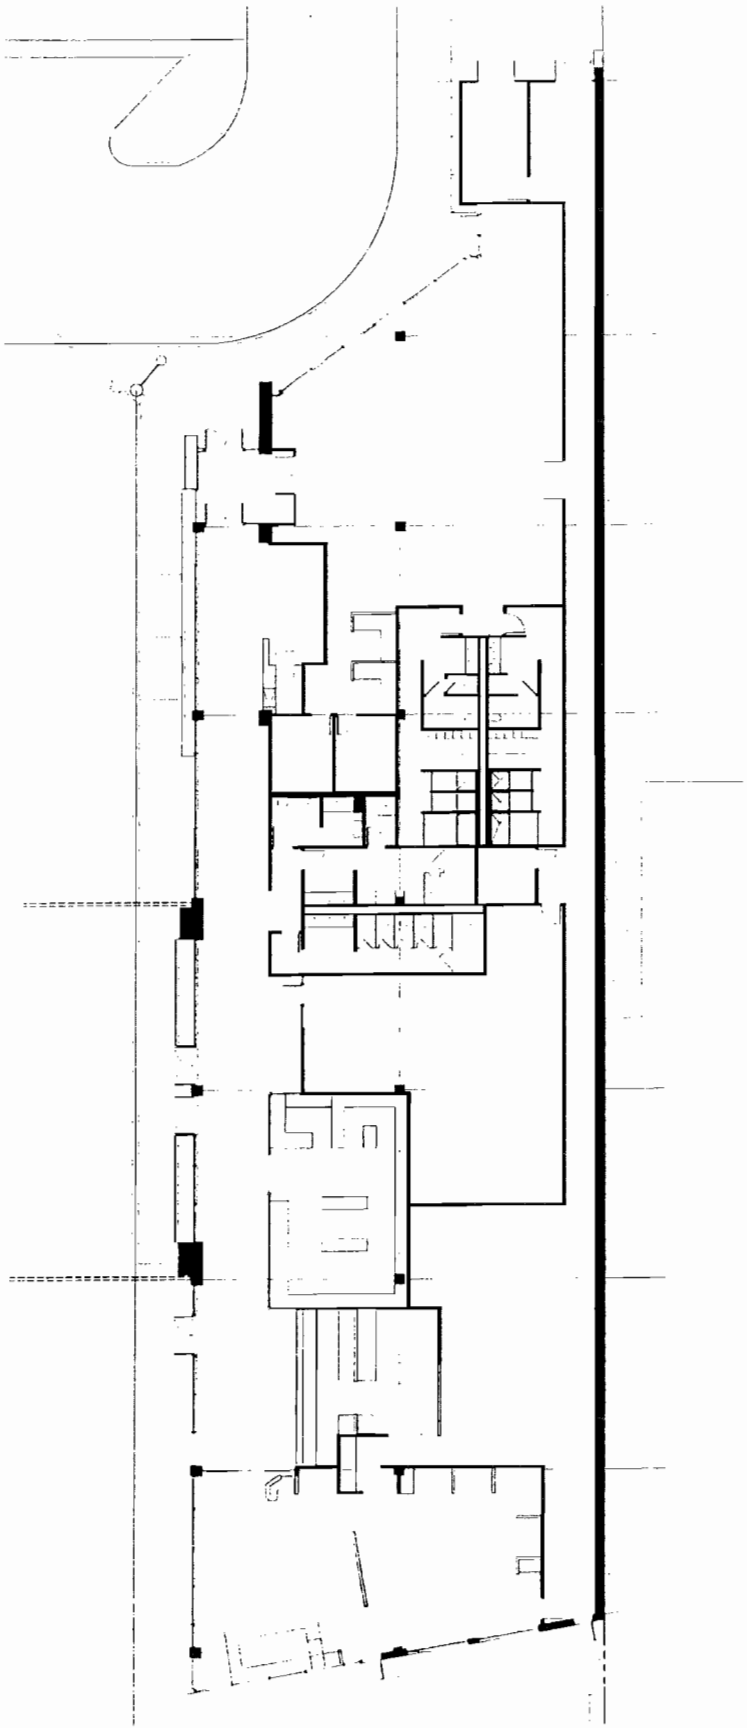

N


Floor Plan
SCALE: 1/16" = 1'-0"
0' 4' 8' 16'


Chicago Near North Soccer Center, LLC
3626 N. Talman Ave.,
Chicago, IL

09/19/13
Alfa Group Architects, Inc.


Chicago Near North Soccer Center, LLC 09/19/13

3676 N. Talman Ave., Chicago, IL Arlo Group Architects, Inc.

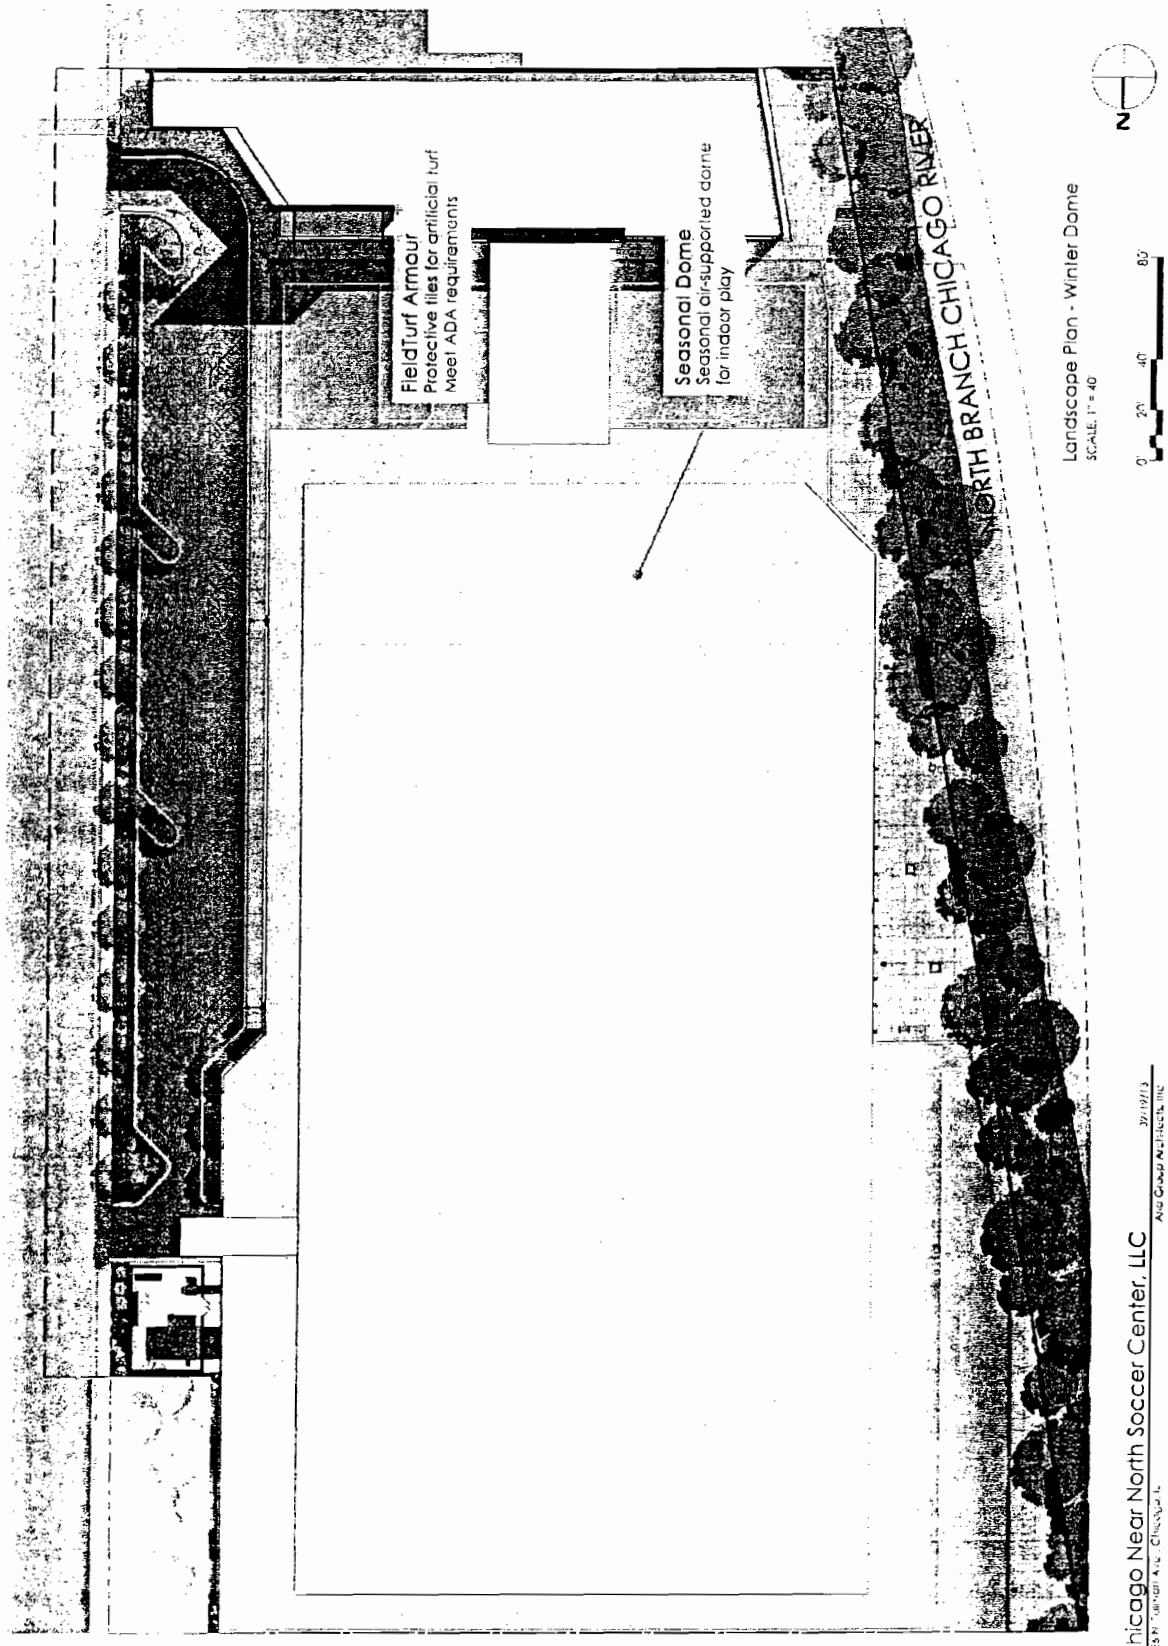

FieldTurf Armour
Protective tiles for artificial turf
Meet ADA requirements
Seasonal Dome
Seasonal air-supported dome
for indoor play
NORTH BRANCH CHICAGO RIVER
N
Landscape Plan - Winter Dome
SCALE: 1" = 40'
0
20'
40'
80'
Chicago Near North Soccer Center, LLC

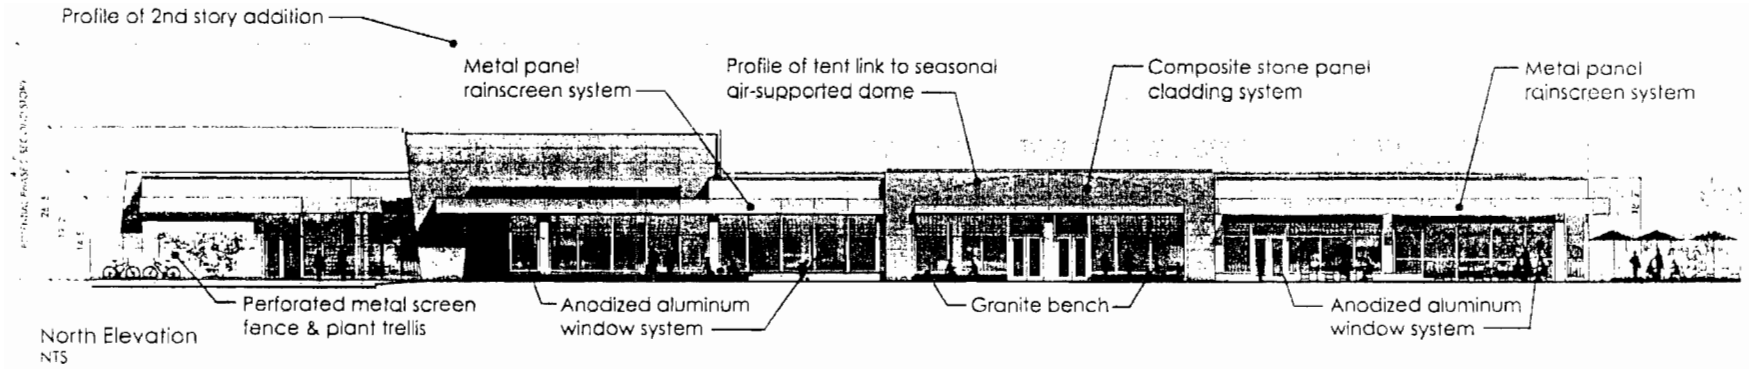


North Elevation
NTS

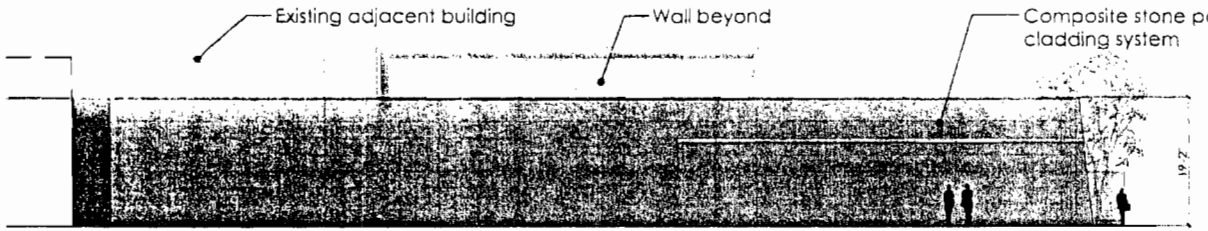

South Elevation

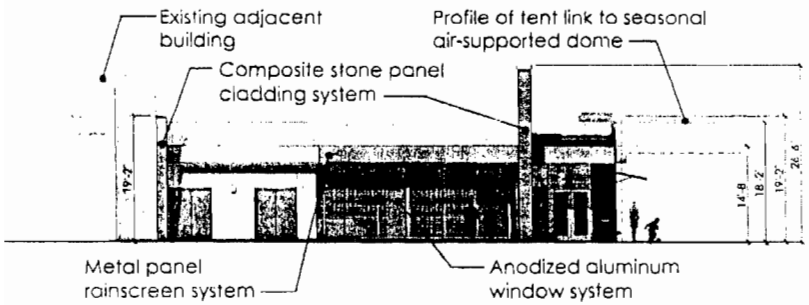

East Elevation

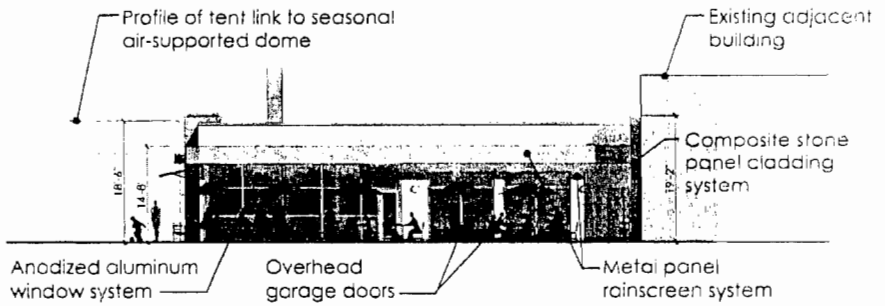

WestElevation


Building Elevations
SCALE: 1/8" = 1'-0"

0' 8' 16' 32'


Chicago Near North Soccer Center, LLC 09/19/13

3626 N. Talman Ave., Chicago, IL

Aria Group Architects, Inc.

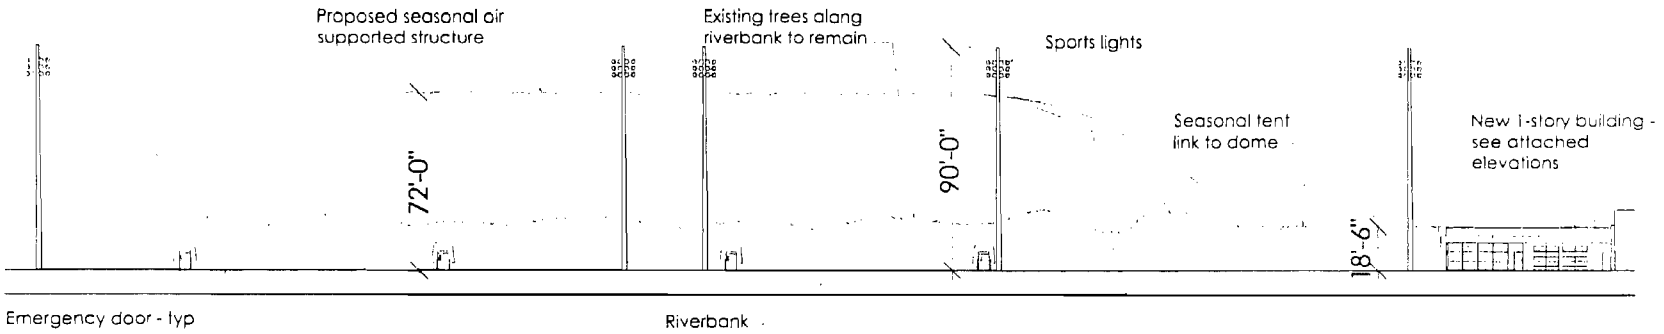

ELEVATION FROM CHICAGO RIVER

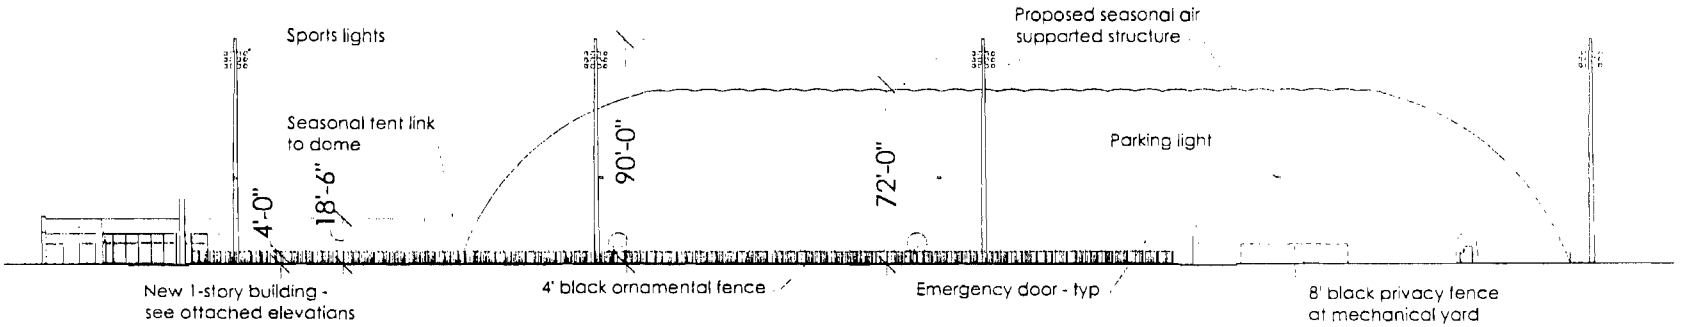

ELEVATION FROM TALMAN AVE.

Public way elevations
SCALE: 1" = 40'



Chicago Near North Soccer Center, LLC 09/19/13

3626 N. Talman Ave., Chicago, IL

Aria Group Architects, Inc.

Reclassification Of Area Shown On Map No. 9-J.
(As Amended)
(Application No.17629)
(Common Address: 3443 -- 3535 W. Addison St.)

[SO2012-8193]

Be It Ordained by the City Council of the City of Chicago:

SECTION 1. That the Chicago Zoning Ordinance be amended by changing all the Business Planned Development Number 534 symbols and indications as shown on Map Number 9-J in the area bounded by:

a north property line located approximately thirty-three (33) feet south of the centerline of the Addison Street right-of-way; a west property line located approximately thirty-three (33) feet east of the centerline of the Central Park Avenue right-of-way; a south property line located approximately twenty-two (22) feet north of the centerline of the partially vacated Eddy Street right-of-way for approximately four hundred twenty-two (422) feet; the remaining south property line abuts the adjoining M1-1 zoned property to the south; and an east property line located approximately three hundred fifty (350) feet west of the centerline of the North Kimball Avenue right-of-way;

to those of Business Planned Development Number 534, as amended, and a corresponding use district is hereby established in the area above described.

SECTION 2. This ordinance shall be in force and effect from and after its passage and due publication.

Plan of Development Statements referred to in this ordinance reads as follows:

Business Planned Development No. 534, As Amended.

Planned Development Statements.

1. The area delineated herein as Planned Development Number 534, as amended ("Planned Development") consists of approximately 323,691 square feet (7.43 acres) of property which is depicted on the attached Planned Development Boundary and Property Line Map ("Property") and is owned or controlled by the applicant, Kmart Corporation.

2. The requirements, obligations and conditions contained within this Planned Development shall be binding upon the applicant, its successors and assigns and, if different than the applicant, the legal titleholders and any ground lessors. All rights granted hereunder to the applicant shall inure to the benefit of the applicant's successors and assigns and, if different than the applicant, the legal titleholder and any

ground lessors. Furthermore, pursuant to the requirements of Section 17-8-0400 of the Chicago Zoning Ordinance, the Property, at the time of application for amendments, modifications or changes (administrative, legislative or otherwise) to this Planned Development are made, shall be under single ownership or designated control. Single designated control is defined in Section 17-8-0400 of the Zoning Ordinance.

3. All applicable official reviews, approvals or permits are required to be obtained by the applicant or its successors, assignees or grantees. Any dedication or vacation of streets or alleys or grants of easements or any adjustment of the right-of-way shall require a separate submittal to the Department of Transportation on behalf of the applicant or its successors, assigns or grantees.

   Any requests for grants of privilege, or any items encroaching on the public way, shall be in compliance with the Plans.

   Ingress or egress shall be pursuant to the plans and may be subject to the review and approval of the Departments of Housing and Economic Development and Transportation. Closure of all or any public street or alley during demolition or construction shall be subject to the review and approval of the Department of Transportation.

   All work proposed in the public way must be designed and constructed in accordance with the Department of Transportation Construction Standards for Work in the Public Way and in compliance with the Municipal Code of the City of Chicago. Prior to the issuance of any Part II Approval, the submitted plans must be approved by the Department of Transportation.

4. This Plan of Development consists of 15 statements: a Bulk Regulations Table; an Existing Zoning Map; an Existing Land-Use Map; a Planned Development Boundary and Property Line Map; Overall Planned Development Site Plan; Subarea Map; Subarea B Site Plan; Subarea B Landscape Plan; and Subarea B Building Elevations (North, South, East and West) prepared by Kimley-Horn and Associates and dated September 19, 2013, submitted herein. Full-sized copies of the Site Plan, Landscape Plan and Building Elevations are on file with the Department of Housing and Economic Development. In any instance where a provision of this Planned Development conflicts with the Chicago Building Code, the Building Code shall control. This Planned Development conforms to the intent and purpose of the Zoning Ordinance, and all requirements thereto, and satisfies the established criteria for approval as a Planned Development. In case of a conflict between the terms of this Planned Development Ordinance and the Zoning Ordinance, this Planned Development Ordinance shall control.

5. The following uses are permitted in the subareas delineated herein as Business Planned Development Number 534, as amended:

   Subarea A: retail and commercial uses, service uses, accessory uses and parking.

   Subarea B: eating and drinking establishments, accessory uses and parking.

6. On-Premises signs and temporary signs, such as construction and marketing signs, shall be permitted within the Planned Development, subject to the review and approval of the Department of Housing and Economic Development. Off-Premises signs are prohibited within the boundary of the Planned Development.

7. For purposes of height measurement, the definitions in the Zoning Ordinance shall apply. The height of any building shall also be subject to height limitations, if any, established by the Federal Aviation Administration.

8. The maximum permitted Floor Area Ratio ("FAR") for the site shall be in accordance with the attached Bulk Regulations Table. For the purposes of FAR calculations and measurements, the definitions in the Zoning Ordinance shall apply. The permitted FAR identified in the Bulk Regulations Table has been determined using a Net Site Area of 323,691 square feet.

9. Upon review and determination, "Part II Review", pursuant to Section 17-13-0610 of the Zoning Ordinance, a Part II Review Fee shall be assessed by the Department of Housing and Economic Development. The fee, as determined by staff at the time, is final and binding on the applicant and must be paid to the Department of Revenue prior to the issuance of any Part II Approval.

10. Subarea A is improved with a Kmart commercial building and parking lot. The Subarea B Site and Landscape Plans shall be in substantial conformance with the Landscape Ordinance and any other corresponding regulations and guidelines. Final landscape plan review and approval will be by the Department of Housing and Economic Development. Any interim reviews associated with site plan review or Part II Reviews, are conditional until final Part II Approval.

11. The applicant shall comply with Rules and Regulations for the Maintenance of Stockpiles promulgated by the Commissioners of the Departments of Streets and Sanitation, Fleet and Facility Management and Buildings, under Section 13-32-125 of the Municipal Code, or any other provision of that Code.

12. The terms and conditions of development under this Planned Development ordinance may be modified administratively, pursuant to section 17-13-0611-A of the Zoning Ordinance by the Zoning Administrator upon the application for such a modification by the applicant, its successors and assigns and, if different than the applicant, the legal titleholders and any ground lessors.

13. The applicant acknowledges that it is in the public interest to design, construct and maintain the project in a manner which promotes, enables and maximizes universal access throughout the Property. Plans for all buildings and improvements on the Property shall be reviewed and approved by the Mayor's Office tor People with Disabilities to ensure compliance with all applicable laws and regulations related to access for persons with disabilities and to promote the highest standard of accessibility.

14. The applicant acknowledges that it is in the public interest to design, construct, renovate and maintain all buildings in a manner that provides healthier indoor environments, reduces operating costs and conserves energy and natural resources.

15. This Planned Development shall be governed by Section 17-13-0612 of the Zoning Ordinance. Should this Planned Development ordinance lapse, the Commissioner of the Department of Housing and Economic Development shall initiate a Zoning Map Amendment to rezone the property to B3-1 Community Shopping District.

[Existing Zoning Map; Existing Land-Use Map; Aerial Map; Boundary and Property Line Map; Subarea Map; Overall Planned Development Site Plan; Subareas B Site Plan; Subarea B Landscape Plan; Subarea B North and South Elevations; and Subarea B East and West Exterior Elevations referred to in these Plan of Development Statements printed on pages 62835 through 62844 of this *Journal*.]


Bulk Regulations and Data Table deferred to in these Plan of Development Statements reads as follows:

Business Planned Development No. 534

Bulk Regulations And Data Table.

Gross Site Area:	368,890 square feet (8.47 acres)
Area in Public Right-of-Way:	45,199 square feet (1.04 acres)
Net Site Area:	323,691 square feet (7.43 acres)
Subarea A:	260,529 square feet (5.98 acres)
Subarea B:	63,162 square feet (1.45 acres)
Permitted Floor Area Ratio:	0.38

Permitted Uses:	
Per Subarea A:	Retail and commercial uses, service uses, accessory uses and parking.
Per Subarea B:	Eating and drinking establishments, accessory uses and parking.
Minimum Number of Accessory Off-Street Parking Spaces:	385 (Section 17-10-0207-M Parking Group M)
Per Subarea A:	262
Per Subarea B:	123
Minimum Number of Bicycle Parking Spaces:	1 per 10 auto spaces (13 spaces)
Minimum Off-Street Loading Spaces:	5 spaces at 10 feet by 25 feet
Per Subarea A:	4
Per Subarea B:	1
Setbacks from Property Line:	In substantial compliance with the attached Site Plan
Maximum Building Height:	
Subarea A:	22 feet
Subarea B:	22 feet
Setbacks from Property Lines:	Per attached Site Plan

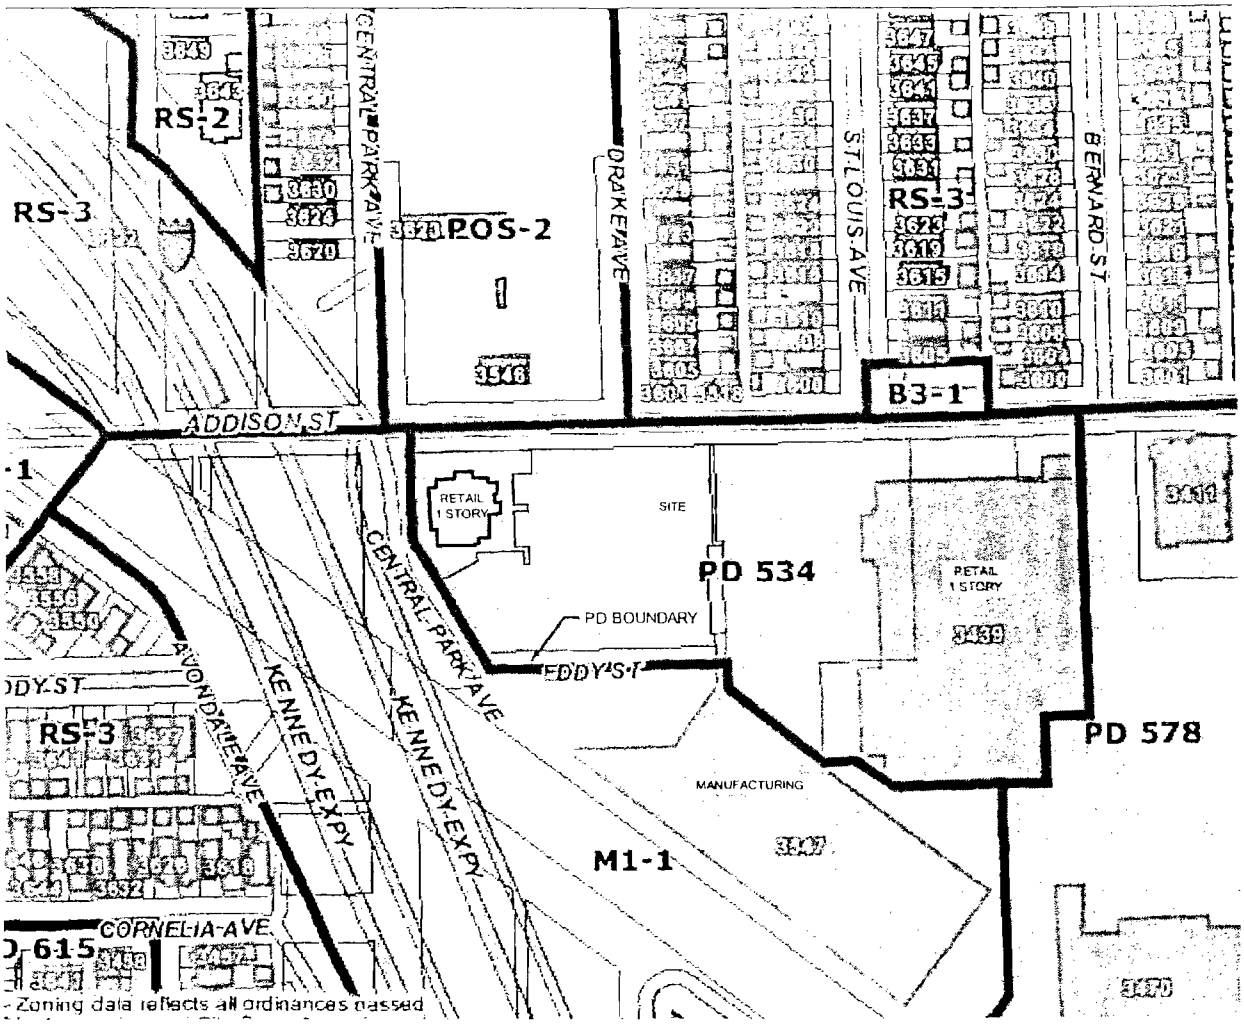

LEGEND
B – BUSINESS
M – MANUFACTURING
PD – PLANNED DEVELOPMENT
POS – PARKS AND OPEN SPACE
R – RESIDENTIAL


APPLICANT: KMART CORPORATION
ADDRESS: 3443-3555 WEST ADDISON STREET
SUBMITTED: 12/12/12
PLAN COMMISSION: SEPTEMBER 19, 2013


SCALE: N.T.S.

DRAWN BY: EJT


EXISTING ZONING MAP

Kimley-Horn and Associates, Inc.

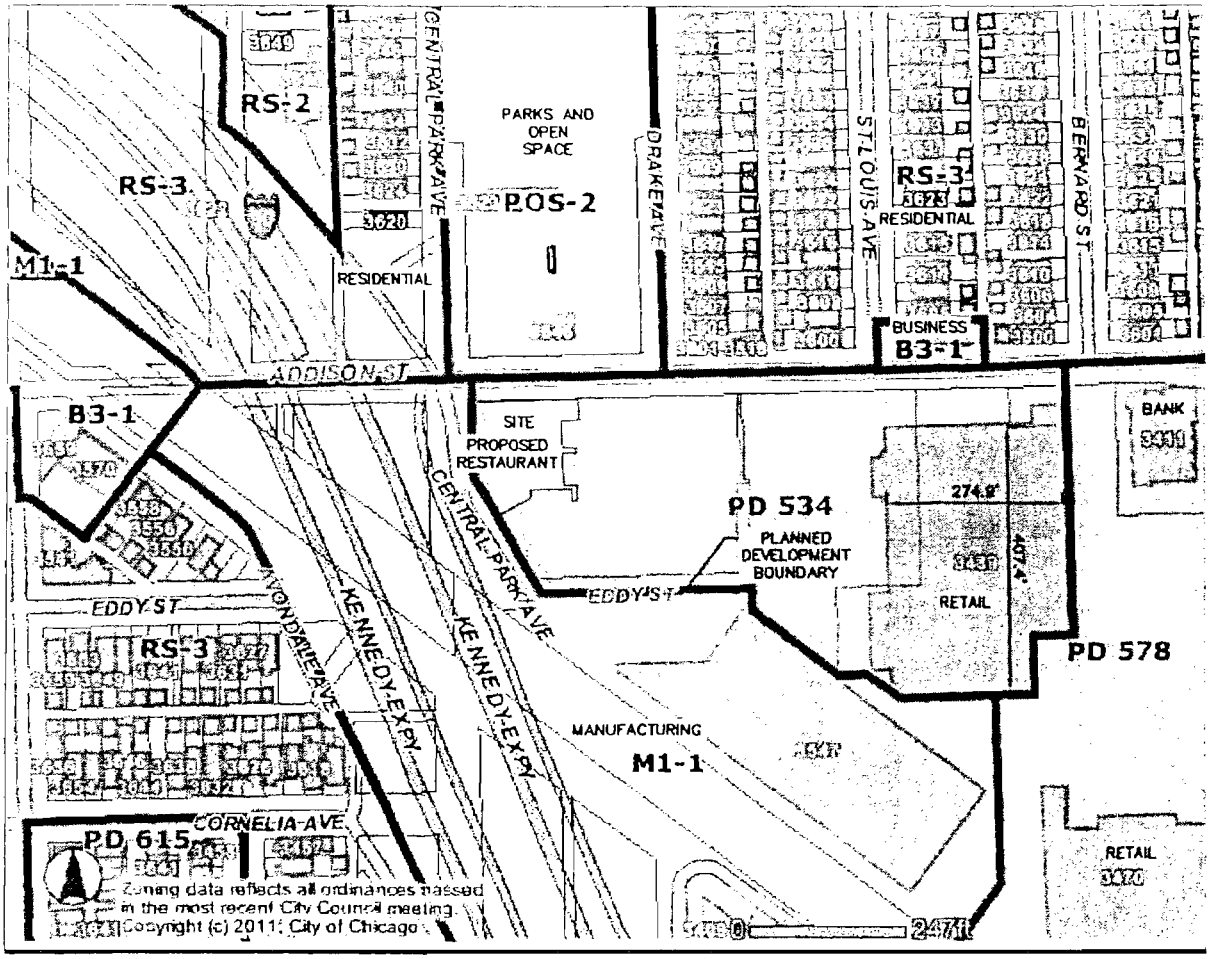

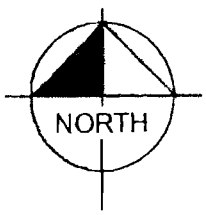


APPLICANT: KMART CORPORATION ADDRESS: 3443-3555 WEST ADDISON STREET SUBMITTED: 12/12/12 PLAN COMMISSION: SEPTEMBER 19, 2013	SCALE: N.T.S. DRAWN BY: EJT	EXISTING LAND-USE MAP	Kimley-Horn and Associates, Inc.

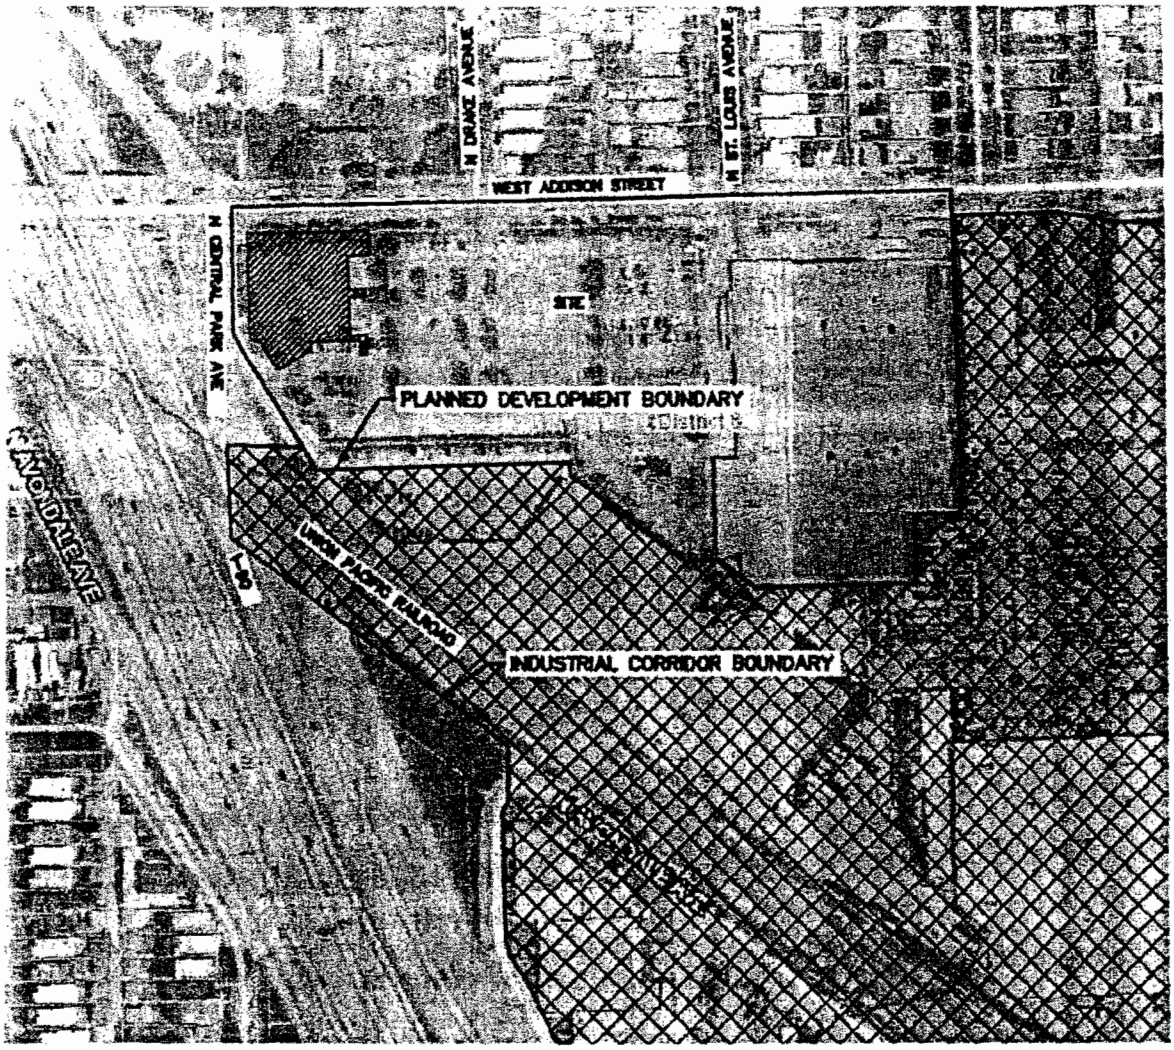


INDUSTRIAL CORRIDOR

NORTH


APPLICANT: KMART CORPORATION ADDRESS: 3443-3555 WEST ADDISON STREET SUBMITTED: 12/12/12 PLAN COMMISSION: SEPTEMBER 19, 2013	*SCALE:* N.T.S. *DRAWN BY:* EJT	AERIAL MAP	Kimley-Horn and Associates, Inc.

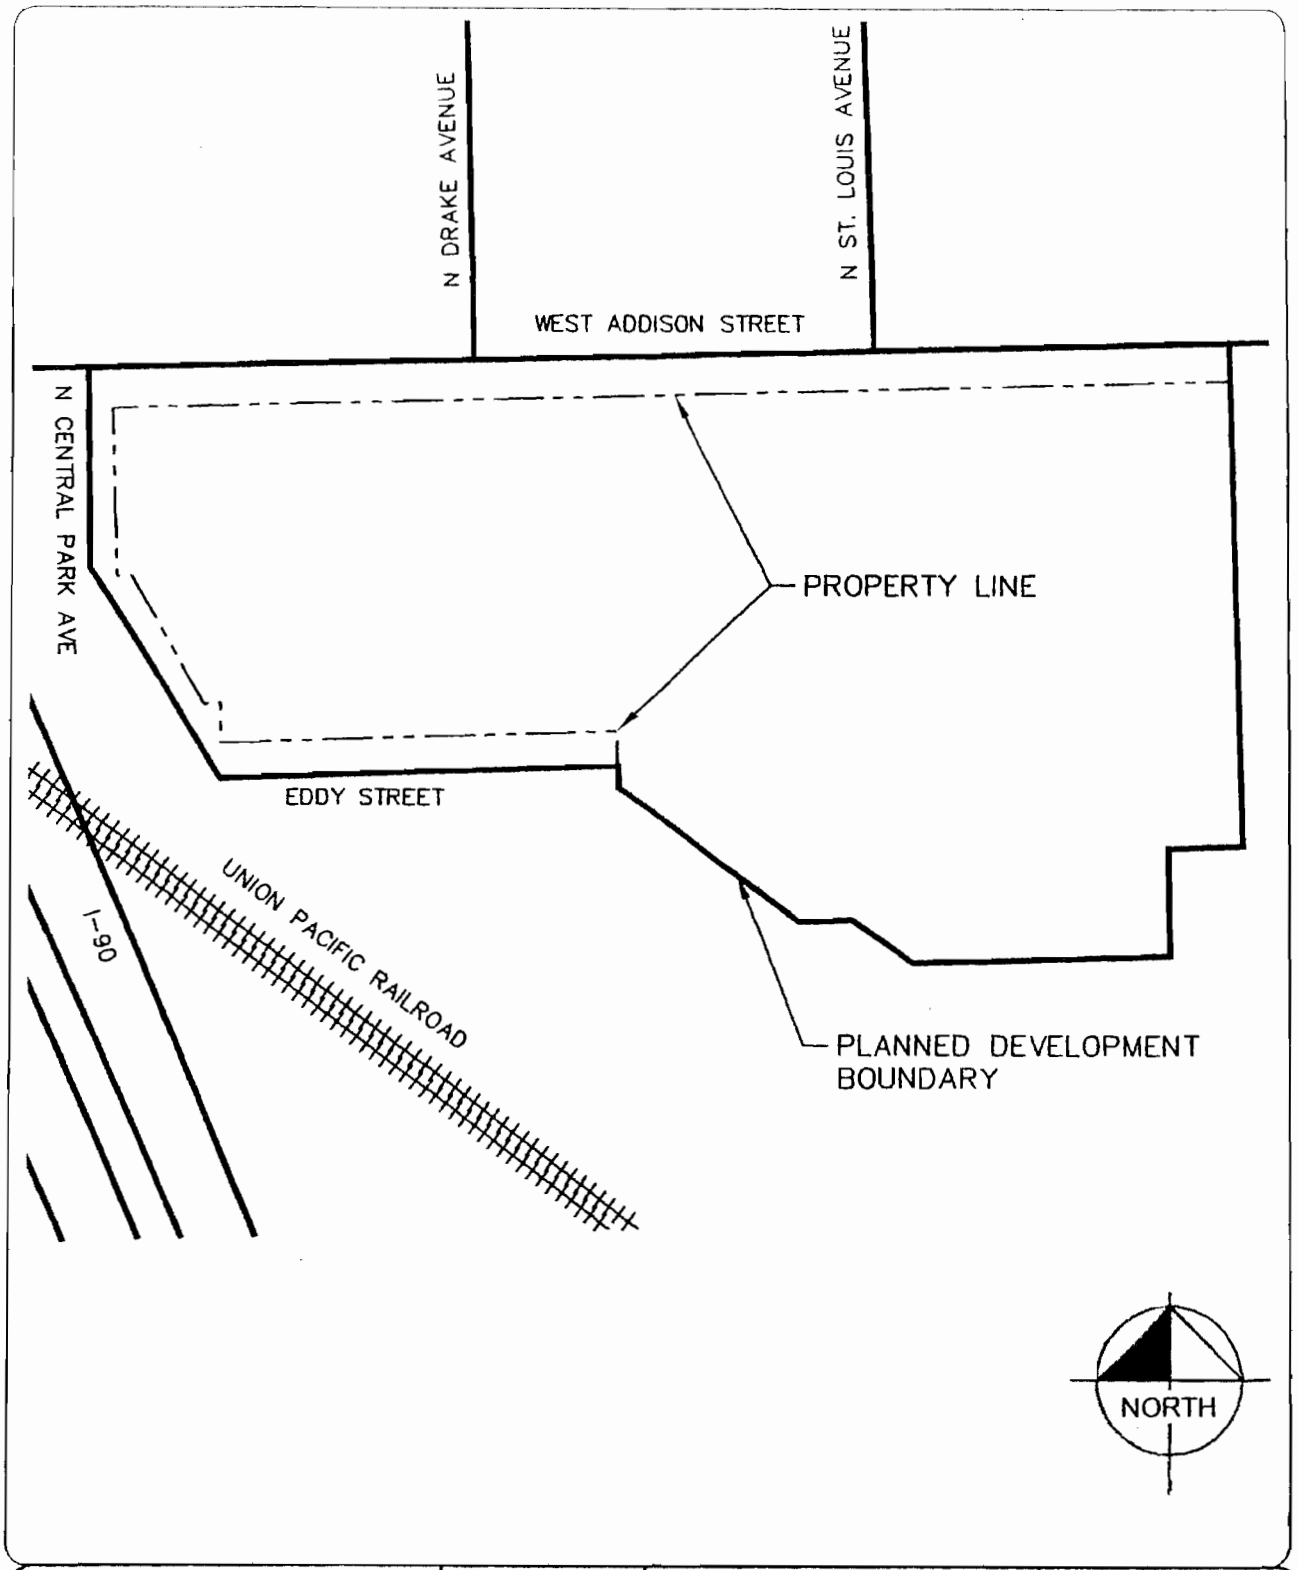


APPLICANT: KMART CORPORATION ADDRESS: 3443-3555 WEST ADDISON STREET SUBMITTED: 12/12/12 PLAN COMMISSION: SEPTEMBER 19, 2013	SCALE: N.T.S. DRAWN BY: EJT	PLANNED DEVELOPMENT BOUNDARY AND PROPERTY LINE MAP	Kimley-Horn and Associates, Inc.

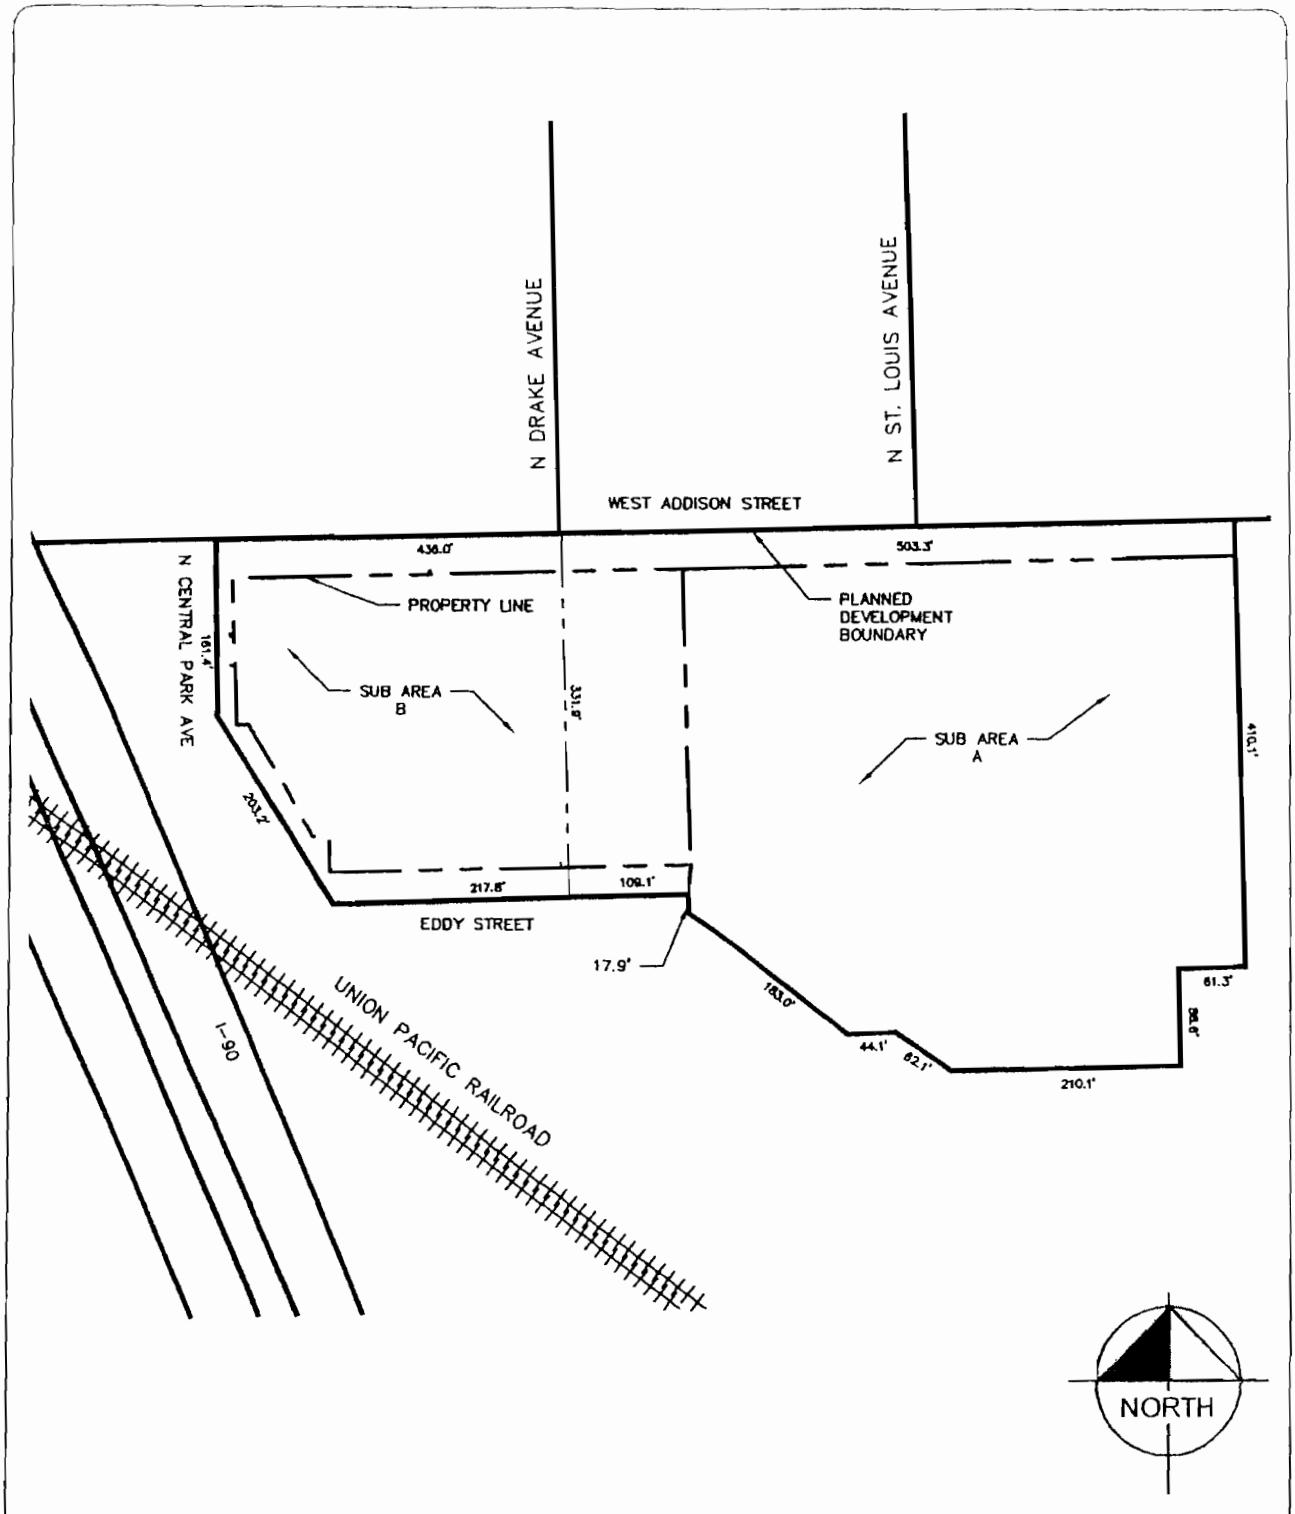


APPLICANT: KMART CORPORATION ADDRESS: 3443-3555 WEST ADDISON STREET SUBMITTED: 12/12/12 PLAN COMMISSION: SEPTEMBER 19, 2013	SCALE: N.T.S. DRAWN BY: EJT	SUB-AREA MAP	Kimley-Horn and Associates, Inc.

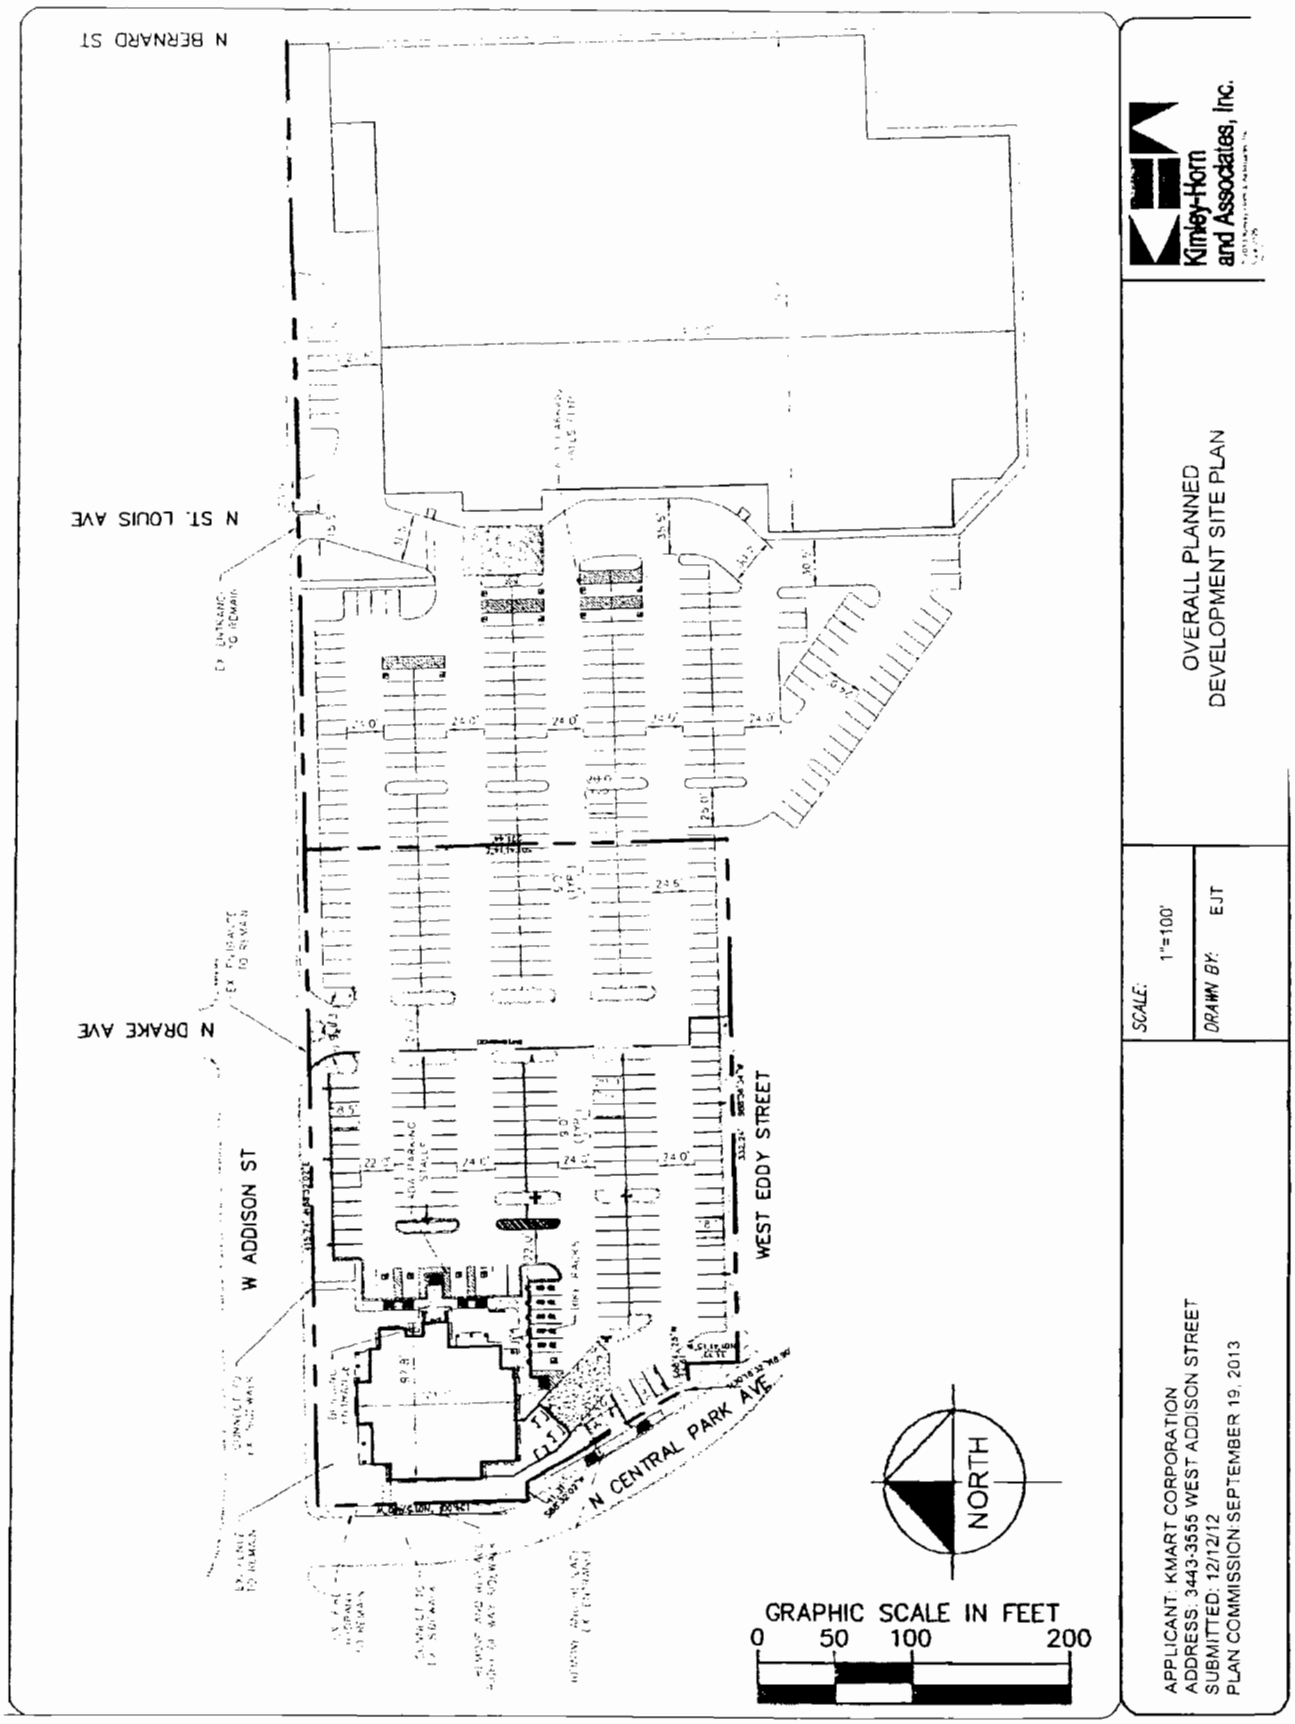
N BERNARD ST
N ST. LOUIS AVE
N DRAKE AVE
W ADDISON ST
WEST EDDY STREET
N CENTRAL PARK AVE
NORTH
GRAPHIC SCALE IN FEET
0 50 100 200
Kimley-Horn and Associates, Inc.
OVERALL PLANNED DEVELOPMENT SITE PLAN
SCALE: 1"=100'
DRAWN BY: EJT
APPLICANT: KMART CORPORATION
ADDRESS: 3443-3555 WEST ADDISON STREET
SUBMITTED: 12/12/12
PLAN COMMISSION SEPTEMBER 19, 2013

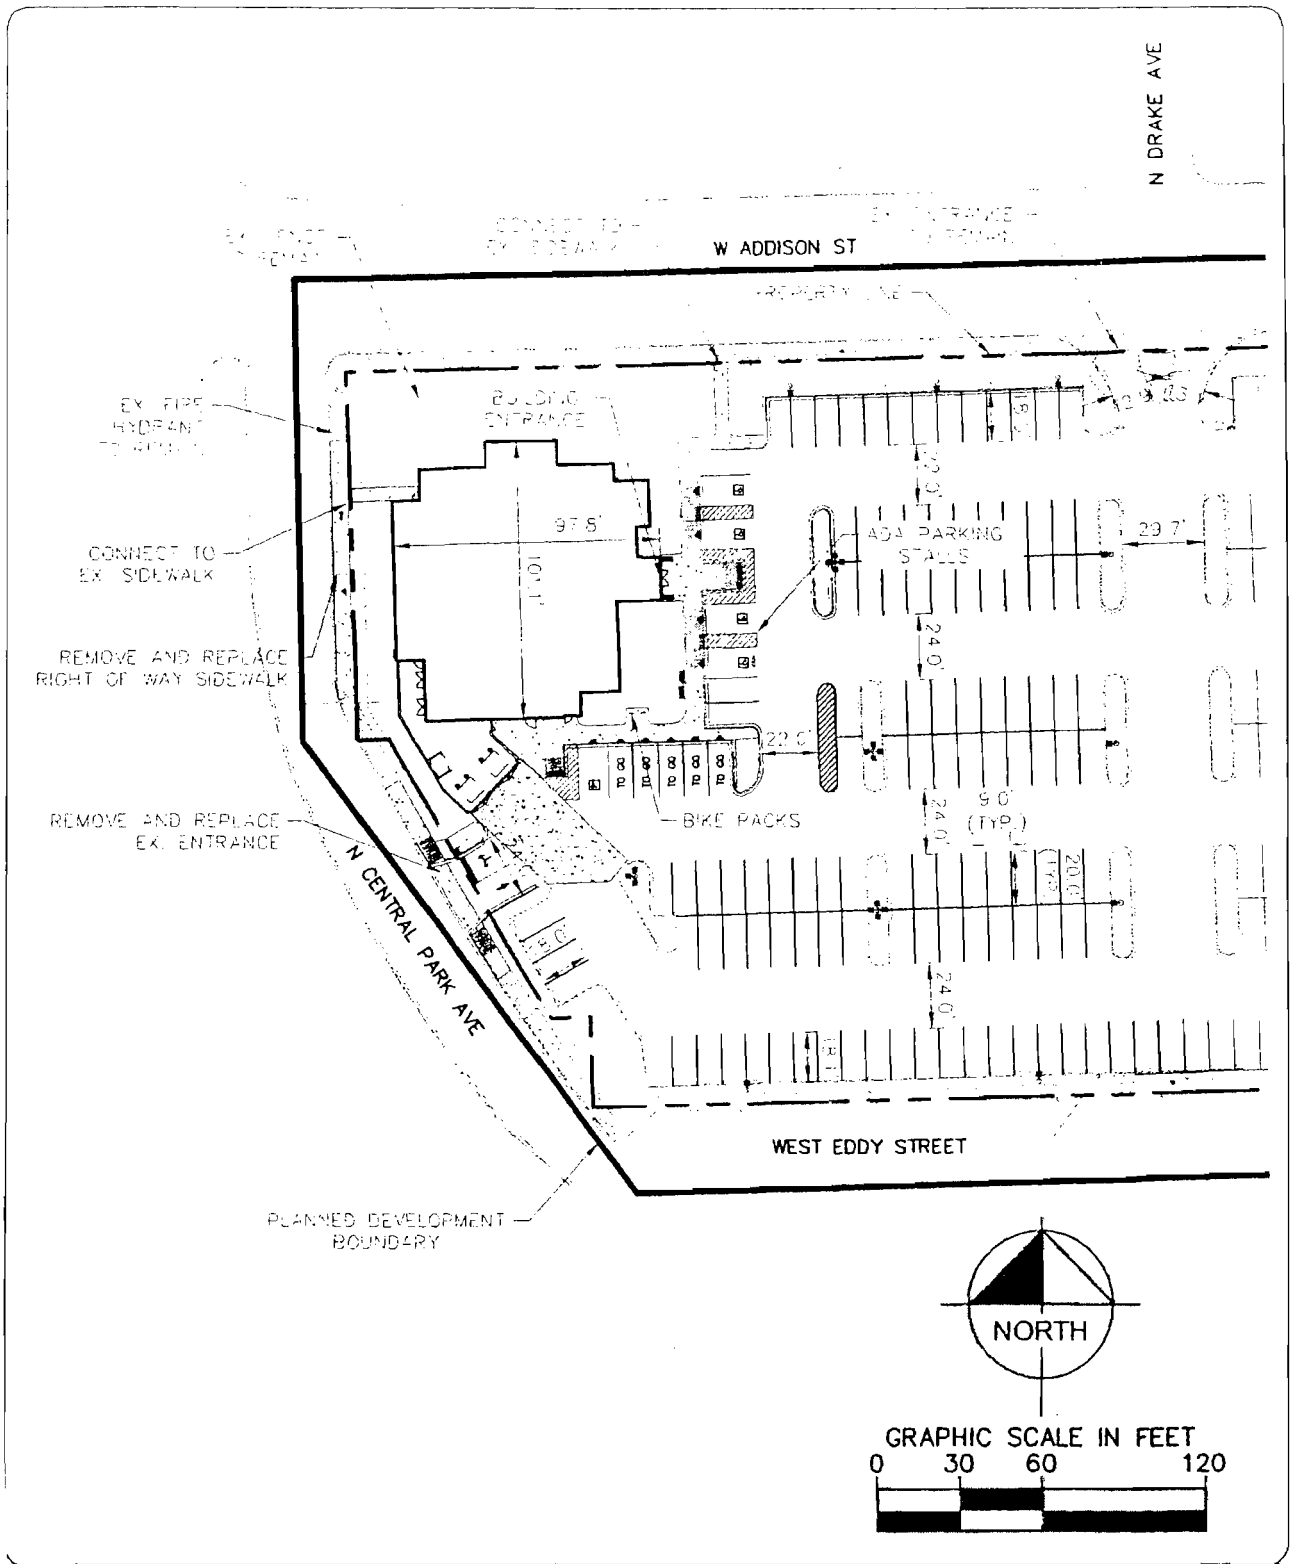

APPLICANT: KMART CORPORATION ADDRESS: 3443-3555 WEST ADDISON STREET SUBMITTED: 12/12/12 PLAN COMMISSION: SEPTEMBER 19, 2013	SCALE: 1"=60' DRAWN BY: EJT	SUB-AREA B SITE PLAN	Kimley-Horn and Associates, Inc.

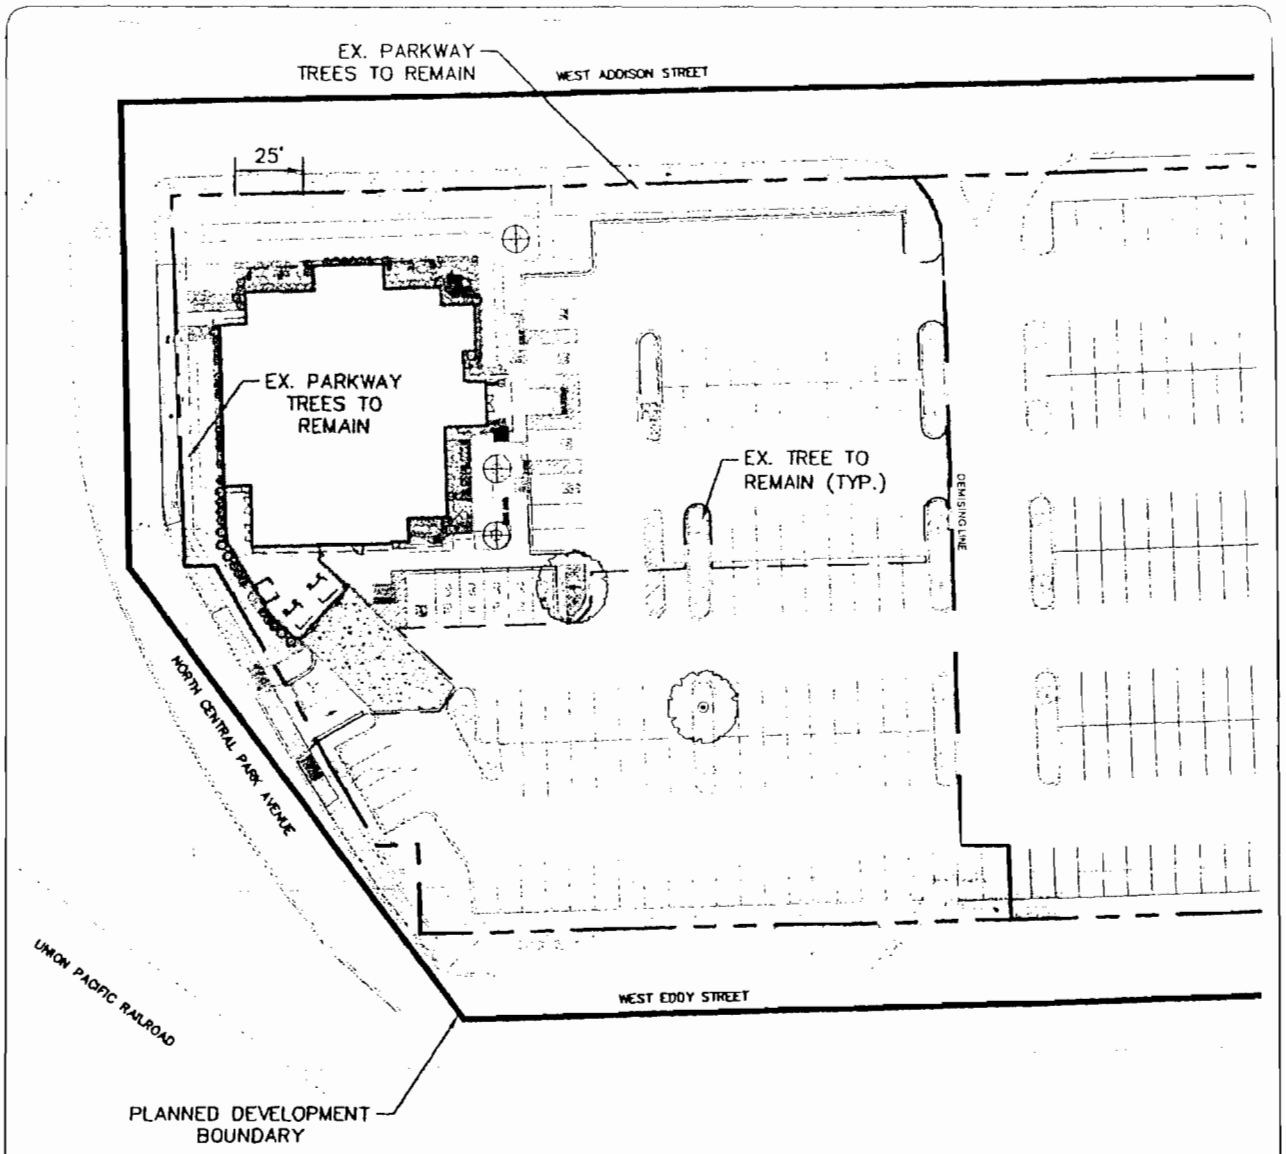

LANDSCAPE LEGEND:

- SODDED KENTUCKY BLUEGRASS TURF BLEND
- VEGETATIVE SWALE PLANTING (TYP.) SEED AT 30 LBS./ACRE
- DECIDUOUS CANOPY TREE (TYP.)
- ORNAMENTAL TREE (TYP.)
- EVERGREEN TREE (TYP.)

NORTH

GRAPHIC SCALE IN FEET
0 30 60 120


APPLICANT: KMART CORPORATION
ADDRESS: 3443-3555 WEST ADDISON STREET
SUBMITTED: 12/12/12
PLAN COMMISSION: SEPTEMBER 19, 2013

SCALE: 1"=60'


DRAWN BY: EJT

SUB-AREA B
LANDSCAPE PLAN

Kimley-Horn and Associates, Inc.

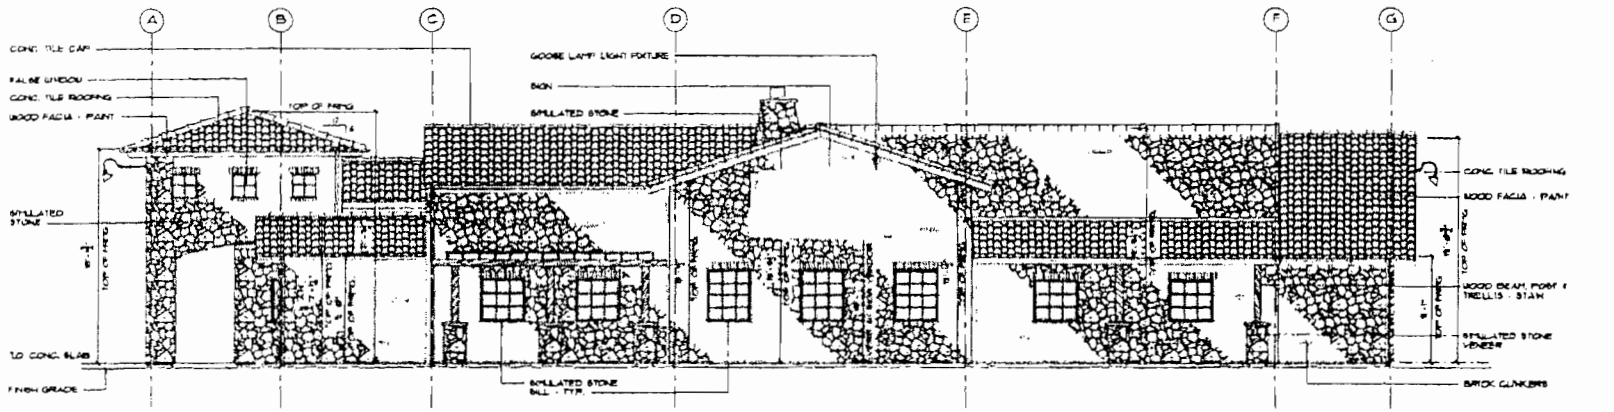


RIGHT (NORTH) ELEVATION

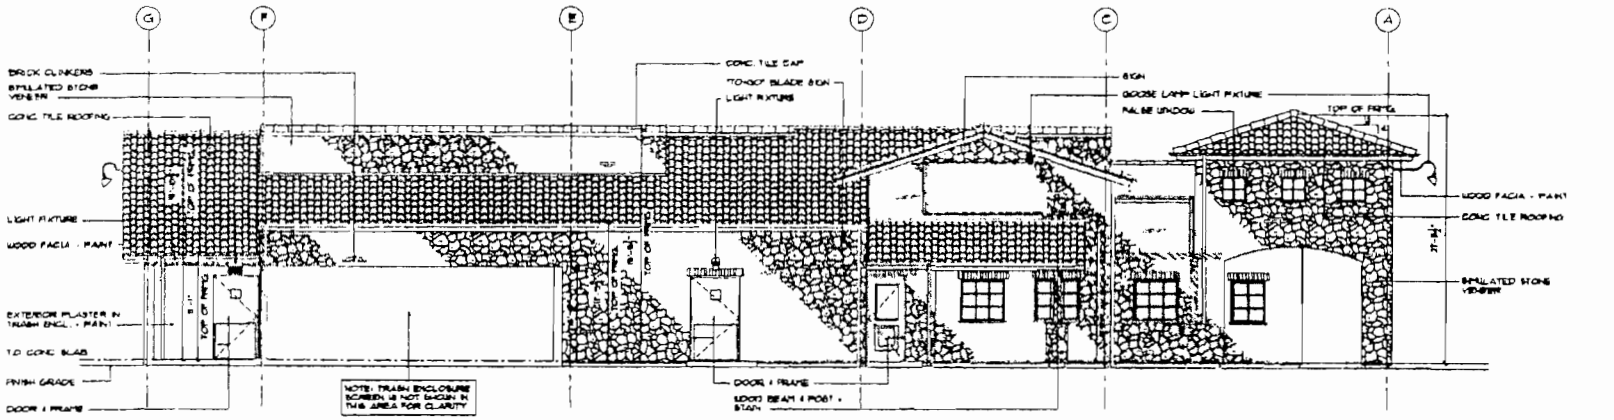


LEFT (SOUTH) ELEVATION

APPLICANT: KMART CORPORATION ADDRESS: 3443-3555 WEST ADDISON STREET SUBMITTED: DECEMBER 12, 2012 PLAN COMMISSION: SEPTEMBER 19, 2013	SCALE: DRAWN BY: DAE	SUB AREA B NORTH & SOUTH EXTERIOR ELEVATIONS

Kimley-Horn and Associates, Inc.

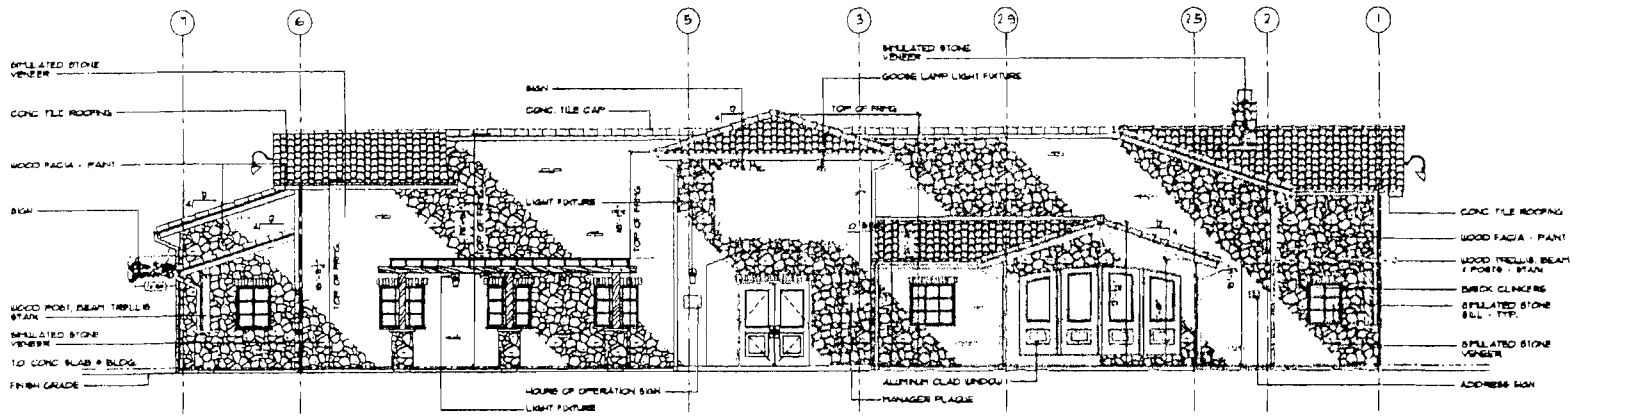

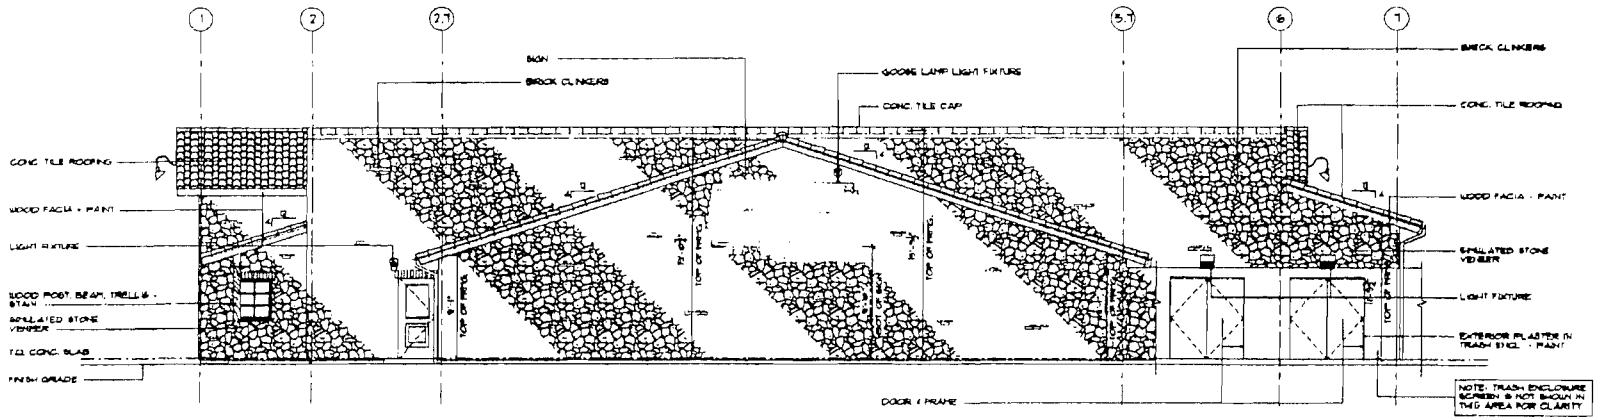

APPLICANT: KMART CORPORATION
ADDRESS: 3443-3555 WEST ADDISON STREET
SUBMITTED: DECEMBER 12, 2012
PLAN COMMISSION: SEPTEMBER 19, 2013

SCALE:

DRAWN BY: DAE

SUB AREA B
EAST & WEST
EXTERIOR ELEVATIONS

Kimley-Horn
and Associates, Inc.

Reclassification Of Area Shown On Map 9-K.
(As Amended)
(Application No. 17768)
(Common Address: 4540 W. Belmont Ave.)

[SO2013-4957]

Be It Ordained by the City Council of the City of Chicago:

SECTION 1. Title 17 of the Municipal Code of Chicago, the Chicago Zoning Ordinance, is hereby amended by changing all of the M1-1 Limited Manufacturing District symbols as shown on Map Number 9-K in the area generally bounded by:

the north line of West School Street; a line 327.20 feet west of and parallel with North Kilbourn Avenue; West Belmont Avenue; and a line 487.20 feet west of and parallel with North Kilbourn Avenue,

to those of a B1-1 Neighborhood Shopping District.

SECTION 2. Title 17 of the Municipal Code of Chicago, the Chicago Zoning Ordinance, is hereby amended by changing all of the B1-1 Neighborhood Shopping District symbols as shown on Map Number 9-K in the area set forth in Section 1 to the designation of an Institutional Planned Development, subject to the use and bulk regulations set forth in the Plan of Development attached hereto and made a part hereof.

SECTION 3. This ordinance takes effect after its passage and approval.

Plan of Development statements referred to in this ordinance reads as follows:

Planned Development No. _____.

Plan Of Development Statements.

1. The area delineated herein as Planned Development Number _____ ("Planned Development") consists of approximately 106,350.4 square feet (2.44 acres) of property which is depicted on the attached Planned Development Boundary and Property Line Map ("Property") and is owned or controlled by the applicant, Intrinsic Schools.

2. The requirements, obligations and conditions contained within this Planned Development shall be binding upon the applicant, its successors and assigns and, if different than the applicant, the legal titleholders and any ground lessors. All rights granted hereunder to the applicant shall inure to the benefit of the applicant's successors and assigns and, if different than the applicant, the legal titleholder and any ground lessors. Furthermore, pursuant to the requirements of Section 17-8-0400 of the

Chicago Zoning Ordinance, the Property, at the time of application for amendments, modifications or changes (administrative, legislative or otherwise) to this Planned Development are made, shall be under single ownership or designated control. Single designated control is defined in Section 17-8-0400 of the Zoning Ordinance.

3. All applicable official reviews, approvals or permits are required to be obtained by the applicant or its successors, assignees or grantees. Any dedication or vacation of streets or alleys or grants of easements or any adjustment of the right-of-way shall require a separate submittal to the Department of Transportation on behalf of the applicant or its successors, assigns or grantees.

   Any requests for grants of privilege, or any items encroaching on the public way, shall be in compliance with the Plans.

   Ingress or egress shall be pursuant to the Plans and may be subject to the review and approval of the Departments of Housing and Economic Development and Transportation. Closure of all or any public street or alley during demolition or construction shall be subject to the review and approval of the Department of Transportation.

   All work proposed in the public way must be designed and constructed in accordance with the Department of Transportation Construction Standards for Work in the Public Way and in compliance with the Municipal Code of the City of Chicago. Prior to the issuance of any Part II Approval, the submitted plans must be approved by the Department of Transportation.

4. This Plan of Development consists of fifteen (15) statements; a Bulk Regulations Table; a Right-of-Way Adjustment Map, an Existing Land-Use Map; a Property Line and Street System Map; an Existing Zoning and Street System Map; Site Plan; Level I Floor Plan; Level II Floor Plan; Landscape Plan; and, Building Elevations (North, East, South and West) prepared by Wheeler Kearns Architects, Inc. and dated September 19, 2013. Full-sized copies of the Site Plan, Landscape Plan and Building Elevations are on file with the Department of Housing and Economic Development. In any instance where a provision of this Planned Development conflicts with the Chicago Building Code, the Building Code shall control. This Planned Development conforms to the intent and purpose of the Zoning Ordinance, and all requirements thereto, and satisfies the established criteria for approval as a Planned Development. In case of a conflict between the terms of this Planned Development Ordinance and the Zoning Ordinance, this Planned Development Ordinance shall control.

5. The following uses are allowed in the area delineated herein as the Planned Development: school, accessory parking and accessory and related uses.

6. On-Premises signs and temporary signs, such as construction and marketing signs, shall be permitted within the Planned Development, subject to the review and approval of the Department of Housing and Economic Development. Off-Premises signs are prohibited within the boundary of the Planned Development.

7. For purposes of height measurement, the definitions in the Zoning Ordinance shall apply. The height of any building shall also be subject to height limitations, if any, established by the Federal Aviation Administration.

8. The maximum permitted Floor Area Ratio ("FAR") for the site shall be in accordance with the attached Bulk Regulations Table. For the purposes of FAR calculations and measurements, the definitions in the Zoning Ordinance shall apply. The permitted FAR identified in the Bulk Regulations Table has been determined using a Net Site Area of 106,350.4 square feet (2.44 acres).

9. Upon review and determination, "Part II Review", pursuant to Section 17-13-0610 of the Zoning Ordinance, a Part II Review Fee shall be assessed by the Department of Housing and Economic Development. The fee, as determined by staff at the time, is final and binding on the applicant and must be paid to the Department of Revenue prior to the issuance of any Part II Approval.

10. The Site and Landscape Plans shall be in substantial conformance with the Landscape Ordinance and any other corresponding regulations and guidelines. Final landscape plan review and approval will be by the Department of Housing and Economic Development. Any interim review associated with the site plan review or Part II Reviews are conditional until final Part II Approval.

11. The applicant shall comply with Rules and Regulations for the Maintenance of Stockpiles promulgated by the Commissioners of the Departments of Streets and Sanitation, Fleet and Facility Management and Buildings, under Section 13-32-125 of the Municipal Code, or any other provision of that Code.

12. The terms and conditions of development under this Planned Development ordinance may be modified administratively, pursuant to Section 17-13-0611-A of the Zoning Ordinance by the Zoning Administrator upon the application for such a modification by the applicant, its successors and assigns and, if different than the applicant, the legal titleholders and any ground lessors.

13. The applicant acknowledges that it is in the public interest to design, construct and maintain the project in a manner which promotes, enables and maximizes universal access throughout the Property. Plans for all buildings and improvements on the Property shall be reviewed and approved by the Mayor's Office for People with Disabilities to ensure compliance with all applicable laws and regulations related to access for persons with disabilities and to promote the highest standard of accessibility.

14. The applicant acknowledges that it is in the public interest to design, construct, renovate and maintain all buildings in a manner that provides healthier indoor environments, reduces operating costs, conserves energy and maximizes the preservation of natural resources. A structural engineers report has been provided as evidence that the existing facility may not support a 50 percent green roof and thus alternative measures will be provided that exceed the amount of storm water that would have been mitigated

by the green roof. The alternative measures are permeable pavers at the drop off/ turnaround vehicular area and the installation of a turf field to be installed with an aggregate infiltration base. The project also will exceed the ASHRAE 90.1-2004 standards by 14 percent.

15. This Planned Development shall be governed by Section 17-13-0612 of the Zoning Ordinance. Should this Planned Development ordinance lapse, the Commissioner of the Department of Housing and Economic Development shall initiate a Zoning Map Amendment to rezone the property to B1-1 (Neighborhood Shopping District).


[Right-of-Way Adjustment Map; Existing Land Use Map; Property Line Map and Street System Map; Existing Zoning and Street System Map; Site Plan; Drop-Off Lane Auto Turn Radius Sketch; Floor Plan -- Level 1; Floor Plan -- Level 2; Landscape Plan; and North, South, East and West Building Elevations referred to in these Plan of Development Statements printed on pages 62849 through 62861 of this *Journal*.]

Bulk Regulations and Data Table referred to in these Plan of Development Statements reads as follows:

Planned Development No. _____.

Bulk Regulations Table.

Gross Site Area:	111,630.4 square feet
Area in Public Right-of-Way:	5,280 square feet
Net Site Area:	106,350.4 square feet
Maximum Floor Area Ratio:	.85
Maximum Building Height:	38 feet
Minimum Number of Parking Spaces:	26
Minimum Number of Bicycle Parking Spaces:	32

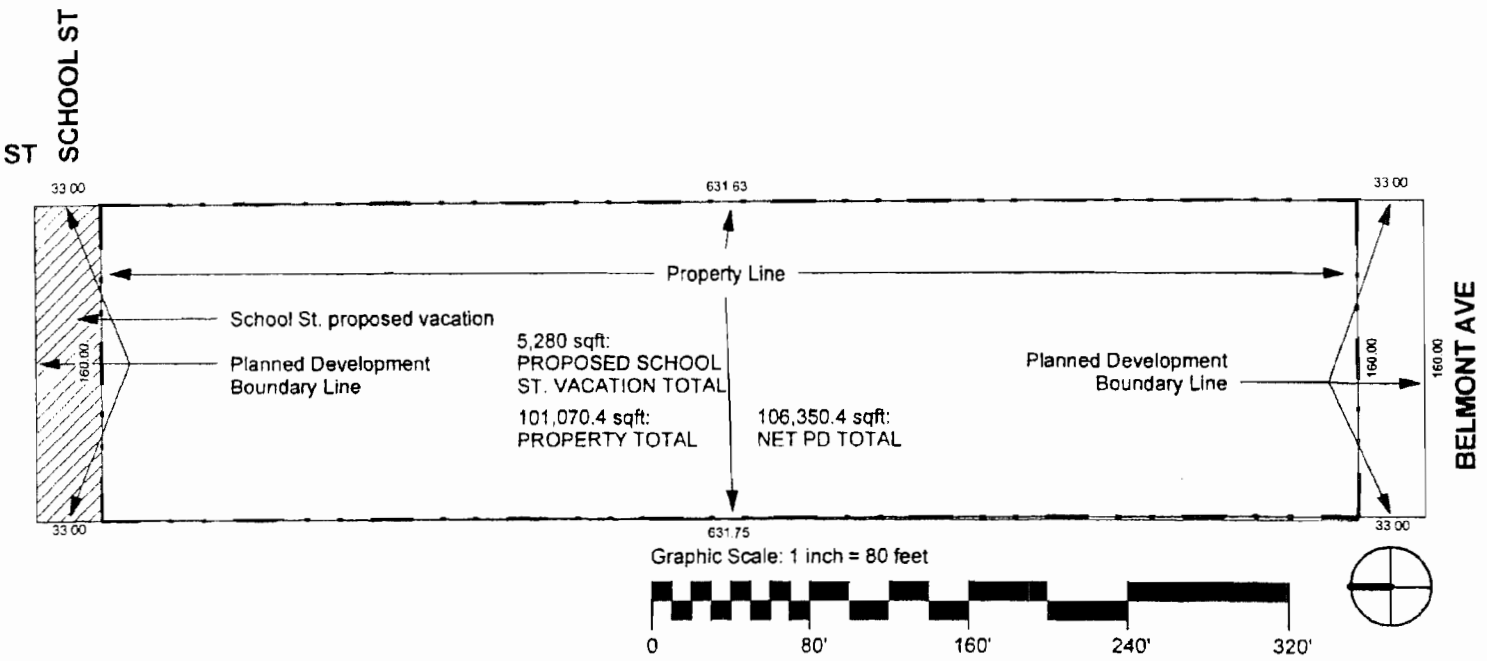


1 PD - ROW Adjustment Plan
1" = 80'-0"

PD-0

Right of Way Adjustment Map
INTRINSIC SCHOOLS

Applicant: Intrinsic Schools
Address: 4540 West Belmont Avenue
Date Introduced: June 26, 2013
Plan Commission Date: September 19, 2013

Wheeler Kearns Architects
343 S Dearborn St Ste 200
Chicago Illinois 60604
312 939 7787
wkarch.com

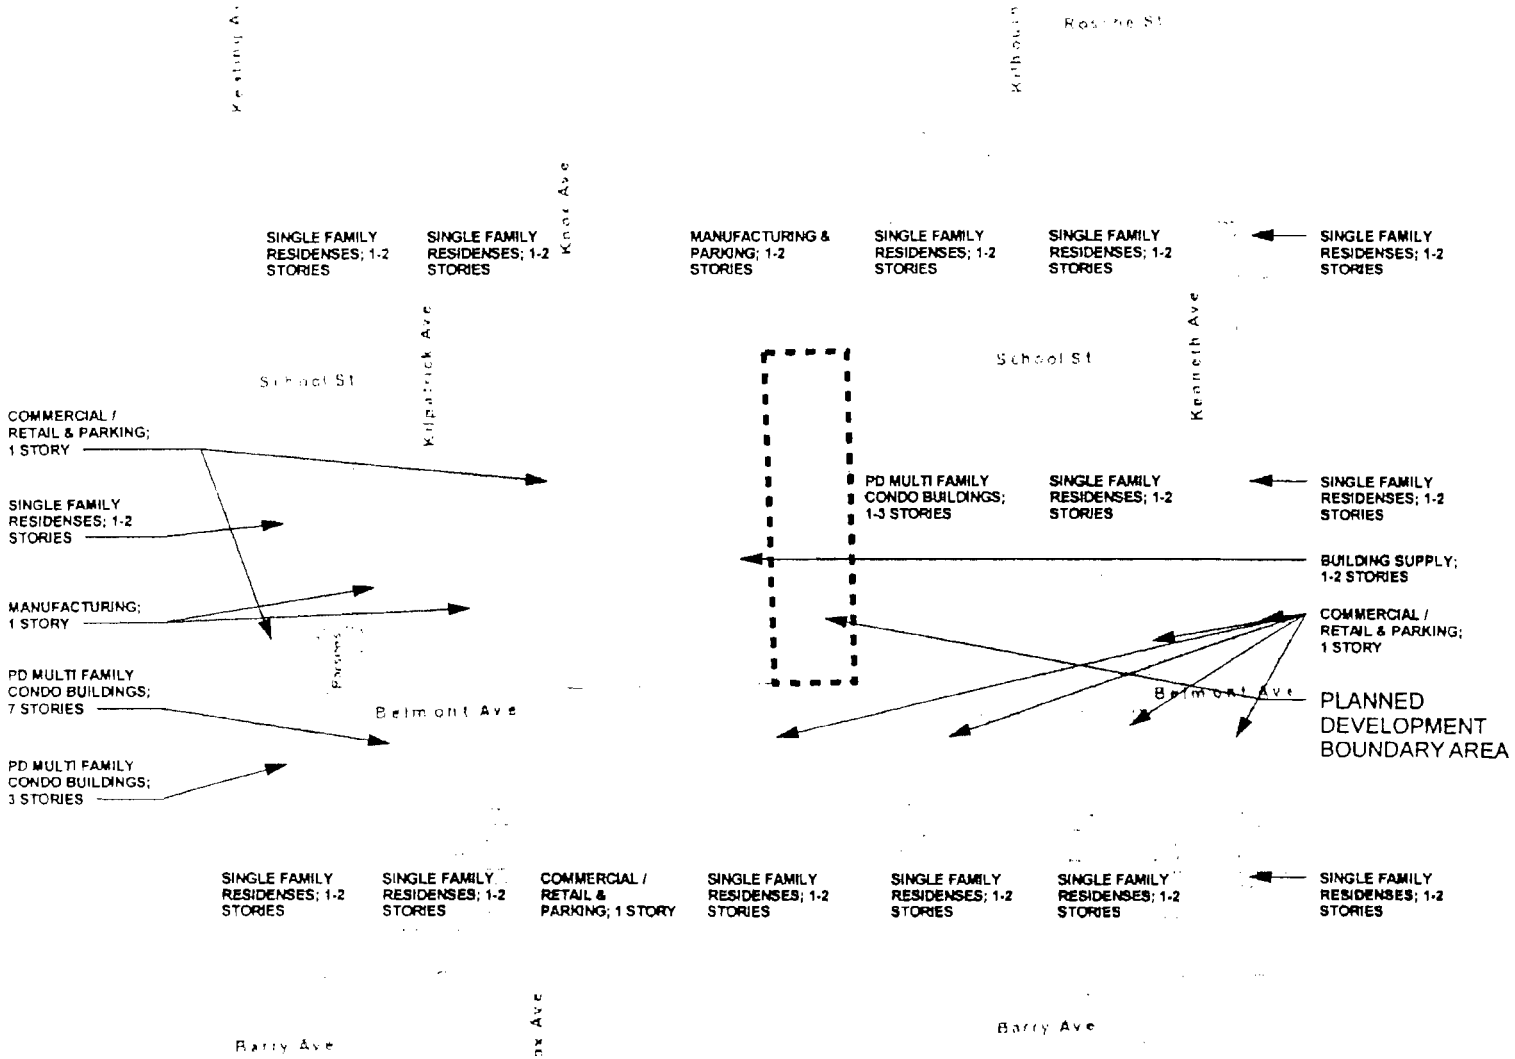


PD-1

Existing Land - Use Area Map
INTRINSIC SCHOOLS

Applicant: Intrinsic Schools
Address: 4540 West Belmont Avenue
Date Introduced: June 26, 2013
Plan Commission Date: September 19, 2013

Wheeler Kearns Architects
343 S Dearborn St Ste 200
Chicago Illinois 60604
312 939 7787
wkarch.com

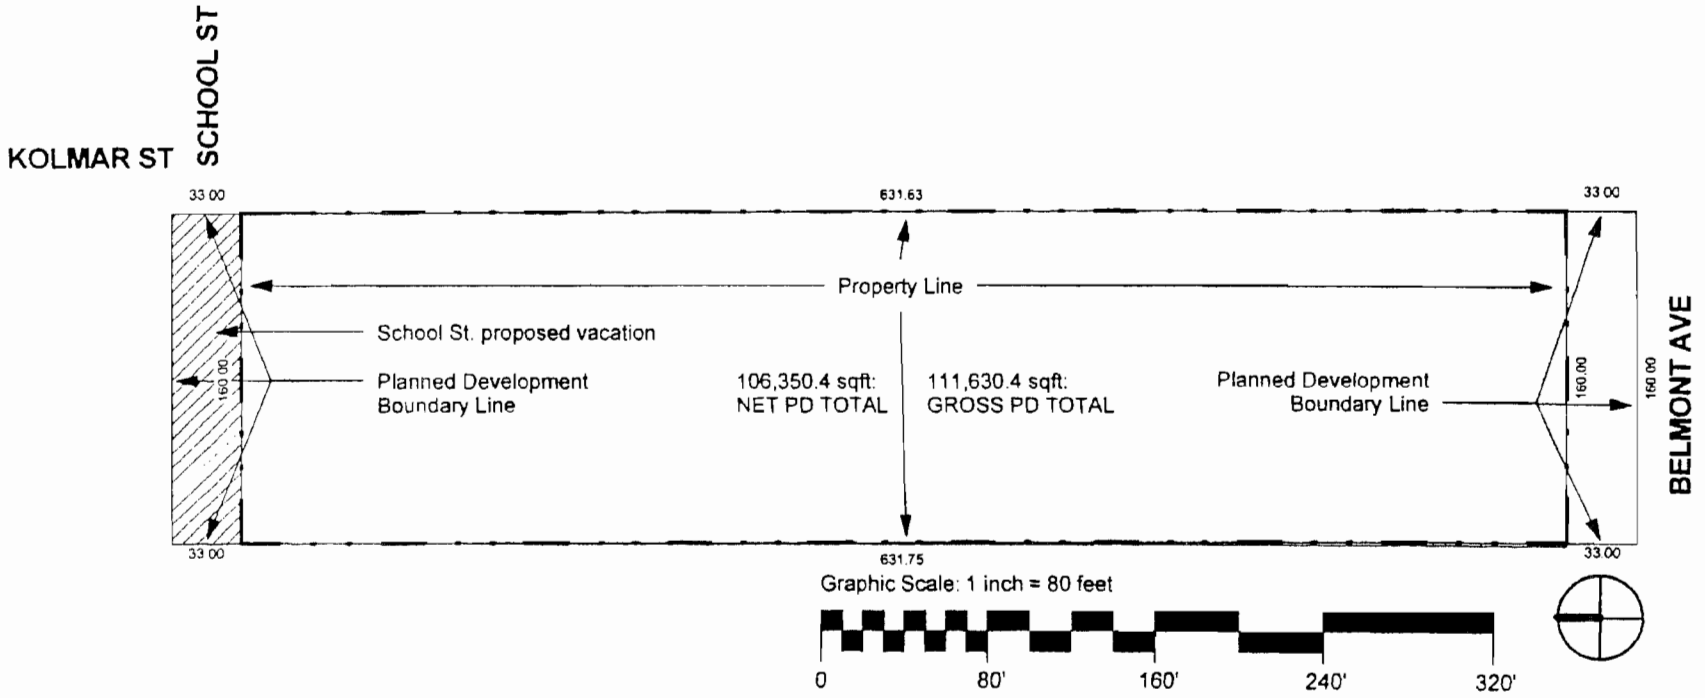


PD-2

Property Line Map and Street System Map

INTRINSIC SCHOOLS

Applicant: Intrinsic Schools
Address: 4540 West Belmont Avenue
Date Introduced: June 26, 2013
Plan Commission Date: September 19, 2013

Wheeler Kearns Architects
343 S Dearborn St Ste 200
Chicago Illinois 60604
312 939 7787
wkarch.com

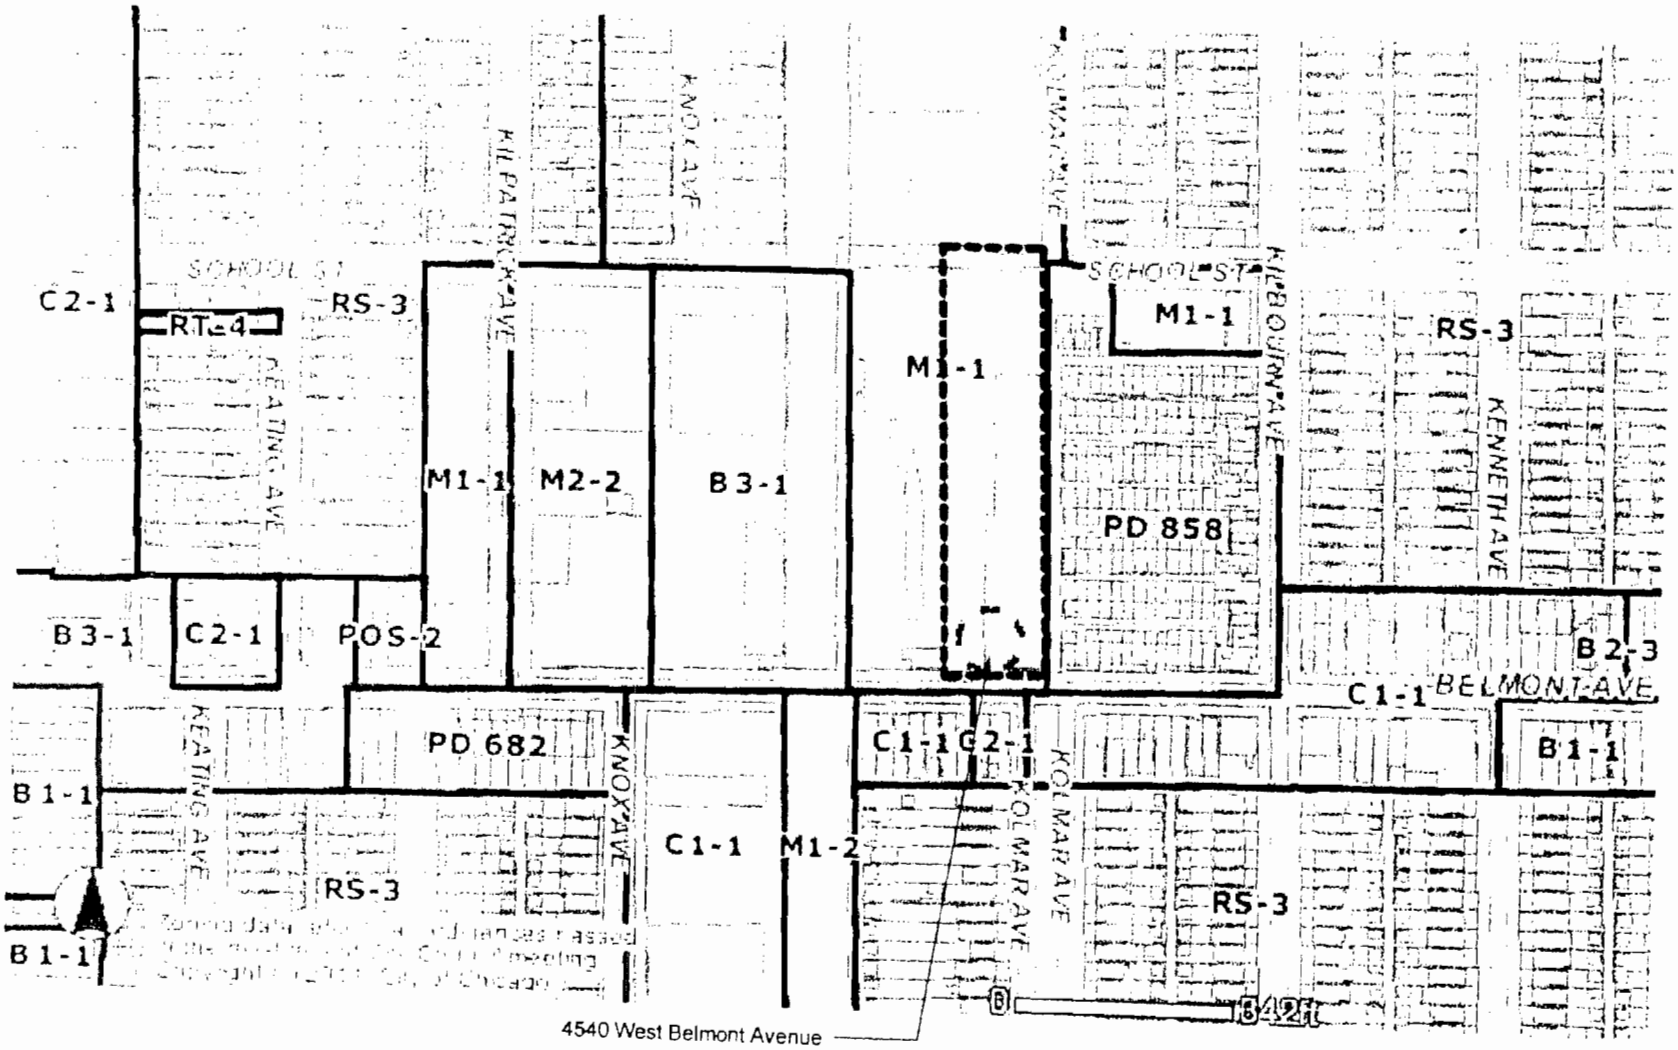


PD-3

Existing Zoning and Street System Map
INTRINSIC SCHOOLS

Applicant: Intrinsic Schools
Address: 4540 West Belmont Avenue
Date Introduced: June 26, 2013
Plan Commission Date: September 19, 2013

Wheeler Kearns Architects
343 S Dearborn St Ste 200
Chicago Illinois 60604
312 939 7787
wkarch.com

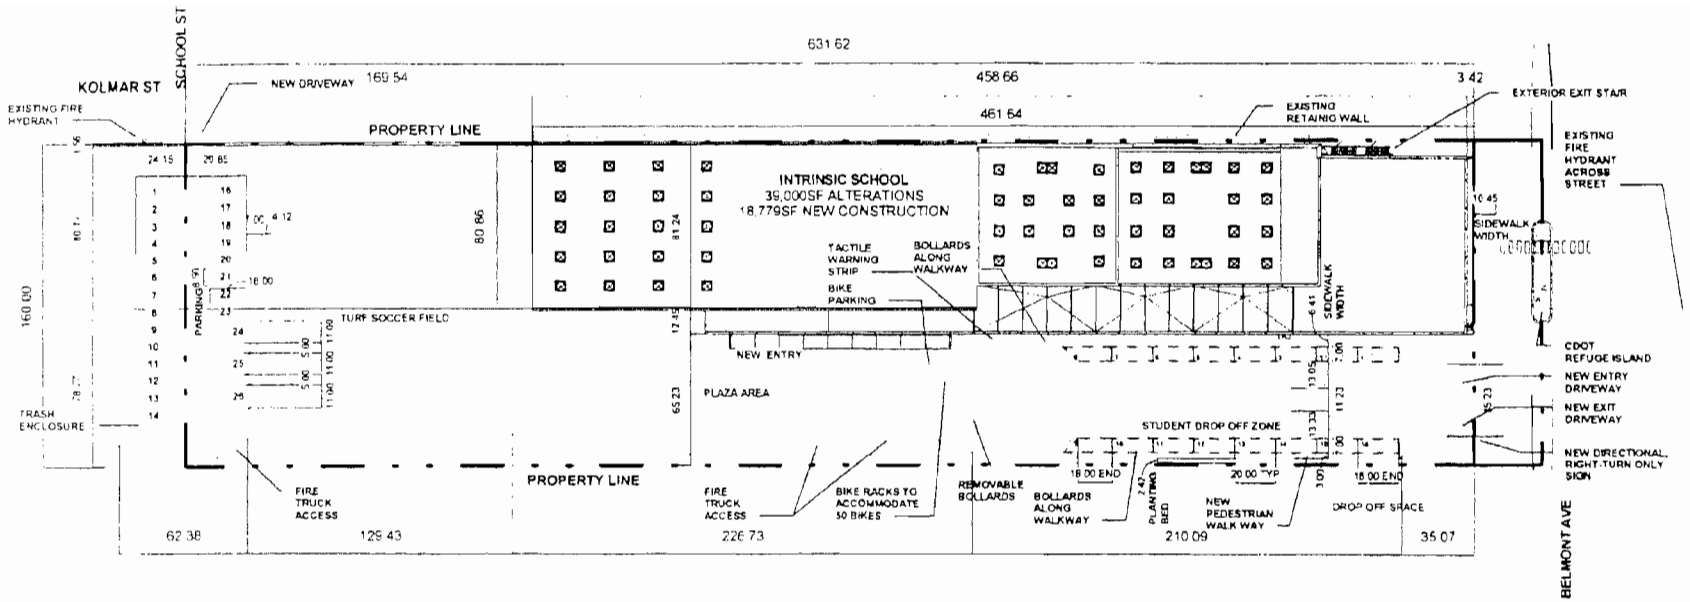

1 PD - Site Plan
1" = 80'-0"

Graphic Scale: 1 inch = 80 feet

0 80' 160' 240' 320'


PD-4

Site Plan

INTRINSIC SCHOOLS

Applicant: Intrinsic Schools
Address: 4540 West Belmont Avenue
Date Introduced: June 26, 2013
Plan Commission Date: September 19, 2013

Wheeler Kearns Architects
343 S Dearborn St Ste 200
Chicago Illinois 60604
312 939 7767
wkarch.com

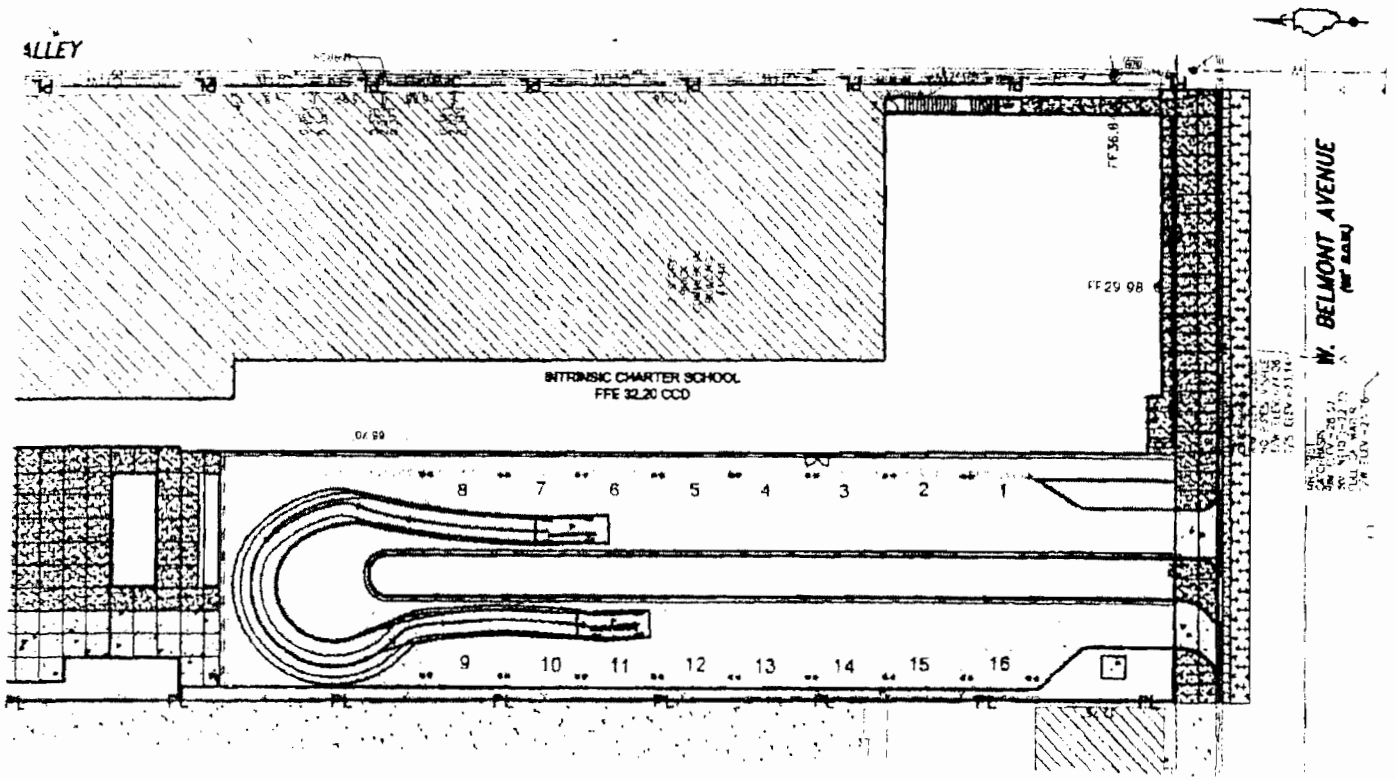


PD-5

Drop-off Lane Autoturn Radius Sketch
INTRINSIC SCHOOLS

Applicant: Intrinsic Schools
Address: 4540 West Belmont Avenue
Date Introduced: June 26, 2013
Plan Commission Date: September 19, 2013

Wheeler Kearns Architects
343 S Dearborn St Ste 200
Chicago Illinois 60604
312 939 7787
wkarch.com

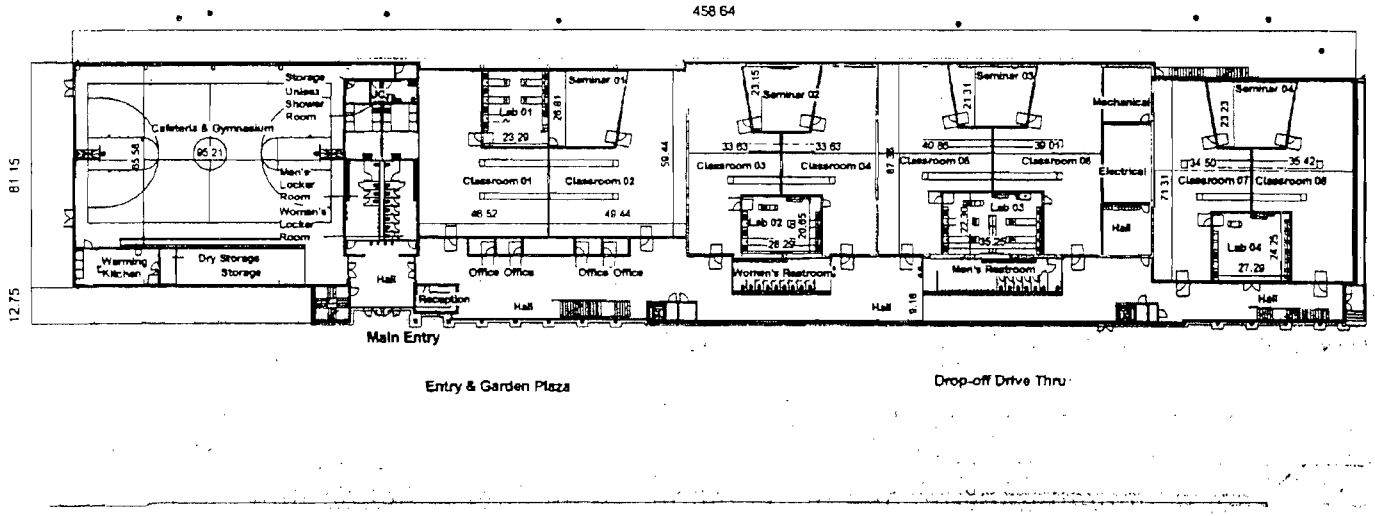

1 PD - Level 1
1" = 60'-0"


PD-6

Floor Plan - Level 1

INTRINSIC SCHOOLS

Applicant: Intrinsic Schools
Address: 4540 West Belmont Avenue
Date Introduced: June 26, 2013
Plan Commission Date: September 19, 2013

Wheeler Kearns Architects
343 S Dearborn St Ste 200
Chicago Illinois 60604
312 939 7787
wkarch.com

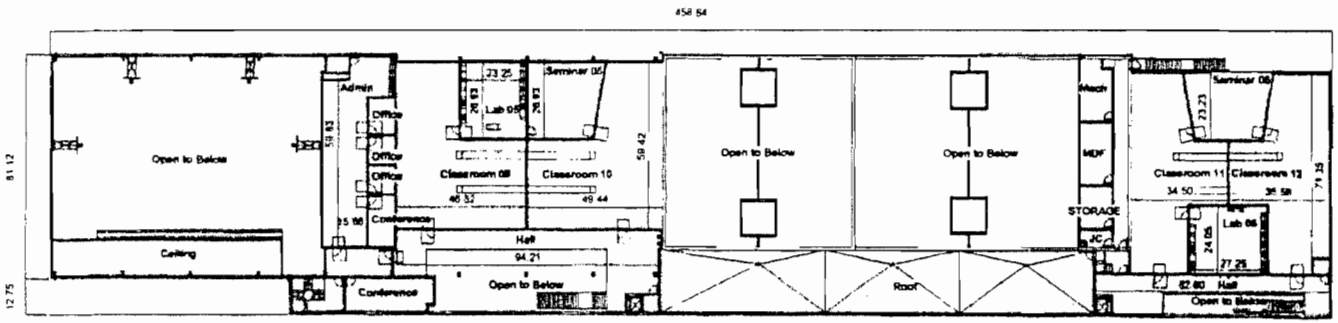

1 PD - Level 2
1" = 60'-0"


PD-7

Floor Plan - Level 2

INTRINSIC SCHOOLS

Applicant: Intrinsic Schools
Address: 4540 West Belmont Avenue
Date Introduced: June 26, 2013
Plan Commission Date: September 19, 2013

Wheeler Kearns Architects
343 S Dearborn St Ste 200
Chicago Illinois 60604
312 939 7787
wkarch.com

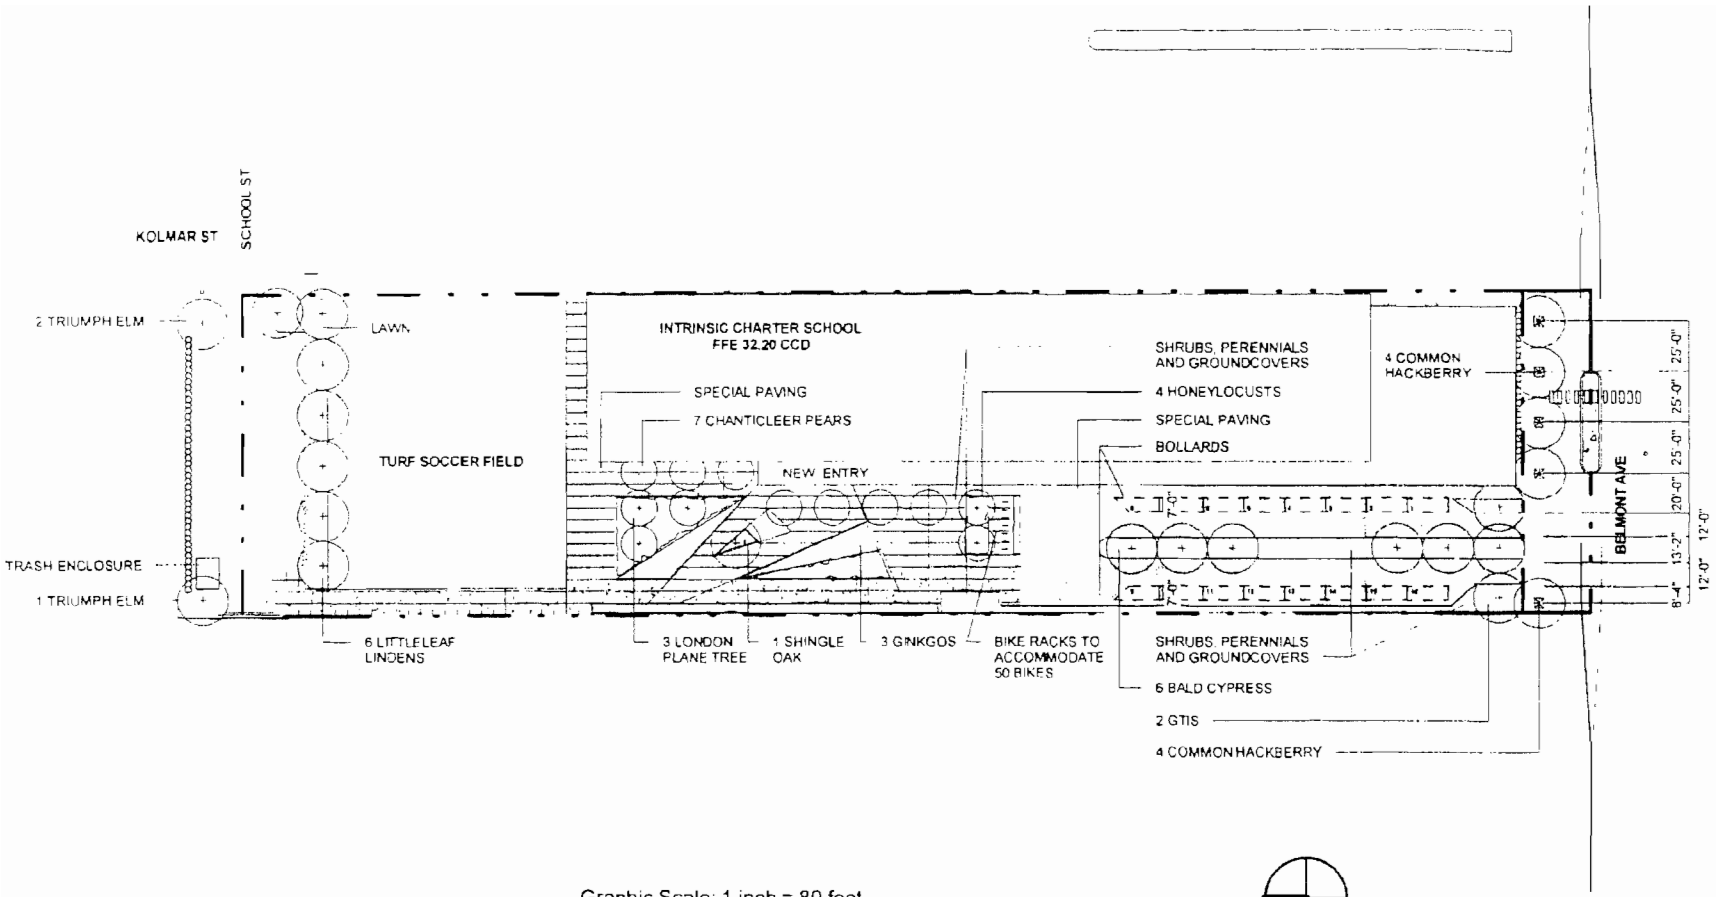

1 PD - Landscape Plan
1" = 80'-0"

Graphic Scale: 1 inch = 80 feet


0 80' 160' 240' 320'

PD-8

Landscape Plan
INTRINSIC SCHOOLS

Applicant: Intrinsic Schools
Address: 4540 West Belmont Avenue
Date Introduced: June 26, 2013
Plan Commission Date: September 19, 2013

Wheeler Kearns Architects
343 S Dearborn St Ste 200
Chicago Illinois 60604
312 939 7787
wkarch.com

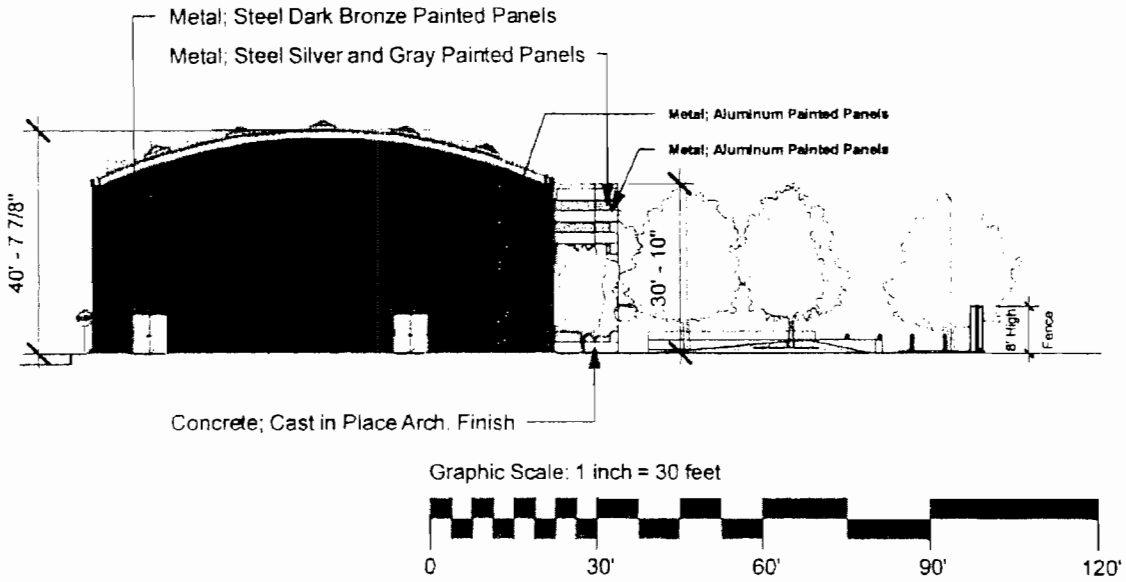


1 PD - North Elevation
1" = 30'-0"

PD-9

North Elevation
INTRINSIC SCHOOLS

Applicant: Intrinsic Schools
Address: 4540 West Belmont Avenue
Date Introduced: June 26, 2013
Plan Commission Date: September 19, 2013

Wheeler Kearns Architects
343 S Dearborn St Ste 200
Chicago Illinois 60604
312 939 7787
wkarch.com

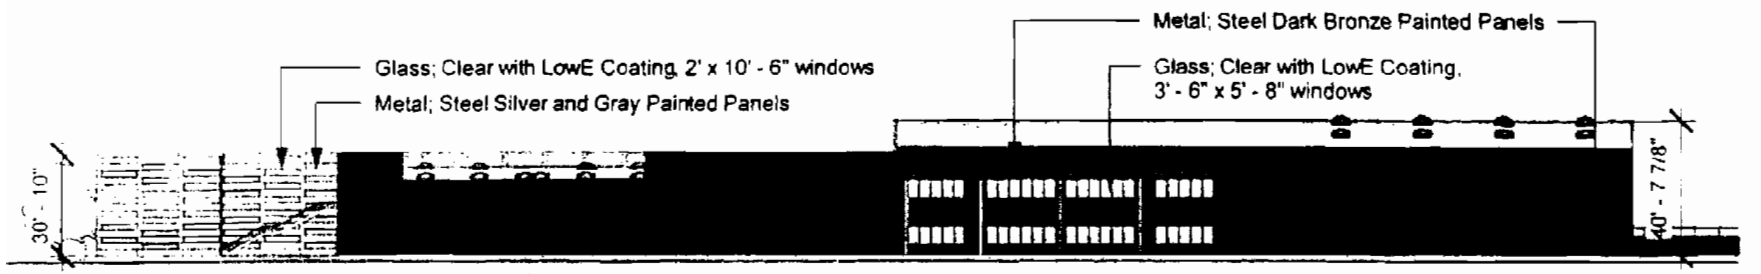

Graphic Scale: 1 inch = 50 feet

0 50' 100' 150' 200'


1 PD - East Elevation
1" = 50'-0"

PD-10

East Elevation
INTRINSIC SCHOOLS

Applicant: Intrinsic Schools
Address: 4540 West Belmont Avenue
Date Introduced: June 26, 2013
Plan Commission Date: September 19, 2013

Wheeler Kearns Architects
343 S Dearborn St Ste 200
Chicago Illinois 60604
312 939 7787
wkarch.com

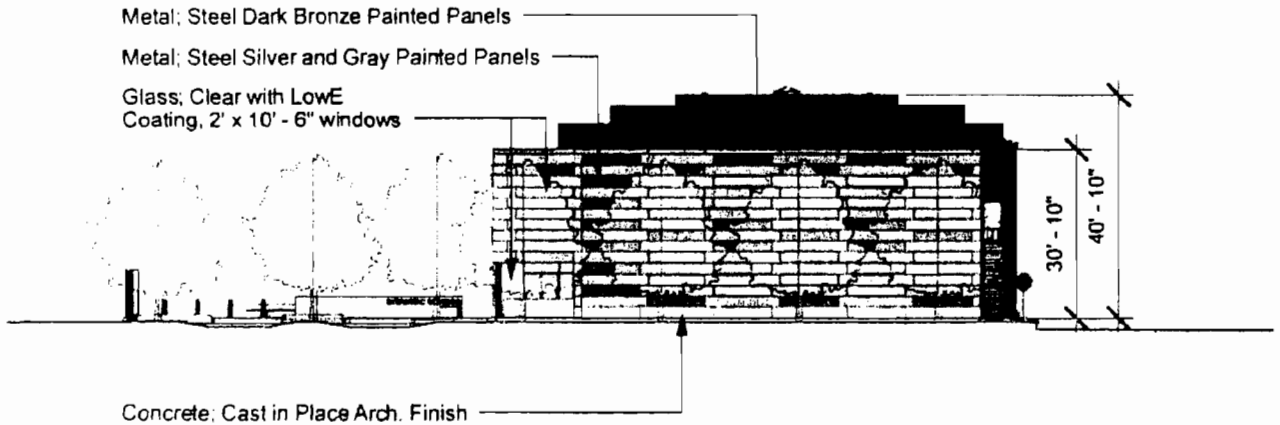

Graphic Scale: 1 inch = 30 feet

0 30' 60' 90' 120'

1 PD - South Elevation
1" = 30'-0"


PD-11

South Elevation

INTRINSIC SCHOOLS

Applicant: Intrinsic Schools
Address: 4540 West Belmont Avenue
Date Introduced: June 26, 2013
Plan Commission Date: September 19, 2013

Wheeler Kearns Architects
343 S Dearborn St Ste 200
Chicago Illinois 60604
312 939 7787
wkarch.com

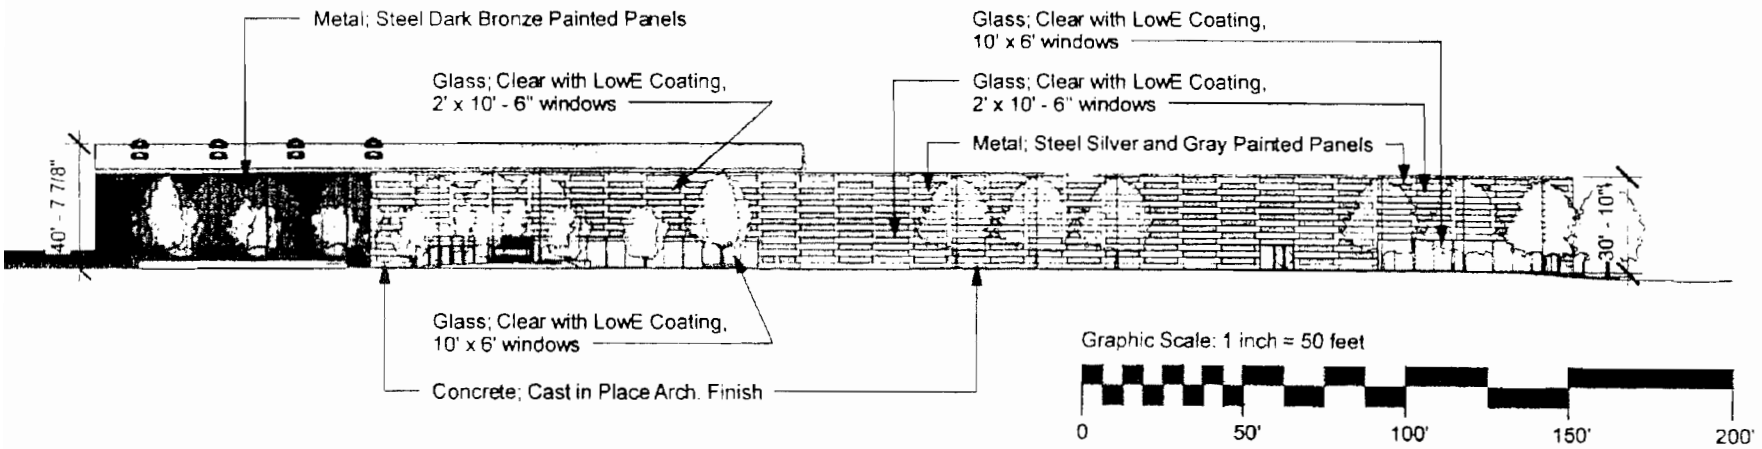

1 PD - West Elevation
1" = 50'-0"

PD-12

West Elevation

INTRINSIC SCHOOLS

Applicant: Intrinsic Schools
Address: 4540 West Belmont Avenue
Date Introduced: June 26, 2013
Plan Commission Date: September 19, 2013

Wheeler Kearns Architects
343 S Dearborn St Ste 200
Chicago Illinois 60604
312 939 7787
wkarch.com

Reclassification Of Area Shown On Map No.10-E.
(Application No. 17812)
(Common Address: 4609 -- 4639 S. Wabash Ave., 56 -- 60 E. 47th St., 4616 -- 4658 S. Michigan Ave. And 53 -- 61 E. 46th St.)

[O2013-6084]

Be It Ordained by the City Council of the City of Chicago:

SECTION 1. Title 17 of the Municipal Code, the Chicago Zoning Ordinance, is hereby amended by changing all of the B3-3 Community Shopping District, B3-2 Community Shopping District and RM5 Multi-Unit District symbols and indications as shown on Map Number 10-E in the area bounded by:

South Wabash Avenue; East 47th Street; South Michigan Avenue; a line 175.06 feet south of and parallel to the south line of East 46th Street; a line 110.00 feet west of and parallel to the west line of South Michigan Avenue; a line 60.00 feet south of and parallel to the south line of East 46th Street; a line 161.00 feet west of and parallel to the west line of South Michigan Avenue; and East 46th Street,

to those of a B2-3 Neighborhood Mixed-Use District.

SECTION 2. This ordinance takes effect after its passage and approval.

Reclassification Of Area Shown On Map No. 11-J.
(Application No. 17788)
(Common Address: 4632 -- 4640 N. Kedzie Ave.)

[O2013-5518]

Be It Ordained by the City Council of the City of Chicago:

SECTION 1. That the City Zoning Ordinance be amended by changing all the B3-2 Community Shopping District symbols and indications as shown on Map Number 11-J in the area bounded by:

a line 111 feet north of and parallel to West Eastwood Avenue; North Kedzie Avenue; West Eastwood Avenue; and the public alley next west of North Kedzie Avenue,

to those of a C1-2 Neighborhood Commercial District and a corresponding use district is hereby established in the area above described.

SECTION 2. The ordinance shall be in force and effect from and after its passage and due publication.

Reclassification Of Area Shown On Map No. 12-L.
(As Amended)
(Application No. 17728)
(Common Address: 5001 -- 5025 W. 47th St., 4700 -- 4710 S. Lavergne Ave.
And 4701 -- 4711 S. Lawler Ave.)

[SO2013-3327]

Be It Ordained by the City Council of the City of Chicago:

SECTION 1. Title 17 of the Municipal Code of Chicago, the Chicago Zoning Ordinance, is hereby amended by changing all the B3-2 Community Shopping District and C2-2 Motor Vehicle-Related Commercial District symbols and indications as shown on Map Number 12-L in an area bounded by:

West 47th Street; South Lavergne Avenue; the alley next south of and parallel to West 47th Street; and South Lawler Avenue,

to the designation of a B2-3 Neighborhood Mixed-Use District and a corresponding use district is hereby established in the area above described.

SECTION 2. Title 17 of the Municipal Code of Chicago, the Chicago Zoning Ordinance, is hereby amended by changing all the B2-3 Neighborhood Mixed-Use District symbols and indications established in Section 1 above to the designation of a Residential Planned Development which is hereby established in the area above described, subject to such use and bulk regulations as are set forth in the Plan of Development herewith attached and made a part thereof and to no others.

SECTION 3. This ordinance shall be in force and effect from and after its passage and due publication.

Plan of Development Statements referred to in this ordinance reads as follows:

Residential Planned Development No. _____.

Plan Of Development Statements.

1. The area delineated herein as Residential Planned Development Number _____ consists of approximately 33,433 square feet of property which is depicted on the attached Planned Development Boundary and Property Line Map ("Property") and is owned or controlled by the applicant, Perlmark Realty Corporation.

2. The requirements, obligations and conditions contained within this planned development shall be binding upon the applicant, its successors and assigns and, if different than the applicant, the legal titleholders and any ground lessors. All rights granted hereunder to the applicant shall inure to the benefit of the applicant's successors and assigns and, if different than the applicant, the legal titleholder and any

ground lessors. Furthermore, pursuant to the requirements of Section 17-8-0400 of the Chicago Zoning Ordinance, the Property, at the time applications for amendments, modifications or changes (administrative, legislative or otherwise) to this planned development are made, shall be under single ownership or under single designated control. Single designated control is defined in Section 17-8-0400 of the Zoning Ordinance.

3. All applicable official reviews, approvals or permits are required to be obtained by the applicant or its successors, assignees, or grantees. Any dedication or vacation of streets or alleys, or grants of easements, or adjustments of right-of-way, shall require a separate submittal to the Department of Transportation on behalf of the applicant or its successors, assignees, or grantees.

   Any requests for grants of privilege, or any items encroaching on the public way, shall be in compliance with the plans.

   Ingress or egress shall be pursuant to the plans and may be subject to the review and approval of the Departments of Housing and Economic Development and Transportation. Closure of all or any public street or alley during demolition or construction shall be subject to the review and approval of the Department of Transportation.

   All work proposed in the public way must be designed and constructed in accordance with the Department of Transportation Construction Standards for Work in the Public Way and in compliance with the Municipal Code of the City of Chicago. Prior to the issuance of any Part II Approval, the submitted plans must be approved by the Department of Transportation.

4. This plan of development consists of these fifteen (15) statements; a Bulk Regulations and Data Table; an Existing Zoning Map; a General Land Use Map; a Planned Development Boundary and Property Line Map; a Site Plan; a Landscape Plan; and Building Elevations prepared by Norr Architects dated September 19, 2013. Full size copies of the Site Plan, Landscape Plan and Building Elevations are on file with the Department of Housing and Economic Development. In any instance where a provision of this planned development conflicts with the Chicago Building Code, the Building Code shall control. This planned development conforms to the intent and purpose of the Zoning Ordinance, and all requirements thereto, and satisfies the established criteria for approval as a planned development. In case of a conflict between the terms of this planned development ordinance and the Zoning Ordinance, this planned development ordinance shall control.

5. The following uses shall be allowed within the area herein delineated as residential planned development: elderly housing, residential uses, accessory parking, related facilities, and accessory uses.

6. On-Premises signs and temporary signs, such as construction and marketing signs, shall be permitted within the planned development, subject to the review and approval of the Department of Housing and Economic Development. Off-Premises signs are prohibited within the boundary of the planned development.

7. For purposes of height measurement, the definitions in the Zoning Ordinance shall apply. The height of any building shall also be subject to height limitations, if any, established by the Federal Aviation Administration.

8. The maximum permitted Floor Area Ratio ("FAR") for the site shall be in accordance with the attached Bulk Regulations and Data Table. For the purposes of FAR calculations and measurements, the definitions in the Zoning Ordinance shall apply. The permitted FAR identified in the Bulk Regulations and Data Table has been determined using a Net Site Area of 33,433 square feet.

9. Upon review and determination, "Part II Review", pursuant to Section 17-13-0610 of the Zoning Ordinance, a Part II Review Fee shall be assessed by the Department of Housing and Economic Development. The fee, as determined by staff at the time, is final and binding on the applicant and must be paid to the Department of Revenue prior to the issuance of any Part II Approval.

10. The Site and Landscape Plans shall be in substantial conformance with the Landscape Ordinance and any other corresponding regulations and guidelines. Final landscape plan review and approval will be by the Department of Housing and Economic Development. Any interim reviews associated with site plan review or Part II Reviews, are conditional until final Part II Approval.

11. The applicant shall comply with Rules and Regulations for the Maintenance of Stockpiles promulgated by the Commissioners of the Departments of Streets and Sanitation, Environment and Buildings, under Section 13-32-125 of the Municipal Code, or any other provision of that Code.

12. The terms and conditions of development under this planned development ordinance may be modified administratively, pursuant to Section 17-13-0611-A of the Zoning Ordinance by the Zoning Administrator upon the application for such a modification by the applicant, its successors and assigns and, if different than the applicant, the legal titleholders and any ground lessors.

13. The applicant acknowledges that it is in the public interest to design, construct and maintain the project in a manner which promotes, enable and maximizes universal access throughout the Property. Plans for all buildings and improvements on the Property shall be reviewed and approved by the Mayor's Office for People with Disabilities to ensure compliance with all applicable laws and regulations related to access for persons with disabilities and to promote accessibility.

14. The applicant acknowledges that it is in the public interest to design, construct, renovate and maintain all buildings in a manner that provides healthier indoor environments, reduces operating costs and conserves energy and natural resources. At the time of a hearing before the Chicago Plan Commission, all developments must be in substantial compliance with the current City of Chicago Sustainable Development Policy set forth by the Housing and Economic Development. The project will be Energy Star certified.

15. Unless construction of the new improvements contemplated in this planned development has commenced within six (6) years following adoption of this planned development, and unless completion is thereafter diligently pursued, then this planned development shall expire and the zoning of the property shall automatically revert to the B2-3 Neighborhood Mixed-Use District classification.

[Existing Zoning Map; Existing Land Use Map; Planned Development Boundary and Property Line Map; Site Plan; Landscape Plan; North, South and East Elevations referred to in these Plan of Development Statements printed on pages 62867 through 62873 of this *Journal*.]

Bulk Regulations and Data Table referred to in these Plan of Development Statements reads as follows:


Residential Planned Development No. _____.

Plan Of Development Bulk Regulations And Data Table.


Gross Site Area (55,345 square feet or 1.27 acres) = Net Site Area (33,433 square feet or 0.77 acre) + Area Remaining in Public Way (21,912 square feet or 0.50 acre)

Maximum Floor Area Ratio:	3.0
Maximum Number of Dwelling Units:	95
Maximum Number of Off-Street Parking Spaces:	32
Minimum Number of Off-Street Loading Spaces:	1
Minimum Number of Bike Parking Spaces:	8
Setbacks:	In accordance with Site and Landscape Plans
Maximum Building Heights:	62 feet

EXISTING ZONING MAP

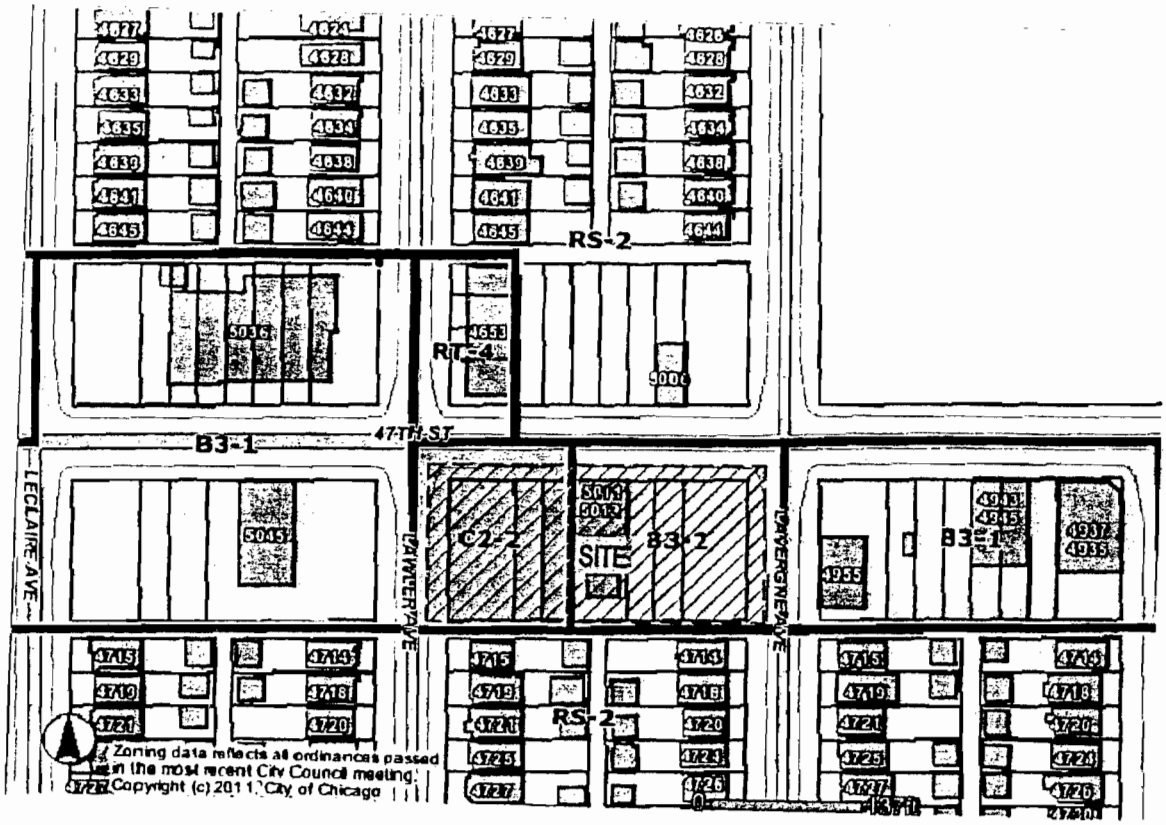


APPLICANT: PERMARK REALTY CORPORATION
ADDRESS: 5001-5025 W. 47th St., 4700-4710 S. Lavergne Ave, 4701-4711 S. Lawler Ave. CHICAGO, IL
DATE: May 1, 2013
CPC DATE: September 19, 2013

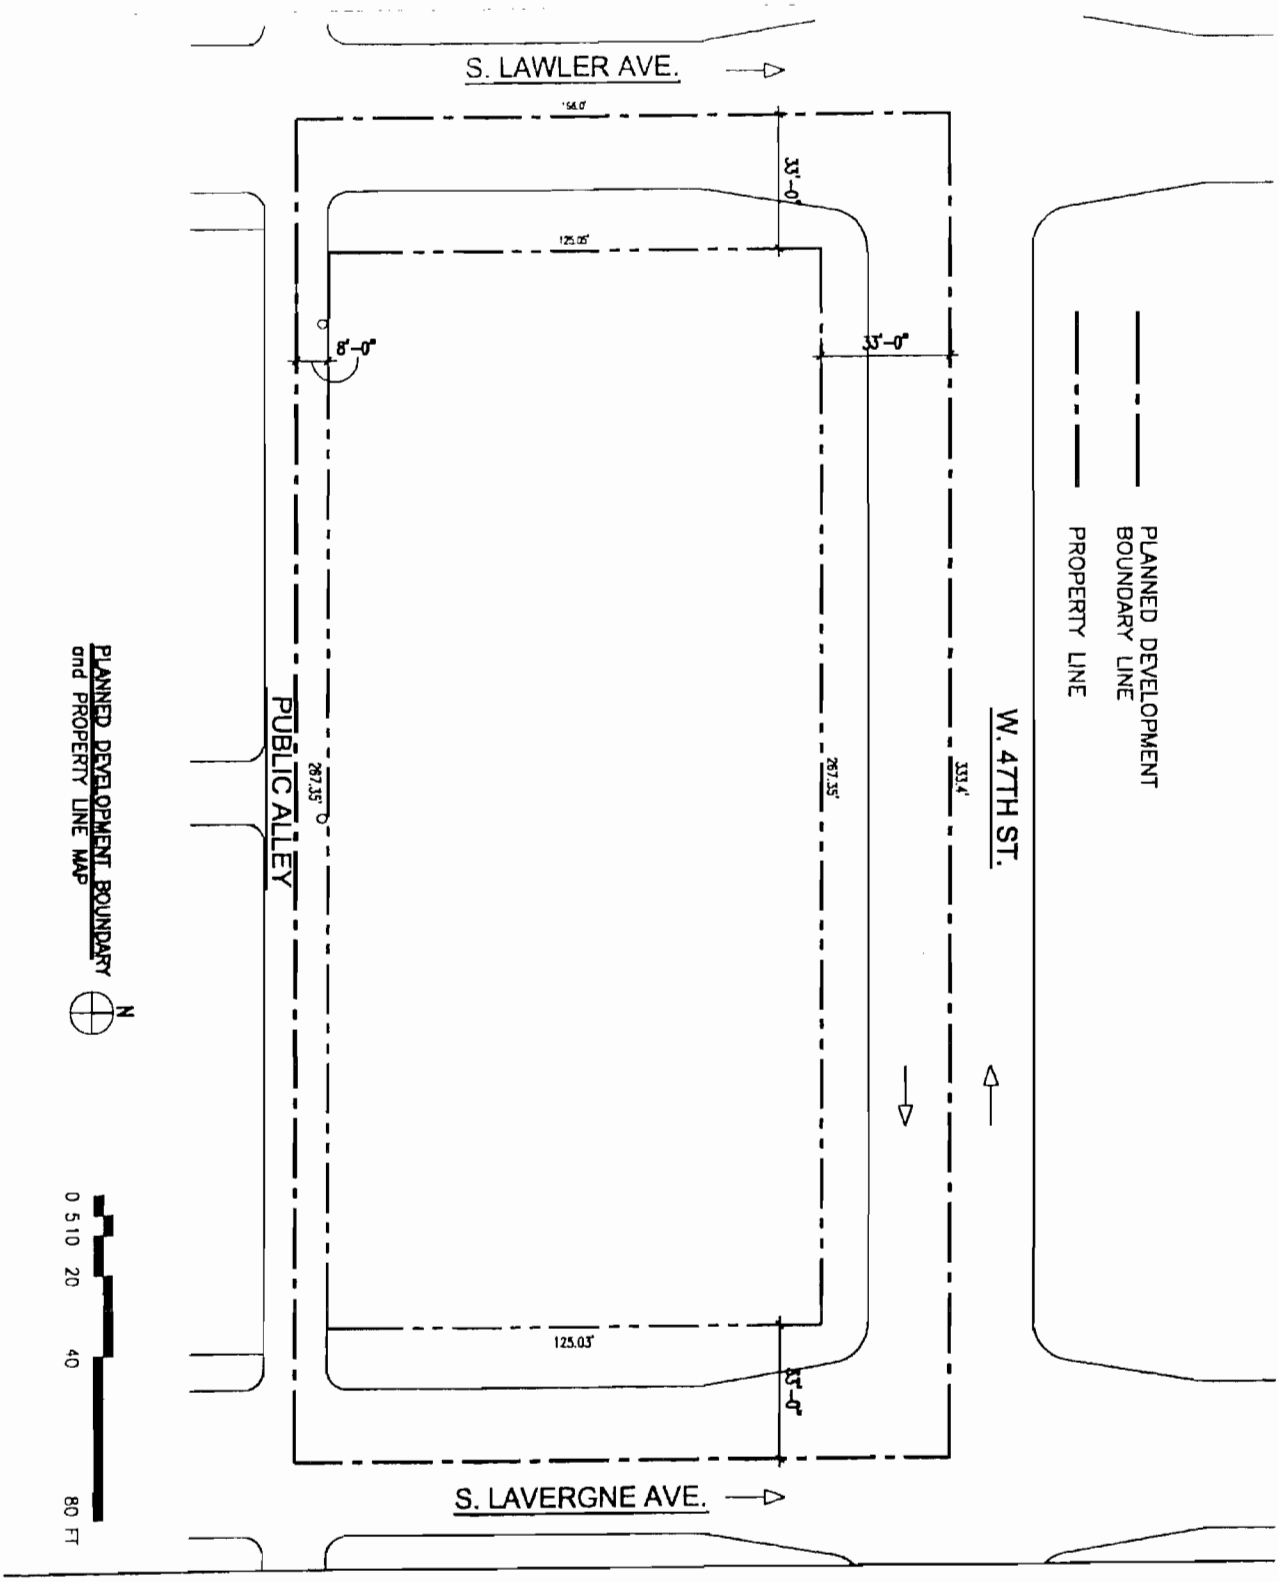


APPLICANT: PERMARK REALTY CORPORATION
ADDRESS: 5001-5025 W. 47th St., 4700-4710 S. Lavergne Ave, 4701-4711 S. Lawler Ave. CHICAGO, IL
DATE: May 1, 2013
CPC DATE: September 19, 2013


EXISTING LAND USE MAP

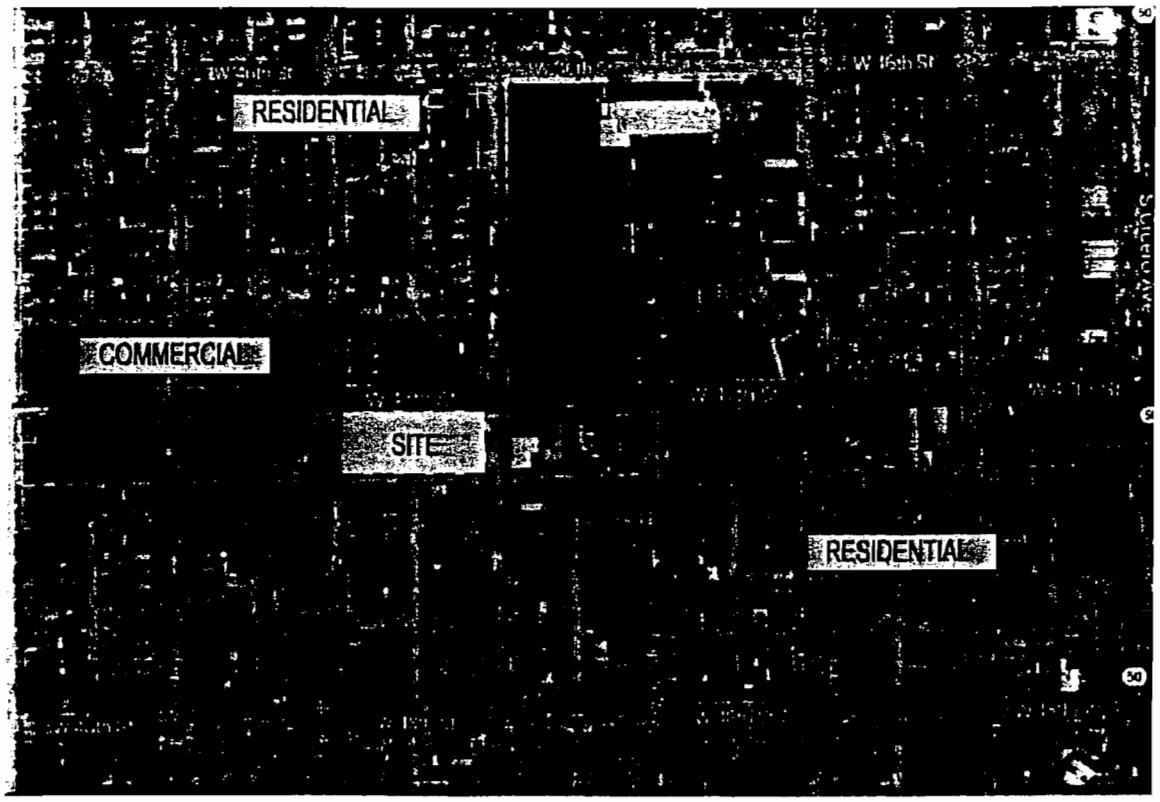


APPLICANT: PERMARK REALTY CORPORATION
ADDRESS: 5001-5025 W. 47th St., 4700-4710 S. Lavergne Ave, 4701-4711 S. Lawler Ave.
CHICAGO, IL
DATE: May 1, 2013
CPC DATE: September 19, 2013

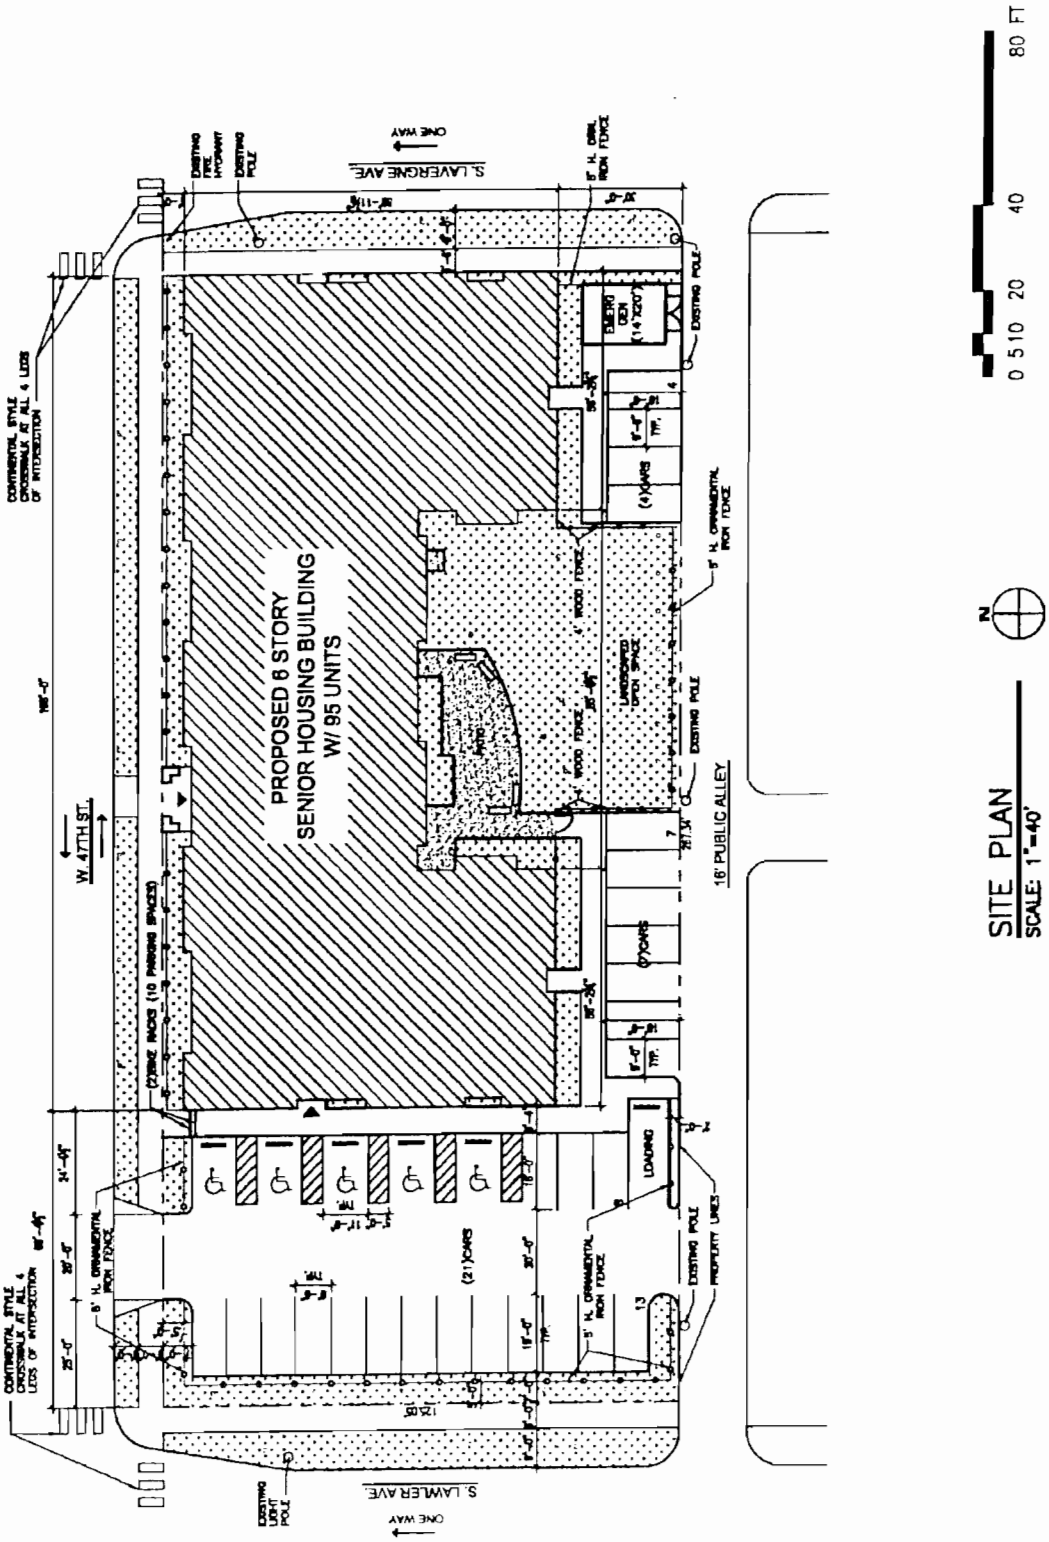


APPLICANT: PERMARK REALTY CORPORATION
ADDRESS: 5001-5025 W. 47th St., 4700-4710 S. Lavergne Ave, 4701-4711 S. Lawler Ave. CHICAGO, IL
DATE: May 1, 2013
CPC DATE: September 19, 2013

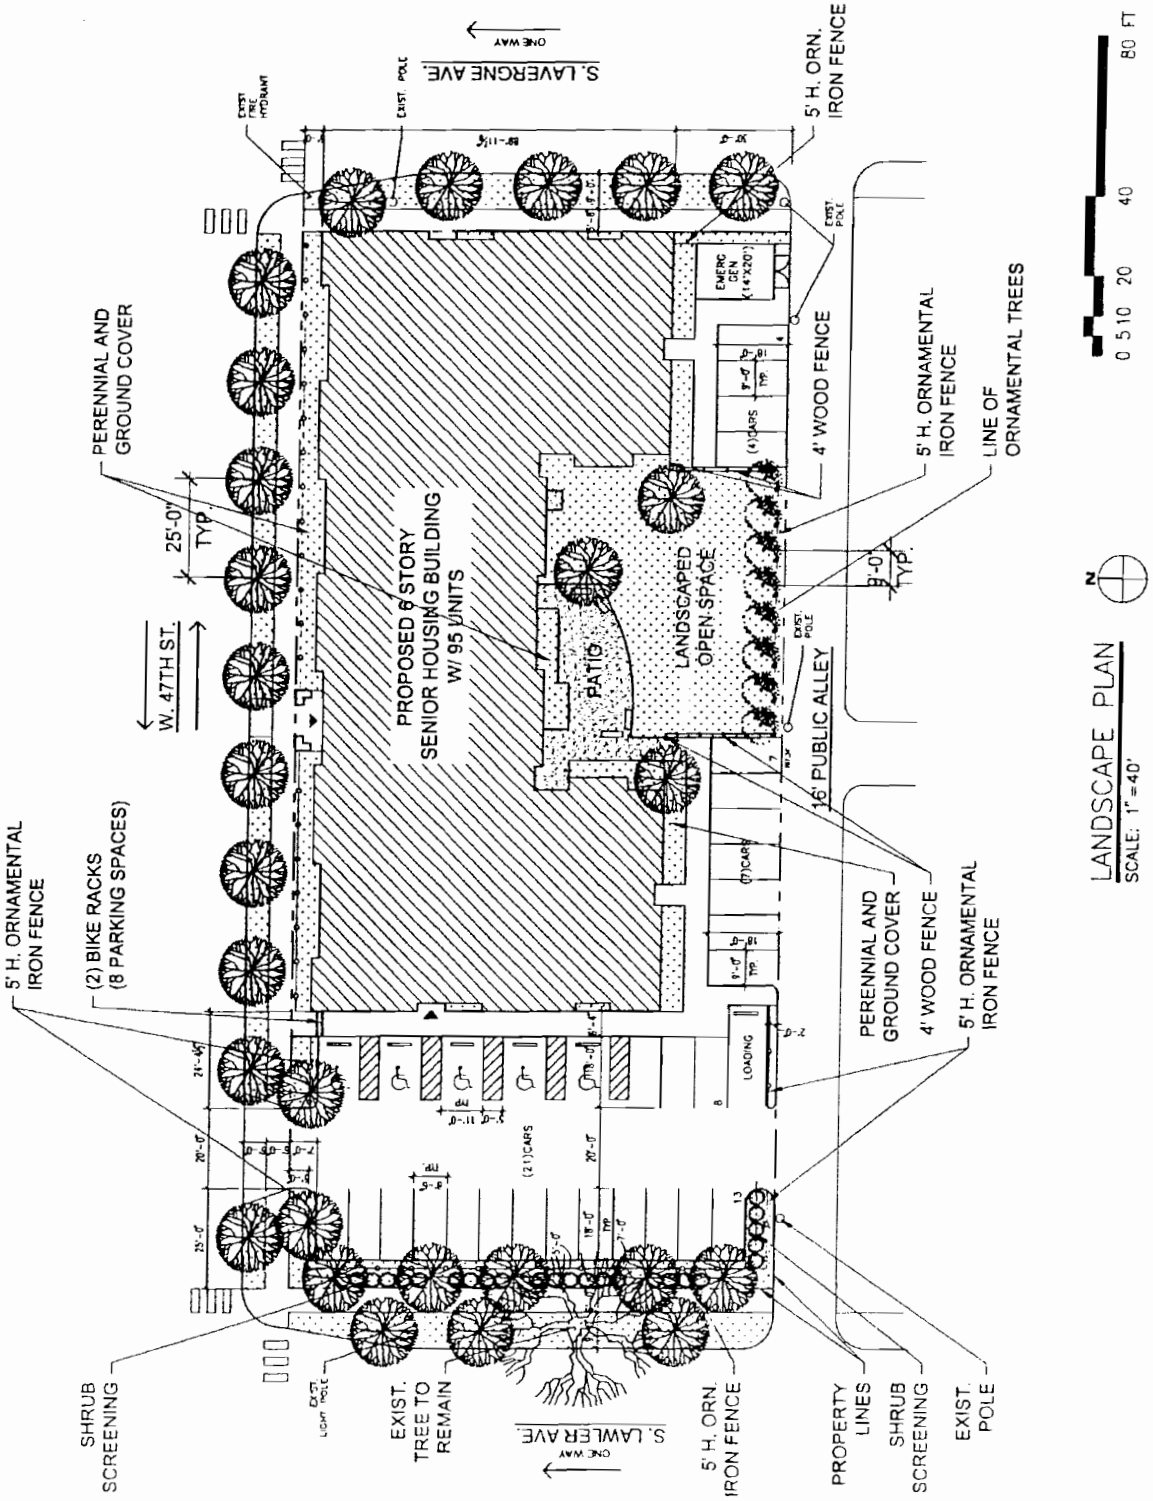


ICANT: PERMARK REALTY CORPORATION
RESS: 5001-5025 W. 47th St., 4700-4710 S. Lavergne Ave, 4701-4711 S. Lawler Ave.
CHICAGO, IL
: May 1, 2013
DATE: September 19, 2013

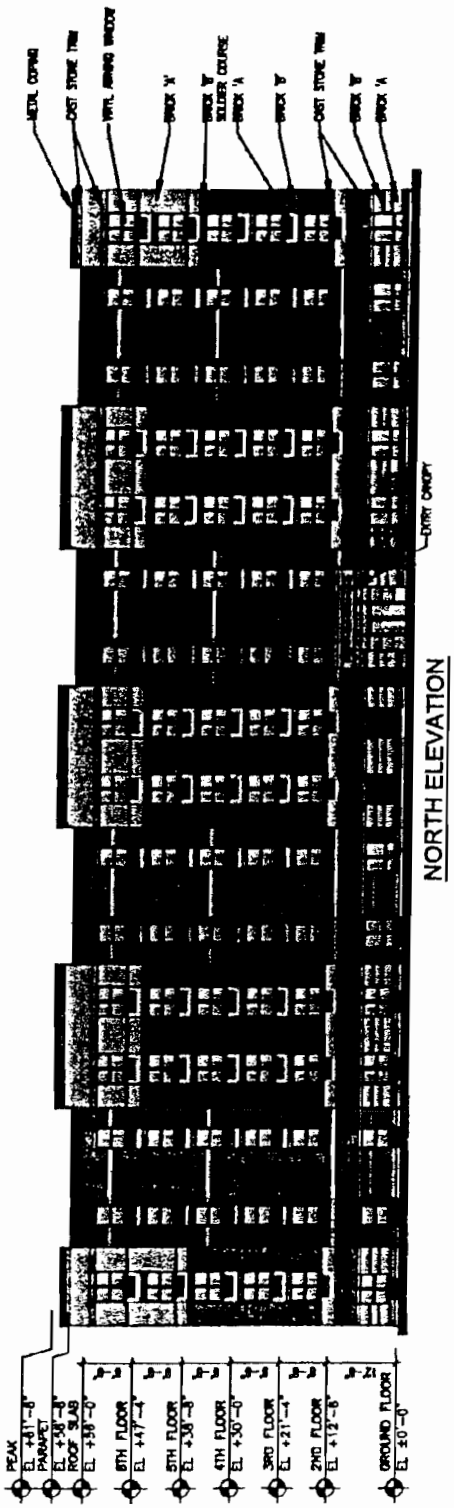


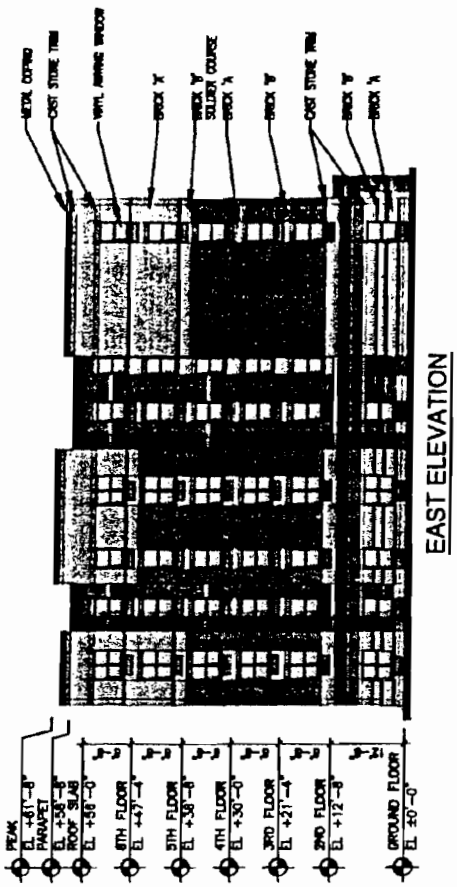

APPLICANT:	PERMARK REALTY CORPORATION
ADDRESS:	5001-5025 W. 47th St., 4700-4710 S. Lavergne Ave, 4701-4711 S. Lawler Ave. CHICAGO, IL
DATE:	May 1, 2013
CPC DATE:	September 19, 2013

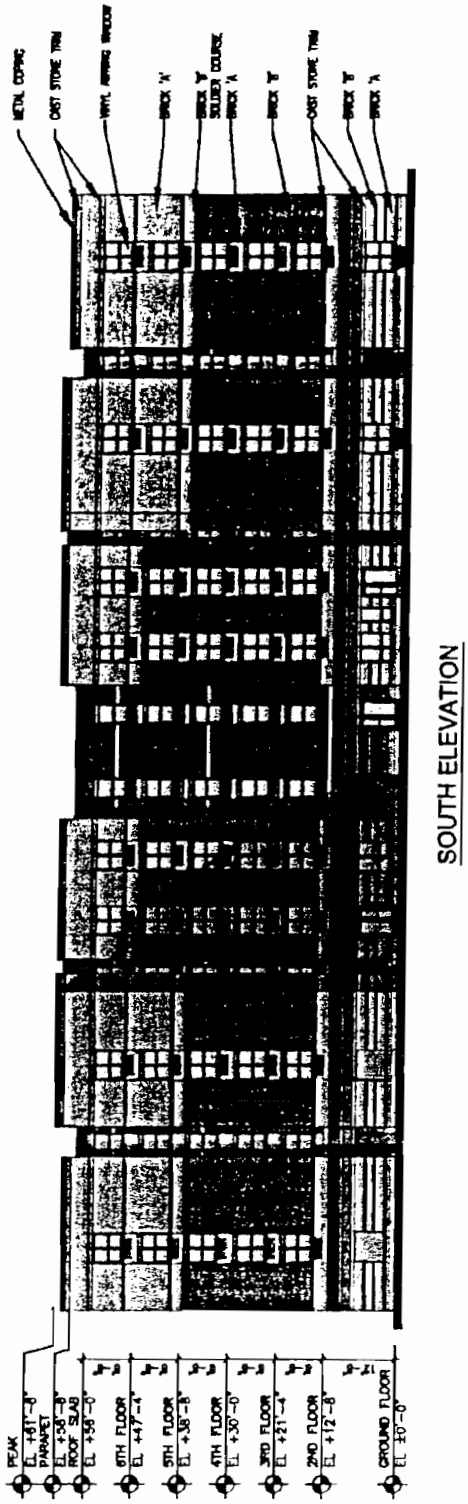

SOUTH ELEVATION

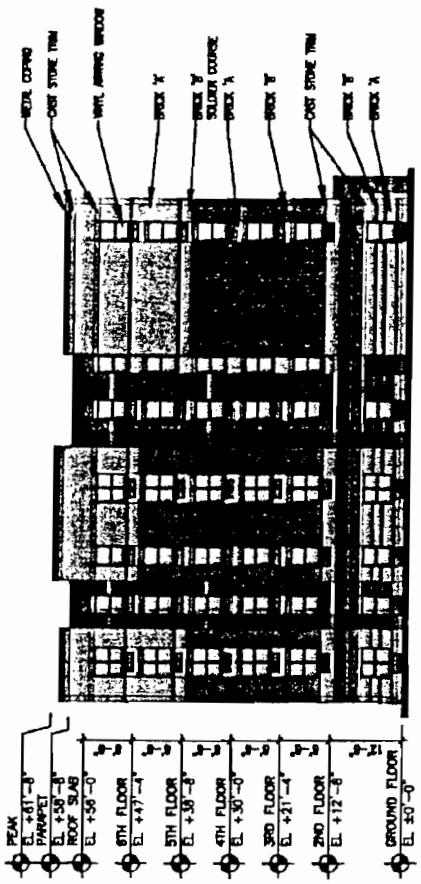

EAST ELEVATION

APPLICANT: PERMARK REALTY CORPORATION
ADDRESS: 5001-5025 W. 47th St., 4700-4710 S. Lavergne Ave, 4701-4711 S. Lawler Ave. CHICAGO, IL
DATE: May 1, 2013
CPC DATE: September 19, 2013

Reclassification Of Area Shown On Map No. 13-G.
(Application No. 17798)
(Common Address: 5352 N. Broadway)

[O2013-6069]

Be It Ordained by the City Council of the City of Chicago:

SECTION 1. Title 17 of the Municipal Code of Chicago, the Chicago Zoning Ordinance, is hereby amended by changing all the B1-2 Neighborhood Shopping District symbols and indications as shown on Map Number 13-G in the area bounded by:

a line 49.25 feet south of and parallel to West Balmoral Avenue; North Broadway; a line 74.25 feet south of and parallel to West Balmoral Avenue; and the alley next west of and parallel to North Broadway,

to those of a B3-3 Community Shopping District and a corresponding use district is hereby established in the area above described.

SECTION 2. This ordinance shall be in force and effect from and after its passage and due publication.

Reclassification Of Area Shown On Map No. 13-G.
(Application No. 17815)
(Common Address: 1420 -- 1428 W. Winnemac Ave.)

[O2013-6087]

Be It Ordained by the City Council of the City of Chicago:

SECTION 1. Title 17 of the Municipal Code of Chicago, the Chicago Zoning Ordinance, is hereby amended by changing all of the RT4 Residential Two-Flat, Townhouse and Multi-Unit District symbols and indications as shown on Map Number 13-G in the area bounded by:

a line 286.13 feet west of and parallel to North Glenwood Avenue; the alley next north and parallel to West Winnemac Avenue; a line 188.78 feet west of and parallel to North Glenwood Avenue; and West Winnemac Avenue,

to those of an RM5 Residential Multi-Unit District.

SECTION 2. This ordinance takes effect after its passage and approval.

Reclassification Of Area Shown On Map No. 14-K.
(Application No. 17816)
(Common Address: 4225 W. 59th St.)

[O2013-6088]

Be It Ordained by the City Council of the City of Chicago:

SECTION 1. Title 17 of the Municipal Code of Chicago, the Chicago Zoning Ordinance, is hereby amended by changing all of the B1-1 Neighborhood Shopping District symbols and indications as shown on Map Number 14-K in the area bounded by:

West 59th Street; the public alley next south of and parallel to West 59th Street; a line 30.00 feet east of and parallel to South Tripp Avenue; and South Tripp Avenue,

to those of a B2-2 Neighborhood Mixed-Use District.

SECTION 2. This ordinance shall be in force and effect from and after its passage and due publication.

Reclassification Of Area Shown On Map No. 17-H.
(Application No. 17828)
(Common Address: 2247 W. Estes Ave.)

[O2013-6100]

Be It Ordained by the City Council of the City of Chicago:

SECTION 1. Title 17 of the Municipal Code of Chicago, the Chicago Zoning Ordinance, is hereby amended by changing all of the RS3 Residential Single-Unit (Detached House) District symbols and indications as shown on Map Number 17-H in the area bounded by:

a line 45.07 feet east of and parallel to North Oakley Avenue; the public alley next south of and parallel to West Estes Avenue; North Oakley Avenue; and West Estes Avenue,

to those of an RT4 Residential Two-Flat, Townhouse and Multi-Unit District.

SECTION 2. This ordinance shall be in force and effect from and after its passage and due publication.

Reclassification Of Area Shown On Map No. 19-H.
(Application No. A-7945)
(Common Address: 7501 -- 7543 N. Ashland Ave. And 1569 -- 1575 W. Howard St.)
[O2013-6229]

Be It Ordained by the City Council of the City of Chicago:

SECTION 1. Title 17 of the Municipal Code of Chicago, the Chicago Zoning Ordinance, is hereby amended by changing all of the B3-3 Community Shopping District symbols and indications as shown on Map Number 19-H in the area bounded by:

West Howard Street; the alley next east of and parallel to North Ashland Avenue; West Howard Street; a line 115 feet south of and parallel to West Howard Street; and North Ashland Avenue,

to those of a B3-5 Community Shopping District.

SECTION 2. Title 17 of the Municipal Code of Chicago, the Chicago Zoning Ordinance, is hereby amended by changing all of the C1-2 Neighborhood Commercial District symbols and indications as shown on Map Number 19-H in the area bounded by:

a line 115 feet south of and parallel to West Howard Street; the alley next east of and parallel to North Ashland Avenue; North Rogers Avenue; and North Ashland Avenue,

to those of a B3-5 Community Shopping District.

SECTION 3. This ordinance takes effect after its passage and approval.

Reclassification Of Area Shown On Map No. 20-E.
(Application No. 17805)
(Common Address: 8000 S. Dr. Martin Luther King, Jr. Dr.)
[O2013-6077]

Be It Ordained by the City Council of the City of Chicago:

SECTION 1. Title 17 of the Municipal Code of Chicago, the Chicago Zoning Ordinance, is hereby amended by changing all the B3-2 Community Shopping District symbols and indications as shown on Map Number 20-E in the area bounded by:

East 80th Street; the public alley west of and parallel to South Dr. Martin Luther King, Jr. Drive; a line 99.80 feet south of and parallel to East 80th Street; and South Dr. Martin Luther King, Jr. Drive,

to those of a C2-2-Motor Vehicle-Related Commercial District and a corresponding use district is hereby established in the area above described.

SECTION 2. This ordinance shall be in force and effect from and after its passage and due publication.

Reclassification Of Area Shown On Map No. 20-E.
(Application No. 17806)
(Common Address: 8001 S. Dr. Martin Luther King, Jr. Dr.)

[O2013-6078]

Be It Ordained by the City Council of the City of Chicago:

SECTION 1. Title 17 of the Municipal Code of Chicago, the Chicago Zoning Ordinance, is hereby amended by changing all the RT4 Residential Two-Flat, Townhouse and Multi-Unit District symbols and indications as shown on Map Number 20-E in the area bounded by:

East 80th Street; the public alley east of and parallel to South Dr. Martin Luther King, Jr. Drive; a line 125 feet south of and parallel to East 80th Street; and South Dr. Martin Luther King, Jr. Drive,

to those of a C2-2 Motor Vehicle-Related Commercial District and a corresponding use district is hereby established in the area above described.

SECTION 2. This section shall be in force and effect from and after its passage and due publication.

Reclassification Of Area Shown On Map No. 20-E.
(Application No. 17797)
(Common Address: 442 E. 87th St.)

[O2013-6068]

Be It Ordained by the City Council of the City of Chicago:

SECTION 1. Title 17 of the Municipal Code of Chicago, the Chicago Zoning Ordinance, is hereby amended by changing all the RS3 Residential Single-Unit (Detached House) District symbols and indications as shown on Map Number 20-E in the area bounded by:

the public alley next north of and parallel to East 87th Street; a line 130.76 feet east of and parallel to South Vernon Avenue; East 87th Street; and South Vernon Avenue,

to those of a B3-1 Community Shopping District and a corresponding use district is hereby established in the area above described.

SECTION 2. This ordinance shall be in force and effect from and after its passage and due publication.

ISSUANCE OF PERMITS, FREE OF CHARGE, FOR LANDMARK PROPERTY AT 3142 S. GILES AVE.

[Or2013-524]

The Committee on Zoning, Landmarks and Building Standards submitted the following report:

CHICAGO, October 16, 2013.

To the President and Members of the City Council:

Presenting a series of reports for your Committee on Zoning, Landmarks and Building Standards which held a meeting on October 10, 2013, the following items were passed by a majority of the members present:

Page 1 of the committee report contains Mayoral Application Number 161 appointing Jose G. Maldonado as a commissioner of the Public Building Commission for a term effective immediately and expiring September 30, 2014.

Page 1 of the committee report also contains Mayoral Application Number 162 regarding vacant buildings.

Pages 1 through 12 contain applications for various map amendments.

Pages 12 and 13 contain applications for large business signs, substituted business identification signs, and off-premises advertising signs.

Page 13 also contains one fee waiver for historical landmark designation.

I hereby move for passage of the proposed order transmitted herewith.

Respectfully submitted,

(Signed) DANIEL S. SOLIS,
Chairman.

On motion of Alderman Solis, the said order transmitted with the foregoing committee report was *Passed* by yeas and nays as follows:

Yeas -- Aldermen Moreno, Fioretti, Dowell, Burns, Hairston, Sawyer, Holmes, Harris, Beale, Balcer, Cárdenas, Quinn, Burke, Foulkes, Thompson, Thomas, Lane, O'Shea, Cochran, Brookins, Muñoz, Zalewski, Chandler, Solis, Maldonado, Burnett, Ervin, Graham, Reboyras, Suarez, Waguespack, Mell, Austin, Colón, Sposato, Mitts, Cullerton, Laurino, P. O'Connor, M. O'Connor, Reilly, Smith, Tunney, Arena, Cappleman, Pawar, Osterman, Moore, Silverstein -- 49.

Nays -- None.

Alderman Balcer moved to reconsider the foregoing vote. The motion was lost.

The following is said order as passed:

WHEREAS, Section 2-120-815 of the Municipal Code provides that the Chicago City Council may by passage of an appropriate order waive any fees charged by the City for any permit for which approval of the Commission on Chicago Landmarks (the "Commission") is required, in accordance with Chapter 2-120 of the Municipal Code; and

WHEREAS, The permits identified below require Commission approval, in accordance with Section 2-120-740 of the Municipal Code; now, therefore,

Be It Ordered by the City Council of the City of Chicago:

SECTION 1. The foregoing recitals are hereby adopted as the findings of the City Council.

SECTION 2. The Commissioner of the Department of Buildings, the Commissioners of the Departments of Environment and Fire, the Director of the Department of Revenue, and the Zoning Administrator are hereby directed to issue those permits for which approval of the Commission on Chicago Landmarks is required pursuant to Chapter 2-120 of the Municipal Code free of charge, notwithstanding any other ordinances of the City Council to the contrary, for the property at:

Address:	3142 South Giles Avenue ("Property")
District/Building:	Calumet-Giles-Prairie District

for work generally described as:

New construction of a three one-half story masonry single-family home with a separate two car garage with alley access only.

Owner:	Lotten Yeaney
Owner's Address:	333 South East Avenue, Unit 204
City, State, Zip:	Oak Park, Illinois 60302.

SECTION 3. The fee waiver authorized by this Order shall be effective from May 1, 2013 through May 1, 2015, and shall not apply to additional developer service fees, stop-work order fees or any fines.

SECTION 4. That the permit purchaser for the Property shall be entitled to a refund of city fees for which it has paid and which are exempt pursuant to Section 1 hereof.

SECTION 5. This order shall be in force and effect upon its passage.

ISSUANCE OF PERMITS FOR SIGN/SIGNBOARDS.

The Committee on Zoning, Landmarks and Building Standards submitted the following report:

CHICAGO, October 16, 2013.

To the President and Members of the City Council:

Presenting a series of reports for your Committee on Zoning, Landmarks and Building Standards which held a meeting on October 10, 2013, the following items were passed by a majority of the members present:

Page 1 of the committee report contains Mayoral Application Number 161 appointing Jose G. Maldonado as a commissioner of the Public Building Commission for a term effective immediately and expiring September 30, 2014.

Page 1 of the committee report also contains Mayoral Application Number 162 regarding vacant buildings.

Pages 1 through 12 contain applications for various map amendments.

Pages 12 and 13 contain applications for large business signs, substituted business identification signs, and off-premises advertising signs.

Page 13 also contains one fee waiver for historical landmark designation.

I hereby move for passage of the proposed ordinances, orders and substitute orders transmitted herewith.

Respectfully submitted,

(Signed) DANIEL S. SOLIS,
Chairman.

On motion of Alderman Solis, the said proposed ordinances, orders and substitute orders transmitted with the foregoing committee report were *Passed* by yeas and nays as follows:

Yeas -- Aldermen Moreno, Fioretti, Dowell, Burns, Hairston, Sawyer, Holmes, Harris, Beale, Balcer, Cárdenas, Quinn, Burke, Foulkes, Thompson, Thomas, Lane, O'Shea, Cochran, Brookins, Muñoz, Zalewski, Chandler, Solis, Maldonado, Burnett, Ervin, Graham, Reboyras, Suarez, Waguespack, Mell, Austin, Colón, Sposato, Mitts, Cullerton, Laurino, P. O'Connor, M. O'Connor, Reilly, Smith, Tunney, Arena, Cappleman, Pawar, Osterman, Moore, Silverstein -- 49.

Nays -- None.

Alderman Balcer moved to reconsider the foregoing vote. The motion was lost.

The following are said ordinances and orders as passed (the italic heading in each case not being a part of the ordinance or order):

550 W. Adams St.

[Or2013-548]

Ordered, That the Commissioner of Buildings is hereby directed to issue a sign permit to White Way Sign, 451 Kingston Court, Mount Prospect, Illinois 60056, for the erection of a sign/signboard over 24 feet in height and/or over 100 square feet (in area of one face) at USG Corporation, 550 West Adams Street, Chicago, Illinois 60661 (west elevation):

Dimensions: length, 27 feet, 10 inches; height, 12 feet
Height Above Grade/Roof to Top of Sign: 259 feet
Total Square Foot Area: 334 square feet.

Such sign(s) shall comply with all applicable provisions of Title 17 of the Chicago Zoning Ordinance and all other applicable provisions of the Municipal Code of the City of Chicago governing the construction and maintenance of outdoor signs, signboards and structures.

4500 W. Ann Lurie Pl.

[SOr2013-652]

Ordered, That the Commissioner of the Buildings Department is hereby directed to issue a sign permit to View Outdoor Advertising LLC, 1000 East 80th Place, Suite 700 North, Merriville, Indiana 46410, for the erection of a sign/signboard over 24 feet in height and/or over 100 square feet (in area of one face) at 4500 West Ann Lurie Place, with the following dimensions, height and square foot area:

Dimensions: length, 60 feet; height, 20 feet
Height Above Grade/Roof to Top of Sign: 100 feet
Total Square Foot Area: 1,200 square feet.

Such signs shall comply with all provisions of Title 17 of the Chicago Zoning Ordinance and all other applicable provisions of the Municipal Code of the City of Chicago governing the construction and maintenance of outdoor signs, signboards and structures.

1620 S. Canal St.

[Or2013-593]

Ordered, That the Commissioner of Buildings is hereby directed to issue a sign permit to View Chicago LLC, 430 West Erie Street, Suite 510, Chicago, Illinois 60654, for the erection of a sign/signboard over 24 feet in height and/or over 100 square feet (in area of one face) at 1620 South Canal Street:

Dimensions: length, 42 feet, 9 inches; height, 12 feet
Height Above Grade/Roof to Top of Sign: 40 feet
Total Square Foot Area: 513 square feet.

Such sign(s) shall comply with all applicable provisions of Title 17 of the Chicago Zoning Ordinance and all other applicable provisions of the Municipal Code of the City of Chicago governing the construction and maintenance of outdoor signs, signboards and structures.

5320 N. Clark St.

[SOr2013-653]

Ordered, That the Commissioner of the Buildings Department is hereby directed to issue a sign permit to M-K Signs, Inc., 4900 North Elston Avenue, Chicago, Illinois 60630, for the

erection of a sign/signboard over 24 feet in height and/or over 100 square feet (in area of one face) at 5230 North Clark Street, with the following dimensions, height and square foot area:

Dimensions: length, 35 feet, 6 inches; height, 14 feet
Height Above Grade/Roof to Top of Sign: 14 feet
Total Square Foot Area: 497 square feet.

Such signs shall comply with all provisions of Title 17 of the Chicago Zoning Ordinance and all other applicable provisions of the Municipal Code of the City of Chicago governing the construction and maintenance of outdoor signs, signboards and structures.

2600 N. Clybourn Ave.

[SOr2013-522]

Ordered, That the Commissioner of the Buildings Department is hereby directed to issue a sign permit to Doyle Signs, Inc., 232 Interstate Road, P.O. Box 1068, Addison, Illinois 60101, for the erection of a sign/signboard over 24 feet in height and/or over 100 square feet (in area of one face) at 2600 North Clybourn Avenue, with the following dimensions, height and square foot area:

Dimensions: length, 14 feet, 4 inches; height, 8 feet, 4 inches
Height Above Grade/Roof to Top of Sign: 4 feet
Total Square Foot Area: 119 square feet.

Such signs shall comply with all provisions of Title 17 of the Chicago Zoning Ordinance and all other applicable provisions of the Municipal Code of the City of Chicago governing the construction and maintenance of outdoor signs, signboards and structures.

2233 W. Division St.

[SOr2013-523]

Ordered, That the Commissioner of the Buildings Department is hereby directed to issue a sign permit to Poblocki Sign Company, 922 South 70th Street, West Allis, Wisconsin 53214, for the erection of a sign/signboard over 24 feet in height and/or over 100 square feet (in area of one face) at 2233 West Division Street, with the following dimensions, height, and square foot area:

Dimensions: length, 13 feet, 10 inches; height, 13 feet, 6 inches
Height Above Grade/Roof to Top of Sign: 135 feet
Total Square Foot Area: 187 square feet.

Such signs shall comply with all provisions of Title 17 of the Chicago Zoning Ordinance and all other applicable provisions of the Municipal Code of the City of Chicago governing the construction and maintenance of outdoor signs, signboards and structures.

4052 W. Grand Ave.

[Or2013-507]

Ordered, That the Commissioner of Buildings is hereby directed to issue a sign permit to Midwest Sign Lighting, Inc., 4910 West Wilshire Boulevard, Country Club Hills, Illinois 60478, for the erection of a sign/signboard over 24 feet in height and/or over 100 square feet (in area of one face) at 4052 West Grand Avenue, Chicago, Illinois:

Dimensions: length, 50 feet, 6 inches; height, 5 feet
Height Above Grade/Roof to Top of Sign: 18 feet
Total Square Foot Area: 252.5 square feet.

Such sign(s) shall comply with all applicable provisions of Title 17 of the Chicago Zoning Ordinance and all other applicable provisions of the Municipal Code of the City of Chicago governing the construction and maintenance of outdoor signs, signboards and structures.

2310 S. Indiana Ave.

[Or2013-508]

Ordered, That the Commissioner of the Buildings Department is hereby directed to issue a sign permit to Van Bruggen Signs, Inc., 13401 Southwest Highway, Orland Park, Illinois 60462, for the erection of a sign/signboard over 24 feet in height and/or over 100 square feet (in area of one face) at 2310 South Indiana Avenue, Chicago, Illinois 60616, with the following dimensions, height, and square foot area:

Dimensions: length, 42 feet, 3 inches; height, 4 feet, 11 inches
Height Above Grade/Roof to Top of Sign: 13 feet
Total Square Foot Area: 208 square feet.

Such signs shall comply with all provisions of Title 17 of the Chicago Zoning Ordinance and all other applicable provisions of the Municipal Code of the City of Chicago governing the construction and maintenance of outdoor signs, signboards and structures.

2100 S. Kilbourn Ave.

[Or2013-512]

Ordered, That the Commissioner of Zoning is hereby directed to issue a sign permit to Green Way Recycling, for the erection of a sign/signboard over 24 feet in height and/or over 100 square feet (in area of one face) at Green Way Recycling, 2100 South Kilbourn Avenue, Chicago, Illinois 60623:

Dimensions: length, 7 feet; height, 23 feet
Height Above Grade/Roof to Top of Sign: _____
Total Square Foot Area: 161 square feet.

Such sign(s) shall comply with all applicable provisions of Title 17 of the Chicago Zoning Ordinance and all other applicable provisions of the Municipal Code of the City of Chicago governing the construction and maintenance of outdoor signs, signboards and structures.

---

850 N. Lake Shore Dr.

[Or2013-541]

Ordered, That the Commissioner of Buildings is hereby directed to issue a sign permit to Liberty Flags, Banners, Flagpoles, Inc., 4740 North Cumberland Avenue, Chicago, Illinois 60656-4239, for the erection of a sign/signboard over 24 feet in height and/or over 100 square feet (in area of one face) at Luxury Residences, 850 North Lake Shore Drive, Chicago, Illinois 60611:

Dimensions: length, 31 feet, 8 inches; height, 6 feet, 5 inches
Height Above Grade/Roof to Top of Sign: 8 feet
Total Square Foot Area: 203 square feet.

Such sign(s) shall comply with all applicable provisions of Title 17 of the Chicago Zoning Ordinance and all other applicable provisions of the Municipal Code of the City of Chicago governing the construction and maintenance of outdoor signs, signboards and structures.

3445 S. Dr. Martin Luther King, Jr. Dr.
(170 Sq. Ft.)
(South Elevation)

[O2013-6192]

Be It Ordained by the City Council of the City of Chicago:

SECTION 1. That the Commissioner of Buildings is hereby authorized and directed to issue a sign permit to Midwest Sign & Lighting, Inc., 4910 West Wilshire Boulevard, Country Club Hills, Illinois 60478, for the erection of a sign/signboard over 24 feet in height and/or over 100 square feet (in area of one face) at 3445 South Dr. Martin Luther King, Jr. Drive, Chicago, Illinois 60616 (south elevation) with the dimensions, height and square foot area:

Dimensions: length, 32 feet, 4½ inches; height, 5 feet, 3 inches
Height Above Grade/Roof to Top of Sign: 25 feet
Total Square Foot Area: 170 square feet.

Such sign(s) shall comply with all applicable provisions of Title 17 of the Chicago Zoning Ordinance and all other applicable provisions of the Municipal Code of the City of Chicago governing the construction and maintenance of outdoor signs, signboards and structures.

SECTION 2. This ordinance shall be in force and effect from and after its passage and due publication.

3445 S. Dr. Martin Luther King, Jr. Dr.
(170 Sq. Ft.)
(West Elevation)

[O2013-6198]

Be It Ordained by the City Council of the City of Chicago:

SECTION 1. That the Commissioner of Buildings is hereby authorized and directed to issue a sign permit to Midwest Sign & Lighting, Inc., 4910 West Wilshire Boulevard, Country Club Hills, Illinois 60478, for the erection of a sign/signboard over 24 feet in height and/or over 100 square feet (in area of one face) at 3445 South Dr. Martin Luther King, Jr. Drive, Chicago, Illinois 60616 (west elevation) with the dimensions, height and square foot area:

Dimensions: length, 32 feet, 4½ inches; height, 5 feet, 3 inches
Height Above Grade/Roof to Top of Sign: 25 feet
Total Square Foot Area: 170 square feet.

Such signs(s) shall comply with all applicable provisions of Title 17 of the Chicago Zoning Ordinance and all other applicable provisions of the Municipal Code of the City of Chicago governing the construction and maintenance of outdoor signs, signboards and structures.

SECTION 2. This ordinance shall be in force and effect from and after its passage and due publication.

3445 S. Dr. Martin Luther King, Jr. Dr.
(222 Sq. Ft.)

[O2013-6197]

Be It Ordained by the City Council of the City of Chicago:

SECTION 1. That the Commissioner of Buildings is hereby authorized and directed to issue a sign permit to Midwest Sign & Lighting, Inc., 4910 West Wilshire Boulevard, Country Club Hills, Illinois 60478, for the erection of a sign/signboard over 24 feet in height and/or over 100 square feet (in area of one face) at 3445 South Dr. Martin Luther King, Jr. Drive, Chicago, Illinois 60616 (south elevation) with the dimensions, height and square foot area:

Dimensions: length, 37 feet; height, 6 feet
Height Above Grade/Roof to Top of Sign: 20 feet
Total Square Foot Area: 222 square feet.

Such sign(s) shall comply with all applicable provisions of Title 17 of the Chicago Zoning Ordinance and all other applicable provisions of the Municipal Code of the City of Chicago governing the construction and maintenance of outdoor signs, signboards and structures.

SECTION 2. This ordinance shall be in force and effect from and after its passage and due publication.

3445 S. Dr. Martin Luther King, Jr. Dr.
(360 Sq. Ft.)

[O2013-6187]

Be It Ordained by the City Council of the City of Chicago:

SECTION 1. That the Commissioner of Buildings is hereby authorized and directed to

issue a sign permit to Midwest Sign & Lighting, Inc., 4910 West Wilshire Boulevard, Country Club Hills, Illinois 60478, for the erection of a sign/signboard over 24 feet in height and/or over 100 square feet (in area of one face) at 3445 South Dr. Martin Luther King, Jr. Drive, Chicago, Illinois 60616 (east elevation) with the dimensions, height and square foot area:

Dimensions: length, 40 feet; height, 9 feet
Height Above Grade/Roof to Top of Sign: 22 feet
Total Square Foot Area: 360 square feet.

Such sign(s) shall comply with all applicable provisions of Title 17 of the Chicago Zoning Ordinance and all other applicable provisions of the Municipal Code of the City of Chicago governing the construction and maintenance of outdoor signs, signboards and structures.

SECTION 2. This ordinance shall be in force and effect from and after its passage and due publication.

---

750 N. Rush St.

[Or2013-547]

Ordered, That the Commissioner of Buildings is hereby directed to issue a sign permit to JJ Sign Solutions, 3204 South Lawndale Avenue, Chicago, Illinois 60623, for the erection of a sign/signboard over 24 feet in height and/or over 100 square feet (in area of one face) at 750 North Rush Street, Chicago, Illinois 60611:

Dimensions: length, 8 feet; height, 21 feet, 9 inches
Height Above Grade/Roof to Top of Sign: 21 feet
Total Square Foot Area: 174 square feet
Elevation: east.

Such sign(s) shall comply with all applicable provisions of Title 17 of the Chicago Zoning Ordinance and all other applicable provisions of the Municipal Code of the City of Chicago governing the construction and maintenance of outdoor signs, signboards and structures.

---

550 W. Webster Ave.

[Or2013-510]

Ordered, That the Commissioner of Buildings is hereby directed to issue a sign permit to Liberty Flags, Banners, Flagpoles, Inc., 4740 North Cumberland Avenue, Chicago, Illinois 60656-4239, for the erection of a sign/signboard over 24 feet in height and/or over

100 square feet (in area of one face) at Webster Square Apartments LLC, 550 West Webster Avenue, Chicago, Illinois 60614:

Dimensions: length, 60 feet; height, 5 feet
Height Above Grade/Roof to Top of Sign: 44 feet
Total Square Foot Area: 300 square feet.

Such sign(s) shall comply with all applicable provisions of Title 17 of the Chicago Zoning Ordinance and all other applicable provisions of the Municipal Code of the City of Chicago governing the construction and maintenance of outdoor signs, signboards and structures.

---

558 W. Webster Ave.

[Or2013-511]

Ordered, That the Commissioner of Buildings is hereby directed to issue a sign permit to Liberty Flags, Banners, Flagpoles, Inc., 4740 North Cumberland Avenue, Chicago, Illinois 60656-4239, for the erection of a sign/signboard over 24 feet in height and/or over 100 square feet (in area of one face) at Webster Square Apartments LLC, 558 West Webster Avenue, Chicago, Illinois 60614:

Dimensions: length, 40 feet; height, 4 feet
Height Above Grade/Roof to Top of Sign: 36 feet
Total Square Foot Area: 160 square feet.

Such sign(s) shall comply with all applicable provisions of Title 17 of the Chicago Zoning Ordinance and all other applicable provisions of the Municipal Code of the City of Chicago governing the construction and maintenance of outdoor signs, signboards and structures.

2217 S. Wentworth Ave.

[Or2013-527]

Ordered, That the Commissioner of the Buildings Department is hereby directed to issue a sign permit to First Ad-Comm, Inc., 3744 West Lawrence Avenue, Chicago, Illinois 60625, for the erection of a sign/signboard over 24 feet in height and/or over 100 square feet (in area of one face) at Triple Crown Restaurant, 2217 South Wentworth Avenue, Chicago, Illinois 60616 (on-premises/business identification sign):

Dimensions: 15 feet by 7 feet = 150 square feet.

Such signs shall comply with all applicable provisions of Title 17 of the Chicago Zoning Ordinance and all other applicable provisions of the Municipal Code of the City of Chicago governing the construction and maintenance of outdoor signs, signboards and structures.

4540 W. 51st St.

[Or2013-509]

Ordered, That the Commissioner of Buildings is hereby directed to issue a sign permit to Signco, Inc., 1327 31st Avenue, Melrose Park, Illinois 60160, for the erection of a sign/signboard over 24 feet in height and/or over 100 square feet (in area of one face) at Trendler, Inc., 4540 West 51st Street, Chicago, Illinois 60632:

Dimensions: length, 26 feet; height, 5 feet
Height Above Grade/Roof to Top of Sign: 36 feet
Total Square Foot Area: 136 square feet.

Such sign(s) shall comply with all applicable provisions of Title 17 of the Chicago Zoning Ordinance and all other applicable provisions of the Municipal Code of the City of Chicago governing the construction and maintenance of outdoor signs, signboards and structures.

3251 E. 92nd St.

[Or2013-532]

Ordered, That the Commissioner of Buildings is hereby directed to issue a sign permit to Ad Deluxe Sign, Co., 23856 West Andrew Road, Suite 103, Plainfield, Illinois 60585, for the erection of a sign/signboard over 24 feet in height and/or over 100 square feet (in area of one face) at Victory Centre, 3251 East 92nd Street, Chicago, Illinois 60617:

Dimensions: length, 18 feet; height, 18 feet
Height Above Grade/Roof to Top of Sign: 36 feet
Total Square Foot Area: 324 square feet.

Such sign(s) shall comply with all applicable provisions of Title 17 of the Chicago Zoning Ordinance and all other applicable provisions of the Municipal Code of the City of Chicago governing the construction and maintenance of outdoor signs, signboards and structures.

AGREED CALENDAR.

Alderman Burke moved to *Suspend the Rules Temporarily* for the purpose of including in the Agreed Calendar a series of resolutions presented by Aldermen Fioretti, Dowell, Pope, Quinn, Burke, Laurino, P. O'Connor, M. O'Connor, Reilly, Tunney, Arena, Cappleman, Osterman and Moore. The motion *Prevailed.*

Alderman Burke then moved that those memorial resolutions paying tribute to individuals who passed away be adopted by a rising vote. The motion *Prevailed.*

Sponsored by the elected city officials named below, respectively, the following are said memorial resolutions as adopted (the italic heading in each case not being a part of the resolution):

Presented By

ALDERMAN FIORETTI (2nd Ward):

TRIBUTE TO LATE BISHOP D. RAYFORD BELL.

[R2013-885]

WHEREAS, In His infinite wisdom, Almighty God has granted Apostolic Bishop D. Rayford Bell eternal life after a devoted earthly life of four score and ten years; and

WHEREAS, On July 9, 1923, Bishop Bell started his temporal life as Dennis Raphael Bell, the son of sharecropper parents in Leflore County, Mississippi. Raised by his grandparents and convinced that a ray of heavenly light was guiding him, he was elevated from a Mississippi plowboy to a prince of the Apostolic Church of God; and

WHEREAS, In 1938, after a brief stint in Missouri, he returned to Mississippi where, at the age of 15, he met Darlene Griffin. On July 20, 1942, they were united in Holy Matrimony and to this union were born two sons, Harvey and Curtis, as well as nine grandchildren. Their 48 years of marriage ended only with her passing after a lengthy illness. However, in April of 1991, the Lord blessed Bishop Bell with a new mate and life partner, Jacqueline Collins; and

WHEREAS, Soon after Harvey was born, Bishop Bell was drafted into the United States Army and was sent to the European Theatre where he saw action in campaigns of Northern France, Ardennes, Rhineland, and Central Europe. He was honorably discharged December 9, 1945. Four years later, Bishop Bell received the Holy Ghost; and

WHEREAS, Bishop Bell constantly sought to improve himself through education. He finished high school at LaSalle University in Chicago, matriculated to Southwestern College in Oklahoma City where he was awarded a bachelors degree with honors, earned a masters of theology at American Bible College and a double doctorate in theology and philosophy from Toledo Bible College and Seminary; and

WHEREAS, As an apostolic preacher for more than 55 years, Bishop Bell spent the majority of his life serving the people of God in many ways. He was a chaplain for the Chicago Police Department and came up through the ranks of Christ Temple Church, serving as Sunday School teacher as well as assistant superintendent and superintendent, vice-chair and chairman of the Youth Department, trustee, assistant pastor and ultimately pastor. He held the title of senior pastor until his passing; and

WHEREAS, Bishop D. Rayford Bell was the founder of the Christ Temple Apostolic Church in Joliet as well as the founder and president of Midwest Apostolic Bible College in Chicago. He also founded Samuel Barnes Christian Academy and created the Mother Darlene Bell Scholarship Fund in honor of his first wife to assist deserving students with the cost of their education; and

WHEREAS, Bishop Bell served as the assistant presiding Bishop of the Pentecostal Churches of the Apostolic Faith for 19 years along side his best friend, the late Bishop Elzie W. Young. Thereafter, he was the presiding prelate from January 1990 to July 2000 and held the title of senior bishop until his passing; and

WHEREAS, Having preached the Gospel from the street corners of Chicago, in 49 states throughout this nation, in more than 50 countries, on all five inhabited continents and many islands, Bishop D. Rayford Bell transitioned from this life to the next doing what he loved best. On September 29, 2013, he passed away while in the middle of preaching his Sunday sermon at his beloved Christ Temple Church where he had been its spiritual shepherd since 1958; and

WHEREAS, The Honorable Robert W. Fioretti, Alderman of the 2nd Ward has informed this august body of the passing of this icon and pillar of this City's spiritual leadership; now, therefore,

Be It Resolved, That we, the Mayor and members of the City of Chicago City Council, gathered together this 16th day of October 2013, do hereby express our collective sorrow at the passing of Bishop D. Rayford Bell and extend our deepest sympathy to his family, his congregation and all those many people whose lives this remarkable preacher touched; and

Be It Further Resolved, That a suitable copy of this resolution be prepared and presented to the family of Bishop D. Rayford Bell.

TRIBUTE TO LATE REVEREND ROBERT J. MC GEE, SR.

[R2013-886]

WHEREAS, Almighty God in His infinite wisdom has rewarded Reverend Robert James McGee, Sr. with eternal life after almost four score and 17 years of a temporal life well spent; and

WHEREAS, Reverend Robert James McGee started life on May 3, 1916 as the seventh of 13 children born to the union of Simon and Margaret McGee. He graduated from Carter Elementary School and Englewood High School, matriculated to Lewis Institute and Wilson Junior City College, and studied pre-law at John Marshall Law School; and

WHEREAS, A proud member of the Greatest Generation, he served his country during World War II as warrant officer junior grade in the European Theatre for the U.S. Army and acted as an interpreter while in France, retiring from the Army on August 31, 1946 after being decorated with the World War II Victory Medal along with the Europe-Africa-Middle Eastern Service Ribbon with two bronze stars and three oversees bars; and

WHEREAS, Reverend McGee joined with the Apostolic Church of God, then under the spiritual guidance of its founder, Elder Walter Clemons, and was baptized there in April of 1932. He attended Sunday School, Bible class and also served as a janitor. He received the gift of the Holy Spirit on October 17, 1940, and continued to teach Sunday morning Bible study until September 22, 2013; and

WHEREAS, On June 3, 1941, Reverend Robert James McGee was called to the ministry and received his minister's license in the following month. He became the assistant pastor of the Apostolic Church of God in 1949 and continued to serve in that capacity for the next 64 years; and

WHEREAS Reverend Robert James McGee leaves behind, to mourn his passing and celebrate his life his wife, Willa; his three children, Robert, Jr., Leonard, and LaVern; his stepdaughter, Karmine Hillman and his sister, Alfredia McDade along with four grandchildren; three great-grandchildren as well as a host of nephews, godchildren and many close friends; and

WHEREAS, The Honorable Robert W. Fioretti, Alderman of the 2nd Ward has informed this august body of the passing of this pillar of this City's spiritual leadership, now, therefore,

Be It Resolved, That we, the Mayor and members of the City of Chicago City Council, gathered together this 16th day of October 2013, do hereby express our collective sorrow upon learning of the passing of Reverend Robert James McGee and extend our deepest sympathy to his family, his congregation and all those many people whose lives this noteworthy spiritual shepherd has touched; and

Be It Further Resolved, That a suitable copy of this resolution be prepared and presented to the family of Reverend Robert James McGee, Sr.

Presented By

ALDERMAN DOWELL (3rd Ward):

TRIBUTE TO LATE RONN PITTS.

[R2013-894]

WHEREAS, Ronn Pitts was called home on September 22, 2013 after living a life dedicated to educating and helping others; and

WHEREAS, Mr. Pitts was an extremely accomplished filmmaker who used his talents to promote awareness about Civil Rights issues; and

WHEREAS, Mr. Pitts was personally familiar with the Civil Rights struggles as he was targeted on his way to school in the Fuller Park/Bronzeville neighborhood in the 1930's and throughout his life; and

WHEREAS, Despite being treated like he was a second-class citizen, Mr. Pitts decided to serve his country and enlisted in the U.S. Army after graduating from DuSable High School; and

WHEREAS, Mr. Pitts' filmmaking and documentation of the Civil Rights struggles included the films *The Murder of Fred Hampton* and *American Revolution II* as well as footage of Dr. King's marches and the assassination of Malcolm X; and

WHEREAS, Mr. Pitts was awarded the "Foot Soldier of Justice" award in the late 1960's for his bravery in filming the Bloody Sunday events at Selma, Alabama; and

WHEREAS, Mr. Pitts also broke down racial barriers by becoming the first African-American professor to teach at Columbia College and one of the first African-Americans to shoot footage for the National Football League; and

WHEREAS, Mr Pitts' work towards justice and equality also helped the gay rights movement in that he captured the tragic death of Harvey Milk on camera and worked closely with Andy Warhol's transsexual girlfriend on the 1971 film *Some of My Best Friends Are*; and

WHEREAS, Mr. Pitts considered himself a servant to those in need and inspired and encouraged others to be the same; and

WHEREAS, In recognition of Mr. Pitts' contributions to the country and to the City, Mayor Richard M. Daley officially, named October 10th as Ronn Pitts Day in 1998; and

WHEREAS, Ronn Pitts leaves behind an important body of work that will continue to advance humanity for years to come as well as countless friends and students who will continue his legacy; now, therefore,

Be It Resolved, That we, the Mayor and the City Council of the City of Chicago, gathered here this 16th day of October 2013, do hereby acknowledge the inspirational life of service lead by Ronn Pitts and wish our condolences to all who knew him personally; and

Be It Further; Resolved, That a suitable copy of this Resolution be presented to the family and friends of Ronn Pitts.

Presented By

ALDERMAN HARRIS (8th Ward):

TRIBUTE TO LATE GERALDINE COLE.

[R2013-896]

WHEREAS, God in His infinite wisdom and judgment, has called Geraldine Cole, an outstanding citizen and beloved friend, to eternal life; and

WHEREAS, Geraldine Cole was born in our great City on a beautiful autumn day to her proud and loving parents Sylvia Stanley Harper and Henry Harper, Sr. She was the eldest child in the Harper family and was affectionately known as "Gerri" by her family and friends; and

WHEREAS, Gerri was a graduate of DuSable High School and was a dedicated member of the Jazz Band, under the leadership of Captain Walter Dyett. Gerri matured into a young woman filled with an abundance of grace, charm, patience and wisdom and soon captured the heart of the man who was to become her soul mate, Charles Cole, Sr. They were united in marriage and shared 62 years of happiness with each other and their children; and

WHEREAS, Geraldine Cole cherished life and embraced all of life's challenges. She had a sharp mind and a thirst for knowledge, which was her motivation to research just about everything. Her perpetual quest for knowledge, on a plethora of subjects, resulted in her being affectionately known to her family as "The Book of Knowledge"; and

WHEREAS, Gerri appreciated the arts, dance and jazz so much that she and her Donald formed the arts organization known as "Approach Incorporated". They were instrumental in the introduction of the renowned jazz artist, Sun Ra, to Chicago. Gerri was also the founding member of her social club, which began in 1947, and continues to exist; and

WHEREAS, Geraldine carried her activism and vibrant energy to her grateful 8th Ward community, always working to make a positive impact on her neighborhood and its' residents, however, she will be remembered mostly for her compassion, strength and love; and

WHEREAS, In a long and productive life, Geraldine Cole reached out to touch many and typified the strength and solidity of family life. Left behind to cherish Geraldine "Gerri" Cole's memory and mourn her passing are her devoted children, Sandra Childress-Smith (Napoleon), Veda Bently-Brown (Ari) and Charles Cole, Jr.; her loving sister, Sharon Polk (Milton); adoring grandchildren, Veda Vasquez, Kyle Sneed (Kim), and Nicholas Cole; great-grandchildren, Max Vasquez, Kyley Sneed, Oscar Vasquez III, and Kole Sneed; generational cousins, John Lewis (Mary), Marlene Mosby, Thomas Hayes, Mary Lewis, Willence Beverly, the Wildeson and Harper Families (and her 10 nieces and nephews), William "Pinky" Robinson (Carol), Tracy McCoy (Michael), Heidi Polk, Donn Carl Harper, Denise Hicks, Kim Belk, Hendrene Harper, Shelly Llorens, Brian Harper, Jada Harper; and a host of other relatives and many friends; now, therefore,

Be It Resolved, That we, the Mayor and members of the City Council of the City of Chicago, gathered here this 16th day of October 2013 A.D., do hereby express our sorrow on the passing of Geraldine "Gerri" Cole and extent to her family and friends our sincere condolences; and

Be It Further Resolved, That a suitable copy of this resolution be prepared and presented to the family of Geraldine Cole.

TRIBUTE TO LATE VELMA P. LITTLE.

[R2013-898]

WHEREAS, In His infinite wisdom, Almighty God has chosen to call His precious daughter, Velma P. Little, beloved wife, mother, grandmother, great-grandmother, friend and citizen of her community, to her eternal reward June 27, 2013, at the age of 86; and

WHEREAS, This august body has been informed of her transition by the esteemed Alderman of the 8th Ward, and Chairman of the Committee on Committees, Rules and Ethics, Michelle A. Harris; and

WHEREAS, Velma was born in Asheville, North Carolina February 13, 1927 to her loving parents, David and Julia Payne. She was the youngest of her nine children. She and her eight siblings, Samuel, James, Frederick, Lillian, Daisy, Monzella, Louise and Julia brought much joy and laughter into the Payne family home; and

WHEREAS, Velma's parents had passed by the time she was 14. In 1944, at age 17, she moved to Chicago and made it her home. She was a young adult filled with an abundance of charm, intelligence and patience and in 1945 she captured the heart of the young man who was to become her soul mate and loving husband, Elgin E. Little, II. After their marriage, a special bond that couldn't be severed between her and her mother-in-law (Mother Bessie Botto) was formed. In September 1996 God called her beloved husband, Elgin E. Little, to his eternal resting place after over 50 years, 8 months and 4 days of their marriage; and

WHEREAS, Velma was blessed with four children, Elgin, Vernon, La'Vel and Michael and God sent her another son, Henry McDaniel, who preceded her in death. Velma was a graduate of Cortez Peter's Business College, and American Conservatory College of Music. She was a dedicated employee at Follett Publishing Company and Chicago Public Schools as a music teacher. After years of dedication she retired in 1974; and

WHEREAS, Velma's Christian walk included Woodlawn AME Church, Holy Latter Rain Church, and Roberts Temple COGIC. She was a founding member of God's House of All Nations in 1958 with her mother-in-law, Mother Bessie Botto and her spiritual assignments were as first lady, organist, Sunday school teacher, choir director, missionary, minister of music, prayer warrior and senior advisor; and

WHEREAS, Velma P. Little was a warm and loving person who enriched the lives of the young and the old. She leaves behind to celebrate her generous life, her devoted family, Elgin E. Little (Sandra), Vernon E. Little (Mildred), Dr. La'Vel F. Hardy (Rexsell) and Michael (Doc) Little; seven grandchildren, Vernon II, Vernee' (Laroy), Vernell, Rexsell, Jr. (Tiffany), Jasmine, Michael II (Danitra) and Magic; six great-grandchildren, Kynadee Carter, Ariana Taylor, Rexsell (Tre) Hardy III, Michael Little III, Daviaw Little and Magic Little II; two spiritual daughters, LaJean Burton and Frances Cunningham; a god-daughter, Sheila Perry; nieces, nephews, cousins and other family members; her caregiver, Janelle Holmes; her church family "God's House of All Nations"; and many friends; now, therefore,

Be It Resolved, That we, the Mayor and members of the City Council of the City of Chicago, gathered there this 16th day of October 2013 A.D., do hereby express our sorrow on the passing of such a noteworthy lady, Velma P. Little, and extend to her family and friends our deepest sympathy; and

Be It Further Resolved, That a suitable copy for this resolution be prepared and presented to the family of Velma P. Little.

Presented By

ALDERMAN BEALE (9th Ward):

TRIBUTE TO LATE ANTHONY BAILEY.

[R2013-899]

WHEREAS, God in His infinite wisdom has called to his eternal reward, Anthony Bailey, beloved citizen and friend on September 8, 2013; and

WHEREAS, This august body has been informed of his passing by the Honorable Anthony Beale, Alderman of the 9th Ward; and

WHEREAS, Born in Chicago on December 4, 1957, Anthony Bailey was the devoted son of Ernest L. and Elizabeth Bailey, and brother to Ernest L. Bailey, Jr., all of whom preceded him in death; and

WHEREAS, Anthony Bailey was a vital and active member in his community who was beloved of many family, friends, and extended family members and will be sorely missed. Anthony Bailey leaves to cherish his memory four brothers: James, Arnold (Angie), Victor (Annabel), Stevie (Lolita); four sisters: Mary, Catherine, Bernadine, Nancy (Rollins); and a host of nieces, nephews, in-laws and friends; now, therefore,

Be It Resolved, That we, the Mayor and members of the City Council of the City of Chicago, gathered here this 16th day of October 2013, do hereby express our sorrow on the passing of Anthony Bailey and extend to his family and friends our deepest sympathy; and

Be It Further Resolved, That a suitable copy of this resolution be prepared and presented to the family of Anthony Bailey.

TRIBUTE TO LATE WENONA CLEO JOHNSON.

[R2013-900]

WHEREAS, In His infinite wisdom, God has called His good and faithful servant, Wenona Cleo Johnson, to her eternal reward on July 20, 2013; and

WHEREAS, Mrs. Johnson began life in Anguilla County, Mississippi on December 21, 1923 as Wenona Cleo McGary, the daughter of Marie Walker and Fred McGary; and

WHEREAS, Mrs. Johnson came to Chicago as part of the historic great migration in the 1940's and became a respected business owner, community leader and guidance counselor who was honored as a distinguished professional of the Chicago City Colleges; and

WHEREAS, This august body has been informed of Wenona Cleo Johnson's passing by the Honorable Anthony Beale, Alderman of the 9th Ward; and

WHEREAS, Mrs. Johnson indeed touched the lives of many and will be remembered for the significant contributions to her community, family, extended family members and friends. She was a devoted wife to her husband Charles who preceded her in death; a doting mother to Nathan (Shirley), Jan (Joe), Donna, Deborah, Karen Wenona, Bryan and Charles; a loving grandmother to seven grandchildren; a proud great-grandmother and great-great-grandmother to 13 great-grandchildren and one great-great-grandchild; and a faithful family member to many cousins; now, therefore,

Be It Resolved, That we, the Mayor and members of the City Council of the City of Chicago, gathered here this 16th day of October 2013, do hereby express our heartfelt condolences at the loss of such a kind and committed spirit as Mrs. Johnson and extend our most sincere sympathy to her family and friends; and

Be It Further Resolved, That a suitable copy of this resolution be prepared and presented to the family of Mrs. Wenona Cleo Johnson.

TRIBUTE TO LATE QUEEN ESTHER TRAMBLE KINDLE.

[R2013-901]

WHEREAS, God in His infinite wisdom, granted eternal rest to Queen Esther Tramble Kindle on July 8, 2013; and

WHEREAS, This august body has been notified of Mrs. Queen Esther Tramble Kindle's passing by the Honorable Anthony Beale, Alderman of the 9th Ward; and

WHEREAS, Mrs. Kindle was a kind and gentle woman who will be deeply missed, but the memory of her character, intelligence and compassion will live on in those whose lives she touched in countless ways; and

WHEREAS, Born on September 10, 1960 in Chicago, Illinois to the union of Ella Mae Haymon and Cornelius Tramble, Mrs. Kindle suffered the loss of her mother at age five and her father at age 13 whereupon she relocated to St. Louis, Missouri and graduated from Central High School; and

WHEREAS, As a volunteer for the reelection campaign of Mayor Harold Washington, Mrs. Kindle met her beloved husband Aldophus (Al) Kindle and with this union they became a blended family with Queen's children, Surrebea Tramble and Darnell Johnson, and Al's daughter, Kamilah Kindle. Born into the union of Queen and Al were two children: a daughter, Chantia Kindle and a son, Atukwe Kindle; and

WHEREAS, Mrs. Kindle was a dedicated worker who volunteered and worked for many years with the Chicago Housing Authority delivering outreach services to children and families in public housing, and at the Express Bus Company and the Chicago Transit Authority; and

WHEREAS, Queen Esther Tramble Kindle leaves a host of loved ones to cherish her distinguished life and legacy including her husband, Al Kindle; daughters, Surrebea Tramble Chantia Kindle and Kamilah Kindle; sons, Darnell Johnson and Atukwe Kindle; sisters, Annie Tramble, Princetta Tramble, Telecia Tramble; and a brother, Troy Tramble; grandchildren, Mariah Perrin, Tyronnesha Watson, Daniel Roberts, Jr. and Adrian Johnson; several nieces, nephews and many dear friends; now, therefore,

Be It Resolved, That we, the Mayor and members of the City Council of the City of Chicago, gathered here this 16th day of October 2013, do hereby express our heartfelt sadness at the loss of Queen Esther Tramble Kindle and extend our most sincere sympathy to her family and friends; and

Be It Further Resolved, That a suitable copy of this resolution be prepared and presented to the family of Queen Esther Tramble Kindle.

TRIBUTE TO LATE ERIC CHARLES SMITH.

[R2013-902]

WHEREAS, God in His infinite wisdom chose to bring His beloved son, Eric Charles Smith to his eternal reward on August 1, 2013; and

WHEREAS, Mr. Smith entered the world on October 25, 1949 in Lexington, Kentucky, the son of Charles Henry Smith and Nettie Louise Smith; and

WHEREAS, Mr. Smith was a proud veteran of the United States Army, a distinguished firefighter who retired in 2003 with 25 years of service in the Chicago Fire Department and a great lover of softball, skating and drawing; and

WHEREAS, Eric Charles Smith leaves many dear family and friends behind to cherish his life and memory: three children, Brandi (Dinez), Eric, Jr. and Tiffany (Isaac); four siblings, Ermal (Marschlle), Sheila (Lester), Reginald (Myrtle), and Kathy; two grandchildren, Denezia and Takeo; a close companion, Norma Lee; and a host of nieces, nephews and friends; and

WHEREAS, This august body has been notified of Mr. Eric Charles Smith's transition by the esteemed Alderman of the 9th Ward, Anthony A. Beale; now, therefore,

Be It Resolved, That we, the Mayor and members of the City Council gathered together this 16th day of October 2013, do hereby express our sorrow at the passing of Eric Charles Smith and extend our deepest condolences to members of his family and the many persons whose lives he touched; and

Be It Further Resolved, That a suitable copy of this resolution be prepared and presented to the family of Mr. Eric Charles Smith.

Presented By

ALDERMAN QUINN (13th Ward):

TRIBUTE TO LATE GLORIA A. BIRD.

[R2013-906]

WHEREAS, God in His infinite wisdom has called Gloria A. Bird to her eternal reward; and

WHEREAS, The Chicago City Council has been informed of her passing by the Honorable Marty Quinn, Alderman of the 13th Ward; and

WHEREAS, Gloria A. Bird, nee Murnane, beloved wife of the late Donald P.; loving mother of David (Schari), Joseph (Regina), Brian (Maggie), John "J.J." Bird and Laura (Mike) West; cherished grandmother of nine; fond sister of Marilyn (Ted) Balicki, Maureen (Brian) Kelly, Patricia (Bert) Kouba and the late Michael Murnane; also survived by nieces, nephews and other relatives. Gloria A. Bird leaves a legacy of faith, dignity, compassion and love; now, therefore,

Be It Resolved, That we, the Mayor and members of the Chicago City Council gathered here this 16th day of October 2013, do hereby express our sorrow on the death of Gloria A. Bird and extend to her family and friends our deepest sympathy; and

Be It Further Resolved, That a suitable copy of this resolution be prepared and presented to the family of Gloria A. Bird.

TRIBUTE TO LATE LINDA DUSLAK.

[R2013-907]

WHEREAS, God in His infinite wisdom has called Linda Duslak to her eternal reward; and

WHEREAS, The Chicago City Council has been informed of her passing by the Honorable Marty Quinn, Alderman of the 13th Ward; and

WHEREAS, Linda Duslak, beloved daughter of the late Frank E. and the late Josephine (nee Rog) Duslak; loving sister of Frank (Dawn), Richard, Thomas, and the late Robert (Barbara) Duslak; fond aunt of Dena, Mark (Nicole) and Lyndsay Duslak; and great-aunt of Avery David Duslak. Linda Duslak leaves a legacy of faith, dignity, compassion and love; now, therefore,

Be It Resolved, That we, the Mayor and members of the Chicago City Council gathered here this 16th day of October 2013, do hereby express our sorrow on the death of Linda Duslak and extend to her family and friends our deepest sympathy; and

Be It Further Resolved, That a suitable copy of this resolution be prepared and presented to the family of Linda Duslak.

TRIBUTE TO LATE KEVIN HEALY.

[R2013-908]

WHEREAS, God in His infinite wisdom has called Kevin Healy to his eternal reward; and

WHEREAS, The Chicago City Council has been informed of his passing by the Honorable Marty Quinn, Alderman of the 13th Ward; and

WHEREAS, Kevin Michael suddenly passed away at age 26: beloved son of Kevin and Gayle (nee Hirschboeck) Healy; loving brother of Kaitlin Healy and Kyle Healy; dearest grandson of Eileen (the late Dennis) Healy and the late Valerie (the late Clarence) Hirschboeck; also survived by many aunts, uncles and cousins. Kevin Healy leaves a legacy of faith, dignity, compassion and love; now, therefore,

Be It Resolved, That we, the Mayor and members of the Chicago City Council gathered here this 16th day of October 2013, hereby express our sorrow on the death of Kevin Healy and extend to his family and friends our deepest sympathy; and

Be It Further Resolved, That a suitable copy be presented to the family of Kevin Healy.

TRIBUTE TO LATE JOSEPH M. MARATTO.

[R2013-909]

WHEREAS, God in His infinite wisdom has called Joseph M. Maratto to his eternal reward; and

WHEREAS, The Chicago City Council has been informed of his passing by the Honorable Marty Quinn, Alderman of the 13th Ward; and

WHEREAS, Joseph M. Maratto, 64, current police officer with Chicago Aviation Police, retired lieutenant 41 years Chicago Police Department and Army veteran; beloved husband of Kathy, nee Mayfield; loving father of Dan; dear brother of Michael Maratto, Concetta "Cookie" (the late Richard) Giancarlo, Eleanor "Sugar" (the late Ed) Colby and Salvatore "Jockey" Maratto; brother-in-law of Joan (the late Edward) Rolek and Ken Mayfield; also survived by many nieces, nephews and cousins. Joseph M. Maratto leaves a legacy of faith, dignity, compassion and love; now, therefore,

Be It Resolved, That we, the Mayor and members of the Chicago City Council gathered here this 16th day of October 2013, hereby express our sorrow on the death of Joseph M. Maratto and extend to his family and friends our deepest sympathy; and

Be It Further Resolved, That a suitable copy be presented to the family of Joseph M. Maratto.

TRIBUTE TO LATE SHIRLEY M. TOPPETT MORRISSEY.

[R2013-910]

WHEREAS, God in His infinite wisdom has called Shirley M. Toppett Morrissey to her eternal reward; and

WHEREAS, The Chicago City Council has been informed of her passing by the Honorable Marty Quinn, Alderman of the 13th Ward; and

WHEREAS, Shirley M. Toppett Morrissey, passed away at home surrounded by family and friends. Beloved wife of the late John; loving mother of Patricia (Kenneth) Harthun, Mary (Michael) Kochanny, the late Susan Morrissey and Kathryn Morrissey; cherished grandmother of Sara and Ryan Kochanny; dear sister of the late Gloria Fritz and Karen Bell; fond aunt of many nieces and nephews; and devoted friend of Carole Wright. Shirley M. Toppett Morrissey leaves a legacy of faith, dignity, compassion and love; now, therefore,

Be It Resolved, That we, the Mayor and members of the Chicago City Council gathered here this 16th day of October 2013, do hereby express our sorrow on the death of Shirley M. Toppett Morrissey and extend to her family and friends our deepest sympathy; and

Be It Further Resolved, That a suitable copy of this resolution be prepared and presented to the family of Shirley M. Toppett Morrissey.

Presented By

ALDERMAN BURKE (14th Ward):

TRIBUTE TO LATE THOMAS F. ATCHISON.

[R2013-911]

WHEREAS, Thomas F. Atchison has been called to eternal life by the wisdom of God at the age of 68; and

WHEREAS, The Chicago City Council has been informed of his passing by Alderman Edward M. Burke; and

WHEREAS, A widely-admired member of the Illinois law enforcement community, Thomas F. Atchison was the loving and devoted husband of Faith; and

WHEREAS, Thomas F. Atchison was the much-adored father of Linda, Patty and Thomas and the grandfather of four to whom he imparted many of the fine and noble qualities that he possessed in abundance; and

WHEREAS, A proud veteran of the Vietnam War, Thomas F. Atchison served in the 101st Airborne Division; and

WHEREAS, After several years as an emergency medical technician and paramedic, Thomas F. Atchison joined the Kane County Sheriff's Office as a deputy; and

WHEREAS, During his distinguished career in law enforcement, Thomas F. Atchison was police chief for Sugar Grove, and later police chief for Hampshire; and

WHEREAS, The hard work, sacrifice and dedication of Thomas F. Atchison serve as an example to all; and

WHEREAS, His love of life and ability to live it to the fullest endeared Thomas F. Atchison to his family members, friends and all who knew him, and enabled him to enrich their lives in ways they will never forget; and

WHEREAS, To his beloved family, Thomas F. Atchison imparts a legacy of faithfulness, service and dignity; now, therefore,

Be It Resolved, That we, the Mayor and the members of the Chicago City Council, assembled this 16th day of October 2013, do hereby commemorate Thomas F. Atchison for his grace-filled life and do hereby express our condolences to his family; and

Be It Further Resolved, That a suitable copy of this resolution be presented to the family of Thomas F. Atchison.

TRIBUTE TO LATE WILLIAM J. BINGHAM.

[R2013-912]

WHEREAS, William J. Bingham has been called to eternal life by the wisdom of God at the age of 89; and

WHEREAS, The Chicago City Council has been informed of his passing by Alderman Edward M. Burke; and

WHEREAS, William J. Bingham was the beloved husband of Kate; and

WHEREAS, William J. Bingham was the proud father of Timothy, Dennis, Mary Eileen, Kathleen, Patrick, William F. and Michael, the cherished grandfather of 19 and the dear great-grandfather of six to whom he imparted many of the fine and noble qualities that he possessed in abundance; and

WHEREAS, A member of the "Greatest Generation" who fought valiantly for freedom in World War II Europe, William J. Bingham was a proud veteran of the United States Army Air Force; and

WHEREAS, In spite of injuries, William J. Bingham courageously evaded capture by Axis forces in occupied Italy after his plane's engine exploded and he was forced to parachute into hostile territory; and

WHEREAS, William J. Bingham spent 40 years in service to the residents of the city in the Chicago Fire Department; and

WHEREAS, As a valiant firefighter, William J. Bingham routinely put his life on the line in the exercise of his duties; and

WHEREAS, On December 1, 1958, William J. Bingham was the Chicago Fire Department dispatcher who sent emergency response personnel to confront the tragic fire at Our Lady of the Angels Grammar School; and

WHEREAS, A beloved, longtime youth baseball and football coach, William J. Bingham was a wise and caring mentor to countless young people on Chicago's South Side; and

WHEREAS, William J. Bingham touched the lives of many with his warmth and generosity; and

WHEREAS, The hard work, sacrifice and dedication of William J. Bingham serve as an example to all; and

WHEREAS, His love of life and ability to live it to the fullest endeared William J. Bingham to his family members, friends and all who knew him, and enabled him to enrich their lives in ways they will never forget; and

WHEREAS, To his beloved family, William J. Bingham imparts a legacy of faithfulness, service and dignity; now, therefore,

Be It Resolved, That we, the Mayor and the members of the Chicago City Council, assembled this 16th day of October 2013, do hereby commemorate William J. Bingham for his grace-filled life and do hereby express our condolences to his family; and

Be It Further Resolved, That a suitable copy of this resolution be presented to the family of William J. Bingham.

TRIBUTE TO LATE WILLIAM J. CAMPBELL, JR.

[R2013-913]

WHEREAS, William J. Campbell, Jr. has been called to eternal life by the wisdom of God at the age of 64; and

WHEREAS, The Chicago City Council has been informed of his passing by Alderman Edward M. Burke; and

WHEREAS, William J. Campbell, Jr. was the proud father of William J. III and Victoria to whom he imparted many of the fine and noble qualities that he possessed in abundance; and

WHEREAS, The son of the Honorable William J. Campbell, Sr., Chief Judge of the United States District Court in Chicago from 1959 to 1970, William J. Campbell, Jr. grew up in the Streeterville neighborhood; and

WHEREAS, William J. Campbell, Jr. earned a bachelor's degree from The University of Chicago and a law degree from the University of Michigan; and

WHEREAS, A proud United States Navy veteran and reservist, William J. Campbell, Jr., served as an officer and a military judge in the Judge Advocate General's Corps in San Diego; and

WHEREAS, Returning to Chicago, William J. Campbell, Jr. continued his distinguished legal career by starting his own practice and then joining a series of prominent law firms that included Reuben & Proctor, Isham Lincoln & Beale, Rudnick & Wolfe and Piper Rudnick; and

WHEREAS, In 2004, William J. Campbell, Jr. was named general counsel of DLA Piper, the world's largest law firm; and

WHEREAS, An accomplished commercial litigator and mentor to many, William J. Campbell, Jr. was admired for his high ethical standards; and

WHEREAS, His love of life and ability to live it to the fullest endeared William J. Campbell, Jr. to his family members, friends and all who knew him, and enabled him to enrich their lives in ways they will never forget; and

WHEREAS, To his beloved family, William J. Campbell, Jr. imparts a legacy of faithfulness, service and dignity; now, therefore,

Be It Resolved, That we, the Mayor and the members of the Chicago City Council, assembled this 16th day of October 2013, do hereby commemorate William J. Campbell, Jr. for his grace-filled life and do hereby express our condolences to his family; and

Be It Further Resolved, That a suitable copy of this resolution be presented to the family of William J. Campbell, Jr.

TRIBUTE TO LATE HONORABLE PETE T. CENARRUSA.

[R2013-914]

WHEREAS, The Honorable Pete T. Cenarrusa has been called to eternal life by the wisdom of God at the age of 95; and

WHEREAS, The Chicago City Council has been informed of his passing by Alderman Edward M. Burke; and

WHEREAS, The Honorable Pete T. Cenarrusa was a prominent Basque-American and the longest-serving elected official in the history of the State of Idaho; and

WHEREAS, Born in 1917 in Carey, Idaho, the Honorable Pete T. Cenarrusa was the son of immigrants from the Basque country of Spain; and

WHEREAS, The Honorable Pete T. Cenarrusa bravely served his country during World War II as an aviator in the United States Marine Corps; and

WHEREAS, Following his honorable discharge, the Honorable Pete T. Cenarrusa became a teacher; and

WHEREAS, The Honorable Pete T. Cenarrusa was elected to the Idaho House of Representatives in 1950 where he served for 16 years, including six years as Speaker; and

WHEREAS, From 1967 until 2003, the Honorable Pete T. Cenarrusa served as Idaho Secretary of State; and

WHEREAS, The hard work, sacrifice and dedication of the Honorable Pete T. Cenarrusa serve as an example to all; and

WHEREAS, The Honorable Pete T. Cenarrusa will be dearly missed and fondly remembered by his many relatives, friends and admirers; and

WHEREAS, To his loving wife, Freda, and his family, the Honorable Pete T. Cenarrusa imparts a legacy of faithfulness, service and dignity; now, therefore,

Be It Resolved, That we, the Mayor and the members of the Chicago City Council, assembled this 16th day of October 2013, do hereby commemorate the Honorable Pete T. Cenarrusa for his grace-filled life and do hereby express our condolences to his family; and

Be It Further Resolved, That a suitable copy of this resolution be presented to the family of the Honorable Pete T. Cenarrusa.

TRIBUTE TO LATE RONALD DI RENZO.

[R2013-915]

WHEREAS, Ronald DiRenzo has been called to eternal life by the wisdom of God at the age of 83; and

WHEREAS, The Chicago City Council has been informed of his passing by Alderman Edward M. Burke; and

WHEREAS, Ronald DiRenzo was a decorated Chicago Fire Department battalion chief and the loving husband of Carol; and

WHEREAS, A native of Rochester, New York, Ronald DiRenzo served his country for six years in the armed forces following World War II; and

WHEREAS, Following his military service, Ronald DiRenzo moved to Chicago where he worked first for the Chicago Transit Authority and then with the Chicago Fire Insurance Patrol, a private fire service funded by insurance companies; and

WHEREAS, In 1965, Ronald DiRenzo joined the Chicago Fire Department and was one of the original members of its bomb squad; and

WHEREAS, Ronald DiRenzo was awarded the Carter H. Harrison Medal in recognition of his bravery when he defused a bomb containing 17 sticks of dynamite which was planted in a Daley Center washroom; and

WHEREAS, Ronald DiRenzo was promoted to lieutenant in 1971, captain in 1974 and battalion chief in 1979; and

WHEREAS, Following a long and illustrious career, Ronald DiRenzo retired in 1993; and

WHEREAS, The hard work, sacrifice and dedication of Ronald DiRenzo serve as an example to all; and

WHEREAS, Ronald DiRenzo will be dearly missed and fondly remembered by his many relatives, friends and admirers; and

WHEREAS, To his wife, Carol, and his children and stepchildren, Ronald DiRenzo imparts a legacy of faithfulness, service and dignity; now, therefore,

Be It Resolved, That we, the Mayor and the members of the Chicago City Council, assembled this 16th day of October 2013, do hereby commemorate Ronald DiRenzo for his grace-filled life and do hereby express our condolences to his family; and

Be It Further Resolved, That a suitable copy of this resolution be presented to the family of Ronald DiRenzo.

TRIBUTE TO LATE JOHN B. DUFF.

[R2013-916]

WHEREAS, John B. Duff has been called to eternal life by the wisdom of God at the age of 82; and

WHEREAS, The Chicago City Council has been informed of his passing by Alderman Edward M. Burke; and

WHEREAS, John B. Duff was a widely admired historian and education administrator and the loving husband of Estelle Shanley; and

WHEREAS, John B. Duff was the much-adored father of Michael, John, Robert, Patricia, Maureen and Emily, and the grandfather of eight to whom he imparted many of the fine and noble qualities that he possessed in abundance; and

WHEREAS, Named commissioner of the Chicago Public Library in 1985, John B. Duff became the first non-librarian to head the system; and

WHEREAS, During his seven-year tenure, John B. Duff oversaw the construction of the Harold Washington Library Center in the South Loop; and

WHEREAS, In 1993, John B. Duff became the eighth president of Columbia College; and

WHEREAS, Under the leadership and vision of John B. Duff, the college instituted a tenure system and attracted out-of-state students with the construction of its first campus dormitory; and

WHEREAS, Earlier in his career, John B. Duff served as the president of the University of Lowell in Massachusetts; and

WHEREAS, John B. Duff authored four books on American and American-Irish history; and

WHEREAS, The hard work, sacrifice and dedication of John B. Duff serve as an example to all; and

WHEREAS, John B. Duff will be dearly missed and fondly remembered by his many relatives, friends and admirers; and

WHEREAS, To his beloved family, John B. Duff imparts a legacy of faithfulness, service and dignity; now, therefore,

Be It Resolved, That we, the Mayor and the members of the Chicago City Council, assembled this 16th day of October 2013, do hereby commemorate John B. Duff for his grace-filled life and do hereby express our condolences to his family; and

Be It Further Resolved, That a suitable copy of this resolution be presented to the family of John B. Duff.

TRIBUTE TO LATE HONORABLE FRANCIS J. EMMETT.

[R2013-917]

WHEREAS, The Honorable Francis J. Emmett has been called to eternal life by the wisdom of God at the age of 86; and

WHEREAS, The Chicago City Council has been informed of his passing by Alderman Edward M. Burke; and

WHEREAS, The Honorable Francis J. Emmett was the loving husband for 62 years of the late Florence "Jayne"; and

WHEREAS, The Honorable Francis J. Emmett was the much-adored father of Jan, Jim, Gayle, Paul, Mary and the late Michael, the grandfather of 14 and the great-grandfather of four; and

WHEREAS, The Honorable Francis J. Emmett enjoyed a long and illustrious career during which he demonstrated the highest and most noble ideals of public service; and

WHEREAS, The Honorable Francis J. Emmett was a retired police officer and former mayor of the Village of Calumet Park; and

WHEREAS, The hard work, sacrifice and dedication of the Honorable Francis J. Emmett serve as an example to all; and

WHEREAS, His love of life and ability to live it to the fullest endeared the Honorable Francis J. Emmett to his family members, friends and all who knew him, and enabled him to enrich their lives in ways they will never forget; and

WHEREAS, The Honorable Francis J. Emmett will be dearly missed and fondly remembered by his many relatives, friends and admirers; and

WHEREAS, To his beloved family, the Honorable Francis J. Emmett imparts a legacy of faithfulness, service and dignity; now, therefore,

Be It Resolved, That we, the Mayor and the members of the Chicago City Council, assembled this 16th day of October 2013, do hereby commemorate the Honorable Francis J. Emmett for his grace-filled life and do hereby express our condolences to his family; and

Be It Further Resolved, That a suitable copy of this resolution be presented to the family of the Honorable Francis J. Emmett.

TRIBUTE TO LATE HONORABLE SUSAN FARMER.

[R2013-918]

WHEREAS, The Honorable Susan Farmer has been called to eternal life by the wisdom of God at the age of 71; and

WHEREAS, The Chicago City Council has been informed of her passing by Alderman Edward M. Burke; and

WHEREAS, The Honorable Susan Farmer was the loving and devoted wife of Malcolm; and

WHEREAS, The Honorable Susan Farmer was the much-adored mother of Heidi and Stephanie to whom she imparted many of the fine and noble qualities that she possessed in abundance; and

WHEREAS, Elected Secretary of State in 1982, the Honorable Susan Farmer was the first woman to hold statewide office in Rhode Island; and

WHEREAS, After serving two terms as Secretary of State, the Honorable Susan Farmer spent two decades as president and chief executive officer of Rhode Island's public television station; and

WHEREAS, An ardent advocate for gender equality in politics, the Honorable Susan Farmer served on the Board of Elections for many years and was a mentor to other women; and

WHEREAS, The hard work, sacrifice and dedication of the Honorable Susan Farmer serve as an example to all; and

WHEREAS, Her love of life and ability to live it to the fullest endeared the Honorable Susan Farmer to her family members, friends and all who knew her, and enabled her to enrich their lives in ways they will never forget; and

WHEREAS, To her beloved family, the Honorable Susan Farmer imparts a legacy of faithfulness, service and dignity; now, therefore,

Be It Resolved, That we, the Mayor and the members of the Chicago City Council, assembled this 16th day of October 2013, do hereby commemorate the Honorable Susan Farmer for her grace-filled life and do hereby express our condolences to her family; and

Be It Further Resolved, That a suitable copy of this resolution be presented to the family of the Honorable Susan Farmer.

TRIBUTE TO LATE REVEREND VITO E. MIKOLAITIS.

[R2013-919]

WHEREAS, The Reverend Vito E. Mikolaitis has been called to eternal life by the wisdom of God at the age of 93; and

WHEREAS, The Chicago City Council has been informed of his passing by Alderman Edward M. Burke; and

WHEREAS, The Reverend Vito E. Mikolaitis was a retired priest of the Archdiocese of Chicago and a longtime religious educator; and

WHEREAS, Born in Chicago to Lithuanian parents, the Reverend Vito E. Mikolaitis was raised in Holy Cross Parish and attended Quigley Preparatory Seminary and the University of St. Mary of the Lake/Mundelein Seminary; and

WHEREAS, Ordained in 1943 by then-Archbishop Samuel Stritch, the Reverend Vito E. Mikolaitis was first assigned to St. Benedict Parish in Blue Island; and

WHEREAS, The Reverend Vito E. Mikolaitis served for the next 17 years as a teacher at Quigley Preparatory Seminary before he was assigned to the Quigley South campus; and

WHEREAS, The Reverend Vito E. Mikolaitis ended his teaching career in 1971 when he became pastor of his home parish of Holy Cross; and

WHEREAS, The Reverend Vito E. Mikolaitis was associate pastor of Nativity, BVM Parish until his retirement from active ministry in 1989; and

WHEREAS, The holiness, sacrifice and dedication of the Reverend Vito E. Mikolaitis serve as an example to all; and

WHEREAS, The Reverend Vito E. Mikolaitis will be dearly missed and fondly remembered by his many relatives, friends and admirers; and

WHEREAS, To his beloved family, the Reverend Vito E. Mikolaitis imparts a legacy of faithfulness, service and dignity; now, therefore,

Be It Resolved, That we, the Mayor and the members of the Chicago City Council, assembled this 16th day of October 2013, do hereby commemorate the Reverend Vito E. Mikolaitis for his grace-filled life and do hereby express our condolences to his family; and

Be It Further Resolved, That a suitable copy of this resolution be presented to the family of the Reverend Vito E. Mikolaitis.

TRIBUTE TO LATE RICHARD "DICK" MITCHELL.

[R2013-920]

WHEREAS, Richard "Dick" Mitchell has been called to eternal life by the wisdom of God at the age of 67; and

WHEREAS, The Chicago City Council has been informed of his passing by Alderman Edward M. Burke; and

WHEREAS, A resident of Oak Park, Richard "Dick" Mitchell was an award-winning journalist and the loving husband of Doreen, nee Wurster; and

WHEREAS, A native of New York, Richard "Dick" Mitchell began his career as a reporter at the *Elmira Star-Gazette* and worked for the *Rochester Democrat & Chronicle* before joining the *Chicago Sun-Times* in 1982; and

WHEREAS, Richard "Dick" Mitchell brought to the newsroom a gentlemanly grace, intelligence and integrity; and

WHEREAS, Richard "Dick" Mitchell rose through the ranks of the *Chicago Sun-Times* to become deputy metro editor and Sunday editor; and

WHEREAS, During his journalism career, Richard "Dick" Mitchell was known for his unruffled calm under pressure, especially when dealing with "heater" stories like the 1971 Attica prison uprising; and

WHEREAS, Richard "Dick" Mitchell won awards for his investigative stories on the penal system and campaign financing; and

WHEREAS, To his many colleagues, Richard "Dick" Mitchell was both respected for his professionalism and beloved for his kindness; and

WHEREAS, After retiring in 1995, Richard "Dick" Mitchell enjoyed traveling the world with his wife and often visited France; and

WHEREAS, The hard work, sacrifice and dedication of Richard "Dick" Mitchell serve as an example to all; and

WHEREAS, His love of life and ability to live it to the fullest endeared Richard "Dick" Mitchell to his family members, friends and all who knew him, and enabled him to enrich their lives in ways they will never forget; and

WHEREAS, Richard "Dick" Mitchell will be dearly missed and fondly remembered by his many relatives, friends and admirers; and

WHEREAS, To his beloved family, Richard "Dick" Mitchell imparts a legacy of faithfulness, service and dignity; now, therefore,

Be It Resolved, That we, the Mayor and the members of the Chicago City Council, assembled this 16th day of October 2013, do hereby commemorate Richard "Dick" Mitchell for his grace-filled life and do hereby express our condolences to his family; and

Be It Further Resolved, That a suitable copy of this resolution be presented to the family of Richard "Dick" Mitchell.

TRIBUTE TO LATE HONORABLE DEMETRIUS C. NEWTON.

[R2013-921]

WHEREAS, The Honorable Demetrius C. Newton, a prominent civil rights leader and widely admired Alabama politician, has been called to eternal life by the wisdom of God at the age of 85; and

WHEREAS, The Chicago City Council has been informed of his passing by Alderman Edward M. Burke; and

WHEREAS, The Honorable Demetrius C. Newton was the much-adored father of Deirdre and Demetrius, Jr. to whom he imparted many of the fine and noble qualities that he possessed in abundance; and

WHEREAS, The Honorable Demetrius C. Newton received a bachelor's degree from Wilberforce University and a law degree from Boston University; and

WHEREAS, The former city attorney for Birmingham, Alabama, the Honorable Demetrius C. Newton served in the state legislature for 27 years and became the first African-American speaker pro tempore of the Alabama House of Representatives; and

WHEREAS, A passionate advocate for civil rights, the Honorable Demetrius C. Newton provided expert legal representation for the Reverend Martin Luther King, Jr. and Rosa Parks and advocated for the rights of protestors to demonstrate in safety; and

WHEREAS, To his beloved family, the Honorable Demetrius C. Newton imparts a legacy of faithfulness, service and dignity; and

WHEREAS, The hard work, sacrifice and dedication of the Honorable Demetrius C. Newton serve as an example to all; and

WHEREAS, His love of life and ability to live it to the fullest endeared the Honorable Demetrius C. Newton to his family members, friends and all who knew him, and enabled him to enrich their lives in ways they will never forget; now, therefore,

Be It Resolved, That we, the Mayor and the members of the Chicago City Council, assembled this 16th day of October 2013, do hereby commemorate the Honorable Demetrius C. Newton for his grace-filled life and do hereby express our condolences to his family; and

Be It Further Resolved, That a suitable copy of this resolution be presented to the family of the Honorable Demetrius C. Newton.

TRIBUTE TO LATE NICHOLAS ORESKO.

[R2013-922]

WHEREAS, Nicholas Oresko has been called to eternal life by the wisdom of God at the age of 96; and

WHEREAS, The Chicago City Council has been informed of his passing by Alderman Edward M. Burke; and

WHEREAS, A native of Bayonne, New Jersey, Nicholas Oresko was a World War II veteran and the oldest-living recipient of the Medal of Honor; and

WHEREAS, Nicholas Oresko was presented the nation's highest military honor in 1945 by United States President Harry Truman at a White House ceremony; and

WHEREAS, A master sergeant, Nicholas Oresko was recognized for his bravery during the Battle of the Bulge as a member of the 94th Infantry Division commanded by General George S. Patton; and

WHEREAS, Under a barrage of enemy fire, Nicholas Oresko single-handedly eliminated two German machine gun nests using hand grenades near Tettingen, Germany; and

WHEREAS, During his lone assault, Nicholas Oresko was gravely wounded in the hip and leg by machine gun fire while destroying the first enemy bunker; and

WHEREAS, Despite his serious injuries, Nicholas Oresko was able to crawl into position and take out the second enemy bunker; and

WHEREAS, The heroic actions of Nicholas Oresko were credited with saving the lives of numerous American soldiers; and

WHEREAS, The valor, sacrifice and dedication of Nicholas Oresko serve as an example to all; and

WHEREAS, A much-heralded example of our nation's "Greatest Generation", Nicholas Oresko will be dearly missed and fondly remembered by his friends and admirers; now, therefore,

Be It Resolved, That we, the Mayor and the members of the Chicago City Council, assembled this 16th day of October 2013, do hereby commemorate Nicholas Oresko for his grace-filled life and do hereby express our condolences; and

Be It Further Resolved, That a suitable copy of this resolution be presented to the family of Nicholas Oresko.

TRIBUTE TO LATE ANDREW "ANDY" PAFKO.

[R2013-923]

WHEREAS, Andrew "Andy" Pafko has been called to eternal life by the wisdom of God at the age of 92; and

WHEREAS, The Chicago City Council has been informed of his passing by Alderman Edward M. Burke; and

WHEREAS, Andrew "Andy" Pafko was a legendary Major League Baseball player and the loving husband of the late Ellen M., nee Kapusta; and

WHEREAS, Nicknamed "Handy Andy", Andrew "Andy" Pafko was a five-time All-Star and played in four World Series with three different teams; and

WHEREAS, During a 17-year career, Andrew "Andy" Pafko played with the Chicago Cubs from 1943 to 1951, the Brooklyn Dodgers from 1951 to 1952 and the Milwaukee Braves from 1953 to 1959; and.

WHEREAS, After retiring as a player, Andrew "Andy" Pafko later managed teams in the minor leagues; and

WHEREAS, Andrew "Andy" Pafko lived for much of his life in Chicago and, most recently, in Bridgman, Michigan; and

WHEREAS, The hard work, talent and dedication of Andrew "Andy" Pafko serve as an example to all; and

WHEREAS, His love of life and ability to live it to the fullest endeared Andrew "Andy" Pafko to his family members, friends and all who knew him, and enabled him to enrich their lives in ways they will never forget; and

WHEREAS, Andrew "Andy" Pafko will be dearly missed and fondly remembered by his many relatives, friends and admirers; and

WHEREAS, To his beloved family, Andrew "Andy" Pafko imparts a legacy of faithfulness, service and dignity; now, therefore,

Be It Resolved, That we, the Mayor and the members of the Chicago City Council, assembled this 16th day of October 2013, do hereby commemorate Andrew "Andy" Pafko for his grace-filled life and do hereby express our condolences to his family; and

Be It Further Resolved, That a suitable copy of this resolution be presented to the family of Andrew "Andy" Pafko.

TRIBUTE TO LATE HONORABLE WILLIAM R. QUINLAN.

[R2013-924]

WHEREAS, The Honorable William R. Quinlan has been called to eternal life by the wisdom of God at the age of 73; and

WHEREAS, The Chicago City Council has been informed of his passing by Alderman Edward M. Burke; and

WHEREAS, A resident of Wilmette, the Honorable William R. Quinlan was a prominent member of the legal community and the loving husband of Colleen, nee Stanton, and the late Jane, nee Phelan; and

WHEREAS, The Honorable William R. Quinlan was the much-adored father of William J., Erin, Kathleen, Colleen, Kevin, Matthew and the late Patrick and the grandfather of four to whom he imparted many of the fine and noble qualities that he possessed in abundance; and

WHEREAS, The son of a Cook County Family Court clerk who was a longtime precinct captain for the Democratic Party, the Honorable William R. Quinlan attended Mount Carmel High School and served in the United States Army; and

WHEREAS, The Honorable William R. Quinlan earned his accounting and law degrees from Loyola University in Chicago and his LLM from the University of Virginia; and

WHEREAS, Widely admired for his legal acumen and professionalism, the Honorable William R. Quinlan enjoyed a remarkable career that spanned 45 years; and

WHEREAS, The Honorable William R. Quinlan served as corporation counsel for the City of Chicago, Cook County Circuit Court judge, Illinois Appellate Court judge, parliamentarian for the Cook County board and a commercial litigation lawyer in private practice; and

WHEREAS, The Honorable William R. Quinlan was a leading member of the Irish Fellowship Club of Chicago, the Celtic Legal Society of Chicago and the Catholic Lawyer Guild; and

WHEREAS, The hard work, sacrifice and dedication of the Honorable William R. Quinlan serve as an example to all; and

WHEREAS, The Honorable William R. Quinlan will be dearly missed and fondly remembered by his many relatives, friends and admirers; and

WHEREAS, To his beloved family, the Honorable William R. Quinlan imparts a legacy of faithfulness, service and dignity; now, therefore,

Be It Resolved, That we, the Mayor and the members of the Chicago City Council, assembled this 16th day of October 2013, do hereby commemorate the Honorable William R. Quinlan for his grace-filled life and do hereby express our condolences to his family; and

Be It Further Resolved, That a suitable copy of this resolution be presented to the family of the Honorable William R. Quinlan.

TRIBUTE TO LATE HONORABLE E. CLAY SHAW, JR.

[R2013-925]

WHEREAS, The Honorable E. Clay Shaw, Jr. has been called to eternal life by the wisdom of God at the age of 74; and

WHEREAS, The Chicago City Council has been informed of his passing by Alderman Edward M. Burke; and

WHEREAS, A widely admired Florida politician, the Honorable E. Clay Shaw, Jr. was the loving and devoted husband for 53 years of Emilie; and

WHEREAS, The Honorable E. Clay Shaw, Jr. was the beloved father of Emilie, Jennifer, E. Clay Shaw, III and John Charles Shaw and the grandfather of 15 to whom he imparted many of the fine and noble qualities that he possessed in abundance; and

WHEREAS, The Honorable E. Clay Shaw, Jr. earned his bachelor's and law degrees from Stetson University and a master's in business administration from the University of Alabama, Tuscaloosa; and

WHEREAS, The Honorable E. Clay Shaw, Jr. had a long and distinguished career in Fort Lauderdale politics, serving as an assistant city attorney, chief city prosecutor, associate municipal judge, city commissioner, vice-mayor and finally mayor of that municipality; and

WHEREAS, After serving as Mayor of Fort Lauderdale from 1975 to 1981, the Honorable E. Clay Shaw, Jr. won election to the United States Congress as a Representative from Florida's 12th District; and

WHEREAS, During his 26 years in Congress, the Honorable E. Clay Shaw, Jr. won a well-deserved reputation as a genteel and effective lawmaker who played a key role in enacting landmark welfare reform legislation; and

WHEREAS, The Honorable E. Clay Shaw, Jr. touched the lives of many with his integrity, wisdom and devotion to public service; and

WHEREAS, The hard work, sacrifice and dedication of the Honorable E. Clay Shaw, Jr. serve as an example to all; and

WHEREAS, His love of life and ability to live it to the fullest endeared the Honorable E. Clay Shaw, Jr. to his family members, friends and all who knew him, and enabled him to enrich their lives in ways they will never forget; and

WHEREAS, To his beloved family, the Honorable E. Clay Shaw, Jr. imparts a legacy of faithfulness, service and dignity; now, therefore,

Be It Resolved, That we, the Mayor and the members of the Chicago City Council, assembled this 16th day of October 2013, do hereby commemorate the Honorable E. Clay Shaw, Jr. for his grace-filled life and do hereby express our condolences to his family; and

Be It Further Resolved, That a suitable copy of this resolution be presented to the family of the Honorable E. Clay Shaw, Jr.

TRIBUTE TO LATE JOSEPH "TERRY" SHIELDS.

[R2013-926]

WHEREAS, Retired Chicago Police Lieutenant Joseph "Terry" Shields has been called to eternal life by the wisdom of God at the age of 70; and

WHEREAS, The Chicago City Council has been informed of his passing by Alderman Edward M. Burke; and

WHEREAS, A widely admired member of Chicago's law enforcement community, Joseph "Terry" Shields was the beloved husband for 44 years of Carol; and

WHEREAS, Joseph "Terry" Shields was the proud father of Tracy, Daniel Joseph (CPD), Megan and Michael K. (CPD) and the cherished grandfather of nine to whom he imparted many of the fine and noble qualities that he possessed in abundance; and

WHEREAS, Having grown up in Chicago's Rogers Park neighborhood, Joseph "Terry" Shields graduated from Loyola Academy and earned a degree in accounting from St. Joseph's College in Rensselaer, Indiana; and

WHEREAS, Joseph "Terry" Shields spent 35 years in service to the residents of the city in the Chicago Police Department; and

WHEREAS, Throughout his career, Joseph "Terry" Shields was a loving friend and wise mentor to countless people; and

WHEREAS, Joseph "Terry" Shields touched the lives of many with his warmth and generosity; and

WHEREAS, The hard work, sacrifice and dedication of Joseph "Terry" Shields serve as an example to all; and

WHEREAS, His love of life and ability to live it to the fullest endeared Joseph "Terry" Shields to his family members, friends and all who knew him, and enabled him to enrich their lives in ways they will never forget; and

WHEREAS, To his beloved family, Joseph "Terry" Shields imparts a legacy of faithfulness, service and dignity; now, therefore,

Be It Resolved, That we, the Mayor and the members of the Chicago City Council, assembled this 16th day of October 2013, do hereby commemorate Joseph "Terry" Shields for his grace-filled life and do hereby express our condolences to his family; and

Be It Further Resolved, That a suitable copy of this resolution be presented to the family of Joseph "Terry" Shields.

TRIBUTE TO LATE FRANK TRIGG, SR.

[R2013-927]

WHEREAS, Frank Trigg, Sr. has been called to eternal life by the wisdom of God; and

WHEREAS, The Chicago City Council has been informed of his passing by Alderman Edward M. Burke; and

WHEREAS, Frank Trigg, Sr. was a retired commander in the Chicago Police Department and the loving husband for 30 years of Darlene; and

WHEREAS, Frank Trigg, Sr. was the much-adored father of Jacqueline, Lakeetha, Michael, Tamika, Frank, Jr., Darius and the late Alyce; and

WHEREAS, A native of Chicago, Frank Trigg, Sr. was the son of Lillian and Detective William J. Trigg; and

WHEREAS, Frank Trigg, Sr. attended Wichita State University and joined the Chicago Police Department in 1972; and

WHEREAS, Frank Trigg, Sr. rose through the ranks to become detective, sergeant, lieutenant and then commander of the 7th Police District; and

WHEREAS, Frank Trigg, Sr. earned the respect of those officers under his command through his courage, fairness and devotion to duty; and

WHEREAS, Following a long and illustrious career, Frank Trigg, Sr. retired in 2005; and

WHEREAS, The hard work, sacrifice and dedication of Frank Trigg, Sr. serve as an example to all; and

WHEREAS, Frank Trigg, Sr. will be dearly missed and fondly remembered by his many relatives, friends and admirers; and

WHEREAS, To his beloved family, Frank Trigg, Sr. imparts a legacy of faithfulness, service and dignity; now, therefore,

Be It Resolved, That we, the Mayor and the members of the Chicago City Council, assembled this 16th day of October 2013, do hereby commemorate Frank Trigg, Sr. for his grace-filled life and do hereby express our condolences to his family; and

Be It Further Resolved, That a suitable copy of this resolution be presented to the family of Frank Trigg, Sr.

TRIBUTE TO LATE HONORABLE JOHN VANDERHOOF.

[R2013-928]

WHEREAS, The Honorable John Vanderhoof, the former Republican governor of Colorado, has been called to eternal life by the wisdom of God at the age of 91; and

WHEREAS, The Chicago City Council has been informed of his passing by Alderman Edward M. Burke; and

WHEREAS, The Honorable John Vanderhoof was the loving and devoted husband of the late Ruthie; and

WHEREAS, The Honorable John Vanderhoof was the beloved father of Bruce, Linda, Tom, Cindy, Kathy and Nancy to whom he imparted many of the fine and noble qualities that he possessed in abundance; and

WHEREAS, A proud veteran of World War II, the Honorable John Vanderhoof was a fighter pilot in the United States Navy; and

WHEREAS, After serving 20 years as a representative in the Colorado State Legislature, including six years as the Speaker of the House, the Honorable John D. Vanderhoof won election as lieutenant governor in 1970; and

WHEREAS, In 1973, when Governor John Love stepped down to assume a post in the administration of President Richard M. Nixon, the Honorable John Vanderhoof was sworn in as the 37th governor of Colorado; and

WHEREAS, After 18 months as governor, the Honorable John Vanderhoof retired from politics, but remained active in business and civic affairs; and

WHEREAS, The hard work, sacrifice and dedication of the Honorable John Vanderhoof serve as an example to all; and

WHEREAS, His love of life and ability to live it to the fullest endeared the Honorable John Vanderhoof to his family members, friends and all who knew him, and enabled him to enrich their lives in ways they will never forget; and

WHEREAS, To his beloved family, the Honorable John Vanderhoof imparts a legacy of faithfulness, service and dignity; now, therefore,

Be It Resolved, That we, the Mayor and the members of the Chicago City Council, assembled this 16th day of October 2013, do hereby commemorate the Honorable John Vanderhoof for his grace-filled life and do hereby express our condolences to his family; and

Be It Further Resolved, That a suitable copy of this resolution be presented to the family of the Honorable John Vanderhoof.

TRIBUTE TO LATE HONORABLE WILLIE M. WHITING.

[R2013-929]

WHEREAS, The Honorable Willie M. Whiting has been called to eternal life by the wisdom of God at the age of 89; and

WHEREAS, The Chicago City Council has been informed of her passing by Alderman Edward M. Burke; and

WHEREAS, The Honorable Willie M. Whiting was a retired member of the judiciary; and

WHEREAS, The Honorable Willie M. Whiting was one of the first African-American members of the Women's Army Corps sent to France in 1944; and

WHEREAS, After returning to Chicago following her service in the United States Army, the Honorable Willie M. Whiting graduated from The John Marshall Law School; and

WHEREAS, The Honorable Willie M. Whiting served as an assistant corporation counsel, assistant Cook County state's attorney and assistant U.S. attorney before her appointment as a magistrate and later as an associate judge; and

WHEREAS, The Honorable Willie M. Whiting was elected to serve as Circuit Court judge in 1978 and heard civil cases before retiring in 2001; and

WHEREAS, The Honorable Willie M. Whiting was a longtime and faithful member of the Berean Baptist Church in Chicago; and

WHEREAS, The Honorable Willie M. Whiting belonged to many organizations, including the Chicago Bar Association, the Cook County Bar Association, the National Association of Women Judges and the Illinois Judges Association and Zeta Phi Beta Sorority; and

WHEREAS, The hard work, sacrifice and dedication of the Honorable Willie M. Whiting serve as an example to all; and

WHEREAS, The Honorable Willie M. Whiting will be dearly missed and fondly remembered by her many relatives, friends and admirers; and

WHEREAS, To her beloved family, the Honorable Willie M. Whiting imparts a legacy of faithfulness, service and dignity; now, therefore,

Be It Resolved, That we, the Mayor and the members of the Chicago City Council, assembled this 16th day of October 2013, do hereby commemorate the Honorable Willie M. Whiting for her grace-filled life and do hereby express our condolences to her family; and

Be It Further Resolved, That a suitable copy of this resolution be presented to the family of the Honorable Willie M. Whiting.

Presented By

ALDERMAN BURKE (14th Ward) And
ALDERMAN REILLY (42nd Ward):

TRIBUTE TO LATE MOST REVEREND TIMOTHY J. LYNE.

[R2013-941]

WHEREAS, A beloved religious leader who knew six Archbishops of Chicago, the Most Reverend Timothy J. Lyne has been called to eternal life by the wisdom of God at the age of 94; and

WHEREAS, The Chicago City Council has been informed of his passing by Aldermen Edward M. Burke and Brendan Reilly; and

WHEREAS, Born in Chicago to Irish immigrant parents from County Kerry, the Most Reverend Timothy J. Lyne faithfully served the Catholic Church and the people of the Archdiocese of Chicago for seven decades; and

WHEREAS, The son of a Chicago police officer, the Most Reverend Timothy J. Lyne was raised on the West Side and attended Resurrection and St. Mel elementary schools; and

WHEREAS, A graduate of Quigley Preparatory Seminary, the Most Reverend Timothy J. Lyne earned a licentiate in sacred theology and a master's degree in history from the University of St. Mary of the Lake; and

WHEREAS, The Most Reverend Timothy J. Lyne was ordained a priest in the Archdiocese of Chicago on May 1, 1943, by Samuel Cardinal Stritch, and spent many fruitful years as a parish priest in Oak Park and Riverside; and

WHEREAS, As pastor of Holy Name Cathedral, the Most Reverend Timothy J. Lyne served 23 years in that position as he ministered to the faithful and the community; and

WHEREAS, Ordained Auxiliary Bishop of Chicago in 1983, the Most Reverend Timothy J. Lyne served as Episcopal Vicar for the Archdiocese of Chicago's Vicariate II; and

WHEREAS, In 1988, Bishop Lyne was appointed vicar for senior priests and for 25 years directed his boundless energy and enthusiasm into caring for the elderly clergy of the Archdiocese; and

WHEREAS, In 1995, the title of Auxiliary Bishop Emeritus was bestowed on the Most Reverend Timothy J. Lyne; and

WHEREAS, A friend, mentor and role model, the Most Reverend Timothy J. Lyne shared "grace, mercy and peace" with everyone he encountered throughout his life and vocation; and

WHEREAS, The faith, sacrifice and wisdom of the Most Reverend Timothy J. Lyne serve as an example to all; now, therefore,

Be It Resolved, That we, the Mayor and the members of the Chicago City Council, assembled this 16th day of October 2013, do hereby commemorate the Most Reverend Timothy J. Lyne for his lasting legacy of devotion and love that continue to bear fruit; and

Be It Further Resolved, That a suitable copy of this resolution be presented to the family of the Most Reverend Timothy J. Lyne.

Presented By

ALDERMAN FOULKES (15th Ward):

TRIBUTE TO LATE CHIEF BISHOP MELVIN L. CRAWFORD.

[R2013-942]

WHEREAS, Almighty God in His infinite wisdom has rewarded Chief Bishop Melvin L. Crawford with eternal life after almost four score and 13 years of this temporal life spent devoted to His service; and

WHEREAS, Bishop Crawford started life on October 5, 1920 in Clarksdale, Mississippi as the youngest of 10 children born to the union of the late Leah and Mose Crawford. His father, who owned a grocery and a farm, died when he was four but the example of entrepreneurship the elder Crawford set lead young Melvin to work hard and save enough to buy his mother a house 10 years later; and

WHEREAS, In his early 20s, Bishop Crawford came to Chicago on the back of his sister's truck with three suits and a belief that things were going to get better as indeed it did. He met and married his evangelist wife, Beatrice Holmes, in 1934, a well-educated and God-fearing woman. Their 55-year marriage ended only with her transition on Easter Sunday, 1989. Their union was blessed with four children, all of whom preceded him in passing; and

WHEREAS, Like so many young men of his generation, Bishop Crawford enlisted in the United States Army to serve in a medical unit behind enemy lines during World War II. After returning home unscathed, he reflected on why he was spared after so many had perished. Shortly thereafter, he and his family found fellowship with the Church of the Living God, Pillar and Ground of the Truth; and

WHEREAS, Education was important to Bishop Crawford. He attended Miller's Business College and Culinary School. The knowledge from this education was used in his many business ventures. Like his father, Bishop Crawford purchased a grocery store and, in addition, a Tastee Freeze. However, heeding the call found in the biblical passage of Mark 10:21, "Go and sell all you possess and give to the poor, and you will have treasure in heaven and come, follow Me"; and

WHEREAS, Bishop Crawford took money out of the family savings for a church edifice. His sister Cora and her husband joined with their family, and later came Sister Mary Ingram and family, Sister Tennie Bryant and family, Mother Shirley Scott and family, Mother Crawford and family and many more members in need of a spiritual home; and

WHEREAS, Bishop Crawford worked his way through the ranks of the church as choir member, deacon, trustee, and minister, all the way to the prestigious position as chief bishop of many Churches of the Living God from Chicago to California. He became the president of the Jericho Walk and as a senior in politics and community awareness, he was a member of Englewood Ministries, the Mayors Council for World Change and many more organizations. His city has honored him with a street named after him and his late wife on the corner of 67th and Hermitage "Bishop Melvin & Beatrice Crawford Street"; and

WHEREAS, The Honorable Toni Foulkes, Alderman of the 15th Ward, has informed this august body of the passing of this icon of this city's spiritual community; now, therefore,

Be It Resolved, That we, the Mayor and members of the City of Chicago City Council, gathered together this 16th day of October 2013, do hereby express our sincere sorrow upon learning of the passing of Chief Bishop Melvin L. Crawford and extend our deepest sympathy to his multiple family members, his congregation and all those many souls whose lives he touched; and

Be It Further Resolved, That a suitable copy of this resolution be prepared and presented to the family of Chief Bishop Melvin L. Crawford.

Presented By

ALDERMAN LANE (18th Ward):

TRIBUTE TO LATE LISA BROWN-HOLMES.

[R2013-944]

WHEREAS, On Wednesday, September 18, 2013, the Almighty God in His infinite wisdom called Lisa Brown-Holmes to her eternal journey; and

WHEREAS, The Chicago City Council has been informed of her passing by the Honorable Lona Lane, Alderman of the 18th Ward; and

WHEREAS, Lisa Brown-Holmes was born on March 21 in Mangham, Louisiana, the 13th of 14 children born to the union of Laura (Williams) Brown and Frank Mack. She attended and graduated from Alto High School in the neighboring community of Alto, Louisiana. As a young child, Lisa accepted Christ and she remained a faithful Christian all of her life, continually exhibiting Christ's love in her family, community and at her workplace; and

WHEREAS, Lisa relocated to Chicago, Illinois with her two daughters, Sandra Dee Brown (Peaches) and Cherry Lynn Brown. She attended Cortez Peters College and joined Lilydale Baptist Church. Lisa recently moved her membership to Third Baptist Church under the pastorship of Reverend Dr. Alan V. Ragland, senior pastor. Lisa worked at Johnson & Johnson/Ethicon Company for 26 years and later worked for the Cook County State's Attorney's Office; and

WHEREAS, In 1979, Lisa was united in Holy Matrimony to the love of her life, Robert Holmes. She leaves behind to cherish her memory her loving husband, Robert; children, Sandra Brown-Fields (Edward), Cherry Brown-Stone (Fred), Eddie Harris, Jr. and LaWanda Harris; stepchildren, Veronica Holmes-Harris and Terry (Monique) Holmes; siblings, Katie Mae Stanfield and Ola Ignont; and many grandchildren, great-grandchildren, sisters-in-law, and a host of nieces, nephews, other relatives and many devoted friends; and

WHEREAS, Lisa touched the lives of many through her kindness, integrity, strength, hospitality, her mastery of cooking, baking, and her style. She was loved by many for her discretion, support, and was admired for her intelligence and creativity. Her devotion to her husband and family, as well as her deep faith in God will not be forgotten; now, therefore,

Be It Resolved, That we, the Mayor and members of the City Council of the City of Chicago, gathered here in assembly this 16th day of October 2013 A.D., do hereby express our sorrow on the passing of Lisa Brown-Holmes and extend to her family and friends our deepest sympathy; and

Be It Further Resolved, That a suitable copy of this resolution be prepared and presented to the family of Lisa Brown-Holmes.

Presented By

ALDERMAN AUSTIN (34th Ward):

TRIBUTE TO LATE MARTHA JEAN HOOPER.

[R2013-947]

WHEREAS, God in His infinite wisdom has chosen to call His precious daughter, Martha Jean Hooper, home to her eternal reward, Friday October 4, 2013; and

WHEREAS, On March 7, 1941, in Coffeeville, Mississippi, Sammie and Velma Hooper were blessed with the birth of their daughter, Martha Jean, whom they affectionately called "Jean"; and

WHEREAS, Martha graduated from Central Elementary School and Central High School. She later attended and graduated from LaTee's Beauty School and Dennell Nursing School. She worked in various hospitals and nursing homes while living in Illinois and in Mississippi. She was a caring and giving person who gave selflessly of time and energies; and

WHEREAS, Martha Jean Hooper accepted Christ as her Savior at a young age and participated joyously with the Elm Grove Church's congregation in Mississippi. Martha enjoyed listening to Gospel music and loved spending quality time and taking care of her daughter, Debbie; and

WHEREAS, Ms. Martha Jean Hooper will be deeply missed, but the memory of her character, intelligence and compassion will live on in those who knew and loved her. Her father Sammie Hooper; three brothers, Sammie, Jr., S.W. and Bobby Hooper; one sister, Dorothy Hooper, having preceded her in death. Ms. Martha Jean Hooper leaves to cherish her memories and celebrate her life, her loving mother, Velma Hooper; three daughters, Mary, Debbie and Felecia Hooper (Larry); one son, Maurice Hooper (Akucia); three grandaughters, Alecia, LaTasha Hooper and Ajoi Kerby; one grandson, Maurice, Jr.; one great-granddaughter, Zakiya Devault; seven sisters, Essie Thomas, Bertha Murrell (Bobby),

Mary Hooper, Dianne Turner, Tisha Cruthirds, and a special sister, Alderman Carrie M. Austin; two brothers, M. Larry Hooper and Robert Armstrong (Brenda); a host of nieces, nephews and many friends, and one special son, Jermaine Turner; and

WHEREAS, To her family and many friends, Ms. Martha Jean Hooper will be sorely missed and warmly remembered for her warmth, kindness and the dedication she demonstrated towards mankind; and

WHEREAS, The Chicago City Council has been informed of her passing by the Honorable Carrie M. Austin, Alderman of the 34th Ward and Chairman of the Committee on the Budget and Government Operations; now, therefore,

Be It Resolved, That we, the Mayor and members of the City Council of the City of Chicago, gathered here this 16th day of October 2013 A.D., do hereby commemorate Ms. Martha Jean Hooper for her many lifetime contributions and do hereby extend to her family and many friends our sincere condolences; and

Be It Further Resolved, That a suitable copy of this resolution be prepared and presented to the family of Ms. Martha Jean Hooper.

TRIBUTE TO LATE CATHERINE A. SALES.

[R2013-948]

WHEREAS, God in His infinite wisdom has called Catherine A. Sales, most beloved citizen to her eternal reward, Thursday, August 29, 2013; and

WHEREAS, This august body has been informed of her passing by the Honorable Carrie Austin, Alderman of the 34th Ward; and

WHEREAS, Born on October 6, 1930 in Lumberton, North Carolina, Catherine was the loving child of Maddie Faison and Doc Rozier. A devoted and beloved wife of the late Graham K. Sales, whom were married for over 40 years, and loving mother of two children, Leroy Danny and Kathy Roshell who were her life; and

WHEREAS, Catherine attended Lumberton High School and relocated to Chicago in 1946. She was an entrepreneur establishing several successful businesses that still thrive today, while working for Dana Corporation in Chicago for over 40 years, where she retired from in 1995. She was a devoted Christian who loved the Lord and used her faith to guide her as she instilled the value of hard work and education in her children; and

WHEREAS, Catherine was deeply committed to her family, where at times served as surrogate mother to her grandson, Jesse, as well as many of her nieces and nephews. She was a constant source of love and support to her brothers and sisters; and

WHEREAS, Catherine leaves behind to cherish her memory her children, Leroy Danny and Kathy Roshell; her sisters, Rosa Hamlin, Shirley McIver, and Edna Rose Shelby; her brothers, Giles and Author Rozier. She was preceded in death by her husband and nine brothers and sisters. Survivors also include: devoted sister-in-law, Imogene Sales Boles; her dear nephews, James Rushing, Eugene Powell, and Paul Wilson; her beloved nieces, Michelle Rushing, Della Quinn, Emma Ruth Macklin, and Cheryl Sales; a host of nieces and nephews; and her loyal and loving care provider Elizabeth. Catherine leaves a legacy of faith, compassion, dignity and love; and

WHEREAS, A cherished friend and good neighbor to all, Catherine will be deeply missed but the remembrance of her character, intelligence and compassion will live on in those who knew and loved her; now, therefore,

Be It Resolved, That we, the Mayor and members of the City Council of the City of Chicago, gathered here this 16th day of October 2013 A.D., do hereby commemorate Catherine Sales for her many lifetime contributions and do hereby extend to her family and many friends our sincere condolences; and

Be It Further Resolved, That a suitable copy of this resolution be prepared and presented to the family of Catherine A. Sales.

Presented By

ALDERMAN MITTS (37th Ward):

TRIBUTE TO LATE ROSETTA GADLEN.

[R2013-953]

WHEREAS, The members of this City Council Chamber were deeply saddened to learn of the passing of Rosetta Gadlen on October 5, 2013, an outstanding citizen of the Austin community in Chicago, by 37th Ward Alderman Emma Mitts. Recently, Rosetta Gadlen finished her race as a strong Christian woman of faith and has ascended to receive her crown of righteousness in the hallowed halls of heaven; and

WHEREAS, Rosetta Gadlen, known to everyone as the family's "Super Soul Sister", was born into existence on July 3,1949 in Darien, Georgia to Bennie and Louise Sloan, one of the children born of this loving union; and

WHEREAS, Rosetta Gadlen received her strong sense of spiritual direction from Christ at an early age. Further, Rosetta had an unwavering faith in God and was a steadfast member of St. Stephen A.M.E. Church for 44 years; and

WHEREAS, Rosetta joined the usher board and served as board president, zone recording secretary, zone financial secretary, zone junior supervisor, state financal secretary, and state board member and was currently serving as chairperson of the Board of Director's for the State of Illinois; and

WHEREAS, Rosetta was a faithful usher and supported the Prison Outreach Ministry and was a member of St. Paul Grand Lodge O.E.S of which she is past matron. Rosetta was honored by the Austin Zone for continual commitment and dedication. Rosetta remained active in the church until her health failed; and

WHEREAS, Rosetta was a long-time resident of the 37th Ward for over 21 years, who in retirement, happily indulged in her favorite pastime of cooking fantastic meals for her family and friends; and

WHEREAS, Rosetta was the loving wife of Mr. Robert Gadlen, Sr. who deeply mourns her loss, and the proud mother of Robert Gadlen, Jr. (daughter-in-law Tasha), and grandmother of grandsons Jacob and Joshua; and

WHEREAS, Rosetta was one of several children, and when she transitioned from life on October 5th, she joined her brothers and sisters who preceded her in death, and leaves to cherish her precious memories: Jerry Carter, Bennie Sloane, Mary Bradley, Julia Sloan (deceased), Alphonsa Sloan (deceased), John Sloan, Sr., Willie Slone Sr., Delorise Carter, Jeraldine Harris, Evonne Jackson, Arvell Sloan, Warren Sloan Sr., Doritha Sloan and Toriano Crayton, Sr. (deceased); and

WHEREAS, Rosetta Gadlen was well-known and beloved for her quick smile, soft and warm heart and a deep commitment to making life better for all, she also enjoyed celebrating with close friends and relatives, with a unique gift for making people laugh and feel comfortable. She enjoyed fishing, playing card games and shopping with friends, especially garage and estate sales. She loved the color blue and loved "Blues" music, her favorite flowers were roses and chicken was her absolute favorite food; and

WHEREAS, On October 5, 2013 after a season of illness, she took her well-deserved earthly rest and quietly left this life -- taking up residence in her new heavenly home; now, therefore,

Be It Resolved, That we, the Mayor and members of the City Council of the City of Chicago, assembled this 16th day of October 2013, do hereby applaud the exceptional life of the late Rosetta Gadlen on the behalf of the citizens of Chicago; and

Be It Further Resolved, That suitable copies of this resolution be prepared and presented to the family of Rosetta Gadlen as a sign of our sympathy and good wishes.

Presented By

ALDERMAN LAURINO (39th Ward):

TRIBUTE TO LATE DOMINIC N. COLLETTI.

[R2013-955]

WHEREAS, It is with great sadness that members of this chamber learned of the death of Dominic N. Colletti, on September 16, 2013, at the age of 85; and

WHEREAS, The City Council has been informed of his passing by the Honorable Margaret Laurino, Alderman of the 39th Ward; and

WHEREAS, Dominic N. Colletti, the beloved son of the late Nicholas and Felicia, was born on October 17, 1927. As the devoted husband and best friend of Toni, nee Gentile; outstanding and proud father of Nick, Steve (Pam), Andrea Schmidt and Dominic (Mary); proud grandfather of Kim (Chris), Tom (Stacie), Steve (Amanda). Michael, Vinnie, Michele and Danielle; great-grandfather of Tabi (Dan), Jamie (Trisha), Koti, Toni and Frank; great-great-grandfather of Hannah and Adara; dear brother of Rosaire (Milton) Sousanis, Rocky (Marge) and the late Jerome (the late Elaine); fond cousin, uncle, great-uncle and friend to many, Dominic leaves a legacy of faith compassion, dignity and love; and

WHEREAS, An active and vital member of his community, Dominic was known to all as a genuine, caring, honest and loving human being. He was a graduate of Notre Dame Law School in 1949 and partner of Colletti's Restaurant with his brother from 1968 to 1979; and

WHEREAS, Dominic will be deeply missed, but the memory of his character, intelligence and compassion will live on in those who knew and loved him; now, therefore,

Be It Resolved, That we, the Mayor and members of the City Council of the City of Chicago, gathered here this 16th day of October 2013, do hereby express our sorrow on the death of Dominic N. Colletti and extend to his family and friends our deepest sympathy; and

Be It Further Resolved, That a suitable copy of this resolution be presented to the family of Dominic N. Colletti.

TRIBUTE TO LATE ALAN DEIBERT.

[R2013-956]

WHEREAS, It is with great sadness that members of this chamber learned of the death of Alan Deibert on August 28, 2013; and

WHEREAS, The City Council has been informed of his passing by the Honorable Margaret Laurino, Alderman of the 39th Ward; and

WHEREAS, The beloved husband of Charlotte; loving father of Nicole and Lori; treasured grandfather and friend of many, Alan was an active and vital member of his community; and

WHEREAS, Alan who leaves a legacy of faith, compassion, dignity and love, joined our Lord in heaven after a valiant two and a half year battle with cancer, to bask in the warmth of our Heavenly Father's love and presence. As his granddaughter Ashley stated "Grandpa now gets to play golf everyday with all of his friends in heaven"; and

WHEREAS, Alan will be deeply missed, but the memory of his character, intelligence and compassion will live on in those who knew and loved him; now, therefore,

Be It Resolved, That we, the Mayor and members of the City Council of the City of Chicago, gathered here this 16th day of October 2013, do hereby express our sorrow on the death of Alan Deibert and extend to his family and friends our deepest sympathy; and

Be It Further Resolved, That a suitable copy of this resolution be presented to the family of Alan Deibert.

TRIBUTE TO LATE RONALD S. DI RENZO.

[R2013-957]

WHEREAS, It is with great sadness that members of this chamber learned of the death of Chicago Fire Department Retired Battalion 10 Chief Ronald S. DiRenzo, on September 29, 2013, at the age of 83; and

WHEREAS, The City Council has been informed of his passing by the Honorable Margaret Laurino, Alderman of the 39th Ward; and

WHEREAS, Ronald DiRenzo, born on July 8, 1930, was an active and vital member of his community. The beloved husband of Carol, nee Gondela; loving father of Ronald S. "Scotty" (Charlotte), Barbara (Larry) Wesley, the late James J. DiRenzo; stepfather of Ronald C. (Kathy) Malinowski, Larry (Stacey) Malinowski; dear grandfather of Jason (Lisa), Amanda (Tony), Cathy Schmidt and the late Robert Schmidt; great-grandfather of J.J.; uncle and friend of many, Ron leaves a legacy of faith, compassion, dignity and love; and

WHEREAS, On September 25, 1969, while assigned to the Chicago Fire Department Bomb Squad, Ron disarmed a bomb containing 17 sticks of dynamite found in a washroom in what is now the Richard J. Daley Center. For this grand act of heroism, the

Chicago Civil Service Commission awarded Mr. DiRenzo the highly esteemed Carter H. Harrison Heroism Award; and

WHEREAS, Ron DiRenzo was a dedicated and proud American, who spent his life in the public service. In addition to his many years of service with the Chicago Fire Department, Ron was a United States Army Korean War veteran, a member of the United States Coast Guard; a member of American Legion Post 0667 and a member of the Elk Club of Des Plaines, Illinois; and

WHEREAS, Ron DiRenzo will be deeply missed, but the memory of his character, intelligence, bravery, and compassion will live on in those who knew and loved him; now, therefore,

Be It Resolved, That we, the Mayor and members of the City Council of the City of Chicago, gathered here this 16th day of October 2013, do hereby express our sorrow on the death of the Chicago Fire Department Retired 10th Battalion Chief Ronald S. DiRenzo and extend to his family and friends our deepest sympathy; and

Be It Further Resolved, That a suitable copy of this resolution be presented to the family of Ronald S. DiRenzo.

TRIBUTE TO LATE JOHN BERNARD DUFF.

[R2013-958]

WHEREAS, It is with great sadness that members of this chamber learned of the death of former Chicago Public Library Commissioner John Bernard Duff, on October 1, 2013, at the age of 82; and

WHEREAS, The City Council has been informed of his passing by the Honorable Margaret Laurino, Alderman of the 39th Ward; and

WHEREAS, The beloved husband of Estelle Shanley, loving father of Michael, John, Robert, Maureen, Emily and Patricia Duff Benacki; dear grandfather of eight and friend of many, John leaves a legacy of faith, compassion, dignity and love; and

WHEREAS, John Duff grew up in South Orange, New Jersey as the oldest of four brothers in a working-class family. He received a bachelor's degree from Fordham University in New York, a master's degree from Seton Hall University in New Jersey and his doctorate in history, in 1964, from Columbia University in New York. He taught and held administrative posts at Seton Hall University; was president of the University of Lowell in Massachusetts from 1976 to 1981; and was the state's Chancellor of Higher Public Education in Boston before coming to Chicago in 1985 as commissioner of the Chicago Public Library, the first non-librarian to head the system. In 1992, John Duff took over as the eighth president of Columbia College; and

WHEREAS, During his seven years as commissioner of the Chicago Public Library, John Duff championed the cause for a new central Chicago library. After years of effort, a design competition led to the construction of the Harold Washington Library Center on State Street in the South Loop; and

WHEREAS, Believing in the ideas of access and diversity he sometimes saw potential in people before they saw it themselves. As one of the grandest storytellers, and he wrote four books on American and Irish-American history, often finding historic parallels to present-day problems; and

WHEREAS, John Duff will be deeply missed, but the memory of his character, intelligence and compassion will live on in those who knew and loved him; now, therefore,

Be It Resolved, That we, the Mayor and members of the City Council of the City of Chicago, gathered here this 16th day of October 2013, do hereby express our sorrow on the death of John Duff and extend to his family and friends our deepest sympathy; and

Be It Further Resolved, That a suitable copy of this resolution be presented to the family of John Bernard Duff.

TRIBUTE TO LATE MARTHA J. JANEZIC.

[R2013-959]

WHEREAS, It is with great sadness that members of this chamber learned of the September 6, 2013 death of Martha J. Janezic, at the age of 94; and

WHEREAS, The City Council has been informed of her passing by the Honorable Margaret Laurino, Alderman of the 39th Ward; and

WHEREAS, Born on July 8, 1919, Martha was an active and vital member of her community. The beloved wife of the late John; loving mother of the late John H. (Celeste Kucharczyk) Janezic; dear grandmother of Mary Jo (Dr. Tim Lestingi) and John "Jack" (Lisa) Janezic; treasured great-grandmother of Andrew, John, Jacob, Katherine and Anna; cherished aunt and great-aunt of many, Martha leaves a legacy of faith, compassion, dignity and love; and

WHEREAS, Martha will be deeply missed, but the memory of her character, intelligence and compassion will live on in those who knew and loved her; now, therefore,

Be It Resolved, That we, the Mayor and members of the City Council of the City of Chicago gathered here this 16th day of October 2013, do hereby express our sorrow on the death of Martha J. Janezic and express to her family and friends our deepest sympathy; and

Be It Further Resolved, That a suitable copy of this resolution be presented to the family of Martha J. Janezic as a token of our honor, gratitude and respect.

TRIBUTE TO LATE HONORABLE WILLIAM ROBERT QUINLAN.

[R2013-960]

WHEREAS, It is with great sadness that members of this chamber learned of the death of the Honorable William Robert Quinlan, on October 1, 2013, at the age of 73; and

WHEREAS, The City Council has been informed of his passing by the Honorable Margaret Laurino, Alderman of the 39th Ward; and

WHEREAS, The Honorable William Quinlan, born on November 7, 1939, was an active and vital member of his community. The beloved husband of Colleen (nee Stanton) and the late Jane (nee Phelan); loving father of William John (Lisa) Quinlan, Erin (Joseph) Kraft, Kathleen Anne, Colleen Elizabeth, Kevin Francis, Matthew Stanton and the late Patrick Charles Quinlan; dear grandfather of Billy and Jane Quinlan, J. Patrick and Parker Kraft; and devoted son of the late William Edward and Josephine Anne Quinlan, William Robert Quinlan leaves a legacy of faith, compassion, dignity and love; and

WHEREAS, William Quinlan will be deeply missed, but the memory of his character, intelligence and compassion will live on in those who knew and loved him; now, therefore,

Be It Resolved, That we, the Mayor and members of the City Council of the City of Chicago, gathered here this 16th day of October 2013, do hereby express our sorrow on the death of William Robert Quinlan and extend to his family and friends our deepest sympathy; and

Be It Further Resolved, That a suitable copy of this resolution be presented to the family of the late Honorable William Robert Quinlan.

TRIBUTE TO LATE PHILIP M. SANDBERG, JR.

[R2013-961]

WHEREAS, It is with great sadness that members of this chamber learned of the death of Philip M. Sandberg, Jr. on September 14, 2013, at the age of 80; and

WHEREAS, The City Council has been informed of his passing by the Honorable Margaret Laurino, Alderman of the 39th Ward; and

WHEREAS, Born on August 6, 1933, in Chicago, to Philip and Esther Sandberg, Philip was an active and vital member of his community, leaving a legacy of faith, compassion,

dignity and love as the beloved husband of 59 years to Saundra, nee Mackie, the loving father of the late Philip III, the late William, Karen (David) Capps, Susan (George Francois) Bourassa, Philip IV, William II and Karla; cherished brother of the late Phyllis and the late Darryl; treasured grandfather, great-grandfather, uncle and friend to many; and

WHEREAS, Philip will be deeply missed, but the memory of his character, intelligence and compassion will live on in those who knew and loved him; now, therefore,

Be It Resolved, That we, the Mayor and members of the City Council of the City of Chicago, gathered here this 16th day of October 2013, do hereby express our sorrow on the death of Philip M. Sandberg, Jr. and extend to his family and friends our deepest sympathy; and

Be It Further Resolved, That a suitable copy of this resolution be presented to the family of Philip M. Sandberg, Jr.

TRIBUTE TO LATE PENNY A. SCHUSTER.

[R2013-962]

WHEREAS, It is with great sadness that members of this chamber learned of the death of Penny A. Schuster, at the age of 62; and

WHEREAS, The City Council has been informed of her passing by the Honorable Margaret Laurino, Alderman of the 39th Ward; and

WHEREAS, Penny, of the Mayfair neighborhood, was an employee of Beltone Electronics for over 30 years and was an active and vital member of her community. The beloved daughter of the late Patricia and Arthur Schuster, Sr.; dear step-daughter of Tana Schuster; loving sister of John J. Schuster and the late Steven and Arthur Schuster, Jr., Penny leaves a legacy of faith, compassion, dignity and love; and

WHEREAS, Penny will be deeply missed, but the memory of her character, intelligence and compassion will live on in those who knew and loved her; now, therefore,

Be It Resolved, That we, the Mayor and members of the City Council of the City of Chicago gathered here this 16th day of October 2013, do hereby express our sorrow on the death of Penny A. Schuster and express to her family and friends our deepest sympathy; and

Be It Further Resolved, That a suitable copy of this resolution be presented to the family of Penny A. Schuster as a token of our honor, gratitude and respect.

TRIBUTE TO LATE JOSEPH TERRY SHIELDS.

[R2013-963]

WHEREAS, It is with great sadness that members of this chamber learned of the death of Joseph Terry Shields on September 10, 2013, at the age of 70; and

WHEREAS, The City Council has been informed of his passing by the Honorable Margaret Laurino, Alderman of the 39th Ward; and

WHEREAS, Born on October 25, 1942, Joseph Terry Shields, retired lieutenant with the Chicago Police Department, was an active and vital member of his community. The loving husband of Carol (nee Kelly); adoring father of Tracy (James O'Reilly), Daniel Joseph (Trisha) Shields, Megan (Robin Biles), Michael K. (Kara) Shields; cherished grandfather to Ian, Connor, Brendan, Callie, Michael, Seamus Joseph, Maeve, Greer and Finlay Joe; loving brother of the late Michael Shields; and fond uncle and treasured friend of many, Joseph leaves a legacy of faith, compassion, dignity and love; and

WHEREAS, Joseph will be deeply missed, but the memory of his character, intelligence and compassion will live on in those who knew and loved him; now, therefore,

Be It Resolved, That we, the Mayor and members of the City Council of the City of Chicago, gathered here this 16th day of October 2013, do hereby express our sorrow on the death of Joseph Terry Shields and extend to his family and friends our deepest sympathy; and

Be It Further Resolved, That a suitable copy of this resolution be presented to the family of Joseph Terry Shields.

TRIBUTE TO LATE CLARA SILVESTRI.

[R2013-964]

WHEREAS, It is with great sadness that members of this chamber learned of the death of Clara Silvestri, nee Frabotta, on September 8, 2013, at the age of 85; and

WHEREAS, The City Council has been informed of her passing by the Honorable Margaret Laurino, Alderman of the 39th Ward; and

WHEREAS, Born on January 19, 1928, Clara was the devoted wife of Mario; beloved mother of Cook County Commissioner and former Village of Elmwood Park President, Peter N. Silvestri; loving grandmother of Christian Peter; dear sister of Luigi (Caterina), the later Alberto (the late Luisa) and the late Alverato (Lidia) Franbotta; fond aunt, cousin and friend to many; and

WHEREAS, As a wife, mother, grandmother, sister, aunt, cousin, friend, member of Elmwood Park Women's Republican Organization and Elmwood Park Seniors' Club, Clara leaves a legacy of faith, compassion, dignity and love; and

WHEREAS, Clara will be deeply missed, but the memory of her character, intelligence and compassion will live on in those who knew and loved her; now, therefore,

Be It Resolved, That we, the Mayor and members of the City Council of the City of Chicago, gathered here this 16th day of October 2013, do hereby express our sorrow on the death of Clara Silvestri and express to her family and friends our deepest sympathy; and

Be It Further Resolved, That a suitable copy of this resolution be presented to the family of Clara Silvestri as a token of our honor, gratitude and respect.

TRIBUTE TO LATE WILLIAM G. THOM.

[R2013-965]

WHEREAS, It is with great sadness that members of this chamber learned of the death of William G. Thom on September 22, 2013, at the age of 67; and

WHEREAS, The City Council has been informed of his passing by the Honorable Margaret Laurino, Alderman of the 39th Ward; and

WHEREAS, An active and vital member of his community, William, born on October 17, 1945, was the loving son of the late Robert and Adeline. As the beloved husband of Gail, nee Johnson; loving father of Penny (David) Suydam and Nancy (Michael) Buechner; dearest grandfather of John Suydam and Hope and Michael Buechner; dear brother-in-law of Donna Johnson; dearest brother of Robert (the late Sherry), Karolynn (Donald) Schulz, Marilynn (Richard) Alcorn, Barbara (Mark) Bryan, Patricia (Steven) Bobek and the late Donald; and fond uncle of many nieces and nephews, William was an active and vital member of his community; and

WHEREAS, William leaves a legacy of faith, compassion, dignity and love. He will be deeply missed, but the memory of his character, intelligence and compassion will live on in those who knew and loved him; now, therefore,

Be It Resolved, That we, the Mayor and members of the City Council of the City of Chicago, gathered here this 16th day of October 2013, do hereby express our sorrow on the death of William G. Thom and extend to his family and friends our deepest sympathy; and

Be It Further Resolved, That a suitable copy of this resolution be presented to the family of William G. Thom.

Presented By

ALDERMAN M. O'CONNOR (41st Ward):

TRIBUTE TO LATE AUSTIN THOMAS JOYCE.

[R2013-969]

WHEREAS, Austin Thomas Joyce was bom on April 7, 1929; and

WHEREAS, Austin called Chicago his home, spending a decade of his life in the 43rd Ward and 55 years with his family in the 47th Ward; and

WHEREAS, Austin served in the 1st Marine Division, 1st Marine Brigade, and Fleet Marine Force in the Pacific Theater during the Second Great War; and

WHEREAS, Corporal Joyce returned from the war a decorated hero, honored with the Good Conduct Medal and the Fleet Marine Force Ribbon, among others; and

WHEREAS, Following his honorable discharge from the United States Marine Corp, Austin faithfully served the City of Chicago for 40 years as a park attendant with the Chicago Park District; and

WHEREAS, Austin was a loyal husband to Delia Frances, a dedicated father to Mark, Patrick, John, Margaret and Ellen, and loving grandfather to Margaret Mary Joyce, who held his family near to his heart; and

WHEREAS, Austin Thomas Joyce was called to heaven on August 19, 2013, where he watches over his loved ones; now, therefore,

Be It Resolved, That we, the Mayor and members of the City Council of the City of Chicago, gathered here this 16th day of October 2013, do hereby express our sorrow for the passing of Austin Thomas Joyce and extend to his family and friends our deepest sympathy; and

Be It Further Resolved, That a suitable copy of this resolution be presented to the family of Austin Thomas Joyce.

TRIBUTE TO LATE JOANNE O'LEARY AND DECLARATION OF SEPTEMBER 9, 2014 AS "JOANNE O'LEARY DAY" IN CHICAGO.

[R2013-970]

WHEREAS, Born Joanne McArdle, Joanne was raised on the West Side of Chicago; and

WHEREAS, With her husband Ed, Joanne brought six children into the world and increased the census of loyal and true Irish; and

WHEREAS, Joanne was best known for her contagious smile and loving nature; and

WHEREAS, Joanne demonstrated her commitment to her community by being a founding member of the St. Angela School Board and the Home & School Association; and

WHEREAS, Joanne also served as the treasurer, vice president and president of the St. Eugene Altar and Rosary; and

WHEREAS, Joanne proved herself to be among the most dedicated, brightest, and most cheerful employees of the Chicago Board of Trade; and

WHEREAS, After a courageous battle with brain cancer leading to a debilitating six months, Joanne was called home on August 25, 2013; now, therefore,

Be It Resolved, That we, the Mayor and members of the City Council of the City of Chicago, gathered here this 16th day of October 2013, do hereby express our heartfelt gratitude to Joanne for improving the lives of those around her and extend to her family and friends our deepest sympathy upon her passing; and

Be It Further Resolved, That September 9, 2014, be celebrated as "Joanne O'Leary Day" in Chicago; and

Be It Further Resolved, That a suitable copy of this resolution be presented to the family of Joanne O'Leary.

Presented By

ALDERMAN OSTERMAN (48th Ward):

TRIBUTE TO LATE MICHAEL N. KONTALONIS.

[R2013-977]

WHEREAS, Michael N. Kontalonis departed this present life on September 28, 2013; and

WHEREAS, The City Council has been notified of his passing by the Honorable Harry Osterman, Alderman of the 48th Ward; and

WHEREAS, Michael N. Kontalonis was an active and vital member of his community. The beloved husband of Angeliki Kontalonis; loving father of Electra and Nickolaos (Sara); proud grandfather of Zoe, Michael and Christopher; dear brother of Dimo (Vassiliki) Kontalonis, Kalliope (the late Nickolaos) Mantzaridis, Demetra (the late Nick) Ntaria, and the late Harilaos, the late Penelope (the late George) Kokinias, and the late Panos (Christina) Kontas; and fond uncle of many nieces and nephews here and in Greece; and

WHEREAS, Michael N. Kontalonis was the former owner of M.K. Construction and founding member and past-president of the Society Arahoniton Karyae, Chicago; now, therefore,

Be It Resolved, That we, the Mayor and members of the City Council of the City of Chicago, gathered here this day of October 16, 2013, do hereby express our sorrow on the death of Michael N. Kontalonis and extend to his family and friends our deepest sympathy; and

Be It Further Resolved, That a suitable copy of this resolution be presented to the family of Michael N. Kontalonis.

TRIBUTE TO LATE PAUL ROSENTHAL.

[R2013-978]

WHEREAS, Paul Rosenthal departed this present life on August 17, 2013; and

WHEREAS, The City Council has been notified of his passing by the Honorable Harry Osterman, Alderman of the 48th Ward; and

WHEREAS, Paul Rosenthal was a long time resident of the 48th Ward and was beloved by many neighbors and community members; and

WHEREAS, Paul dedicated 55 years of his life to real estate development, construction and consulting, working around the globe on housing complexes, shopping centers, university buildings, churches, hotels, airports, and low- and high-rises, including Hyde Park's Cornell Village, 720 Gordon Terrace (Chicago), Olympia Woods, Cedar Riverside (Minneapolis) and the Hotel Arts (Barcelona); and

WHEREAS, The beloved husband of wife, Gloria (nee Nichele); daughter, Gianna; and grandson, Ephraim, Mr. Rosenthal is also survived by two other children, Oren and Adina, from his first wife, Shirley (deceased). Another daughter, Elana, predeceased him; and

WHEREAS, Family and friends alike described Mr. Rosenthal as a beautifully complex man who possessed an unparalleled intellectual honesty, as well as an integrity both admired and treasured. A modern day Renaissance man, Mr. Rosenthal could hold court on myriad subjects, each with equal erudition. He loved books (a voracious reader), music (especially cello concertos), chess, Scrabble (preferably with his daughter Gianna), animals (a skilled horseman and a dog-lover) architecture, geography, cycling, daily walks on his "idyllic" Lake Michigan and, as a 40-year member of the Chicago Yacht Club and a veteran of 23 "Chicago Yacht Club Race to Mackinac" races, sailing. Above all things, however, he loved his family and his adoring four and three quarter years-old (Mr. Rosenthal would have appreciated the precision) grandson, Ephraim; now, therefore,

Be It Resolved, That we, the Mayor and members of the City Council of the City of Chicago, gathered here this day of October 16, 2013, do hereby express our sorrow on the death of Paul Rosenthal and extend to his family and friends our deepest sympathy; and

Be It Further Resolved, That a suitable copy of this resolution be presented to the family of Paul Rosenthal.

On motion of Alderman Burke, the remaining resolutions presented through the Agreed Calendar were *Adopted* by yeas and nays as follows:

Yeas -- Aldermen Moreno, Fioretti, Dowell, Burns, Hairston, Sawyer, Holmes, Harris, Beale, Balcer, Cárdenas, Quinn, Burke, Foulkes, Thompson, Thomas, Lane, O'Shea, Cochran, Brookins, Muñoz, Zalewski, Chandler, Solis, Maldonado, Burnett, Ervin, Graham, Reboyras, Suarez, Waguespack, Mell, Austin, Colón, Sposato, Mitts, Cullerton, Laurino, P. O'Connor, M. O'Connor, Reilly, Smith, Tunney, Arena, Cappleman, Pawar, Osterman, Moore, Silverstein -- 49.

Nays -- None.

Alderman Balcer moved to reconsider the foregoing vote. The motion was lost.

Sponsored by the elected city officials named below, respectively, said Agreed Calendar resolutions, as adopted, read as follows (the italic heading in each case not being a part of the resolution):

Presented By

ALDERMAN MORENO (1st Ward),
ALDERMAN POPE (10th Ward),
ALDERMAN COCHRAN (20th Ward)
And OTHERS:

CALL UPON PRESIDENT BARACK OBAMA TO STRENGTHEN AND RESTORE CERTAIN PROVISIONS OF CLEAN WATER ACT.

[R2013-884]

A resolution, presented by Aldermen Moreno, Pope, Cochran, Cárdenas, Muñoz and Tunney, reading as follows:

WHEREAS, The North American Great Lakes are the world's largest freshwater system with more than 20 percent of the world's freshwater supply residing in them. Including Lake Erie, Michigan, Huron, Superior, and Ontario, the five lakes are an important source of fresh water and are home to many species of wildlife; and

WHEREAS, With the mistaken belief that water can dilute any substance, the lakes have also become a destination of dumping grounds for many different types of pollutants. Ranging from point source pollution such as industrial waste from drainage pipes to non-point source pollution like pesticide and fertilizer runoff from farms, these pollutants and others have had adverse effects on the lakes. Such adverse effects include reducing the water quality, contaminating soil, and damaging the lake ecosystems. This damage produces harmful repercussions on the fish and wildlife stocks, and to the humans surrounding the Great Lakes region as well; and

WHEREAS, In his 2008 presidential campaign, candidate Barack Obama promised to strengthen provisions of the Federal Clean Water Act that had been weakened by judicial rulings and changed in previous administrations; and

WHEREAS, The Environmental Protection Agency (EPA) and its State of Illinois equivalent should strengthen enforcement of the Clean Water Act through the gradual reduction of permitted pollution levels from industrial facilities, ensuring permits are renewed in a timely manner, and mandating sizable minimum penalties for polluters in violation of the law; and

WHEREAS, The EPA should also eliminate the loopholes allowing greater discharge of toxic chemicals into waterways and require chemical manufacturers to test all chemicals for their safety, submitting the results of that testing to the government and the public. Furthermore, the agency should regulate chemicals based on their intrinsic capacity to cause harm to the environment or health, rather than basing regulation on resource-intensive and flawed efforts to determine "safe" levels of exposure to those chemicals; and

WHEREAS, Additionally, the EPA should require industries to disclose the amount of toxic chemicals they use in their facilities thereby safeguarding local residents' right to know about potential public health threats in their community. Federal and state agencies should create incentives for industry to reduce its use of toxic chemicals, require safer alternatives where alternatives exist, and phase out the worst ones; and

WHEREAS, This legislative body calls upon President Obama to keep his 2008 campaign promise to clarify that the Clean Water Act applies to headwater streams, intermittent waterways, isolated wetlands and other waterways for which Clean Water Act protection has been threatened due to recent Supreme Court decisions; now, therefore,

Be It Resolved, That we, the undersigned members of the City of Chicago City Council, gathered this 16th day of October 2013, do hereby urge President Barack Obama to issue an executive order empowering the Environmental Protection Agency to finalize proposed guidelines, move forward with rulemaking to restore critical protections to these waters under the Clean Water Act and reaffirm the broad scope of the Clean Water Act that existed for more than three decades; and

Be It Further Resolved, That copies of this resolution be prepared and presented to the Honorable Barack H. Obama, President of the United States and Environment Illinois.

Presented By

ALDERMAN FIORETTI (2nd Ward):

CONGRATULATIONS EXTENDED TO HERB KENT, "COOL GENT", ON 85TH BIRTHDAY.

[R2013-887]

WHEREAS, On October 5, 2013, urban radio pioneer and living legend Herbert Rogers Kent celebrates his 85th birthday; and

WHEREAS, Known to millions of his fans as Herb Kent, the Cool Gent, he grew up on the South Side of Chicago in the Ida B. Wells housing projects. As a teenager, Kent took a keen interest in radio and started out by building broadcast equipment, including a set of microphones, from surplus World War II parts. At the age of 16, he was accepted into the WBEZ Radio Workshops run by the Chicago Public Schools; and

WHEREAS, The soon-to-be-known as "Cool Gent" joined a local community theater group and his performance on stage soon made him realize that many of the skills required of a successful stage actor applied to radio as well. It was he who brought "theater of the mind" to radio, developing such popular radio characters throughout the years as, "The Wahoo Man", "Gym Shoe Creeper" and "The Electric Crazy People"; and

WHEREAS, In 1949, Kent got his first paid radio job in Gary, Indiana for $35 a week. The station had only two radio personalities and he was able to learn every aspect of putting a radio show together from producing, writing, and interviewing, to polishing his own on-air presence, working 12-hour shifts, seven days a week; and

WHEREAS, By the 1950s, Herb Kent's first fan club was formed and the moniker, "Cool Gent" was firmly established in Chicago radio's lexicon. It was he who coined the term, "dusty records" to describe old-time favorite hits. The dust in the grooves would make a crackling sound as they were played; and

WHEREAS, The Cool Gent's career, working at legendary radio stations such as WVON and WJJD garnered him interviews with such iconic African-American musical artists as Duke Ellington, Smokey Robinson, James Brown, Stevie Wonder, Diana Ross, and Marvin Gaye. Kent has also garnered numerous honors for his years of service to the citizens of this City. In 1995, he was inducted into the Museum of Broadcasting's Radio Hall of Fame; and

WHEREAS, The Honorable Robert W. Fioretti, Alderman of the 2nd Ward, has apprised this august body of this octogenarian of the airwave's significant milestone; now, therefore,

Be It Resolved, That we, the Mayor and members of the City of Chicago City Council, gathered together this 16th day of October 2013, do hereby salute Herbert Rogers Kent as the one and only Cool Gent and extend our very best wishes for his continuing health, happiness and success in all of his future endeavors; and

Be It Further Resolved, That a suitable copy of this resolution be prepared and presented to Herb Kent, the Cool Gent.

COMMEMORATION OF 50TH ANNIVERSARY OF BOMBING OF 16TH STREET BAPTIST CHURCH IN BIRMINGHAM, ALABAMA.

[R2013-888]

WHEREAS, September 15, 2013 commemorates the 50th anniversary of a Sunday morning in 1963 when Carole Robertson, Addie Mae Collins, Cynthia Wesley, and Denise McNair were murdered by a bomb that was set off at the 16th Street Baptist Church in Birmingham, Alabama while they were inside; and

WHEREAS, This heinous and cowardly act of terrorism galvanized the nation and steeled the resolve of both the United States President and Congress to adopt the 1964 Civil Rights Act just a year later; and

WHEREAS, The Carole Robertson Center for Learning, named in memory of those four young girls who lost their lives, was founded in 1976 by parents and other community residents and first located on this city's Near West Side. Every five years since its inception, the Center memorializes this solemn occasion with a rededication ceremony to commemorate the anniversary of the bombing; and

WHEREAS, On this 50th anniversary, the Carole Robertson Center will hold a special rededication ceremony on the evening of Thursday, September 19, 2013, at Saint Ignatius College Prep on West Roosevelt Road. Surviving members of Carole Robertson's family, elected officials and other special guests will be in attendance to commemorate the positive impact the Center's work has had on so many and the magnitude of work still to be done in memory of these four girls; and

WHEREAS, The Carole Robertson Center for Learning has since grown ten-fold and has evolved into a comprehensive family development agency with additional locations. The Carole Robertson Center opened in Little Village during 1989. In 2000, a two-story addition was added at this location to service the largest Mexican-American community in the Midwest. In 2001, the Carole Robertson Center opened a third site in North Lawndale, a

community that has suffered years of decline after the mass exodus to Chicago's suburbs in the 1950s and the civil unrest of 1968 but has recently begun to experience revitalization; and

WHEREAS, The Honorable Robert W. Fioretti, Alderman of the 2nd Ward, has informed this august body of the significant milestone being commemorated by this iconic community institution; now, therefore,

Be It Resolved, That we, the Mayor and members of the City of Chicago City Council, gathered together this 16th day of October 2013, do hereby recognize the commemoration of the 50th anniversary of 1963 bombing murders of Carole Robertson, Addie Mae Collins, Cynthia Wesley, and Denise McNair, commend the remarkable and praiseworthy goals the Carole Robertson Center for Learning has achieved in their memory, and extend our very best wishes for continuing success in carrying out their vital mission; and

Be It Further Resolved, That a suitable copy of this resolution be prepared and presented to the Carole Robertson Center for Learning's president and chief executive officer, Cerathel Burnett.

RECOGNITION OF EFFORTS BY CHICAGO CHILDREN'S ADVOCACY CENTER.
[R2013-889]

WHEREAS, October is Domestic Violence Awareness Month, a time to recognize the prevalence of abuse and bring awareness to available resources; and

WHEREAS, Chicago Children's Advocacy Center (ChicagoCAC) is a vital and important institution in this city whose mission it is to unite public, private and community partners to ensure the safety, health and well-being of abused children; and

WHEREAS, Children exposed to domestic violence are at an increased risk of being abused or neglected. Research has found that child abuse is 10 to 15 times more likely to occur in households where domestic violence is present; and

WHEREAS, Children who are victims of abuse and/or exposed to domestic violence have higher levels of aggression, anger, hostility, and disobedience; experience lower cognitive functioning, poor school performance, and limited problem-solving skills; and have higher levels of depression and increased tolerance for and use of violence as adults; and

WHEREAS, ChicagoCAC is an entryway for families to receive help in addressing domestic violence, child abuse and other violence in a family's home or community; and

WHEREAS, Child abuse and domestic violence often occur simultaneously, adding additional trauma to children and making it more difficult to disclose abuse or report it to

authorities. Research indicates that, in 30 to 60 percent of families where domestic violence or child abuse is identified, it is likely that both are present; and

WHEREAS, At ChicagoCAC, more than 50 percent of the children referred to its mental health waiting list report experiencing domestic violence in addition to child sexual abuse; now, therefore,

Be It Resolved, That we, the Mayor and members of the City of Chicago City Council, gathered together this 16th day of October 2013 A.D., do hereby salute the exemplary and praiseworthy work of Chicago Children's Advocacy Center during Domestic Violence Awareness Month; and

Be It Further Resolved, That a suitable copy of this resolution be prepared and presented to the Chicago Children's Advocacy Center.

CONGRATULATIONS EXTENDED TO THE JOHN MARSHALL LAW SCHOOL FAIR HOUSING SUPPORT CENTER AND CLINIC ON 20TH ANNIVERSARY.

[R2013-890]

WHEREAS, On October 30, 2013, The John Marshall Law School will celebrate the 20th anniversary of its Fair Housing Support Center and Clinic; and

WHEREAS, A pioneer in the field of fair housing law, The John Marshall Law School has advanced the cause of fair housing by providing legal assistance to those private or public organizations whose goal is the elimination of discriminatory housing practices. Founded to combat racial discrimination in the rental and real estate market, the Fair Housing Support Center and Clinic has twice expanded its mission; and

WHEREAS, In 2003, the Center launched the Predatory Home Lending Project in response to predatory loan practices based on gender, race, disability, national origin, or other prohibited factors that resulted in subpar mortgages. In 2011, that project evolved to include loan modification scams and property foreclosures with the advent of the collapse of the housing market and is now known as the Fair Lending/Home Preservation Law Project; and

WHEREAS, The Fair Housing Support Center and Clinic is as vital and necessary to this city and its citizens today as it was two decades ago. The U.S. Department of Housing and Urban Development has recently provided funding to enable expanded public outreach. More than 250 law students have participated in the center that has benefitted hundreds of homeowners; and

WHEREAS, The Honorable Robert W. Fioretti, Alderman of the 2nd Ward, has apprised this august body of the significant milestone this praiseworthy project of this noteworthy legal institution has achieved; now, therefore,

Be It Resolved, That we, the Mayor and members of the City of Chicago City Council, gathered together this 16th day of October 2013, do hereby salute The John Marshall Law School Fair Housing Support Center and Clinic's remarkable two decades of operation and extend our very best wishes for its continued success in fulfilling its important mission; and

Be It Further Resolved, That a suitable copy of this resolution be prepared and presented to The John Marshall Law School Fair Housing Support Center and Clinic.

CONGRATULATIONS EXTENDED TO THE JOHN MARSHALL LAW SCHOOL ON GRAND OPENING OF VETERANS LEGAL SUPPORT CENTER AND CLINIC.

[R2013-891]

WHEREAS, On September 26, 2013, The John Marshall Law School, one of the oldest and most innovative law schools in Illinois, officially opens a new facility on 19 West Jackson Street for its Veterans Legal Support Center and Clinic; and

WHEREAS, Starting its operations in 2006, the Veterans Legal Support Center and Clinic is the largest operation of its kind in the nation, providing pro bono legal service to veterans in Chicago and throughout Illinois. It is a model program for other law schools seeking to start similar programs for returning veterans in their communities; and

WHEREAS, Envisioning the pressing need as the number of returning veterans was burgeoning, the Veterans Legal Support Center and Clinic was the brainchild of three former students, all of whom had distinguished themselves in military service to this country; and

WHEREAS, The Veterans Legal Services Center and Clinic provides assistance in all aspects of benefit claims filed with the Veterans Administration. Additionally, while the VLSC does not represent veterans in criminal matters before the court, they will help refer veterans who have become involved in criminal cases or other quasi-legal issues to one of the more than 350 volunteer attorneys working with the Center who have been trained in handling such situations; and

WHEREAS, Since its inception in 1899, The John Marshall Law School has always demonstrated its commitment to the nation's military veterans. They have matriculated more students into the prestigious Judge Advocate General program (the distinguished legal arm of the U.S. military), produced more scholarship and published more articles on military and veteran advocacy as well as have more students actively involved in veterans services than any other law school in the nation; and

WHEREAS, The Honorable Robert W. Fioretti, Alderman of the 2nd Ward, has apprised this august body of this remarkable undertaking by this iconic legal institution; now, therefore,

Be It Resolved, That we, the Mayor and members of the City of Chicago City Council, gathered together this 16th day of October 2013, do hereby salute the occasion of the grand opening of the Veterans Legal Support Center and Clinic and extend our hopes and wishes for continuing success in carrying out their vital mission in support of our nation's veteran military personnel; and

Be It Further Resolved, That a suitable copy of this resolution be prepared and presented to The John Marshall Law School Veterans Legal Services Center and Clinic.

CONGRATULATIONS EXTENDED TO OPENLANDS ON 50TH ANNIVERSARY.
[R2013-892]

WHEREAS, On October 25, 2013, Openlands, one of the oldest metropolitan conservation organizations in the nation and the only such regional organization of its kind in the greater Chicago area, will celebrate its golden anniversary with a reception, luncheon and program at the Hilton Chicago on South Michigan Avenue; and

WHEREAS, Openlands was founded in 1963 as a project of the Welfare Council of Metropolitan Chicago. This outstanding eleemosynary organization has helped protect more than 55,000 acres of land for public parks and forest preserves, land and water greenway corridors as well as urban farms and community gardens; and

WHEREAS Openlands creates and implements long-term solutions that balance development of northeastern Illinois and the surrounding region with the vital protection for open spaces critical to the quality of life and preservation of natural resources for future generations. Its leadership and work have resulted in landmark conservation achievements such as the Illinois Prairie Path, the I&M Canal National Heritage Corridor and the 19,000-acre Midewin National Tallgrass Prairie; and

WHEREAS, The impact of Openlands extends from local school and community gardens in Chicago to trail networks on land and water that link three states. Volunteer programs encourage the younger generation to take responsibility for the region's natural resources. The Openlands Lakeshore Preserve at Fort Sheridan in Lake County and the establishment of the bi-state Hackmatack National Wildlife Refuge in McHenry County, Illinois and Walworth County, Wisconsin are its most recent projects; and

WHEREAS, The Honorable Robert W. Fioretti has apprised this august body of the significant milestone achieved by this venerable and vital environmental conservation organization; now, therefore,

Be It Resolved, That we, the Mayor and members of the City of Chicago City Council, gathered together this 16th day of October 2013, do hereby salute Openlands for five decades of devotion to the care and preservation of this region's open space and natural resources and extend our very best wishes for the continuing success of its important mission; and

Be It Further Resolved, That a suitable copy of this resolution be prepared and presented to Gerald W. Adelman, President and CEO of Open lands.

CONGRATULATIONS EXTENDED TO SHAWCHICAGO THEATER ON 20TH ANNIVERSARY.

[R2013-893]

WHEREAS, ShawChicago Theatre Company will soon be celebrating two decades of remarkable reader's theatre that primarily performs the prolific works of the late Irish playwright, essayist, novelist and short story writer, George Bernard Shaw; and

WHEREAS, ShawChicago started as a project of the City of Chicago's Department of Cultural Affairs in 1994. Robert Scogin was appointed as artistic director in 1996 and has since featured at its concert-readings many of the most prominent actors this city has produced. In 1997, ShawChicago's outreach program presented performances in a variety of venues, including retirement homes, libraries, high schools, colleges and universities throughout the city and its environs; and

WHEREAS, In June of 2000, ShawChicago became a non-profit independent theater company with a board of directors, an advisory committee and took up residency at the Ruth Page Center for the Arts on North Dearborn Street in January 2001. In 2008, the Chicago Drama League presented Robert Scogin with the Crystal Award, its highest honor, for his distinguished contribution to Chicago Theater; and

WHEREAS, Departing from its usual repertoire in 2009, ShawChicago was awarded a MacArthur Foundation grant to perform their adaptation of Henrik Ibsen's "Ghosts" at World Theater Day in Turkey. Again, in 2011, the company received a grant from National Endowment for the Arts in support of their production of Clifford Odets' depression-era play "Paradise Lost"; and

WHEREAS, Throughout its illustrious history ShawChicago has presented most of Shaw's one act dramas and all of the major plays of Bernard Shaw except "St. Joan" which they will be presenting February of 2014 in celebration of their 20th anniversary; and

WHEREAS, The Honorable Robert W. Fioretti, Alderman of the 2nd Ward, has apprised this august body of the significant milestone being achieved by this illustrious star in the Chicago Theater firmament; now, therefore,

Be It Resolved, That we, the Mayor and members of the City of Chicago City Council, gathered together this 16th day of October 2013, do hereby salute ShawChicago for 20 years of outstanding performances of the seminal works penned by the iconic and long-lived George Bernard Shaw and his contemporaries and extend our very best wishes for continuing success in the decades to come; and

Be It Further Resolved, That a suitable copy of this resolution be prepared and presented to Robert Scogin, Artistic Director of ShawChicago.

Presented By

ALDERMAN BURNS (4th Ward):

CONGRATULATIONS EXTENDED TO FIRST BAPTIST CHURCH OF CHICAGO ON 180TH ANNIVERSARY.

[R2013-895]

WHEREAS, It is with great pleasure that the members of the City Council of the City of Chicago are hereby informed of the 180th anniversary of the First Baptist Church of Chicago, in Chicago's historic Bronzeville community; and

WHEREAS, First Baptist Church of Chicago was organized near the old Fort Dearborn on October 19, 1833; and

WHEREAS, The pastor and members of the church met, including United States Senator Stephan A. Douglas, in May of 1856 to plan a university in the city at the site of 34th Street and Cottage Grove Avenue, which was the "Old University of Chicago," the predecessor to the great research university on the South Side of Chicago; and

WHEREAS, In 1857, the men of First Baptist created the Chicago chapter of the Young Men's Christian Association (YMCA); and

WHEREAS, The Baptist Theological Union, now known as the Divinity School of The University of Chicago, merged with the new University of Chicago, which was established by John D. Rockefeller, on July 1, 1892, with the help of members of First Baptist; and

WHEREAS, In 1881, the women of First Baptist were instrumental in the formation of the Baptist Missionary Training School, a training school for women who wanted to be missionaries; and

WHEREAS, First Baptist opened the first free kindergarten in the city for working mothers in 1912; and

WHEREAS, First Baptist has had seven different buildings in the City of Chicago, but moved to its current location in 1919, building its Christian Education building in 1923; and

WHEREAS, First Baptist was instrumental in establishing more than 20 churches and ministries in the City of Chicago, including the Calvary Baptist Church of South Shore: and

WHEREAS, In 1944, First Baptist opened its doors to Japanese Americans who were being resettled in the City of Chicago; and

WHEREAS, In 1963, members of First Baptist attended the historic March on Washington, and during the 1970's First Baptist served breakfast to the members of Operation Breadbasket now known as Rainbow Push; and

WHEREAS, First Baptist has, for most of its history, been a ministry that instructed and nurtured children and young people, whether it was through Sunday School, Vacation Bible School, Mission Trips, Christian Camping, sport teams, tutorial programs, service projects and college scholarships; now, therefore,

Be It Resolved, That we, the Mayor and members of the Chicago City Council, assembled this 16th day of October 2013, do hereby recognize and celebrate the faith community of the First Baptist Church of Chicago and hereby express our best wishes for this community on its 180th anniversary; and

Be It Further Resolved, That a suitable copy of this resolution be prepared and presented to the First Baptist Church of Chicago.

Presented By

ALDERMAN HARRIS (8th Ward):

CONGRATULATIONS EXTENDED TO REVEREND JAMES R. FLINT, JR. ON FIFTH ANNIVERSARY AS PASTOR OF CALVARY BAPTIST CHURCH.

[R2013-897]

WHEREAS. Pastor James R. Flint, Jr., an outstanding spiritual leader and member of his community, is celebrating his fifth anniversary as pastor of Calvary Baptist Church; and

WHEREAS, Our great City of Chicago is enriched by the presence and inspiring influence of its great religious leaders and institutions; and

WHEREAS, This honorable body has been informed of the tremendous contributions Pastor James R. Flint, Jr. has made and continues to make to his grateful community by the esteemed Alderman of the 8th Ward, the Honorable Michelle A. Harris; and

WHEREAS, In November 1994, Pastor James R. Flint, Jr. accepted his call to the ministry and preached his first sermon February 5, 1995 at Union Evangelistic Baptist Church in Chicago Heights, Illinois under the leadership of Pastor James R. Flint, Sr.; and

WHEREAS, Pastor James R. Flint, Jr. acknowledges that it is a rewarding opportunity from God for him to serve a vibrant, active community of faith that includes such diversity in age. The combined experience of wisdom with the energy of youth enhances the ever-growing membership at Calvary Baptist Church; and

WHEREAS, On July 31, 2004, Pastor James R. Flint, Jr. and the former Thursday Martin were united in marriage. They are blessed with a loving daughter, Savannah Grace; and

WHEREAS, In September 2006, he became the pastor of Calvary Baptist Church, located at 8247 South Jeffery, Chicago, Illinois. Pastor James R. Flint, Jr. has inspired his congregation by his outstanding example of spiritual leadership. His mission is carried out by many means, he leaves no stone unturned in his effort to spread the gospel; and

WHEREAS, A spiritual leader with inspired and inspiring credentials, Pastor James R. Flint, Jr. is a dynamic individual whose fervor for the Lord is contagious, whose devotion to God is exceeded only by his good works; and

WHEREAS, The leaders of this great city are cognizant of the immense debt owed our religious leaders; now, therefore,

Be It Resolved, That we, the Mayor and members of the City Council of the City of Chicago, gathered here this 16th day of October 2013 A.D., do hereby extend our gratitude and heartiest congratulations to Reverend Dr. James R. Flint, Jr. as he celebrates his fifth anniversary as pastor of Calvary Baptist Church and we express to this outstanding citizen and leader our fervent wishes for his continuing success; and

Be It Further Resolved, That a suitable copy of this resolution be prepared and presented to Reverend Dr. James R. Flint, Jr.

Presented By

ALDERMAN POPE (10th Ward):

CONGRATULATIONS EXTENDED TO MS. GLORIA AGUILERA ON RETIREMENT FROM ILLINOIS BELL TELEPHONE COMPANY.

[R2013-903]

WHEREAS, Gloria Aguilera, a valued employee of Illinois Bell Telephone Company a subsidiary of the original AT&T, will retire after 34 years of dedicated service; and

WHEREAS, The Chicago City Council has been informed of this special event by the Honorable John Pope, Alderman of the 10th Ward; and

WHEREAS, Gloria began her distinguished career May 4, 1978, as a customer representative, later accepting a promotion as manager in finance. Through her journey, she has earned many awards as top performing leader and experienced her company take on many new names: Ameritech, SBC and AT&T; and

WHEREAS, In addition to her successes, she actively participated in many organizations throughout the company: a member of HACEMOS, meaning "We Do", created Hispanic Heritage awareness throughout the company, assisting the planning of the 2007 National Scholarship Foundation Chicago Conference and facilitated benefits for the Hispanic School Scholarship Fund; and

WHEREAS, An AT&T pioneer, she participated in fund-raising events such as "Secret Santa", "Coat Drive", "Food Drive" and "Back to School Backpack Drive" for children of low income families. Gloria is most proud of coordinating "All Children Shall Have Shoes" project with her co-worker Brenda Carter, partnering with principals to serve children kindergarden through 3rd grade from South Suburbs to South Side Chicago Public Schools including our very own Jane Adams; and

WHEREAS, Gloria continued giving her time educating children of the 6th grade on the corporate world as well as mentoring schools from surrounding neighborhood, Bright, Marsh and Taylor, coordinating "Job Shadow Days" allowing Bloom High School students to observe a call enter environment and discuss their future careers with the Chicago Heights management staff; and

WHEREAS, As a self-contributor to the United Way Campaign, she promoted employee participation as well as organizing fund-raising events; and

WHEREAS, Lastly, Gloria provides support to her community by attending the CAPS meetings and participating in the neighborhood clean-up day, a committee member for several years for the St. Kevin Annual Kevin Fest Fundraiser; now, therefore,

Be It Resolved, That we, the Mayor and members of the City Council of the City of Chicago, gathered here this 16th day of October 2013, do hereby express our gratitude and heartiest congratulations to Gloria Aguilera as she retires from the Illinois Bell Telephone Company and we extend to her our very best wishes for continued happiness; and

Be It Further Resolved, That a suitable copy of this resolution be prepared and presented to Gloria Aguilera.

CONGRATULATIONS EXTENDED TO PRAISE TABERNACLE DELIVERANCE CENTER ON 20TH ANNIVERSARY.

[R2013-904]

WHEREAS, Praise Tabernacle Deliverance Center is celebrating its 20th anniversary with a banquet gala on Friday, October 25, 2013; and

WHEREAS, Praise Tabernacle Deliverance Baptist Church was organized in November of 1993 on the Southeast Side of Chicago and the first service was held at 8354 South Marquette Avenue. Later, the church moved to 8704 South Constance Avenue and in October of 1994, Praise Tabernacle came to its present location at 9511 South Commercial Avenue; and

WHEREAS, Praise Tabernacle has been a champion in feeding the hungry for the last 20 years through its successful programs, most notable is the Food Pantry Program. For over 10 years, the church has provided weekly food bags to families in the community every Saturday. They also prepare countless dinners for families every Thanksgiving and Christmas; and

WHEREAS, In the last three years, Praise Tabernacle has established the "Hope Chest Outreach Ministry" program that gives away clothes, shoes, and household items to over 100 neighborhood families in need every month; and

WHEREAS, In 2012, Praise Tabernacle was one of the chosen ministries to operate a Food Desert Community Co-op started by Chris Kennedy (son of the late Senator Bobby Kennedy) called Top Box Foods. This program provides families with a monthly opportunity to purchase top quality produce, fruits and meats at a discounted price; and

WHEREAS, The Honorable John A. Pope, Alderman of the 10th Ward, has apprised this august body of the 16th anniversary banquet gala of the Praise Tabernacle Deliverance Center; now, therefore,

Be It Resolved, That we, the Mayor and members of the City of Chicago City Council, assembled here this 16th day of October 2013 A.D., do hereby salute the Praise Tabernacle Deliverance Center and express our gratitude for the continuing service to Chicago families; and

Be It Further Resolved, That a suitable copy of this resolution be prepared and presented to Praise Tabernacle Deliverance Center.

Presented By

ALDERMAN POPE (10th Ward) And
ALDERMAN QUINN (13th Ward):

GRATITUDE EXTENDED TO CHICAGO DEPARTMENT OF TRANSPORTATION EMPLOYEE'S DAVID TORRES, ALEX HAMPTON, CHRISTOPHER HASKELL AND JOHN VYHNANEK FOR LIFESAVING RESCUE.

[R2013-905]

WHEREAS, On the afternoon of September 28, 2013, tragedy was averted by the quick response and selflessness of four employees of the Chicago Department of Transportation, who extricated a severely injured motorist from a flaming vehicle; and

WHEREAS, The City Council has been advised of this event by Alderman John Pope of the 10th Ward and Alderman Marty Quinn of the 13th Ward; and

WHEREAS, Near 7200 South Pulaski Road the motorist lost control of her vehicle, which crashed into a light pole and burst into flames; and

WHEREAS, A Department of Transportation asphalt crew was nearby, making repairs to the busy thoroughfare; and

WHEREAS, Upon hearing the crash and seeing the flames, the crew gave no thought to their own safety, ignoring the risk of explosion and the possibility of their own injury. Instead, they rushed to the burning car, braved the flames, safely removed the driver from harm's way and called 9-1-1; and

WHEREAS, The Department of Transportation crew who performed this heroic action were: David Torres, asphalt foreman; Alex Hampton, motor truck driver; Christopher Haskell and John Vyhnanek, both laborers; and

WHEREAS, All of these gentlemen are proud members of Laborers International Union of North America, Local 1001; and

WHEREAS, But for the quick thinking and bravery of these gentlemen, the motorist, who was transported to a local hospital by a Chicago Fire Department ambulance, would have suffered more serious injuries and in all likelihood might have perished; and

WHEREAS, The courage and selflessness they exhibited in this event are an example to all Chicagoans; now, therefore,

Be It Resolved, That we, the Mayor and members of the City Council of the City of Chicago, assembled this 16th day of October 2013, do honor David Torres, Alex Hampton,

Christopher Haskell and John Vyhnanek for their selfless response to danger and their willingness to risk their own safety to save the life of another; and

Be It Further Resolved, That suitable copies of this resolution be presented to Messrs. Torres, Hampton, Haskell and Vyhnanek and placed in their permanent personnel files as a token of our esteem and admiration.

Presented By

ALDERMAN BURKE (14th Ward):

CONGRATULATIONS EXTENDED TO DEBORAH M. CLARK ON 20TH ANNIVERSARY AS PRINCIPAL OF MARK T. SKINNER WEST ELEMENTARY SCHOOL.

[R2013-930]

WHEREAS, Deborah M. Clark has been honored for 20 years of outstanding dedication to Chicago's youth as principal of Mark T. Skinner West Elementary School; and

WHEREAS, The Chicago City Council has been informed of this event by Alderman Edward M. Burke; and

WHEREAS, Friends, teachers and colleagues of Deborah M. Clark recognized this important milestone at a celebration on September 18, 2013; and

WHEREAS, Under Deborah M. Clark, Skinner West has increased enrollment from 250 to 750 students, while demonstrating significant gains in learning outcomes and standardized test scores; and

WHEREAS, A classical, fine arts and technology school, Skinner West has built a new facility that is fully accessible to people with disabilities; and

WHEREAS, Deborah M. Clark has been the proud recipient of the Outstanding Principal School Leadership Award from the Chicago Principal Association and LaSalle Bank; and

WHEREAS, Mayor Rahm Emanuel presented Deborah M. Clark with the Principal Achievement Award for 2013; and

WHEREAS, Deborah M. Clark and her staff have built an inspiring model for other schools; and

WHEREAS, The dynamic efforts of Deborah M. Clark have helped to empower our youth to strive for excellence; now, therefore,

Be It Resolved, That we, the Mayor and the members of the Chicago City Council, assembled this 16th day of October 2013, do hereby commend Skinner West Principal Deborah M. Clark for her tireless dedication to the education and formation of young people; and

Be It Further Resolved, That a suitable copy of this resolution be presented to Deborah M. Clark.

CONGRATULATIONS EXTENDED TO DR. EUGENE FAMA ON BEING NAMED JOINT RECIPIENT OF NOBEL PRIZE FOR ECONOMICS.

[R2013-931]

WHEREAS, Dr. Eugene Fama, a professor at The University of Chicago, has been named a joint recipient of the Nobel Prize for Economics; and

WHEREAS, The Chicago City Council has been informed of this event by Alderman Edward M. Burke; and

WHEREAS, The Royal Swedish Academy of Sciences honored Dr. Eugene Fama and two other recipients "for their empirical analysis of asset prices"; and

WHEREAS, Dr. Eugene Fama's research helped to explain why stock and bond prices change over time and how new information is very quickly absorbed into the market, making it complex to predict short-term changes in asset prices; and

WHEREAS, Widely recognized as "the father of modern finance", and a giant in the academic world, Dr. Eugene Fama is the grandson of Italian immigrants and was born in Boston, Massachusetts; and

WHEREAS, Dr. Eugene Fama graduated from Tufts University and earned his master's and doctorate degrees from The University of Chicago; and

WHEREAS, Dr. Eugene Fama is the Robert R. McCormick Distinguished Service Professor of Finance at The University of Chicago Booth School of Business; and

WHEREAS, Dr. Eugene Fama has published two books and more than 100 articles in academic journals; and

WHEREAS, The hard work, sacrifice and dedication of Dr. Eugene Fama serve as an example to all; now, therefore,

Be It Resolved, That we, the Mayor and the members of the Chicago City Council, assembled this 16th day of October 2013, do hereby congratulate Dr. Eugene Fama on receiving this prestigious honor and do hereby express our best wishes for his continued success; and

Be It Further Resolved, That a suitable copy of this resolution be presented to Dr. Eugene Fama.

CONGRATULATIONS EXTENDED TO SHEILA M. HARRITY ON BEING NAMED NATIONAL HIGH SCHOOL PRINCIPAL OF THE YEAR.

[R2013-932]

WHEREAS, Sheila M. Harrity has been named National High School Principal of the Year; and

WHEREAS, The Chicago City Council has been informed of this distinction by Alderman Edward M. Burke; and

WHEREAS, The honor is bestowed by the MetLife/National Association of Secondary School Principals and recognizes outstanding leadership and cutting-edge innovation among those at the helm of our nation's middle and secondary schools; and

WHEREAS, During her esteemed tenure as principal of Worchester Technical High School in Worchester, Massachusetts, Sheila M. Harrity has engineered a phenomenal improvement in student learning outcomes and standardized test scores; and

WHEREAS, Worchester Technical High School has teamed with local businesses and Tufts University to prepare students for successful careers; and

WHEREAS, A wide variety of on-the-job training opportunities in conjunction with high academic standards, small learning communities, and a collaborative leadership structure foster workplace skills, encourage life-long learning and form the next generation of citizen leaders who attend Worchester Technical High School; and

WHEREAS, Sheila M. Harrity and her staff have built an inspiring model for other secondary schools across the country; and

WHEREAS, The dynamic efforts of Sheila M. Harrity have helped to increase competitive standards and empower our youth to strive for excellence; now, therefore,

Be It Resolved, That we, the Mayor and the members of the Chicago City Council, assembled this 16th day of October 2013, do hereby commend Worchester Technical High School Principal Sheila M. Harrity for her tireless dedication to the education and formation of young people; and

Be It Further Resolved, That a suitable copy of this resolution be presented to Sheila M. Harrity.

CONGRATULATIONS EXTENDED TO DR. KWANG-WU KIM ON INAUGURATION AS PRESIDENT OF COLUMBIA COLLEGE CHICAGO.

[R2013-933]

WHEREAS, On November 1, 2013, Dr. Kwang-Wu Kim will be sworn in as president and chief executive officer of Columbia College Chicago; and

WHEREAS, The Chicago City Council has been informed of this event by Alderman Edward M. Burke; and

WHEREAS, A native of Chicago's Hyde Park neighborhood, Dr. Kwang-Wu Kim received a bachelor's degree in philosophy from Yale University and a doctorate of musical arts and an artist diploma from the Peabody Institute of Johns Hopkins University; and

WHEREAS, A student of legendary pianist and conductor Leon Fleisher, Dr. Kwang-Wu Kim has held positions at prestigious musical institutions in the United States and abroad; and

WHEREAS, As dean and director of the Herberger Institute for Design and the Arts at Arizona State University, where he was also a tenured professor of music, Dr. Kwang-Wu Kim led a faculty and staff of 500 that served nearly 6,000 students; and

WHEREAS, A founding member of the steering committee for the Alliance for Arts in the Research University, Dr. Kwang-Wu Kim has played a key role in integrating the arts into research, curriculum and student experience at our nation's institutes of higher learning; and

WHEREAS, With more than three decades of experience in performance, teaching and administration, Dr. Kwang-Wu Kim has the practical, artistic and professional expertise to lead Columbia College Chicago and maintain its outstanding reputation for excellence; now, therefore,

Be It Resolved, That we, the Mayor and the members of the Chicago City Council, assembled this 16th day of October 2013, do hereby congratulate Dr. Kwang-Wu Kim on his inauguration as the 10th president of Columbia College Chicago; and

Be It Further Resolved, That a suitable copy of this resolution be presented to Dr. Kwang-Wu Kim.

GRATITUDE EXTENDED TO JACK LAVIN FOR COMPLETION OF TENURE AS CHIEF OF STAFF FOR ILLINOIS GOVERNOR PAT QUINN.

[R2013-934]

WHEREAS, Jack Lavin, a widely admired public servant, has announced the completion of his tenure as chief of staff for Illinois Governor Pat Quinn; and

WHEREAS, The Chicago City Council has been informed of this event by Alderman Edward M. Burke; and

WHEREAS, Raised in Elmhurst, Jack Lavin is a magna cum laude graduate of the University of Illinois at Champaign and holds masters degrees in business and international relations from The University of Chicago; and

WHEREAS, Jack Lavin was a dedicated member of state leadership; and

WHEREAS, Jack Lavin was named chief of staff in December of 2010 and has stepped down from the post to pursue opportunities in the private sector; and

WHEREAS, During his esteemed career in state government, Jack Lavin was the director of the Illinois Department of Commerce and Economic Opportunity where he championed growth in exports and biotechnology industries; and

WHEREAS, Jack Lavin was also chief operating officer for Illinois where he oversaw the disbursement of federal stimulus money and spearheaded the "Illinois Jobs Now!" capital construction program; and

WHEREAS, As deputy treasurer of the state from 1993 to 1995, Jack Lavin was directly responsible for all investment strategies and programs in the office's $5 Billion investment portfolio; and

WHEREAS, The hard work, sacrifice and dedication of Jack Lavin serve as an example to all; now, therefore,

Be It Resolved, That we, the Mayor and the members of the Chicago City Council, assembled this 16th day of October 2013, do hereby express our sincere appreciation to Jack Lavin for his dedicated service and do hereby express our best wishes for his continued success in all of his future endeavors; and

Be It Further Resolved, That a suitable copy of this resolution be presented to Jack Lavin.

CONGRATULATIONS EXTENDED TO JOSEPH W. O'CONNOR, JR. ON RECEIPT OF 2013 EXECUTIVE SERVICE O'HARE WINGS OF VISION AWARD.

[R2013-935]

WHEREAS, On October 18, 2013, the Interfaith Airport Chapels of Chicago will honor Joseph W. O'Connor, Jr. with the 2013 Executive Service O'Hare Wings of Vision Award; and

WHEREAS, The Chicago City Council has been informed of this event by Alderman Edward M. Burke; and

WHEREAS, The O'Hare Wings of Vision Award recognizes an individual who "has made a significant contribution to the O'Hare Airport community, exemplified in years of sincere dedication and friendly willingness to be of service to all at the airport"; and

WHEREAS, Joseph W. O'Connor, Jr. has embodied the principles celebrated by the O'Hare Wings of Vision Award as a member of the Chicago Department of Aviation for more than three decades; and

WHEREAS, Joseph W. O'Connor, Jr. served our country proudly as a member of the United States Marine Corps from 1976 to 1979; and

WHEREAS, A graduate of the Chicago Police Academy and Northwestern University's School of Police Staff and Command, Joseph W. O'Connor, Jr. also earned a bachelor's degree in criminal justice, summa cum laude, from Northeastern University; and

WHEREAS, In his career with the Chicago Department of Aviation, Joseph W. O'Connor, Jr., has demonstrated the highest degree of professionalism and participated in numerous committees, task forces, conferences, training seminars and workshops; and

WHEREAS, Joseph W. O'Connor, Jr. collaborates with local, state and federal agencies on numerous projects, initiatives and strategic planning to insure the continued safety and security of Chicago aviation; now, therefore,

Be It Resolved, That we, the Mayor and the members of the Chicago City Council, assembled this 16th day of October 2013, do hereby commend Joseph W. O'Connor, Jr. for his tireless dedication to the traveling public, the airline industry and the people of the City of Chicago; and

Be It Further Resolved, That a suitable copy of this resolution be presented to Joseph W. O'Connor, Jr.

CONGRATULATIONS EXTENDED TO RUSS WILLINGHAM ON RETIREMENT FROM CHICAGO POLICE DEPARTMENT.

[R2013-936]

WHEREAS, We, in this city of immigrants, this city of neighborhoods, this most American of all cities, are particularly cognizant of the "American Dream"; and

WHEREAS, Though seemingly fixed and inviolable, the complex social fabric of our great metropolis could be easily torn asunder were it not for the guardians of the public welfare, indeed, the guardians of the American Dream; and

WHEREAS, Dedication to and fulfillment of the motto of the Chicago Police Department -- "We Serve and Protect" -- exacts a substantial physical and emotional toll not only on the officers who must daily cope with the stress and danger of being life's arbitrator for countless citizens, but also on their family members; and

WHEREAS, Through professionalism and sacrifice, the members of the Chicago Police Department have provided us with one of the safest cities in the United States of America, allowing each of us to pursue our own version of the "American Dream" in safety and confidence; and

WHEREAS, The words of Sir Winston Churchill, "never was so much owed to so few" were never so apropos; and

WHEREAS, Russ Willingham, Star Number 956, began his illustrious career with the Chicago Police Department in August of 1987 and was promoted to sergeant 10 years later; and

WHEREAS, Russ Willingham hails from a family with a proud tradition of dedication to the Chicago law enforcement community; and

WHEREAS, Russ Willingham officially retired on September 17, 2013, as a valued member of the Traffic Division; and

WHEREAS, Russ Willingham devoted 26 years of his life in service to the people of the City of Chicago and in doing so has personally ensured that the City of Chicago is the safe, healthy and vibrant community it is today; now, therefore,

Be It Resolved, That we, the Mayor and the members of the Chicago City Council assembled this 16th day of October 2013, do hereby express our gratitude and heartfelt appreciation to Russ Willingham on the occasion of his retirement for his dedication, professionalism and personal sacrifice that he provided during his 26 years of public service; and

Be It Further Resolved, That a suitable copy of this resolution be presented to Russ Willingham.

CONGRATULATIONS EXTENDED TO IRA J. CHASNOFF, M.D. ON RECEIPT OF HEROES OF OUR HEARTS AWARD.

[R2013-937]

WHEREAS, On October 19, 2013, Children's Research Triangle and Camp SOAR will honor Ira J. Chasnoff, M.D. with the Heroes of Our Hearts Award; and

WHEREAS, The Chicago City Council has been informed of this event by Alderman Edward M. Burke; and

WHEREAS, A widely admired medical professional and renowned expert on children with special needs, Ira J. Chasnoff, M.D. has announced his retirement as president of Children's Research Triangle; and

WHEREAS, A pioneer in the treatment and care of children at risk from prenatal alcohol and drug exposure, Ira J. Chasnoff, M.D. dedicated his career to integrating their primary health care with behavioral health care; and

WHEREAS, As the founder and president of Children's Research Triangle, Ira J. Chasnoff, M.D. has guided that organization to prominence in the field of children's development and mental health; and

WHEREAS, The author of seven award-winning books, Ira J. Chasnoff, M.D. brought hope and healing to many children, parents and families; and

WHEREAS, With a Chicago clinic and nine community sites, Children's Research Triangle carries on the vital work of promoting quality of life for vulnerable patients; and

WHEREAS, Camp SOAR offers children the chance to experience the joys of the outdoors in a safe and supportive setting; now, therefore,

Be It Resolved, That we, the Mayor and the members of the Chicago City Council, assembled this 16th day of October 2013, do hereby commend Ira J. Chasnoff, M.D. for his tireless dedication to helping high-risk children grow and reach their potential; and

Be It Further Resolved, That a suitable copy of this resolution be presented to Ira J. Chasnoff, M.D.

CONGRATULATIONS EXTENDED TO DEUTSCH, LEVY & ENGEL, CHARTERED ON 40TH ANNIVERSARY.

[R2013-938]

WHEREAS, The law firm of Deutsch, Levy & Engel, Chartered has celebrated its 40th anniversary; and

WHEREAS, The Chicago City Council has been informed of this occasion by Alderman Edward M. Burke; and

WHEREAS, Founded in 1973 by Earl A. Deutsch, Paul M. Levy and Terry L. Engel, the firm has prospered on the basis of the expertise and hard work of its talented attorneys and support staff; and

WHEREAS, In 1982, Deutsch, Levy & Engel was joined by Frank R. Cohen, Jerry I. Rudman and Marshall D. Krolick, who were members of the firm Panter, Nelson & Bernfield; and

WHEREAS, Deutsch, Levy & Engel has grown over the years and presently has more than 30 attorneys and an administrative staff of more than 20; and

WHEREAS, The firm's clients include private businesses, various governmental agencies, financial institutions and many third-generation, closely-held companies; and

WHEREAS, Over the course of four decades, Deutsch, Levy & Engel has offered clients advice and services across multiple practice areas, including acquisitions, mergers, business litigation, estate planning, real estate and environmental needs; and

WHEREAS, The law firm has also provided effective counsel regarding condemnation, trademark and copyright issues, real estate taxation, e-commerce, first amendment rights, defamation and media law; now, therefore,

Be It Resolved, That we, the Mayor and the members of the Chicago City Council, assembled this 16th day of October 2013, do hereby commend Deutsch, Levy & Engel, Chartered on its 40th anniversary and extend best wishes for continued success in its future endeavors; and

Be It Further Resolved, That a suitable copy of this resolution be presented to Deutsch, Levy & Engel, Chartered.

CONGRATULATIONS EXTENDED TO MARSHALL PIERCE & COMPANY ON 85TH ANNIVERSARY.

[R2013-939]

WHEREAS, Marshall Pierce & Company, one of Chicago's longest continually operating retailers, will celebrate the occasion of its 85th anniversary on Thursday, October 24, 2013, at The Peninsula Hotel; and

WHEREAS, The Chicago City Council has been informed of this event by Alderman Edward M. Burke; and

WHEREAS, Marshall Pierce & Company, a leading purveyor of fine Swiss timepieces and exquisite jewelry, is operated by the Bern family; and

WHEREAS, Marshall Pierce & Company has been located at 29 East Madison Street for the entire 85 years, making the business the oldest tenant in the building; and

WHEREAS, Marshall Pierce & Company is now run by the fifth and sixth generations of the Bern family which has been in the jewelry business since 1897; and

WHEREAS, The Bern family annually donates watches to honor Valor Award recipients presented by the 100 Club, an organization that provides for the surviving spouses and dependents of law enforcement officers, firefighters and paramedics who lose their lives in the line-of-duty; and

WHEREAS, Members of the Bern family have served on both the boards of the 100 Club and Catholic Charities and are widely admired for their civic contributions to the City of Chicago; now, therefore,

Be It Resolved, That we, the Mayor and the members of the Chicago City Council, assembled this 16th day of October 2013, do hereby congratulate Marshall Pierce & Company on its 85th anniversary and do hereby express our best wishes for its continued success; and

Be It Further Resolved, That a suitable copy of this resolution be presented to Jerry Bern, President of Marshall Pierce & Company.

CONGRATULATIONS EXTENDED TO POLISH HIGHLANDERS ALLIANCE OF AMERICA ON 30TH ANNIVERSARY OF DOM PODHALAN HEADQUARTERS.

[R2013-940]

WHEREAS, The Polish Highlanders Alliance of America celebrated the 30th anniversary of its Dom Podhalan headquarters on October 6, 2013; and

WHEREAS, The Chicago City Council has been informed of this event by Alderman Edward M. Burke; and

WHEREAS, Chicago is the proud home of many residents who claim the heritage of the Gorale (Polish for "highlanders"), a people with distinctive traditions hailing from the Carpathian mountains of Europe; and

WHEREAS Founded in 1929 in Chicago, the Polish Highlanders Alliance of America represents all of the Góral organizations in the United States; and

WHEREAS, Dom Podhalan (Polish for "Highlander Home") was built as the headquarters for the group; and

WHEREAS, Modeled on a Carpathian mountain chalet in the traditional Zakopane style of architecture, Dom Podhalan is located at 4808 South Archer Avenue in Chicago's 14th Ward; and

WHEREAS, His Excellency Bishop Andrzej Wypych celebrated Holy Mass at St. Camillus Catholic Church and blessed a new standard for the Polish Highlanders Alliance of America; and

WHEREAS, Beautifully renovated and upgraded with state-of-the-art audio and video equipment, Dom Podhalan serves as a thriving center for the vibrant cultural life of the Góral community in Chicago and throughout the nation; now, therefore,

Be It Resolved, That we, the Mayor and the members of the Chicago City Council, assembled this 16th day of October 2013, do hereby commend the Polish Highlanders Alliance of America for its decades of community service and extend our gratitude for the many contributions it has made and continues to make to the 14th Ward; and

Be It Further Resolved, That a suitable copy of this resolution be presented to the Polish Highlanders Alliance of America.

Presented By

ALDERMAN FOULKES (15th Ward):

CONGRATULATIONS EXTENDED TO WILLIE "JACK" DAVIS ON 90TH BIRTHDAY.
[R2013-943]

WHEREAS, On November 13, 2013, Willie "Jack" Davis, an outstanding citizen and pillar of the Englewood neighborhood, will join the burgeoning ranks of this city's nonagenarians; and

WHEREAS, Like so many other African Americans in Englewood, Willie Davis started his life in Clarksdale, Mississippi. On November 26, 1942, at 19 years of age, he united in Holy Matrimony to Mae Pollard of Tunica, Mississippi, located almost 40 miles northeast of his native city deep in the Mississippi Delta. Their 71 year union was bountifully blessed with nine children, 23 grandchildren, 30 great-grandchildren and five great-great grandchildren; and

WHEREAS, Willie served his nation in the United States Army for two years in combat and three in the reserve. He was assigned to the 93rd Infantry Division where he was a machine operator and a gunner's mate. He also served in a military police unit; and

WHEREAS, In August of 1971, Willie and Virgie Davis moved to Englewood. Due to his Army experience as a machine operator, Willie joined the International Union of Operating Engineers Local 150 and became the first African-American to drive a front-end loader. During his four decades with the union, he demolished many buildings and built many highways. One of his demolition projects included Comisky Park in 1991; and

WHEREAS, Willie Davis has been a member of the New Bethlehem Number 4 Baptist Church for more than 30 years. He currently is the longest serving deacon and a devoted Sunday school teacher; and

WHEREAS, The Honorable Toni Foulkes, Alderman of the 15th Ward, has apprised this august body of the significant milestone achieved by this remarkable member of the Greatest Generation; now, therefore,

Be It Resolved, That we, the Mayor and members of the City of Chicago City Council, gathered together this 16th day of October 2013, do hereby salute Willie "Jack" Davis on the occasion of his 90th birthday and extend our very best wishes for his continuing health, happiness and success in all he wishes to accomplish in the future; and

Be It Further Resolved, That a suitable copy of this resolution be prepared and presented to Willie "Jack" Davis.

Presented By

ALDERMAN COCHRAN (20th Ward):

CONGRATULATIONS EXTENDED TO BETA CHAPTER OF ALPHA KAPPA ALPHA SORORITY, INCORPORATED ON 100TH ANNIVERSARY AND DECLARATION OF OCTOBER 10 -- 13, 2013 AS "BETA CHAPTER 100TH ANNIVERSARY WEEKEND".
[R2013-945]

WHEREAS, Beta Chapter of Alpha Kappa Alpha Sorority, Incorporated was chartered October, 1913 in Chicago, Illinois and is celebrating 100 years of existence and service; and

WHEREAS, Beta Chapter of Alpha Kappa Alpha Sorority, Incorporated was the second chapter organized and the first chapter established under the provisions of Sub-chapter Three of Chapter XVII of the Code of Laws of the District of Columbia in the second largest city in the United States; and

WHEREAS, Beta Chapter was the hostess chapter to the 2nd Boule of Alpha Kappa Alpha Sorority, Incorporated held December 1919 at the War Camp Community Center in Chicago, Illinois; and

WHEREAS, Lorraine Richardson Green, President of Beta Chapter was elected and served as the second supreme president of Alpha Kappa Alpha Sorority, Incorporated and that during her administration the sorority's Founders' Day Celebration was initiated, sorority pin adopted, and first issue of the *Ivy Leaf* magazine published; and

WHEREAS, Beta Chapter through the years has earned many awards for service and scholastic achievement and many academic firsts including the first Black woman awarded a master's degree in sociology at The University of Chicago, first Black woman awarded the Gertrude Seltz Scholarship for the highest grade point average among first-year women, and the first Black woman to receive a doctoral degree in philosophy from The University of Chicago, the first recipient of Alpha Kappa Alpha's Foreign Travel Grant from Central Region and the recipient of Central Region's First Undergraduate Achievement Cup awarded by the region; and

WHEREAS, One hundred years of service to mankind has witnessed Beta Chapter's involvement in the Chicagoland community and Alpha Kappa Alpha Sorority's national programs from the National Guidance Program in 1924. To Global Leadership Through Timeless Service and Beta Chapter members have gone forth to serve the sorority as chapter, regional and national officers and on regional, national/international committees; and

WHEREAS, Beta Chapter is proud of the chapter's part in making the world outside remember, cherish and appreciate the ideals for which Alpha Kappa Alpha stands and the chapter's contribution to Chicago and the international community; now, therefore,

Be It Resolved, That we, the Mayor and members of the City of Chicago City Council, assembled here this 16th day of October 2013 A.D., recognize the important and significant contributions of Beta Chapter to Alpha Kappa Alpha Sorority, Incorporated and salutes Beta Chapter for their 100 years of continuous exemplary service to our sisterhood; and

Be It Further Resolved, That a suitable copy of this resolution be prepared and presented to the Beta Chapter and that October 10 -- 13, 2013 be declared Beta Chapter 100th Anniversary Weekend in Central Region, Chicago, Illinois and encourage all members of Alpha Kappa Alpha Sorority to join Central Region on this historic occasion for a weekend of reunion, rejoicing and renewal.

Presented By

ALDERMAN REBOYRAS (30th Ward) And
ALDERMAN CULLERTON (38th Ward):

GRATITUDE EXTENDED TO LOWELL I. STAHL FOR DEDICATION AND SUPPORT TO ST. PATRICK HIGH SCHOOL.

[R2013-946]

WHEREAS, Lowell I. Stahl grew up on the Northwest Side of Chicago and attended St. Patrick Academy (now St. Patrick High School) where he was student body president and an accomplished athlete. Though only 5 feet, 9 inches, he received a basketball scholarship, was an All-Catholic League football quarterback and won five college athletic scholarships; and

WHEREAS, After serving in the Korean War, in 1955, Lowell married the love of his life, Nancy, and had two children, Jeff and Sue; and

WHEREAS, In 1954, Lowell Stahl started his real estate career working for J.J. Schmidt Insurance and Real Estate. He later became the owner of J.J. Schmidt; and

WHEREAS, In 1974, Lowell Stahl opened the first Century 21 franchise in the Chicago area, pioneering the concept of real estate franchising in northern Illinois. He served as president and chairman of the Chicago Real Estate Board and District, vice president for the Illinois Association of Realtors and was identified by the Chicago Real Estate Board as one of the 25 most prominent real estate professionals in Chicago history; and

WHEREAS, Lowell Stahl sold his Century 21 interest in 1995 and became majority shareholder and chairman of Labe Federal Bank, where he brought his innovative business skills to the evolving financial industry. Under his leadership, Labe Bank registered significant growth and success over the years, which led to its sale in 2005; and

WHEREAS, Lowell Stahl is a partner in PFS Group, a real estate financing company and has been a member of the Lewis University Board of Trustees since 2008. He also is a member, director and/or chairman of many corporate, civic and charitable boards; and

WHEREAS, Perhaps more than most, Lowell Stahl recognizes that a value centered education is the primary ingredient needed for the success and stability of our country, and he pledges his energies and leadership to insure that kind of education continues to be a part of St. Patrick's future; and

WHEREAS, Lowell Stahl has honored the Christian Brothers by his acceptance of the Lasallian Award in 1990, by his willingness to be named a Bene Fest Honoree in June 1992, and by his gracious acceptance of the general chairmanship of the first-ever St. Patrick Capital Campaign, which began in October 1994; and

WHEREAS, Lowell Stahl's first generous pledge to St. Patrick High School merited the naming of their Vision 2000 facilities expansion. His second transformational gift resulted in the renaming of the St. Patrick Performing Arts Centre to the Stahl Family Theatre; now, therefore,

Be It Resolved, That we, the Mayor and members of the City Council of the City of Chicago, gathered here this 16th day of October 2013 A.D., do hereby commend Lowell I. Stahl for his dedication and support to St. Patrick High School; and

Be It Further Resolved, That a suitable copy of this resolution be prepared for presentation to Lowell I. Stahl.

Presented By

ALDERMAN AUSTIN (34th Ward):

CONGRATULATIONS EXTENDED TO REVEREND ALVIN LOVE ON 27TH ANNIVERSARY AS PASTOR OF LILYDALE FIRST BAPTIST CHURCH AND 35TH ANNIVERSARY AS ORDAINED MINISTER.

[R2013-949]

WHEREAS, His many friends and faithful followers will gather to pay tribute to Reverend Alvin Love, who, for 27 years has been the dynamic pastor of Lilydale First Baptist Church on Chicago's South Side, and who is also celebrating 35 inspired and inspiring years in the Gospel Ministry; and

WHEREAS, Reverend Alvin Love, a most beloved citizen, spiritual leader, and towering figure in Chicago's great 34th Ward community, was called to the ministry of preaching the Gospel of Jesus Christ in 1975, and was ordained in 1980; and

WHEREAS, Reverend Love, an alumnus of Chicago's Lindblom Technical High School, completed his degrees in psychology and theology at Trinity Christian College and graduated cum laude in 1982; and

WHEREAS, Under his pastorate, the Lilydale First Baptist Church has experienced spiritual and physical prosperity. Reverend Love has been: president of Baptist General State Convention of Illinois, Inc.; moderator of Greater New Era Baptist District Association of Chicago; current chair of the National Baptist Convention, U.S.A., Inc.'s TOPIC Ministry; biblical coordinator for the International Sunday School Lesson; president of Developing Communities Project; trustee of Trinity Christian College and faith based advisor to President Barack Obama; and

WHEREAS, Symbolic of the strength and solidity of family life, Reverend Alvin Love is married to the former Carolyn Knowlton, who became his bride in 1976. Four years later they were blessed with the birth of their son. Reverend Alvin Love celebrates this great occasion with his lovely wife, their son, Brandon, many friends, and their extended family at Lilydale First Baptist Church; and

WHEREAS, In a lifetime filled with inspiration and strengthened by a solid religious foundation, the Reverend Alvin Love continues to reach out and touch many lives; and

WHEREAS, This august body has been informed of Reverend Alvin Love's praiseworthy fellowship and noteworthy celebration of 35 years in ministry by Carrie M. Austin, Alderman of the 34th Ward and Chairman of the Committee on the Budget and Government Operations; now, therefore,

Be It Resolved, That we, the Mayor and members of the City Council of the City of Chicago, gathered here this 16th day of October 2013, do hereby join in the tribute to the Reverend Alvin Love, in celebration of his 35 years in the ministry and of his 27 years as pastor of Lilydale First Baptist Church. We celebrate his example and extend our best wishes for his continuing inspiration and success; and

Be It Further Resolved, That a suitable copy of this resolution be prepared and presented to Reverend Alvin Love.

CONGRATULATIONS EXTENDED TO APOSTLE YVONNE LEE-WILSON AND REAL WOMEN OF GOD FELLOWSHIP ON 27TH ANNIVERSARY.

[R2013-950]

WHEREAS, Apostle Yvonne Lee-Wilson's Real Women of God Fellowship will hold its annual conference on October 25, 26 and 27, 2013, in Lisle, Illinois; and

WHEREAS, "Kingdom Revelation" is the theme/title of the 17th annual conference for the Real Women of God Fellowship, and the 27 years for the fellowship; and

WHEREAS, Real Women of God Fellowship was founded in 1986 by an outstanding spiritual leader, Apostle Yvonne Lee-Wilson, who is the senior pastor of Body of Christ Deliverance Ministries Outreach Training Center and president of Real Women of God Fellowship. She is a pastor, teacher, educator and orator. Apostle Wilson was born in Chicago and was the oldest of nine children. She and her husband Adelbert Wilson have three daughters, Tarina Yvonne (deceased), Taneshia Rashun and Shantina Beatrice, eight grandchildren and two great-grandchilden; and

WHEREAS, A gifted woman possessing many talents, Apostle Wilson has worked in the field of social services for over 25 years and has been in the ministry for over 30 years. She is certified in 15 secular areas and has a B.A. from Chicago State University, earned an M.A. and later earned a doctorate of divinity from St. Michaels Institution, receiving many awards and accolades; and

WHEREAS, Real Women of God Fellowship supports senior citizens, single women and their children regardless of culture, race, class and spiritual association, promotes genuine family values, provides social support for women, teaches and establishes both leadership and stewardship, develops ongoing relationships for continued fellowship and continually celebrates the accomplishments of women. They encourage women to educate themselves so they can excel and men to help in their support; and

WHEREAS, Under the leadership of Apostle Yvonne Lee-Wilson, pastor of the Body of Christ Deliverance Ministries, this conference is in continuance of the Real Women of God Fellowship's mission to "empower, encourage and strengthen women to go forth in the calling that God has placed on their lives"; and

WHEREAS, Carrie M. Austin, Alderman of the 34th Ward has apprised this august body of this praiseworthy fellowship and its noteworthy event; now, therefore,

Be It Resolved, That we, the Mayor and members of the City Council of the City of Chicago, assembled here this 16th day of October 2013, do hereby salute Apostle Yvonne Lee-Wilson and congratulate the Real Women of God Fellowship on their 17th Annual Conference and the 27th year of their praiseworthy fellowship; and

Be It Further Resolved, That a suitable copy of this resolution be prepared and presented to Apostle Yvonne Lee-Wilson and the Real Women of God Fellowship.

Presented By

ALDERMAN SPOSATO (36th Ward):

CONGRATULATIONS EXTENDED TO NORA BUTLER ON 100TH BIRTHDAY.
[R2013-951]

WHEREAS, Nora Butler will be celebrating the momentous occasion of her centennial birthday on October 26, 2013; and

WHEREAS, The Chicago City Council has been informed of this occasion by the Honorable Nicholas Sposato, esteemed Alderman of the 36th Ward; and

WHEREAS, Nora Butler was born in San Bernadino, California, the beloved daughter of Leo Dellamorte and Susie Douglas; and

WHEREAS, After losing her father, Nora, at the age of 16 years, came to Chicago on a boxcar with her mother Susie to make a new life on Loomis Street; and

WHEREAS, Nora's mother remarried and gave Nora seven siblings: Joseph, Harry, Nello, Edith, Catherine, Elizabeth and Delia to share her life; and

WHEREAS, Nora worked hard in the Depression years to help her family, always doing what she could for them; and

WHEREAS, Nora has been a fixture in the Galewood community for the past 42 years, helping her neighbors and acting as a community representative; and

WHEREAS, Nora has been involved in her parish of St. Giles, and also other churches in her neighborhood, always lending a helping hand, and helping out with clothing drives, rummage sales and various church undertakings; and

WHEREAS, Nora has always been a vivacious and engaging person, giving of her time and treasure to those around her; and

WHEREAS, The leaders of this great city are cognizant of Nora's endless contributions to her community and are deeply grateful for all she has done; now, therefore,

Be It Resolved, That we, the Mayor and members of the City Council of the City of Chicago, gathered here in assembly this 16th day of October 2013 A.D., do hereby express our gratitude and convey our deep respect to Nora Butler as she commemorates this milestone birthday; and

Be It Further Resolved, That a suitable copy of this resolution be prepared for presentation to Nora Butler.

RECOGNITION EXTENDED TO HELEN KHERIDIAN PALOIAN AS SURVIVOR OF ARMENIAN GENOCIDE AND OLDEST PARISHIONER OF ST. GREGORY THE ILLUMINATOR ARMENIAN CHURCH.

[R2013-952]

WHEREAS, Helen was born in May of 1906 to Krikor and Mariam Kherdian in the village of Khulakugh in the western Armenian province of Kharpert; and

WHEREAS, Helen, whose Armenian name is Yeghinar, had three brothers, Khachadur, Khosrov and Ghazar, who treasured their sister; and

WHEREAS, Helen was orphaned at an early age and taken in by a kind lady and put in an orphanage where she lived until the end of World War I; and

WHEREAS, After WWI, Helen was entrusted to the care of Maria Jacobsen, a compassionate Danish missionary nurse who saved the lives of countless orphans of Khapert; and

WHEREAS, Helen then began an arduous and amazing journey, making her way through Syria, Lebanon, Greece, Cuba and then on to America in 1926; and

WHEREAS, Helen was brought to America by her cousin Jacob Hardy (Kherdian), who had arrived in America in 1913 and when convalescing from war wounds had a dream leading him to his cousin Helen, "the Rose"; and

WHEREAS, Jacob was instrumental in bringing Helen to America, after telling the authorities that she was his sister, and she is surely the sister of his heart; and

WHEREAS, Helen, whose arranged marriage to Zadig Paloian allowed her to come to America, then found true love with this wonderful man whom she married in Racine, Wisconsin on January 9, 1927; and

WHEREAS, Helen and Zadig raised a loving family of four children: Sia Lillian, Mariam, Lucille and Matthew; and

WHEREAS, Helen survived immeasurable heartache and grief, losing her brothers Khachadur and Khosrov in the Genocide, yet going on to become a source of strength and admiration for so many; and

WHEREAS, Helen will be honored on October 20, 2013, as a courageous survivor of the Great Crime and the oldest parishioner of St. Gregory the Illuminator Armenian Church; and

WHEREAS, Helen is to be commended for her courage and fortitude and for reminding us that we can never forget; and

WHEREAS, Helen is wished many happy times with her surviving children, Lucille Ajemian and Matthew Paloian; six grandchildren, Geri Lyn, Marianne, John and Robert Ajemian, Michelle Rudden and Jennifer Anderson; and her four great-grandchildren, Catherine and Nicholas Rudden and Julia and Matthew Anderson; now, therefore,

Be It Resolved, That we, the Mayor and members of the City Council of the City of Chicago, gathered here this 16th day of October 2013 A.D., do hereby express our deepest respect and admiration to Helen Kherdian Paloian; and extend our very best wishes for continuing happiness and fulfillment; and

Be It Further Resolved, That a suitable copy of this resolution be prepared and presented to Helen Kherdian Paloian.

Presented By

ALDERMAN MITTS (37th Ward):

CONGRATULATIONS EXTENDED TO PASTOR ROBBIE WILKERSON ON 20TH ANNIVERSARY OF ORDINATION.

[R2013-954]

WHEREAS, Pastor Robbie B. Wilkerson was ordained by Bishop Conrien Clark and Pastor Steven Richardson at Jordan Temple Church, November 7, 1993; and

WHEREAS, After providing dedicated service as assistant pastor and armor bearer, Pastor Wilkerson received the calling to organize the New Birth Christian Center with eight faithful people. The ministry quickly grew, and today over 700 faithful members have been won to the Kingdom through the ministry of New Birth Christian Center; and

WHEREAS, Pastor Robbie Wilkerson has founded several ministries and spiritually-based community projects, such as: The Gentleman of Peace -- a men's fellowship which focuses on providing opportunities for men from various backgrounds and experiences; and

WHEREAS, In addition Pastor Wilkerson co-founded the New Birth Training Institute, a training agency which trains youth and adults on career and entrepreneurial options. Robbie Wilkerson also stepped out on faith and opened the first Christian social club on the West Side of Chicago called Club Inspiration, which offers fun and entertainment for teens and adults; and

WHEREAS, Pastor Wilkerson has provided spiritual leadership to a variety of community-based endeavors, including: serving as president of the Chicago Ministerial Alliance, convener of the Faith Based Committee for the Illinois African American Prevention Coalition, chairman of the Austin Care Collaborative, board member and director of community services for the Leaders Network, board member of the former Austin YMCA; board member of Circle Family Healthcare Network, and member of the Bethany Fund Board, to name a few; and

WHEREAS, Robbie Wilkerson holds membership with several community-focused networks and coalitions, such as: The Illinois African American Coalition for Prevention, African American Tobacco Prevention Network, a member of the 37th Ward Pastor's Alliance, the Austin Safety Network, Ceasefire Austin and the Faith Ministry Alliance under Bill Winston; and

WHEREAS, Pastor Wilkerson has further unselfishly given his time and talent to assist community-focused anti-violence efforts, homeless prevention and addiction recovery initiatives on the city and state level, educational programs for children, teens and young adults and job-training and placement for at-risk adults; and

WHEREAS, Pastor Wilkerson has also dedicated his life to the support and assistance of low-income and underprivileged families on the West Side of Chicago and surrounding communities. His enduring faith, love and committed service for the youth, at-risk adults and seniors has been unsurpassed over the years; and

WHEREAS, Pastor Wilkerson is also an educated man of God, with a bachelor's degree in biblical studies from Midwest Theological Institute, and an honorary doctorate degree from MTI. He also holds a master's degree in christian education from Hope Bible College and Seminary; and

WHEREAS, Pastor Wilkerson is also a strong family man, and is the husband of the former Tasha Bryant, and the father of six biological children and eight godchildren; now, therefore,

Be It Resolved, That we, the Mayor and members of the City of Chicago City Council, do hereby salute Pastor Robbie Wilkerson on the honored occasion of this 20th church anniversary celebration, and thereby further express our very best wishes for the continued successful service of this iconic and historic spiritual community leader; and

Be It Further Resolved, That a suitable copy of this resolution be prepared and presented to Pastor Robbie Wilkerson with the deep respect and appreciation on behalf of the citizens of the City of Chicago.

Presented By

ALDERMAN LAURINO (39th Ward):

CONGRATULATIONS EXTENDED TO EILEEN O'TOOLE ON RETIREMENT AS PRINCIPAL OF ALBANY PARK MULTICULTURAL ACADEMY.

[R2013-966]

WHEREAS, Eileen O'Toole is retiring as principal of Albany Park Multicultural Academy; and

WHEREAS, The City Council has been informed of this occasion by the Honorable Margaret Laurino, Alderman of the 39th Ward; and

WHEREAS, Eileen O'Toole began her career with a bachelor of science degree in physical education from the University of Illinois, a master of education in administration and supervision from Northeastern Illinois University, and continued her education with the Leadership Academy and Urban Network for Chicago at Northwestern University; and

WHEREAS, Eileen started teaching physical education, science, language arts and computers in 1980 at Wolcott Elementary School in Thorton, Illinois. Relocating to Chicago in 1990 she became assistant principal/International Baccalaureate MYP coordinator, administrative team leader and science curriculum chair at the Michele Clark Magnet High School. In July of 2005, Eileen became LAUNCH principal at Reinberg School/Walter Peyton Prep High School. Then in May of 2006, Eileen became the principal of Albany Park Multicultural Academy; and

WHEREAS, Listed among Eileen's accomplishments are: Outstanding Teacher for Implementation of the School Achievement; Structure (SAS) DePaul University School of Education 1995 and Golden Apple Nominee 1993, as well as memberships in the National Middle School Association and the Association of Supervision and Curriculum Development; and

WHEREAS, The leaders of this great City of Chicago are cognizant of the great debt owed to our educators; now, therefore,

Be It Resolved, That we, the Mayor and members of the City Council of the City of Chicago, gathered here this 16th day of October 2013, do hereby express our gratitude and heartiest congratulations to Eileen O'Toole as she retires and we extend to this fine citizen our very best wishes for continuing success and fulfillment; and

Be It Further Resolved, That a suitable copy of this resolution be prepared and presented to Eileen O'Toole.

Presented By

ALDERMAN P. O'CONNOR (40th Ward):

CONGRATULATIONS EXTENDED TO SEAN OWEN MAGILL ON ACHIEVING RANK OF EAGLE SCOUT.

[R2013-967]

WHEREAS, On June 17, 2013, Sean Owen Magill achieved the rank of Eagle Scout, the highest advancement rank in Boy Scouting, at a special Eagle Scout board of review held in Chicago, Illinois; and

WHEREAS, Sean Owen Magill is a member of Boy Scout Troop 79 in the Chicago Area Council of the Boy Scouts of America. Troop 79 is sponsored by Chicago's Old Town Triangle Association; and

WHEREAS, An active Boy Scout for the past 12 years, Sean Owen Magill progressed through the ranks of scouting in the order of Tenderfoot, Second Class, First Class, Star, Life and Eagle; and

WHEREAS, On average, only seven percent of all Boy Scouts earn the rank of Eagle Scout; and

WHEREAS, In order to earn this coveted rank in scouting, Sean Owen Magill was required to earn 21 merit badges, including: first aid, citizenship in the community, nation and world, communications, environmental science or sustainability, personal fitness, camping, family life, personal management, emergency preparedness or lifesaving, and cycling, hiking or swimming; and

WHEREAS, As a prerequisite to becoming an Eagle Scout, Sean Owen Magill also served six months in a troop leadership position; planned, developed and provided leadership to others in a community-based service project; participated in a Scoutmaster conference; successfully completed the Eagle Scout board of review; and demonstrated in his daily life his commitment to living by the principles of the Scout Oath and Law; and

WHEREAS, Since its introduction in 1911, the rank of Eagle Scout has been earned by more than two million young men, including the 38th President of the United States Gerald R. Ford, Academy Award-winning film director Steven Spielberg, New York City Mayor Michael Bloomberg , astronaut Neil Armstrong, United States Supreme Court Justice Stephen Breyer, Pulitzer Prize-winner E.O. Wilson, Basketball Hall of Fame inductee Senator Bill Bradley, U.S. Navy Seal and Medal of Honor recipient Thomas R. Norris, and countless other famous Americans; now, therefore,

Be It Resolved, That we, the Mayor and members of the City Council of the City of Chicago, assembled this 16th day of October 2013, do hereby congratulate Sean Owen Magill for his determination, persistence and hard work in attaining the Boy Scouts of America's highest honor; and

Be It Further Resolved, That a suitable copy of this resolution be presented to Sean Owen Magill as a token of our respect and of our wishes for a bright, prosperous future.

CONGRATULATIONS EXTENDED TO CHARLES COPNER WEBSTER ON ACHIEVING RANK OF EAGLE SCOUT.

[R2013-968]

WHEREAS, On June 27, 2013, Charles Copner Webster achieved the rank of Eagle Scout, the highest advancement rank in Boy Scouting, at a special Eagle Scout board of review held by the Boy Scouts of America at the Owasippe Scout Reservation in Twin Lake, Michigan; and

WHEREAS, Charles Copner Webster is a member of Boy Scout Troop 79 in the Chicago Area Council of the Boy Scouts of America. Troop 79 is sponsored by the Old Town Triangle Association in Chicago, Illinois; and

WHEREAS, Boy Scout Troop 79 is a boy scout troop in the Chicago Area Council of the Boy Scouts of America; and

WHEREAS, An active boy scout for the past 11 years, Charles Copner Webster progressed through the ranks of scouting in the order of Tenderfoot, Second Class, First Class, Star, Life and Eagle; and

WHEREAS, On average, only seven percent of all Boy Scouts earn the rank of Eagle Scout; and

WHEREAS, In order to achieve this coveted rank in scouting, Charles Copner Webster was required to earn 21 merit badges, including: first aid, citizenship in the community, nation and world, communications, environmental science or sustainability, personal fitness, camping, family life, personal management, emergency preparedness or lifesaving, and cycling, hiking or swimming; and

WHEREAS, As a prerequisite to becoming an Eagle Scout, Charles Copner Webster also served six months in a troop leadership position; planned, developed and provided leadership to others in a community-based service project; participated in a Scoutmaster conference; successfully completed the Eagle Scout board of review; and demonstrated in his daily life his commitment to living by the principles of the Scout Oath and Law; and

WHEREAS, Since its introduction in 1911, the rank of Eagle Scout has been earned by more than two million young men, including the 38th President of the United States Gerald R. Ford, Academy Award-winning film director Steven Spielberg, New York City Mayor Michael Bloomberg , astronaut Neil Armstrong, United States Supreme Court Justice Stephen Breyer, Pulitzer Prize-winner E.O. Wilson, Basketball Hall of Fame inductee Senator Bill Bradley, U.S. Navy Seal and Medal of Honor recipient Thomas R. Norris, and countless other famous Americans; now, therefore,

Be It Resolved, That we, the Mayor and members of the City Council of the City of Chicago, assembled this 16th day of October 2013, do hereby congratulate Charles Copner Webster for his determination, persistence and hard work in attaining the Boy Scouts of America's highest honor; and

Be It Further Resolved, That a suitable copy of this resolution be presented to Charles Copner Webster as a token of our respect and of our wishes for a bright, prosperous future.

Presented By

ALDERMAN M. O'CONNOR (41st Ward) And
ALDERMAN ARENA (45th Ward):

GRATITUDE EXTENDED TO NIA CHETKOVICH FOR FUNDRAISING EFFORTS ON BEHALF OF WRIGHTWAY ANIMAL SHELTER.

[R2013-971]

WHEREAS, Nia Chetkovich is a resident of the Edgebrook community and a 4th grade student at Edgebrook Elementary School; and

WHEREAS, For the past two years, Nia has worked with friends and neighbors to raise funds for the Wrightway Animal Shelter, whose purpose it is to place homeless pets in loving homes; and

WHEREAS, On October 2nd, the Wrightway Animal Shelter was severely damaged by a vehicle accident that left the shelter uninhabitable; and

WHEREAS, Upon hearing of the accident, Nia began to craft and sell handmade bracelets, supplemented by a "kickstarter" campaign to provide emergency funding for the shelter, raising over $1,500 in a few short days; and

WHEREAS, Nia is a bright, sensitive, and determined young woman who not only provides an example of citizenship and compassion for her peers, but also acts as an inspiration to those who hear her story; and

WHEREAS, Dane and Kristina Chetkovich, Nia's proud parents, have apprised this august body of the remarkable efforts of their daughter; now, therefore,

Be It Resolved, That we, the Mayor and members of the City Council of the City of Chicago, gathered here this 16th day of October 2013, do hereby express our admiration for the unselfish action and exceptional nature of young Nia Chetkovich; and

Be It Further Resolved, That a suitable copy of this resolution be presented to Nia Chetkovich.

Presented By

ALDERMAN REILLY (42nd Ward):

CONGRATULATIONS EXTENDED TO BOWLERS JOURNAL INTERNATIONAL ON 100TH ANNIVERSARY AND DECLARATION OF NOVEMBER 8, 2013 AS "BOWLERS JOURNAL INTERNATIONAL DAY" IN CHICAGO.

[R2013-972]

WHEREAS, Bowling is a worldwide sport and recreation with more than 100 million annual participants; and

WHEREAS, Bowling has a rich history that can be traced to Egypt, 3200 B.C.; and

WHEREAS, Bowling has more than 10,000 bowling centers throughout the world; and

WHEREAS, The leading authority on all matters involving bowling is Chicago, Illinois-based *Bowlers Journal International* magazine; and

WHEREAS, *Bowlers Journal International* is the first monthly sports magazine in America to reach 100 years of continuous publication in print; and

WHEREAS, People all over the world have supported *Bowlers Journal International* throughout 11 different decades; and

WHEREAS, The Honorable Brendan Reilly, Alderman of the 42nd Ward where *Bowlers Journal International* has called downtown Chicago home throughout its entire history and thereby contributed to the positive image of our great City, has informed this august body of this auspicious occasion; now, therefore,

Be It Resolved, That we, the Mayor and members of the City of Chicago City Council, assembled this 16th day of October 2013 A.D., do hereby proclaim November 8, 2013 as "Bowlers Journal International Day" in honor of the magazine's 100th anniversary.

Be It Further Resolved, That a suitable copy of this resolution be prepared and presented to *Bowlers Journal International*.

SUPPORT OF FEDERAL TRADE COMMISSION "WE DON'T SERVE TEENS" INITIATIVE FOR PREVENTION OF UNDERAGE DRINKING.

[R2013-973]

WHEREAS, Sustained effort is needed to continue progress in combating underage drinking in Chicago as each year, a new group of our younger citizens enter a period of life when they are more mobile and independent of their parents and care givers; and

WHEREAS, Middle school, high school and younger college students in Chicago are at significant risk of serious illness, injury, and death when they engage in illegal underage drinking which also poses a significant challenge to law enforcement, public health officials, educators, and parents; and

WHEREAS, Over 800 persons between the ages of 15 and 20 were killed in drunk driving crashes last year in the United States with many more seriously injured; and

WHEREAS, Younger teens who experiment with alcohol are most likely to consume it in their homes or the homes of friends and to obtain the alcohol from adult family members; and

WHEREAS, Research by government agencies and the American Academy of Pediatrics shows that those who begin drinking early in their teenage years face a substantially increased risk of lifetime substance abuse; and

WHEREAS, The Federal Trade Commission has developed We Don't Serve Teens as a research-based initiative to educate adults on the basic facts and remind them of the well known risks of harm to the underage drinkers themselves and to the general public; and

WHEREAS, We Don't Serve Teens provides parents and other adults with the means to play an active role in further reducing underage drinking through greater awareness of how teens obtain alcohol and the places where most underage drinking occurs; and

WHEREAS, We Don't Serve Teens provides young people with useful information on the dangers of underage drinking, the costs of violating the law, and strategies to overcome peer pressure and other negative influences; and

WHEREAS, Chicago-based Crown Imports has initiated and financed a coordinated print, television, radio, and billboard campaign to publicize We Don't Serve Teens in Chicago during the month of September; now, therefore,

Be It Resolved, The City of Chicago commends the Federal Trade Commission for its efforts to protect the safety of our teens and of the general public; and

Be It Further Resolved, That the City of Chicago calls upon all licensed alcohol beverage retailers to actively participate in We Don't Serve Teens outreach efforts to their customers; and

Be It Further Resolved, The City of Chicago commends Crown Imports, Chicago beverage distributors, and Chicago alcohol beverage retailers for their ongoing support for "We Don't Serve Teens"; and

Be It Further Resolved, The City of Chicago calls upon all parents and other adults involved in the lives of teens to post the We Don't Serve Teens logo and web address on their social network pages and to utilize the information available from www.dontserveteens.gov to inform other parents and friends of the measures they can take to further reduce underage drinking to protect our younger citizens and the broader Chicago community; and

Be It Further Resolved, That a suitable copy of this resolution be prepared and presented to Crown Imports.

Presented By

ALDERMAN SMITH (43rd Ward):

CONGRATULATIONS EXTENDED TO ISABELLE PROIETTI ON RETIREMENT FROM LYCEE LOUIS LE GRAND PARIS.

[R2013-974]

WHEREAS, Isabelle Proietti, Lead English teacher in the European Section at Lycee Louis Le Grand Paris is retiring after 38 years of teaching and after 10 years of coordinating the French Exchange Program between Lycee Louis Le Grand and Lincoln Park High School where students and teachers travelled to each city twice a year; and

WHEREAS, The theme of the exchange program was the cultural interplay between Chicago and Paris as demonstrated through art, literature, architecture, and history; and

WHEREAS, The decade that Isabelle Proietti ran the exchange program was marked by longterm personal and institutional relationships fostered between both students, their families, and teachers as a result of the homestay programs that Isabelle Proietti personally oversaw between 2004 and 2014; and

WHEREAS, Isabelle Proietti's appreciation of Chicago -- its art, architecture, parks, music, history, literature and theater -- was contagious and directly contributed to the success of the exchange students' experiences. This is no better exemplified than by the 2008 exchange trip that Isabelle Proietti planned around the presidential elections so that the French students would be in Chicago the night of the returns and she could accompany them to Grant Park; and

WHEREAS, Isabelle Proietti's grace, warmth, and generosity enriched the experiences of everybody she interacted with, whether or not they were directly involved in the exchange. Isabelle Proietti took her role as cultural 'translator' and ambassador seriously, was active in the Chicago Paris Sister Cities activities, and was always happy to answer a question; and

WHEREAS, Isabelle Proietti's dedication to the concept of world citizenship and responsibility has enriched the lives of her students in Paris as well as in Chicago through the school trips she organized for younger students to cultural destinations in Europe usually unknown among the French school children such as Dublin, Glasgow, and Bath, as well as exchanges between Prague and Paris; and

WHEREAS, The Honorable Michele Smith, the Alderman of the 43rd Ward, home to Lincoln Park High School whose students have been the beneficiaries of Isabelle Proietti's commitment to expanding intercultural experiences for Chicago Public school students and dedication to the concept of world citizenship and responsibility, wishes to apprise this august body of Isabelle Proietti's contributions; now, therefore,

Be It Resolved, That we, the Mayor and members of the City Council gathered together this 16th day of October 2013 A.D., do hereby salute Isabelle Proietti for nearly 40 years of teaching and a decade of promoting intercultural relationships between Chicago and Paris with grace and kindness express our heartfelt best wishes for continued success in all her future endeavors: and

Be It Further Resolved, That a suitable copy of this resolution be prepared and presented to Isabelle Proietti.

Presented By

ALDERMAN TUNNEY (44th Ward):

CONGRATULATIONS EXTENDED TO MUSIC BOX THEATER ON 30TH ANNIVERSARY AND DECLARATION OF NOVEMBER 22, 2013 AS "MUSIC BOX THEATRE DAY" IN CHICAGO.

[R2013-975]

WHEREAS, In 2013, the Music Box Theatre is celebrating the 30th anniversary of its 1983 opening as a home in Chicago for independent, classic and foreign films in the Lakeview neighborhood; and

WHEREAS, Alderman Thomas Tunney has learned of this anniversary milestone; and

WHEREAS, The Music Box Theatre building was constructed as one of Chicago's first dedicated film houses outfitted for sound in August of 1929; and

WHEREAS, The Music Box Theatre is one of the few intact cinemas in Chicago to have survived major renovation to its 750 seat auditorium; and

WHEREAS, The Music Box Theatre has remained a vibrant part of the Lakeview community as a continuously operating art house cinema for the past 30 years; and

WHEREAS, The Music Box Theatre has provided entertainment, education and culture for millions of residents and guests of Chicago; and

WHEREAS, The Music Box Theatre's main auditorium has been fully restored and currently is the largest auditorium dedicated to the full time presentation of motion pictures in the City of Chicago; and

WHEREAS, Since 2007, Music Box Theatre has expanded its vision of bringing diverse cinematic experiences to appreciative audiences by distributing foreign and independent films to theaters and home entertainment platforms throughout the U.S. and foreign markets, through the founding of Music Box Films; and

WHEREAS, The Music Box Theatre is recognized as one of the nation's foremost art house cinemas, a thriving cultural institution, and a vibrant facet of Chicago's history; and

WHEREAS, The Music Box Theatre is the only cinema in Chicago capable of screening films in 16mm, 35mm, 70mm, and digital formats at the proper aspect ratio and film speed as well as silent films with live organ accompaniment; and

WHEREAS, The Music Box Theatre is celebrating the remodeling and reopening of its 75 seat screening room with state of the art digital projection and sound; and

WHEREAS, The Music Box Theatre is open 365 days a year, screens over 300 films annually for over 120,000 annual patrons, provides a home to many of Chicago's film festivals, has been featured in countless films, books, and histories of the City of Chicago; and

WHEREAS, The Music Box Theatre has been recognized as vital cultural institution and home for important cinematic events in Chicago for the past 30 years; now, therefore,

Be It Resolved, That we the Mayor and members of the City Council of the City of Chicago, assembled this 16th day of October 2013, do hereby commend the Music Box Theatre and declare Friday, November 22, 2013 as "Music Box Theatre Day" in the City of Chicago, and

Be It Further Resolved, That a suitable copy of this resolution be presented to the Music Box Theatre.

Presented By

ALDERMAN CAPPLEMAN (46th Ward):

CONGRATULATIONS EXTENDED TO STANLEY TIGERMAN ON RECEIPT OF 2013 AMERICAN INSTITUTE OF ARCHITECTS CHICAGO LIFETIME ACHIEVEMENT AWARD.

[R2013-976]

WHEREAS, Stanley Tigerman is known for his innovative design in over 175 built works for all levels of society from the LEED-silver rated Pacific Garden Mission on Chicago's Near

West Side to the iconic Boardwalk Apartments on the North Side to Skokie's Holocaust Memorial Foundation; and

WHEREAS, The Chicago native, born in 1930, trained in the Chicago offices of Keck & Keck, Milton Schwartz and Skidmore, Owings & Merrill and earned both his B-Arch and M-Arch under the guidance of Paul Rudolph at Yale and has served as co-founding principal of Tigerman McCurry Architects; and

WHEREAS, He is a founding member of The Chicago Seven, Stanley Tigerman's famous collage of Mies van der Rohe's Crown Hall sinking into Lake Michigan offered a visual blueprint of the group's challenge to the modernist orthodoxy of Chicago architecture; and

WHEREAS, Stanley Tigerman is a prolific author whose work includes: *The Chicago Tribune Tower Competition and Late Entries; Versus: An American Architect's Alternatives; The California Condition: A Pregnant Architecture; The Architecture of Exile;* and *Stanley Tigerman: Buildings and Projects 1966 -- 1989*; and

WHEREAS, In his work as the director of the School of Architecture at the University of Illinois, co-founder of Archeworks in Chicago, and his work as a visiting professor at Yale and Harvard, and lectures at every major school of architecture in the United States, he is a mentor and leader for generations of students and followers, who continue to implement aspects of his vision throughout their work; and

WHEREAS, Stanley Tigerman is one of the minds behind the Chicago Architects Project, an ongoing and evolving genealogy of Chicago architects, their work and their interrelationships and influences among the profession from the 19th century to the present day; now, therefore,

Be It Resolved, That we, the Mayor and members of the City Council, gathered together this 16th day of October 2013 A.D., do hereby salute Stanley Tigerman, the American Institute of Architects of Chicago's 2013 recipient of the Lifetime Achievement Award; and

Be It Further Resolved, That a copy of this resolution be prepared and presented to Stanley Tigerman on October 25, 2013.

Presented By

ALDERMAN OSTERMAN (48th Ward):

CONGRATULATIONS EXTENDED TO NICHOLAS SENN HIGH SCHOOL ON 100TH ANNIVERSARY.

[R2013-979]

WHEREAS, Chicago's Nicholas Senn High School has been a valuable educational asset in our community since the year 1913; and

WHEREAS, Nicholas Senn High School's mission is to develop life-long learners who value diversity and social awareness and possess the critical-thinking, creative, social and technological skills to be active, responsible and productive citizens; and

WHEREAS, Students of Nicholas Senn High School are given the opportunity to participate in the International Baccalaureate Program which provides students with challenging classes to prepare them for a globalizing world; and

WHEREAS, The Nicholas Senn High School has developed a Fine and Performing Arts Magnet Program which teaches students to be highly creative and deeply analytical through producing art; and

WHEREAS, Nicholas Senn High School ensures they help all members of the diverse community by offering additional programs in Special Education, ELL and Smaller Learning Community Programs; and

WHEREAS, Nicholas Senn High School has been promoting and supporting education for local students throughout the City of Chicago for the past 100 years; and

WHEREAS, Nicholas Senn High School has built on past successes and is poised to continue to grow in the future especially due to its strong leadership, partnership with Loyola University Chicago, increasing enrollment, and recent standing of a Level 1 high school; and

WHEREAS, Nicholas Senn High School is celebrating these achievements with a centennial celebration; now, therefore,

Be It Resolved, That we, the Mayor and members of the City Council of the City of Chicago, assembled this 16th day of October 2013, do hereby recognize Nicholas Senn High School's success in the last 100 years and its lasting impact on the students of the City of Chicago and encourage citizens of Chicago to support Senn High School in its future endeavors; and

Be It Further Resolved, That a suitable copy of this resolution be presented to Nicholas Senn High School.

Presented By

ALDERMAN OSTERMAN (48th Ward),
ALDERMAN MORENO (1st Ward),
ALDERMAN DOWELL (3rd Ward)
And OTHERS:

RECOGNITION AND SUPPORT EXTENDED TO LOCAL FIRST CHICAGO'S "EAT, DRINK & BUY LOCAL 365" CAMPAIGN.

[R2013-980]

A resolution, presented by Aldermen Osterman, Moreno, Dowell, Fioretti, Burns, M. O'Connor, Cappleman, Pawar, Moore and Silverstein, reading as follows:

WHEREAS, Chicago's independent, locally-owned businesses keep wealth circulating in our community, adding to Chicago's economic vitality and resilience; and

WHEREAS, Local business owners are stewards of our community, providing quality jobs, engaging in civic concerns, and contributing to local non-profits; and

WHEREAS, A unique array of independent, locally-owned businesses preserves the culture and character of Chicago's neighborhoods and creates a strong sense of place; and

WHEREAS, Independent, locally-owned businesses help to sustain vibrant, compact, walkable town centers that are essential to reducing sprawl, automobile use, habitat loss and air and water pollution; and

WHEREAS, Independent, locally-owned businesses are committed to place, contributing to the local economy and responding to the needs of their community over many generations; and

WHEREAS, Local First Chicago has been promoting and supporting independent, locally-owned businesses throughout the City of Chicago for the past eight years; and

WHEREAS, Local First Chicago launches an exciting new campaign: "Eat, Drink & Buy Local 365", to promote these vibrant businesses year-round and to encourage Chicago citizens to shift $365 annually to independent, locally-owned businesses, resulting in a nearly $100 Million positive impact in Chicago's local economy; now, therefore,

Be It Resolved, That we, the Mayor and members of the City Council of the City of Chicago, assembled this 16th day of October 2013, do hereby recognize Local First Chicago's "Eat, Drink & Buy Local 365" campaign and its lasting economic impact on the City of Chicago and encourage citizens of Chicago to support Chicago's locally-owned, independent businesses and choose the future we want to see with every purchase we make; and

Be It Further Resolved, That a suitable copy of this resolution be presented to Local First Chicago.

Presented By

ALDERMAN MOORE (49th Ward):

DECLARATION OF OCTOBER 26, 2013 AS "M "A" N UP AGAINST BULLYING DAY" IN CHICAGO.

[R2013-981]

WHEREAS, National Bullying Prevention Month is a campaign in the United States that is

held during the month of October and unites communities nationwide to educate and raise awareness of bullying prevention; and

WHEREAS, The organization know as ONcE in M "A" Nhood has been an inspiration and strong supporter for the fight against bullying of the children and young adults of Chicago through their M "A" N UP Against Bullying Tour and the Fight Against Bullying in Chicago Schools; and

WHEREAS, It is the goal of the Chicago Board of Education to create a learning environment in all school communities where students are protected from bullying so they feel safe and supported in their efforts to succeed academically and develop emotionally into responsible, caring individuals; and

WHEREAS, The Chicago Board of Education asks every Chicago Public School student, with the support of parents, guardians, and the adults at the school, to commit to principles they are not to bully others, to help anyone being bullied, to include students who are left out and to tell an adult at home if someone is being bullied; and

WHEREAS, ONcE in M "A" Nhood has exemplified the anti-bullying wishes of Chicago Public Schools by reaching out to students, showing youth how to appropriately reduce the negative effects of bullying by being a pillar of strength, sound judgment and reason; and has put the wellbeing of others before their own, being a true example of unity and love and being a credit to schools, universities, churches, non-profits organizations and the City of Chicago; and

WHEREAS, The Honorable Joseph A. Moore, Alderman of the 49th Ward and ONcE in M "A" Nhood, will hold the Chicago Anti-Bullying Rally at Gale Math and Science Academy at 1631 West Jonquil Terrace on Saturday, October 26, 2013; and

WHEREAS, Alderman Joseph A. Moore has apprised this august body of National Bullying Prevention month, specifically about the Anti-Bullying Rally in his ward, and asks its members to commit to principals that help to prevent bullying in the City of Chicago; now, therefore,

Be It Resolved, That we, the Mayor and members of the City Council of the City of Chicago, gathered here this 16th day of October 2013 A.D., do hereby recognize October as National Bullying Prevention month and declare the 26th day of this month as "M "A" N Up Against Bullying Day" throughout Chicago; and

Be It Further Resolved, That a suitable copy of this resolution be prepared and presented to ONcE in M "A" Nhood.

Presented By

ALDERMAN MOORE (49th Ward),
ALDERMAN P. O'CONNOR (40th Ward),
ALDERMAN CAPPLEMAN (46th Ward) And
ALDERMAN OSTERMAN (48th Ward):

CONGRATULATIONS EXTENDED TO NORTHSIDE CATHOLIC ACADEMY ON BEING RECOGNIZED AS NATIONAL BLUE RIBBON SCHOOL FOR 2013.

[R2013-982]

WHEREAS, Northside Catholic Academy, the official Catholic School of Andersonville, Edgewater and Rogers Park, was recognized by the United States Department of Education as a 2013 National Blue Ribbon School for educational excellence and preparation of students for success in college and careers; and

WHEREAS, Northside Catholic Academy was established in 1993 as the consolidation of six parish schools: St. Gertrude, St. Gregory the Great, St. Henry, St. Ignatius, St. Ita and St. Jerome and now has an enrollment of 505 students in kindergarten through 8th grade; and

WHEREAS, Northside Catholic Academy strives to serve the diversity of ethnicity, religious beliefs and economic status of the communities it serves; and

WHEREAS, Northside Catholic Academy's Guardian Angel Scholarship Fund provides hundreds of thousands of dollars in financial aid to students to ensure cost does not prevent a student from getting a great education; and

WHEREAS, The United States Department of Education annually acknowledges "Exemplary High Performing" and "Exemplary Improving" schools. Northside Catholic Academy is among the 236 public and 50 private schools to be recognized on November 18th and 19th of this year in Washington, D.C.; and

WHEREAS, Northside Catholic Academy was nominated by the Council for American Private Education; and

WHEREAS, The Honorable Joseph A. Moore, Alderman of the 49th Ward, the Honorable Patrick J. O'Connor of the 40th Ward, the Honorable James Cappleman of the 46th Ward and the Honorable Harry Osterman of the 48th Ward, have apprised this august body of Northside Catholic Academy's national recognition and contributions to the educational landscape of Chicago; now, therefore,

Be It Resolved, That we, the Mayor and members of the City of Chicago City Council, assembled here this 16th day of October 2013 A.D., do hereby congratulate Northside Catholic Academy on the occasion of their Blue Ribbon recognition and wish them continued success in the future; and

Be It Further Resolved, That a suitable copy of this resolution be prepared and presented to Northside Catholic Academy.

MATTERS PRESENTED BY THE ALDERMEN.

(Presented By Wards, In Order, Beginning With The Fiftieth Ward)

Arranged under the following subheadings:

1. Traffic Regulations, Traffic Signals and Traffic-Control Devices.
2. Zoning Ordinance Amendments.
3. Claims.
4. Unclassified Matters (arranged in order according to ward numbers).
5. Free Permits, License Fee Exemptions, Cancellation of Warrants for Collection and Water Rate Exemptions, Et Cetera.

---

1. TRAFFIC REGULATIONS, TRAFFIC SIGNS AND TRAFFIC-CONTROL DEVICES.

Referred -- ESTABLISHMENT OF LOADING ZONES.

The aldermen named below presented proposed ordinances and an order to establish loading zones at the locations designated and for the distances and times specified, which were *Referred to the Committee on Pedestrian and Traffic Safety,* as follows:

Alderman	Location, Distance And Time
MORENO (1st Ward)	North Milwaukee Avenue, at 1559 -- 20 feet -- 9:00 A.M. to 11:00 P.M.-- all days; [O2013-7678]
	North Richmond Street (Mclean Avenue side), at 2018 -- 20 feet -- 6:45 A.M. to 6:00 P.M. -- Monday to Friday (public benefit); [O2013-7675]

Alderman	Location, Distance And Time
FIORETTI (2nd Ward)	South Wabash Avenue (west side) from a point 125 feet north of East Roosevelt Road to a point 50 feet north thereof -- 6:00 A.M. to 12:00 A.M. -- tow-away zone after 15 minutes -- all days; [O2013-7688]
BURNS (4th Ward)	South Harper Avenue (east side) from a point 92 feet south of the centerline of East Hyde Park Boulevard to a point 108 feet south thereof; [O2013-7699]
	South Harper Avenue (west side) from a point 155 feet south of the centerline of East Hyde Park Boulevard to a point 335 feet south thereof; [O2013-7696]
POPE (10th Ward)	South Commercial Avenue, Unit D, at 9100 -- 6:00 A.M. to 6:00 P.M. -- Monday through Friday; [Or2013-595]
SOLIS (25th Ward)	South Wentworth Avenue, at 2351B (along West 24th Street behind Divvy Bike Station), 20 feet -- 15 minutes with flashing lights -- 6:30 A.M. to 8:00 P.M. -- Monday through Friday; [O2013-7965]
	West 23rd Place, at 456 -- 20 feet -- 15 minutes with flashing lights -- 7:00 A.M. to 7:00 P.M. -- Monday through Sunday; [O2013-7957]
BURNETT (27th Ward)	West Chicago Avenue, at 434, between North Larrabee Street and North Orleans Street -- 6:00 A.M. to 6:00 P.M. -- Monday through Saturday; [O2013-8005]
	West Grand Avenue, at 730, between North Halsted Street and West Grand Avenue -- 9:00 A.M. to 3:00 A.M. -- all days; [O2013-7985]

Alderman	Location, Distance And Time
	North Peoria Street, at 216, between West Lake Street and West Fulton Street -- 4:00 A.M. to 5:00 P.M. -- Monday through Friday; [O2013-7988]
REILLY (42nd Ward)	Lower Water Street, south face of lower level of 410 North Michigan Avenue -- 70 feet -- at all times -- all days; [O2013-8056]
SMITH (43rd Ward)	North Clark Street (west side, in front of 2472 North Clark Street) from a point 15 feet north of West Roslyn Place to a point 35 feet north thereof -- 35 feet -- 9:00 A.M. to 6:00 P.M. -- Monday through Saturday; [O2013-8081]
	North Halsted Street (east side, north end of Home Depot) from a point 100 feet south of West Schubert Avenue to a point 50 feet south thereof -- 50 feet -- 6:00 A.M. to 9:00 P.M. -- Monday through Saturday; [O2013-8092]
	North Halsted Street (west side, infront of Solstice) from a point 150 feet south of West Schubert Avenue to a point 25 feet south thereof -- 25 feet -- 2:00 P.M. to 3:00 A.M. -- all days; [O2013-8087]
	North Lakeview Avenue, from a point 30 feet north of West St. James Place to a point 25 feet north thereof -- 25 feet -- at all times -- all days; [O2013-8076]
	North Lakeview Avenue, from a point 96 feet south of West Deming Place, to a point 50 feet south thereof -- 50 feet -- at all times -- all days; [O2013-8077]
	West Belden Avenue (north side, approximately 312 West Belden Avenue) from a point 20 feet west of North Lincoln Park West to a point 40 feet west thereof -- 40 feet -- 7:00 A.M. to 5:00 P.M. -- Monday through Friday; [O2013-8084]
OSTERMAN (48th Ward)	North Broadway, at 5039 -- 5043 -- 15 minutes -- unattended vehicles must have lights flashing -- 8:30 A.M. to 11:00 P.M. -- Sunday through Saturday; [O2013-8111]

Alderman	Location, Distance And Time
SILVERSTEIN (50th Ward)	North Talman Avenue, at 6343 -- 20 feet -- 15 minute loading zone -- unattended vehicles must have lights flashing -- tow-away zone after 15 minutes -- 4:00 P.M. to 8:00 P.M. -- Monday through Friday and 10:00 A.M. to 2:00 P.M. -- Saturday. [O2013-8117]

Referred -- AMENDMENT OF LOADING ZONES.

The aldermen named below presented proposed ordinances to amend previously passed ordinances which established loading zones on portions of specified public ways, which were *Referred to the Committee on Pedestrian and Traffic Safety,* as follows:

Alderman	Location, Distance And Time
COLÓN (35th Ward)	Amend ordinance by removing loading zone located at 3331 West Diversey Avenue; [O2013-8032]
SPOSATO (36th Ward)	Reduce "15 minute loading zone -- use flashing lights -- 6:00 A.M. to 6:00 P.M. -- Monday through Friday" from: "66 feet" to: "40 feet" at 3603 North Olcott Avenue, for Tots Land Day Care, 7460 West Addison Street; [O2013-8039]
	Reduce "loading zone for business -- 9:00 A.M. to 5:00 P.M. -- Monday through Friday and 9:00 A.M. to 2:00 P.M. -- Saturday" from: "25 feet" to: "20 feet" at 7204 West School Street for Cash Register Service, 3300 North Harlem Avenue; [O2013-8043]
REILLY (42nd Ward)	Amend loading zone no parking zone on North Columbus Drive, at 221 by relocating taxicab stand south to accommodate larger loading zone -- 80 feet -- at all times -- all days; [O2013-8054]

Alderman	Location, Distance And Time
	Amend ordinance by striking loading zone located adjacent to 222 West Superior Street (permit number 08-001954). [O2013-8066]
	Amend ordinance by striking loading zone located adjacent to 740 North Wells Street; [O2013-8062]
PAWAR (47th Ward)	Repeal ordinance which established no parking zone -- unattended vehicles must have lights flashing at 4618 North Lincoln Avenue; [O2013-8109]
SILVERSTEIN (50th Ward)	Repeal no parking loading zone ordinance passed by the City Council on May 8, 2013 (*Journal of the Proceedings of the City Council of the City of Chicago*, page 52930) for 2536 West Devon Avenue. [O2013-8134]

Referred -- INSTALLATION OF PARKING METERS ON PORTION OF N. HALSTED ST.

[O2013-7666]

Alderman Smith (43rd Ward) presented a proposed ordinance authorizing the City Controller to install parking meters at 2341 to 2353 North Halsted Street, which was *Referred to the Committee on Pedestrian and Traffic Safety*.

Referred -- PROHIBITION OF PARKING AT ALL TIMES AT 230 W. MONROE ST.

[O2013-8059]

Alderman Reilly (42nd Ward) presented a proposed ordinance to prohibit the parking of vehicles at all times at 230 West Monroe Street except for one vehicle length reserved for Latvia Consulate parking, which was *Referred to the Committee on Pedestrian and Traffic Safety*.

Referred -- PROHIBITION OF PARKING AT ALL TIMES.
(Except For Disabled)

The aldermen named below presented proposed ordinances and orders to prohibit the parking of vehicles at all times at the locations designated and for the distances specified, which were *Referred to the Committee on Pedestrian and Traffic Safety,* as follows:

Alderman	Location And Distance
MORENO (1st Ward)	West Belden Avenue, at 2639 (Handicapped Parking Permit 86541); [O2013-7649]
	West Moffat Street, at 2520 (Handicapped Parking Permit 89390); [O2013-7641]
FIORETTI (2nd Ward)	South Peoria Street, at 8323 (Handicapped Parking Permit 89765); [O2013-7648]
DOWELL (3rd Ward)	South Giles Avenue, at 3815 (Handicapped Parking Permit 84344); [O2013-7655]
	South Indiana Avenue, at 3927 (Handicapped Parking Permit 83860); [O2013-7653]
	South Wells Street, at 4404 (Handicapped Parking Permit 89467); [O2013-7656]
HAIRSTON (5th Ward)	South Everett Avenue, Unit 1, at 5522 (handicapped permit parking); [O2013-7664]
	South South Shore Drive, Apartment 11A, at 2373 (handicapped permit parking); [O2013-7668]
SAWYER (6th Ward)	South Eberhart Avenue, at 7040 (Handicapped Parking Permit 91039); [O2013-7568]

Alderman	Location And Distance
	South Eberhart Avenue, at 7749 (Handicapped Parking Permit 83749); [O2013-7674]
	South Prairie Avenue, at 9653 (Handicapped Parking Permit 83755); [O2013-7679]
	South Rhodes Avenue, at 7433 (Handicapped Parking Permit 83745); [O2013-7672]
	South Wabash Avenue, at 7315 (Handicapped Parking Permit 91033); [O2013-7566]
	South Wabash Avenue, at 5 East 88th Street (Handicapped Parking Permit 79817); [O2013-7676]
HOLMES (7th Ward)	South Kingston Avenue, at 9134 (Handicapped Parking Permit 80242); [O2013-7680]
	South Kingston Avenue, at 9145 (Handicapped Parking Permit 83727); [O2013-7682]
	South Phillips Avenue, at 7542 (Handicapped Parking Permit 89558); [O2013-7684]
HARRIS (8th Ward)	South Oglesby Avenue, at 8331 (Handicapped Parking Permit 91652); [O2013-7689]
BEALE (9th Ward)	South Michigan Avenue, at 12610 (Handicapped Parking Permit 83059); [O2013-7694]
	South Perry Avenue, at 10050 (Handicapped Parking Permit 81229); [O2013-7690]
	South Prairie Avenue, at 10714 (Handicapped Parking Permit 84787); [O2013-7705]

Alderman	Location And Distance
	South St. Lawrence Avenue, at 10210 (Handicapped Parking Permit 81662); [O2013-7693]
	South State Street, at 9914 (Handicapped Parking Permit 83731); [O2013-7703]
	South Yale Avenue, at 12411 (Handicapped Parking Permit 83065); [O2013-7695]
	West 101st Street, at 418 (Handicapped Parking Permit 83073); [O2013-7698]
	East 120th Place, at 21 (Handicapped Parking Permit 83080); [O2013-7701]
POPE (10th Ward)	South Avenue F, at 10353 (Handicapped Parking Permit 90326); [O2013-7713]
	South Avenue G, at 10820 (Handicapped Parking Permit 84389); [O2013-7712]
	South Avenue M, at 13145 (Handicapped Parking Permit 90333); [O2013-7714]
	South Brandon Avenue, at 8326 (Handicapped Parking Permit 82044) [O2013-7710]
	South Mackinaw Avenue, at 10915 (Handicapped Parking Permit 92274); [O2013-7719]
	East 97th Street, at 2911 (Handicapped Parking Permit 90337); [O2013-7716]
BALCER (11th Ward)	South Lowe Avenue, at 3242 (Handicapped Parking Permit 26795); [O2013-7721]
	South Union Avenue, at 3718 (Handicapped Parking Permit 91006); [O2013-7723]

Alderman	Location And Distance
	South Union Avenue, at 3808 (Handicapped Parking Permit 91008); [O2013-7725]
	West 24th Street, at 478 (Handicapped Parking Permit 91012); [O2013-7728]
	West 31st Place, at 1044 (Handicapped Parking Permit 91011); [O2013-7726]
CÁRDENAS (12th Ward)	South Campbell Avenue, at 3949 (Handicapped Parking Permit 91025); [O2013-7735]
	South Wood Street, at 3845 (Handicapped Parking Permit 90719); [O2013-7733]
QUINN (13th Ward)	South Keating Avenue, at 6351 (Handicapped Parking Permit 91499); [O2013-7740]
	South Lorel Avenue, at 6417 (Handicapped Parking Permit 92168); [O2013-7810]
	West Marquette Road, at 4323 (Handicapped Parking Permit 90382); [O2013-7737]
	South Moody Avenue, at 5631 (Handicapped Parking Permit 91513); [O2013-7811]
	West 63rd Place, at 5427 (Handicapped Parking Permit 91928); [O2013-7809]
	West 70th Place, at 3904 (Handicapped Parking Permit 91508); [O2013-7741]
FOULKES (15th Ward)	South Marshfield Avenue, at 6721 (Handicapped Parking Permit 89681); [O2013-7760]
	South Mozart Street, at 6448 (Handicapped Parking Permit 91299); [O2013-7808]

Alderman	Location And Distance
	South Talman Avenue, at 6153 (Handicapped Parking Permit 83025); [O2013-7758]
THOMAS (17th Ward)	South Morgan Street, at 7338 (handicapped permit parking); [Or2013-613]
	South Morgan Street, at 7516 (Handicapped Parking Permit 89699); [Or2013-611]
	West 71st Street, at 952 (handicapped permit parking); [Or2013-612]
LANE (18th Ward)	South Hoyne Avenue, at 7835 (Handicapped Parking Permit 84019); [O2013-7816]
	South Kedvale Avenue, at 8314 (Handicapped Parking Permit 84840); [O2013-7817]
	South Wood Street, at 7930 (Handicapped Parking Permit 82019); [O2013-7815]
	West 70th Street, at 2519 (Handicapped Parking Permit 89716); [O2013-7819]
COCHRAN (20th Ward)	South Rhodes Avenue, at 6148 (Handicapped Parking Permit 83756); [O2013-7820]
BROOKINS (21st Ward)	South Hermitage Avenue, at 8519 (Handicapped Parking Permit 90409); [O2013-7826]
	South Stewart Avenue, at 9359 (Handicapped Parking Permit 83997); [O2013-7822]
	West 96th Street, at 1209 (Handicapped Parking Permit 89773); [O2013-7823]

Alderman	Location And Distance
MUÑOZ (22nd Ward)	South Kolin Avenue, at 2301 (Handicapped Parking Permit 90249); [O2013-7830]
ZALEWSKI (23rd Ward)	South Neenah Avenue, at 5329 (Handicapped Parking Permit 91914); [O2013-7833]
	South Moody Avenue, at 5631 (Handicapped Parking Permit 91513); [O2013-7841]
	South Trumbull Avenue, at 5727 (Handicapped Parking Permit 91932); [O2013-7838]
	West 59th Place, at 3421 (Handicapped Parking Permit 91926); [O2013-7835]
	West 63rd Street, at 6042 (Handicapped Parking Permit 92190); [O2013-7842]
CHANDLER (24th Ward)	West Congress Parkway, at 4714 (Handicapped Parking Permit 91976); [O2013-7852]
	South Hamlin Avenue, at 1910 (Handicapped Parking Permit 89817); [O2013-7845]
	South Homan Avenue, at 1242 (Handicapped Parking Permit 91942); [O2013-7847]
	South Tripp Avenue, at 1233 (Handicapped Parking Permit 89809); [O2013-7844]
SOLIS (25th Ward)	West 17th Street, at 713 (handicapped permit parking); [O2013-7861]
	West 17th Street, at 1659 (install signs at 1701 South Paulina Street) (Handicapped Parking Permit 90304); [O2013-7860]

Alderman	Location And Distance
	West 18th Place, at 978 (Handicapped Parking Permit 90244); [O2013-7857]
	West 21st Street, at 2259 (Handicapped Parking Permit 89377); [O2013-7855]
MALDONADO (26th Ward)	West Dickens Avenue, at 3567 (Handicapped Parking Permit 77278); [O2013-7864]
	West Haddon Avenue, at 2636 (Handicapped Parking Permit 55631); [O2013-7863]
	West Lyndale Street, at 3404 (Handicapped Parking Permit 79264); [O2013-7867]
	West Palmer Street, at 3301 (Handicapped Parking Permit 89847); [O2013-7872]
	West Walton Street, at 2515 (Handicapped Parking Permit 83543); [O2013-7871]
BURNETT (27th Ward)	North Keystone Avenue, at 1121 (Handicapped Parking Permit 92035); [O2013-7875]
	North Springfield Avenue, at 1142 (Handicapped Parking Permit 91108); [O2013-7874]
ERVIN (28th Ward)	West Adams Street, at 4336 (Handicapped Parking Permit 89879); [O2013-7877]
	West Arthington Street, at 3029 (Handicapped Parking Permit 80845); [O2013-7876]
	North Leclaire Avenue, at 638 (Handicapped Parking Permit 92040); [O2013-7880]
	West Maypole Avenue, at 4432 (Handicapped Parking Permit 91207); [O2013-7878]

Alderman	Location And Distance
GRAHAM (29th Ward)	North Mayfield Avenue, at 1435 (Handicapped Parking Permit 89897); [O2013-7884]
	North Mobile Avenue, at 2933 (Handicapped Parking Permit 91686); [O2013-7885]
	North Mulligan Avenue, at 2327 (Handicapped Parking Permit 89893); [O2013-7883]
REBOYRAS (30th Ward)	North Hamlin Avenue, at 2822 (Handicapped Parking Permit 90407); [O2013-7887]
SUAREZ (31st Ward)	North Kilpatrick Avenue, at 2236 (Handicapped Parking Permit 90002); [O2013-7888]
	North La Crosse Avenue, at 1936 (Handicapped Parking Permit 83895); [O2013-7891]
	West Wellington Avenue, at 4405 (Handicapped Parking Permit 91827); [O2013-7906]
AUSTIN (34th Ward)	South Lowe Avenue, at 10925 (Handicapped Parking Permit 84282); [O2013-7908]
	South Morgan Street, at 12211 (Handicapped Parking Permit 91476); [O2013-7921]
	South Parnell Avenue, at 10908 (Handicapped Parking Permit 91709); [O2013-7924]
	South Union Avenue, at 9956 (Handicapped Parking Permit 90461); [O2013-7913]
	South Vernon Avenue, at 8642 (Handicapped Parking Permit 91040); [O2013-7918]
	South Wallace Street, at 12108 (Handicapped Parking Permit 89972); [O2013-7911]

Alderman	Location And Distance
COLÓN (35th Ward)	West Agatite Avenue, at 3746 (Handicapped Parking Permit 90808); [O2013-7927]
	West Palmer Street, at 2936 (Handicapped Parking Permit 90931); [O2013-7929]
	North St. Louis Avenue, at 3750 (handicapped permit parking); [O2013-7934]
SPOSATO (36th Ward)	West Newport Avenue, at 6151 (Handicapped Parking Permit 90968); [O2013-7968]
	North Nora Avenue, at 2943 (install signs at 3308 North Nora Avenue) (Handicapped Parking Permit 91087); [O2013-7969]
	North Page Avenue, at 3724 (Handicapped Parking Permit 90669); [O2013-7966]
	North Sayre Avenue, at 2554 (handicapped permit parking) (public benefit); [O2013-7628]
MITTS (37th Ward)	North Austin Boulevard, at 2301 (install signs at 5958 West Belden Avenue) (Handicapped Parking Permit 92034); [O2013-7998]
	West Crystal Street, at 5537 (Handicapped Parking Permit 90009); [O2013-7980]
	West Iowa Street, at 5410 (Handicapped Parking Permit 82644); [O2013-7644]
	West Kamerling Avenue, at 4346 (Handicapped Parking Permit 82647); [O2013-7974]
	North Lawler Avenue, at 1420 (Handicapped Parking Permit 82621); [O2013-7972]
	North Long Avenue, at 1311 (Handicapped Parking Permit 83807); [O2013-7979]

Alderman	Location And Distance
	North Luna Avenue, at 1817 (Handicapped Parking Permit 90534); [O2013-7994]
CULLERTON (38th Ward)	West Berenice Avenue, at 5422 (Handicapped Parking Permit 84324); [O2013-8001]
	West Dakin Street, at 6041 (Handicapped Parking Permit 90971); [O2013-8003]
LAURINO (39th Ward)	North Avers Avenue, at 4833 (Handicapped Parking Permit 90049); [O2013-8007]
	North Christiana Avenue, at 5649 (install signs at 3329 West Hollywood Avenue) (Handicapped Parking Permit 84514); [O2013-8006]
P. O'CONNOR (40th Ward)	West Winona Street, at 2245 (Handicapped Parking Permit 79845); [O2013-8018]
SMITH (43rd Ward)	West Arlington Street, at 418 (Handicapped Parking Permit 78012); [O2013-8021]
ARENA (45th Ward)	West Holbrook Street, at 6325 (Handicapped Parking Permit 91124); [O2013-8011]
CAPPLEMAN (46th Ward)	West Leland Avenue, at 1311 (Handicapped Parking Permit 90143); [O2013-8131]
	West Sunnyside Avenue, at 922, Number 1A (Handicapped Parking Permit 79699); [O2013-8023]

Alderman	Location And Distance
	West Winnemac Avenue, at 1521 (Handicapped Parking Permit 84082); [O2013-8129]
PAWAR (47th Ward)	North Hermitage Avenue, at 4513 (south of existing loading zone) (handicapped permit parking) (public benefit); [O2013-7640]
SILVERSTEIN (50th Ward)	North Oakley Avenue, at 6219 (Handicapped Parking Permit 90653); [O2013-8136]
	North Seeley Avenue, Apartment 2 South, at 6660 (Handicapped Parking Permit 47042). [O2013-8133]

Referred -- AMENDMENT OF PARKING PROHIBITION AT ALL TIMES.
(Disabled Permit Parking)

The aldermen named below presented proposed ordinances to amend previously passed ordinances which prohibited the parking of vehicles at all times on portions of specified public ways, which were *Referred to the Committee on Pedestrian and Traffic Safety,* as follows:

Alderman	Location And Distance
HARRIS (8th Ward)	Amend ordinance by striking: "South Cregier Avenue, at 7816 (Handicapped Parking Permit 54040)"; [O2013-8150]
	Amend ordinance by striking: "South Merrill Avenue, at 8247 (Handicapped Parking Permit 79354)"; [O2013-8148]

Alderman	Location And Distance
BEALE (9th Ward)	Amend ordinance by striking: "South Lowe Avenue, at 12545 (Handicapped Parking Permit 55399)"; [O2013-8153]
POPE (10th Ward)	Amend ordinance by striking: "Avenue E, at 10728 (Handicapped Parking Permit 52725)"; [O2013-8146]
BALCER (11th Ward)	Amend ordinance by striking: "South Bonfield Street, at 2946 (Handicapped Parking Permit 78976)"; [O2013-8159] Amend ordinance by striking: "South Lock Street, at 3075 (Handicapped Parking Permit 63764)"; [O2013-8155] Amend ordinance by striking: "South Lowe Avenue, at 2612 (Handicapped Parking Permit 38366)"; [O2013-8167] Amend ordinance by striking: "South Lowe Avenue, at 3544 (Handicapped Parking Permit 69601)"; [O2013-8165] Amend ordinance by striking: "South Lowe Avenue, at 3842 (Handicapped Parking Permit 37427)"; [O2013-8157] Amend ordinance by striking: "West 48th Place, at 733 (Handicapped Parking Permit 9355)"; [O2013-8170]
QUINN (13th Ward)	Amend ordinance by striking: "South Keeler Avenue, at 5945 (Handicapped Parking Permit 82575)"; [O2013-8174]

Alderman	Location And Distance
	Amend ordinance by striking: "South Kolin Avenue, at 6324 (Handicapped Parking Permit 82575)"; [O2013-8171]
FOULKES (15th Ward)	Amend ordinance by striking: "South Washtenaw Avenue, at 6631 (Handicapped Parking Permit 79491)"; [O2013-8176]
ZALEWSKI (23rd Ward)	Amend ordinance by striking: "South Massasoit Avenue, at 5826 (Handicapped Parking Permit 64521)"; [O2013-8177]
SOLIS (25th Ward)	Repeal handcapped parking (public benefit) on"West Cermak Road, at 1902; [O2013-7623]
SUAREZ (31st Ward)	Amend ordinance by striking: "North Laramie Avenue, at 2959 (Handicapped Parking Permit 57862)"; [O2013-8179]
WAGUESPACK (32nd Ward)	Amend ordinance by striking: "West Sunnyside Avenue, at 3355 (Handicapped Parking Permit 45609)"; [O2013-8178]
AUSTIN (34th Ward)	Amend ordinance by striking: "South Stewart Avenue, at 11429 (Handicapped Parking Permit 67978)"; [O2013-8180]
SPOSATO (36th Ward)	Amend ordinance by striking: "North Ozanam Avenue, at 3429 (Handicapped Parking Permit 50809)"; [O2013-8183]

Alderman	Location And Distance
MITTS (37th Ward)	Amend ordinance by striking: "North Mason Avenue, at 2336 (handicapped permit parking)"; [O2013-8186]
P. O'CONNOR (40th Ward)	Amend ordinance by striking: "North Claremont Avenue, at 4924 (Handicapped Parking Permit 4658)"; [O2013-8188]
SMITH (43rd Ward)	Amend ordinance by striking: "North Cleveland Avenue, at 1624 (Handicapped Parking Permit 31464)"; [O2013-8190]
	Amend ordinance by striking: "North Mildred Avenue, at 2740 (Handicapped Parking Permit 78003)"; [O2013-8191]
ARENA (45th Ward)	Amend ordinance by striking: "West Agatite Avenue, at 5247 (Handicapped Parking Permit 51636)"; [O2013-8193]
MOORE (49th Ward)	Amend ordinance by striking: "West Farwell Avenue, at 1527 (Handicapped Parking Permit 83520)"; [O2013-8197]
	Amend ordinance by striking: "West Greenleaf Avenue, at 1376 (Handicapped Parking Permit 84860)"; [O2013-8196]
	Amend ordinance by striking: "North Richmond Street, at 6140 (Handicapped Parking Permit 80722)"; [O2013-8200]

Alderman	Location And Distance
SILVERSTEIN (50th Ward)	Amend ordinance by striking: "West Arthur Avenue, at 2723 (Handicapped Parking Permit 71216)"; [O2013-8201]
	Amend ordinance by striking: "North Fairfield Avenue, at 6230 (Handicapped Parking Permit 80720)". [O2013-8204]

Referred -- LIMITATION OF PARKING DURING SPECIFIED HOURS.

The aldermen named below presented proposed ordinances to limit the parking of vehicles at the locations designated and for the distances and times specified, which were *Referred to the Committee on Pedestrian and Traffic Safety*, as follows:

Alderman	Location, Distance And Time
GRAHAM (29th Ward)	West Bloomingdale Avenue (north side), at 6100 to 6200 -- 11:00 P.M. to 7:00 A.M. -- Sunday through Saturday; [O2013-8026]
	North McVicker Avenue (west side), at 1800 -- 11:00 P.M. to 7:00 A.M. -- Sunday through Saturday; [O2013-8009]
	North Merrimac Avenue (east side), at 1800 -- 11:00 P.M. to 7:00 A.M. -- Sunday through Saturday; [O2013-8029]
SPOSATO (36th Ward)	North Oak Park Avenue, at 2828 -- no parking except for School Buses -- 6:30 A.M. to 9:00 A.M. and 2:00 P.M. to 6:00 P.M. -- school days; [O2013-8035]

Referred -- ESTABLISHMENT OF RESIDENTIAL PERMIT PARKING ZONES.

The aldermen named below presented a proposed ordinance and orders to establish residential permit parking zones at the locations designated and for the distances and times specified, which were *Referred to the Committee on Pedestrian and Traffic Safety*, as follows:

Alderman	Location, Distance And Time
QUINN (13th Ward)	South Keeler Avenue (east side) in the 6600 block -- at all times -- Sunday through Saturday; [Or2013-630]
	South Parkside Avenue, in the 6000 block 7:00 P.M. to 7:00 A.M. -- Sunday through Saturday; [Or2013-631]
THOMAS (17th Ward)	South Carpenter Street, in the 7800 block -- no parking at any time to vehicles not displaying Residential Parking Zone 77; [Or2013-608]
ZALEWSKI (23rd Ward)	West 63rd Place (both sides) in the 3800 block, from 3801 to 3853 -- at all times; [Or2013-616]
SOLIS (25th Ward)	South Wood Street, from 1701 to 1759 (odd side only) -- Monday through Sunday – add to Zone 816; [O2013-7659]
REBOYRAS (30th Ward)	North Lorel Avenue (both sides) in the 2400 block, from 2404 to 2459 -- 6:00 P.M. to 6:00 A.M. -- Sunday through Saturday; [Or2013-586]

Alderman	Location, Distance And Time
	North Mason Avenue (both sides) in the 2700 block, from 2700 to 2745 -- 6:00 P.M. to 6:00 A.M. -- Sunday through Saturday; [Or2013-591]
COLÓN (35th Ward)	North Keeler Avenue (west side) in the 2100 block, from 2102 to 2156 -- at all times -- all days; [Or2013-621]
MITTS (37th Ward)	North Latrobe Avenue (east side) in the 2200 block -- at all times -- Sunday through Saturday; [Or2013-623]
SMITH (43rd Ward)	West Grant Place (both sides) in the 500 block -- 6:00 P.M. to 12:00 A.M. -- all days. [Or2013-624]

Referred -- AMENDMENT OF RESIDENTIAL PERMIT PARKING ZONES.

The aldermen named below presented proposed ordinances and orders to amend previously passed ordinances which established residential permit parking zones on portions of specified public ways, which were *Referred to the Committee on Pedestrian and Traffic Safety*, as follows:

Alderman	Location, Distance And Time
QUINN (13th Ward)	Amend ordinance by striking: "South Karlov Avenue in the 5500 block -- Monday through Friday -- 7:00 A.M. to 7:00 P.M. -- Residential Parking Zone 382" and inserting in lieu thereof: "South Karlov Avenue in the 5500 block -- at all times -- all days -- Residential Parking Zone 382"; [O2013-7646]

Alderman	Location, Distance And Time
	Extension of existing Residential Permit Parking Zone 18 to include the wrap-around on West 60th Street (south side) from South Knox Avenue west to the alley -- at all times -- Sunday through Saturday; [Or2013-632]
	Amend ordinance by striking: "West 59th Street, at 4325, wrap-around on South Kolin Avenue (east side) from West 59th Street south to the alley -- Monday through Friday -- 6:00 A.M. to 9:00 P.M." and inserting in lieu thereof: "West 59th Street, at 4325, wrap-around on South Kolin Avenue (east side) from West 59th Street south to the alley -- at all times -- all days"; [O2013-7654]
	Amend ordinance by striking: "West 59th Street (south side) from South Kilbourn Avenue to South Kolmar Avenue -- Residential Permit Parking Zone 1730" and inserting in lieu thereof: "West 60th Street (south side) from South Kilbourn Avenue to South Kolmar Avenue -- Residential Permit Parking Zone 345"; [O2013-7651]
THOMAS (17th Ward)	Amend ordinance which established residential permit parking in the 8000 block of South Perry Avenue to read: "No parking from 6:00 A.M. until 7:00 P.M. -- excluding weekends and holidays"; [Or2013-614]
BROOKINS (21st Ward)	Amend ordinance by striking: "South Loomis Boulevard, in the 8300 block -- at all times -- Sunday through Saturday -- Residential Permit Parking Zone 1027"; [O2013-7658]
SOLIS (25th Ward)	Amend ordinance which establish two-hour parking (public benefit) at 2300 South Hoyne Avenue (poles are installed on 23rd Street) by installing within the aforementioned location two-hour parking (public benefit) at 2300 South Leavitt Street (poles should be installed on 23rd Street); [O2013-8307]

Alderman	Location, Distance And Time
M. O'CONNOR (41st Ward)	Amend ordinance which established Residential Permit Parking Zone 20 at 7300 -- 7358 West Bryn Mawr Avenue by striking: "Zone 20" and inserting in lieu thereof: "Zone 22". [O2013-7663]

Referred -- ESTABLISHMENT OF STANDING ZONES.

The aldermen named below presented proposed ordinances to establish standing zones, with tow-away zones to be in effect after expiration of the limits indicated, and require that vehicles have hazard lights activated while at the locations designated, for the distances and times specified, which were *Referred to the Committee on Pedestrian and Traffic Safety,* as follows:

Alderman	Location, Distance And Time
FIORETTI (2nd Ward)	East Chestnut Street, from a point 0 feet east of North State Street to a point 20 feet east thereof -- 15 minute standing zone -- vehicles must have lights flashing -- at all times -- all days; [O2013-7683]
	West Webster Avenue, from a point 38 feet west of North Racine Avenue to a point 20 feet west thereof -- 15 minute standing zone -- vehicles must have lights flashing -- 10:00 A.M. to 6:00 P.M. -- Monday through Saturday and 12:00 P.M. to 5:00 P.M. -- Sunday; [O2013-7685]
	East 21st Street (south side) from a point 35 feet east of South Indiana Avenue to a point 55 feet east thereof -- 15 minute standing zone -- vehicles must have lights flashing -- at all times -- all days; [O2013-7691]
ZALEWSKI (23rd Ward)	West Archer Avenue, at 6655, from a point 35 feet east of South Normandy Avenue to a point 20 feet east thereof -- 15 minute standing zone -- use flashing lights -- 6:00 A.M. to 7:00 P.M. -- Monday through Friday; [O2013-7955]

Alderman	Location, Distance And Time
BURNETT (27th Ward)	West Fulton Street, at 1921, between North Damen Avenue and North Wolcott Avenue -- 15 minute standing zone -- 4:00 A.M. to 4:00 P.M. -- Monday through Saturday; [O2013-7999]
	West Washington Boulevard, at 1280, between North Racine Avenue and North Loomis Street -- 15 minute standing zone -- 8:00 A.M. to 6:00 P.M. -- Monday through Saturday; [O2013-7993]
M. O'CONNOR (41st Ward)	North Northwest Highway, at 6107 --10 feet or approximately one vehicle space -- 15 minute standing zone with lights flashing -- 9:00 A.M. to 5:00 P.M. -- Monday through Friday; [O2013-8045]
SMITH (43rd Ward)	North Clark Street (west side, in front of Vanille Patisserie) from a point 80 feet north of West Dickens Avenue to a point 35 feet north thereof -- 35 feet -- 9:00 A.M. to 9:00 P.M. -- all days; [O2013-8079]
	North Clark Street (west side, in front of Ricardo Enoteca) from a point 145 feet north of West Dickens Avenue to a point 25 feet north thereof -- 25 feet -- 9:00 A.M. to 10:00 P.M. -- all days. [O2013-8088]

Referred -- ESTABLISHMENT OF TOW-AWAY ZONES.

The aldermen named below presented proposed ordinances to establish tow-away zones at the locations designated, for the distances and times specified, which were *Referred to the Committee on Pedestrian and Traffic Safety*, as follows:

Alderman	Location, Distance And Time
BURKE (14th Ward)	South Lawndale Avenue (west side) from South Archer Avenue to the first alley south thereof -- 10:00 P.M. to 2:00 P.M. -- Monday through Friday; [O2013-7923]
REILLY (42nd Ward)	East Ontario Street, at 211 -- one vehicle length for Lithuanian Consulate parking only -- no parking tow-away zone at all times -- all days; [O2013-8073]
TUNNEY (44th Ward)	West Surf Street, at 520 -- no parking tow-away zone -- must have lights flashing -- 15 minute limit -- 8:00 A.M. to 8:00 P.M. -- Sunday through Saturday. [O2013-8096]

Referred -- AMENDMENT OF TOW-AWAY ZONES.

The aldermen named below presented proposed ordinances to amend previously passed ordinances which established tow-away zones on portions of specified public ways, which were *Referred to the Committee on Pedestrian and Traffic Safety*, as follows:

Alderman	Location, Distance And Time
QUINN (13th Ward)	Amend ordinance by striking: "South Karlov Avenue (east side) in the 5500 block along the perimeter of the school -- 7:30 A.M. to 5:00 P.M. -- no parking tow-away zone except for authorized school personnel" and inserting in lieu thereof: "South Karlov Avenue (east side) in the 5500 block along the perimeter of the school -- 7:30 A.M. to 3:30 P.M. -- no parking tow-away zone except for authorized school personnel"; [O2013-7718]

Alderman	Location, Distance And Time
	Amend ordinance by striking: "South Komensky Avenue (west side) in the 5500 block along the perimeter of the school -- 7:30 A.M. to 5:00 P.M. -- no parking tow-away zone except for authorized school personnel" and inserting in lieu thereof: "South Komensky Avenue (west side) in the 5500 block along the perimeter of the school -- 7:30 A.M. to 3:30 P.M. -- no parking tow-away zone except for authorized school personnel"; [O2013-7715]
P. O'CONNOR (40th Ward)	Amend ordinance for West Bryn Mawr Avenue (south side) by striking: "tow-away zone" and inserting: "2 percent disabled parking -- 8:00A.M. to 6:00 P.M."; [O2013-7661]
CAPPLEMAN (46th Ward)	Amend ordinance by striking: "West Cornelia Avenue, at 502 -- no parking tow-away zone" and inserting in lieu thereof: "West Cornelia Avenue, at 502 -- no parking standing zone -- 15 minutes -- unattended vehicles must have lights flashing -- at all times -- all days". [O2013-8105]

Referred -- INSTALLATION OF TRAFFIC WARNING SIGNS.

The aldermen named below presented proposed orders directing the Commissioner of Transportation to give consideration to the installation of traffic warning signs of the nature indicated at the locations specified, which were *Referred to the Committee on Pedestrian and Traffic Safety*, as follows:

Alderman	Location, And Type Of Sign
QUINN (13th Ward)	West 56th Street and South Moody Avenue -- "Two-Way Stop"; [Or2013-633]

Alderman	Location, And Type Of Sign
	West 59th Street and South Nagle Avenue -- "Two-Way Stop"; [Or2013-628]
	West 62nd Street and South Kenneth Avenue -- "All-Way Stop"; [Or2013-629]
BURKE (14th Ward)	South Kedzie Avenue and West 52nd Street -- "All-Way Stop"; [Or2013-607]
	South Kedzie Avenue and West 54th Street -- "All-Way Stop"; [Or2013-605]
	South Spaulding Avenue and West 51st Street -- "All-Way Stop"; [Or2013-606]
O'SHEA (19th Ward)	West 107th Street and South Troy Street -- "Two-Way Stop"; [Or2013-615]
CHANDLER (24th Ward)	South Kedzie Avenue and West 15th Street -- "Two-Way Stop"; [Or2013-617]
SOLIS (25th Ward)	West Washington Boulevard and South May Street -- "Stop"; [Or2013-618]
	West 23rd Street and South Stewart Avenue -- "Stop"; [Or2013-619]
MITTS (37th Ward) And *BURNETT* (27th Ward)	North Avers Avenue and West Ferdinand Street -- "Two-Way Stop"; [Or2013-620]

Alderman	Location, And Type Of Sign
ARENA (45th Ward)	North Lamon Avenue and West Cullom Avenue -- "All-Way Stop"; [Or2013-626]
	North Lockwood Avenue and West Winona Street -- "All-Way Stop"; [Or2013-627]
	North Major Avenue and West Leland Avenue -- "All-Way Stop"; [Or2013-625]

Referred -- ESTABLISHMENT OF FIVE-TON VEHICLE WEIGHT LIMITATION ON SPECIFIED PUBLIC WAYS.

The aldermen named below presented proposed ordinances to establish a weight limit for vehicles on the public ways specified, which were *Referred to the Committee on Pedestrian and Traffic Safety*, as follows:

Alderman	Location, Distance And Time
MORENO (1st Ward)	West Lyndale Street just west of California Avenue -- no trucks over 5 tons; [O2013-7634]
CÁRDENAS (12th Ward)	West 35th Street, from South California Avenue to South Richmond Street -- 5 tons; [O2013-7711]
THOMAS (17th Ward)	South Oakley Avenue, from West 69th Street to West 71st Street -- no trucks over 5 tons; [O2013-7939]

Alderman	Location, Distance And Time
COCHRAN (20th Ward)	South Laflin Street, from West 46th Street to West 47th Street -- 5 tons; [O2013-7944]
ARENA (45th Ward)	North Kenneth Avenue, from West Irving Park Road to West Berteau Avenue -- 5 tons; [O2013-8103]
	North Kilbourn Avenue, from West Irving Park Road to West Berteau Avenue -- 5 tons; [O2013-8102]
	North Kolmar Avenue, from West Irving Park Road to West Berteau Avenue -- 5 tons. [O2013-8100]

---

2. ZONING ORDINANCE AMENDMENTS.

Referred -- ZONING RECLASSIFICATIONS OF PARTICULAR AREAS.

The aldermen named below presented ten proposed ordinances amending the Chicago Zoning Ordinance for the purpose of reclassifying particular areas, which were *Referred to the Committee on Zoning, Landmarks and Building Standards*, as follows:

BY ALDERMAN MORENO (1st Ward):

To classify as an RS3 Residential Single-Unit (Detached House) District instead of a B2-1 Neighborhood Mixed-Use District the area shown on Map Number 1-H bounded by:

a line 67.97 feet north of West Grand Avenue; the alley next east of and parallel to North Hartland Court; West Grand Avenue; and North Hartland Court (common address: 501 North Hartland Court).

[O2013-7632]

To classify as a B3-2 Community Shopping District instead of a B3-1 Community Shopping District the area shown on Map Number 5-I bounded by:

the public alley next north of and parallel to West North Avenue; a line 48.8 feet east of and parallel to North Talman Avenue; West North Avenue; and a line 24.8 feet east of and parallel to North Talman Avenue (common address: 2622 West North Avenue).

[O2013-7630]

To classify as a B3-2 Community Shopping District instead of a B3-1 Community Shopping District the area shown on Map Number 5-I bounded by:

West Armitage Avenue; a line 252.07 feet east of and parallel to North Washtenaw Avenue; the public alley next south of and parallel to West Armitage Avenue; and a line 228 feet east of and parallel to North Washtenaw Avenue (common address: 2635 West Armitage Avenue).

[O2013-7631]

BY ALDERMAN DOWELL (3rd Ward):

To classify as a T Transportation District instead of a DX-5 Downtown Mixed-Use District and a DS-3 Downtown Service District the area shown on Map Numbers 4-E and 6-E bounded by:

a line 200 feet north of and parallel to East Cermak Road; a line 181.25 feet west of and parallel to South Wabash Avenue; East Cermak Road; the easterly right-of-way line of the CTA Green Line; East 23rd Street; the westerly right-of-way line of the CTA Green Line; East Cermak Road; the alley next east of and parallel to South State Street; the alley next north of and parallel to East Cermak Road; and the east line of the vacated alley next east of and parallel to South State Street (common address: 12 -- 16 and 11 -- 15 East Cermak Road).

[O2013-7633]

BY ALDERMAN CÁRDENAS (12th Ward):

To classify as a POS-1 Park and Open Space District instead of an M2-3 Light Industry District the area shown on Map Number 6-I bounded by:

West 27th Street; South Whipple Street; West 28th Street; South Sacramento Avenue; a line 422.06 feet north of West 31st Street (as measured along the west right-of-way line of South Sacramento Avenue) to a point 100.00 feet north of the northerly right-of-way line of West 31st Street; West 31st Street; South Albany Avenue; West 30th Street; the public alley next east of and parallel to South Troy Street; West 28th Street; a line 158.61 feet east of the easterly right-of-way of the public alley next east of and parallel to South Troy Street; a line 407.06 feet north of the centerline of West 28th Street; and the southeasterly right-of-way of the Central Illinois Railway (common address: 2800 South Sacramento Avenue).

[O2013-7670]

BY ALDERMAN COCHRAN (20th Ward):

To classify as a B3-3 Community Shopping District instead of an RM5.5 Residential Multi-Unit District the area shown on Map Number 16-E bounded by:

South Indiana Avenue; East Marquette Road; the north/south public alley next west of and parallel to South Indiana Avenue; and a line 75.00 feet north of and parallel to East Marquette Road (common address: _____).

[O2013-7635]

BY ALDERMAN BROOKINS (21st Ward):

To classify as an RS3 Residential Single-Unit (Detached House) District instead of a C2-2 Motor Vehicle-Related Commercial District the area shown on Map Number 22-G bounded by:

a line 222.97 feet south of and parallel to West 93rd Street; the public alley next east of and parallel to South Ashland Avenue; a line 397.87 feet south of and parallel to West 93rd Street; and South Ashland Avenue (common address: 9323 -- 9339 South Ashland Avenue).

[O2013-7636]

BY ALDERMAN MALDONADO (26th Ward):

To classify as a B1-1 Neighborhood Shopping District instead of a C2-1 Motor Vehicle-Related Commercial District the area shown on Map Number 5-J bounded by:

a line 336 feet north of and parallel to West Wabansia Avenue; the public alley next east of and parallel to North Pulaski Road; a line 240 feet north of and parallel to West Wabansia Avenue; and North Pulaski Road (common address: 1725 -- 1733 North Pulaski Road).

[O2013-7637]

BY ALDERMAN LAURINO (39th Ward):

To classify as a B1-1 Neighborhood Shopping District instead of a B3-2 Community Shopping District the area shown on Map Number 11-J bounded by:

the public alley next south of and parallel to West Montrose Avenue; the public alley next east of and parallel to North Pulaski Road; the public alley next northeast of and parallel to North Elston Avenue; a line 269.75 feet northwest of the west boundary line of North Harding Avenue (as measured along the northeast boundary line of North Elston Avenue); North Elston Avenue; and North Pulaski Road (4335 -- 4343 North Elston Avenue and 4319 -- 4345 North Pulaski Road).

[O2013-7638]

BY ALDERMAN TUNNEY (44th Ward):

To classify as an RM4.5 Residential Multi-Unit District instead of a C3-1 Commercial, Manufacturing and Employment District in the area shown on Map Number 7-G bounded by:

the public alley next north of and parallel to West Fletcher Street; a line 101.7 feet west of and parallel to the public alley next west of North Clark Street (as measured along the north boundary line of West Fletcher Street); West Fletcher Street; and a line 201.7 feet west of the public alley next west of North Clark Street (common address: 860 -- 902 West Fletcher Street).

[O2013-7639]

---

3. CLAIMS.

Referred -- CLAIMS AGAINST CITY OF CHICAGO.

The aldermen named below presented 13 proposed claims against the City of Chicago for the claimants named as noted, respectively, which were *Referred to the Committee on Finance*, as follows:

Alderman	Claimant	
FIORETTI (2nd Ward)	Arcadia Place Association;	[CL2013-2098]
	Burham Park Plaza Condominium Association;	
	Park Alexandria Condominium Association;	
	Park Newberry Condominium Association;	
	Park 1500 Lofts Condominium Association;	
	State Tower Condominium Association;	
SPOSATO (36th Ward)	Oakfield North Condominium Association;	[CL2013-2099]

Alderman	Claimant	
M. O'CONNOR (41st Ward)	Birch Tree Manor Condominium Association Number 3;	[CL2013-2100]
REILLY (42nd Ward)	Hermitage Condominium Association, The;	[CL2013-2101]
	River Plaza Homeowners Association, The;	
	100 East Huron Street Condominium Association;	
CAPPLEMAN (46th Ward)	4707 North Magnolia Condominium Association;	[CL2013-2102]
OSTERMAN (48th Ward)	5100 Marine Drive Condominium Association.	[CL2013-2103]

---

4. UNCLASSIFIED MATTERS.

(Arranged In Order According To Ward Number)

Proposed ordinances, orders and resolutions were presented by the aldermen named below, respectively, and were acted upon by the City Council in each case in the manner noted, as follows:

Presented By

ALDERMAN MORENO (1st Ward):

Referred -- GRANTS OF PRIVILEGE IN PUBLIC WAY.

Nine proposed ordinances to grant permission and authority to the applicants listed for the purposes specified, which were *Referred to the Committee on Transportation and Public Way,* as follows:

Augusta & Paulina Service Station -- to maintain and use one sign at 1700 West Augusta Boulevard;

[O2013-7732]

Belmont & Western Dental Clinic -- to maintain and use one awning at 2308 West Belmont Avenue;

[O2013-7763]

Berns Auto Sales, Inc. -- to maintain and use one sign at 1700 North Western Avenue;

[O2013-7738]

Community Counseling Centers of Chicago -- to construct, install, maintain and use three awnings at 2540 West North Avenue;

[O2013-7771]

Damen-Chicago Currency Exchange, Inc. -- to maintain and use one sign at 744 North Damen Avenue;

[O2013-7742]

K Miller Construction Company, Inc. -- to maintain and use one bay window adjacent to 1467 North Milwaukee Avenue;

[O2013-7744]

Tip Top Liquor -- to maintain and use two signs at 2700 West North Avenue;

[O2013-7747]

Windy City Hand Car Wash-North Avenue -- to maintain and use one awning at 2524 West North Avenue; and

[O2013-7776]

1644 West Blackhawk LLC -- to maintain and use one decorative fence adjacent to 1644 West Blackhawk Street.

[O2013-7749]

Presented By

ALDERMAN MORENO (1st Ward) And
ALDERMAN WAGUESPACK (32nd Ward):

Referred -- PUBLIC WAY EASEMENT AGREEMENT WITH PRESENCE SAINTS MARY AND ELIZABETH MEDICAL CENTER FOR PEDESTRIAN OVERPASS ON PORTIONS OF W. DIVISION ST.

[O2013-7605]

A proposed ordinance authorizing the execution of a long term public way easement

agreement with Presence Saints Mary and Elizabeth Medical Center for an existing pedestrian overpass allowing patients, medical staff, program participants, staff and visitors to traverse between 2200 -- 2224, 2234 -- 2248 and 2201 -- 2259 West Division Street, which was *Referred to the Committee on Transportation and Public Way.*

Presented By

ALDERMAN FIORETTI (2nd Ward):

Referred -- GRANTS OF PRIVILEGE IN PUBLIC WAY.

Twenty-nine proposed ordinances to grant permission and authority to the applicants listed for the purposes specified, which were *Referred to the Committee on Transportation and Public Way,* as follows:

Aniko Spa -- to maintain and use two awnings at 1117 South Wabash Avenue;
[O2013-7779]

Bonivino's, Inc. -- to maintain and use one sign at 109 -- 111 West Van Buren Street;
[O2013-7753]

CH South Michigan Apartments LLC -- to construct, install, maintain and use two accessible ramps adjacent to 1212 South Michigan Avenue;
[O2013-7770]

CH South Michigan Apartments LLC -- to construct, install, maintain and use one staircase adjacent to 1212 South Michigan Avenue;
[O2013-7772]

Chicago Hilton & Towers -- to maintain and use one fire escape adjacent to 725 South Wabash Avenue;
[O2013-7754]

Chicago Kernel Gourmet Popcorn & More -- to construct, install, maintain and use two awnings at 511 South State Street;
[O2013-7782]

Chicago Kernel Gourmet Popcorn & More -- to maintain and use one sign at 511 South State Street;
[O2013-7755]

Columbia College -- to maintain and use one vault adjacent to 1104 South Wabash Avenue;

[O2013-7756]

Cosmopolitan Lofts Condominium Association -- to maintain and use one vault adjacent to 1133 South Wabash Avenue;

[O2013-7757]

DePaul University -- to maintain and use 17 awnings at 333 South State Street;

[O2013-7784]

Digital Lakeside LLC -- to construct, install, maintain and use two irrigation systems adjacent to 350 East Cermak Road;

[O2013-7759]

Forth Group Management Services -- to maintain and use 22 balconies adjacent to 1621 -- 1631 South Michigan Avenue;

[O2013-7762]

G&A Development -- to maintain and use three landscapings adjacent to 300 East 26th Street;

[O2013-7765]

General Parking Corporation -- to maintain and use one bridge adjacent to 326 South Wells Street;

[O2013-7766]

Gymboree Play & Music of Chicago -- to maintain and use one sign at 600 -- 614 West Roosevelt Road;

[O2013-7767]

Harold's on Wabash, Inc. -- to maintain and use one awning at 636 South Wabash Avenue;

[O2013-7786]

Hilton Hotels -- to maintain and use subsurface vaults adjacent to 720 South Michigan Avenue;

[O2013-7768]

Loft Development -- to maintain and use one vault adjacent to 542 South Dearborn Street;

[O2013-7769]

The Residence of 41 East 8th Street -- to maintain and use 16 caissons adjacent to 41 East 8th Street;

[O2013-7774]

Roosevelt Collection Retail Owner LLC -- to maintain and use 31 light fixtures adjacent to 150 West Roosevelt Road;

[O2013-7777]

Ruth M. Rothstein Core Center -- to maintain and use four lawn sprinkler systems adjacent to 2020 West Harrison Street;

[O2013-7778]

Sky Ride Tap -- to maintain and use one sign at 105 West Van Buren Street;

[O2013-7780]

U.S. Equities Realty -- to maintain and use 13 caissons adjacent to 550 West Van Buren Street;

[O2013-7781]

Union League Club of Chicago -- to maintain and use one canopy at 312 South Federal Street;

[O2013-7645]

VB Management LLC -- to maintain and use four light fixtures adjacent to 212 West Van Buren Street;

[O2013-7783]

Warehouse Liquors -- to maintain and use one awning at 634 South Wabash Avenue;

[O2013-7787]

7-Eleven -- to maintain and use five awnings at 954 West Monroe Street;

[O2013-7789]

175 Jackson LLC -- to maintain and use two canopies at 175 West Jackson Boulevard; and

[O2013-7647]

332 Property LLC -- to maintain and use two vaults adjacent to 332 South Michigan Avenue.

[O2013-7785]

Referred -- STANDARDIZATION OF PORTION OF S. DAMEN AVE. AS "MERRI DEE WAY".

[O2013-7731]

Also, a proposed ordinance directing the Commissioner of Transportation to take the necessary action for the standardization of the 1300 block of South Damen Avenue, at the southeast and northwest corners of West 13th Street, as "Merri Dee Way", for a period of three years not to exceed December 31, 2016, which was *Referred to the Committee on Transportation and Public Way.*

Referred -- EXEMPTION OF SMITHFIELD PROPERTIES XVI LLC FROM PHYSICAL BARRIER REQUIREMENT PERTAINING TO ALLEY ACCESSIBILITY FOR COMMERCIAL LOADING DOCK AND/OR PARKING LOT OR GARAGE.

[O2013-7729]

Also, a proposed ordinance to exempt Smithfield Properties XVI LLC from the physical barrier requirement pertaining to alley accessibility for the commercial loading dock and/or parking lot or garage in excess of six spaces for 805 North LaSalle Street, pursuant to the provisions of Title 10, Chapter 20, Section 430 of the Municipal Code of Chicago, which was *Referred to the Committee on Transportation and Public Way*.

Referred -- ISSUANCE OF PERMITS FOR SIGNS/SIGNBOARDS.

Also, three proposed orders directing the Commissioner of Buildings to issue permits to the applicants listed to install signs/signboards at the locations specified, which were *Referred to the Committee on Zoning, Landmarks and Building Standards,* as follows:

Chesterfield Awning Company -- for one sign/signboard (awning) at 1100 South Delano Court;

[Or2013-610]

Olympic Signs, Inc. -- for one sign/signboard measuring 577 square feet at 845 North Michigan Avenue (south elevation); and

[Or2013-636]

Olympic Signs, Inc. -- for one sign/signboard measuring 595 square feet at 845 North Michigan Avenue (west elevation).

[Or2013-635]

Presented By

ALDERMAN DOWELL (3rd Ward):

Referred -- GRANTS OF PRIVILEGE IN PUBLIC WAY.

Two proposed ordinances to grant permission and authority to the applicants listed for the purposes specified, which were *Referred to the Committee on Transportation and Public Way,* as follows:

Willow Automotive Services, Inc. -- to maintain and use one sign at 2020 South Wabash Avenue; and

[O2013-7788]

300 East 51st LLC -- to construct, install, maintain and use two planters adjacent to 5061 South Prairie Avenue.

[O2013-7790]

Referred -- EXEMPTION OF CSS GROUP INVESTMENT, INC. FROM PHYSICAL BARRIER REQUIREMENT PERTAINING TO ALLEY ACCESSIBILITY FOR PARKING FACILITIES.

[O2013-7602]

Also, a proposed ordinance to exempt CSS Group Investment, Inc. from the physical barrier requirement pertaining to alley accessibility for the parking facilities for 4329 -- 4331 South Michigan Avenue, pursuant to the provisions of Title 10, Chapter 20, Section 430 of the Municipal Code of Chicago, which was *Referred to the Committee on Transportation and Public Way.*

Presented By

ALDERMAN BURNS (4th Ward):

Referred -- GRANTS OF PRIVILEGE IN PUBLIC WAY.

Nine proposed ordinances to grant permission and authority to the applicants listed for the purposes specified, which were *Referred to the Committee on Transportation and Public Way,* as follows:

Lake Park Associates, Inc. -- to construct, install, maintain and use one emergency security telephone adjacent to 5215 South Harper Avenue;

[O2013-7814]

Lake Park Associates, Inc. -- to construct, install, maintain and use one emergency security telephone adjacent to 5230 South Lake Park Avenue;

[O2013-7818]

Mercy Community Pharmacy at Oakwood Center -- to construct, install, maintain and use one sign at 3753 South Cottage Grove Avenue;

[O2013-7821]

Silliman Group, Inc. -- to construct, install, maintain and use eight planters adjacent to 5105 South Hyde Park Boulevard;

[O2013-7824]

Silliman Group, Inc. -- to construct, install, maintain and use eight tree grates adjacent to 5105 South Hyde Park Boulevard;

[O2013-7827]

Silliman Group LLC -- to construct, install, maintain and use 78 tieback systems adjacent to 1501 -- 1521 East Hyde Park Boulevard;

[O2013-7828]

Silliman Group LLC -- to construct, install, maintain and use two sheetings adjacent to 1501 -- 1521 East Hyde Park Boulevard;

[O2013-7825]

Ulta Beauty -- to maintain and use two signs at 5228 South Lake Park Avenue; and

[O2013-7829]

The University of Chicago -- to maintain and use one sign at 1164 East 55th Street.

[O2013-7832]

Presented By

ALDERMAN HAIRSTON (5th Ward):

Referred -- GRANTS OF PRIVILEGE IN PUBLIC WAY.

Eight proposed ordinances to grant permission and authority to the applicants listed for the purposes specified, which were *Referred to the Committee on Transportation and Public Way,* as follows:

The University of Chicago -- to construct, install, maintain and use two conduits adjacent to 5201 South Cottage Grove Avenue;

[O2013-7851]

The University of Chicago -- to maintain and use four conduits adjacent to 924 East 57th Street;

[O2013-7854]

The University of Chicago -- to maintain and use a paved crosswalk adjacent to 5530 South Ellis Avenue;

[O2013-7846]

The University of Chicago -- to maintain and use two slurry wall tie-back anchor lines adjacent to 929 East 57th Street;

[O2013-7849]

The University of Chicago -- to maintain and use six utility piping adjacent to 924 East 57th Street;

[O2013-7862]

The University of Chicago -- to maintain and use two vaults adjacent to 924 East 57th Street;

[O2013-8141]

The University of Chicago Medical Center -- to maintain and use two building projections adjacent to 5700 South Maryland Avenue; and

[O2013-7881]

The University of Chicago/Searle Parking Lot -- to maintain and use two neutralization tanks adjacent to 5735 South Ellis Avenue.

[O2013-7882]

Presented By

ALDERMAN SAWYER (6th Ward):

Referred -- GRANTS OF PRIVILEGE IN PUBLIC WAY.

Two proposed ordinances to grant permission and authority to the applicants listed for the purposes specified, which were *Referred to the Committee on Transportation and Public Way,* as follows:

Artesanias D'Mexico -- to maintain and use one sign at 1644 West 18th Street; and

[O2013-8346]

Moon Star Grocery, Inc. -- to maintain and use two signs at 735 West 69th Street.
[O2013-7886]

Presented By

ALDERMAN HOLMES (7th Ward):

Referred -- GRANTS OF PRIVILEGE IN PUBLIC WAY.

Two proposed ordinances to grant permission and authority to the applicants listed for the purposes specified, which were *Referred to the Committee on Transportation and Public Way,* as follows:

Advocate Trinity Hospital -- to maintain and use one concrete utility trench adjacent to 2320 East 93rd Street; and
[O2013-7889]

Allstate Insurance -- to maintain and use one sign at 9174 South South Chicago Avenue.
[O2013-7893]

Presented By

ALDERMAN HARRIS (8th Ward):

Referred -- GRANTS OF PRIVILEGE IN PUBLIC WAY.

Five proposed ordinances to grant permission and authority to the applicants listed for the purposes specified, which were *Referred to the Committee on Transportation and Public Way,* as follows:

Chicago Computer Club -- to maintain and use one sign at 1641 East 87th Street;
[O2013-7896]

Flowers Unlimited & Gift -- to maintain and use one sign at 8607 South Stony Island Avenue;

[O2013-7901]

Flowers Unlimited & Gift -- to maintain and use one sign at 8621 South Stony Island Avenue;

[O2013-7898]

Ingleside Foods, Inc. -- to maintain and use one awning at 921 East 79th Street; and

[O2013-7791]

Sun Beauty Supply, Inc. -- to construct, install, maintain and use two awnings at 1634 East 87th Street.

[O2013-7792]

Referred -- AMENDMENT OF GRANT OF PRIVILEGE FOR TEN THIRTY FIVE.

[O2013-7745]

Also, a proposed ordinance to amend an ordinance passed by the City Council on June 30, 2010 and printed in the *Journal of the Proceedings of the City Council of the City of Chicago,* page 95488, which authorized a grant of privilege to Ten Thirty Five for one bay window at 1035 East 75th Street, by decreasing the compensation amount for said privilege, which was *Referred to the Committee on Transportation and Public Way.*

Presented By

ALDERMAN BEALE (9th Ward):

Referred -- AMENDMENT OF SECTION 4-60-023 OF MUNICIPAL CODE BY ADDING NEW SUBSECTIONS 9.433 THROUGH 9.490 TO DISALLOW ISSUANCE OF ADDITIONAL PACKAGE GOODS LICENSES ON PORTIONS OF VARIOUS PUBLIC WAYS WITHIN 9TH WARD.

[O2013-7597]

A proposed ordinance to amend Title 4, Chapter 60, Section 023 of the Municipal Code of Chicago by adding new subsections 9.433 through 9.490 to disallow the issuance of additional package goods licenses on portions of various public ways within the 9th Ward, which was *Referred to the Committee on License and Consumer Protection.*

Referred -- APPROVAL OF PLAT OF PULLMAN PARK PHASE 2 SUBDIVISION.
[O2013-7598]

Also, a proposed ordinance authorizing the approval of Pullman Park Phase 2 subdivision, being a subdivision in the area bounded by East 107th Street, South Doty Avenue, East 111th Street and the Chicago, Rock Island and Pacific Railroad (approximately South Langley Avenue), which was *Referred to the Committee on Transportation and Public Way*.

Presented By

ALDERMAN POPE (10th Ward):

Referred -- GRANTS OF PRIVILEGE IN PUBLIC WAY.

Three proposed ordinances to grant permission and authority to the applicants listed for the purposes specified, which were *Referred to the Committee on Transportation and Public Way,* as follows:

The Ford Motor Company -- to maintain and use one pedestrian bridge adjacent to 13000 South Torrence Avenue;
[O2013-7904]

S H Bell -- to maintain and use two fences adjacent to 10218 South Avenue O; and
[O2013-7905]

South Chicago & Indiana Harbor Railway Company -- to maintain and use two switch tracks adjacent to 2628 East 113th Street.
[O2013-7910]

Presented By

ALDERMAN BALCER (11th Ward):

Referred -- GRANTS OF PRIVILEGE IN PUBLIC WAY.

Three proposed ordinances to grant permission and authority to the applicants listed for the

purposes specified, which were *Referred to the Committee on Transportation and Public Way,* as follows:

Fairplay Foods -- to maintain and use one sign at 4640 South Halsted Street;
[O2013-7914]

Halsted Pershing Morgan LLC -- to maintain and use one security fence adjacent to 815 West Pershing Road; and
[O2013-7922]

Shop & Go -- to maintain and use one sign at 3162 South Ashland Avenue.
[O2013-7926]

Presented By

ALDERMAN CÁRDENAS (12th Ward):

Referred -- EXEMPTION OF JORGE HERNANDEZ FROM PHYSICAL BARRIER REQUIREMENT PERTAINING TO ALLEY ACCESSIBILITY FOR PARKING FACILITIES.
[O2013-7739]

A proposed ordinance to exempt Jorge Hernandez from the physical barrier requirement pertaining to alley accessibility for the parking facilities for 2621 West 47th Street, pursuant to the provisions of Title 10, Chapter 20, Section 430 of the Municipal Code of Chicago, which was *Referred to the Committee on Transportation and Public Way.*

Presented By

ALDERMAN QUINN (13th Ward):

Referred -- GRANTS OF PRIVILEGE IN PUBLIC WAY.

Eleven proposed ordinances to grant permission and authority to the applicants listed for the purposes specified, which were *Referred to the Committee on Transportation and Public Way,* as follows:

A&E Muffler Shop -- to maintain and use one sign at 3738 West 63rd Street;
[O2013-7932]

Don Gollo Supermercado, Inc. -- to maintain and use one awning at 4156 West 63rd Street;
[O2013-7793]

Indio Cocina Mexicana -- to maintain and use one sign at 3930 West 63rd Street;
[O2013-7935]

La Mas Chiquita -- to maintain and use one awning at 5716 West 63rd Street;
[O2013-7794]

La Taqueria La Puerta Corporation -- to maintain and use one sign at 5620 South Pulaski Road;
[O2013-7938]

Learning Center -- to maintain and use one sign at 4250 West 63rd Street;
[O2013-7940]

Marquette Animal Hospital -- to maintain and use one sign at 4227 West 63rd Street;
[O2013-7943]

Taqueria El Pastor -- to maintain and use one awning at 4418 West 63rd Street;
[O2013-7795]

Taqueria El Pastor -- to maintain and use one sign at 4418 West 63rd Street;
[O2013-7947]

Valentina Restaurant -- to maintain and use one canopy at 4506 West 63rd Street; and
[O2013-7650]

Valentina Restaurant -- to maintain and use two signs at 4506 West 63rd Street.
[O2013-7948]

Referred -- STANDARDIZATION OF 5717 S. NEW ENGLAND AVE. AS "GREGORY W. BAINE WAY".
[O2013-7743]

Also, a proposed ordinance directing the Commissioner of Transportation to take the necessary action for the standardization of 5717 South New England Avenue as "Gregory W. Baine Way", which was *Referred to the Committee on Transportation and Public Way.*

Presented By

ALDERMAN BURKE (14th Ward):

Referred -- GRANTS OF PRIVILEGE IN PUBLIC WAY.

Nine proposed ordinances to grant permission and authority to the applicants listed for the purposes specified, which were *Referred to the Committee on Transportation and Public Way,* as follows:

Dependable Auto Repair, Inc. -- to maintain and use one sign at 3314 West 47th Street;
[O2013-7953]

Family Dollar Number 6514 -- to maintain and use two light fixtures adjacent to 2420 West 51st Street;
[O2013-7956]

Honda City -- to maintain and use one building projection adjacent to 4950 South Pulaski Road;
[O2013-7961]

Honda City -- to maintain and use two building projections adjacent to 4900 South Pulaski Road;
[O2013-7964]

Honda City -- to maintain and use four light fixtures adjacent to 4900 South Pulaski Road;
[O2013-7970]

La Fuente -- to maintain and use one awning at 2512 -- 2514 West 51st Street;
[O2013-7796]

Lawndale Mobil Mart -- to maintain and use one sign at 3642 West 59th Street;
[O2013-7975]

Midway Dodge -- to maintain and use 14 light fixtures adjacent to 4747 South Pulaski Road; and
[O2013-7978]

Ted's Firewater Saloon, Inc. -- to maintain and use one awning at 5834 South Kedzie Avenue.
[O2013-7797]

Referred -- CALL ON ALL CHURCHES TO TOLL BELLS AND SCHOOLS TO HOLD MOMENT OF SILENCE ON NOVEMBER 22, 2013 IN COMMEMORATION OF 50TH ANNIVERSARY OF ASSASSINATION OF PRESIDENT JOHN F. KENNEDY.

[R2013-880]

Also, a proposed resolution urging all churches to toll bells and all schools to designate a moment of silence at the exact hour and minute on November 22, 2013 to commemorate the 50th anniversary of the assassination of President John F. Kennedy, which was *Referred to the Committee on Finance.*

Presented By

ALDERMAN BURKE (14th Ward) And ALDERMAN BURNS (4th Ward):

Referred -- AMENDMENT OF CHAPTER 2-154 OF MUNICIPAL CODE BY ADDING NEW SECTION 018 REQUIRING DISCLOSURE OF EXECUTIVE COMPENSATION PAY RATIOS OF CORPORATIONS SEEKING CITY ACTION.

[O2013-7620]

A proposed ordinance to amend Title 2, Chapter 154 of the Municipal Code of Chicago by adding new Section 018 to promote the full and accurate disclosure of the ratio of top executive compensation to the median compensation of the employees of publicly traded corporations seeking city action or requiring city approval, which was *Referred to the Committee on Finance.*

Presented By

ALDERMAN FOULKES (15th Ward):

Referred -- GRANTS OF PRIVILEGE IN PUBLIC WAY.

Five proposed ordinances to grant permission and authority to the applicants listed for the purposes specified, which were *Referred to the Committee on Transportation and Public Way,* as follows:

Advance Auto Parts Number 6685 -- to maintain and use one sign at 6714 South Western Avenue;

[O2013-7986]

Del Real Bakery -- to maintain and use one sign at 3044 West 63rd Street;

[O2013-7996]

Tony's Western Wear, Inc. -- to maintain and use one sign at 3348 West 63rd Street;

[O2013-8000]

Town Food & Liquor -- to maintain and use one sign at 1813 West 63rd Street; and

[O2013-8004]

Sergio Vazquez -- to maintain and use one sign at 3143 West 63rd Street.

[O2013-7997]

Referred -- EXEMPTION OF KIDDIE HEAVEN LEARNING FROM PHYSICAL BARRIER REQUIREMENT PERTAINING TO ALLEY ACCESSIBILITY FOR PARKING FACILITIES.

[O2013-7601]

Also, a proposed ordinance to exempt Kiddie Heaven Learning from the physical barrier requirement pertaining to alley accessibility for the parking facilities for 1700 West 63rd Street, pursuant to the provisions of Title 10, Chapter 20, Section 430 of the Municipal Code of Chicago, which was *Referred to the Committee on Transportation and Public Way.*

Presented By

ALDERMAN THOMPSON (16th Ward):

Referred -- GRANTS OF PRIVILEGE IN PUBLIC WAY.

Eight proposed ordinances to grant permission and authority to the applicants listed for the purposes specified, which were *Referred to the Committee on Transportation and Public Way,* as follows:

Cut It Out Hair Designs -- to construct, install, maintain and use one awning at 3041 West 59th Street;

[O2013-7798]

Cut 2 Keep -- to maintain and use one awning at 5015 South Ashland Avenue;

[O2013-7799]

Handyman Remodeling -- to construct, install, maintain and use one awning at 2953 West 59th Street;

[O2013-7800]

La Chaparrita De Chicago Number 2 -- to maintain and use one awning at 5957 South Kedzie Avenue;

[O2013-7801]

McDonald's Restaurant -- to maintain and use one sign at 6336 South Ashland Avenue;

[O2013-8008]

Mr. Sudsy -- to maintain and use two canopies at 5926 South Kedzie Avenue;

[O2013-7652]

O'Reilly Auto Parts Number 3397 -- to maintain and use one canopy at 5346 South Ashland Avenue; and

[O2013-7657]

Pizza by Geneo's, Inc. -- to maintain and use one sign at 2945 West 59th Street.

[O2013-8015]

Presented By

ALDERMAN THOMAS (17th Ward):

Referred -- SUPPORT FOR RENEWAL OF COOK COUNTY CLASS 6(b) TAX INCENTIVES FOR PROPERTY AT 1919 W. 74TH ST.

[R2013-879]

Also, a proposed resolution recommending the property at 1919 West 74th Street for the renewal of Class 6(b) tax incentives under the Cook County Real Property Classification Ordinance, which was *Referred to the Committee on Economic, Capital and Technology Development.*

Presented By

ALDERMAN LANE (18th Ward):

Referred -- GRANTS OF PRIVILEGE IN PUBLIC WAY.

Three proposed ordinances to grant permission and authority to the applicants listed for the purposes specified, which were *Referred to the Committee on Transportation and Public Way,* as follows:

Angie's -- to maintain and use one sign at 8352 South Pulaski Road;
[O2013-8019]

Gordon's Auto Repair -- to maintain and use one sign at 7319 South Western Avenue; and
[O2013-8022]

Midas Muffler Shop -- to maintain and use two signs at 7137 South Western Avenue.
[O2013-8024]

Referred -- ISSUANCE OF PERMIT FOR SIGN/SIGNBOARD AT 7239 S. WESTERN AVE.

[Or2013-599]

Also, a proposed order directing the Commissioner of Buildings to issue a permit to Madison Awning to install a sign/signboard at 7239 South Western Avenue, which was *Referred to the Committee on Zoning, Landmarks and Building Standards.*

Presented By

ALDERMAN O'SHEA (19th Ward):

Referred -- GRANTS OF PRIVILEGE IN PUBLIC WAY.

Nine proposed ordinances to grant permission and authority to the applicants listed for the purposes specified, which were *Referred to the Committee on Transportation and Public Way,* as follows:

Chicago Computer Club -- to maintain and use one sign at 2039 West 95th Street;
[O2013-8277]

Citibank, N.A. -- to maintain and use 10 light fixtures adjacent to 9449 South Western Avenue;
[O2013-8278]

Citibank, N.A. -- to maintain and use one roof overhang adjacent to 9449 South Western Avenue;
[O2013-8279]

Comfort Family Dental -- to maintain and use one sign at 2056 West 95th Street;
[O2013-8280]

Family Thrift Store -- to maintain and use two signs at 9321 South Western Avenue;
[O2013-8281]

Gertie's Ice Cream & Chili -- to maintain and use one canopy at 11009 South Kedzie Avenue;
[O2013-7660]

Gertie's Ice Cream & Chili -- to maintain and use one sign at 11009 South Kedzie Avenue;
[O2013-8282]

Panera Bread Number 933 -- to maintain and use one canopy at 2314 West 95th Street; and
[O2013-7662]

Solution 3 Graphics, Inc. -- to maintain and use one sign at 10547 South Western Avenue.
[O2013-8283]

Presented By

ALDERMAN COCHRAN (20th Ward):

Referred -- GRANTS OF PRIVILEGE IN PUBLIC WAY.

Three proposed ordinances to grant permission and authority to the applicants listed for the purposes specified, which were *Referred to the Committee on Transportation and Public Way,* as follows:

Taqueria Atotonilco Number 2 -- to maintain and use one sign at 1649 West 47th Street;
[O2013-8284]

The University of Chicago -- to maintain and use two conduits adjacent to 6000 South Kenwood Avenue; and

[O2013-8286]

The University of Chicago File Number 23 -- to maintain and use one pipe trench adjacent to 6000 South University Avenue.

[O2013-8287]

Referred -- EXEMPTION OF APPLICANTS FROM PHYSICAL BARRIER REQUIREMENT PERTAINING TO ALLEY ACCESSIBILITY FOR PARKING FACILITIES.

Also, three proposed ordinances to exempt the applicants listed from the physical barrier requirement pertaining to alley accessibility for the parking facilities adjacent to the locations specified, pursuant to the provisions of Title 10, Chapter 20, Section 430 of the Municipal Code of Chicago, which were *Referred to the Committee on Transportation and Public Way,* as follows:

David Fleishman of Northwestern Capital Investment Partners -- 6543 South Woodlawn Avenue;

[O2013-7511]

George Misca -- 5922 South Michigan Avenue; and

[O2013-7582]

WP Senior Preservation Associates -- 6116 -- 6144 South Cottage Grove Avenue.

[O2013-7510]

Presented By

ALDERMAN BROOKINS (21st Ward):

Referred -- GRANTS OF PRIVILEGE IN PUBLIC WAY.

Four proposed ordinances to grant permission and authority to the applicants listed for the purposes specified, which were *Referred to the Committee on Transportation and Public Way,* as follows:

Auto Pro Collision Clinic, Inc. -- to maintain and use one sign at 9928 South Vincennes Avenue;

[O2013-8292]

Kerfoot Food and Liquor -- to maintain and use two awnings at 8462 South Vincennes Avenue;

[O2013-7802]

Morrison's Restaurant -- to maintain and use three signs at 8127 South Ashland Avenue; and

[O2013-8295]

Time Out Lounge -- to maintain and use one awning at 8216 South Vincennes Avenue.

[O2013-7803]

Referred -- ISSUANCE OF PERMITS FOR SIGNS/SIGNBOARDS AT 9249 S. HALSTED ST.

Also, two proposed orders directing the Commissioner of Buildings to issue permits to Tyco's Graphic Design to install signs/signboards at 9249 South Halsted Street, which were *Referred to the Committee on Zoning, Landmarks and Building Standards,* as follows:

one sign/signboard measuring 230 square feet; and

[Or2013-596]

one sign/signboard measuring 265 square feet.

[Or2013-597]

Presented By

ALDERMAN BROOKINS (21st Ward) And ALDERMAN MORENO (1st Ward):

Referred -- CALL FOR REPARATIONS FOR CHICAGO POLICE TORTURE SURVIVORS UNDER FORMER COMMANDER JON BURGE.

[O2013-7615]

A proposed ordinance calling for reparations for the torture survivors, family members and

other affected African American individuals who suffered systematic acts of torture, physical abuse, coercion, and other forms of physical and psychological abuse under former Chicago Police Commander Jon Burge from 1972 to 1991; creating Chicago Police Torture Reparations Commission to administer financial compensation for said victims; creating a center on the South Side of Chicago that will provide psychological counseling, health care services and vocational training to the torture survivors and family members; allowing said victims and their family members to enroll in City Colleges and receive their education and degrees for free; incorporating a history lesson about said Chicago Police torture cases into the curriculum of the Chicago Public School system; and providing a minimum of $20 Million to finance the Torture Reparations Commission, the South Side center and the creation of a curriculum, which was *Referred to the Committee on Finance.*

Presented By

ALDERMAN MUNOZ (22nd Ward):

Referred -- GRANTS OF PRIVILEGE IN PUBLIC WAY.

Nine proposed ordinances to grant permission and authority to the applicants listed for the purposes specified, which were *Referred to the Committee on Transportation and Public Way,* as follows:

A Gomez Tires & Wheels, Inc. -- to maintain and use one awning at 3000 South Kostner Avenue;

[O2013-7804]

Cash America Jewelry & Loan -- to maintain and use one awning at 3600 West 26th Street;

[O2013-7805]

Cash America Jewelry & Loan -- to maintain and use one sign at 3600 West 26th Street;

[O2013-8298]

Clinia Activa -- to maintain and use one sign at 3752 West 26th Street;

[O2013-8301]

Neiza's Enterprises, Inc. -- to maintain and use one sign at 2418 South Kedzie Avenue;

[O2013-8305]

PAWS Chicago -- to maintain and use two awnings at 3516 West 26th Street;

[O2013-7806]

PAWS Chicago -- to maintain and use six light fixtures adjacent to 3516 West 26th Street;
[O2013-8310]

Picante Telecom -- to maintain and use one awning at 2554 South Pulaski Road; and
[O2013-7807]

Picante Telecom -- to maintain and use one sign at 2554 South Pulaski Road.
[O2013-8313]

Presented By

ALDERMAN ZALEWSKI (23rd Ward):

Referred -- AMENDMENT OF SECTION 4-60-023 OF MUNICIPAL CODE BY DELETING SUBSECTION 13.71 TO ALLOW ISSUANCE OF ADDITIONAL PACKAGE GOODS LICENSES ON PORTION OF W. 63RD ST.
[O2013-7585]

A proposed ordinance to amend Title 4, Chapter 60, Section 023 of the Municipal Code of Chicago by deleting subsection 13.71 which restricted the issuance of additional package goods licenses on West 63rd Street, from South Central Park Avenue to South Hamlin Avenue, which was *Referred to the Committee on License and Consumer Protection.*

Referred -- GRANTS OF PRIVILEGE IN PUBLIC WAY.

Also, seven proposed ordinances to grant permission and authority to the applicants listed for the purposes specified, which were *Referred to the Committee on Transportation and Public Way,* as follows:

A-OK Automotive, Inc. -- to maintain and use two signs at 5809 South Archer Avenue;
[O2013-8316]

Bank of America -- to maintain and use one sign at 6331 South Archer Avenue;
[O2013-8318]

Cash America Jewelry & Loan -- to maintain and use one sign at 4558 South Cicero Avenue;

[O2013-8322]

El Patron A Modern Taqueria -- to maintain and use one sign at 6832 West Archer Avenue;

[O2013-8324]

My TV Satellite System -- to maintain and use one sign at 6179 South Archer Avenue;

[O2013-8326]

Southwest Family Health Center -- to maintain and use one sign at 4839 West 47th Street; and

[O2013-8328]

TCF National Bank -- to maintain and use one sign at 6141 South Archer Avenue.

[O2013-8331]

Referred -- EXEMPTION OF JOHN LIGAS FROM PHYSICAL BARRIER REQUIREMENT PERTAINING TO ALLEY ACCESSIBILITY FOR PARKING FACILITIES.

[O2013-7586]

Also, a proposed ordinance to exempt John Ligas from the physical barrier requirement pertaining to alley accessibility for the parking facilities for 7104 West Archer Avenue, pursuant to the provisions of Title 10, Chapter 20, Section 430 of the Municipal Code of Chicago, which was *Referred to the Committee on Transportation and Public Way.*

Presented By

ALDERMAN CHANDLER (24th Ward):

Referred -- GRANTS OF PRIVILEGE IN PUBLIC WAY.

Seven proposed ordinances to grant permission and authority to the applicants listed for the purposes specified, which were *Referred to the Committee on Transportation and Public Way,* as follows:

El Burrito Feliz Restaurant -- to maintain and use one bay window adjacent to 3219 West Cermak Road;

[O2013-8335]

El Burrito Feliz Restaurant -- to maintain and use one security camera adjacent to 3219 West Cermak Road;

[O2013-8339]

El Burrito Feliz Restaurant -- to maintain and use two steps adjacent to 3219 West Cermak Road;

[O2013-8341]

Pulaski Dollar & Food, Inc. -- to maintain and use three light fixtures adjacent to 737 South Pulaski Road;

[O2013-8342]

Tasty Beef, Inc. -- to maintain and use one sign at 3701 West 16th Street;

[O2013-8343]

Westside Family Health Center -- to maintain and use eight light fixtures adjacent to 3752 West 16th Street; and

[O2013-8344]

Westside Family Health Center -- to maintain and use two signs at 3752 West 16th Street.

[O2013-8345]

Presented By

ALDERMAN SOLIS (25th Ward):

Rules Suspended -- CONGRATULATIONS EXTENDED TO CHICAGO URBAN ART SOCIETY CO-FOUNDERS PETER KEPHA AND LAUREN PACHECO ON ORGANIZING ANNUAL SLOW & LOW: COMMUNITY LOWRIDER FESTIVAL.

[R2013-883]

A proposed resolution reading as follows:

WHEREAS, The culture surrounding lowriders and the multitude of artists and fans of these automobiles has long been a staple of urban life in America and Mexican-American culture; and

WHEREAS, The City of Chicago, in particular, has long been an integral component in the lowrider movement's migration from Los Angeles to the Midwest; and

WHEREAS, The impressive artistry, superior mechanical skill, and close-knit camaraderie of those within the lowrider community has helped to keep the spirit of this movement alive by its car clubs, families and enthusiasts; and

WHEREAS, The decoration and exposition of these pieces of art helps to enrich and maintain a rich cultural legacy for both exhibitor and viewer alike; and

WHEREAS, The Chicago Urban Art Society, an emerging exhibition and creative-use space has taken great lengths to solidify a permanent place for lowrider culture in the city through its Chicago Lowrider Preservation Fund and their annual community lowrider festival; and

WHEREAS, This artistic subculture has thrived and grown immensely, flourishing in our city in the very heart of Pilsen; now, therefore,

Be It Resolved, That we, the Mayor and the members of the Chicago City Council, assembled this 16th day of October 2013, do hereby commend the Chicago Urban Art Society's co-founders Peter Kepha and Lauren Pacheco on the organization of their annual Slow & Low: Community Lowrider Festival with support by Edward "Magic" Calderon and Jorge Ortega on all of its work; and

Be It Further Resolved, That a suitable copy of this resolution be presented to the organizers of the Slow & Low: Community Lowrider Festival.

Alderman Solis moved to *Suspend the Rules Temporarily* to permit immediate consideration of and action upon the foregoing proposed resolution. The motion *Prevailed*.

On motion of Alderman Solis, the foregoing proposed resolution was *Adopted* by yeas and nays as follows:

Yeas -- Aldermen Moreno, Fioretti, Dowell, Burns, Hairston, Sawyer, Holmes, Harris, Beale, Balcer, Cárdenas, Quinn, Burke, Foulkes, Thompson, Thomas, Lane, O'Shea, Cochran, Brookins, Muñoz, Zalewski, Chandler, Solis, Maldonado, Burnett, Ervin, Graham, Reboyras, Suarez, Waguespack, Mell, Austin, Colón, Sposato, Mitts, Cullerton, Laurino, P. O'Connor, M. O'Connor, Reilly, Smith, Tunney, Arena, Cappleman, Pawar, Osterman, Moore, Silverstein -- 49.

Nays -- None.

Alderman Balcer moved to reconsider the foregoing vote. The motion was lost.

Referred -- AMENDMENT OF SECTION 4-60-022 OF MUNICIPAL CODE BY DELETING SUBSECTIONS 25.147 AND 25.148 TO ALLOW ISSUANCE OF ADDITIONAL ALCOHOLIC LIQUOR LICENSES ON PORTIONS OF S. DAMEN AVE.
[O2013-7736]

Also, a proposed ordinance to amend Title 4, Chapter 60, Section 022 of the Municipal Code of Chicago by deleting subsections 25.147 and 25.148 which restricted the issuance of additional alcoholic liquor licenses on South Damen Avenue, from West 16th Street to West 19th Street and on South Damen Avenue, from West 19th Street to West Cermak Road, which was *Referred to the Committee on License and Consumer Protection.*

Referred -- GRANTS OF PRIVILEGE IN PUBLIC WAY.

Also, nine proposed ordinances to grant permission and authority to the applicants listed for the purposes specified, which were *Referred to the Committee on Transportation and Public Way,* as follows:

Chinatown Square Association -- to maintain and use one sign at 2172 South Archer Avenue;
[O2013-8348]

King Wah Restaurant -- to maintain and use one sign at 2223 South Wentworth Avenue;
[O2013-8349]

Mandarin Kitchen -- to maintain and use one awning at 2143 South Archer Avenue;
[O2013-7812]

Mexico Juarez Driving School -- to maintain and use one security camera adjacent to 1151 West 18th Street;
[O2013-8350]

Mexico Juarez Driving School -- to maintain and use one sign at 1151 West 18th Street;
[O2013-8351]

Raymond's Hamburgers & Tacos -- to maintain and use one sign at 2404 South Blue Island Avenue;
[O2013-8352]

Taqueria Y Tortilleeria Atotonilco -- to construct, install, maintain and use one trash container adjacent to 1637 South Blue Island Avenue;
[O2013-8353]

Triple Crown Restaurant -- to maintain and use one awning at 2217 South Wentworth Avenue; and

[O2013-7813]

University Commons I Condominium Association -- to maintain and use one occupation of space adjacent to 1033 -- 1069 West 14th Place.

[O2013-8354]

Referred -- AMENDMENT OF SECTION 17-6-0403-F OF MUNICIPAL CODE TO ALLOW ARTIST WORK SPACE WITHIN PLANNED MANUFACTURING DISTRICT NO. 11A.

[O2013-7750]

Also, a proposed ordinance to amend Title 17, Chapter 6, Section 0403-F of the Municipal Code of Chicago by allowing artist work space as permitted uses within Planned Manufacturing District Number 11A, which was *Referred to the Committee on Zoning, Landmarks and Building Standards.*

Presented By

ALDERMAN MALDONADO (26th Ward):

Referred -- GRANTS OF PRIVILEGE IN PUBLIC WAY.

Five proposed ordinances to grant permission and authority to the applicants listed for the purposes specified, which were *Referred to the Committee on Transportation and Public Way,* as follows:

The Continental Lounge -- to maintain and use one entrance enclosure adjacent to 2801 West Chicago Avenue;

[O2013-8031]

Di Carlo's Armanetti Liquors -- to maintain and use two awnings at 515 North Western Avenue;

[O2013-7831]

Festa Pizzeria, Inc. -- to maintain and use one sign at 3525 West Fullerton Avenue;

[O2013-8027]

La Encantada Restaurant and Catering -- to maintain and use one canopy at 3437 West North Avenue; and

[O2013-7665]

2934 Grand Currency Exchange, Inc. -- to maintain and use one sign at 2934 West Grand Avenue.

[O2013-8033]

Referred -- ISSUANCE OF PERMIT FOR SIGN/SIGNBOARD AT 4052 W. GRAND AVE.

[O2013-7583]

Also, a proposed ordinance directing the Commissioner of Buildings to issue a permit to Midwest Sign Lighting, Inc. to install a sign/signboard at 4052 West Grand Avenue, which was *Referred to the Committee on Zoning, Landmarks and Building Standards.*

Presented By

ALDERMAN BURNETT (27th Ward):

Referred -- AMENDMENT OF SECTION 2-32-082 OF MUNICIPAL CODE CONCERNING COMPENSATION FOR DEBT COLLECTION CONTRACTS EMPLOYING EX-OFFENDERS.

[O2013-7565]

A proposed ordinance to amend Title 2, Chapter 32, Section 082 of the Municipal Code of Chicago in which compensation for collection agencies which employ ex-offenders to perform debt collection services may, in the discretion of the City Comptroller, include payment based upon a percentage of debts collected, which was *Referred to the Committee on the Budget and Government Operations.*

Referred -- GRANTS OF PRIVILEGE IN PUBLIC WAY.

Also, 13 proposed ordinances to grant permission and authority to the applicants listed for the purposes specified, which were *Referred to the Committee on Transportation and Public Way,* as follows:

Arkadia Apartments LLC -- to construct, install, maintain and use 13 trees adjacent to 763 -- 765 West Adams Street;

[O2013-8037]

Chicago Hamlin Medical Center -- to maintain and use one awning at 3758 West Chicago Avenue;

[O2013-7834]

CW 600 West Chicago LLC -- to maintain and use one pedestrian walkway adjacent to 600 West Chicago Avenue;

[O2013-8040]

The Fudge Pot -- to maintain and use one awning at 1532 North Wells Street;

[O2013-7836]

Fulton Market Row Condominium Association -- to maintain and use nine balconies adjacent to 1044 West Fulton Market;

[O2013-8044]

Iguana Cafe -- to maintain and use one sign at 517 -- 519 North Halsted Street;

[O2013-8057]

Jordan's Food of Distinction, Inc. -- to maintain and use three awnings at 1551 West Thomas Street;

[O2013-7840]

The Juicy Wine Company -- to maintain and use one sign at 694 North Milwaukee Avenue;

[O2013-8060]

MK Investment Partners LLC -- to maintain and use three building projections (vertical fins) adjacent to 862 North Franklin Street;

[O2013-8051]

MK Investment Partners LLC -- to maintain and use 12 caissons adjacent to 862 North Franklin Street;

[O2013-8064]

MK Investment Partners LLC -- to maintain and use one cornice adjacent to 862 North Franklin Street;

[O2013-8067]

MK Investment Partners LLC -- to maintain and use one roof overhang adjacent to 862 North Franklin Street; and

[O2013-8071]

Motorola Mobility LLC -- to maintain and use one fence adjacent to 965 West Chicago Avenue.

[O2013-8347]

Referred -- EXEMPTION OF APPLICANTS FROM PHYSICAL BARRIER REQUIREMENT PERTAINING TO ALLEY ACCESSIBILITY FOR PARKING FACILITIES.

Also, two proposed ordinances to exempt the applicants listed from the physical barrier requirement pertaining to alley accessibility for the parking facilities adjacent to the locations specified, pursuant to the provisions of Title 10, Chapter 20, Section 430 of the Municipal Code of Chicago, which were *Referred to the Committee on Transportation and Public Way,* as follows:

Bavarian Motors of Chicago, Inc. -- 27 North May Street; and

[O2013-7610]

Hale Lofts Condominium Association -- 14 North Peoria Street.

[O2013-7608]

Referred -- ISSUANCE OF PERMIT FOR SIGN/SIGNBOARD AT 2323 W. MADISON ST.

[Or2013-622]

Also, a proposed order directing the Commissioner of Buildings to issue a permit to The Holland Design Group, Inc. to install a sign/signboard at 2323 West Madison Street, which was *Referred to the Committee on Zoning, Landmarks and Building Standards.*

Presented By

ALDERMAN ERVIN (28th Ward):

Referred -- GRANTS OF PRIVILEGE IN PUBLIC WAY.

Three proposed ordinances to grant permission and authority to the applicants listed for the purposes specified, which were *Referred to the Committee on Transportation and Public Way,* as follows:

Advance Auto Parts Number 6944 -- to maintain and use two signs at 5001 West Madison Street;

[O2013-8082]

Tom's Food & Liquor -- to maintain and use three signs at 5201 West Lake Street; and

[O2013-8085]

Tops & Bottoms, Inc. -- to maintain and use nine awnings at 3960 West Madison Street.

[O2013-7865]

Referred -- STANDARDIZATION OF PORTION OF W. FIFTH AVE. AS "RUTH CARTER LANE".

[O2013-7589]

Also, a proposed ordinance directing the Commissioner of Transportation to take the necessary action for the standardization of the 3400 block of West Fifth Avenue as "Ruth Carter Lane", which was *Referred to the Committee on Transportation and Public Way.*

Referred -- VACATION OF PORTIONS OF PUBLIC ALLEYS AND STREETS IN AREA BOUNDED BY S. WOOD ST., W. HASTINGS ST., S. PAULINA ST. AND W. 15TH ST.

[O2013-7629]

Also, a proposed ordinance authorizing the vacation of three 16-foot wide public alleys, West 14th Street and West 14th Place in the area bounded by South Wood Street, West Hastings Street, South Paulina Street and West 15th Street, which was *Referred to the Committee on Transportation and Public Way.*

Referred -- ISSUANCE OF PERMIT FOR SIGN/SIGNBOARD AT 1200 W. ROOSEVELT RD.

[Or2013-598]

Also, a proposed order directing the Commissioner of Buildings to issue a permit to Related Midwest LLC to install a sign/signboard at 1200 West Roosevelt Road, which was *Referred to the Committee on Zoning, Landmarks and Building Standards.*

Presented By

ALDERMAN GRAHAM (29th Ward):

Referred -- GRANT OF PRIVILEGE IN PUBLIC WAY FOR RITE PRICE FOOD.

[O2013-7869]

A proposed ordinance to grant permission and authority to Rite Price Food to maintain and use one awning at 5606 -- 5612 West Division Street, which was *Referred to the Committee on Transportation and Public Way.*

Referred -- EXEMPTION OF NORTH RIDGE CLEANERS, INC. FROM PHYSICAL BARRIER REQUIREMENT PERTAINING TO ALLEY ACCESSIBILITY FOR PARKING FACILITIES.

[O2013-7587]

Also, a proposed ordinance to exempt North Ridge Cleaners, Inc. from the physical barrier requirement pertaining to alley accessibility for the parking facilities for 6204 West North Avenue, pursuant to the provisions of Title 10, Chapter 20, Section 430 of the Municipal Code of Chicago, which was *Referred to the Committee on Transportation and Public Way.*

Presented By

ALDERMAN REBOYRAS (30th Ward):

Referred -- GRANTS OF PRIVILEGE IN PUBLIC WAY.

Five proposed ordinances to grant permission and authority to the applicants listed for the

purposes specified, which were *Referred to the Committee on Transportation and Public Way,* as follows:

Cavitos Liquors, Inc. -- to maintain and use one canopy at 3825 West North Avenue;
[O2013-7667]

Cavitos Liquors, Inc. -- to maintain and use one sign at 3825 West North Avenue;
[O2013-8090]

Hermosa Medical & Diagnostic -- to maintain and use one awning at 2004 North Pulaski Road;
[O2013-7894]

Hermosa Medical & Diagnostic -- to maintain and use two signs at 2004 North Pulaski Road; and
[O2013-8094]

Mr. Discount -- to maintain and use one sign at 5652 West Diversey Avenue.
[O2013-8099]

Presented By

ALDERMAN SUAREZ (31st Ward):

Referred -- GRANTS OF PRIVILEGE IN PUBLIC WAY.

Nine proposed ordinances to grant permission and authority to the applicants listed for the purposes specified, which were *Referred to the Committee on Transportation and Public Way,* as follows:

American Realty of Illinois, Inc. -- to maintain and use one sign at 4215 West Fullerton Avenue;
[O2013-8104]

Armitage Kostner Currency Exchange -- to maintain and use four signs at 4400 West Armitage Avenue;
[O2013-8106]

Fort Knox LLC -- to maintain and use three door swings adjacent to 2300 North Knox Avenue;

[O2013-8108]

O'Reilly Auto Parts Number 3393 -- to maintain and use two canopies at 2801 North Cicero Avenue;

[O2013-7669]

O'Reilly Auto Parts Number 3393 -- to maintain and use two signs at 2801 North Cicero Avenue;

[O2013-8112]

Osmondson Carpentry, Inc. -- to maintain and use three awnings at 3118 North Cicero Avenue;

[O2013-7900]

Stanley Tire Shop -- to maintain and use one sign at 3021 North Central Avenue;

[O2013-8114]

Victor's Sportswear -- to maintain and use one canopy at 4324 West Fullerton Avenue; and

[O2013-7671]

Yoly's Beauty Salon -- to maintain and use one sign at 4352 West Belmont Avenue.

[O2013-8116]

Presented By

ALDERMAN WAGUESPACK (32nd Ward):

Referred -- GRANTS OF PRIVILEGE IN PUBLIC WAY.

Twenty-two proposed ordinances to grant permission and authority to the applicants listed for the purposes specified, which were *Referred to the Committee on Transportation and Public Way,* as follows:

A. Vision Chicago, Inc. -- to maintain and use three awnings at 910 North Damen Avenue;

[O2013-7907]

Blackhawk/Halsted LLC -- to maintain and use one bicycle rack adjacent to 1460 North Halsted Street;

[O2013-8123]

Bucktown Athletic Club -- to maintain and use one decorative building projection adjacent to 2040 West North Avenue;

[O2013-8125]

Cash America Jewelry & Loan -- to maintain and use four awnings at 3123 North Ashland Avenue;

[O2013-7915]

Clybourn Webster Condominium Association -- to maintain and use two porches adjacent to 2200 North Clybourn Avenue;

[O2013-8127]

Flor -- to maintain and use one awning at 1871 North Clybourn Avenue;

[O2013-7919]

Bart Harris -- to maintain and use one sign at 2132 West Belmont Avenue;

[O2013-8122]

Kids Science Labs -- to maintain and use one sign at 1550 North Kingsbury Street;

[O2013-8139]

Kitsch'n on Roscoe -- to maintain and use one canopy at 2005 West Roscoe Street;

[O2013-7673]

Lincoln Park Athletic Club -- to maintain and use one canopy at 1019 West Diversey Parkway;

[O2013-7677]

Ola's Liquors -- to maintain and use one awning at 947 North Damen Avenue;

[O2013-7925]

On the Route Bicycles Corporation -- to maintain and use two signs at 3144 North Lincoln Avenue;

[O2013-8140]

Polished -- to construct, install, maintain and use one awning at 1442 West Belmont Avenue;

[O2013-7928]

Prints Unlimited -- to maintain and use six light fixtures adjacent to 1461 West Fullerton Avenue;

[O2013-8143]

Ranch Triangle Community Conservation Organization -- to maintain and use two planters adjacent to 1003 -- 1037 West Armitage Avenue;

[O2013-8144]

Ranch Triangle Community Conservation Organization -- to maintain and use one planter adjacent to 1117 West Armitage Avenue;

[O2013-8151]

Howard Stillman -- to maintain and use four light fixtures adjacent to 2417 North Clybourn Avenue;

[O2013-8130]

Howard Stillman -- to maintain and use one sign at 2417 North Clybourn Avenue;

[O2013-8137]

The Temple Bar -- to maintain and use 13 light fixtures adjacent to 3001 North Ashland Avenue;

[O2013-8162]

Tuesday Morning Number 833 -- to maintain and use one sign at 3141 North Lincoln Avenue;

[O2013-8164]

Twinkle Toes Belmont -- to maintain and use one awning at 2244 West Belmont Avenue; and

[O2013-7931]

Walgreen Company Number 1173 -- to maintain and use one building projection adjacent to 1520 West Fullerton Avenue.

[O2013-8168]

Presented By

ALDERMAN MELL (33rd Ward):

Referred -- GRANTS OF PRIVILEGE IN PUBLIC WAY.

Four proposed ordinances to grant permission and authority to the applicants listed for the purposes specified, which were *Referred to the Committee on Transportation and Public Way,* as follows:

Burrito House 2, Inc. -- to maintain and use one sign at 3145 West Addison Street;

[O2013-8172]

Clothes Pin Laundromat & Dry Cleaners -- to construct, install, maintain and use one awning at 4700 North Kedzie Avenue;

[O2013-7933]

Irving Park Early Learning Center -- to maintain and use one awning at 3021 -- 3023 West Montrose Avenue; and

[O2013-7942]

Socksco, Inc. -- to maintain and use one sign at 3040 West Lawrence Avenue.

[O2013-8173]

Presented By

ALDERMAN AUSTIN (34th Ward):

Referred -- GRANTS OF PRIVILEGE IN PUBLIC WAY.

Two proposed ordinances to grant permission and authority to the applicants listed for the purposes specified, which were *Referred to the Committee on Transportation and Public Way,* as follows:

America's Financial Choice, Inc. -- to maintain and use one sign at 10302 South Halsted Street; and

[O2013-8175]

Get More Wireless -- to maintain and use one canopy at 1484 West 115th Street.

[O2013-7681]

Presented By

ALDERMAN COLÓN (35th Ward):

Referred -- GRANTS OF PRIVILEGE IN PUBLIC WAY.

Four proposed ordinances to grant permission and authority to the applicants listed for the

purposes specified, which were *Referred to the Committee on Transportation and Public Way,* as follows:

Advance Auto Parts Number 6577 -- to maintain and use one sign at 2844 West Armitage Avenue;

[O2013-8181]

Chicago NNN Financial Associates LLC -- to maintain and use four canopies at 2744 North California Avenue;

[O2013-7686]

Father & Son Pizzeria Ltd. -- to maintain and use one sign at 2475 North Milwaukee Avenue; and

[O2013-8182]

Windy City Fitness LLC -- to maintain and use one sign at 3201 West Fullerton Avenue.

[O2013-8184]

Referred -- AMENDMENT OF GRANT OF PRIVILEGE TO FRESENIUS MEDICAL CARE VENTURES LLC.

[O2013-7748]

Also, a proposed ordinance to amend an ordinance passed by the City Council on July 24, 2013 and printed in the *Journal of the Proceedings of the City Council of the City of Chicago*, page 58129, which authorized a grant of privilege to Fresenius Medical Care Ventures LLC for one sign by changing the address for said sign from: "2734 North Milwaukee Avenue" to: "2721 North Spaulding Avenue", which was *Referred to the Committee on Transportation and Public Way.*

Referred -- EXEMPTION OF YOGURT DAZE CORPORATION FROM PHYSICAL BARRIER REQUIREMENT PERTAINING TO ALLEY ACCESSIBILITY FOR PARKING FACILITIES.

[O2013-7596]

Also, a proposed ordinance to exempt Yogurt Daze Corporation from the physical barrier requirement pertaining to alley accessibility for the parking facilities for 2318 North Milwaukee Avenue/2817 West Belden Avenue, pursuant to the provisions of Title 10, Chapter 20, Section 430 of the Municipal Code of Chicago, which was *Referred to the Committee on Transportation and Public Way.*

Referred -- ISSUANCE OF PERMITS, FREE OF CHARGE, FOR LANDMARK PROPERTIES.

Also, two proposed orders authorizing the Commissioners of Buildings, Environment and Fire, the Director of Revenue and the Zoning Administrator to issue all the necessary permits, free of charge, for the purposes specified related to the landmark properties at the locations noted, which were *Referred to the Committee on Zoning, Landmarks and Building Standards,* as follows:

2760 North Milwaukee Avenue -- for 3rd floor addition to an existing 2-story historic building to include ground level commercial retail and upper level residential space; and

[Or2013-637]

2774 North Milwaukee Avenue -- for rooftop addition to an existing 2-story historic building to include ground level commercial retail and upper level residential space.

[Or2013-609]

Presented By

ALDERMAN SPOSATO (36th Ward):

Referred -- GRANTS OF PRIVILEGE IN PUBLIC WAY.

Four proposed ordinances to grant permission and authority to the applicants listed for the purposes specified, which were *Referred to the Committee on Transportation and Public Way,* as follows:

ATI Physical Therapy -- to maintain and use one sign at 7315 West Irving Park Road;

[O2013-8243]

Ferajna Restaurant -- to maintain and use three awnings at 6714 -- 6718 West Belmont Avenue;

[O2013-7946]

The Grind Coffee Lounge -- to construct, install, maintain and use one awning at 7408 West Addison Street; and

[O2013-7950]

Hairtech the Salon -- to construct, install, maintain and use one awning at 6468 West North Avenue.

[O2013-7954]

Referred -- EXEMPTION OF FMZ AUTO REPAIR FROM PHYSICAL BARRIER REQUIREMENT PERTAINING TO ALLEY ACCESSIBILITY FOR PARKING FACILITIES.

[O2013-7595]

Also, a proposed ordinance to exempt FMZ Auto Repair from the physical barrier requirement pertaining to alley accessibility for the parking facilities for 6239 West Belmont Avenue, pursuant to the provisions of Title 10, Chapter 20, Section 430 of the Municipal Code of Chicago, which was *Referred to the Committee on Transportation and Public Way.*

Presented By

ALDERMAN MITTS (37th Ward):

Referred -- GRANTS OF PRIVILEGE IN PUBLIC WAY.

Four proposed ordinances to grant permission and authority to the applicants listed for the purposes specified, which were *Referred to the Committee on Transportation and Public Way,* as follows:

Austin Career Ed Center -- to maintain and use one ramp adjacent to 5352 West Chicago Avenue;

[O2013-8198]

Austin Special Chicago -- to maintain and use occupation of space (for parking) adjacent to 5527 West Huron Street;

[O2013-8195]

O and G Spring and Wire Form Specialty Company -- to maintain and use one conduit adjacent to 4500 West Division Street; and

[O2013-8203]

Phoenix Computerized Accounting Service, Inc. -- to maintain and use one sign at 5453 West North Avenue.

[O2013-8205]

Presented By

ALDERMAN CULLERTON (38th Ward):

Referred -- GRANTS OF PRIVILEGE IN PUBLIC WAY.

Ten proposed ordinances to grant permission and authority to the applicants listed for the purposes specified, which were *Referred to the Committee on Transportation and Public Way,* as follows:

Advanced Spinal Clinic -- to maintain and use one sign at 5356 West Addison Street;

[O2013-8208]

The Auto Warehouse -- to maintain and use three banners adjacent to 3632 -- 3636 North Cicero Avenue;

[O2013-8210]

Bank of America-LaSalle -- to maintain and use one sign at 4747 West Irving Park Road;

[O2013-8212]

Bank of America-LaSalle -- to maintain and use one sign at 4825 North Austin Avenue;

[O2013-8235]

Jolly Inn Restaurant -- to maintain, use and occupy space adjacent to 6501 West Irving Park Road;

[O2013-8236]

Peoples Gas Light & Coke Company -- to maintain and use two planters adjacent to 3955 North Kilpatrick Avenue;

[O2013-8239]

Pub Ok -- to maintain and use four awnings at 5659 West Irving Park Road;

[O2013-7959]

Starbucks Coffee Number 2588 -- to maintain and use one awning at 4365 West Irving Park Road;

[O2013-7963]

Starbucks Coffee Number 2588 -- to maintain and use eight light fixtures adjacent to 4366 West Irving Park Road; and

[O2013-8240]

Suparossa -- to maintain and use five awnings at 4256 North Central Avenue.

[O2013-7971]

Presented By

ALDERMAN LAURINO (39th Ward):

Referred -- AMENDMENT OF SECTIONS 2-8-840 AND 2-8-850 OF MUNICIPAL CODE CONCERNING DAYS OF OPERATION AND POWERS AND DUTIES OF LEGISLATIVE REFERENCE BUREAU.

[O2013-7724]

A proposed ordinance to amend Title 2, Chapter 8 of the Municipal Code of Chicago by modifying Sections 2-8-840 and 2-8-850 regarding days of operation and powers and duties of the Legislative Reference Bureau, which was *Referred to the Committee on Committees, Rules and Ethics.*

Referred -- AMENDMENT OF SECTION 9-100-045 OF MUNICIPAL CODE CONCERNING NOTICE OF VIOLATION FOR AUTOMATED SPEED ENFORCEMENT SYSTEM AND AUTOMATED TRAFFIC LAW ENFORCED SYSTEM VIOLATION.

[O2013-7619]

Also, a proposed ordinance to amend Title 9, Chapter 100, Section 045 of the Municipal Code of Chicago concerning notice of violation for automated speed enforcement system and automated traffic law enforced system violation by requiring a warning notice issued pursuant to such section to include the same information as a notice of violation issued pursuant to said section, which was *Referred to the Committee on Pedestrian and Traffic Safety.*

Referred -- GRANTS OF PRIVILEGE IN PUBLIC WAY.

Also, three proposed ordinances to grant permission and authority to the applicants listed for the purposes specified, which were *Referred to the Committee on Transportation and Public Way,* as follows:

Chicagoland Truck Rental -- to maintain and use one sign at 3939 West Montrose Avenue;
[O2013-8251]

Montrose Lumber Company -- to maintain and use one sign at 3850 West Montrose Avenue; and
[O2013-8253]

North Park University -- to construct, install, maintain and use three awnings at 5148 North Spaulding Avenue.
[O2013-7973]

Referred -- EXEMPTION OF WONDER MONTESSORI DAYCARE CENTER FROM PHYSICAL BARRIER REQUIREMENT PERTAINING TO ALLEY ACCESSIBILITY FOR PARKING FACILITIES.
[O2013-7603]

Also, a proposed ordinance to exempt Wonder Montessori Daycare Center from the physical barrier requirement pertaining to alley accessibility for the parking facilities for 5622 -- 5626 North Pulaski Road, pursuant to the provisions of Title 10, Chapter 20, Section 430 of the Municipal Code of Chicago, which was *Referred to the Committee on Transportation and Public Way.*

Referred -- COMMISSIONER OF DEPARTMENT OF BUSINESS AFFAIRS AND CONSUMER PROTECTION AND CHIEF OFFICER OF SMALL BUSINESS CENTER REQUESTED TO TESTIFY ON EFFORTS TO DEVELOP RESOURCES FOR SMALL BUSINESS OWNERS.
[R2013-877]

Also, a proposed resolution calling on the Commissioner of the Department of Business Affairs and Consumer Protection, the Chief Small Business Officer Roxanne Nava and other

representatives to testify before the Committee on Finance and provide an update on programs available, changes and procedures and communication with agencies and aldermanic offices to help small business owners solve problems, get appropriately licensed and cut delays in city inspections, which was *Referred to the Committee on Finance.*

Presented By

ALDERMAN P. O'CONNOR (40th Ward):

Referred -- AMENDMENT OF SECTIONS 2-55-060, 2-156-380 AND 2-156-445 OF MUNICIPAL CODE BY AUTHORIZING LEGISLATIVE INSPECTOR GENERAL AND BOARD OF ETHICS TO REVIEW CAMPAIGN FINANCE FILINGS OF ELECTED CITY OFFICIALS AND CANDIDATES FOR ELECTED CITY OFFICES.

[O2013-7773]

A proposed ordinance to amend Sections 2-55-060, 2-156-380 and 2-156-445 of the Municipal Code of Chicago by authorizing the Legislative Inspector General to review campaign finance filings of aldermen and aldermanic candidates for compliance with Article VI of Chapter 2-156 of this Code and to investigate potential violations discovered by such review and also authorizing the Board of Ethics to review the campaign finance filings by the mayor, the city clerk, the city treasurer and candidates for any of these offices and refer potential violations discovered by such review to the Inspector General, which was *Referred to the Committee on Committees, Rules and Ethics.*

Referred -- AMENDMENT OF SECTIONS 2-156-380 AND 2-156-445 OF MUNICIPAL CODE BY AUTHORIZING BOARD OF ETHICS TO REVIEW CAMPAIGN FINANCE FILINGS UNDER GOVERNMENTAL ETHICS ORDINANCE.

[O2013-7761]

Also, a proposed ordinance to amend Title 2, Chapter 156, Sections 380 and 445 of the Municipal Code of Chicago by authorizing the Board of Ethics to review campaign finance filings for compliance with Article VI of this chapter and to refer potential violations discovered by such review to the appropriate investigating authority as a complaint, which was *Referred to the Committee on Committees, Rules and Ethics.*

Referred -- AMENDMENT OF SECTION 9-64-170(b) OF MUNICIPAL CODE TO FURTHER REGULATE PARKING RESTRICTIONS FOR SPECIAL TYPES OF VEHICLES ON PORTIONS OF VARIOUS BUSINESS STREETS WITHIN 40TH WARD.
[O2013-7618]

Also, a proposed ordinance to amend Title 9, Chapter 64, Section 170(b) of the Municipal Code of Chicago by removing the six-month trial period allowing the parking of taxicabs on portions of various business streets within the 40th Ward, which was *Referred to the Committee on Pedestrian and Traffic Safety.*

Referred -- GRANTS OF PRIVILEGE IN PUBLIC WAY.

Also, seven proposed ordinances to grant permission and authority to the applicants listed for the purposes specified, which were *Referred to the Committee on Transportation and Public Way,* as follows:

Acre/Ombra -- to maintain and use one building projection adjacent to 5308 North Clark Street;
[O2013-8256]

The Claddagh Ring Pub, Inc. -- to maintain and use five light fixtures adjacent to 2306 West Foster Avenue;
[O2013-8258]

Emerald Isle on Peterson -- to maintain and use one sign at 2535 -- 2537 West Peterson Avenue;
[O2013-8260]

Hamburger Mary's Chicago -- to maintain and use two signs at 5400 North Clark Street;
[O2013-8263]

Java N Mug -- to maintain and use one sign at 3247 West Bryn Mawr Avenue;
[O2013-8265]

Taqueria El Chorrito -- to maintain and use one awning at 6404 North Clark Street; and
[O2013-7989]

6550 -- 6552 North Glenwood Condominium Association -- to maintain and use two fences adjacent to 6550 -- 6552 North Glenwood Avenue.
[O2013-8267]

Referred -- EXEMPTION OF HERTZ CAR RENTAL FROM PHYSICAL BARRIER REQUIREMENT PERTAINING TO ALLEY ACCESSIBILITY FOR PARKING FACILITIES.

[O2013-7611]

Also, a proposed ordinance to exempt Hertz Car Rental from the physical barrier requirement pertaining to alley accessibility for the parking facilities for 5050 North Lincoln Avenue, pursuant to the provisions of Title 10, Chapter 20, Section 430 of the Municipal Code of Chicago, which was *Referred to the Committee on Transportation and Public Way.*

Presented By

ALDERMAN M. O'CONNOR (41st Ward):

Referred -- GRANTS OF PRIVILEGE IN PUBLIC WAY.

Five proposed ordinances to grant permission and authority to the applicants listed for the purposes specified, which were *Referred to the Committee on Transportation and Public Way,* as follows:

Bank of America-LaSalle -- to maintain and use one sign at 6661 -- 6665 North Northwest Highway;

[O2013-8270]

Chung's Tae Kwon Do Institute -- to maintain and use one awning at 6719 North Northwest Highway;

[O2013-7990]

Dennis Martin D'Amato -- to construct, install, maintain, use and occupy space adjacent to 4832 North Natoma Avenue;

[O2013-8271]

Raza Communication -- to maintain and use one sign at 5219 North Harlem Avenue; and

[O2013-8273]

The Norwood Restaurant -- to maintain and use one awning at 6101 North Northwest Highway.

[O2013-7992]

Presented By

ALDERMAN M. O'CONNOR (41st Ward)
And OTHERS:

Referred -- SUPPORT OF COLLECTIVE BARGAINING AGREEMENT WITH FRATERNAL ORDER OF POLICE LODGE NO. 7.

[R2013-876]

A proposed resolution presented by Aldermen M. O'Connor, Harris, Balcer, Lane, O'Shea, Cochran, Zalewski, Burnett, Reboyras, Sposato, Mitts, Cullerton and Reilly, encouraging the City of Chicago and the Fraternal Order of Police Lodge Number 7 to execute a collective bargaining agreement in good faith over all terms in the best interest of the citizens of the City of Chicago, such collective bargaining agreement to be retroactively effective as of July 1, 2012, which was *Referred to the Committee on Workforce Development and Audit.*

Presented By

ALDERMAN REILLY (42nd Ward):

Referred -- AMENDMENT OF SECTION 4-60-022 OF MUNICIPAL CODE BY ADDING NEW SUBSECTION 42.29 TO DISALLOW ISSUANCE OF ADDITIONAL ALCOHOLIC LIQUOR LICENSES ON PORTION OF W. CHICAGO AVE.

[O2013-7612]

A proposed ordinance to amend Title 4, Chapter 60, Section 022 of the Municipal Code of Chicago by adding new subsection 42.29 to disallow the issuance of additional alcoholic liquor licenses on the south side of West Chicago Avenue, from North Franklin Street to North LaSalle Drive, which was *Referred to the Committee on License and Consumer Protection.*

Referred -- PUBLIC WAY EASEMENT AGREEMENT WITH FIRST FM LLC FOR USE OF PUBLIC ALLEY ASSOCIATED WITH EXISTING PEDESTRIAN OVERPASS AT W. HUBBARD ST. AND N. DEARBORN ST.

[O2013-7604]

Also, a proposed ordinance authorizing the execution of a long term public way easement

agreement with First FM LLC for existing pedestrian overpass that bridges the public right-of-way between 32 -- 36 West Hubbard Street, 431 -- 451 North Dearborn Street and 441 -- 443 North Dearborn Street in order to facilitate the interconnection between their buildings, specifically the limited air rights above the grade of the alley, which was *Referred to the Committee on Transportation and Public Way.*

Referred -- GRANTS OF PRIVILEGE IN PUBLIC WAY.

Also, 116 proposed ordinances to grant permission and authority to the applicants listed for the purposes specified, which were *Referred to the Committee on Transportation and Public Way,* as follows:

The Allerton Hotel -- to maintain and use two flagpoles adjacent to 701 North Michigan Avenue;

[O2013-7843]

The Allerton Hotel -- to maintain and use five planters adjacent to 701 North Michigan Avenue;

[O2013-7837]

Ann & Robert H. Lurie Children's Hospital of Chicago -- to maintain and use one sewer line adjacent to 225 East Chicago Avenue;

[O2013-7848]

Anytime Fitness -- to maintain and use one sign at 324 North Michigan Avenue;

[O2013-7850]

Bank of America -- to maintain and use two canopies at 49 East Chicago Avenue;

[O2013-7692]

Bauer Building -- to maintain and use one awning at 224 -- 230 West Huron Street;

[O2013-8014]

Blue Cross Blue Shield of Illinois -- to maintain and use ten planters adjacent to 300 East Randolph Street;

[O2013-7853]

Bristol Condominium Association -- to maintain and use one manhole adjacent to 57 East Delaware Place;

[O2013-8121]

Butch McGuire's, Inc. -- to maintain and use one awning at 20 West Division Street;
[O2013-8291]

Cafe Iberico -- to maintain and use three guardrails adjacent to 737 -- 739 North LaSalle Drive;
[O2013-7856]

Chicago Marriott Downtown -- to maintain and use eight granite columns adjacent to 540 North Michigan Avenue;
[O2013-7859]

Chipotle Mexican Grill -- to maintain and use one awning at 6 West Grand Avenue;
[O2013-8293]

Chipotle Mexican Grill -- to maintain and use one awning at 291 East Ontario Street;
[O2013-8296]

Chipotle Mexican Grill -- to maintain and use 11 light fixtures adjacent to 233 -- 235 West Lake Street;
[O2013-8078]

Chipotle Mexican Grill -- to maintain and use five light fixtures adjacent to 316 North Michigan Avenue;
[O2013-7977]

City Properties -- to maintain and use one banner adjacent to 505 North LaSalle Drive;
[O2013-7890]

City Properties -- to maintain and use two fire escapes adjacent to 505 North LaSalle Drive;
[O2013-7895]

Cloverfield, Inc. -- to maintain and use ten awnings at 19 South LaSalle Street;
[O2013-8297]

Coco Pazzo Cafe -- to maintain and use three awnings at 636 North St. Clair Street;
[O2013-8299]

Crate & Barrel -- to maintain and use one awning at 646 North Michigan Avenue;
[O2013-8300]

Doc B's Fresh Kitchen -- to construct, install, maintain and use one window and frame adjacent to 100 East Walton Street;
[O2013-7897]

Eataly -- to construct, install, maintain and use ten banners adjacent to 43 East Ohio Street;
[O2013-7899]

Ed Debevic's -- to maintain and use six caissons adjacent to 640 North Wells Street;
[O2013-7902]

Fado Irish Pub -- to maintain and use four canopies at 100 West Grand Avenue;
[O2013-7697]

Flair Tower LLC -- to maintain and use 19 caissons adjacent to 222 East Erie Street
[O2013-7903]

The Fordham Condominium -- to maintain and use one canopy at 25 East Superior Street;
[O2013-7700]

Friedman Properties Ltd. -- to maintain and use two vaults adjacent to 500 North Dearborn Street;
[O2013-7909]

Gino's East Pizzeria -- to maintain and use three awnings at 633 North Wells Street;
[O2013-8302]

Golub & Company -- to maintain and use one vault adjacent to 680 North Lake Shore Drive;
[O2013-7912]

Hampton Inn -- to maintain and use one canopy at 22 West Monroe Street;
[O2013-7702]

Hotel Monaco -- to construct, install, maintain and use one canopy at 225 North Wabash Avenue;
[O2013-7704]

Hydrology -- to maintain and use 18 banners adjacent to 435 North LaSalle Drive;
[O2013-7917]

Intercontinental Hotel Chicago -- to maintain and use seven building projections (screens) adjacent to 505 North Michigan Avenue;
[O2013-7920]

Intercontinental River East LLC -- to maintain and use two canopies at 300 East Illinois Street;
[O2013-7706]

Intercontinental River East LLC -- to maintain and use two grease traps adjacent to 300 East Illinois Street;
[O2013-7936]

Intercontinental River East LLC -- to maintain and use four vaults adjacent to 300 East Illinois Street;

[O2013-7941]

Intermix -- to construct, install, maintain and use six awnings at 40 East Delaware Place;
[O2013-8304]

Jimmy John's Sandwich Shop -- to maintain and use one sign at 46 East Chicago Avenue;
[O2013-7945]

The Joffrey Ballet, -- to maintain and use one sign at 10 East Randolph Street;
[O2013-7949]

John W. Jordan II -- to maintain and use a curb cut adjacent to 3 West Burton Place;
[O2013-7951]

Joseph Freed and Associates LLC -- to maintain and use one cornice adjacent to 1 South State Street;

[O2013-7960]

The Kerryman -- to maintain and use 59 light fixtures adjacent to 661 North Clark Street;
[O2013-7962]

KFR LLC -- to maintain and use one irrigation system adjacent to 15 West Burton Place;
[O2013-8119]

Lakeshore East Retail LLC -- to maintain and use 25 caissons adjacent to 333 East Benton Place;

[O2013-7991]

Lakeshore East Retail LLC -- to maintain and use two foundation sheetings adjacent to 333 West Benton Place;

[O2013-7983]

Lakeshore East Retail LLC -- to maintain and use seven foundation supports adjacent to 333 East Benton Place;

[O2013-7995]

Lakeshore East Retail LLC -- to maintain and use ten planters adjacent to 333 East Benton Place;

[O2013-7981]

Lakeshore East Retail LLC -- to maintain and use 45 tieback systems adjacent to 333 East Benton Place;

[O2013-7987]

The Latin School of Chicago -- to maintain and use one staircase adjacent to 59 West North Boulevard;

[O2013-8002]

Lexington Lion Chicago L.P. -- to maintain and use four vaults adjacent to 101 East Erie Street;

[O2013-8012]

Loyola University of Chicago -- to maintain and use six caissons adjacent to 16 East Pearson Street;

[O2013-8187]

Loyola University of Chicago -- to maintain and use two six-inch chilled pipes adjacent to 840 North Wabash Avenue;

[O2013-8185]

Macerich Management Company -- to construct, install, maintain and use three ducts adjacent to 520 North Michigan Avenue;

[O2013-8189]

Macy's Retail Holdings, Inc. -- to maintain and use subway connection adjacent to 105 -- 139 North State Street;

[O2013-8192]

Manulife Financial -- to maintain and use one tunnel adjacent to 150 North Michigan Avenue;

[O2013-8194]

MB Real Estate/AAF One North LaSalle Properties LLC -- to maintain and use one emergency generator adjacent to 1 North LaSalle Street;

[O2013-8199]

Michigan Avenue Investors L.P. -- to maintain and use one concrete bumper adjacent to 200 South Michigan Avenue;

[O2013-8202]

Michigan 180 Property LLC -- to maintain and use three vaults adjacent to 180 North Michigan Avene;

[O2013-8206]

Northern Trust Company -- to construct, install, maintain and use one building projection adjacent to 50 South LaSalle Street;

[O2013-8207]

Northern Trust Company -- to construct, install, maintain and use one canopy adjacent to 50 South LaSalle Street;

[O2013-7707]

Northern Trust Company -- to construct, install, maintain and use one door swing adjacent to 50 North LaSalle Street;

[O2013-8209]

Northern Trust Company -- to construct, install, maintain and use three flagpoles adjacent to 50 South LaSalle Street;

[O2013-8211]

Northwestern University -- to construct, install, maintain and use three sheetings adjacent to 303 East Superior Street (Privilege Number 1107646);

[O2013-8213]

Northwestern University -- to construct, install, maintain and use three sheetings adjacent to 303 East Superior Street (Privilege Number 1107660);

[O2013-8214]

Northwestern University -- to maintain and use five tunnels adjacent to 303 East Superior Street;

[O2013-8215]

Northwestern University -- to construct, install, maintain and use one vault adjacent to 303 East Superior Street;

[O2013-8216]

Nouveau Tavern -- to maintain and use one canopy adjacent to 358 West Ontario Street;

[O2013-7708]

NYC Bagel Deli-Dearborn -- to maintain and use one awning at 515 North Dearborn Street;

[O2013-8306]

Oxford 127 Huron Venture Property Company LLC -- to maintain and use four signs at West Huron Street;

[O2013-8217]

Park Hyatt Water Tower Associates -- to maintain and use five manholes adjacent to 800 North Michigan Avenue;

[O2013-8218]

Pizzeria Due -- to maintain and use one light fixture adjacent to 619 North Wabash Avenue;

[O2013-8219]

Pizzeria Uno Chicago Bar & Grill -- to maintain and use seven light fixtures adjacent to 29 East Ohio Street;

[O2013-8221]

Pizzeria Uno Chicago Bar & Grill -- to maintain and use one sign at 29 East Ohio Street;

[O2013-8222]

Pranzi -- to construct, install, maintain and use two light fixtures adjacent to 434 West Ontario Street;

[O2013-8223]

River North Self Park -- to maintain and use ten caissons adjacent to 60 West Kinzie Street;

[O2013-8224]

The Robert Loquercio Trust -- to maintain and use one fence adjacent to 53 East Division Street;

[O2013-8225]

The Robert Loquercio Trust -- to maintain and use one fire shutter adjacent to 53 East Divison Street;

[O2013-8226]

The Robert Loquercio Trust -- to maintain, use and occupy space adjacent to 53 East Division Street;

[O2013-8228]

Santa Fe Building, in care of Hamilton Partners, Inc. -- to maintain and use two vaults adjacent to 224 South Michigan Avenue;

[O2013-8229]

Shaw's Crab House -- to maintain and use two flagpoles adjacent to 21 East Hubbard Street;

[O2013-8230]

Shaw's Crab House -- to maintain and use five light fixtures adjacent to 21 East Hubbard Street;

[O2013-8231]

Wesley K. Shepherd -- to construct, install, maintain and use one planter railing adjacent to 77 East Elm Street;

[O2013-8232]

Wesley K. Shepherd -- to construct, install, maintain and use one staircase adjacent to 77 East Elm Street;

[O2013-8233]

SL 231 LaSalle LLC, in care of Jones Lang LaSalle -- to maintain and use four kiosks adjacent to 231 South LaSalle Street;

[O2013-8234]

Specialty's Cafe Bakery -- to maintain and use one sign at 191 North Wacker Drive;

[O2013-8237]

St. Peter's Church -- to maintain and use one kiosk adjacent to 110 West Madison Street;

[O2013-8238]

Sunstone Saint Clair LLC -- to maintain and use four signs at 633 North St. Clair Street;

[O2013-8241]

Tishman Speyer -- to maintain and use two canopies at 161 North Clark Street;

[O2013-7709]

U.S. General Services Administration -- to maintain and use one canopy at 220 South State Street;

[O2013-7717]

Van Cleef Hair Salon -- to maintain and use one awning at 56 West Huron Street;

[O2013-8308]

W Chicago-City Center -- to maintain and use two fire escapes adjacent to 172 West Adams Street;

[O2013-8242]

Wells Hubbard Limited Partnership/Urban Innovations -- to maintain and use one exterior mount projection adjacent to 440 North Wells Street;

[O2013-8244]

Wendy's Number 000733 -- to construct, install, maintain and use one awning at 6 South Clark Street;

[O2013-8309]

Xando Coffee & Bar/Cosi Sandwich Bar -- to maintain and use 14 light fixtures adjacent to 230 West Washington Street;

[O2013-8245]

Zoup -- to maintain and use one sign at 62 West Adams Street;

[O2013-8246]

7-Eleven, Inc. -- to maintain and use two signs at 600 North McClurg Court;

[O2013-8248]

7-Eleven Number 33363B -- to maintain and use two awnings at 416 -- 418 North State Street;

[O2013-8311]

20 East Bellevue LLC -- to maintain and use one vault adjacent to 18 -- 20 East Bellevue Place;

[O2013-8249]

29 E. Madison LLC -- to maintain and use four vaults adjacent to 29 East Madison Street;

[O2013-8250]

108 North State Street (Chicago) Owner LLC -- to maintain and use one sign at 108 North State Street;

[O2013-8252]

122 Property LLC -- to maintain and use two vaults adjacent to 122 South Michigan Avenue;

[O2013-8254]

247 E. Ontario Building -- to maintain and use one banner adjacent to 610 North Fairbanks Court;

[O2013-8255]

314 West Superior Limited Partnership -- to maintain and use one exterior mount adjacent to 314 West Superior Street;

[O2013-8257]

316 N. Michigan Associates LLC -- to maintain, use and occupy space adjacent to 316 North Michigan Avenue;

[O2013-8259]

333 Building Corporation -- to construct, install, maintain and use one emergency generator adjacent to 333 North Michigan Avenue;

[O2013-8262]

333 Building Corporation -- to maintain and use two flagpoles adjacent to 333 North Michigan Avenue;

[O2013-8264]

340 W. Superior Condominum Association -- to maintain and use 16 caisson bells/shafts adjacent to 340 -- 352 West Superior Street;

[O2013-8266]

340 W. Superior Condominium Association -- to maintain and use one exterior mount (coil) adjacent to 340 -- 352 West Superior Street;

[O2013-8268]

340 W. Superior Condominium Association -- to maintain and use one sheeting adjacent to 340 -- 352 West Superior Street;

[O2013-8269]

372 W. Ontario Ltd. Partnership -- to maintain and use one exterior mount adjacent to 372 West Ontario Street;

[O2013-8272]

535 North Michigan Venture LLC -- to maintain and use one lift adjacent to 537 North Michigan Avenue;

[O2013-8274]

600 Fulton Owner LLC -- to maintain and use two vaults adjacent to 600 West Fulton Street;

[O2013-8275]

850 Investors LLC -- to construct, install, maintain and use four canopies at 850 North Lake Shore Drive (Privilege Number 1108297);

[O2013-7720]

850 Investors LLC -- to construct, install, maintain and use two canopies at 850 North Lake Shore Drive (Privilege Number 1108299);

[O2013-7722]

1000 Condominium Association -- to construct, install, maintain and use one canopy at 1000 North Lake Shore Drive; and

[O2013-7727]

1028 N. Rush St. Corporation -- to maintain and use one attendant booth adjacent to 1028 North Rush Street.

[O2013-8276]

Referred -- AMENDMENT OF GRANT OF PRIVILEGE TO DOC B'S FRESH KITCHEN FOR SIDEWALK CAFE.

[O2013-7746]

Also, a proposed ordinance to amend an ordinance passed by the City Council on June 26, 2013 and printed in the *Journal of the Proceedings of the City Council of the City of Chicago*, page 56923 which authorized a grant of privilege to Doc B's Fresh Kitchen by changing the hours of operation for said sidewalk cafe, which was *Referred to the Committee on Transportation and Public Way.*

Referred -- ISSUANCE OF PERMIT FOR SIGN/SIGNBOARD AT 737 N. MICHIGAN AVE. [Or2013-602]

Also, a proposed order directing the Commissioner of Buildings to issue a permit to Design Group Signage Corporation to install a sign/signboard at 737 North Michigan Avenue, which was *Referred to the Committee on Zoning, Landmarks and Building Standards.*

Presented By

ALDERMAN SMITH (43rd Ward):

Referred -- GRANTS OF PRIVILEGE IN PUBLIC WAY.

Twenty-seven proposed ordinances to grant permission and authority to the applicants listed for the purposes specified, which were *Referred to the Committee on Transportation and Public Way,* as follows:

Ambassador House Condominium -- to construct, install, maintain and use two fences adjacent to 1325 North State Parkway;

[O2013-8107]

Bricks -- to maintain and use one awning at 1909 North Lincoln Avenue;

[O2013-8314]

Bricks -- to maintain and use two light fixtures adjacent to 1909 North Lincoln Avenue;

[O2013-8113]

Bricks -- to maintain and use two planters adjacent to 1909 North Lincoln Avenue;

[O2013-8115]

Chicago Apartment Finders LLC -- to maintain and use one bay window adjacent to 2020 North Bissell Street;

[O2013-8118]

Chicago Apartment Finders LLC -- to maintain and use one step adjacent to 2020 North Bissell Street;

[O2013-8120]

European Wax Center -- to maintain and use one sign at 403 West North Avenue;

[O2013-8124]

Geja's Cafe -- to maintain and use one sign at 340 West Armitage Avenue;
[O2013-8126]

Holy Covenant United Methodist Church -- to maintain and use one pole adjacent to 925 West Diversey Parkway;
[O2013-8128]

Monika Neale -- to maintain and use two fences adjacent to 1736 North Sedgwick Street;
[O2013-8132]

Old Town Development Associates LLC -- to maintain and use one sign at 230 West North Avenue;
[O2013-8135]

Old Town Refinery -- to maintain and use one sign at 1209 North Wells Street;
[O2013-8138]

Ranch Triangle Community Conservation Organization -- to maintain and use three planters adjacent to 825 -- 833 -- 859 West Armitage Avenue;
[O2013-8142]

Ranch Triangle Community Conservation Organization -- to maintain and use four planters adjacent to 901 -- 951 West Armitage Avenue;
[O2013-8145]

Ranch Triangle Community Conservation Organization -- to maintain and use one planter adjacent to 1802 North Halsted Street;
[O2013-8147]

Ranch Triangle Community Conservation Organization --to maintain and use one planter adjacent to 1924 North Halsted Street;
[O2013-8149]

Ranch Triangle Community Conservation Organization -- to maintain and use one planter adjacent to 1970 North Halsted Street;
[O2013-8152]

Roy's Furniture Company -- to construct, install, maintain and use one canopy at 2455 North Sheffield Avenue;
[O2013-7730]

Stanley's Restaurant -- to maintain and use one canopy at 1970 North Lincoln Avenue;
[O2013-7734]

Stanley's Restaurant -- to maintain and use 17 light fixtures adjacent to 1970 North Lincoln Avenue;

[O2013-8154]

Stanley's Restaurant -- to maintain and use one step adjacent to 1970 North Lincoln Avenue;

[O2013-8156]

Rona Talcott -- to maintain and use one fence adjacent to 1758 North North Park Avenue;

[O2013-8158]

Webster Square Apartments LLC -- to maintain and use one sign at 550 West Webster Avenue;

[O2013-8160]

Webster Square Apartments LLC -- to maintain and use five signs adjacent to 558 West Webster Avenue;

[O2013-8161]

7-Eleven -- to maintain and use one sign at 957 West Armitage Avenue;

[O2013-8163]

7-Eleven Number 33856J -- to maintain and use three light fixtures adjacent to 2004 North Halsted Street; and

[O2013-8166]

2042 -- 2044 N. Halsted LLC -- to maintain and use one clock adjacent to 2042 North Halsted Street.

[O2013-8169]

Referred -- EXEMPTION OF ALTGELD GLENWOOD MANAGEMENT GROUP LLC FROM PHYSICAL BARRIER REQUIREMENT PERTAINING TO ALLEY ACCESSIBILITY FOR PARKING FACILITIES.

[O2013-7606]

Also, a proposed ordinance to exempt Altgeld Glenwood Management Group LLC from the physical barrier requirement pertaining to alley accessibility for the parking facilities for 948 West Altgeld Street, pursuant to the provisions of Title 10, Chapter 20, Section 430 of the Municipal Code of Chicago, which was Referred to the Committee on Transportation and Public Way.

Referred -- ISSUANCE OF PERMITS, FREE OF CHARGE, FOR LANDMARK PROPERTY AT 636 W. FULLERTON PKWY.

[Or2013-654]

Also, a proposed order authorizing the Commissioners of Buildings, Environment and Fire, the Director of Revenue and the Zoning Administrator to issue all necessary permits, free of charge, for residential rehabilitation including new rear addition to a landmark property at 636 West Fullerton Parkway, which was *Referred to the Committee on Zoning, Landmarks and Building Standards.*

Referred -- ISSUANCE OF PERMIT FOR SIGN/SIGNBOARD AT 2121 N. CLYBOURN AVE.

[Or2013-603]

Also, a proposed order directing the Commissioner of Buildings to issue a permit to Doyle Signs, Inc. to install a sign/signboard at 2121 North Clybourn Avenue, which was *Referred to the Committee on Zoning, Landmarks and Building Standards.*

Presented By

ALDERMAN TUNNEY (44th Ward):

Referred -- GRANTS OF PRIVILEGE IN PUBLIC WAY.

Eighteen proposed ordinances to grant permission and authority to the applicants listed for the purposes specified, which were *Referred to the Committee on Transportation and Public Way,* as follows:

Advocate Illinois Masonic Medical Center -- to maintain and use one landscaping adjacent to 929 West Wellington Avenue;

[O2013-8072]

Ann Sather's Cafe -- to maintain and use one sign at 3411 North Broadway;

[O2013-8075]

Barry Regent Cleaners -- to maintain and use four awnings at 3000 North Broadway;
[O2013-8315]

Chipotle Mexican Grill -- to maintain and use 34 light fixtures adjacent to 3181 North Broadway;
[O2013-8359]

Chipotle Mexican Grill -- to maintain and use four signs at 3181 North Broadway;
[O2013-8080]

Clark-Briar P&A LLC -- to construct, install, maintain and use two door swings adjacent to 611 West Briar Place;
[O2013-8083]

Clark-Briar P&A LLC -- to construct, install, maintain and use one step adjacent to 611 West Briar Place;
[O2013-8086]

Coffee & Tea Exchange -- to maintain and use three awnings at 3311 North Broadway;
[O2013-8317]

Full Shilling -- to maintain and use three signs at 3724 North Clark Street;
[O2013-8089]

Harbor House Condominium Association -- to maintain and use one vault adjacent to 3200 North Lake Shore Drive;
[O2013-8091]

Howard Brown Health Center -- to maintain and use one sign at 3245 North Halsted Street;
[O2013-8093]

Mid City Parking -- to maintain and use one sign at 3440 North Broadway;
[O2013-8095]

Panera Cares -- to maintain and use one sign at 616 West Diversey Parkway;
[O2013-8097]

Pick Me Up Cafe -- to maintain and use one awning at 3048 North Clark Street;
[O2013-8320]

The Princeton Review -- to construct, install, maintain and use five banners adjacent to 2801 North Sheffield Avenue;
[O2013-8098]

Resurrection Healthcare -- to construct, install, maintain and use three planters adjacent to 2818 North Sheridan Road;
[O2013-8101]

White Cleaners -- to construct, install, maintain and use one awning at 2801 North Sheffield Avenue; and

[O2013-8321]

7-Eleven Number 33911H -- to maintain and use one awning at 3101 North Broadway.

[O2013-8323]

Referred -- GRANT OF PRIVILEGE TO STARBUCKS NO. 231 FOR SIDEWALK CAFE.

[O2013-7752]

Also, a proposed ordinance to grant permission and authority to Starbucks Number 231 to maintain and use a portion of the public way adjacent to 3400 North Southport Avenue for the operation of a sidewalk cafe, which was *Referred to the Committee on Transportation and Public Way*.

Referred -- PUBLIC WAY EASEMENT AGREEMENT WITH PRESENCE ST. JOSEPH HOSPITAL-CHICAGO RELATED TO CONSTRUCTION OF PEDESTRIAN OVERPASS AT 2822 -- 2844 AND 2817 -- 2845 N. COMMONWEALTH AVE.

[O2013-7600]

Also, a proposed ordinance authorizing the execution of a public way easement agreement with Presence St. Joseph Hospital-Chicago related to construction of a pedestrian overpass over the public street to bridge the public right-of-way between adjacent lots at 2822 -- 2844 and 2817 -- 2845 North Commonwealth Avenue to allow patients, administrative and medical staff, program participants and visitors to traverse between the overpass buildings, protected from weather and vehicular traffic, which was *Referred to the Committee on Transportation and Public Way*.

Referred -- STANDARDIZATION OF PORTION OF N. BROADWAY AS "DEWEY HERRINGTON WAY".

[O2013-7591]

Also, a proposed ordinance directing the Commissioner of Transportation to take the necessary action for the standardization of the intersection of the west side of North Broadway

and West Aldine Avenue as "Dewey Herrington Way", which was *Referred to the Committee on Transportation and Public Way.*

Referred -- ISSUANCE OF PERMIT FOR SIGN/SIGNBOARD AT 3216 N. BROADWAY.
[Or2013-601]

Also, a proposed order directing the Commissioner of Buildings to issue a permit to First Ad Comm to install a sign/signboard at 3216 North Broadway, which was *Referred to the Committee on Zoning, Landmarks and Building Standards.*

Presented By

ALDERMAN ARENA (45th Ward):

Referred -- AMENDMENT OF SECTION 4-6-230 OF MUNICIPAL CODE TO ALLOW BOOTING OF MOTOR VEHICLES ON PRIVATE PROPERTY WITHIN 45TH WARD.
[O2013-7607]

A proposed ordinance to amend Title 4, Chapter 6, Section 230 of the Municipal Code of Chicago by including the 45th Ward within the existing pilot program to allow the booting of motor vehicles on private property, which was *Referred to the Committee on License and Consumer Protection.*

Referred -- GRANTS OF PRIVILEGE IN PUBLIC WAY.

Also, four proposed ordinances to grant permission and authority to the applicants listed for the purposes specified, which were *Referred to the Committee on Transportation and Public Way,* as follows:

A Midwest Kitchen -- to construct, install, maintain and use one awning at 5740 North Milwaukee Avenue;

[O2013-8325]

America's Financial Choice -- to maintain and use one sign at 4016 North Cicero Avenue;
[O2013-8068]

Bank of America-LaSalle -- to maintain and use one sign at 5466 North Milwaukee Avenue; and

[O2013-8069]

Six Corners Association -- to construct, install, maintain and use one sculpture adjacent to 4019 North Cicero Avenue.

[O2013-8070]

Referred -- SUPPORT FOR RENEWAL OF COOK COUNTY CLASS 6(b) TAX INCENTIVE FOR PROPERTY AT 4227 AND 4155 N. KNOX AVE.

[R2013-878]

Also, a proposed resolution recommending the property at 4227 North Knox Avenue and 4155 North Knox Avenue for renewal of Class 6(b) tax incentives under the Cook County Real Property Classification Ordinance, which was *Referred to the Committee on Economic, Capital and Technology Development.*

Presented By

ALDERMAN CAPPLEMAN (46th Ward):

Referred -- GRANTS OF PRIVILEGE IN PUBLIC WAY.

Eight proposed ordinances to grant permission and authority to the applicants listed for the purposes specified, which were *Referred to the Committee on Transportation and Public Way,* as follows:

Graceland Cemetery -- to maintain and use one sewer line adjacent to 4001 North Clark Street;

[O2013-8049]

North Buena Market -- to construct, install, maintain and use two awnings at 4200 North Broadway;

[O2013-8327]

North Buena Market -- to maintain and use one sign at 4200 North Broadway;

[O2013-8050]

Pine Grove Court Condominiums -- to maintain and use one lawn sprinkler system adjacent to 3600 North Pine Grove Avenue;

[O2013-8052]

Riviera Productions, Inc. -- to maintain and use one marquee adjacent to 4746 North Racine Avenue;

[O2013-8053]

Tattoo Factory -- to maintain and use three awnings at 4439 -- 4443 North Broadway;

[O2013-8329]

Wilson Yard Development 1 LLC -- to maintain and use 30 caissons adjacent to 4466 North Broadway; and

[O2013-8055]

Wilson Yard Development 1 LLC -- to maintain and use one sheeting adjacent to 4466 North Broadway.

[O2013-8058]

Presented By

ALDERMAN PAWAR (47th Ward):

Referred -- GRANTS OF PRIVILEGE IN PUBLIC WAY.

Six proposed ordinances to grant permission and authority to the applicants listed for the purposes specified, which were *Referred to the Committee on Transportation and Public Way,* as follows:

Community Home Supply Company, Inc. -- to maintain and use four awnings at 3924 North Lincoln Avenue;

[O2013-8330]

Donald Martin -- to maintain and use 38 canopies at 1634 -- 1636 West Montrose Avenue;
[O2013-7687]

Hispanic Housing Development Corporation -- to maintain and use underground foundation footing adjacent to 2127 West Lawrence Avenue;
[O2013-8061]

Johnny Casserole -- to construct, install, maintain and use one awning at 4019 North Damen Avenue;
[O2013-8332]

Lincoln Wilson Service -- to maintain and use one sign at 5101 North Western Avenue; and
[O2013-8063]

Starbucks Coffee Number 2449 -- to maintain and use three signs at 4015 North Lincoln Avenue.
[O2013-8065]

Referred -- ISSUANCE OF PERMIT FOR SIGN/SIGNBOARD AT 3400 N. WESTERN AVE.
[Or2013-604]

Also, a proposed order directing the Commissioner of Buildings to issue a permit to Doyle Signs, Inc. to install a sign/signboard at 3400 North Western Avenue, which was *Referred to the Committee on Zoning, Landmarks and Building Standards.*

Presented By

ALDERMAN OSTERMAN (48th Ward):

Referred -- GRANTS OF PRIVILEGE IN PUBLIC WAY.

Five proposed ordinances to grant permission and authority to the applicants listed for the purposes specified, which were *Referred to the Committee on Transportation and Public Way,* as follows:

Ann & Robert H. Lurie Children's Hospital of Chicago -- to construct, install, maintain and use one sculpture adjacent to 4711 North Broadway;

[O2013-8046]

Calo Lounge, Inc. -- to maintain and use five awnings at 5341 -- 5343 North Clark Street;

[O2013-8333]

Hancock Fabrics Number 6186 -- to maintain and use one sign at 6101 North Broadway;

[O2013-8047]

Heartland Human Care Services, Inc. -- to maintain and use one awning at 4822 North Broadway; and

[O2013-8334]

Hoppin' Hots -- to maintain and use one sign at 1477 West Balmoral Avenue.

[O2013-8048]

Referred -- AMENDMENT OF GRANT OF PRIVILEGE TO LICKITY SPLIT FROZEN CUSTARD AND SWEETS FOR AWNINGS.

[O2013-7751]

Also, a proposed ordinance to amend an ordinance passed by the City Council on July 28, 2011 and printed in the (*Journal of the Proceedings of the City Council of the City of Chicago*, page 5290), which authorized a grant of privilege to Lickity Split Frozen Custard and Sweets for awnings by increasing the compensation amount for said privilege, which was *Referred to the Committee on Transportation and Public Way.*

Presented By

ALDERMAN MOORE (49th Ward):

Referred -- GRANTS OF PRIVILEGE IN PUBLIC WAY.

Seven proposed ordinances to grant permission and authority to the applicants listed for the purposes specified, which were *Referred to the Committee on Transportation and Public Way,* as follows:

Family Dollar Number 5983 -- to maintain and use one sign at 2341 West Howard Street;
[O2013-8034]

Masouleh -- to maintain and use one awning at 6653 North Clark Street;
[O2013-8336]

Rogers Park Business Alliance -- to construct, install, maintain, use and occupy space adjacent to 7559 North Paulina Street;
[O2013-8036]

Rogers Park Health Center -- to maintain and use one awning at 1555 West Howard Street;
[O2013-8338]

The Seeley of East Ridge Condominium Association -- to construct, install, maintain and use three fences adjacent to 2033 -- 2037 West Fargo Avenue;
[O2013-8038]

Twisted Tapas -- to construct, install, maintain and use one awning at 1146 West Pratt Boulevard; and
[O2013-8340]

Twisted Tapas -- to maintain and use two light fixtures at 1148 West Pratt Boulevard.
[O2013-8041]

Presented By

ALDERMAN SILVERSTEIN (50th Ward):

Referred -- GRANTS OF PRIVILEGE IN PUBLIC WAY.

Six proposed ordinances to grant permission and authority to the applicants listed for the purposes specified, which were *Referred to the Committee on Transportation and Public Way,* as follows:

Bank of America-LaSalle -- to maintain and use one sign at 2855 West Touhy Avenue;
[O2013-8016]

Carrs Honda -- to maintain and use one building projection adjacent to 6600 North Western Avenue;

[O2013-8017]

Devon & Western Currency Exchange, Inc. -- to maintain and use one security camera adjacent to 2400 West Devon Avenue;

[O2013-8020]

Devon & Western Currency Exchange, Inc. -- to maintain and use four signs at 2400 West Devon Avenue;

[O2013-8025]

Hema's Kitchen -- to construct, install, maintain and use two planters adjacent to 2439 West Devon Avenue; and

[O2013-8028]

Villa Palermo, Inc. -- to maintain and use one sign at 2154 West Devon Avenue.

[O2013-8030]

Referred -- EXEMPTION OF FITCH INVESTMENT PARTNERS LLC FROM PHYSICAL BARRIER REQUIREMENT PERTAINING TO ALLEY ACCESSIBILITY FOR PARKING FACILITIES.

[O2013-7584]

Also, a proposed ordinance to exempt Fitch Investment Partners LLC from the physical barrier requirement pertaining to alley accessibility for the parking facilities for 7100 North Western Avenue, pursuant to the provisions of Title 10, Chapter 20, Section 430 of the Municipal Code of Chicago, which was *Referred to the Committee on Transportation and Public Way.*

---

5. FREE PERMITS, LICENSE FEE EXEMPTIONS, CANCELLATION OF WARRANTS FOR COLLECTION AND WATER RATE EXEMPTIONS, ET CETERA.

Proposed ordinances, orders, et cetera, described below, were presented by the aldermen named and were *Referred to the Committee on Finance*, as follows:

WAIVER OF FEES:

BY ALDERMAN AUSTIN (34th Ward):

A Little Bit of Heaven, 11321 South Wentworth Avenue -- All permits, licenses and grant of privilege for use of the public way related to the annual 2013 fire pump test and/or annual drain and flush in association with the City of Chicago plumbing inspection.

[O2013-7592]

SENIOR CITIZEN SEWER REFUNDS:
($50.00)

BY ALDERMAN FIORETTI (2nd Ward):

[O2013-8355]

Burke, Mary Ellen P.

Brown Migdal, Ruth A.

Flores, Jose

Foley, Brian

Cameron, Barton F.

Gallo, Michael

Graf, Mary Jo

Habermann, Marjorie

Javaid, Javaid I.

Minieka, Edward

Millichap, Joseph Gordon

Newman, Shirley

Olin, Larry G.

Payne, Melanie

Schultz, Karl

Sears, Barry A.

Smith Machi, Nina

So, Rebecca S.

BY ALDERMAN HAIRSTON (5th Ward):

[O2013-8356]

Leroy, Venetta L.

BY ALDERMAN HARRIS (8th Ward):

[O2013-8357]

Board, Arlene

Wortham, Patricia

McCall, Vivian L.

BY ALDERMAN CAPPLEMAN (46th Ward):

[O2013-8358]

Angelini, Delores
Bear, Walter
Bengtsen, Barbara H.
Buehrer, Doris A.
Campos, Marlene
Capistrano, Belen
Carroll, Nancy L.
Davis, Lynn Elle
Donnal, Dennis
Dunne, Kathleen A.
Fernandez, Jose R. (2)
Garrison, Hilder
Gibson, Dorothy
Hernandez, Hector
Herson, Helene
Horwitz, Marian
Humpal, Lindsay
Janecek, Sheldon J.
Janecek, Sheldon James
Jovar, Robert
Khananuraksa, Vinai
Klis, Louise
Kuhr, Lawrence F.
Leetch, Robert J.
Leonard, Edmond
Lopez, Ines
Lubin, Elaine
MacDougall, Janet
Marchand, Gladys
Mason, Marium
Matranga, John
Meyer, Eileen D.
O'Leary, Franklin A.
Ostert, Barbara M.
Ostian, Elizabeth
Parker, Hedwig
Perkins, Mary
Petros, Costas G.
Pinto, Mary Jo C.
Po, Anita
Rest, Marilyn
Rest, Marilyn R.
Rosin, Sondra
Schwab, Steven (2)

Scovie, Richard	Thall, Sylvia
Seljan, Bob	Trinen, Bernadine
Shah, Nila V.	Velez, Carmen
Shah, Vinod	Warner, Ellen
Sichau, Elsie	Wax, William
Starr, Robert	Weiner, Sally
Stiefel, Olga	Whitfield, Karen
Storr, Irene	Wojnarowski, Irene T.
Taylor, Donna Biknis	Zaruba, Joan

APPROVAL OF JOURNAL OF PROCEEDINGS.

JOURNAL (September 11, 2013)

The Honorable Susana A. Mendoza, City Clerk, submitted the printed official *Journal of the Proceedings of the City Council of the City of Chicago* for the regular meeting held on Wednesday, September 11, 2013 at 10:00 A.M., signed by her as such City Clerk.

Alderman Burke moved to *Approve* said printed official *Journal* and to dispense with the reading thereof. The question being put, the motion *Prevailed.*

UNFINISHED BUSINESS.

None.

MISCELLANEOUS BUSINESS.

PRESENCE OF VISITORS NOTED.

The following individuals were in attendance and recognized by the City Council:

family members of late Chicago Police Superintendent LeRoy Martin: Constance Martin, wife; LeRoy, Jr. and Ronald Martin, sons; Dawn Martin, daughter; Brittany Martin, granddaughter; Yvonne White, sister-in-law; and Denise Martin and Tensie Martin, daughters-in-law;

organizers and supporters of Chicago Urban Art Societies -- Slow & Low: Chicago Community Lowrider Festival: Edward and Renata Calderon of *Lowrider* magazine; Jimmy Garcia and Jason Diaz of Majestics C.C. Chicago; Sergio Trevino, Benito Trevino and Roberto Diaz of Viejitos C.C. Chicago; Moe Salman and Eddie Orta of Southside Cruisers C.C.; Juan Badillo and Javier Murillo of Originales 4 Life C.C.; Frank Valencias of Clandestino C.C.; Juan Carlos Franco of Amistad C.C.; Gullermo Alvarez of So-Low Riders C.C.; Alberto Rendon of Sickdreams C.C.; Eddie Saldana of Rollerz Only C.C. Chicago; Francisco Vargas of SickLife C.C.; William Guardado of Streetyle C.C. Chicago; and Eduardo Ramirez of Together C.C.

Time Fixed For Next Succeeding Regular Meeting.

[O2013-8374]

By unanimous consent, Alderman Burke presented a proposed ordinance which reads as follows:

Be It Ordained by the City Council of the City of Chicago:

SECTION 1. That the next succeeding regular meeting of the City Council of the City of Chicago to be held after the meeting held on Wednesday, the sixteenth (16th) day of October, 2013, at 10:00 A.M., be and the same is hereby fixed to be held on Wednesday, the thirteenth (13th) day of November, 2013, at 10:00 A.M., in the Council Chamber in City Hall.

SECTION 2. This ordinance shall take effect and be in force from and after its passage.

On motion of Alderman Burke, the foregoing proposed ordinance was *Passed* by yeas and nays as follows:

Yeas -- Aldermen Moreno, Fioretti, Dowell, Burns, Hairston, Sawyer, Holmes, Harris, Beale, Balcer, Cárdenas, Quinn, Burke, Foulkes, Thompson, Thomas, Lane, O'Shea, Cochran, Brookins, Muñoz, Zalewski, Chandler, Solis, Maldonado, Burnett, Ervin, Graham, Reboyras, Suarez, Waguespack, Mell, Austin, Colón, Sposato, Mitts, Cullerton, Laurino, P. O'Connor, M. O'Connor, Reilly, Smith, Tunney, Arena, Cappleman, Pawar, Osterman, Moore, Silverstein -- 49.

Nays -- None.

Alderman Balcer moved to reconsider the foregoing vote. The motion was lost.

Adjournment.

Thereupon, Alderman Burke moved that the City Council do *Adjourn*. The motion *Prevailed* and the City Council *Stood Adjourned* to meet in regular meeting on Wednesday, November 13, 2013 at 10:00 A.M., in the Council Chamber in City Hall.

Susana A. Mendoza

SUSANA A. MENDOZA,
City Clerk.

APPENDIX A

LEGISLATIVE INDEX

JOURNAL of the PROCEEDINGS
of the
CITY COUNCIL
of the
CITY of CHICAGO, ILLINOIS

Regular Meeting – Wednesday, October 16, 2013

Main Category List

LEGISLATIVE INDEX
JOURNAL of the PROCEEDINGS
of the
CITY COUNCIL
of the
CITY of CHICAGO, ILLINOIS

Regular Meeting – Wednesday, October 16, 2013

Agreements
Airports
Alley
Appointments
Budget & Appropriations
City Council
City Departments/Agencies
Claims
Commendations & Declarations
Committee/Public Hearings
Energy/Environmental Protection
Executive Orders & Proclamations
Finance Funds
Historical Landmarks
Illinois, State of
Journal Corrections
Lawsuits/Settlements
Municipal Code Amendments
Oaths of Office
Parking
Permits/License/Fee Exemptions
Property
Public Way Usage
Reports
Signs/Signboards
Special Service Areas
Stadiums/Arenas
Streets
Tag Days
Tax Incentives
Tax Increment Financing Districts
Tax Levies
Traffic
Tributes
United States Government
Zoning Reclassifications

Abbreviations And Acronyms

A

Admin.	Administration
Agcy.	Agency
a.k.a.	Also Known As
Ald.	Alderman
AME	African Methodist Episcopal Church
ANLAP	Adjacent Neighbors Land Acquisition Program
App.	Application
Apt(s).	Apartment(s)
Assn.	Association
Assoc.	Associates
Asst.	Assistant
Atty.	Attorney
Ave	Avenue
A.M.	Ante Meridian

B

B.A..	Bachelor of Arts
Bd. of Ed.	Board of Education
Bldg.	Building
Bhp.	Bishop
Blvd	Boulevard
Bro.	Brother

C

Capt.	Captain
Card.	Cardinal
CCL	Concealed Carry License
CDBG	Community Development Block Grant
CDC	Community Development Commission
CEO	Chief Executive Officer
CFD	Chicago Fire Department
CFO	Chief Financial Officer
CFP	Chicago Firearm Permit
CHA	Chicago Housing Authority
Chap.	Chapter
Chpl.	Chaplain
Chgo.	Chicago
Co.	Company
Col	Colonel
Com.	Committee/Community
Comdr.	Commander

C

Coml.	Commercial
Comm.	Commerce/Commission
Comr.	Commissioner
Condo	Condominium
Co-Op	Cooperative
Corp.	Corporation
Corpl.	Corporal
Constr.	Construction
CPA	Certified Public Accountant
CPD	Chicago Police Department/
CPS	Chicago Public Schools
Ct	Court
CTA	Chicago Transit Authority

D

DARLEP	Digital Automated Red Light Enforcement Program
d.b.a.	Doing Business As
Deferred	Action Deferred
deg.	Degree(s)
Det.	Detective
Dept.	Department
Devel.	Developer/Development
Dist.	District
Div.	Division
Dr.	Doctor
Dr	Drive

E

E	East
EAV	Equalized Assessed Value
eb	eastbound
Elem.	Elementary
EMT	Emergency Medical Technician
Eng'r	Engineer
Equip.	Equipment
Exchg.	Exchange
Exec. Dir.	Executive Director
Expy.	Expressway

F

FAA	Federal Aviation Administration
Fahr.	Fahrenheit
FAR	Floor Area Ratio
FBI	Federal Bureau of Investigation
FDA	Federal Drug Administration
F.F.	Firefighter

Abbreviations And Acronyms

F	
Filed	Placed on File
FOID	Firearm Owner's Identification Card
Fr.	Father
ft.	feet
f.k.a.	formerly known as
G	
Gen.	General
Govt.	Government
H	
Hon.	Honorable
hrs.	Hours
HUD	Housing and Urban Development
Hwy.	Highway
HQ	Headquarters
I	
IDOT	Illinois Dept. of Transportation
IL	Illinois
Inc.	Incorporated
Ind.	Industries
Ins.	Insurance
Insp. Gen.	Inspector General
Inst'l.	Institutional
IPD	Institutional Planned Development
J	
Jr.	Junior
L	
LCpl	Lance Corporal
LLC	Limited Liability Company
LP	Limited Partnership
Lt.	Lieutenant
Ltd.	Limited
LUCHA	Latin United Community Housing Association
M	
Maj.	Major
M.B.	Missionary Baptist
MBA	Master of Business Administration
MBE	Minority Business-Owned Enterprise
M	
MWBE	Minority Women Business Enterprise
Mfg.	Manufacturing
MFT	Motor Fuel Tax
Mgmt.	Management
mins.	Minutes
MOPD	Mayors Office for People with Disabilities
Msgr.	Monsignor
Mun.	Municipal
N	
N	North
Natl.	National
NFP	Not-for-profit corporation
No.	Number
O	
Off.	Officer
Org.	Organization
P	
pg(s)	page(s)
PhD	Doctor of Philosophy
Pkg.	Package/Parking
Pkwy	Parkway
Pl	Place
Plz	Plaza
P.M.	Post Meridian
P.O.	Police Officer
PFC	Private First Class
R	
RA	Very Reverend
Rd.	Road
Re-Ref.	Re-Referred
Redevel.	Redevelopment
Ref.	Referred
Rehab.	Rehabilitation
Res.	Residence/Residential
Rest.	Restricted/Restaurant
Rev.	Reverend
ROTC	Reserve Officer's Training Corps
ROW	Right-of-way
RR	Railroad
Rt. Rev.	Right Reverend
Ry.	Railway
RTA	Regional Transportation Authority

Abbreviations And Acronyms

Q

Q1	1st Quarter (Jan – Mar)
Q2	2nd Quarter (Apr – Jun)
Q3	3rd Quarter (Jul – Sep)
Q4	4th Quarter (Oct – Dec)

S

S	South
SBIF	Small Business Improvement Fund
St.	Saint
Sch.	School
Sgt.	Sergeant
SFC.	Sergeant First Class
Sist.	Sister
Soc.	Society
Sq.	Square
Sr.	Senior
SSA	Special Service Area
SSgt.	Staff Sergeant
St	Street
Subdiv.	Subdivision
Supt.	Superintendent

T

Terr	Terrace
thru	through
TIF	Tax Increment Financing
Trans.	Transportation

U

Univ.	University
U.S.	United States
u.t.a.	Under trust agreement
Util.	Utility

V

v	versus (against)
Veh.	Vehicle

W

W	West

Y

YMCA	Young Men's Christian Association
YWCA	Young Women's Christian Association

Zoning Districts

B	Business
BPD	Business Planned Development
C	Commercial
CPD	Commercial Planned Development
DC	Downtown Core
DX	Downtown Mixed-Use
DR	Downtown Residential
DS	Downtown Service
M	Manufacturing
PD	Planned Development
PMD	Planned Manufacturing
POS	Parks and Open Space
R	Residential
RM	Residential Multi-Unit
RPD	Residential Planned Development
RS	Residential Single Unit (Detached House)
RT	Residential Two-Flat, Townhouse and Multi-Unit
SD	Special Character Overlay

AGREEMENTS

MB Financial Bank, NA

2400-2410 W Lawrence Ave, 2414 W Lawrence Ave

Pedestrian overpass

Pawar (47) SO2013-4974

Referred [C.J.p. 57242] Transportation

Passed [C.J.p. 62660]

Collective Bargaining

Fraternal Order of Police Lodge No. 7

Expression of City Council support for approval of contract

O'Connor (41), and Others R2013-876

Referred [C.J.p. 63075] Workforce Development

Improvement

Norfolk Southern Railway Co.

Area bounded by W Garfield Blvd, W 60th Pl, S Wallace St and S Shields Ave

Residential units

Emanuel (Mayor) O2013-8074

Referred [C.J.p. 60651] Finance

Intergovernmental

Chicago Park District

6054 S Damen Ave

Tax Increment Financing assistance for Lindblom Park expansion

Emanuel (Mayor) O2013-6244

Referred [C.J.p. 58775] Finance

Passed [C.J.p. 60705]

Chicago Park District

8931 S Dauphin Ave

Tax Increment Financing assistance for Dixon Park rehabilitation project

Emanuel (Mayor) O2013-7775

Referred [C.J.p. 60654] Finance

Chicago Park District

541 N Fairbanks Ct

Investment portfolio management

Emanuel (Mayor) O2013-6146

Referred [C.J.p. 58774] Finance

Passed [C.J.p. 60693]

AGREEMENTS

Intergovernmental

Chicago Park District

1501 W Randolph St

Tax Increment Financing assistance for Union Park improvements

Emanuel (Mayor) O2013-6235

Referred [C.J.p. 58776] Finance

Passed [C.J.p. 60726]

Metropolitan Water Reclamation District of Greater Chicago

Albany Park stormwater diversion tunnel construction

Emanuel (Mayor) O2013-7581

Referred [C.J.p. 60659] Budget

Public Building Commission of Chicago

6100-6158 S Winchester Ave

Tax Increment Financing assistance for Lindblom Math and Science Academy parking facility construction

Emanuel (Mayor) O2013-7627

Referred [C.J.p. 60655] Finance

Lease

4150 Partnership

4150 W 55th St

Dept. of Public Health office space

Emanuel (Mayor) O2013-6548

Referred [C.J.p. 58784] Housing

Passed [C.J.p. 61761]

Delta Airlines, Inc.

Termination of cargo site lease agreement at Chicago O'Hare International Airport

Emanuel (Mayor) O2013-7621

Referred [C.J.p. 60659] Aviation

Signature Flight Support Corp.

Facilities lease and use agreement at Chicago Midway International Airport

Emanuel (Mayor) O2013-7622

Referred [C.J.p. 60658] Aviation

AGREEMENTS

Loan & Security

Chicago Neighborhood Initiatives, Inc.

E 111th St, at S Ellis Ave

Construction of manufacturing and distribution facility

Emanuel (Mayor) O2013-6725

Referred [C.J.p. 58777] Finance

Passed [C.J.p. 60759]

MRR LP

1353 S Blue Island Ave, 1355 S Blue Island Ave, 1357 S Blue Island Ave

Newberry Park Apartments multifamily affordable housing

Emanuel (Mayor) O2013-7984

Referred [C.J.p. 60656] Finance

Rosenwald Courts Apartments LLC

4600 S Michigan Ave

Tax Increment Financing funds for residential project

Emanuel (Mayor) O2013-6663

Referred [C.J.p. 58777] Finance

Passed [C.J.p. 60985]

Redevelopment

Projects

Legends C-3 LLC

E 43rd St, bounded by S 49th St from S Calumet Ave to S Wabash Ave

Multifamily housing

Emanuel (Mayor) O2013-7839

Referred [C.J.p. 60656] Finance

Hellenic Museum and Cultural Center

333 S Halsted St

Amendment No. 1 to redevelopment agreement

Emanuel (Mayor) O2013-7870

Referred [C.J.p. 60650] Finance

Rosa Parks LP and Bickerdike Redevelopment Corp.

Amendment to redevelopment agreement

Emanuel (Mayor) O2013-6712

Referred [C.J.p. 58778] Finance

Passed [C.J.p. 60975]

AGREEMENTS

Redevelopment

Vienna Beef Co.

1000 W Pershing Rd

Rehabilitation of manufacturing facility

Emanuel (Mayor) SO2013-5993

Referred [C.J.p. 57295] Finance

Passed [C.J.p. 61200]

AIRPORTS

Midway

Signature Flight Support Corp.

Facilities lease and use agreement

Emanuel (Mayor) O2013-7622

Referred [C.J.p. 60658] Aviation

O'Hare

Delta Airlines, Inc.

Termination of cargo site lease agreement

Emanuel (Mayor) O2013-7621

Referred [C.J.p. 60659] Aviation

ALLEY

Ingress/Egress

1815 W Division LLC

1815 W Division St

Moreno (1) O2013-6149

Referred [C.J.p. 60513] Transportation

Passed [C.J.p. 62691]

5630 N. Broadway

5630 N Broadway

Osterman (48) O2013-6125

Referred [C.J.p. 60623] Transportation

Passed [C.J.p. 62692]

Al Motors

5662-5670 S Western Ave

Foulkes (15) O2013-6123

Referred [C.J.p. 60537] Transportation

Passed [C.J.p. 62693]

Altgeld Glenwood Management Group LLC

948 W Altgeld St

Smith (43) O2013-7606

Referred [C.J.p. 63088] Transportation

ALLEY

Ingress/Egress

Armitage Development LLC
2138-2140 W Armitage Ave
Waguespack (32) O2013-6130
Referred [C.J.p. 60569] Transportation
Passed [C.J.p. 62680]

Bavarian Motors of Chicago, Inc.
27 N May St
Burnett (27) O2013-7610
Referred [C.J.p. 63058] Transportation

Belmont Auto Enterprise d.b.a. AutoHaus
4157 N Lincoln Ave
Pawar (47) O2013-6292
Referred [C.J.p. 60621] Transportation
Passed [C.J.p. 62681]

BMT-I LLC
109 E 43rd St
Dowell (3) O2013-6128
Referred [C.J.p. 60520] Transportation
Passed [C.J.p. 62681]

Chicago Pet Sitters
2142-2144 N Wood St
Waguespack (32) O2013-6132
Referred [C.J.p. 60569] Transportation
Passed [C.J.p. 62681]

Chicago Whirly, Inc.
1823-1855 W Webster Ave
Waguespack (32) O2013-6129
Referred [C.J.p. 60569] Transportation
Passed [C.J.p. 62682]

Chiquita Ash
1443-1445 W Devon Ave
Osterman (48) O2013-6126
Referred [C.J.p. 60623] Transportation
Passed [C.J.p. 62680]

Chromium Industries LLC
4645 W Chicago Ave
Ervin (28) O2013-6111
Referred [C.J.p. 60559] Transportation
Passed [C.J.p. 62682]

ALLEY

Ingress/Egress

CSS Group Investment, Inc.
4329-4331 S Michigan Ave
Dowell (3) O2013-7602
Referred [C.J.p. 63033] Transportation

Damico, Patricia
2832 N Western Ave
Moreno (1) O2013-6152
Referred [C.J.p. 60513] Transportation
Passed [C.J.p. 62682]

David Fleishman of Northwestern Capital Investment Partners
6543 S Woodlawn Ave
Cochran (20) O2013-7511
Referred [C.J.p. 63047] Transportation

Devon Investment Partners LLC
7240 W Devon Ave
O'Connor (41) O2013-6112
Referred [C.J.p. 60582] Transportation
Passed [C.J.p. 62683]

DJC Communication, Inc.
2930-2934 W Lake St
Burnett (27) O2013-6182
Referred [C.J.p. 60556] Transportation
Passed [C.J.p. 62683]

Domain Group LLC
1506-1510 W Huron St
Moreno (1) O2013-6148
Referred [C.J.p. 60513] Transportation
Passed [C.J.p. 62683]

Elston Tire Shop
4100 N Elston Ave
Laurino (39) O2013-6121
Referred [C.J.p. 60577] Transportation
Passed [C.J.p. 62684]

Eyes on the Future, Inc.
6969 N Ravenswood Ave
Moore (49) O2013-6142
Referred [C.J.p. 60624] Transportation
Passed [C.J.p. 62684]

ALLEY

Ingress/Egress

Family Dollar
3363 N Milwaukee Ave
Reboyras (30) O2013-6061
Referred [C.J.p. 60561] Transportation
Passed [C.J.p. 62685]

Fitch Investment Partners LLC
7100 W Western Ave
Silverstein (50) O2013-7584
Referred [C.J.p. 63097] Transportation

FMZ Auto Repair
6239 W Belmont Ave
Sposato (36) O2013-7595
Referred Transportation

Friends Wholesale, Inc.
5700 N Western Ave
O'Connor (40) O2013-6145
Referred [C.J.p. 60579] Transportation
Passed [C.J.p. 62693]

Hale Lofts Condo Assn.
14 N Peoria St
Burnett (27) O2013-7608
Referred [C.J.p. 63058] Transportation

Heartland Health Care
1300 W Devon Ave
Moore (49) O2013-6180
Referred [C.J.p. 60624] Transportation
Passed [C.J.p. 62685]

Hernandez, Jorge
2621 W 47th St
Cardenas (12) O2013-7739
Referred [C.J.p. 63039] Transportation

Hertz Car Rental
5050 N Lincoln Ave
O'Connor (40) O2013-7611
Referred [C.J.p. 63074] Transportation

Hoyne Rowhomes LLC
3554 N Hoyne Ave
Pawar (47) O2013-6291
Referred [C.J.p. 60621] Transportation
Passed [C.J.p. 62685]

ALLEY

Ingress/Egress

Huerta, Sergio
5825 S Western Ave
Thompson (16) O2013-6144
Referred [C.J.p. 60538] Transportation
Passed [C.J.p. 62686]

Jakovljevic, Viktor
1000 W Van Buren St
Solis (25) O2013-6143
Referred [C.J.p. 60550] Transportation
Passed [C.J.p. 62686]

Jeff Jack Investments LLC
601 W Jackson Blvd
Reilly (42) O2013-6155
Referred [C.J.p. 60602] Transportation
Passed [C.J.p. 62686]

Kiddie Heaven Learning
1700 W 63rd St
Foulkes (15) O2013-7601
Referred [C.J.p. 63043] Transportation

La Escuelita Del Saber
2652 W 47th St
Cardenas (12) O2013-6294
Referred [C.J.p. 60530] Transportation
Passed [C.J.p. 62687]

Lena's Car Wash and Detail Center
4611-4615 N Pulaski Rd
Laurino (39) O2013-6120
Referred [C.J.p. 60577] Transportation
Passed [C.J.p. 62687]

Ligas, John
7104 W Archer Ave
Zalewski (23) O2013-7586
Referred [C.J.p. 63051] Transportation

M&P Strategic Investments LLC
220 W Chicago Ave
Burnett (27) O2013-6168
Referred [C.J.p. 60556] Transportation
Passed [C.J.p. 62687]

ALLEY

Ingress/Egress

MHF Chicago MC IV LLC
66 E Wacker Pl
Reilly (42) O2013-6207
Referred [C.J.p. 60602] Transportation
Passed [C.J.p. 62688]

Misca, George
5922 S Michigan Ave
Cochran (20) O2013-7582
Referred [C.J.p. 63047] Transportation

MK Investment Partners LLC
862 N Franklin St
Burnett (27) O2013-6185
Referred [C.J.p. 60556] Transportation
Passed [C.J.p. 62688]

North Ridge Cleaners, Inc.
6204 W North Ave
Graham (29) O2013-7587
Referred [C.J.p. 63060] Transportation

Ogden Partners Lakewood LLC
2749 N Lakewood Ave
Waguespack (32) O2013-6131
Referred [C.J.p. 60569] Transportation
Passed [C.J.p. 62688]

Panamex Auto Mart, Inc.
4201 S Kedzie Ave
Burke (14) O2013-6122
Referred [C.J.p. 60534] Transportation
Passed [C.J.p. 62689]

Renew Automotive LLC d.b.a. Renew Muffler & Brake
5712-5714 N Western Ave
O'Connor (40) O2013-6113
Referred [C.J.p. 60579] Transportation
Passed [C.J.p. 62689]

Renew Automotive LLC d.b.a. Western Tire Shop
5716 N Western Ave
O'Connor (40) O2013-6114
Referred [C.J.p. 60579] Transportation
Passed [C.J.p. 62689]

ALLEY

Ingress/Egress

Six Days Auto Sales
7353 S Western Ave
Lane (18) O2013-6115
Referred [C.J.p. 60540] Transportation
Passed [C.J.p. 62690]

Smithfield Properties XVILLC
805 N LaSalle St
Fioretti (2) O2013-7729
Referred [C.J.p. 63032] Transportation

Spyropoulos, Peter
6141 N Broadway
Osterman (48) O2013-6124
Referred [C.J.p. 60623] Transportation
Passed [C.J.p. 62690]

UZR LLC
1820-1832 S Wabash Ave
Dowell (3) O2013-6127
Referred [C.J.p. 60520] Transportation
Passed [C.J.p. 62690]

Velasquez Mufflers
1433 E 79th St
Harris (8) O2013-7503
Referred Transportation
Passed [C.J.p. 62691]

Williams, Michelle - North Kenwood Daycare
516 E 43rd St
Burns (4) O2013-6202
Referred [C.J.p. 60522] Transportation
Passed [C.J.p. 62691]

Wonder Montessor Daycare Center
5622-5626 N Pulaski Rd
Laurino (39) O2013-7603
Referred [C.J.p. 63071] Transportation

WP Senior Preservation Associates
6116-6144 S Cottage Grove Ave
Cochran (20) O2013-7510
Referred [C.J.p. 63047] Transportation

Yogurt Daze Corp.
2318 N Milwaukee Ave, 2817 W Belden Ave
Colón (35) O2013-7596
Referred [C.J.p. 63066] Transportation

ALLEY

Vacation

Illinois Medical District

1711-1759 W Hastings St, 1710-1758 W 14th St, 1711-1759 W 14th St and various additional addresses

Ervin (28) O2013-7629

Referred [C.J.p. 63059] Transportation

APPOINTMENTS

Akintonde, Jimmy

Building Board of Appeals (Member)

Emanuel (Mayor) A2013-117

Referred [C.J.p. 60643] Zoning

Budzinski, Catherine K.

Zoning Board of Appeals (Member)

Emanuel (Mayor) A2013-119

Referred [C.J.p. 60644] Zoning

Buechler, Mona K.

Howard Street Commission (S.S.A. No. 19) (Member)

Emanuel (Mayor) A2013-110

Referred [C.J.p. 58765] Finance

Approved [C.J.p. 60691]

Cepeda, Adela M.

Community Development Commission (Member)

Emanuel (Mayor) A2013-100

Referred [C.J.p. 58767] Economic

Approved [C.J.p. 61663]

Cepenas, Gintaras P.

Southwest Business Growth Area Commission (S.S. A. No. 3) (Member)

Emanuel (Mayor) A2013-108

Referred [C.J.p. 58763] Finance

Approved [C.J.p. 60689]

Chico, Craig

Chicago Development Fund Advisory Board (Member)

Emanuel (Mayor) A2013-99

Referred [C.J.p. 58759] Finance

Approved [C.J.p. 60684]

APPOINTMENTS

Di Valerio, Mark J.

Southwest Business Growth Area Commission (S.S. A. No. 3) (Member)

Emanuel (Mayor) A2013-108

Referred [C.J.p. 58763] Finance

Approved [C.J.p. 60689]

Duarte, Jose A.

Building Board of Appeals (Member)

Emanuel (Mayor) A2013-118

Referred [C.J.p. 60645] Zoning

Dunque, Clarisol

Board of Trustees of Community College District No. 508 (Member)

Emanuel (Mayor) A2013-123

Referred [C.J.p. 60641] Education

Elkins-Ryan, Jacob

Lakeview East Commission (S.S.A. No. 8) (Member)

Emanuel (Mayor) A2013-109

Referred [C.J.p. 58764] Finance

Approved [C.J.p. 60690]

Ferguson, Joseph M.

Inspector General

Emanuel (Mayor) A2013-105

Referred [C.J.p. 58766] Budget

Approved [C.J.p. 61655]

Gomez-Leal, Agustin

Building Board of Appeals (Member)

Emanuel (Mayor) A2013-115

Referred [C.J.p. 60646] Zoning

Griffin, D. Darrell

Board of Trustees of Community College District No. 508 (Member)

Emanuel (Mayor) A2013-122

Referred [C.J.p. 60642] Education

Hurlock, Angela C.

Chicago Development Fund Advisory Board (Member)

Emanuel (Mayor) A2013-120

Referred [C.J.p. 60640] Finance

APPOINTMENTS

Idler, John H.
State Street Commission (S.S.A. No. 1) (Member)
Emanuel (Mayor) A2013-106
Referred [C.J.p. 58762] Finance
Approved [C.J.p. 60688]

Jackson, Chet T.
Chicago Development Fund Advisory Board (Member)
Emanuel (Mayor) A2013-96
Referred [C.J.p. 58760] Finance
Approved [C.J.p. 60686]

Jimenez, Manuel
Southwest Business Growth Area Commission (S.S. A. No. 3) (Member)
Emanuel (Mayor) A2013-108
Referred [C.J.p. 58763] Finance
Approved [C.J.p. 60689]

Johnson-Gabriel, Bernita
Chicago Development Fund Advisory Board (Member)
Emanuel (Mayor) A2013-98
Referred [C.J.p. 58761] Finance
Approved [C.J.p. 60685]

Lopez, Jean T.
Southwest Business Growth Area Commission (S.S. A. No. 3) (Member)
Emanuel (Mayor) A2013-108
Referred [C.J.p. 58763] Finance
Approved [C.J.p. 60689]

Maldonado, Jose G., Jr.
Public Building Commission (Commissioner)
Emanuel (Mayor) A2013-94
Referred [C.J.p. 58772] Zoning
Approved [C.J.p. 62698]

Martin, Jennifer E.
Uptown Commission (S.S.A. No. 34) (Member)
Emanuel (Mayor) A2013-111
Referred [C.J.p. 58765] Finance
Approved [C.J.p. 60692]

Marts, Samuel S.
Wicker Park and Bucktown Commission, (S.S.A. No. 33) (Member)
Emanuel (Mayor) A2013-116
Referred [C.J.p. 60640] Finance

APPOINTMENTS

Mastandrea, Linda L.
Building Board of Appeals (Member)
Emanuel (Mayor) A2013-114
Referred [C.J.p. 60646] Zoning

Mitchell, Maxine V.
Chicago Development Fund Advisory Board (Member)
Emanuel (Mayor) A2013-120
Referred [C.J.p. 60640] Finance

Nelson, Carlos A.
Chicago Development Fund Advisory Board (Member)
Emanuel (Mayor) A2013-97
Referred [C.J.p. 58762] Finance
Approved [C.J.p. 60687]

Oberman, Martin J.
Commuter Rail Board (Metra) (Member)
Emanuel (Mayor) A2013-93
Referred [C.J.p. 58771] Transportation
Approved [C.J.p. 61906]

Paige, John H.
Wicker Park and Bucktown Commission, (S.S.A. No. 33) (Member)
Emanuel (Mayor) A2013-116
Referred [C.J.p. 60640] Finance

Peterson, Terry
Chicago Transit Board (Member)
Emanuel (Mayor) A2013-95
Referred [C.J.p. 58771] Transportation
Approved [C.J.p. 61905]

Rand, Everett G.
Board of Trustees of Community College District No. 508 (Member)
Emanuel (Mayor) A2013-121
Referred [C.J.p. 60643] Education

Reidy, Bridget M.
Chicago Housing Authority (Commissioner)
Emanuel (Mayor) A2013-102
Referred [C.J.p. 58768] Housing
Approved [C.J.p. 61667]

APPOINTMENTS

Rice, Sheldon K.

Southwest Business Growth Area Commission (S.S. A. No. 3) (Member)

Emanuel (Mayor) A2013-108

Referred [C.J.p. 58763] Finance

Approved [C.J.p. 60689]

Supanich, David R.

Southwest Business Growth Area Commission (S.S. A. No. 3) (Member)

Emanuel (Mayor) A2013-108

Referred [C.J.p. 58763] Finance

Approved [C.J.p. 60689]

Zulkey, Richard E.

Building Board of Appeals (Member)

Emanuel (Mayor) A2013-117

Referred [C.J.p. 60643] Zoning

BUDGET & APPROPRIATIONS

Annual Appropriation Ordinance

Year 2013

Fund 925 Amendment

Dept. of Family and Support Services and Dept of Housing and Economic Development

Emanuel (Mayor) SO2013-6147

Referred [C.J.p. 58781] Budget

Passed [C.J.p. 61656]

CDBG

Year XXXIX

Amendment

Dept. of Housing and Economic Development

Emanuel (Mayor) SO2013-6150

Referred [C.J.p. 58782] Budget

Passed [C.J.p. 61659]

CITY COUNCIL

Call for reparations for Chicago Police torture survivors

Brookins (21), Moreno (1) O2013-7615

Referred [C.J.p. 63048] Finance

Commeration of bombing of 16th Street Baptist Church in Birmingham, Alabama

50th anniversary

Fioretti (2) R2013-888

Adopted [C.J.p. 62946]

CITY DEPARTMENTS/AGENCIES

Inspector General

Interim Revised Rules and Regulations for conduct of investigations and public heariings consistent with requirements of due process of law and equal protection under law

Dept./Agency F2013-70

Filed [C.J.p. 60665]

CLAIMS

Condominium Refuse Rebate

100 East Huron Street Condo Assn.

Reilly (42) CL2013-2101

Referred [C.J.p. 63027] Finance

4707 North Magnolia Condo Assn.

Cappleman (46) CL2013-2102

Referred [C.J.p. 63027] Finance

5100 Marine Drive Condo Assn.

Osterman (48) CL2013-2103

Referred [C.J.p. 63027] Finance

Addison Heritage Condo Assn. and sundry others

Burke (14) Or2013-647

Direct Introduction Finance

Passed [C.J.p. 61629]

Andersonville Arbor Condo and sundry others

Brookins (21) CL2013-2097

Direct Introduction Finance

Failed to Pass [C.J.p. 61647]

Arcadia Place Assn.

Fioretti (2) CL2013-2098

Referred [C.J.p. 63026] Finance

Birch Tree Manor Condo Assn. No. 3

O'Connor (41) CL2013-2100

Referred [C.J.p. 63027] Finance

Burnham Park Plaza Condo Assn.

Fioretti (2) CL2013-2098

Referred [C.J.p. 63026] Finance

Hermitage Cond Assn., The

Reilly (42) CL2013-2101

Referred [C.J.p. 63027] Finance

Oakfield North Condo Assn.

Sposato (36) CL2013-2099

Referred [C.J.p. 63026] Finance

CLAIMS

Condominium Refuse Rebate

Park 1500 Lofts Condo Assn.
Fioretti (2) CL2013-2098
Referred [C.J.p. 63026] Finance

Park Alexandria Condo Assn.
Fioretti (2) CL2013-2098
Referred [C.J.p. 63026] Finance

Park Newberry Condo Assn.
Fioretti (2) CL2013-2098
Referred [C.J.p. 63026] Finance

River Plaza Homeowners Assn., The
Reilly (42) CL2013-2101
Referred [C.J.p. 63027] Finance

State Tower Condo Assn.
Fioretti (2) CL2013-2098
Referred [C.J.p. 63026] Finance

Damage to Property

Ace Landscaping and Lebedeck, James A.
City Clerk (transmitted by) CL2013-2065
Referred [C.J.p. 60676] Finance

Clayborne, Sandra
City Clerk (transmitted by) CL2013-2093
Referred [C.J.p. 60677] Finance

Conrad, Dennis
City Clerk (transmitted by) CL2013-2076
Referred [C.J.p. 60677] Finance

Cyberski, Matthew
City Clerk (transmitted by) CL2013-2000
Referred [C.J.p. 60677] Finance

Davis, Theresa A.
City Clerk (transmitted by) CL2013-2014
Referred [C.J.p. 60677] Finance

Deng, Shaozhong
City Clerk (transmitted by) CL2013-2040
Referred [C.J.p. 60677] Finance

Fedrick, Sylvia
City Clerk (transmitted by) CL2013-2041
Referred [C.J.p. 60678] Finance

Jenkins, Courtney M.
City Clerk (transmitted by) CL2013-2039
Referred [C.J.p. 60678] Finance

CLAIMS

Damage to Property

Klima, Aniela
City Clerk (transmitted by) CL2013-1988
Referred [C.J.p. 60679] Finance

Levi, Sammie L.
City Clerk (transmitted by) CL2013-2074
Referred [C.J.p. 60679] Finance

Macsesso Hp, LLC
City Clerk (transmitted by) CL2013-2082
Referred [C.J.p. 60679] Finance

McHale, John J.
City Clerk (transmitted by) CL2013-2075
Referred [C.J.p. 60679] Finance

Perez, Wilter
City Clerk (transmitted by) CL2013-2051
Referred [C.J.p. 60680] Finance

Rayo, Misael
City Clerk (transmitted by) CL2013-1987
Referred [C.J.p. 60680] Finance

Real Properties
City Clerk (transmitted by) CL2013-2013
Referred [C.J.p. 60680] Finance

Showalter, Jennifer C.
City Clerk (transmitted by) CL2013-2011
Referred [C.J.p. 60681] Finance

Spencer, Kathy M.
City Clerk (transmitted by) CL2013-2050
Referred [C.J.p. 60681] Finance

Takaki-Ramirez, Lisa
City Clerk (transmitted by) CL2013-2012
Referred [C.J.p. 60681] Finance

Vega, Ricardo
City Clerk (transmitted by) CL2013-2030
Referred [C.J.p. 60681] Finance

Damage to Vehicle

21st Century Ins. and Jedraszko, Aneta
City Clerk (transmitted by) CL2013-2070
Referred [C.J.p. 60681] Finance

Abramovitz, Andrew
City Clerk (transmitted by) CL2013-1993
Referred [C.J.p. 60676] Finance

CLAIMS

Damage to Vehicle

Aguirre, Ricardo
City Clerk (transmitted by) CL2013-2083
Referred [C.J.p. 60677] Finance

Anderson, Timothy J.
City Clerk (transmitted by) CL2013-2067
Referred [C.J.p. 60677] Finance

Arango, Oscar E.
City Clerk (transmitted by) CL2013-2033
Referred [C.J.p. 60677] Finance

Barbara, Vito R.
City Clerk (transmitted by) CL2013-2017
Referred [C.J.p. 60677] Finance

Beans, Bianca D.
City Clerk (transmitted by) CL2013-2032
Referred [C.J.p. 60677] Finance

Bopp, Nadine A.
City Clerk (transmitted by) CL2013-2069
Referred [C.J.p. 60677] Finance

Burt, Byron
City Clerk (transmitted by) CL2013-2042
Referred [C.J.p. 60677] Finance

Cackler, Rachel J.
City Clerk (transmitted by) CL2013-2084
Referred [C.J.p. 60677] Finance

CCS Commercial LLC and Bristol West Ins.
City Clerk (transmitted by) CL2013-2003
Referred [C.J.p. 60677] Finance

Coit, Katharine R.
City Clerk (transmitted by) CL2013-2059
Referred [C.J.p. 60677] Finance

Conrad, Robert S.
City Clerk (transmitted by) CL2013-2054
Referred [C.J.p. 60677] Finance

Craig, Dorothy
City Clerk (transmitted by) CL2013-2078
Referred [C.J.p. 60677] Finance

Dutton, Michael C.
City Clerk (transmitted by) CL2013-2057
Referred [C.J.p. 60677] Finance

CLAIMS

Damage to Vehicle

El-Alwan, Elena
City Clerk (transmitted by) CL2013-2053
Referred [C.J.p. 60678] Finance

Ferrio, Robert W.
City Clerk (transmitted by) CL2013-2066
Referred [C.J.p. 60678] Finance

Freeman, Joseph
City Clerk (transmitted by) CL2013-2034
Referred [C.J.p. 60678] Finance

Gallagher, Maura
City Clerk (transmitted by) CL2013-1992
Referred [C.J.p. 60678] Finance

Garcia, Grace
City Clerk (transmitted by) CL2013-1994
Referred [C.J.p. 60678] Finance

Hasan, Hakeem
City Clerk (transmitted by) CL2013-2026
Referred [C.J.p. 60678] Finance

Honorable, Richard
City Clerk (transmitted by) CL2013-2027
Referred [C.J.p. 60678] Finance

IDS Property Casualty and Guevara, Guillermo
City Clerk (transmitted by) CL2013-2002
Referred [C.J.p. 60678] Finance

Jiang, Xi Hui
City Clerk (transmitted by) CL2013-2071
Referred [C.J.p. 60678] Finance

Johnson, Eligah
City Clerk (transmitted by) CL2013-2085
Referred [C.J.p. 60678] Finance

Johnson, Floyd
City Clerk (transmitted by) CL2013-1989
Referred [C.J.p. 60678] Finance

Johnson, Jason
City Clerk (transmitted by) CL2013-2058
Referred [C.J.p. 60678] Finance

Joson, Christopher V.
City Clerk (transmitted by) CL2013-1991
Referred [C.J.p. 60679] Finance

CLAIMS

Damage to Vehicle

Kazek, Andrzej
City Clerk (transmitted by) CL2013-2077
Referred [C.J.p. 60679] Finance

Llanes, Colleen M.
City Clerk (transmitted by) CL2013-2055
Referred [C.J.p. 60679] Finance

Mann, Jeremy
City Clerk (transmitted by) CL2013-2056
Referred [C.J.p. 60679] Finance

Masini, Dean P.
City Clerk (transmitted by) CL2013-2025
Referred [C.J.p. 60679] Finance

Maximilian, Jakub
City Clerk (transmitted by) CL2013-2090
Referred [C.J.p. 60679] Finance

McGee, Laronda L.
City Clerk (transmitted by) CL2013-1990
Referred [C.J.p. 60679] Finance

Miekina, Piotr M.
City Clerk (transmitted by) CL2013-2079
Referred [C.J.p. 60679] Finance

Miranda, Candi
City Clerk (transmitted by) CL2013-2043
Referred [C.J.p. 60680] Finance

Mutuc. Maureen
City Clerk (transmitted by) CL2013-2044
Referred [C.J.p. 60680] Finance

Nowak, Thomas
City Clerk (transmitted by) CL2013-2031
Referred [C.J.p. 60680] Finance

Obyrtacz, Maria and Andy
City Clerk (transmitted by) CL2013-2023
Referred [C.J.p. 60680] Finance

Orgain, Javette C.
City Clerk (transmitted by) CL2013-2028
Referred [C.J.p. 60680] Finance

Pajor, Nathan M.
City Clerk (transmitted by) CL2013-2024
Referred [C.J.p. 60680] Finance

CLAIMS

Damage to Vehicle

Presti, Joseph
City Clerk (transmitted by) CL2013-2005
Referred [C.J.p. 60680] Finance

Ramirez, Carmelo
City Clerk (transmitted by) CL2013-2004
Referred [C.J.p. 60680] Finance

Rasmussen, Simin H.
City Clerk (transmitted by) CL2013-2018
Referred [C.J.p. 60680] Finance

Richardson, John J.
City Clerk (transmitted by) CL2013-2029
Referred [C.J.p. 60680] Finance

Ryan, David J.
City Clerk (transmitted by) CL2013-2080
Referred [C.J.p. 60680] Finance

Schmidt, Diane L.
City Clerk (transmitted by) CL2013-2052
Referred [C.J.p. 60680] Finance

Sullivan, Charles W
City Clerk (transmitted by) CL2013-2016
Referred [C.J.p. 60681] Finance

Villafuerte, Kathryn S.
City Clerk (transmitted by) CL2013-2068
Referred [C.J.p. 60681] Finance

Whiting, Mote
City Clerk (transmitted by) CL2013-2001
Referred [C.J.p. 60681] Finance

Worthy, Carlene S.
City Clerk (transmitted by) CL2013-2035
Referred [C.J.p. 60681] Finance

Damage to Vehicle - Pothole

Argetsinger, Michael R.
City Clerk (transmitted by) CL2013-2020
Referred [C.J.p. 60677] Finance

Bradley, Brian and Carrie
City Clerk (transmitted by) CL2013-2037
Referred [C.J.p. 60677] Finance

Cook, Katherine
City Clerk (transmitted by) CL2013-2038
Referred [C.J.p. 60677] Finance

CLAIMS

Damage to Vehicle - Pothole

Davidson, Anthony P.
City Clerk (transmitted by) CL2013-2047
Referred [C.J.p. 60677] Finance

Fells, Jonathan
City Clerk (transmitted by) CL2013-2008
Referred [C.J.p. 60678] Finance

Glynn, Kathleen R.
City Clerk (transmitted by) CL2013-2021
Referred [C.J.p. 60678] Finance

Graunke, Dawn M.
City Clerk (transmitted by) CL2013-2089
Referred [C.J.p. 60678] Finance

Halon, Adam B.
City Clerk (transmitted by) CL2013-2045
Referred [C.J.p. 60678] Finance

Hardman, William
City Clerk (transmitted by) CL2013-2088
Referred [C.J.p. 60678] Finance

Howe, Bryant L.
City Clerk (transmitted by) CL2013-2087
Referred [C.J.p. 60678] Finance

Humbert, Edward R.
City Clerk (transmitted by) CL2013-2064
Referred [C.J.p. 60678] Finance

Johnson, Denise A.
City Clerk (transmitted by) CL2013-2049
Referred [C.J.p. 60678] Finance

Krawczyk, Deborah L.
City Clerk (transmitted by) CL2013-2091
Referred [C.J.p. 60679] Finance

Krueger, Christopher P.
City Clerk (transmitted by) CL2013-2006
Referred [C.J.p. 60679] Finance

Lach, Carolyn J.
City Clerk (transmitted by) CL2013-2072
Referred [C.J.p. 60679] Finance

Langford, Andrew M.
City Clerk (transmitted by) CL2013-1995
Referred [C.J.p. 60679] Finance

CLAIMS

Damage to Vehicle - Pothole

Lebedick, James A.
City Clerk (transmitted by) CL2013-2009
Referred [C.J.p. 60679] Finance

LSL Trust S.V (Illinois)
City Clerk (transmitted by) CL2013-2019
Referred [C.J.p. 60679] Finance

Mansfield, Tressie
City Clerk (transmitted by) CL2013-2048
Referred [C.J.p. 60679] Finance

Matviiv, Taras
City Clerk (transmitted by) CL2013-1997
Referred [C.J.p. 60679] Finance

McCready, Michael
City Clerk (transmitted by) CL2013-2092
Referred [C.J.p. 60679] Finance

McGregory, Elaine S.
City Clerk (transmitted by) CL2013-2022
Referred [C.J.p. 60679] Finance

Nash, Larenzo
City Clerk (transmitted by) CL2013-2060
Referred [C.J.p. 60680] Finance

Pateriya, Shailendra
City Clerk (transmitted by) CL2013-1998
Referred [C.J.p. 60680] Finance

Pauze, Beth A.
City Clerk (transmitted by) CL2013-2007
Referred [C.J.p. 60680] Finance

Reynoso, Joel
City Clerk (transmitted by) CL2013-2086
Referred [C.J.p. 60680] Finance

Rocek, Charles J.
City Clerk (transmitted by) CL2013-2073
Referred [C.J.p. 60680] Finance

Scherer, Andrea M.
City Clerk (transmitted by) CL2013-1996
Referred [C.J.p. 60680] Finance

Scholcoff, Eduardo
City Clerk (transmitted by) CL2013-2046
Referred [C.J.p. 60680] Finance

CLAIMS

Damage to Vehicle - Pothole

Tarpey, AnneMarie
City Clerk (transmitted by) CL2013-2036
Referred [C.J.p. 60681] Finance

Thomas, Rebecca
City Clerk (transmitted by) CL2013-2010
Referred [C.J.p. 60681] Finance

Vaughn, Djaye
City Clerk (transmitted by) CL2013-2062
Referred [C.J.p. 60681] Finance

Viancourt, Julie A.
City Clerk (transmitted by) CL2013-2063
Referred [C.J.p. 60681] Finance

Weisgerber, Alex R.
City Clerk (transmitted by) CL2013-1999
Referred [C.J.p. 60681] Finance

Williams, Carla P.
City Clerk (transmitted by) CL2013-2081
Referred [C.J.p. 60681] Finance

Excessive Water Rates

Vazquez, Jose
City Clerk (transmitted by) CL2013-2015
Referred [C.J.p. 60681] Finance

Police Officer/Firefighter Injuries

Regular Orders
All amounts
Burke (14) Or2013-643
Direct Introduction Finance
Passed [C.J.p. 61256]

Regular Orders
Each amount not to exceed $1,000
Burke (14) Or2013-645
Direct Introduction Finance
Passed [C.J.p. 61256]

Third Party Orders
All amounts
Burke (14) Or2013-642
Direct Introduction Finance
Passed [C.J.p. 61622]

CLAIMS

Police Officer/Firefighter Injuries

Third Party Orders
Each amount not to exceed $1,000
Burke (14) Or2013-644
Direct Introduction Finance
Passed [C.J.p. 61554]

Small Claims

Benigno, Diana and sundry others
Burke (14) Or2013-646
Direct Introduction Finance
Passed [C.J.p. 61622]

Calzolaio, Michele and sundry others
Burke (14) CL2013-2096
Direct Introduction Finance
Failed to Pass [C.J.p. 61646]

COMMENDATIONS & DECLARATIONS

"Joanne O'Leary Day" in Chicago
September 9, 2014
O'Connor (41) R2013-970
Adopted [C.J.p. 62940]

"M"A"N Up Against Bullying Day" in Chicago
October 26, 2013
Moore (49) R2013-981
Adopted [C.J.p. 62991]

Aguilera, Gloria
Retirement from Illinois Bell Telephone Company
Pope (10) R2013-903
Adopted [C.J.p. 62954]

Beta Chapter of Alpha Kappa Alpha Sorority, Inc.
100th anniversary and October 10-13, 2013 declared "Beta Chapter 100th Anniversary Weekend" in Chicago
Cochran (20) R2013-945
Adopted [C.J.p. 62970]

Bowlers Journal International
100th anniversary and November 8, 2013 declared "Bowlers Journal Day" in Chicago
Reilly (42) R2013-972
Adopted [C.J.p. 62983]

COMMENDATIONS & DECLARATIONS

Butler, Nora
100th birthday
Sposato (36) R2013-951
Adopted [C.J.p. 62975]
Chasnoff, (M.D.) Ira J.
Receipt of Heroes of Our Hearts Award
Burke (14) R2013-937
Adopted [C.J.p. 62965]
Chetkovich, Nia
Gratitude extended for efforts to raise funds for Wrightway Animal Shelter
O'Connor (41), Arena (45) R2013-971
Adopted [C.J.p. 62982]
Chicago beverage distributors and retailers
Recognition extended for "We Don't Serve Teens" initiative for prevention of underage drinking
Reilly (42) R2013-973
Adopted [C.J.p. 62984]
Chicago Children's Advocacy Center
Gratitude extended during Domestic Violence Awareness Month
Fioretti (2) R2013-889
Adopted [C.J.p. 62947]
Chicago Urban Art Society/Peter Kepha and Lauren Pacheco
Congratulations extended on organizing Slow & Low: Community Lowrider Festival
Solis (25) R2013-883
Adopted [C.J.p. 63053]
Clark, Deborah M
20th anniversary as principal of Mark T. Skinner West Elementary School
Burke (14) R2013-930
Adopted [C.J.p. 62958]
Crown Imports
Recognition extended for "We Don't Serve Teens" initiative for prevention of underage drinking
Reilly (42) R2013-973
Adopted [C.J.p. 62984]
Davis, (Jack) Willie
90th birthday
Foulkes (15) R2013-943
Adopted [C.J.p. 62969]

COMMENDATIONS & DECLARATIONS

Deutsch, Levy & Engel, Chartered
40th anniversary
Burke (14) R2013-938
Adopted [C.J.p. 62966]
Fama, (Dr.) Eugene
Receipt of Nobel Prize for Economics
Burke (14) R2013-931
Adopted [C.J.p. 62959]
Federal Trade Commission
Recognition extended for "We Don't Serve Teens" initiative for prevention of underage drinking
Reilly (42) R2013-973
Adopted [C.J.p. 62984]
First Baptist Church of Chicago
180th anniversary
Burns (4) R2013-895
Adopted [C.J.p. 62952]
Flint, (Rev.) James R., Jr.
5th anniversary as pastor of Calvary Baptist Church
Harris (8) R2013-897
Adopted [C.J.p. 62953]
Hampton, Alex
Heroic life saving rescue
Pope (10), Quinn (13) R2013-905
Adopted [C.J.p. 62957]
Harrity, Sheila M.
Being named National High School Principal of the Year
Burke (14) R2013-932
Adopted [C.J.p. 62960]
Haskell, Christopher
Heroic life saving rescue
Pope (10), Quinn (13) R2013-905
Adopted [C.J.p. 62957]
John Marshall Law School
Congratulations extended on grand opening of Veterans Legal Support Center and Clinic
Fioretti (2) R2013-891
Adopted [C.J.p. 62949]

COMMENDATIONS & DECLARATIONS

John Marshall Law School Fair Housing and Support Center and Clinic
20th anniversary
Fioretti (2) R2013-890
Adopted [C.J.p. 62948]

Kennedy, (President) John F.
Solemn commemoration of 50th anniversary of assassination
Burke (14) R2013-880
Referred [C.J.p. 63042] Finance

Kent, (Cool Gent) Herb
85th birthday
Fioretti (2) R2013-887
Adopted [C.J.p. 62945]

Kherdian Paloian, Helen
Honor extended for surviving Armenian Genocide and as oldest parishioner of St. Gregory the Illuminator Armenian Church
Sposato (36) R2013-952
Adopted [C.J.p. 62976]

Kim, (Dr.) Kwang-Wu
Inauguration as president of Columbia College Chicago
Burke (14) R2013-933
Adopted [C.J.p. 62961]

Lavin, Jack
Gratitude extended for completion of tenure as chief of staff for Illinois Governor Pat Quinn
Burke (14) R2013-934
Adopted [C.J.p. 62962]

Lee-Wilson, (Apostle) Yvonne and Real Women of God Fellowship
27th anniversary
Austin (34) R2013-950
Adopted [C.J.p. 62974]

Local First Chicago
Recognition extended for "Eat, Drink & Buy Local 365" campaign for lasting economic impact in Chicago
Osterman (48), and Others R2013-980
Adopted [C.J.p. 62990]

COMMENDATIONS & DECLARATIONS

Love, (Rev.) Alvin
27th anniversary as pastor of Lilydale First Baptist Church and 35th anniversary as ordained minister
Austin (34) R2013-949
Adopted [C.J.p. 62973]

Magil, Sean Owen
Achieving rank of Eagle Scout
O'Connor (40) R2013-967
Adopted [C.J.p. 62980]

Marshall Pierce & Company
85th anniversary
Burke (14) R2013-939
Adopted [C.J.p. 62967]

Music Box Theatre
30th anniversary and November 22, 2013 declared "Music Box Theatre Day" in Chicago
Tunney (44) R2013-975
Adopted [C.J.p. 62987]

Nicholas Senn High School
100th anniversary
Osterman (48) R2013-979
Adopted [C.J.p. 62989]

Northside Catholic Academy
Congratulations extended on being recognized as 2013 National Blue Ribbon School
Moore (49), and Others R2013-982
Adopted [C.J.p. 62993]

O'Connor, Joseph W.
Receipt of 2013 Executive Service O'Hare Wings of Vision Award
Burke (14) R2013-935
Adopted [C.J.p. 62963]

Openlands
50th anniversary
Fioretti (2) R2013-892
Adopted [C.J.p. 62950]

O'Toole, Eileen
Retirement as principal of Albany Park Multicultural Academy
Laurino (39) R2013-966
Adopted [C.J.p. 62979]

COMMENDATIONS & DECLARATIONS

Polish Highlanders Alliance of America/ Dom Podhalan Headquarters
30th anniversary
Burke (14) R2013-940
Adopted [C.J.p. 62968]

Praise Tabernacle Deliverance Center
20th anniversary
Pope (10) R2013-904
Adopted [C.J.p. 62956]

Proietti, Isabelle
Retirement from Lycee Louis Le Grand Paris
Smith (43) R2013-974
Adopted [C.J.p. 62986]

ShawChicago Theater
20th anniversary
Fioretti (2) R2013-893
Adopted [C.J.p. 62951]

Stahl, Lowell I.
Gratitude extended for dedication and support to St. Patrick High School
Reboyras (30), Cullerton R2013-946
Adopted [C.J.p. 62971]

Tigerman, Stanley
Receipt of 2013 American Institute of Architects Chicago Lifetime Achievement Award
Cappleman (46) R2013-976
Adopted [C.J.p. 62988]

Torres, David
Heroic life saving rescue
Pope (10), Quinn (13) R2013-905
Adopted [C.J.p. 62957]

Vyhanek, John
Heroic life saving rescue
Pope (10), Quinn (13) R2013-905
Adopted [C.J.p. 62957]

Webster, Charles Copner
Achieving rank of Eagle Scout
O'Connor (40) R2013-968
Adopted [C.J.p. 62981]

COMMENDATIONS & DECLARATIONS

Wilkerson, (Pastor) Robbie
20th anniversary
Mitts (37) R2013-954
Adopted [C.J.p. 62977]

Willingham, Russ
Retirement from Chicago Police Department
Burke (14) R2013-936
Adopted [C.J.p. 62964]

COMMITTEE/PUBLIC HEARINGS

Committee on Finance
Call for hearing with Chief Small Business Officer Roxanne Nava regarding programs available, changes and procedures and communication with agencies and Aldermanic offices
Laurino (39) R2013-877
Referred [C.J.p. 63071] Finance

ENERGY/ENVIRONMENTAL ISSUES

Open Space Impact Fees
Chicago Park District
6410 S Ellis Ave, 6156 S Dorchester Ave
Till-Mobley Park and Beehive Park projects
Emanuel (Mayor) O2013-6184
Referred [C.J.p. 58785] Special Events
Passed [C.J.p. 61866]

Chicago River Monticello LLC
5056 N Monticello Ave
Recreational facilities
Emanuel (Mayor) O2013-7764
Referred [C.J.p. 60662] Housing

Major Taylor Trail
Portions of Major Trail from S 107th St to S 127th St
Installation of lighting
Emanuel (Mayor) O2013-6204
Referred [C.J.p. 58785] Special Events
Passed [C.J.p. 61886]

EXECUTIVE ORDERS & PROCLAMATIONS

Executive Order No. 2013-1
Submission Date of 2014 Executive Budget and Estimated Revenue Analysis
Emanuel (Mayor) F2013-71
Filed [C.J.p. 60665]

FINANCE FUNDS

Transfer

Committee on Pedestrian and Traffic Safety

Appropriation for contingencies for 2013

Dept./Agency O2013-8288

Passed [C.J.p. 61661]

HISTORICAL LANDMARKS

Permit Fee Waivers

Fox Chicago LLC

2760 N Milwaukee Ave

Colón (35) Or2013-637

Referred [C.J.p. 63067] Zoning

Fox Chicago LLC

2774 N Milwaukee Ave

Colón (35) Or2013-609

Referred [C.J.p. 63067] Zoning

Yeaney, Lotten

3142 S Giles Ave

Burns (4) Or2013-524

Referred [C.J.p. 60522] Zoning

Passed [C.J.p. 62878]

ILLINOIS, STATE OF

Governor Pat Quinn and Illinois General Assembly urged to enact legislation strengthening sentencing laws for crimes committed with firearms

Balcer (11) R2013-754

Referred [C.J.p. 60530] Public Safety

Adopted [C.J.p. 61864]

JOURNAL CORRECTIONS

Year 2013

Zoning Reclassification App No. 17730, by replacing ordinance, Planned Development No. 958 and exhibits

July 24, 2013 C.J.p. 58425 thru 58503

Mendoza (Clerk) O2013-7529

Referred [C.J.p. 60681] Rules

LAWSUITS/SETTLEMENTS

Lawsuits

Patty Young, Donna Smith and Ronda Mooney, individually and on behalf of all persons similarly situated v. City of Chicago, Joseph Annunzio. Cherilyn Heramb, Victor Morano, Tom Carney, Thomas Byrne, Tom Powers, and Robert Ware, cited as 10 C 0989

Burke (14) Or2013-639

Direct Introduction Finance

Passed [C.J.p. 61254]

Richard Keeler v. City of Chicago, Officer Juan Cifuentes, Officer Wilfredo Roman, Officer Mark Diaz, Officer Roberto Ruiz, Officer Brian Berka and Officer Joseph Ceglarek, cited as 12 C 7612

Burke (14) Or2013-640

Direct Introduction Finance

Passed [C.J.p. 61253]

Report of Settlements

Month of August 2013

Burke (14) F2013-76

Filed [C.J.p. 61653]

MUNICIPAL CODE AMENDMENTS

Title 2 - City Government & Administration

Ch. 8 City Council & Wards of City

2-8-840 modifying office hours of Legislative Reference Bureau to exclude Saturdays, Sundays and legal holidays

Laurino (39) O2013-7724

Referred [C.J.p. 63070] Rules

2-8-850 (a) thru (c) modifying duty of Legislative Reference Bureau to include providing members of City Council with summary of introduced matters, and obtaining information concerning laws and codes of other cities and municipalities on behalf of City Council

Laurino (39) O2013-7724

Referred [C.J.p. 63070] Rules

Ch. 14 Dept. of Administrative Hearings

2-14-132 modifying provision governing vehicle impoundment by including violations of Section 9-32-040

O'Shea (19) O2013-6118

Referred [C.J.p. 60540] Public Safety

Passed [C.J.p. 61861]

MUNICIPAL CODE AMENDMENTS

Title 2 - City Government & Administration

Ch. 55 Complaints against Alderman and City Council Employees

2-55-060 (a-1) authorizing Inspector General to review campaign finance filling compliance of Aldermen or Aldermanic candidates, and to investigate potential violations discovered by such review

O'Connor (40) O2013-7773

Referred [C.J.p. 63072] Rules

Ch. 154 Disclosure of Ownership Interest in Entities

2-154-018 (new) (a) (b) (c) requiring full and accurate disclosure of ratio of top executive compensation to median compensation of employees of publicly traded corporations seeking City action

Burke (14), Burns (4) O2013-7620

Referred [C.J.p. 63042] Finance

Ch. 156 Governmental Ethics

2-156-380 (n-1) authorizing Board of Ethics to review campaign finance filing compliance of Mayor, City Clerk, City Treasurer and candidates for said offices

O'Connor (40) O2013-7761

Referred [C.J.p. 63072] Rules

2-156-380 (n-1) authorizing Board of Ethics to review campaign finance filings by Mayor, City Clerk, City Treasurer and candidates for said offices

O'Connor (40) O2013-7773

Referred [C.J.p. 63072] Rules

2-156-445 (d) modifying provision governing limitation on financial contribution to elected officials and candidates for City Office

O'Connor (40) O2013-7773

Referred [C.J.p. 63072] Rules

2-156-445 (d) modifying provision governing limitation on financial contribution to elected officials and candidates for City offices

O'Connor (40) O2013-7761

Referred [C.J.p. 63072] Rules

2-32-082 (a) thru (d) semantic correction to provision governing duty and power of Comptroller to negotiate and enter into contracts with collection agencies which employ ex-offenders to perform debt collection services on City's behalf

Burnett (27) O2013-7565

Referred [C.J.p. 63056] Budget

MUNICIPAL CODE AMENDMENTS

Title 4 - Businesses, Occupations & Consumer Protection

Ch. 4 General Licensing Provisions

4-4-336 (d) adding permit requirement for on-premises business signs

Graham (29), and Others SO2013-6161

Referred [C.J.p. 60560] Public Safety

Passed [C.J.p. 61854]

Ch. 6 Regulated Business License

4-6-230 allow booting of motor vehicles on private property within 45th Ward

Arena (45) O2013-7607

Referred [C.J.p. 63092] License

Ch. 60 Liquor Dealers

4-60-022 (35.18) disallow issuance of additional alcoholic liquor licenses on portions of W Armitage Ave

Colón (35) O2013-6110

Referred [C.J.p. 60572] License

Passed [C.J.p. 61797]

4-60-022 (35.24) disallow issuance of additional alcoholic liquor licenses on portions of N Milwaukee Ave

Colón (35) O2013-6110

Referred [C.J.p. 60572] License

Passed [C.J.p. 61797]

4-60-022 (35.25) disallow issuance of additional alcoholic liquor licenses on portions of N Milwaukee Ave

Colón (35) O2013-6110

Referred [C.J.p. 60572] License

Passed [C.J.p. 61797]

4-60-022 (35.26) disallow issuance of additional alcoholic liquor licenses on portions of N Milwaukee Ave

Colón (35) O2013-6110

Referred [C.J.p. 60572] License

Passed [C.J.p. 61797]

4-60-022 (35.31) disallow issuance of additional alcoholic liquor licenses on portions of N California Ave

Colón (35) O2013-6110

Referred [C.J.p. 60572] License

Passed [C.J.p. 61797]

MUNICIPAL CODE AMENDMENTS

Title 4 - Businesses, Occupations & Consumer Protection

Ch. 60 Liquor Dealers

4-60-022 (35.36) disallow issuance of additional alcoholic liquor licenses on portions of N Kedzie Ave

Colón (35) O2013-6110

Referred [C.J.p. 60572] License

Passed [C.J.p. 61797]

4-60-022 (35.37) disallow issuance of additional alcoholic liquor licenses on portions of N Kedzie Ave

Colón (35) O2013-6110

Referred [C.J.p. 60572] License

Passed [C.J.p. 61797]

4-60-022 (35.38) disallow issuance of additional alcoholic liquor licenses on portions of N Kedzie Ave

Colón (35) O2013-6110

Referred [C.J.p. 60572] License

Passed [C.J.p. 61797]

4-60-022 (35.40) disallow issuance of additional alcoholic liquor licenses on portions of N Kedzie Ave

Colón (35) O2013-6110

Referred [C.J.p. 60572] License

Passed [C.J.p. 61797]

4-60-022 (35.5) disallow issuance of additional alcoholic liquor licenses on portions of W Belmont Ave

Colón (35) O2013-6110

Referred [C.J.p. 60572] License

Passed [C.J.p. 61797]

4-60-022 (35.55) disallow issuance of additional alcoholic liquor licenses on portions of W Belmont Ave

Colón (35) O2013-6110

Referred [C.J.p. 60572] License

Passed [C.J.p. 61797]

4-60-022 (35.56) disallow issuance of additional alcoholic liquor licenses on portions of W Belmont Ave

Colón (35) O2013-6110

Referred [C.J.p. 60572] License

Passed [C.J.p. 61797]

MUNICIPAL CODE AMENDMENTS

Title 4 - Businesses, Occupations & Consumer Protection

Ch. 60 Liquor Dealers

4-60-022 (35.57) disallow issuance of additional alcoholic liquor licenses on portions of N Kimball Ave

Colón (35) O2013-6110

Referred [C.J.p. 60572] License

Passed [C.J.p. 61797]

4-60-022 (35.8) disallow issuance of additional alcoholic liquor licenses on portions of W Diversey Ave

Colón (35) O2013-6110

Referred [C.J.p. 60572] License

Passed [C.J.p. 61797]

4-60-022 (40.3a) allow issuance of additional alcoholic liquor licenses on portions of N Clark St

O'Connor (40) O2013-6107

Referred [C.J.p. 60577] License

Passed [C.J.p. 61783]

4-60-022 (42.29) disallow additional alcoholic liquor licenses on portion(s) of W Chicago Ave

Reilly (42) O2013-7612

Referred [C.J.p. 63075] License

4-60-022 (47.5) disallow issuance of additional alcoholic liquor licenses on portions of N Ashland Ave

Pawar (47) O2013-6299

Referred [C.J.p. 60619] License

Passed [C.J.p. 61806]

4-60-022 (47.52) disallow issuance of additional alcoholic liquor licenses on portions of N Ravenswood Ave

Pawar (47) O2013-6299

Referred [C.J.p. 60619] License

Passed [C.J.p. 61806]

4-60-022 (47.63) disallow issuance of additional alcoholic liquor licenses on portions of N Western Ave

Pawar (47) O2013-6299

Referred [C.J.p. 60619] License

Passed [C.J.p. 61806]

MUNICIPAL CODE AMENDMENTS

Title 4 - Businesses, Occupations & Consumer Protection

Ch. 60 Liquor Dealers

4-60-022 (new) (43.66) disallow issuance of additional alcoholic liquor licenses on portions of N Halsted St

Smith (43) O2013-6119

Referred [C.J.p. 60603] License

Passed [C.J.p. 61785]

4-60-023 (11.90) disallow issuance of additional alcoholic liquor licenses on portions of S Halsted St

Balcer (11) O2013-6154

Referred [C.J.p. 60528] License

Passed [C.J.p. 61792]

4-60-023 (13.71) allow additional package goods licenses on portion(s) of W 63rd St

Zalewski (23) O2013-7585

Referred [C.J.p. 63050] License

4-60-023 (17.251) allow issuance of additional package goods licenses on portions of W 69th St

Thomas (17) O2013-6136

Referred [C.J.p. 60539] License

Passed [C.J.p. 61794]

4-60-023 (17.345) allow issuance of additional package goods licenses on portions of S Ashland Ave

Thomas (17) O2013-6136

Referred [C.J.p. 60539] License

Passed [C.J.p. 61794]

4-60-023 (29.2) disallow issuance of additional alcoholic liquor licenses on portions of N North Ave

Graham (29) O2013-6134

Referred [C.J.p. 60559] License

Passed [C.J.p. 61796]

4-60-023 (29.26) disallow issuance of additional alcoholic liquor licenses on portions of W Madison St

Graham (29) O2013-6134

Referred [C.J.p. 60559] License

Passed [C.J.p. 61796]

4-60-023 (29.49) disallow issuance of additional alcoholic liquor licenses on portions of N Narragansett Ave

Graham (29) O2013-6134

Referred [C.J.p. 60559] License

Passed [C.J.p. 61796]

MUNICIPAL CODE AMENDMENTS

Title 4 - Businesses, Occupations & Consumer Protection

Ch. 60 Liquor Dealers

4-60-023 (35.1) disallow issuance of additional package goods licenses on portions of W Irving Park Rd

Colón (35) O2013-6110

Referred [C.J.p. 60572] License

Passed [C.J.p. 61797]

4-60-023 (35.14) disallow issuance of additional package goods licenses on portions of W Fullerton Ave

Colón (35) O2013-6110

Referred [C.J.p. 60572] License

Passed [C.J.p. 61797]

4-60-023 (35.15) disallow issuance of additional package goods licenses on portions of W Fullerton Ave

Colón (35) O2013-6110

Referred [C.J.p. 60572] License

Passed [C.J.p. 61797]

4-60-023 (35.17) disallow issuance of additional package goods licenses on portions of W Armitage Ave

Colón (35) O2013-6110

Referred [C.J.p. 60572] License

Passed [C.J.p. 61797]

4-60-023 (35.18) disallow issuance of additional package goods licenses on portions of W Armitage Ave

Colón (35) O2013-6110

Referred [C.J.p. 60572] License

Passed [C.J.p. 61797]

4-60-023 (35.19) disallow issuance of additional package goods licenses on portions of W Armitage Ave

Colón (35) O2013-6110

Referred [C.J.p. 60572] License

Passed [C.J.p. 61797]

4-60-023 (35.22) disallow issuance of additional package goods licenses on portions of N Elston Ave

Colón (35) O2013-6110

Referred [C.J.p. 60572] License

Passed [C.J.p. 61797]

MUNICIPAL CODE AMENDMENTS

Title 4 - Businesses, Occupations & Consumer Protection

Ch. 60 Liquor Dealers

4-60-023 (35.24) disallow issuance of additional package goods licenses on portions of N Milwaukee Ave

Colón (35) O2013-6110

Referred [C.J.p. 60572] License

Passed [C.J.p. 61797]

4-60-023 (35.26) disallow issuance of additional package goods licenses on portions of N Kimball Ave

Colón (35) O2013-6110

Referred [C.J.p. 60572] License

Passed [C.J.p. 61797]

4-60-023 (35.29) disallow issuance of additional package goods licenses on portions of N California Ave

Colón (35) O2013-6110

Referred [C.J.p. 60572] License

Passed [C.J.p. 61797]

4-60-023 (35.3) disallow issuance of additional package goods licenses on portions of W Addison St

Colón (35) O2013-6110

Referred [C.J.p. 60572] License

Passed [C.J.p. 61797]

4-60-023 (35.30) disallow issuance of additional package goods licenses on portions of N California Ave

Colón (35) O2013-6110

Referred [C.J.p. 60572] License

Passed [C.J.p. 61797]

4-60-023 (35.32) disallow issuance of additional package goods licenses on portions of N California Ave

Colón (35) O2013-6110

Referred [C.J.p. 60572] License

Passed [C.J.p. 61797]

4-60-023 (35.33) disallow issuance of additional package goods licenses on portions of N California Ave

Colón (35) O2013-6110

Referred [C.J.p. 60572] License

Passed [C.J.p. 61797]

MUNICIPAL CODE AMENDMENTS

Title 4 - Businesses, Occupations & Consumer Protection

Ch. 60 Liquor Dealers

4-60-023 (35.37) disallow issuance of additional package goods licenses on portions of N Kedzie Ave

Colón (35) O2013-6110

Referred [C.J.p. 60572] License

Passed [C.J.p. 61797]

4-60-023 (35.4) disallow issuance of additional package goods licenses on portions of W Belmont Ave

Colón (35) O2013-6110

Referred [C.J.p. 60572] License

Passed [C.J.p. 61797]

4-60-023 (35.40) disallow issuance of additional package goods licenses on portions of N Kedzie Ave

Colón (35) O2013-6110

Referred [C.J.p. 60572] License

Passed [C.J.p. 61797]

4-60-023 (35.41) disallow issuance of additional package goods licenses on portions of N Kimball Ave

Colón (35) O2013-6110

Referred [C.J.p. 60572] License

Passed [C.J.p. 61797]

4-60-023 (35.46) disallow issuance of additional package goods licenses on portions of N Kimball Ave

Colón (35) O2013-6110

Referred [C.J.p. 60572] License

Passed [C.J.p. 61797]

4-60-023 (35.5) disallow issuance of additional package goods licenses on portions of W Belmont Ave

Colón (35) O2013-6110

Referred [C.J.p. 60572] License

Passed [C.J.p. 61797]

4-60-023 (35.52) disallow issuance of additional package goods licenses on portions of N California Ave

Colón (35) O2013-6110

Referred [C.J.p. 60572] License

Passed [C.J.p. 61797]

MUNICIPAL CODE AMENDMENTS

Title 4 - Businesses, Occupations & Consumer Protection

Ch. 60 Liquor Dealers

4-60-023 (35.55) disallow issuance of additional package goods licenses on portions of N Kimball Ave

Colón (35) O2013-6110

Referred [C.J.p. 60572] License

Passed [C.J.p. 61797]

4-60-023 (35.6) disallow issuance of additional package goods licenses on portions of W Belmont Ave

Colón (35) O2013-6110

Referred [C.J.p. 60572] License

Passed [C.J.p. 61797]

4-60-023 (47.16) disallow issuance of additional package goods licenses on portions of N Damen Ave

Pawar (47) O2013-6299

Referred [C.J.p. 60619] License

Passed [C.J.p. 61806]

4-60-023 (47.22) disallow issuance of additional package goods licenses on portions of N Damen Ave

Pawar (47) O2013-6299

Referred [C.J.p. 60619] License

Passed [C.J.p. 61806]

4-60-023 (47.34) disallow issuance of additional package goods licenses on portions of W Lawrence Ave

Pawar (47) O2013-6299

Referred [C.J.p. 60619] License

Passed [C.J.p. 61806]

4-60-023 (47.40) disallow issuance of additional package goods licenses on portions of N Lincoln Ave

Pawar (47) O2013-6299

Referred [C.J.p. 60619] License

Passed [C.J.p. 61806]

4-60-023 (47.61) disallow issuance of additional package goods licenses on portions of N Western Ave

Pawar (47) O2013-6299

Referred [C.J.p. 60619] License

Passed [C.J.p. 61806]

MUNICIPAL CODE AMENDMENTS

Title 4 - Businesses, Occupations & Consumer Protection

Ch. 60 Liquor Dealers

4-60-023 (47.74) disallow issuance of additional package goods licenses on portions of W Lawrence Ave

Pawar (47) O2013-6299

Referred [C.J.p. 60619] License

Passed [C.J.p. 61806]

4-60-023 (new) (9.347) thru (9.353) disallow issuance of additional package goods licenses on portions of W 95th St

Beale (9) O2013-7487

Referred [C.J.p. 60526] License

Passed [C.J.p. 61787]

4-60-023 (new) (9.354) thru (9.358) disallow issuance of additional package goods licenses on portions of W 94th St

Beale (9) O2013-7487

Referred [C.J.p. 60526] License

Passed [C.J.p. 61787]

4-60-023 (new) (9.359) thru (9.364) disallow issuance of additional package goods licenses on portions of W 93rd St

Beale (9) O2013-7487

Referred [C.J.p. 60526] License

Passed [C.J.p. 61787]

4-60-023 (new) (9.365) thru (9.368) disallow issuance of additional package goods licenses on portions of W 92nd St

Beale (9) O2013-7487

Referred [C.J.p. 60526] License

Passed [C.J.p. 61787]

4-60-023 (new) (9.369) thru (9.371) disallow issuance of additional package goods licenses on portions of W 91st Pl

Beale (9) O2013-7487

Referred [C.J.p. 60526] License

Passed [C.J.p. 61787]

4-60-023 (new) (9.372) thru (9.375) disallow issuance of additional package goods licenses on portions of W 90th St

Beale (9) O2013-7487

Referred [C.J.p. 60526] License

Passed [C.J.p. 61787]

MUNICIPAL CODE AMENDMENTS

Title 4 - Businesses, Occupations & Consumer Protection

Ch. 60 Liquor Dealers

4-60-023 (new) (9.376) thru (9.383) disallow issuance of additional package goods licenses on portions of W 89th St

Beale (9) O2013-7487

Referred [C.J.p. 60526] License

Passed [C.J.p. 61787]

4-60-023 (new) (9.384) (9.385) disallow issuance of additional package goods licenses on portions of W 88th St

Beale (9) O2013-7487

Referred [C.J.p. 60526] License

Passed [C.J.p. 61787]

4-60-023 (new) (9.386) thru (9.390) disallow issuance of additional package goods licenses on portions of W 87th St

Beale (9) O2013-7487

Referred [C.J.p. 60526] License

Passed [C.J.p. 61787]

4-60-023 (new) (9.391) thru (9.394) disallow issuance of additional package goods licenses on portions of S State St

Beale (9) O2013-7487

Referred [C.J.p. 60526] License

Passed [C.J.p. 61787]

4-60-023 (new) (9.395) thru (9.397) disallow issuance of additional package goods licenses on portions of S Wabash Ave

Beale (9) O2013-7487

Referred [C.J.p. 60526] License

Passed [C.J.p. 61787]

4-60-023 (new) (9.398) thru (9.400) disallow issuance of additional package goods licenses on portions of S Michigan Ave

Beale (9) O2013-7487

Referred [C.J.p. 60526] License

Passed [C.J.p. 61787]

4-60-023 (new) (9.401) thru (9.404) disallow issuance of additional package goods licenses on portions of S Indiana Ave

Beale (9) O2013-7487

Referred [C.J.p. 60526] License

Passed [C.J.p. 61787]

MUNICIPAL CODE AMENDMENTS

Title 4 - Businesses, Occupations & Consumer Protection

Ch. 60 Liquor Dealers

4-60-023 (new) (9.405) (9.406) disallow issuance of additional package goods licenses on portions of S Prairie Ave

Beale (9) O2013-7487

Referred [C.J.p. 60526] License

Passed [C.J.p. 61787]

4-60-023 (new) (9.407) disallow issuance of additional package goods licenses on portions of S Forest Ave

Beale (9) O2013-7487

Referred [C.J.p. 60526] License

Passed [C.J.p. 61787]

4-60-023 (new) (9.408) disallow issuance of additional package goods licenses on portions of S Calumet Ave

Beale (9) O2013-7487

Referred [C.J.p. 60526] License

Passed [C.J.p. 61787]

4-60-023 (new) (9.409) disallow issuance of additional package goods licenses on portions of S Burnside Ave

Beale (9) O2013-7487

Referred [C.J.p. 60526] License

Passed [C.J.p. 61787]

4-60-023 (new) (9.410) disallow issuance of additional package goods licenses on portions of S Prairie Ave

Beale (9) O2013-7487

Referred [C.J.p. 60526] License

Passed [C.J.p. 61787]

4-60-023 (new) (9.411) (9.412) disallow issuance of additional package goods licenses on portions of S Calumet Ave

Beale (9) O2013-7487

Referred [C.J.p. 60526] License

Passed [C.J.p. 61787]

4-60-023 (new) (9.413) thru (9.416) disallow issuance of additional package goods licenses on portions of Dr. Martin L. King Jr. Dr

Beale (9) O2013-7487

Referred [C.J.p. 60526] License

Passed [C.J.p. 61787]

MUNICIPAL CODE AMENDMENTS

Title 4 - Businesses, Occupations & Consumer Protection

Ch. 60 Liquor Dealers

4-60-023 (new) (9.417) disallow issuance of additional package goods licenses on portions of S Vernon Ave

Beale (9) O2013-7487

Referred [C.J.p. 60526] License

Passed [C.J.p. 61787]

4-60-023 (new) (9.418) disallow issuance of additional package goods licenses on portions of S Eberhart Ave

Beale (9) O2013-7487

Referred [C.J.p. 60526] License

Passed [C.J.p. 61787]

4-60-023 (new) (9.419) disallow issuance of additional package goods licenses on portions of S Rhodes Ave

Beale (9) O2013-7487

Referred [C.J.p. 60526] License

Passed [C.J.p. 61787]

4-60-023 (new) (9.420) thru (9.423) disallow issuance of additional package goods licenses on portions of S Eberhart Ave

Beale (9) O2013-7487

Referred [C.J.p. 60526] License

Passed [C.J.p. 61787]

4-60-023 (new) (9.424) thru (9.429) disallow issuance of additional package goods licenses on portions of S St. Lawrence Ave

Beale (9) O2013-7487

Referred [C.J.p. 60526] License

Passed [C.J.p. 61787]

4-60-023 (new) (9.430) disallow issuance of additional package goods licenses on portions of S Burnside Ave

Beale (9) O2013-7487

Referred [C.J.p. 60526] License

Passed [C.J.p. 61787]

4-60-023 (new) (9.431) (9.432) disallow issuance of additional package goods licenses on portions of S Cottage Grove Ave

Beale (9) O2013-7487

Referred [C.J.p. 60526] License

Passed [C.J.p. 61787]

MUNICIPAL CODE AMENDMENTS

Title 4 - Businesses, Occupations & Consumer Protection

Ch. 60 Liquor Dealers

4-60-023 (new) (9.433) disallow issuance of additional package goods licenses on portions of E 132nd St

Beale (9) O2013-7597

Referred [C.J.p. 63037] License

4-60-023 (new) (9.434) disallow issuance of additional package goods licenses on portions of E 133rd St

Beale (9) O2013-7597

Referred [C.J.p. 63037] License

4-60-023 (new) (9.435) disallow issuance of additional package goods licenses on portions of E 134th St

Beale (9) O2013-7597

Referred [C.J.p. 63037] License

4-60-023 (new) (9.436) disallow issuance of additional package goods licenses on portions of S Indiana Ave

Beale (9) O2013-7597

Referred [C.J.p. 63037] License

4-60-023 (new) (9.437) disallow issuance of additional package goods licenses on portions of S Leyden Ave

Beale (9) O2013-7597

Referred [C.J.p. 63037] License

4-60-023 (new) (9.438) disallow issuance of additional package goods licenses on portions of E 136th St

Beale (9) O2013-7597

Referred [C.J.p. 63037] License

4-60-023 (new) (9.439) disallow issuance of additional package goods licenses on portions of S Vernon Ave

Beale (9) O2013-7597

Referred [C.J.p. 63037] License

4-60-023 (new) (9.440) disallow issuance of additional package goods licenses on portions of S Riverdale Ave

Beale (9) O2013-7597

Referred [C.J.p. 63037] License

MUNICIPAL CODE AMENDMENTS

Title 4 - Businesses, Occupations & Consumer Protection

Ch. 60 Liquor Dealers

4-60-023 (new) (9.441) disallow issuance of additional package goods licenses on portions of S Eberhart Ave

Beale (9) O2013-7597

Referred [C.J.p. 63037] License

4-60-023 (new) (9.442) disallow issuance of additional package goods licenses on portions of S Vernon Ave

Beale (9) O2013-7597

Referred [C.J.p. 63037] License

4-60-023 (new) (9.443) disallow issuance of additional package goods licenses on portions of S Rhodes Ave

Beale (9) O2013-7597

Referred [C.J.p. 63037] License

4-60-023 (new) (9.444) disallow issuance of additional package goods licenses on portions of E 134th St

Beale (9) O2013-7597

Referred [C.J.p. 63037] License

4-60-023 (new) (9.445) disallow issuance of additional package goods licenses on portions of S St. Lawrence Ave

Beale (9) O2013-7597

Referred [C.J.p. 63037] License

4-60-023 (new) (9.446) disallow issuance of additional package goods licenses on portions of E 134th Pl

Beale (9) O2013-7597

Referred [C.J.p. 63037] License

4-60-023 (new) (9.447) disallow issuance of additional package goods licenses on portions of E 138th St

Beale (9) O2013-7597

Referred [C.J.p. 63037] License

4-60-023 (new) (9.448) disallow issuance of additional package goods licenses on portions of E 134th St

Beale (9) O2013-7597

Referred [C.J.p. 63037] License

MUNICIPAL CODE AMENDMENTS

Title 4 - Businesses, Occupations & Consumer Protection

Ch. 60 Liquor Dealers

4-60-023 (new) (9.449) disallow issuance of additional package goods licenses on portions of E 130th St

Beale (9) O2013-7597

Referred [C.J.p. 63037] License

4-60-023 (new) (9.450) disallow issuance of additional package goods licenses on portions of S Indiana Ave

Beale (9) O2013-7597

Referred [C.J.p. 63037] License

4-60-023 (new) (9.451) disallow issuance of additional package goods licenses on portions of E 131st St

Beale (9) O2013-7597

Referred [C.J.p. 63037] License

4-60-023 (new) (9.452) disallow issuance of additional package goods licenses on portions of E 130th Pl

Beale (9) O2013-7597

Referred [C.J.p. 63037] License

4-60-023 (new) (9.453) disallow issuance of additional package goods licenses on portions of S Langley Ave

Beale (9) O2013-7597

Referred [C.J.p. 63037] License

4-60-023 (new) (9.454) disallow issuance of additional package goods licenses on portions of E 133rd Pl

Beale (9) O2013-7597

Referred [C.J.p. 63037] License

4-60-023 (new) (9.455) disallow issuance of additional package goods licenses on portions of E 132nd St

Beale (9) O2013-7597

Referred [C.J.p. 63037] License

4-60-023 (new) (9.456) disallow issuance of additional package goods licenses on portions of S Corliss Ave

Beale (9) O2013-7597

Referred [C.J.p. 63037] License

MUNICIPAL CODE AMENDMENTS

Title 4 - Businesses, Occupations & Consumer Protection

Ch. 60 Liquor Dealers

4-60-023 (new) (9.457) thru (9.459) disallow issuance of additional package goods licenses on portions of E 111th St

Beale (9) O2013-7597

Referred [C.J.p. 63037] License

4-60-023 (new) (9.460) (9.461) disallow issuance of additional package goods licenses on portions of E 112th St

Beale (9) O2013-7597

Referred [C.J.p. 63037] License

4-60-023 (new) (9.462) disallow issuance of additional package goods licenses on portions of E 111th Pl

Beale (9) O2013-7597

Referred [C.J.p. 63037] License

4-60-023 (new) (9.463) (9.464) disallow issuance of additional package goods licenses on portions of E 113th St

Beale (9) O2013-7597

Referred [C.J.p. 63037] License

4-60-023 (new) (9.465) (9.466) disallow issuance of additional package goods licenses on portions of E 114th St

Beale (9) O2013-7597

Referred [C.J.p. 63037] License

4-60-023 (new) (9.467) (9.468) disallow issuance of additional package goods licenses on portions of E 115th St

Beale (9) O2013-7597

Referred [C.J.p. 63037] License

4-60-023 (new) (9.469) disallow issuance of additional package goods licenses on portions of S Corliss Ave

Beale (9) O2013-7597

Referred [C.J.p. 63037] License

4-60-023 (new) (9.470) disallow issuance of additional package goods licenses on portions of S Forrestville Ave

Beale (9) O2013-7597

Referred [C.J.p. 63037] License

MUNICIPAL CODE AMENDMENTS

Title 4 - Businesses, Occupations & Consumer Protection

Ch. 60 Liquor Dealers

4-60-023 (new) (9.471) (9.472) disallow issuance of additional package goods licenses on portions of S St. Lawrence Ave

Beale (9) O2013-7597

Referred [C.J.p. 63037] License

4-60-023 (new) (9.473) (9.474) disallow issuance of additional package goods licenses on portions of S Champlain Ave

Beale (9) O2013-7597

Referred [C.J.p. 63037] License

4-60-023 (new) (9.475) disallow issuance of additional package goods licenses on portions of S Langley Ave

Beale (9) O2013-7597

Referred [C.J.p. 63037] License

4-60-023 (new) (9.476) disallow issuance of additional package goods licenses on portions of E 103rd St

Beale (9) O2013-7597

Referred [C.J.p. 63037] License

4-60-023 (new) (9.477) disallow issuance of additional package goods licenses on portions of E 104th St

Beale (9) O2013-7597

Referred [C.J.p. 63037] License

4-60-023 (new) (9.478) (4.479) disallow issuance of additional package goods licenses on portions of E 105th St

Beale (9) O2013-7597

Referred [C.J.p. 63037] License

4-60-023 (new) (9.480) disallow issuance of additional package goods licenses on portions of E 106th St

Beale (9) O2013-7597

Referred [C.J.p. 63037] License

4-60-023 (new) (9.481) disallow issuance of additional package goods licenses on portions of S Maryland Ave

Beale (9) O2013-7597

Referred [C.J.p. 63037] License

MUNICIPAL CODE AMENDMENTS

Title 4 - Businesses, Occupations & Consumer Protection

Ch. 60 Liquor Dealers

4-60-023 (new) (9.482) thru (9.484) disallow issuance of additional package goods licenses on portions of S Corliss Ave

Beale (9) O2013-7597

Referred [C.J.p. 63037] License

4-60-023 (new) (9.485) thru (9.87) disallow issuance of additional package goods licenses on portions of S Langley Ave

Beale (9) O2013-7597

Referred [C.J.p. 63037] License

4-60-023 (new) (9.488) disallow issuance of additional package goods licenses on portions of S Champlain Ave

Beale (9) O2013-7597

Referred [C.J.p. 63037] License

4-60-023 (new) (9.489) disallow issuance of additional package goods licenses on portions of E 107th St

Beale (9) O2013-7597

Referred [C.J.p. 63037] License

4-60-023 (new) (9.490) disallow issuance of additional package goods licenses on portions of E 108th St

Beale (9) O2013-7597

Referred [C.J.p. 63037] License

4-66-022 (25.147)(25.148) allow additional alcoholic liquor licenses on portion(s) of S Damen Ave

Solis (25) SO2013-7736

Referred [C.J.p. 63054] License

Ch. 144 Weapons

4-144-010 modifying provision requiring weapons dealer license to be secured by any person prior to selling or transferring ammunition, stun gun or taser

Burke (14) SO2013-3378

Referred [C.J.p. 53747] Public Safety

Passed [C.J.p. 61856]

4-144-400 (new) (a) thru (d) definitions of collector, curio or relic firearm, professional firearm curator and related terminology

Burke (14) SO2013-3378

Referred [C.J.p. 53747] Public Safety

Passed [C.J.p. 61856]

MUNICIPAL CODE AMENDMENTS

Title 4 - Businesses, Occupations & Consumer Protection

Ch. 144 Weapons

4-144-410 (new) professional firearm curator license required

Burke (14) SO2013-3378

Referred [C.J.p. 53747] Public Safety

Passed [C.J.p. 61856]

4-144-420 (new) (a) additional informational requirements governing application for or renewal of weapons dealer license to engage in business of professional firearm curator

Burke (14) SO2013-3378

Referred [C.J.p. 53747] Public Safety

Passed [C.J.p. 61856]

4-144-440 (new) (a) thru (c) duties of Commissioner of Business Affairs and Consumer Protection and Superintendent of Police to promulgate rules and regulations for implementation of Article provisions

Burke (14) SO2013-3378

Referred [C.J.p. 53747] Public Safety

Passed [C.J.p. 61856]

4-144-450 (new) (a) thru (d) legal duties of professional firearm curator licensee to obtain and maintain liability insurance for operation of premises, comply with safety plan, make premises open for inspection by City departments, require all employees and managers to have valid FOID cards, and ensure at least one employee or manager is present at all times that premises are open to public

Burke (14) SO2013-3378

Referred [C.J.p. 53747] Public Safety

Passed [C.J.p. 61856]

4-144-460 (new) establishing fine for engaging in business of professional firearm curator without license

Burke (14) SO2013-3378

Referred [C.J.p. 53747] Public Safety

Passed [C.J.p. 61856]

4-144-470 (new) establishing penalty or fine for violation of Article provisions, or any rule or rgulation promulgated thereunder

Burke (14) SO2013-3378

Referred [C.J.p. 53747] Public Safety

Passed [C.J.p. 61856]

MUNICIPAL CODE AMENDMENTS

Title 4 - Businesses, Occupations & Consumer Protection

Ch. 144 Weapons

4-288-430 (new) (a) thru (d) reasons for denial or revocation of weapons dealer and professional firearm curator licenses

Burke (14) SO2013-3378

Referred [C.J.p. 53747] Public Safety

Passed [C.J.p. 61856]

Ch. 156 Amusements

4-156-430 (b) (c) (f) (g) (l) (j) modifying restrictions on athletic contests, sports, games including baseball games and directly related events to baseball games taking place in open air portion of any stadium or playing field, and setting forth guidelines for submission and approval of requests for holding nationally televised regular season home baseball games, concerts and nonsporting events

Emanuel (Mayor) O2013-7858

Referred [C.J.p. 60647] License

4-16-430 (l) restricting sale of beer and alcohol at baseball games, concerts and nonsporting events taking place in open air stadiums or playing fields

Emanuel (Mayor) O2013-7858

Referred [C.J.p. 60647] License

Ch. 288 Crane Operators

4-288-020 modifying definition of crane operator and related terminology

Emanuel (Mayor), and O2013-8227

Referred [C.J.p. 60648] Zoning

4-288-030 (a) (b) modifying application guidelines for crane operator's license including qualification requirements for taking examination therefor

Emanuel (Mayor), and O2013-8227

Referred [C.J.p. 60648] Zoning

4-288-040 modifying administration, regulation and enforcement provisions governing crane operator examination, certification, qualification and licensing

Emanuel (Mayor), and O2013-8227

Referred [C.J.p. 60648] Zoning

4-288-050 modifying provision governing crane operator examination exemptions and waivers

Emanuel (Mayor), and O2013-8227

Referred [C.J.p. 60648] Zoning

MUNICIPAL CODE AMENDMENTS

Title 4 - Businesses, Occupations & Consumer Protection

Ch. 288 Crane Operators

4-288-060 modifying provision governing issuance of crane operator's license

Emanuel (Mayor), and O2013-8227

Referred [C.J.p. 60648] Zoning

4-288-080 repealing Section governing crane operator's license issued by other governmental agencies

Emanuel (Mayor), and O2013-8227

Referred [C.J.p. 60648] Zoning

4-288-090 modifying crane operator's license term, renewal and reinstatement fee

Emanuel (Mayor), and O2013-8227

Referred [C.J.p. 60648] Zoning

4-288-100 (a) (b) modifying crane operator examination and license fees

Emanuel (Mayor), and O2013-8227

Referred [C.J.p. 60648] Zoning

4-288-110 requiring permit for apprentice crane operators

Emanuel (Mayor), and O2013-8227

Referred [C.J.p. 60648] Zoning

4-288-120 requiring crane operator licensee or apprentice to carry license, certificate or permit while operating crane

Emanuel (Mayor), and O2013-8227

Referred [C.J.p. 60648] Zoning

4-288-122 (new) (a) thru (c) requiring permit to assemble or jump tower cranes or derrick type equipment

Emanuel (Mayor), and O2013-8227

Referred [C.J.p. 60648] Zoning

4-288-125 (new) requiring crane operator to report accidents or safety issues regarding operation, assembly, disassembly or jumping of crane

Emanuel (Mayor), and O2013-8227

Referred [C.J.p. 60648] Zoning

4-288-127 (new) (a) thru (c) safety requirement for crane equipment and operation

Emanuel (Mayor), and O2013-8227

Referred [C.J.p. 60648] Zoning

MUNICIPAL CODE AMENDMENTS

Title 4 - Businesses, Occupations & Consumer Protection

Ch. 288 Crane Operators

4-288-128 (new) prohibiting any person from violating rule or regulation promulgated by Commissioner of Buildings

Emanuel (Mayor), and O2013-8227

Referred [C.J.p. 60648] Zoning

4-288-130 modifying provision governing revocation, suspension or nonrenewal of crane operator's license or apprentice's permit

Emanuel (Mayor), and O2013-8227

Referred [C.J.p. 60648] Zoning

4-288-140 (a) (b) modifying penalty provision for violation of Chapter or any rule or regulation promulgated thereunder

Emanuel (Mayor), and O2013-8227

Referred [C.J.p. 60648] Zoning

4-288-70 modifying classification of crane operator's licenses to include Class I and Class II

Emanuel (Mayor), and O2013-8227

Referred [C.J.p. 60648] Zoning

Title 8 - Offenses Affecting Public Peace, Morals & Welfare

Ch. 32 Noise and Vibration Control

8-32-130 adding penalty for loading and unloading operations during restricted hours within residential district or noise sensitive zone

Fioretti (2) O2013-5564

Re-Referred [C.J.p. 61809] Health & Environment

Title 9 - Vehicles, Traffic & Rail Transportation

Ch. 32 Funeral Processions

9-32-040 (new) establishing administrative penalty, towing, storage fees and vehicle impoundment for reckless driving at or interfering with funeral procession

O'Shea (19) O2013-6118

Referred [C.J.p. 60540] Public Safety

Passed [C.J.p. 61861]

Ch. 64 Parking Regulations

9-64-170 (b) deleting language allowing six-month trial period for taxicab parking within portions of 40th Ward

O'Connor (40) O2013-7618

Referred [C.J.p. 63073] Pedestrian and Traffic Safety

MUNICIPAL CODE AMENDMENTS

Title 9 - Vehicles, Traffic & Rail Transportation

Ch. 64 Parking Regulations

9-64-206 regulating days and hours of operation of parking meters within 28th ward

Ervin (28) SO2013-6172

Referred [C.J.p. 60557] Pedestrian and Traffic Safety

Passed [C.J.p. 61810]

Ch. 100 Admin. Adjudication of Parking or Compliance Violations

9-100-045 (b)(3) requiring warning notice for automated speed and traffic law enforcement system violation to include same information as notice of violation

Laurino (39) O2013-7619

Referred [C.J.p. 63070] Pedestrian and Traffic Safety

Title 11 - Utilities & Environmental Protection

Ch. 4 Environmental Protection & Control

11-4-120 modifying definition of recycle or recycling, allowing recycling facility to engage in recovery and use of biogas or other fuel generated as byproduct of recycling activity

Emanuel (Mayor) O2013-6156

Referred [C.J.p. 58773] Health & Environment

Passed [C.J.p. 61664]

11-4-1935 (a) allowing good faith reprocessors to reprocess construction materials generated from construction, demolition or renovation at locations where such materials are illegally dumped

Emanuel (Mayor) O2013-7625

Referred [C.J.p. 60648] Health & Environment

11-4-2150 modifying definition of demolition fill material

Emanuel (Mayor) O2013-7625

Referred [C.J.p. 60648] Health & Environment

11-4-2510 modifying definition of processing to exclude melting, rending, melting, vulcanizing or purification

Emanuel (Mayor) O2013-6156

Referred [C.J.p. 58773] Health & Environment

Passed [C.J.p. 61664]

MUNICIPAL CODE AMENDMENTS

Title 11 - Utilities & Environmental Protection

Ch. 4 Environmental Protection & Control

11-4-2540 (b) allowing recycling facilities to engage in recovery and use of biogas or other fuel generated as byproduct of recycling activity

Emanuel (Mayor) O2013-6156

Referred [C.J.p. 58773] Health & Environment

Passed [C.J.p. 61664]

Title 13 - Building & Construction

Ch. 12 Enforcement of Building, Electrical & Fire Regulations

13-12-125 (a) (b) (f) owner to enclose and secure building within 30 days following vacancy

Emanuel (Mayor), O2013-6159

Referred [C.J.p. 58774] Zoning

Passed [C.J.p. 62699]

Title 17 - Chicago Zoning Ordinance

Ch. 6 Special Purpose Districts

17-6-0403-F allowing artist work space in Planned Manufacturing District No. 11A

Solis (25) O2013-7750

Referred [C.J.p. 63055] Zoning

Ch. 17 Terminology & Measurements, Land Use & Zoning-Tables & Index

17-17-0105-D allowing recycling facilities to engage in recovery and use of biogas or other fuel generated as byproduct of recycling activity

Emanuel (Mayor) O2013-6156

Referred [C.J.p. 58773] Health & Environment

Passed [C.J.p. 61664]

Title 18 - Building Infrastructure

Ch. 14 Building Energy Use Benchmarking

18-14-101.2 excluding residential dwelling units from entire scope of Chapter

Reilly (42), and Others O2013-6196

Referred [C.J.p. 60602] Finance

Re-Referred [C.J.p. 61654] Zoning

18-14-101.3 modifying definitions of Group 1 and Group 2 covered buildings by excluding residential dwelling units

Reilly (42), and Others O2013-6196

Referred [C.J.p. 60602] Finance

Re-Referred [C.J.p. 61654] Zoning

MUNICIPAL CODE AMENDMENTS

Title 18 - Building Infrastructure

Ch. 14 Building Energy Use Benchmarking

18-4-102.1 (a) (b) requiring owner of Group 1 and Group 2 covered buildings excluding those containing dwelling units to benchmark such buildings for previous calendar year

Reilly (42), and Others O2013-6196

Referred [C.J.p. 60602] Finance

Re-Referred [C.J.p. 61654] Zoning

8-14-101.4 requiring each tenant or owner of non-residential dwelling unit in covered building to provide information that cannot otherwise be acquired by building owner, and is necessary for building owner to comply with benchmarking requirements

Reilly (42), and Others O2013-6196

Referred [C.J.p. 60602] Finance

Re-Referred [C.J.p. 61654] Zoning

OATHS OF OFFICE

Keane, Erin

Trustee of Laborers' and Retirement Board Employees' Annuity and Benefit Fund

F2013-64

Filed [C.J.p. 60666]

Keane, Erin

Trustee of Municipal Employees' Officers' and Officials' Annuity and Benefit Fund

F2013-66

Filed [C.J.p. 60666]

Keane, Erin, Acting Comptroller of the City of Chicago

Ex-Officio Trustee of Fireman's Annuity and Benefit Fund

F2013-65

Filed [C.J.p. 60666]

PARKING

Buffer Zones

1611-1627 W Division St

Remove

Moreno (1) O2013-7515

Direct Introduction Pedestrian and Traffic Safety

Passed [C.J.p. 61837] SO2013-8368

PARKING

Buffer Zones

1954 N Wilmot Ave

Amend

Moreno (1) O2013-6262

Referred [C.J.p. 60494] Pedestrian and Traffic Safety

Passed [C.J.p. 61838] SO2013-8368

Handicapped

418 W 101st St

Beale (9) O2013-7698

Referred [C.J.p. 63001] Pedestrian and Traffic Safety

521 W 117th St

Austin (34) O2013-6551

Referred [C.J.p. 60480] Pedestrian and Traffic Safety

Passed [C.J.p. 61828] SO2013-8366

21 E 120th Pl

Beale (9) O2013-6230

Referred [C.J.p. 60473] Pedestrian and Traffic Safety

Passed [C.J.p. 61825] SO2013-8366

21 E 120th Pl

Beale (9) O2013-7701

Referred [C.J.p. 63001] Pedestrian and Traffic Safety

713 W 17th St

Solis (25) O2013-7861

Referred [C.J.p. 63004] Pedestrian and Traffic Safety

1659 W 17th St

Solis (25) O2013-6303

Referred [C.J.p. 60477] Pedestrian and Traffic Safety

Passed [C.J.p. 61827] SO2013-8366

1659 W 17th St

Solis (25) O2013-7860

Referred [C.J.p. 63005] Pedestrian and Traffic Safety

1722 W 17th St

Solis (25) O2013-6301

Referred [C.J.p. 60477] Pedestrian and Traffic Safety

Passed [C.J.p. 61827] SO2013-8366

PARKING

Handicapped

1734 W 17th St

Solis (25) O2013-6312

Referred [C.J.p. 60477] Pedestrian and Traffic Safety

Passed [C.J.p. 61827] SO2013-8366

917 W 18th Pl

Solis (25) O2013-6311

Referred [C.J.p. 60477] Pedestrian and Traffic Safety

Failed to Pass [C.J.p. 61850] SO2013-8370

978 W 18th Pl

Solis (25) O2013-7857

Referred [C.J.p. 63005] Pedestrian and Traffic Safety

1943 W 21st Pl

Solis (25) O2013-6306

Referred [C.J.p. 60477] Pedestrian and Traffic Safety

Passed [C.J.p. 61827] SO2013-8366

2259 W 21st Pl

Solis (25) O2013-7855

Referred [C.J.p. 63004] Pedestrian and Traffic Safety

478 W 24th St

Balcer (11) O2013-7728

Referred [C.J.p. 63002] Pedestrian and Traffic Safety

2320 W 25th St

Solis (25) O2013-6305

Referred [C.J.p. 60477] Pedestrian and Traffic Safety

Passed [C.J.p. 61827] SO2013-8366

2630 W 25th St

Cardenas (12) O2013-6247

Referred [C.J.p. 60474] Pedestrian and Traffic Safety

Passed [C.J.p. 61825] SO2013-8366

1044 W 31st Pl

Balcer (11) O2013-7726

Referred [C.J.p. 63002] Pedestrian and Traffic Safety

PARKING

Handicapped

1240 W 31st Pl
Balcer (11) O2013-6243
Referred [C.J.p. 60474] Pedestrian and Traffic Safety
Passed [C.J.p. 61825] SO2013-8366

2436 W 45th St
Cardenas (12) O2013-6250
Referred [C.J.p. 60474] Pedestrian and Traffic Safety
Failed to Pass [C.J.p. 61850] SO2013-8370

2514 W 45th St
Cardenas (12) O2013-6246
Referred [C.J.p. 60474] Pedestrian and Traffic Safety
Passed [C.J.p. 61825] SO2013-8366

733 W 48th Pl
Remove
Balcer (11) O2013-8170
Referred [C.J.p. 63010] Pedestrian and Traffic Safety

635 E 49th St
Burns (4) O2013-6403
Referred [C.J.p. 60472] Pedestrian and Traffic Safety
Passed [C.J.p. 61824] SO2013-8366

E 52nd Pl, at S Harper Ave
Burns (4) O2013-4346
Referred [C.J.p. 55879] Pedestrian and Traffic Safety
Passed [C.J.p. 61814] SO2013-8367

3918 W 56th Pl
Quinn (13) O2013-6256
Referred [C.J.p. 60475] Pedestrian and Traffic Safety
Passed [C.J.p. 61825] SO2013-8366

3421 W 59th Pl
Zalewski (23) O2013-7835
Referred [C.J.p. 63004] Pedestrian and Traffic Safety

PARKING

Handicapped

3840 W 60th Pl
Quinn (13) O2013-6252
Referred [C.J.p. 60474] Pedestrian and Traffic Safety
Passed [C.J.p. 61826] SO2013-8366

5427 W 63rd Pl
Quinn (13) O2013-7809
Referred [C.J.p. 63002] Pedestrian and Traffic Safety

6042 W 63rd St
Zalewski (23) O2013-7842
Referred [C.J.p. 63004] Pedestrian and Traffic Safety

3625 W 66th Pl
Quinn (13) O2013-6251
Referred [C.J.p. 60475] Pedestrian and Traffic Safety
Passed [C.J.p. 61825] SO2013-8366

2519 W 70th St
Lane (18) O2013-7819
Referred [C.J.p. 63003] Pedestrian and Traffic Safety

3904 W 70th St
Quinn (13) O2013-7741
Referred [C.J.p. 63002] Pedestrian and Traffic Safety

1304 E 71st Pl
Hairston (5) O2013-6208
Referred [C.J.p. 60472] Pedestrian and Traffic Safety
Passed [C.J.p. 61824] SO2013-8366

952 W 71st St
Thomas (17) Or2013-612
Referred [C.J.p. 63003] Pedestrian and Traffic Safety

23 E 73rd St
Sawyer (6) O2013-6212
Referred [C.J.p. 60472] Pedestrian and Traffic Safety
Passed [C.J.p. 61824] SO2013-8366

PARKING

Handicapped

706 W 82nd St

Brookins (21) O2013-6287

Referred [C.J.p. 60477] Pedestrian and Traffic Safety

Passed [C.J.p. 61827] SO2013-8366

2641 W 84th St

Lane (18) O2013-6276

Referred [C.J.p. 60476] Pedestrian and Traffic Safety

Passed [C.J.p. 61826] SO2013-8366

1537 E 86th St

Harris (8) O2013-6213

Referred [C.J.p. 60472] Pedestrian and Traffic Safety

Passed [C.J.p. 61824] SO2013-8366

649 E 90th St

Sawyer (6) O2013-6211

Referred [C.J.p. 60472] Pedestrian and Traffic Safety

Failed to Pass [C.J.p. 61850] SO2013-8370

1427 E 92nd St

Harris (8) O2013-6215

Referred [C.J.p. 60473] Pedestrian and Traffic Safety

Passed [C.J.p. 61824] SO2013-8366

1316 E 93rd St

Harris (8) O2013-6214

Referred [C.J.p. 60473] Pedestrian and Traffic Safety

Passed [C.J.p. 61824] SO2013-8366

1209 W 96th St

Brookins (21) O2013-7823

Referred [C.J.p. 63003] Pedestrian and Traffic Safety

2911 E 97th St

Pope (10) O2013-6236

Referred [C.J.p. 60473] Pedestrian and Traffic Safety

Passed [C.J.p. 61825] SO2013-8366

2911 E 97th St

Pope (10) O2013-7716

Referred [C.J.p. 63001] Pedestrian and Traffic Safety

PARKING

Handicapped

5649 S Ada St

Thompson (16) O2013-6266

Referred [C.J.p. 60475] Pedestrian and Traffic Safety

Passed [C.J.p. 61826] SO2013-8366

9215 S Ada St

Brookins (21) O2013-6288

Referred [C.J.p. 60476] Pedestrian and Traffic Safety

Passed [C.J.p. 61827] SO2013-8366

4336 W Adams St

Ervin (28) O2013-7877

Referred [C.J.p. 63005] Pedestrian and Traffic Safety

5962 W Adams St

Graham (29) O2013-6377

Referred [C.J.p. 60478] Pedestrian and Traffic Safety

Failed to Pass [C.J.p. 61850] SO2013-8370

3748 W Addison St

Reboyras (30) O2013-6030

Referred [C.J.p. 60479] Pedestrian and Traffic Safety

Passed [C.J.p. 61828] SO2013-8366

3746 W Agatite Ave

Colón (35) O2013-7927

Referred [C.J.p. 63007] Pedestrian and Traffic Safety

5247 W Agatite Ave

Remove

Arena (45) O2013-8193

Referred [C.J.p. 63012] Pedestrian and Traffic Safety

6327 N Albany Ave

Remove

Silverstein (50) O2013-6964

Referred [C.J.p. 60489] Pedestrian and Traffic Safety

Passed [C.J.p. 61833] SO2013-8366

418 W Arlington Pl

Smith (43) O2013-8021

Referred [C.J.p. 63008] Pedestrian and Traffic Safety

PARKING

Handicapped

6023 N Artesian Ave

Remove

O'Connor (40) O2013-6893

Referred [C.J.p. 60488] Pedestrian and Traffic Safety

Passed [C.J.p. 61832] SO2013-8366

3029 W Arthington St

Ervin (28) O2013-7876

Referred [C.J.p. 63005] Pedestrian and Traffic Safety

2723 W Arthur Ave

Remove

Silverstein (50) O2013-8201

Referred [C.J.p. 63013] Pedestrian and Traffic Safety

2740 W Arthur Ave

Silverstein (50) O2013-6523

Referred [C.J.p. 60482] Pedestrian and Traffic Safety

Passed [C.J.p. 61829] SO2013-8366

2301 N Austin Ave

Mitts (37) O2013-7998

Referred [C.J.p. 63007] Pedestrian and Traffic Safety

10728 S Avenue E

Remove

Pope (10) O2013-8146

Referred [C.J.p. 63010] Pedestrian and Traffic Safety

10353 S Avenue F

Pope (10) O2013-7713

Referred [C.J.p. 63001] Pedestrian and Traffic Safety

10820 S Avenue G

Pope (10) O2013-7712

Referred [C.J.p. 63001] Pedestrian and Traffic Safety

9719 S Avenue M

Remove

Pope (10) O2013-6557

Referred [C.J.p. 60484] Pedestrian and Traffic Safety

Passed [C.J.p. 61830] SO2013-8366

PARKING

Handicapped

13145 S Avenue M

Pope (10) O2013-7714

Referred [C.J.p. 63001] Pedestrian and Traffic Safety

4833 N Avers Ave

Laurino (39) O2013-8007

Referred [C.J.p. 63008] Pedestrian and Traffic Safety

4507 N Beacon St

Cappleman (46) O2013-6575

Referred [C.J.p. 60481] Pedestrian and Traffic Safety

Passed [C.J.p. 61829] SO2013-8366

2639 W Belden Ave

Moreno (1) O2013-7649

Referred [C.J.p. 62999] Pedestrian and Traffic Safety

5422 W Berenice Ave

Cullerton (38) O2013-8001

Referred [C.J.p. 63008] Pedestrian and Traffic Safety

10734 S Beverly Ave

Austin (34) O2013-6516

Referred [C.J.p. 60479] Pedestrian and Traffic Safety

Passed [C.J.p. 61828] SO2013-8366

2723 S Bonfield St

Balcer (11) O2013-6239

Referred [C.J.p. 60473] Pedestrian and Traffic Safety

Failed to Pass [C.J.p. 61850] SO2013-8370

2946 S Bonfield St

Remove

Balcer (11) O2013-8159

Referred [C.J.p. 63010] Pedestrian and Traffic Safety

8326 S Brandon Ave

Pope (10) O2013-6237

Referred [C.J.p. 60473] Pedestrian and Traffic Safety

Passed [C.J.p. 61825] SO2013-8366

PARKING

Handicapped

8326 S Brandon Ave
Pope (10) O2013-7710
Referred [C.J.p. 63001] Pedestrian and Traffic Safety

4826 W Byron St
Arena (45) O2013-6596
Referred [C.J.p. 60481] Pedestrian and Traffic Safety
Passed [C.J.p. 61829] SO2013-8366

1160 N Cambridge Ave
Burnett (27) O2013-6362
Referred [C.J.p. 60478] Pedestrian and Traffic Safety
Passed [C.J.p. 61828] SO2013-8366

3949 S Campbell Ave
Cardenas (12) O2013-7735
Referred [C.J.p. 63002] Pedestrian and Traffic Safety

6013 S Campbell Ave
Foulkes (15) O2013-6258
Referred [C.J.p. 60475] Pedestrian and Traffic Safety
Passed [C.J.p. 61826] SO2013-8366

6110 S Campbell Ave
Foulkes (15) O2013-6260
Referred [C.J.p. 60475] Pedestrian and Traffic Safety
Passed [C.J.p. 61826] SO2013-8366

6324 S Campbell Ave
Foulkes (15) O2013-6257
Referred [C.J.p. 60475] Pedestrian and Traffic Safety
Passed [C.J.p. 61826] SO2013-8366

3408 W Carmen Ave
Remove
Laurino (39) O2013-6804
Referred [C.J.p. 60487] Pedestrian and Traffic Safety
Passed [C.J.p. 61832] SO2013-8366

PARKING

Handicapped

5427 W Carmen Ave
Remove
Arena (45) O2013-6911
Referred [C.J.p. 60488] Pedestrian and Traffic Safety
Passed [C.J.p. 61832] SO2013-8366

1902 W Cermak Rd
Repeal
Solis (25) O2013-7623
Referred [C.J.p. 63011] Pedestrian and Traffic Safety

1518 W Chase Ave
Moore (49) O2013-6585
Referred [C.J.p. 60481] Pedestrian and Traffic Safety
Passed [C.J.p. 61829] SO2013-8366

2836 N Christiana Ave
Colón (35) O2013-6518
Referred [C.J.p. 60480] Pedestrian and Traffic Safety
Passed [C.J.p. 61828] SO2013-8366

5649 N Christiana Ave
Laurino (39) O2013-8006
Referred [C.J.p. 63008] Pedestrian and Traffic Safety

7225 S Christiana Ave
Lane (18) O2013-6273
Referred [C.J.p. 60475] Pedestrian and Traffic Safety
Passed [C.J.p. 61826] SO2013-8366

4924 N Claremont Ave
Remove
O'Connor (40) O2013-8188
Referred [C.J.p. 63012] Pedestrian and Traffic Safety

7241 N Claremont Ave
Moore (49) O2013-6588
Referred [C.J.p. 60481] Pedestrian and Traffic Safety
Passed [C.J.p. 61829] SO2013-8366

PARKING

Handicapped

1624 N Cleveland Ave

Remove

Smith (43) O2013-8190

Referred [C.J.p. 63012] Pedestrian and Traffic Safety

8951 S Clyde Ave

Harris (8) O2013-6219

Referred [C.J.p. 60472] Pedestrian and Traffic Safety

Passed [C.J.p. 61824] SO2013-8366

4714 W Congress Pkwy

Chandler (24) O2013-7852

Referred [C.J.p. 63004] Pedestrian and Traffic Safety

4127 W Cornelia Ave

Reboyras (30) O2013-6051

Direct Introduction Pedestrian and Traffic Safety

Passed [C.J.p. 61828] SO2013-8366

7816 S Cregier Ave

Remove

Harris (8) O2013-8150

Referred [C.J.p. 63009] Pedestrian and Traffic Safety

8723 S Cregier Ave

Harris (8) O2013-6221

Referred [C.J.p. 60472] Pedestrian and Traffic Safety

Passed [C.J.p. 61824] SO2013-8366

5537 W Crystal St

Mitts (37) O2013-6545

Referred [C.J.p. 60480] Pedestrian and Traffic Safety

Passed [C.J.p. 61828] SO2013-8366

5537 W Crystal St

Mitts (37) O2013-7980

Referred [C.J.p. 63007] Pedestrian and Traffic Safety

6041 W Dakin St

Cullerton (38) O2013-6556

Referred [C.J.p. 60480] Pedestrian and Traffic Safety

Passed [C.J.p. 61828] SO2013-8366

PARKING

Handicapped

6041 W Dakin St

Cullerton (38) O2013-8003

Referred [C.J.p. 63008] Pedestrian and Traffic Safety

4950 S Damen Ave

Remove

Thompson (16) O2013-6579

Referred [C.J.p. 60485] Pedestrian and Traffic Safety

Passed [C.J.p. 61831] SO2013-8366

3567 W Dickens Ave

Maldonado (26) O2013-7864

Referred [C.J.p. 63005] Pedestrian and Traffic Safety

7748 S Drexel Ave

Harris (8) O2013-6218

Referred [C.J.p. 60472] Pedestrian and Traffic Safety

Passed [C.J.p. 61824] SO2013-8366

8451 S Drexel Ave

Harris (8) O2013-6216

Referred [C.J.p. 60472] Pedestrian and Traffic Safety

Passed [C.J.p. 61824] SO2013-8366

7127 S East End Ave

Hairston (5) O2013-6209

Referred [C.J.p. 60472] Pedestrian and Traffic Safety

Passed [C.J.p. 61824] SO2013-8366

7739 N Eastlake Ter

Remove

Moore (49) O2013-6935

Referred [C.J.p. 60489] Pedestrian and Traffic Safety

Passed [C.J.p. 61832] SO2013-8366

7040 S Eberhart Ave

Sawyer (6) O2013-7568

Referred [C.J.p. 62999] Pedestrian and Traffic Safety

7749 S Eberhart Ave

Sawyer (6) O2013-7674

Referred [C.J.p. 63000] Pedestrian and Traffic Safety

PARKING

Handicapped

6544 S Ellis Ave

Cochran (20) O2013-6281

Referred [C.J.p. 60476] Pedestrian and Traffic Safety

Passed [C.J.p. 61826] SO2013-8366

1334 W Elmdale Ave

Remove

Osterman (48) O2013-6927

Referred [C.J.p. 60488] Pedestrian and Traffic Safety

Passed [C.J.p. 61832] SO2013-8366

2942 S Emerald Ave

Balcer (11) O2013-6241

Referred [C.J.p. 60473] Pedestrian and Traffic Safety

Passed [C.J.p. 61825] SO2013-8366

3140 S Emerald Ave

Balcer (11) O2013-6242

Referred [C.J.p. 60473] Pedestrian and Traffic Safety

Failed to Pass [C.J.p. 61850] SO2013-8370

2624 W Estes Ave

Remove

Silverstein (50) O2013-6951

Referred [C.J.p. 60489] Pedestrian and Traffic Safety

Passed [C.J.p. 61833] SO2013-8366

5522 S Everett Ave

Hairston (5) O2013-7664

Referred [C.J.p. 62999] Pedestrian and Traffic Safety

2717 W Evergreen Ave

Maldonado (26) O2013-6336

Referred [C.J.p. 60477] Pedestrian and Traffic Safety

Passed [C.J.p. 61827] SO2013-8366

11236 S Ewing Ave

Remove

Pope (10) O2013-6561

Referred [C.J.p. 60484] Pedestrian and Traffic Safety

Passed [C.J.p. 61830] SO2013-8366

PARKING

Handicapped

6230 N Fairfield Ave

Remove

Silverstein (50) O2013-8204

Referred [C.J.p. 63013] Pedestrian and Traffic Safety

6425 N Fairfield Ave

Silverstein (50) O2013-6528

Referred [C.J.p. 60482] Pedestrian and Traffic Safety

Failed to Pass [C.J.p. 61851] SO2013-8370

1327 W Fargo Ave

Remove

Moore (49) O2013-6941

Referred [C.J.p. 60489] Pedestrian and Traffic Safety

Passed [C.J.p. 61832] SO2013-8366

1527 W Farwell Ave

Remove

Moore (49) O2013-8197

Referred [C.J.p. 63012] Pedestrian and Traffic Safety

5150 S Francisco Ave

Remove

Burke (14) O2013-6574

Referred [C.J.p. 60484] Pedestrian and Traffic Safety

Passed [C.J.p. 61830] SO2013-8366

5154 S Francisco Ave

Burke (14) O2013-7518

Direct Introduction Pedestrian and Traffic Safety

Passed [C.J.p. 61826] SO2013-8366

5118 W George St

Suarez (31) O2013-6660

Referred [C.J.p. 60486] Pedestrian and Traffic Safety

Passed [C.J.p. 61832] SO2013-8366

3815 S Giles Ave

Dowell (3) O2013-7655

Referred [C.J.p. 62999] Pedestrian and Traffic Safety

PARKING

Handicapped

655 W Grace St

Cappleman (46) O2013-6572

Referred [C.J.p. 60481] Pedestrian and Traffic Safety

Passed [C.J.p. 61829] SO2013-8366

6244 W Grace St

Cullerton (38) O2012-6921

Referred [C.J.p. 36027] Pedestrian and Traffic Safety

Failed to Pass [C.J.p. 61850] SO2013-8370

10336 S Green St

Austin (34) O2013-6546

Referred [C.J.p. 60479] Pedestrian and Traffic Safety

Passed [C.J.p. 61828] SO2013-8366

1361 W Greenleaf Ave

Moore (49) O2013-6581

Referred [C.J.p. 60482] Pedestrian and Traffic Safety

Passed [C.J.p. 61829] SO2013-8366

1376 W Greenleaf Ave

Remove

Moore (49) O2013-8196

Referred [C.J.p. 63012] Pedestrian and Traffic Safety

2636 W Haddon Ave

Maldonado (26) O2013-7863

Referred [C.J.p. 63005] Pedestrian and Traffic Safety

9757 S Halsted St

Austin (34) O2013-6552

Referred [C.J.p. 60479] Pedestrian and Traffic Safety

Passed [C.J.p. 61828] SO2013-8366

1910 S Hamlin Ave

Chandler (24) O2013-7845

Referred [C.J.p. 63004] Pedestrian and Traffic Safety

2822 N Hamlin Ave

Reboyras (30) O2013-7887

Referred [C.J.p. 63006] Pedestrian and Traffic Safety

PARKING

Handicapped

4508 S Hermitage Ave

Cochran (20) O2013-6283

Referred [C.J.p. 60476] Pedestrian and Traffic Safety

Passed [C.J.p. 61826] SO2013-8366

4513 N Hermitage Ave

Pawar (47) O2013-7640

Referred [C.J.p. 63009] Pedestrian and Traffic Safety

8519 S Hermitage Ave

Brookins (21) O2013-7826

Referred [C.J.p. 63003] Pedestrian and Traffic Safety

3233 W Hirsch St

Maldonado (26) O2013-6348

Referred [C.J.p. 60477] Pedestrian and Traffic Safety

Passed [C.J.p. 61828] SO2013-8366

6325 W Holbrook St

Arena (45) O2013-8011

Referred [C.J.p. 63008] Pedestrian and Traffic Safety

1242 S Homan Ave

Chandler (24) O2013-7847

Referred [C.J.p. 63004] Pedestrian and Traffic Safety

937 N Honore St

Remove

Moreno (1) O2013-7516

Direct Introduction Pedestrian and Traffic Safety

Passed [C.J.p. 61829] SO2013-8366

3030 W Hood Ave

Silverstein (50) O2013-6521

Referred [C.J.p. 60482] Pedestrian and Traffic Safety

Passed [C.J.p. 61829] SO2013-8366

7835 S Hoyne Ave

Lane (18) O2013-7816

Referred [C.J.p. 63003] Pedestrian and Traffic Safety

PARKING

Handicapped

3927 S Indiana Ave
Dowell (3) O2013-6205
Referred [C.J.p. 60472] Pedestrian and Traffic Safety
Passed [C.J.p. 61819] SO2013-8366

3927 S Indiana Ave
Dowell (3) O2013-7653
Referred [C.J.p. 62999] Pedestrian and Traffic Safety

6154 S Ingleside Ave
Cochran (20) O2013-6284
Referred [C.J.p. 60476] Pedestrian and Traffic Safety
Passed [C.J.p. 61826] SO2013-8366

5410 W Iowa St
Mitts (37) O2013-7644
Referred [C.J.p. 63007] Pedestrian and Traffic Safety

11808 S Justine St
Austin (34) O2013-6560
Referred [C.J.p. 60480] Pedestrian and Traffic Safety
Passed [C.J.p. 61828] SO2013-8366

4346 W Kamerling Ave
Mitts (37) O2013-7974
Referred [C.J.p. 63007] Pedestrian and Traffic Safety

5626 N Kasson Ave
Remove
Laurino (39) O2013-6808
Referred [C.J.p. 60487] Pedestrian and Traffic Safety
Passed [C.J.p. 61832] SO2013-8366

4542 S Keating Ave
Remove
Zalewski (23) O2013-6598
Referred [C.J.p. 60485] Pedestrian and Traffic Safety
Passed [C.J.p. 61831] SO2013-8366

6351 S Keating Ave
Quinn (13) O2013-7740
Referred [C.J.p. 63002] Pedestrian and Traffic Safety

PARKING

Handicapped

8314 S Kedvale Ave
Lane (18) O2013-7817
Referred [C.J.p. 63003] Pedestrian and Traffic Safety

5945 S Keeler Ave
Remove
Quinn (13) O2013-8174
Referred [C.J.p. 63010] Pedestrian and Traffic Safety

5225 N Kenmore Ave
Osterman (48) O2013-6567
Referred [C.J.p. 60481] Pedestrian and Traffic Safety
Passed [C.J.p. 61829] SO2013-8366

3833 N Kenneth Ave
Remove
Arena (45) O2013-6896
Referred [C.J.p. 60488] Pedestrian and Traffic Safety
Passed [C.J.p. 61832] SO2013-8366

1121 N Keystone Ave
Burnett (27) O2013-7875
Referred [C.J.p. 63005] Pedestrian and Traffic Safety

6505 S Kilbourn Ave
Quinn (13) O2013-6254
Referred [C.J.p. 60474] Pedestrian and Traffic Safety
Passed [C.J.p. 61825] SO2013-8366

2236 N Kilpatrick Ave
Suarez (31) O2013-7888
Referred [C.J.p. 63006] Pedestrian and Traffic Safety

4605 S Kilpatrick Ave
Remove
Zalewski (23) O2013-6616
Referred [C.J.p. 60485] Pedestrian and Traffic Safety
Passed [C.J.p. 61831] SO2013-8366

PARKING

Handicapped

5001 S Kilpatrick Ave

Remove

Zalewski (23) O2013-6624

Referred [C.J.p. 60485] Pedestrian and Traffic Safety

Passed [C.J.p. 61831] SO2013-8366

9134 S Kingston Ave

Holmes (7) O2013-7680

Referred [C.J.p. 63000] Pedestrian and Traffic Safety

9145 S Kingston Ave

Holmes (7) O2013-7682

Referred [C.J.p. 63000] Pedestrian and Traffic Safety

2301 S Kolin Ave

Munoz (22) O2013-7830

Referred [C.J.p. 63004] Pedestrian and Traffic Safety

4949 S Kolin Ave

Remove

Zalewski (23) O2013-6636

Referred [C.J.p. 60485] Pedestrian and Traffic Safety

Passed [C.J.p. 61832] SO2013-8366

5034 S Kolin Ave

Remove

Zalewski (23) O2013-6633

Referred [C.J.p. 60485] Pedestrian and Traffic Safety

Passed [C.J.p. 61831] SO2013-8366

6324 S Kolin Ave

Remove

Quinn (13) O2013-8171

Referred [C.J.p. 63011] Pedestrian and Traffic Safety

2954 N Kostner Ave

Remove

Suarez (31) O2013-6759

Referred [C.J.p. 60486] Pedestrian and Traffic Safety

Passed [C.J.p. 61832] SO2013-8366

PARKING

Handicapped

4950 S Kostner Ave

Remove

Zalewski (23) O2013-6592

Referred [C.J.p. 60485] Pedestrian and Traffic Safety

Passed [C.J.p. 61831] SO2013-8366

1936 N La Crosse Ave

Suarez (31) O2013-7891

Referred [C.J.p. 63006] Pedestrian and Traffic Safety

4740 S Lamon Ave

Remove

Zalewski (23) O2013-6631

Referred [C.J.p. 60485] Pedestrian and Traffic Safety

Passed [C.J.p. 61831] SO2013-8366

4947 S Laporte Ave

Remove

Zalewski (23) O2013-6612

Referred [C.J.p. 60485] Pedestrian and Traffic Safety

Passed [C.J.p. 61831] SO2013-8366

5959 N Laramie Ave

Remove

Suarez (31) O2013-8179

Referred [C.J.p. 63011] Pedestrian and Traffic Safety

8231 S LaSalle St

Brookins (21) O2013-6285

Referred [C.J.p. 60476] Pedestrian and Traffic Safety

Passed [C.J.p. 61827] SO2013-8366

4130 S Lavergne Ave

Remove

Zalewski (23) O2013-6610

Referred [C.J.p. 60486] Pedestrian and Traffic Safety

Passed [C.J.p. 61832] SO2013-8366

1420 N Lawler Ave

Mitts (37) O2013-7972

Referred [C.J.p. 63007] Pedestrian and Traffic Safety

PARKING

Handicapped

6239 N Lawndale Ave

Remove

Silverstein (50) O2013-6958

Referred [C.J.p. 60489] Pedestrian and Traffic Safety

Passed [C.J.p. 61833] SO2013-8366

3454 W Le Moyne St

Maldonado (26) O2013-6346

Referred [C.J.p. 60478] Pedestrian and Traffic Safety

Passed [C.J.p. 61827] SO2013-8366

4516 S Leamington Ave

Remove

Zalewski (23) O2013-6603

Referred [C.J.p. 60486] Pedestrian and Traffic Safety

Passed [C.J.p. 61831] SO2013-8366

4615 S Leamington Ave

Remove

Zalewski (23) O2013-6626

Referred [C.J.p. 60486] Pedestrian and Traffic Safety

Passed [C.J.p. 61831] SO2013-8366

638 N Leclaire Ave

Ervin (28) O2013-7880

Referred [C.J.p. 63005] Pedestrian and Traffic Safety

1311 W Leland Ave

Cappleman (46) O2013-8131

Referred [C.J.p. 63008] Pedestrian and Traffic Safety

3075 S Lock St

Remove

Balcer (11) O2013-8155

Referred [C.J.p. 63010] Pedestrian and Traffic Safety

1311 N Long Ave

Mitts (37) O2013-7979

Referred [C.J.p. 63007] Pedestrian and Traffic Safety

PARKING

Handicapped

6417 S Lorel Ave

Quinn (13) O2013-7810

Referred [C.J.p. 63002] Pedestrian and Traffic Safety

1816 N Lotus Ave

Mitts (37) O2013-6538

Referred [C.J.p. 60480] Pedestrian and Traffic Safety

Failed to Pass [C.J.p. 61850] SO2013-8370

2612 S Lowe Ave

Remove

Balcer (11) O2013-6566

Referred [C.J.p. 60484] Pedestrian and Traffic Safety

Passed [C.J.p. 61830] SO2013-8366

2612 S Lowe Ave

Remove

Balcer (11) O2013-8167

Referred [C.J.p. 63010] Pedestrian and Traffic Safety

3006 S Lowe Ave

Remove

Balcer (11) O2013-6580

Referred [C.J.p. 60484] Pedestrian and Traffic Safety

Passed [C.J.p. 61830] SO2013-8366

3242 S Lowe Ave

Balcer (11) O2013-7721

Referred [C.J.p. 63001] Pedestrian and Traffic Safety

3544 S Lowe Ave

Remove

Balcer (11) O2013-8165

Referred [C.J.p. 63010] Pedestrian and Traffic Safety

3842 S Lowe Ave

Remove

Balcer (11) O2013-8157

Referred [C.J.p. 63010] Pedestrian and Traffic Safety

PARKING

Handicapped

10925 S Lowe Ave
Austin (34) O2013-7908
Referred [C.J.p. 63006] Pedestrian and Traffic Safety

11437 S Lowe Ave
Austin (34) O2013-6562
Referred [C.J.p. 60480] Pedestrian and Traffic Safety
Passed [C.J.p. 61828] SO2013-8366

12545 S Lowe Ave
Remove
Beale (9) O2013-6550
Referred [C.J.p. 60483] Pedestrian and Traffic Safety
Passed [C.J.p. 61830] SO2013-8366

12545 S Lowe Ave
Remove
Beale (9) O2013-8153
Referred [C.J.p. 63010] Pedestrian and Traffic Safety

12549 S Lowe Ave
Remove
Beale (9) O2013-6554
Referred [C.J.p. 60484] Pedestrian and Traffic Safety
Passed [C.J.p. 61830] SO2013-8366

1817 N Luna Ave
Mitts (37) O2013-7994
Referred [C.J.p. 63008] Pedestrian and Traffic Safety

1223 W Lunt Ave
Moore (49) O2013-6582
Referred [C.J.p. 60482] Pedestrian and Traffic Safety
Passed [C.J.p. 61829] SO2013-8366

3404 W Lyndale St
Maldonado (26) O2013-6330
Referred [C.J.p. 60478] Pedestrian and Traffic Safety
Passed [C.J.p. 61827] SO2013-8366

PARKING

Handicapped

3404 W Lyndale St
Maldonado (26) O2013-7867
Referred [C.J.p. 63005] Pedestrian and Traffic Safety

10915 S Mackinaw Ave
Pope (10) O2013-7719
Referred [C.J.p. 63001] Pedestrian and Traffic Safety

6415 N Maplewood Ave
Silverstein (50) O2013-6524
Referred [C.J.p. 60482] Pedestrian and Traffic Safety
Passed [C.J.p. 61829] SO2013-8366

4250 N Marine Dr
Cappleman (46) O2013-6576
Referred [C.J.p. 60481] Pedestrian and Traffic Safety
Passed [C.J.p. 61829] SO2013-8366

5514 N Marmora Ave
Arena (45) O2013-6917
Referred [C.J.p. 60488] Pedestrian and Traffic Safety
Passed [C.J.p. 61832] SO2013-8366

5323 W Marquette Ave
Quinn (13) O2013-7737
Referred [C.J.p. 63002] Pedestrian and Traffic Safety

6721 S Marshfield Ave
Foulkes (15) O2013-7760
Referred [C.J.p. 63002] Pedestrian and Traffic Safety

2336 N Mason Ave
Remove
Mitts (37) O2013-8186
Referred [C.J.p. 63012] Pedestrian and Traffic Safety

5737 S Mason Ave
Zalewski (23) O2013-6622
Referred [C.J.p. 60486] Pedestrian and Traffic Safety
Passed [C.J.p. 61831] SO2013-8366

PARKING

Handicapped

5826 S Massasoit Ave

Remove

Zalewski (23) O2013-8177

Referred [C.J.p. 63011] Pedestrian and Traffic Safety

1936 S May St

Solis (25) O2013-6515

Referred [C.J.p. 60477] Pedestrian and Traffic Safety

Passed [C.J.p. 61827] SO2013-8366

1435 N Mayfield Ave

Graham (29) O2013-7884

Referred [C.J.p. 63006] Pedestrian and Traffic Safety

1651 N Mayfield Ave

Graham (29) O2013-6375

Referred [C.J.p. 60478] Pedestrian and Traffic Safety

Failed to Pass [C.J.p. 61850] SO2013-8370

4432 W Maypole Ave

Ervin (28) O2013-7878

Referred [C.J.p. 63005] Pedestrian and Traffic Safety

5734 S Meade Ave

Zalewski (23) O2013-6296

Referred [C.J.p. 60477] Pedestrian and Traffic Safety

Passed [C.J.p. 61827] SO2013-8366

5734 S Meade Ave

Quinn (13) O2013-6255

Referred [C.J.p. 60474] Pedestrian and Traffic Safety

Passed [C.J.p. 61825] SO2013-8366

1620 N Melvina Ave

Graham (29) O2013-6392

Referred [C.J.p. 60478] Pedestrian and Traffic Safety

Failed to Pass [C.J.p. 61850] SO2013-8370

PARKING

Handicapped

234 N Menard Ave

Graham (29) O2013-6401

Referred [C.J.p. 60478] Pedestrian and Traffic Safety

Passed [C.J.p. 61828] SO2013-8366

8247 S Merrill Ave

Remove

Harris (8) O2013-6539

Referred [C.J.p. 60483] Pedestrian and Traffic Safety

Passed [C.J.p. 61830] SO2013-8366

8247 S Merrill Ave

Remove

Harris (8) O2013-8148

Referred [C.J.p. 63009] Pedestrian and Traffic Safety

2324 N Merrimac Ave

Graham (29) O2013-6389

Referred [C.J.p. 60478] Pedestrian and Traffic Safety

Failed to Pass [C.J.p. 61850] SO2013-8370

12610 S Michigan Ave

Beale (9) O2013-6228

Referred [C.J.p. 60473] Pedestrian and Traffic Safety

Passed [C.J.p. 61825] SO2013-8366

12610 S Michigan Ave

Beale (9) O2013-7694

Referred [C.J.p. 63000] Pedestrian and Traffic Safety

2740 N Mildred Ave

Remove

Smith (43) O2013-8191

Referred [C.J.p. 63012] Pedestrian and Traffic Safety

5254 S Millard Ave

Remove

Zalewski (23) O2013-6584

Referred [C.J.p. 60486] Pedestrian and Traffic Safety

Passed [C.J.p. 61831] SO2013-8366

PARKING

Handicapped

1559 N Milwaukee Ave
Moreno (1) O2013-7678
Referred [C.J.p. 62994] Pedestrian and Traffic Safety

2451 N Milwaukee Ave
Colón (35) O2013-3546
Referred [C.J.p. 53694] Pedestrian and Traffic Safety
Passed [C.J.p. 61816] SO2013-8367

2646 N Mobile Ave
Graham (29) O2013-6395
Referred [C.J.p. 60479] Pedestrian and Traffic Safety
Passed [C.J.p. 61828] SO2013-8366

2933 N Mobile Ave
Graham (29) O2013-7885
Referred [C.J.p. 63006] Pedestrian and Traffic Safety

2520 W Moffat St
Moreno (1) O2013-7641
Referred [C.J.p. 62999] Pedestrian and Traffic Safety

834 N Monticello Ave
Burnett (27) O2013-6352
Referred [C.J.p. 60478] Pedestrian and Traffic Safety
Passed [C.J.p. 61828] SO2013-8366

6137 N Monticello Ave
Silverstein (50) O2013-6532
Referred [C.J.p. 60482] Pedestrian and Traffic Safety
Failed to Pass [C.J.p. 61851] SO2013-8370

5631 S Moody Ave
Quinn (13) O2013-7811
Referred [C.J.p. 63002] Pedestrian and Traffic Safety

5631 S Moody Ave
Zalewski (23) O2013-7841
Referred [C.J.p. 63004] Pedestrian and Traffic Safety

PARKING

Handicapped

7338 S Morgan St
Thomas (17) Or2013-613
Referred [C.J.p. 63003] Pedestrian and Traffic Safety

7516 S Morgan St
Thomas (17) Or2013-611
Referred [C.J.p. 63003] Pedestrian and Traffic Safety

12211 S Morgan St
Austin (34) O2013-7921
Referred [C.J.p. 63006] Pedestrian and Traffic Safety

3509 S Mozart St
Cardenas (12) O2013-6248
Referred [C.J.p. 60474] Pedestrian and Traffic Safety
Passed [C.J.p. 61825] SO2013-8366

4402 S Mozart St
Remove
Burke (14) O2013-6570
Referred [C.J.p. 60485] Pedestrian and Traffic Safety
Passed [C.J.p. 61830] SO2013-8366

6448 S Mozart St
Foulkes (15) O2013-7808
Referred [C.J.p. 63002] Pedestrian and Traffic Safety

2327 N Mulligan Ave
Graham (29) O2013-7883
Referred [C.J.p. 63006] Pedestrian and Traffic Safety

6216 S Nagle Ave
Quinn (13) O2013-6253
Referred [C.J.p. 60474] Pedestrian and Traffic Safety
Passed [C.J.p. 61825] SO2013-8366

6230 S Natoma Ave
Remove
Zalewski (23) O2013-6608
Referred [C.J.p. 60486] Pedestrian and Traffic Safety
Passed [C.J.p. 61831] SO2013-8366

PARKING

Handicapped

5329 S Neenah Ave
Zalewski (23) O2013-7833
Referred [C.J.p. 63004] Pedestrian and Traffic Safety

5138 W Nelson St
Amend
Suarez (31) Or2013-566
Referred [C.J.p. 60487] Pedestrian and Traffic Safety
Passed [C.J.p. 61832] SO2013-8366

3908 N Newland Ave
Remove
Cullerton (38) O2013-6796
Referred [C.J.p. 60487] Pedestrian and Traffic Safety
Passed [C.J.p. 61832] SO2013-8366

6151 W Newport Ave
Sposato (36) O2013-7968
Referred [C.J.p. 63007] Pedestrian and Traffic Safety

2943 N Nora Ave
Sposato (36) O2013-7969
Referred [C.J.p. 63007] Pedestrian and Traffic Safety

1920 W Norwood St
Remove
O'Connor (40) O2013-6884
Referred [C.J.p. 60488] Pedestrian and Traffic Safety
Passed [C.J.p. 61832] SO2013-8366

5109 N Oak Park Ave
O'Connor (41) O2013-6602
Referred [C.J.p. 60481] Pedestrian and Traffic Safety
Failed to Pass [C.J.p. 61850] SO2013-8370

5816 S Oak Park Ave
Remove
Zalewski (23) O2013-6629
Referred [C.J.p. 60486] Pedestrian and Traffic Safety
Passed [C.J.p. 61831] SO2013-8366

PARKING

Handicapped

3432 S Oakley Ave
Cardenas (12) O2013-6249
Referred [C.J.p. 60474] Pedestrian and Traffic Safety
Passed [C.J.p. 61825] SO2013-8366

6219 N Oakley Ave
Silverstein (50) O2013-8136
Referred [C.J.p. 63009] Pedestrian and Traffic Safety

8331 S Oglesby Ave
Harris (8) O2013-7689
Referred [C.J.p. 63000] Pedestrian and Traffic Safety

3223 W Olive Ave
O'Connor (40) O2013-6571
Referred [C.J.p. 60480] Pedestrian and Traffic Safety
Passed [C.J.p. 61829] SO2013-8366

3429 N Ozanam Ave
Remove
Sposato (36) O2013-8183
Referred [C.J.p. 63011] Pedestrian and Traffic Safety

3724 N Page Ave
Sposato (36) O2013-7966
Referred [C.J.p. 63007] Pedestrian and Traffic Safety

2936 W Palmer St
Colón (35) O2013-7929
Referred [C.J.p. 63007] Pedestrian and Traffic Safety

3301 W Palmer St
Maldonado (26) O2013-7872
Referred [C.J.p. 63005] Pedestrian and Traffic Safety

5219 S Parkside Ave
Burke (14) O2013-7519
Direct Introduction Pedestrian and Traffic Safety
Passed [C.J.p. 61826] SO2013-8366

PARKING

Handicapped

3724 S Parnell Ave

Balcer (11) O2013-6245

Referred [C.J.p. 60474] Pedestrian and Traffic Safety

Passed [C.J.p. 61825] SO2013-8366

10908 S Parnell Ave

Austin (34) O2013-7924

Referred [C.J.p. 63006] Pedestrian and Traffic Safety

5656 S Paulina St

Foulkes (15) O2013-6259

Referred [C.J.p. 60475] Pedestrian and Traffic Safety

Passed [C.J.p. 61826] SO2013-8366

8323 S Peoria St

Fioretti (2) O2013-7648

Referred [C.J.p. 62999] Pedestrian and Traffic Safety

11736 S Peoria St

Austin (34) O2013-6553

Referred [C.J.p. 60480] Pedestrian and Traffic Safety

Passed [C.J.p. 61828] SO2013-8366

10050 S Perry Ave

Beale (9) O2013-6233

Referred [C.J.p. 60473] Pedestrian and Traffic Safety

Passed [C.J.p. 61825] SO2013-8366

10050 S Perry Ave

Beale (9) O2013-7690

Referred [C.J.p. 63000] Pedestrian and Traffic Safety

2423 W Pershing Rd

Remove

Cardenas (12) O2013-6583

Referred [C.J.p. 60484] Pedestrian and Traffic Safety

Passed [C.J.p. 61830] SO2013-8366

7542 S Phillips Ave

Holmes (7) O2013-7684

Referred [C.J.p. 63000] Pedestrian and Traffic Safety

PARKING

Handicapped

9653 S Prairie Ave

Sawyer (6) O2013-7679

Referred [C.J.p. 63000] Pedestrian and Traffic Safety

10046 S Prairie Ave

Remove

Beale (9) O2013-6543

Referred [C.J.p. 60484] Pedestrian and Traffic Safety

Passed [C.J.p. 61830] SO2013-8366

10714 S Prairie Ave

Beale (9) O2013-6234

Referred [C.J.p. 60473] Pedestrian and Traffic Safety

Passed [C.J.p. 61825] SO2013-8366

10714 S Prairie Ave

Beale (9) O2013-7705

Referred [C.J.p. 63000] Pedestrian and Traffic Safety

3132 S Princeton Ave

Balcer (11) O2013-6238

Referred [C.J.p. 60473] Pedestrian and Traffic Safety

Passed [C.J.p. 61825] SO2013-8366

5237 S Racine Ave

Thompson (16) O2013-6263

Referred [C.J.p. 60475] Pedestrian and Traffic Safety

Passed [C.J.p. 61826] SO2013-8366

6148 S Rhodes Ave

Cochran (20) O2013-7820

Referred [C.J.p. 63003] Pedestrian and Traffic Safety

6150 S Rhodes Ave

Cochran (20) O2013-6279

Referred [C.J.p. 60476] Pedestrian and Traffic Safety

Passed [C.J.p. 61826] SO2013-8366

7433 S Rhodes Ave

Sawyer (6) O2013-7672

Referred [C.J.p. 63000] Pedestrian and Traffic Safety

PARKING

Handicapped

2324 W Rice St

Waguespack (32) O2013-6558

Referred [C.J.p. 60479] Pedestrian and Traffic Safety

Passed [C.J.p. 61828] SO2013-8366

6140 N Richmond St

Moore (49) O2013-8200

Referred [C.J.p. 63012] Pedestrian and Traffic Safety

6244 N Richmond St

Silverstein (50) O2013-6525

Referred [C.J.p. 60482] Pedestrian and Traffic Safety

Passed [C.J.p. 61829] SO2013-8366

8845 S Ridgeland Ave

Remove

Harris (8) O2013-6540

Referred [C.J.p. 60483] Pedestrian and Traffic Safety

Passed [C.J.p. 61830] SO2013-8366

4860 N Ridgeway Ave

Remove

Laurino (39) O2013-6858

Referred [C.J.p. 60488] Pedestrian and Traffic Safety

Passed [C.J.p. 61832] SO2013-8366

818 N Rockwell Ave

Maldonado (26) O2013-6340

Referred [C.J.p. 60478] Pedestrian and Traffic Safety

Passed [C.J.p. 61827] SO2013-8366

2322 N Rockwell Ave

Moreno (1) O2013-6206

Referred [C.J.p. 60471] Pedestrian and Traffic Safety

Passed [C.J.p. 61824] SO2013-8366

2259 W Rosemont Ave

Remove

Silverstein (50) O2013-6945

Referred [C.J.p. 60489] Pedestrian and Traffic Safety

Passed [C.J.p. 61832] SO2013-8366

PARKING

Handicapped

1651 N Sawyer Ave

Maldonado (26) O2013-6344

Referred [C.J.p. 60478] Pedestrian and Traffic Safety

Passed [C.J.p. 61827] SO2013-8366

2554 N Sayre Ave

Sposato (36) O2013-7628

Referred [C.J.p. 63007] Pedestrian and Traffic Safety

6660 N Seeley Ave

Silverstein (50) O2013-8133

Referred [C.J.p. 63009] Pedestrian and Traffic Safety

8428 S Seeley Ave

Lane (18) O2013-6275

Referred [C.J.p. 60475] Pedestrian and Traffic Safety

Passed [C.J.p. 61826] SO2013-8366

8445 S Seeley Ave

Lane (18) O2013-6274

Referred [C.J.p. 60475] Pedestrian and Traffic Safety

Passed [C.J.p. 61826] SO2013-8366

7000 S South Shore Dr

Hairston (5) O2013-7668

Referred [C.J.p. 62999] Pedestrian and Traffic Safety

1046 N Spaulding Ave

Maldonado (26) O2013-6327

Referred [C.J.p. 60478] Pedestrian and Traffic Safety

Passed [C.J.p. 61827] SO2013-8366

1142 N Springfield Ave

Burnett (27) O2013-7874

Referred [C.J.p. 63005] Pedestrian and Traffic Safety

7332 S St Lawrence Ave

Remove

Sawyer (6) Or2013-564

Referred [C.J.p. 60483] Pedestrian and Traffic Safety

Passed [C.J.p. 61830] SO2013-8366

PARKING

Handicapped

10210 S St Lawrence Ave
Beale (9) O2013-6232
Referred [C.J.p. 60473] Pedestrian and Traffic Safety
Passed [C.J.p. 61825] SO2013-8366

10210 S St Lawrence Ave
Beale (9) O2013-7693
Referred [C.J.p. 63001] Pedestrian and Traffic Safety

2049 N St Louis Ave
Maldonado (26) O2013-6324
Referred [C.J.p. 60478] Pedestrian and Traffic Safety
Passed [C.J.p. 61827] SO2013-8366

3750 N St Louis Ave
Colón (35) O2013-6517
Referred [C.J.p. 60480] Pedestrian and Traffic Safety
Passed [C.J.p. 61828] SO2013-8366

3750 N St Louis Ave
Colón (35) O2013-7934
Referred [C.J.p. 63007] Pedestrian and Traffic Safety

4909 N St Louis Ave
Remove
Laurino (39) O2013-6814
Referred [C.J.p. 60487] Pedestrian and Traffic Safety
Passed [C.J.p. 61832] SO2013-8366

5706 N St Louis Ave
Remove
Laurino (39) O2013-6880
Referred [C.J.p. 60487] Pedestrian and Traffic Safety
Passed [C.J.p. 61832] SO2013-8366

9914 S State St
Beale (9) O2013-7703
Referred [C.J.p. 63001] Pedestrian and Traffic Safety

PARKING

Handicapped

10350 S State St
Austin (34) O2013-6564
Referred [C.J.p. 60480] Pedestrian and Traffic Safety
Passed [C.J.p. 61828] SO2013-8366

9359 S Stewart Ave
Brookins (21) O2013-6286
Referred [C.J.p. 60476] Pedestrian and Traffic Safety
Passed [C.J.p. 61827] SO2013-8366

9359 S Stewart Ave
Brookins (21) O2013-7822
Referred [C.J.p. 63003] Pedestrian and Traffic Safety

11429 S Stewart Ave
Remove
Austin (34) O2013-8180
Referred [C.J.p. 63011] Pedestrian and Traffic Safety

2553 W Summerdale Ave
O'Connor (40) O2013-6569
Referred [C.J.p. 60481] Pedestrian and Traffic Safety
Passed [C.J.p. 61829] SO2013-8366

2938 W Summerdale Ave
Remove
O'Connor (40) O2013-6887
Referred [C.J.p. 60488] Pedestrian and Traffic Safety
Passed [C.J.p. 61832] SO2013-8366

922 W Sunnyside Ave
Cappleman (46) O2013-8023
Referred [C.J.p. 63008] Pedestrian and Traffic Safety

3355 W Sunnyside Ave
Remove
Mell (33) O2013-8178
Referred [C.J.p. 63011] Pedestrian and Traffic Safety

6153 S Talman Ave
Foulkes (15) O2013-7758
Referred [C.J.p. 63003] Pedestrian and Traffic Safety

PARKING

Handicapped

6305 N Talman Ave

Remove

Silverstein (50) O2013-6961

Referred [C.J.p. 60489] Pedestrian and Traffic Safety

Passed [C.J.p. 61833] SO2013-8366

1941 W Touhy Ave

Moore (49) O2013-6591

Referred [C.J.p. 60482] Pedestrian and Traffic Safety

Passed [C.J.p. 61829] SO2013-8366

1233 S Tripp Ave

Chandler (24) O2013-7844

Referred [C.J.p. 63004] Pedestrian and Traffic Safety

5161 S Tripp Ave

Zalewski (23) O2013-6295

Referred [C.J.p. 60477] Pedestrian and Traffic Safety

Passed [C.J.p. 61827] SO2013-8366

5727 S Trumbull Ave

Zalewski (23) O2013-7838

Referred [C.J.p. 63004] Pedestrian and Traffic Safety

10301 S Trumbull Ave

O'Shea (19) O2013-6277

Referred [C.J.p. 60476] Pedestrian and Traffic Safety

Passed [C.J.p. 61826] SO2013-8366

2724 S Union Ave

Balcer (11) O2013-1672

Referred [C.J.p. 49391] Pedestrian and Traffic Safety

Failed to Pass [C.J.p. 61851] SO2013-8370

3716 S Union Ave

Balcer (11) O2013-6240

Referred [C.J.p. 60474] Pedestrian and Traffic Safety

Passed [C.J.p. 61825] SO2013-8366

3718 S Union Ave

Balcer (11) O2013-7723

Referred [C.J.p. 63001] Pedestrian and Traffic Safety

PARKING

Handicapped

3808 S Union Ave

Balcer (11) O2013-7725

Referred [C.J.p. 63002] Pedestrian and Traffic Safety

5813 S Union Ave

Cochran (20) O2013-6278

Referred [C.J.p. 60476] Pedestrian and Traffic Safety

Passed [C.J.p. 61827] SO2013-8366

9956 S Union Ave

Austin (34) O2013-6547

Referred [C.J.p. 60480] Pedestrian and Traffic Safety

Passed [C.J.p. 61828] SO2013-8366

9956 S Union Ave

Austin (34) O2013-7913

Referred [C.J.p. 63006] Pedestrian and Traffic Safety

6120 S University Ave

Cochran (20) O2013-6282

Referred [C.J.p. 60476] Pedestrian and Traffic Safety

Passed [C.J.p. 61826] SO2013-8366

8642 S Vernon Ave

Austin (34) O2013-7918

Referred [C.J.p. 63006] Pedestrian and Traffic Safety

8642 S Vernon Ave

Remove

Sawyer (6) Or2013-565

Referred [C.J.p. 60483] Pedestrian and Traffic Safety

Passed [C.J.p. 61830] SO2013-8366

7315 S Wabash Ave

Sawyer (6) O2013-7566

Referred [C.J.p. 63000] Pedestrian and Traffic Safety

8800 S Wabash Ave

Sawyer (6) O2013-7676

Referred [C.J.p. 63000] Pedestrian and Traffic Safety

PARKING

Handicapped

3339 S Wallace St

Remove

Balcer (11) O2013-6577

Referred [C.J.p. 60484] Pedestrian and Traffic Safety

Passed [C.J.p. 61830] SO2013-8366

12108 S Wallace St

Austin (34) O2013-7911

Referred [C.J.p. 63006] Pedestrian and Traffic Safety

1317 N Waller Ave

Graham (29) O2013-6384

Referred [C.J.p. 60479] Pedestrian and Traffic Safety

Failed to Pass [C.J.p. 61850] SO2013-8370

2515 W Walton St

Maldonado (26) O2013-7871

Referred [C.J.p. 63005] Pedestrian and Traffic Safety

2849 W Warren Ave

Fioretti (2) O2013-6199

Referred [C.J.p. 60471] Pedestrian and Traffic Safety

Passed [C.J.p. 61819] SO2013-8366

5335 S Washtenaw Ave

Burke (14) O2013-7521

Direct Introduction Pedestrian and Traffic Safety

Passed [C.J.p. 61826] SO2013-8366

6631 S Washtenaw Ave

Remove

Foulkes (15) O2013-8176

Referred [C.J.p. 63011] Pedestrian and Traffic Safety

5515 N Wayne Ave

Remove

Osterman (48) O2013-6923

Referred [C.J.p. 60489] Pedestrian and Traffic Safety

Passed [C.J.p. 61832] SO2013-8366

PARKING

Handicapped

2013 W Webster Ave

Remove

Waguespack (32) O2013-6775

Referred [C.J.p. 60487] Pedestrian and Traffic Safety

Passed [C.J.p. 61832] SO2013-8366

4405 W Wellington Ave

Suarez (31) O2013-7906

Referred [C.J.p. 63006] Pedestrian and Traffic Safety

4404 S Wells St

Dowell (3) O2013-7656

Referred [C.J.p. 62999] Pedestrian and Traffic Safety

3009 N Whipple St

Remove

Colón (35) O2013-6786

Referred [C.J.p. 60487] Pedestrian and Traffic Safety

Passed [C.J.p. 61832] SO2013-8366

1746-1760 W Wilson Ave

Repeal

Pawar (47) O2013-3130

Referred [C.J.p. 51966] Pedestrian and Traffic Safety

Passed [C.J.p. 61848] SO2013-8365

7524 N Winchester Ave

Moore (49) O2013-6594

Referred [C.J.p. 60482] Pedestrian and Traffic Safety

Passed [C.J.p. 61829] SO2013-8366

1521 W Winnemac Ave

Cappleman (46) O2013-8129

Referred [C.J.p. 63009] Pedestrian and Traffic Safety

2245 W Winona St

O'Connor (40) O2013-8018

Referred [C.J.p. 63008] Pedestrian and Traffic Safety

PARKING

Handicapped

4945 W Winona St

Remove

Arena (45) O2013-6903

Referred [C.J.p. 60488] Pedestrian and Traffic Safety

Failed to Pass [C.J.p. 61850] SO2013-8370

5350 W Winona St

Arena (45) O2013-6578

Referred [C.J.p. 60481] Pedestrian and Traffic Safety

Passed [C.J.p. 61829] SO2013-8366

8527 S Wolcott Ave

Lane (18) O2013-6272

Referred [C.J.p. 60475] Pedestrian and Traffic Safety

Passed [C.J.p. 61826] SO2013-8366

4935 W Wolfram St

Suarez (31) O2013-6763

Referred [C.J.p. 60487] Pedestrian and Traffic Safety

Passed [C.J.p. 61832] SO2013-8366

3845 S Wood St

Cardenas (12) O2013-7733

Referred [C.J.p. 63002] Pedestrian and Traffic Safety

7930 S Wood St

Lane (18) O2013-7815

Referred [C.J.p. 63003] Pedestrian and Traffic Safety

8015 S Wood St

Brookins (21) O2013-6289

Referred [C.J.p. 60476] Pedestrian and Traffic Safety

Passed [C.J.p. 61827] SO2013-8366

12411 S Yale Ave

Beale (9) O2013-6226

Referred [C.J.p. 60473] Pedestrian and Traffic Safety

Passed [C.J.p. 61824] SO2013-8366

12411 S Yale Ave

Beale (9) O2013-7695

Referred [C.J.p. 63001] Pedestrian and Traffic Safety

PARKING

Limitations

3826 W 58th St

Zalewski (23) Or2013-525

Referred [C.J.p. 60494] Pedestrian and Traffic Safety

Passed [C.J.p. 61835] SO2013-8369

6100-6200 W Bloomingdale Ave

Graham (29) O2013-8026

Referred [C.J.p. 63013] Pedestrian and Traffic Safety

W Foster Ave, from N Hoyne Ave to N Damen Ave

Repeal

O'Connor (40) O2013-3626

Referred [C.J.p. 53698] Pedestrian and Traffic Safety

Failed to Pass [C.J.p. 61853] SO2013-8370

2925 N Halsted Pkwy

Remove

Tunney (44) O2012-4760

Referred [C.J.p. 30669] Pedestrian and Traffic Safety

Failed to Pass [C.J.p. 61852] SO2013-8370

2300 S Leavitt St

Amend

Solis (25) O2013-8307

Referred [C.J.p. 63016] Pedestrian and Traffic Safety

N Mcvicker Ave, 1800 block

Graham (29) O2013-8009

Referred [C.J.p. 63013] Pedestrian and Traffic Safety

1800 N Merrimac Ave

Graham (29) O2013-8029

Referred [C.J.p. 63013] Pedestrian and Traffic Safety

S Natchez Ave, at S Archer Ave

Amend

Zalewski (23) O2013-6188

Referred [C.J.p. 60471] Pedestrian and Traffic Safety

Passed [C.J.p. 61835] SO2013-8369

PARKING

Limitations

2828 N Oak Park Ave
Sposato (36) O2013-8035
Referred [C.J.p. 63013] Pedestrian and Traffic Safety

Loading/Standing/Tow Zones

545 W 119th St
Repeal
Austin (34) O2013-3242
Referred [C.J.p. 51974] Pedestrian and Traffic Safety
Passed [C.J.p. 61818] SO2013-8367

E 16th St, at S State St
Dowell (3) Or2013-470
Referred [C.J.p. 58693] Pedestrian and Traffic Safety
Passed [C.J.p. 61814] SO2013-8367

W 16th St, at S State St
Dowell (3) Or2013-471
Referred [C.J.p. 58693] Pedestrian and Traffic Safety
Passed [C.J.p. 61814] SO2013-8367

551 W 18th St
Amend
Solis (25) O2013-1831
Referred [C.J.p. 49388] Pedestrian and Traffic Safety
Passed [C.J.p. 61817] SO2013-8367

123 E 21st St
Fioretti (2) O2013-7691
Referred [C.J.p. 63017] Pedestrian and Traffic Safety

456 W 23rd Pl
Solis (25) O2013-7507
Direct Introduction Pedestrian and Traffic Safety
Passed [C.J.p. 61815] SO2013-8367

456 W 23rd St
Solis (25) O2013-7957
Referred [C.J.p. 62995] Pedestrian and Traffic Safety

PARKING

Loading/Standing/Tow Zones

33 W 95th St
Brookins (21) O2012-7411
Referred [C.J.p. 38727] Pedestrian and Traffic Safety
Failed to Pass [C.J.p. 61852] SO2013-8370

220 N Ada St
Burnett (27) O2013-3231
Referred [C.J.p. 51972] Pedestrian and Traffic Safety
Passed [C.J.p. 61815] SO2013-8367

6655 W Archer Ave
Zalewski (23) O2013-7955
Referred [C.J.p. 63017] Pedestrian and Traffic Safety

N Ashland Ave, at S Fry St
Amend
Moreno (1) O2012-5498
Referred [C.J.p. 31985] Pedestrian and Traffic Safety
Failed to Pass [C.J.p. 61851] SO2013-8370

753 N Ashland Ave
Amend
Burnett (27) O2013-3233
Referred [C.J.p. 51954] Pedestrian and Traffic Safety
Passed [C.J.p. 61818] SO2013-8367

2400-2600 S Blue Island Ave
Amend
Solis (25) O2013-1835
Referred [C.J.p. 49387] Pedestrian and Traffic Safety
Passed [C.J.p. 61835] SO2013-8369

5039-5043 N Broadway
Osterman (48) O2013-8111
Referred [C.J.p. 62996] Pedestrian and Traffic Safety

N Bryn Mawr Ave, at N Christiana Ave
Amend
Laurino (39) O2012-8669
Referred [C.J.p. 44730] Pedestrian and Traffic Safety
Passed [C.J.p. 61819] SO2013-8367

PARKING

Loading/Standing/Tow Zones

2537 W Bryn Mawr Ave

Amend

O'Connor (40) O2013-7661

Referred [C.J.p. 63020] Pedestrian and Traffic Safety

212 N Carpenter St

Amend

Burnett (27) O2013-3230

Referred [C.J.p. 51954] Pedestrian and Traffic Safety

Passed [C.J.p. 61815] SO2013-8367

251-259 W Cermak Rd

Solis (25) O2013-1798

Referred [C.J.p. 49385] Pedestrian and Traffic Safety

Failed to Pass [C.J.p. 61852] SO2013-8370

2050 W Cermak Rd

Solis (25) O2013-1823

Referred [C.J.p. 49385] Pedestrian and Traffic Safety

Passed [C.J.p. 61814] SO2013-8367

3018 W Cermak Rd

Chandler (24) O2013-1426

Referred [C.J.p. 47285] Pedestrian and Traffic Safety

Failed to Pass [C.J.p. 61852] SO2013-8370

3020 W Cermak Rd

Chandler (24) O2013-1429

Referred [C.J.p. 47286] Pedestrian and Traffic Safety

Failed to Pass [C.J.p. 61852] SO2013-8370

6 E Chestnut St

Fioretti (2) O2013-7683

Referred [C.J.p. 63017] Pedestrian and Traffic Safety

210 W Chicago Ave

Amend

Burnett (27) O2013-1871

Referred [C.J.p. 49388] Pedestrian and Traffic Safety

Passed [C.J.p. 61817] SO2013-8367

PARKING

Loading/Standing/Tow Zones

434 W Chicago Ave

Burnett (27) O2013-8005

Referred [C.J.p. 62995] Pedestrian and Traffic Safety

1450 W Chicago Ave

Moreno (1) O2013-7513

Direct Introduction Pedestrian and Traffic Safety

Passed [C.J.p. 61813] SO2013-8367

2106 N Clark St

Smith (43) O2013-8079

Referred [C.J.p. 63018] Pedestrian and Traffic Safety

2116 N Clark St

Smith (43) O2013-8088

Referred [C.J.p. 63018] Pedestrian and Traffic Safety

2472 N Clark St

Smith (43) O2013-8081

Referred [C.J.p. 62996] Pedestrian and Traffic Safety

221 N Columbus Ave

Amend

Reilly (42) O2013-8054

Referred [C.J.p. 62997] Pedestrian and Traffic Safety

9100 S Commercial Ave

Sawyer (6) Or2013-595

Referred [C.J.p. 62995] Pedestrian and Traffic Safety

502 W Cornelia Ave

Amend

Cappleman (46) O2013-8105

Referred [C.J.p. 63020] Pedestrian and Traffic Safety

S Cottage Grove Ave, at E 65th St

Cochran (20) Or2012-504

Referred [C.J.p. 33543] Pedestrian and Traffic Safety

Passed [C.J.p. 61814] SO2013-8367

PARKING

Loading/Standing/Tow Zones

2536 W Devon Ave

Repeal

Silverstein (50) O2013-8134

Referred [C.J.p. 62998] Pedestrian and Traffic Safety

W Dickens Ave, at N Damen Ave

Waguespack (32) O2013-1937

Referred [C.J.p. 49410] Pedestrian and Traffic Safety

Passed [C.J.p. 61815] SO2013-8367

3331 W Diversey Ave

Remove

Colón (35) O2013-8032

Referred [C.J.p. 62997] Pedestrian and Traffic Safety

N Elston Ave, at W Willow St

Waguespack (32) O2013-3240

Referred [C.J.p. 51972] Pedestrian and Traffic Safety

Passed [C.J.p. 61816] SO2013-8367

W Fullerton Ave, at N Lavergne Ave

Repeal

Suarez (31) O2013-5594

Referred [C.J.p. 58671] Pedestrian and Traffic Safety

Passed [C.J.p. 61818] SO2013-8367

3638 W Fullerton Ave

Colón (35) O2013-3244

Referred [C.J.p. 51951] Pedestrian and Traffic Safety

Passed [C.J.p. 61816] SO2013-8367

800 W Fulton St

Amend

Burnett (27) O2013-723

Referred [C.J.p. 45888] Pedestrian and Traffic Safety

Passed [C.J.p. 61817] SO2013-8367

813 W Fulton St

Amend

Burnett (27) O2012-7079

Referred [C.J.p. 36017] Pedestrian and Traffic Safety

Passed [C.J.p. 61818]

PARKING

Loading/Standing/Tow Zones

1921 W Fulton St

Burnett (27) O2013-7999

Referred [C.J.p. 63018] Pedestrian and Traffic Safety

W Grand Ave, from N Damen Ave to N California Ave (ss)

Maldonado (26) O2012-7752

Referred [C.J.p. 38716] Pedestrian and Traffic Safety

Failed to Pass [C.J.p. 61853] SO2013-8370

730 W Grand Ave

Burnett (27) O2013-7985

Referred [C.J.p. 62995] Pedestrian and Traffic Safety

1166 W Grand Ave

Burnett (27) O2013-1397

Referred [C.J.p. 47256] Pedestrian and Traffic Safety

Passed [C.J.p. 61815] SO2013-8367

160 N Halsted St

Burnett (27) O2013-1916

Referred [C.J.p. 49385] Pedestrian and Traffic Safety

Passed [C.J.p. 61815] SO2013-8367

2665 N Halsted St

Smith (43) O2013-8092

Referred [C.J.p. 62996] Pedestrian and Traffic Safety

2666 N Halsted St

Smith (43) O2013-8087

Referred [C.J.p. 62996] Pedestrian and Traffic Safety

S Harper Ave, at E 52nd Pl

Burns (4) O2013-4343

Referred [C.J.p. 55879] Pedestrian and Traffic Safety

Passed [C.J.p. 61814] SO2013-8367

S Harper Ave, at E 52nd Pl

Burns (4) O2013-4397

Referred [C.J.p. 55878] Pedestrian and Traffic Safety

Passed [C.J.p. 61814] SO2013-8367

PARKING

Loading/Standing/Tow Zones

S Harper Ave, at E Hyde Park Blvd

Burns (4) O2013-7696

Referred [C.J.p. 62995] Pedestrian and Traffic Safety

S Harper Ave, at E Hyde Park Blvd.

Burns (4) O2013-7699

Referred [C.J.p. 62995] Pedestrian and Traffic Safety

4654 S Honore St

Foulkes (15) O2013-1742

Referred [C.J.p. 49385] Pedestrian and Traffic Safety

Failed to Pass [C.J.p. 61851] SO2013-8370

111 W Hubbard St

Reilly (42) O2012-6362

Referred [C.J.p. 33504] Pedestrian and Traffic Safety

Passed [C.J.p. 61819] SO2013-8367

1200 W Hubbard St

Amend

Burnett (27) O2013-3229

Referred [C.J.p. 51954] Pedestrian and Traffic Safety

Passed [C.J.p. 61818] SO2013-8367

W Irving Park Rd, at N Austin Ave

Amend

Cullerton (38) O2012-7837

Referred [C.J.p. 38696] Pedestrian and Traffic Safety

Passed [C.J.p. 61819] SO2013-8367

3404 W Irving Park Rd

Colón (35) O2013-3243

Referred [C.J.p. 51951] Pedestrian and Traffic Safety

Passed [C.J.p. 61816] SO2013-8367

S Karlov Ave, 5500 block

Amend

Quinn (13) O2013-7718

Referred [C.J.p. 63019] Pedestrian and Traffic Safety

PARKING

Loading/Standing/Tow Zones

S Komensky Ave, 5500 block

Amend

Quinn (13) O2013-7715

Referred [C.J.p. 63020] Pedestrian and Traffic Safety

9256 S Lafayette Ave

Brookins (21) O2013-662

Referred [C.J.p. 45889] Pedestrian and Traffic Safety

Failed to Pass [C.J.p. 61853] SO2013-8370

1312-1320 W Lake St

Burnett (27) O2013-5591

Referred [C.J.p. 58667] Pedestrian and Traffic Safety

Passed [C.J.p. 61815] SO2013-8367

2520 N Lakeview Ave

Smith (43) O2013-8076

Referred Pedestrian and Traffic Safety

2550 N Lakeview Ave

Smith (43) O2013-8077

Referred [C.J.p. 62996] Pedestrian and Traffic Safety

3842 N Lamon Ave

Arena (45) O2013-1416

Referred [C.J.p. 47254] Pedestrian and Traffic Safety

Passed [C.J.p. 61816] SO2013-8367

S Lawndale Ave, at S Archer Ave

Burke (14) O2013-7923

Referred [C.J.p. 63019] Pedestrian and Traffic Safety

4618 Lincoln Ave

Repeal

Pawar (47) O2013-8109

Referred [C.J.p. 62998] Pedestrian and Traffic Safety

PARKING

Loading/Standing/Tow Zones

4905 N Lincoln Ave

Repeal

Pawar (47) O2012-7843

Referred [C.J.p. 38699] Pedestrian and Traffic Safety

Passed [C.J.p. 61819] SO2013-8367

2300 N Lincoln Park West

Smith (43) O2013-8084

Referred [C.J.p. 62996] Pedestrian and Traffic Safety

N Meade Ave, at W Irving Park Rd

Repeal

Cullerton (38) O2013-3245

Referred [C.J.p. 51976] Pedestrian and Traffic Safety

Passed [C.J.p. 61841] SO2013-8363

S Michigan Ave, at E 13th St

Dowell (3) Or2013-469

Referred [C.J.p. 58693] Pedestrian and Traffic Safety

Passed [C.J.p. 61814] SO2013-8367

410 N Michigan Ave

Reilly (42) O2013-8056

Referred [C.J.p. 62996] Pedestrian and Traffic Safety

529 N Milwaukee Ave

Burnett (27) O2013-1919

Referred [C.J.p. 49386] Pedestrian and Traffic Safety

Passed [C.J.p. 61815] SO2013-8367

1471 N Milwaukee Ave

Moreno (1) O2013-7517

Direct Introduction Pedestrian and Traffic Safety

Passed [C.J.p. 61814] SO2013-8367

4217 N Milwaukee Ave

Arena (45) O2013-2066

Referred [C.J.p. 49387] Pedestrian and Traffic Safety

Passed [C.J.p. 61816] SO2013-8367

PARKING

Loading/Standing/Tow Zones

230 W Monroe St

Reilly (42) O2013-8059

Referred [C.J.p. 62998] Pedestrian and Traffic Safety

5504 N Northwest Hwy

Arena (45) O2011-10228

Referred [C.J.p. 18300] Pedestrian and Traffic Safety

Passed [C.J.p. 61817] SO2013-8367

6107 N Northwest Hwy

O'Connor (41) O2013-8045

Referred [C.J.p. 63018] Pedestrian and Traffic Safety

3603 N Olcott Ave

Amend

Sposato (36) O2013-8039

Referred [C.J.p. 62997] Pedestrian and Traffic Safety

N Olmsted Ave, at N Oshkosh Ave

Amend

O'Connor (41) O2013-4863

Referred [C.J.p. 55881] Pedestrian and Traffic Safety

Passed [C.J.p. 61819] SO2013-8367

211 E Ontario St

Reilly (42) O2013-8073

Referred [C.J.p. 63019] Pedestrian and Traffic Safety

216 N Peoria Dr

Burnett (27) O2013-7988

Referred [C.J.p. 62996] Pedestrian and Traffic Safety

S Phillips Ave, at E 87th St

Holmes (7) O2013-3640

Referred [C.J.p. 53721] Pedestrian and Traffic Safety

Passed [C.J.p. 61814] SO2013-8367

1057 W Polk St

Solis (25) O2013-6189

Referred [C.J.p. 60462] Pedestrian and Traffic Safety

Passed [C.J.p. 61815] SO2013-8367

PARKING

Loading/Standing/Tow Zones

1058 W Polk St

Solis (25) O2013-6195

Referred [C.J.p. 60462] Pedestrian and Traffic Safety

Passed SO2013-8367

2018 N Richmond St

Moreno (1) O2013-7675

Referred [C.J.p. 62994] Pedestrian and Traffic Safety

7204 W School St

Amend

Sposato (36) O2013-8043

Referred [C.J.p. 62997] Pedestrian and Traffic Safety

2955 N Sheffield Ave

Tunney (44) O2013-3260

Referred [C.J.p. 51975] Pedestrian and Traffic Safety

Passed [C.J.p. 61816] SO2013-8367

6971 N Sheridan Rd

Amend

Moore (49) O2012-7859

Referred [C.J.p. 38699] Pedestrian and Traffic Safety

Passed [C.J.p. 61820] SO2013-8367

222 W Superior St

Amend

Reilly (42) O2013-8066

Referred [C.J.p. 62998] Pedestrian and Traffic Safety

W Surf St, between N Sheridan Rd and N Commonwealth Ave

Tunney (44), Waguespack O2013-2063

Referred [C.J.p. 49412] Pedestrian and Traffic Safety

Passed [C.J.p. 61840] SO2013-8363

W Surf St, at N Commonwealth Ave

Amend

Tunney (44) O2013-3266

Referred [C.J.p. 51955] Pedestrian and Traffic Safety

Passed [C.J.p. 61819] SO2013-8367

PARKING

Loading/Standing/Tow Zones

520 W Surf St

Tunney (44) O2013-8096

Referred [C.J.p. 63019] Pedestrian and Traffic Safety

6343 N Talman Ave

Silverstein (50) O2013-8117

Referred [C.J.p. 62997] Pedestrian and Traffic Safety

448 N Union Ave

Amend

Burnett (27) O2013-1886

Referred [C.J.p. 49388] Pedestrian and Traffic Safety

Passed [C.J.p. 61818] SO2013-8367

S Wabash Ave, at W 21st St

Fioretti (2) O2012-5501

Referred [C.J.p. 31983] Pedestrian and Traffic Safety

Failed to Pass [C.J.p. 61851] SO2013-8370

N Wabash Ave, at E Pearson St

Reilly (42) O2013-3631

Referred [C.J.p. 53695] Pedestrian and Traffic Safety

Passed [C.J.p. 61816] SO2013-8367

1146-1150 S Wabash Ave

Fioretti (2) O2013-7688

Referred [C.J.p. 62995] Pedestrian and Traffic Safety

163-199 E Walton Pl

Reilly (42) O2012-7069

Referred [C.J.p. 36018] Pedestrian and Traffic Safety

Passed [C.J.p. 61819] SO2013-8367

W Washington Blvd, Ridge Ave, 5100 block

Remove

Ervin (28) O2013-1930

Referred [C.J.p. 49405] Pedestrian and Traffic Safety

Failed to Pass [C.J.p. 61854] SO2013-8370

PARKING

Loading/Standing/Tow Zones

1280 W Washington St

Burnett (27) O2013-7993

Referred [C.J.p. 63017] Pedestrian and Traffic Safety

S Washtenaw Ave, at W Ogden Ave

Ervin (28) O2013-1927

Referred [C.J.p. 49386] Pedestrian and Traffic Safety

Passed [C.J.p. 61815] SO2013-8367

1211 W Webster Ave

Fioretti (2) O2013-7685

Referred [C.J.p. 63017] Pedestrian and Traffic Safety

949-959 W Wellington Ave

Tunney (44) O2013-3261

Referred [C.J.p. 51976] Pedestrian and Traffic Safety

Passed [C.J.p. 61816] SO2013-8367

740 N Wells St

Amend

Reilly (42) O2013-8062

Referred [C.J.p. 62998] Pedestrian and Traffic Safety

1630 N Wells St

Smith (43) O2012-7050

Referred [C.J.p. 36033] Pedestrian and Traffic Safety

Failed to Pass [C.J.p. 61853] SO2013-8370

2351 S Wentworth Ave

Solis (25) O2013-7965

Referred [C.J.p. 62995] Pedestrian and Traffic Safety

1750 W Wilson Ave

Pawar (47) O2013-2097

Referred [C.J.p. 49405] Pedestrian and Traffic Safety

Passed [C.J.p. 61846] SO2013-8364

N Wolcott Ave, at W Race Ave

Amend

Moreno (1) O2013-7514

Direct Introduction Pedestrian and Traffic Safety

Passed [C.J.p. 61817] SO2013-8367

PARKING

Loading/Standing/Tow Zones

No Parking Loading Zone

2737 W Fulton St

Repeal

Burnett (27) O2013-3234

Referred [C.J.p. 51954] Pedestrian and Traffic Safety

Passed [C.J.p. 61818] SO2013-8367

Meters

2341-2353 N Halsted St

Smith (43) O2013-7666

Referred [C.J.p. 62998] Pedestrian and Traffic Safety

W Ontario St, from N Wells St to N Franklin St

Reilly (42) O2013-6472

Referred [C.J.p. 60469] Pedestrian and Traffic Safety

Passed [C.J.p. 61822] SO2013-8362

3810-3842 W Madison St, 102-122 S Pulaski Rd, 1302-1326 S Wolcott Ave and various additional addresses, remove

Ervin (28) SO2013-6172

Referred [C.J.p. 60557] Pedestrian and Traffic Safety

Passed [C.J.p. 61810]

W Fillmore Ave, 1400 and 1500 blocks and S Laflin St, 900 block, install

Ervin (28) SO2013-6172

Referred [C.J.p. 60557] Pedestrian and Traffic Safety

Passed [C.J.p. 61810]

Residential Permit

1415-1451 W 105th St

O'Shea (19) O2013-5587

Referred [C.J.p. 58687] Pedestrian and Traffic Safety

Failed to Pass [C.J.p. 61853] SO2013-8370

2601-2699 W 15th Pl

Amend

Ervin (28) O2013-6310

Referred [C.J.p. 60492] Pedestrian and Traffic Safety

Passed [C.J.p. 61838] SO2013-8368

PARKING

Residential Permit

1800-1858 W 17th St, 1803-1859 W 17th St

Amend

Solis (25) O2013-6193

Referred [C.J.p. 60492] Pedestrian and Traffic Safety

Passed [C.J.p. 61838] SO2013-8368

W 38th St, 3500 block

Cardenas (12) Or2013-479

Referred [C.J.p. 58686] Pedestrian and Traffic Safety

Passed [C.J.p. 61837] SO2013-8368

W 52nd St, at S Lockwood Ave

Burke (14) Or2013-589

Direct Introduction Pedestrian and Traffic Safety

Passed [C.J.p. 61837] SO2013-8368

W 58th St, from S Kenton Ave east to alley

Repeal

Quinn (13) O2013-5703

Referred [C.J.p. 58688] Pedestrian and Traffic Safety

Passed [C.J.p. 61838] SO2013-8368

4325 W 59th St

Amend

Quinn (13) O2013-7654

Referred [C.J.p. 63016] Pedestrian and Traffic Safety

W 60th St, from S Knox Ave to S Keating Ave

Quinn (13) O2013-7508

Direct Introduction Pedestrian and Traffic Safety

Passed [C.J.p. 61837] SO2013-8368

W 60th St, from S Kilbourn Ave to S Kolmar Ave

Amend

Quinn (13) O2013-5615

Referred [C.J.p. 58688] Pedestrian and Traffic Safety

Passed [C.J.p. 61838] SO2013-8368

W 60th St, from S Kilbourn Ave to S Kolmar Ave

Amend

Quinn (13) O2013-7651

Referred [C.J.p. 63016] Pedestrian and Traffic Safety

PARKING

Residential Permit

3801-3853 W 63rd Pl

Zalewski (23) Or2013-616

Referred [C.J.p. 63014] Pedestrian and Traffic Safety

3940-3979 W Barry Ave

Amend Zone No.1590

Reboyras (30) O2013-6054

Referred [C.J.p. 60492] Pedestrian and Traffic Safety

Passed [C.J.p. 61839] SO2013-8368

7300-7358 W Bryn Mawr Ave

Amend

O'Connor (41) O2013-7663

Referred [C.J.p. 63017] Pedestrian and Traffic Safety

S Carpenter St, 7800 block

Thomas (17) Or2013-608

Referred [C.J.p. 63014] Pedestrian and Traffic Safety

800-898 W College Pkwy, 801-899 W College Pkwy, 900-998 W College Pkwy, 901-999 W College Pkwy

Amend

Solis (25) O2013-5373

Referred [C.J.p. 51783] Pedestrian and Traffic Safety

Passed [C.J.p. 61838] SO2013-8368

2500-2543 N Francisco Ave

Colón (35) Or2013-560

Referred [C.J.p. 60490] Pedestrian and Traffic Safety

Passed [C.J.p. 61837] SO2013-8368

W Grant Pl, 500 block

Smith (43) Or2013-624

Referred [C.J.p. 63015] Pedestrian and Traffic Safety

S Harper Ave, 8100 block

Harris (8) O2013-5563

Referred [C.J.p. 58687] Pedestrian and Traffic Safety

Passed [C.J.p. 61838] SO2013-8368

PARKING

Residential Permit

S Karlov Ave, 5500 block

Amend

Quinn (13) O2013-7646

Referred [C.J.p. 63015] Pedestrian and Traffic Safety

S Keating Ave, 5300 block

Remove

Burke (14) O2013-7520

Direct Introduction Pedestrian and Traffic Safety

Passed [C.J.p. 61838] SO2013-8368

S Keeler Ave, 6600 block

Quinn (13) Or2013-401

Referred [C.J.p. 51782] Pedestrian and Traffic Safety

Failed to Pass [C.J.p. 61852] SO2013-8370

S Keeler Ave, 6200 block

Zalewski (23) Or2013-521

Referred [C.J.p. 60490] Pedestrian and Traffic Safety

Passed [C.J.p. 61837] SO2013-8368

S Keeler Ave, 6600 block

Quinn (13) Or2013-630

Referred [C.J.p. 63014] Pedestrian and Traffic Safety

2102-2156 N Keeler Ave

Colón (35) Or2013-621

Referred [C.J.p. 63015] Pedestrian and Traffic Safety

4011 S Kimball Ave

Remove

Cardenas (12) O2012-5494

Referred [C.J.p. 32007] Pedestrian and Traffic Safety

Failed to Pass [C.J.p. 61853] SO2013-8370

S Knox Ave, 6000 block

Quinn (13) Or2013-632

Referred [C.J.p. 63016] Pedestrian and Traffic Safety

PARKING

Residential Permit

N Latrobe Ave, 2200 block

Mitts (37) Or2013-623

Referred [C.J.p. 63015] Pedestrian and Traffic Safety

S Loomis Blvd, 8300 block

Remove

Brookins (21) O2013-7658

Referred [C.J.p. 63016] Pedestrian and Traffic Safety

N Lorel Ave, 2400 blk

Reboyras (30) Or2013-586

Referred [C.J.p. 63014] Pedestrian and Traffic Safety

2700-2745 N Mason Ave

Reboyras (30) Or2013-591

Referred [C.J.p. 63015] Pedestrian and Traffic Safety

S Merrimac Ave, 5600 block

Amend

Quinn (13) O2013-6171

Referred [C.J.p. 60491] Pedestrian and Traffic Safety

Passed [C.J.p. 61838] SO2013-8368

10156 S Oakley Ave

Remove

O'Shea (19) O2013-6186

Referred [C.J.p. 60492] Pedestrian and Traffic Safety

Passed [C.J.p. 61838] SO2013-8368

N Odell Ave, from W Catalpa Ave to W Gregory St

Amend

O'Connor (41) O2013-5634

Referred [C.J.p. 58689] Pedestrian and Traffic Safety

Passed [C.J.p. 61839] SO2013-8368

S Parkside Ave, 6000 block

Quinn (13) Or2013-631

Referred [C.J.p. 63014] Pedestrian and Traffic Safety

PARKING

Residential Permit

S Perry Ave, 8000 block

Thomas (17) Or2013-535

Referred [C.J.p. 60492] Pedestrian and Traffic Safety

Passed [C.J.p. 61838] SO2013-8368

S Perry Ave, 8000 block

Amend

Thompson (16) Or2013-614

Referred [C.J.p. 63016] Pedestrian and Traffic Safety

2139-2168 N Richmond St

Colón (35) Or2013-561

Referred [C.J.p. 60491] Pedestrian and Traffic Safety

Passed [C.J.p. 61837] SO2013-8368

2902-2986 N Ridgeway Ave

Amend

Reboyras (30) O2013-6053

Referred [C.J.p. 60492] Pedestrian and Traffic Safety

Passed [C.J.p. 61839] SO2013-8368

1500-1598 S State St, 1501-1599 S State St

Remove

Dowell (3) Or2013-384

Referred [C.J.p. 51783] Pedestrian and Traffic Safety

Passed [C.J.p. 61838] SO2013-8368

2200-2300 S Stewart Ave

Solis (25) O2013-4476

Referred [C.J.p. 55893] Pedestrian and Traffic Safety

Passed [C.J.p. 61837] SO2013-8368

N Washtenaw Ave, from W Balmoral Ave to W Berwyn Ave

Amend

O'Connor (40) O2013-6512

Referred [C.J.p. 60493] Pedestrian and Traffic Safety

Passed [C.J.p. 61839] SO2013-8368

PARKING

Residential Permit

800 W Wellington Ave

Amend

Tunney (44) Or2013-563

Referred [C.J.p. 60493] Pedestrian and Traffic Safety

Passed [C.J.p. 61839] SO2013-8368

6545-6557 S Wentworth Ave

Cochran (20) Or2013-585

Direct Introduction Pedestrian and Traffic Safety

Passed [C.J.p. 61837] SO2013-8368

7914-7956 S Wolcott Ave, 7917-7955 S Wolcott Ave

Lane (18) Or2013-472

Referred [C.J.p. 58686] Pedestrian and Traffic Safety

Failed to Pass [C.J.p. 61852] SO2013-8370

1701-1759 S Wood St

Solis (25) O2013-7659

Referred [C.J.p. 63014] Pedestrian and Traffic Safety

PERMITS/LICENSE/FEE EXEMPTIONS

Exemptions

Inspiration Corporation d.b.a. The Living Room Cafe

806 E 64th St

Cochran (20) O2013-6157

Referred [C.J.p. 60542] Finance

Failed to Pass [C.J.p. 61650]

Refund of Fees

Senior Citizen Sewer

Board, Arlene and sundry others

Harris (8) O2013-8357

Referred [C.J.p. 63099] Finance

Leroy, Venetta L.

Hairston (5) O2013-8356

Referred [C.J.p. 63099] Finance

Newman, Shirley and sundry others

Fioretti (2) O2013-8355

Referred [C.J.p. 63099] Finance

PERMITS/LICENSE/FEE EXEMPTIONS

Refund of Fees

Senior Citizen Sewer

Po, Anita and sundry others

Cappleman (46) O2013-8358

Referred [C.J.p. 63099] Finance

Refunds

Senior Citizen Sewer

Jackson, Geraldine and sundry others

Burke (14) Or2013-650

Direct Introduction Finance

Passed [C.J.p. 61636]

Waiver of Fees

A Little Bit of Heaven

11321 S Wentworth Ave

Austin (34) O2013-7592

Referred [C.J.p. 63099] Finance

PROPERTY

Acquisition

Chicago Park District

5056 N Monticello Ave

Eugene Field Park Development

Emanuel (Mayor) O2013-7764

Referred [C.J.p. 60662] Housing

Dept. of Housing and Economic Development

301 E 43rd St, 315 E 43rd St, 4253 S Prairie Ave

Benefit of 47th/King Drive Redevelopment Project Area

Emanuel (Mayor) O2013-6634

Referred [C.J.p. 58783] Housing

Passed [C.J.p. 61758]

Lindblom Math and Science Academy

6100 S Winchester Ave

Development of parking lot and ancillary improvements

Emanuel (Mayor) O2013-7626

Referred [C.J.p. 60661] Housing

PROPERTY

Easement

Chicago Union Station Company and RiverPoint LLC

444 W Lake St

Amending location of existing sewer culvert and construction and installation of additional double barrell outfall sewer line

Emanuel (Mayor) O2013-7624

Referred [C.J.p. 60662] Housing

First FM LLC

32-36 W Hubbard St, 431-451 N Dearborn St

Construction of pedestrian overpass

Reilly (42) O2013-7604

Referred [C.J.p. 63075] Transportation

St. Joseph Hospital-Chicago

2822-2844 N Commonwealth Ave, 2817-2845 Commonwealth Ave

Construction of pedestrian overpass

Tunney (44) O2013-7600

Referred [C.J.p. 63091] Transportation

St. Mary & St. Elizabeth Medical Center

2200-2224 W Division St, 2234-2248 W Division St

Construction of pedestrian overpass

Moreno (1), Waguespack O2013-7605

Referred [C.J.p. 63028] Transportation

Plats

Dedication

Riverbend Home Subdivision Phase II

W Fuller St, bounded by S Lock St, S Archer Ave and S Ashland Ave

Balcer (11) O2013-6153

Referred [C.J.p. 60529] Transportation

Passed [C.J.p. 62657]

Subdivision

HAL Series Acquisition LLC Skyway and 4000 E 106th St LLC

S Indianapolis Ave, bounded by S Avenue B and E 106th St

Pope (10) O2013-6203

Referred [C.J.p. 60527] Transportation

Passed [C.J.p. 62654]

PROPERTY

Plats

Subdivision

Pullman Park Phase 2

E 107th St, bounded by S Doty Ave, E 111th St and S Langley Ave

Beale (9) O2013-7598

Referred [C.J.p. 63037] Transportation

Sale

Anderson, Tariq Andwar

1008 N Harding Ave

Emanuel (Mayor) O2013-7593

Referred [C.J.p. 60660] Housing

Burgos, Jean Paul and Laura

3500 W 60th St

Emanuel (Mayor) O2013-6280

Referred [C.J.p. 58782] Housing

Passed [C.J.p. 61675]

Colon, Juan, Jr. and Howell, Jon L.

1660 N Richmond St

Emanuel (Mayor) O2013-7594

Referred [C.J.p. 60660] Housing

Cottage Grove Building Corp.

7801 S Cottage Grove Ave

Emanuel (Mayor) O2013-6293

Referred [C.J.p. 58782] Housing

Passed [C.J.p. 61672]

Emmanuel Community Development Corp.

6858 S Indiana Ave

Emanuel (Mayor) O2013-6290

Referred [C.J.p. 58782] Housing

Passed [C.J.p. 61681]

Hardy, Bruce

621 W 119th St

Emanuel (Mayor) O2013-6271

Referred [C.J.p. 58782] Housing

Passed [C.J.p. 61678]

Hudson Funeral Home Ltd.

8754 S Houston Ave

Emanuel (Mayor) O2013-6332

Referred [C.J.p. 58782] Housing

Passed [C.J.p. 61688[]

PROPERTY

Sale

Ippel, Sarah Elizabeth

2622 S Green St

Emanuel (Mayor) O2013-7609

Referred [C.J.p. 60660] Housing

Johnson, Al and Johnson, Flordia

5934 W Superior St

Emanuel (Mayor) O2013-7617

Referred [C.J.p. 60660] Housing

Legends C-3 LLC

109 E 43rd St, 119 E 43rd St, 4312 S Michigan Ave and various additional addresses

Emanuel (Mayor) O2013-7839

Referred [C.J.p. 60656] Finance

Lockett, Fannie

4915 S Wabash Ave

Emanuel (Mayor) O2013-7614

Referred [C.J.p. 60660] Housing

New Life Covenant S.E. Church

7711 S Greenwood Ave

Emanuel (Mayor) O2013-6297

Referred [C.J.p. 58782] Housing

Passed [C.J.p. 61717]

Optimo Holdings LLC

1706 W 95th St

Emanuel (Mayor) O2013-7599

Referred [C.J.p. 60660] Housing

Pitts, Wanda

5360 S Wells St

Emanuel (Mayor) O2013-7616

Referred [C.J.p. 60660] Housing

PUBLIC WAY USAGE

Awnings

2100 S Indiana Avenue Equities LLC

125 E 21st St

Fioretti (2) O2013-6828

Referred [C.J.p. 60517] Transportation

Passed [C.J.p. 62574]

PUBLIC WAY USAGE

Awnings

4541 Sheridan Venture Ltd.
4539-4541 N Sheridan Rd
Cappleman (46) O2013-7115
Referred [C.J.p. 60619] Transportation
Passed [C.J.p. 62575]

7-Eleven
2012 N Damen Ave
Waguespack (32) O2013-6993
Referred [C.J.p. 60567] Transportation
Passed [C.J.p. 62567]

7-Eleven
958 W Diversey Pkwy
Tunney (44) O2013-7096
Referred [C.J.p. 60615] Transportation
Passed [C.J.p. 62568]

7-Eleven
2004 N Halsted St
Smith (43) O2013-7076
Referred [C.J.p. 60608] Transportation
Passed [C.J.p. 62569]

7-Eleven
954 W Monroe St
Fioretti (2) O2013-7789
Referred [C.J.p. 63031] Transportation

7-Eleven
645 N State St
Reilly (42) O2013-7050
Referred [C.J.p. 60598] Transportation
Passed [C.J.p. 62569]

7-Eleven
1524 W Taylor St
Fioretti (2) O2013-6823
Referred [C.J.p. 60517] Transportation
Passed [C.J.p. 62570]

7-Eleven No. 33139
174 N Michigan Ave
Reilly (42) O2013-7052
Referred [C.J.p. 60598] Transportation
Passed [C.J.p. 62571]

PUBLIC WAY USAGE

Awnings

7-Eleven No. 33363B
416-418 N State St
Reilly (42) O2013-8311
Referred [C.J.p. 63084] Transportation

7-Eleven No. 33725A
201 E Ohio St
Reilly (42) O2013-7054
Referred [C.J.p. 60598] Transportation
Passed [C.J.p. 62572]

7-Eleven No. 33908A
451 N State St
Reilly (42) O2013-7055
Referred [C.J.p. 60599] Transportation
Passed [C.J.p. 62573]

7-Eleven No. 33909A
600 S Dearborn St
Fioretti (2) O2013-6824
Referred [C.J.p. 60517] Transportation
Passed [C.J.p. 62574]

7-Eleven No. 33911H
3101 N Broadway
Tunney (44) O2013-8323
Referred [C.J.p. 63091] Transportation

A Gomez Tires and Wheels, Inc.
3000 N Kostner Ave
Munoz (22) O2013-7804
Referred [C.J.p. 63049] Transportation

A Midwest Kitchen
5740 N Milwaukee Ave
Arena (45) O2013-8325
Referred [C.J.p. 63092] Transportation

A. Vision Chicago, Inc.
910 W Damen Ave
Waguespack (32) O2013-7907
Referred [C.J.p. 63062] Transportation

Accutek Graphics Co.
2348 S Canal St
Solis (25) O2013-6894
Referred [C.J.p. 60547] Transportation
Passed [C.J.p. 62418]

PUBLIC WAY USAGE

Awnings

Adams Food Mart
559 N Laramie Ave
Ervin (28) O2013-6926
Referred [C.J.p. 60558] Transportation
Passed [C.J.p. 62419]

Alicia's Tamales
2753 W 55th St
Thompson (16) O2013-6877
Referred [C.J.p. 60538] Transportation
Passed [C.J.p. 62420]

Aniko Spa
1117 S Wabash Ave
Fioretti (2) O2013-7779
Referred [C.J.p. 63029] Transportation

Aroma Spa
3807 N Ashland Ave
Pawar (47) O2013-7117
Referred [C.J.p. 60619] Transportation
Passed [C.J.p. 62421]

Asian Tea
209 W 24th St
Solis (25) O2013-6897
Referred [C.J.p. 60547] Transportation
Passed [C.J.p. 62421]

Athena Corp.
1882 S Normal Ave
Solis (25) O2013-6898
Referred [C.J.p. 60547] Transportation
Passed [C.J.p. 62422]

Auto Repairs 4 Less, Inc.
937-939 W Irving Park Rd
Cappleman (46) O2013-7103
Referred [C.J.p. 60617] Transportation
Passed [C.J.p. 62423]

Autobuses Latinos, Inc.
2139 S California Ave
Ervin (28) O2013-6930
Referred [C.J.p. 60558] Transportation
Passed [C.J.p. 62424]

PUBLIC WAY USAGE

Awnings

A-Z Ace Hardware
2755 W Cermak Rd
Ervin (28) O2013-6924
Referred [C.J.p. 60558] Transportation
Passed [C.J.p. 62418]

Baba's Steak and Lemonade
130 E 51st St
Dowell (3) O2013-6816
Referred [C.J.p. 60518] Transportation
Passed [C.J.p. 62424]

Bana Salon & Spa
5627-5629 W Central Ave
Arena (45) O2013-7098
Referred [C.J.p. 60616] Transportation
Passed [C.J.p. 62425]

Barry Regent Cleaners
3000 N Broadway
Tunney (44) O2013-8315
Referred [C.J.p. 63090] Transportation

Basil Leaf Cafe/Sage
2461-2467 N Clark St
Smith (43) O2013-7056
Referred [C.J.p. 60604] Transportation
Passed [C.J.p. 62426]

Bauer Building
224-230 W Huron St
Reilly (42) O2013-8014
Referred [C.J.p. 63076] Transportation

Belmont and Western Dental Clinic
2308 W Belmont Ave
Moreno (1) O2013-7763
Referred [C.J.p. 63028] Transportation

Best Sub
2653 W North Ave
Maldonado (26) O2013-6916
Referred [C.J.p. 60550] Transportation
Passed [C.J.p. 62427]

PUBLIC WAY USAGE

Awnings

Best Vacuum, Inc.
2646 N Lincoln Ave
Waguespack (32) O2013-6971
Referred [C.J.p. 60563] Transportation
Passed [C.J.p. 62427]

Best Western River North Hotel
125 W Ohio St
Reilly (42) O2013-6433
Referred [C.J.p. 60584] Transportation
Passed [C.J.p. 62583]

Best Western-Hawthorne Terrace
3434 N Broadway
Tunney (44) O2013-7077
Referred [C.J.p. 60610] Transportation
Passed [C.J.p. 62428]

Bijan Salon
3729 N Elsdon Ave
Colón (35) O2013-7000
Referred [C.J.p. 60573] Transportation
Passed [C.J.p. 62429]

Blueberry Moon
2108 N Halsted St
Smith (43) O2013-7057
Referred [C.J.p. 60604] Transportation
Passed [C.J.p. 62430]

Bodywork & Massage Source
2632 N Lincoln Ave
Waguespack (32) O2013-6973
Referred [C.J.p. 60563] Transportation
Passed [C.J.p. 62430]

Brazilian Bowl, The
3204 N Broadway
Tunney (44) O2013-7078
Referred [C.J.p. 60610] Transportation
Passed [C.J.p. 62431]

Brazzaz LLC
539 N Dearborn St
Reilly (42) O2013-7017
Referred [C.J.p. 60584] Transportation
Passed [C.J.p. 62432]

PUBLIC WAY USAGE

Awnings

Brendan's Pub
3169 N Broadway
Tunney (44) O2013-7079
Referred [C.J.p. 60610] Transportation
Passed [C.J.p. 62433] SO2013-8367

Bricks
1909 N Lincoln Ave
Smith (43) O2013-8314
Referred [C.J.p. 63086] Transportation

Buena Vista Restaurant
3147 N Broadway
Tunney (44) O2013-7080
Referred [C.J.p. 60610] Transportation
Passed [C.J.p. 62434]

Buenavista Optical
6455 S Kedzie Ave
Foulkes (15) O2013-6864
Referred [C.J.p. 60536] Transportation
Passed [C.J.p. 62434]

Buffalo Exchange
1478 N Milwaukee Ave
Moreno (1) O2013-6789
Referred [C.J.p. 60510] Transportation
Passed [C.J.p. 62435]

Butch McGuire's, Inc.
20 W Division St
Reilly (42) O2013-8291
Referred [C.J.p. 63077] Transportation

Calo Lounge, Inc.
5341-5343
Osterman (48) O2013-8333
Referred [C.J.p. 63096] Transportation

Caprio's Shoes
3958 W 63rd St
Quinn (13) O2013-6857
Referred [C.J.p. 60531] Transportation
Passed [C.J.p. 62436]

PUBLIC WAY USAGE

Awnings

Casbah Cafe
3151 N Broadway
Tunney (44) O2013-7081
Referred [C.J.p. 60611] Transportation
Passed [C.J.p. 62437]

Cash America Jewelry & Loan
3123 W Ashland Ave
Waguespack (32) O2013-7915
Referred [C.J.p. 63063] Transportation

Cash America Jewelry and Loan
3600 W 26th St
Munoz (22) O2013-7805
Referred [C.J.p. 63049] Transportation

Casino, The
195 E Delaware Pl
Reilly (42) O2013-7018
Referred [C.J.p. 60585] Transportation
Passed [C.J.p. 62437]

Charles Carpets and Construction
2733-2737 W Touhy Ave
Silverstein (50) O2013-7150
Referred [C.J.p. 60625] Transportation
Passed [C.J.p. 62438]

Cheetah Gym
5836-5840 N Broadway
Osterman (48) O2013-7132
Referred [C.J.p. 60622] Transportation
Passed [C.J.p. 62439]

Cheetah Gym
5238-5252 N Clark St
O'Connor (40) O2013-7006
Referred [C.J.p. 60578] Transportation
Passed [C.J.p. 62440]

Chicago Central Park Food Mart
3608 W Chicago Ave
Burnett (27) O2013-6933
Referred [C.J.p. 60552] Transportation
Passed [C.J.p. 62441]

PUBLIC WAY USAGE

Awnings

Chicago Hairport
255 W 31st St
Balcer (11) O2013-6847
Referred [C.J.p. 60529] Transportation
Passed [C.J.p. 62442]

Chicago Hamlin Medical Center
3758 W Chicago Ave
Burnett (27) O2013-7834
Referred [C.J.p. 63057] Transportation

Chicago Kernel Gourmet Popcorn and More
511 S State St
Fioretti (2) O2013-7782
Referred [C.J.p. 63029] Transportation

Chiipotle Mexican Grill
291 E Ontario St
Reilly (42) O2013-8296
Referred [C.J.p. 63077] Transportation

Chipotle Mexican Grill
6 W Grand Ave
Reilly (42) O2013-8293
Referred [C.J.p. 63077] Transportation

Christian Undertaker Services, Inc
3100 W Irving Park Rd
Mell (33) O2013-6996
Referred [C.J.p. 60571] Transportation
Passed [C.J.p. 62443]

Chung's Tae Kwon Do Institute
6719 N Northwest Hwy
O'Connor (41) O2013-7990
Referred [C.J.p. 63074] Transportation

Ciao Amore
1134 W 18th St
Solis (25) O2013-6899
Referred [C.J.p. 60548] Transportation
Passed [C.J.p. 62444]

City-Life Ltd
712 E 83rd St
Sawyer (6) O2013-6834
Referred [C.J.p. 60524] Transportation
Passed [C.J.p. 62444]

PUBLIC WAY USAGE

Awnings

Classic Kids
917 W Armitage Ave
Smith (43) O2013-7059
Referred [C.J.p. 60604] Transportation
Passed [C.J.p. 62445]

Clothes Pin Laundromat & Dry Cleaners
4700 N Kedzie Ave
Mell (33) O2013-7933
Referred [C.J.p. 63065] Transportation

Cloverfield, Inc.
19 S LaSalle St
Reilly (42) O2013-8297
Referred [C.J.p. 63077] Transportation

Coachlight Laundry
3475 N Broadway
Cappleman (46) O2013-7105
Referred [C.J.p. 60617] Transportation
Passed [C.J.p. 62446]

Coco Pazzo Cafe
636 N St Clair St
Reilly (42) O2013-8299
Referred [C.J.p. 63077] Transportation

Coffee & Tea Exchange
3311 N Broadway
Tunney (44) O2013-8317
Referred [C.J.p. 63090] Transportation

Community Counseling Centers of Chicago
2540 W North Ave
Moreno (1) O2013-7771
Referred [C.J.p. 63028] Transportation

Community Home Supply Co., Inc.
3924 N Lincoln Ave
Pawar (47) O2013-8330
Referred [C.J.p. 63094] Transportation

Congress Plaza Hotel
520 S Michigan Ave
Fioretti (2) O2013-6809
Referred [C.J.p. 60514] Transportation
Passed [C.J.p. 62447]

PUBLIC WAY USAGE

Awnings

Corner Bakery Cafe
233 S Wacker Dr
Fioretti (2) O2013-6811
Referred [C.J.p. 60514] Transportation
Passed [C.J.p. 62447]

Cosmetic Auto Trim & Glass, Inc.
6166 N Northwest Hwy
O'Connor (41) O2013-7015
Referred [C.J.p. 60581] Transportation
Passed [C.J.p. 62448]

Crate & Barrel
646 N Michigan Ave
Reilly (42) O2013-8300
Referred [C.J.p. 63077] Transportation

Crossroads Public House
2630 N Clark St
Smith (43) O2013-7060
Referred [C.J.p. 60605] Transportation
Passed [C.J.p. 62449]

Crystal Cleaners
1024 W Belmont Ave
Tunney (44) O2013-7082
Referred [C.J.p. 60612] Transportation
Passed [C.J.p. 62450]

Cut 2 Keep
5015 S Ashland Ave
Thompson (16) O2013-7799
Referred [C.J.p. 63044] Transportation

Cut It Out Hair Designs
3041 W 59th St
Thompson (16) O2013-7798
Referred [C.J.p. 63044] Transportation

CVS/Pharmacy No. 5001
3033 W Broadway
Tunney (44) O2013-7083
Referred [C.J.p. 60612] Transportation
Passed [C.J.p. 62450]

PUBLIC WAY USAGE

Awnings

CW 600 West Chicago LLC
600 W Chicago Ave
Burnett (27) O2013-6937
Referred [C.J.p. 60552] Transportation
Passed [C.J.p. 62451]

De Paul University
333 S State St
Fioretti (2) O2013-7784
Referred [C.J.p. 63030] Transportation

Dee's Restaurant & Szechuan Cuisine
1114 W Armitage Ave
Smith (43) O2013-7061
Referred [C.J.p. 60605] Transportation
Passed [C.J.p. 62452]

Devon Seafood Grill
39 E Chicago Ave
Amend
Reilly (42) O2013-6356
Referred [C.J.p. 60600] Transportation
Passed [C.J.p. 62576]

DeWitt Place
900 N Dewitt Pl
Reilly (42) O2013-7019
Referred [C.J.p. 60586] Transportation
Passed [C.J.p. 62453]

Di Carlo's Armanetti Liquors
515 N Western Ave
Maldonado (26) O2013-7831
Referred [C.J.p. 63055] Transportation

Don Gollo Supermercado, Inc.
4156 W 63rd St
Quinn (13) O2013-7793
Referred [C.J.p. 63040] Transportation

Drop
1909 N Lincoln Ave
Smith (43) O2013-7145
Referred [C.J.p. 60605] Transportation
Passed [C.J.p. 62048]

PUBLIC WAY USAGE

Awnings

D's House
1708 W 63rd St
Foulkes (15) O2013-6865
Referred [C.J.p. 60536] Transportation
Passed [C.J.p. 62454]

El Chisme
4440 S Western Ave
Cardenas (12) O2013-6852
Referred [C.J.p. 60530] Transportation
Passed [C.J.p. 62454]

El Chisme Rest, Inc.
3322 W 26th St
Munoz (22) O2013-6886
Referred [C.J.p. 60544] Transportation
Passed [C.J.p. 62455]

El Taco Naco
2640 W Chicago Ave
Maldonado (26) O2013-6920
Referred [C.J.p. 60551] Transportation
Passed [C.J.p. 62456]

Elliott's Seafood and Chop House Grill
6688-6690 N Northwest Hwy
O'Connor (41) O2013-7014
Referred [C.J.p. 60581] Transportation
Passed [C.J.p. 62457]

Eyelines, Inc.
128 W Monroe St
Reilly (42) O2013-7020
Referred [C.J.p. 60587] Transportation
Passed [C.J.p. 62458]

Ferajna Restaurant
6714-6718 W Belmont Ave
Sposato (36) O2013-7946
Referred [C.J.p. 63067] Transportation

Fiore Delicatessen
2258 W Erie St
Moreno (1) O2013-6794
Referred [C.J.p. 60510] Transportation
Passed [C.J.p. 62458]

PUBLIC WAY USAGE

Awnings

First Choice Laundry
3743-3747 W Chicago Ave
Burnett (27) O2013-6939
Referred [C.J.p. 60552] Transportation
Passed [C.J.p. 62459]

Flashes Hair Design
3740 N Broadway
Cappleman (46) O2013-7106
Referred [C.J.p. 60618] Transportation
Passed [C.J.p. 62460]

Flor
1871 N Clybourn Ave
Waguespack (32) O2013-7919
Referred [C.J.p. 63063] Transportation

Fork
4600 N Lincoln Ave
Pawar (47) O2013-7119
Referred [C.J.p. 60620] Transportation
Passed [C.J.p. 62461]

Frenchy's Bookstore
872 N State St
Reilly (42) O2013-7021
Referred [C.J.p. 60587] Transportation
Passed [C.J.p. 62461]

Fudge Pot, The
1532 W Wells St
Burnett (27) O2013-7836
Referred [C.J.p. 63057] Transportation

Gamekeepers
345 W Armitage Ave
Smith (43) O2013-7062
Referred [C.J.p. 60605] Transportation
Passed [C.J.p. 62462]

Garner School, The
1612 W North Ave
Moreno (1) O2013-6797
Referred [C.J.p. 60510] Transportation
Passed [C.J.p. 62463]

PUBLIC WAY USAGE

Awnings

Gino's East Pizzeria
633 N Wells St
Reilly (42) O2013-8302
Referred [C.J.p. 63078] Transportation

Golden Triangle, The
333 W LaSalle St
Reilly (42) O2013-7022
Referred [C.J.p. 60587] Transportation
Passed [C.J.p. 62464]

Granados Supermercado
1855 E 47th St
Cochran (20) O2013-6882
Referred [C.J.p. 60543] Transportation
Passed [C.J.p. 62465]

Grind Coffee Lounge, The
7408 W Addison St
Sposato (36) O2013-7950
Referred [C.J.p. 63067] Transportation

Grooming Parlor
3725 N Elston Ave
Colón (35) O2013-6999
Referred [C.J.p. 60573] Transportation
Passed [C.J.p. 62465]

Hairtech the Salon
6468 W North Ave
Sposato (36) O2013-7954
Referred [C.J.p. 63068] Transportation

Handyman Remodeling
2953 W 59th St
Thompson (16) O2013-7800
Referred [C.J.p. 63044] Transportation

Happiness Restaurant, Inc.
3313 S Halsted St
Balcer (11) O2013-6849
Referred [C.J.p. 60529] Transportation
Passed [C.J.p. 62466]

Harold's on Wabash, Inc.
636 S Wabash Ave
Fioretti (2) O2013-7786
Referred [C.J.p. 63030] Transportation

PUBLIC WAY USAGE

Awnings

Heartland Human Care Services
4822 N Broadway
Osterman (48) O2013-8334
Referred [C.J.p. 63096] Transportation

Helios Center for Movement
2258 W Belmont Ave
Waguespack (32) O2013-6975
Referred [C.J.p. 60564] Transportation
Passed [C.J.p. 62467]

Hermosa Medical & Diagnostic
2004 N Pulaski Rd
Reboyras (30) O2013-7894
Referred [C.J.p. 63061] Transportation

Homemade Pizza
850 W Armitage Ave
Smith (43) O2013-7063
Referred [C.J.p. 60605] Transportation
Passed [C.J.p. 62468]

Hops and Barley
4359-4361 Milwaukee Ave
Arena (45) O2013-7099
Referred [C.J.p. 60616] Transportation
Passed [C.J.p. 62468]

Hunter Properties, Inc.
2055 W Addison St
Pawar (47) O2013-7122
Referred [C.J.p. 60620] Transportation
Passed [C.J.p. 62469]

Idlewood Electric Supply, Inc.
5010 W Irving Park Rd
Arena (45) O2013-7100
Referred [C.J.p. 60616] Transportation
Passed [C.J.p. 62470]

Indie Cafe
5951 N Broadway
Osterman (48) O2013-7134
Referred [C.J.p. 60622] Transportation
Passed [C.J.p. 62471]

PUBLIC WAY USAGE

Awnings

Ingleside Foods, Inc.
921 E 79th St
Harris (8) O2013-7791
Referred [C.J.p. 63037] Transportation

Inkling
2917 N Broadway
Tunney (44) O2013-7084
Referred [C.J.p. 60612] Transportation
Passed [C.J.p. 62472]

Inspiration Kitchens Uptown
4715 N Sheridan Rd
Cappleman (46) O2013-7108
Referred [C.J.p. 60618] Transportation
Passed [C.J.p. 62472]

Inter Capital Realty Corp./Old Republic North Annex
321-323 N Michigan Ave
Reilly (42) O2013-7023
Referred [C.J.p. 60589] Transportation
Passed [C.J.p. 62473]

Intercontinental Hotel Chicago
505 N Michigan Ave
Reilly (42) O2013-7024
Referred [C.J.p. 60589] Transportation
Passed [C.J.p. 62473]

Intermix
841 W Armitage Ave
Smith (43) O2013-7064
Referred [C.J.p. 60606] Transportation
Passed [C.J.p. 62474]

Intermix
40 E Delaware Pl
Reilly (42) O2013-8304
Referred [C.J.p. 63079] Transportation

Irving Park Early Learning Center
3021-3023 W Montrose Ave
Mell (33) O2013-7942
Referred [C.J.p. 63065] Transportation

PUBLIC WAY USAGE

Awnings

It Takes A Village Christian Academy, Inc.
9011-9015 S Cottage Grove Ave
Harris (8) O2013-6843
Referred [C.J.p. 60525] Transportation
Passed [C.J.p. 62475]

Janssen Place Lofts Condo
1435-1439 W Fullerton Ave
Waguespack (32) O2013-6978
Referred [C.J.p. 60564] Transportation
Passed [C.J.p. 62476]

Jay's Beef of Chicago, Inc.
2255 W North Ave
Moreno (1) O2013-6799
Referred [C.J.p. 60511] Transportation
Passed [C.J.p. 62476]

Jefferson Tap and Grille and the Loft
325 N Jefferson St
Reilly (42) O2013-7025
Referred [C.J.p. 60589] Transportation
Passed [C.J.p. 62477]

Jim Karas Personal Training LLC
2669 N Lincoln Ave
Waguespack (32) O2013-6980
Referred [C.J.p. 60565] Transportation
Passed [C.J.p. 62478]

Joey's Liquor, Inc.
1203 N Laramie Ave
Mitts (37) O2013-7002
Referred [C.J.p. 60575] Transportation
Passed [C.J.p. 62479]

Johnny Casserole
4019 W Damen Ave
Pawar (47) O2013-8332
Referred [C.J.p. 63095] Transportation

Jordans Food of Distinction, Inc.
1551 W Thomas St
Burnett (27) O2013-7840
Referred [C.J.p. 63057] Transportation

PUBLIC WAY USAGE

Awnings

Joseph Freed and Assoc. LLC
17 S State St
Reilly (42) O2013-7027
Referred [C.J.p. 60589] Transportation
Passed [C.J.p. 62479]

Joy Cleaners
3301 N Southport Ave
Tunney (44) O2013-7085
Referred [C.J.p. 60612] Transportation
Passed [C.J.p. 62480]

Juanita's Mexican Food
2955 W 59th St
Thompson (16) O2013-6879
Referred [C.J.p. 60538] Transportation
Passed [C.J.p. 62481]

Jubilee Juice and Grill
140 N Halsted St
Burnett (27) O2013-6944
Referred [C.J.p. 60553] Transportation
Passed [C.J.p. 62482]

Julius McCoy
8157 S South Chicago Ave
Harris (8) O2013-6845
Referred [C.J.p. 60525] Transportation
Passed [C.J.p. 62497]

Karyn's Fresh Corner
1901 N Halsted St
Smith (43) O2013-7065
Referred [C.J.p. 60606] Transportation
Passed [C.J.p. 62482]

Kehoe Designs, Inc.
2108 W Walnut St
Burnett (27) O2013-6946
Referred [C.J.p. 60553] Transportation
Passed [C.J.p. 62483]

Kerfoot Food and Liquor
8462 S Vincennes Ave
Brookins (21) O2013-7802
Referred [C.J.p. 63048] Transportation

PUBLIC WAY USAGE

Awnings

Kiki's Bistro
900 N Franklin St
Burnett (27) O2013-6948
Referred [C.J.p. 60553] Transportation
Passed [C.J.p. 62484]

La Chaparrita De Chicago No. 2
5957 S Kedzie Ave
Thompson (16) O2013-7801
Referred [C.J.p. 63044] Transportation

La Fuente
2512-2514 W 51st St
Burke (14) O2013-7796
Referred [C.J.p. 63040] Transportation

La Haciendita Taqueria, Inc.
3322 W 47th St
Burke (14) O2013-6860
Referred [C.J.p. 60533] Transportation
Passed [C.J.p. 62485]

La Mas Chiquita
5613 W 63rd St
Quinn (13) O2013-7794
Referred [C.J.p. 63040] Transportation

Las Islas Marinas
2523 N Milwaukee Ave
Colón (35) O2013-6998
Referred [C.J.p. 60573] Transportation
Passed [C.J.p. 62486]

Lavazza Cafe
162 E Ohio St
Reilly (42) O2013-7028
Referred [C.J.p. 60590] Transportation
Passed [C.J.p. 62487]

Le Pooch Salon
6916 W North Ave
Sposato (36) O2013-7001
Referred [C.J.p. 60574] Transportation
Passed [C.J.p. 62488]

PUBLIC WAY USAGE

Awnings

Level 1 Hair Studio, Inc.
2725 W Peterson Ave
O'Connor (40) O2013-7007
Referred [C.J.p. 60578] Transportation
Passed [C.J.p. 62488]

Lickity Split Frozen Custard and Sweets
6056 N Broadway
Amend
Osterman (48) O2013-7751
Referred [C.J.p. 63096] Transportation

Lidia's Fanny, Lupita's Family Hair Care Professional Corp.
3242 W Montrose Ave
Mell (33) O2013-6995
Referred [C.J.p. 60571] Transportation
Passed [C.J.p. 62489]

Lillie Ann's
1260 W Washington Blvd
Burnett (27) O2013-6952
Referred [C.J.p. 60553] Transportation
Passed [C.J.p. 62490]

Lily Spa
2050 W Belmont Ave
Waguespack (32) O2013-6981
Referred [C.J.p. 60565] Transportation
Passed [C.J.p. 62491]

Little Village Pharmacy, Inc.
3811 W 26th St
Munoz (22) O2013-6889
Referred [C.J.p. 60544] Transportation
Passed [C.J.p. 62491]

Lucky
1226 W Wilson Ave
Cappleman (46) O2013-7109
Referred [C.J.p. 60618] Transportation
Passed [C.J.p. 62492]

Luke's
215 W Jackson Blvd
Fioretti (2) O2013-6813
Referred [C.J.p. 60515] Transportation
Passed [C.J.p. 62493]

PUBLIC WAY USAGE

Awnings

Lys African Hair Brainding
2356 W 63rd St
Foulkes (15) O2013-6869
Referred [C.J.p. 60537] Transportation
Passed [C.J.p. 62494]

Mandarin Kitchen
2143 S Archer Ave
Solis (25) O2013-7812
Referred [C.J.p. 63054] Transportation

Mariana's Fashion Footwear
3350 W 63rd St
Foulkes (15) O2013-6871
Referred [C.J.p. 60537] Transportation
Passed [C.J.p. 62494]

Martin's Corner
2058 W 22nd Pl
Solis (25) O2013-6900
Referred [C.J.p. 60548] Transportation
Passed [C.J.p. 62495]

Masouleh
6653 N Clark St
Moore (49) O2013-8336
Referred [C.J.p. 63097] Transportation

McCornnick & Schmick's Seafood Restaurant
41 E Chestnut St
Reilly (42) O2013-7030
Referred [C.J.p. 60591] Transportation
Passed [C.J.p. 62496]

Meditate Center for Meditation
4237 N Lincoln Ave
Pawar (47) O2013-7125
Referred [C.J.p. 60620] Transportation
Passed [C.J.p. 62498]

Mena Tours & Travel Agency
5209 N Clark St
Osterman (48) O2013-7136
Referred [C.J.p. 60622] Transportation
Passed [C.J.p. 62498]

PUBLIC WAY USAGE

Awnings

Millennium Knickerbocker Hotel-Nix
163 E Walton St
Reilly (42) O2013-7031
Referred [C.J.p. 60591] Transportation
Passed [C.J.p. 62499]

Mines TV & Video
6137 N Clark St
O'Connor (40) O2013-7008
Referred [C.J.p. 60578] Transportation
Passed [C.J.p. 62500]

Moroleon Foods No. 2, Inc.
4257 S Rockwell St
Cardenas (12) O2013-6855
Referred [C.J.p. 60530] Transportation
Passed [C.J.p. 62501]

Mr. Gyros, Inc.
109 W Division St
Reilly (42) O2013-7033
Referred [C.J.p. 60591] Transportation
Passed [C.J.p. 62501]

My Bridal Shop
3057 S Avers Ave
Munoz (22) O2013-6891
Referred [C.J.p. 60544] Transportation
Passed [C.J.p. 62502]

Nacional 27
325 W Huron St
Reilly (42) O2013-7034
Referred [C.J.p. 60592] Transportation
Passed [C.J.p. 62503]

Nagi's Flowers
5319 S Kedzie Ave
Burke (14) O2013-6862
Referred [C.J.p. 60533] Transportation
Passed [C.J.p. 62503]

Nail Bar
3228 W Broadway
Tunney (44) O2013-7086
Referred [C.J.p. 60613] Transportation
Passed [C.J.p. 62506]

PUBLIC WAY USAGE

Awnings

Nail Bar Limited
3444 N Southport Ave
Tunney (44) O2013-7087
Referred [C.J.p. 60613] Transportation
Passed [C.J.p. 62505]

Neiman-Marcus
737 N Michigan Ave
Reilly (42) O2013-7035
Referred [C.J.p. 60592] Transportation
Passed [C.J.p. 62505]

New Growth, Inc.
5335 N Clark St
Osterman (48) O2013-7138
Referred [C.J.p. 60622] Transportation
Passed [C.J.p. 62506]

New York Market
3660 N Lake Shore Dr
Cappleman (46) O2013-7110
Referred [C.J.p. 60618] Transportation
Passed [C.J.p. 62507]

North & Kedzie Food Mart, Inc.
3214 W North Ave
Maldonado (26) O2013-6913
Referred [C.J.p. 60551] Transportation
Passed [C.J.p. 62509]

North Buena Market
4200 N Broadway
Cappleman (46) O2013-8327
Referred [C.J.p. 63094] Transportation

North Park University
5148 N Spaulding Ave
Laurino (39) O2013-7973
Referred [C.J.p. 63071] Transportation

Norwood Restaurant, The
6101 N Northwest Hwy
O'Connor (41) O2013-7992
Referred [C.J.p. 63074] Transportation

PUBLIC WAY USAGE

Awnings

Nuts on Clark, Inc.
3830 N Clark St
Tunney (44) O2013-7088
Referred [C.J.p. 60613] Transportation
Passed [C.J.p. 62509]

NYC Bagel Deli - Dearborn
515 N Dearborn St
Reilly (42) O2013-8306
Referred [C.J.p. 63081] Transportation

Ola's Liquors
947 W Damen Ave
Waguespack (32) O2013-7925
Referred [C.J.p. 63063] Transportation

O'Malley's West
2249 N Lincoln Ave
Smith (43) O2013-7066
Referred [C.J.p. 60607] Transportation
Passed [C.J.p. 62509]

Osmondson Carpentry, Inc.
3118 N Cicero Ave
Suarez (31) O2013-7900
Referred [C.J.p. 63062] Transportation

Out of the Past Record
4407-4409 W Madison St
Ervin (28) O2013-6955
Referred [C.J.p. 60558] Transportation
Passed [C.J.p. 62511]

P.P. Chang China Bistro
530 N Wabash Ave
Reilly (42) O2013-7037
Referred [C.J.p. 60593] Transportation
Passed [C.J.p. 62511]

Paddy Mac's
4157 N Pulaski Rd
Laurino (39) O2013-7004
Referred [C.J.p. 60576] Transportation
Passed [C.J.p. 62512]

PUBLIC WAY USAGE

Awnings

Palasio Pool Hall
1700 N Halsted St
Solis (25) O2013-6902
Referred [C.J.p. 60549] Transportation
Passed [C.J.p. 62513]

Pan American Bank
2627 W Cermak Rd
Ervin (28) O2013-6957
Referred [C.J.p. 60558] Transportation
Passed [C.J.p. 62514]

Parkwest Liquors and Smoke Shop
2581 N Lincoln Ave
Smith (43) O2013-7067
Referred [C.J.p. 60607] Transportation
Passed [C.J.p. 62514]

Parthenon Restaurant, The
314-318 S Halsted St
Burnett (27) O2013-6959
Referred [C.J.p. 60554] Transportation
Passed [C.J.p. 62515]

Paul Cleaners
2005 N Sheffield Ave
Smith (43) O2013-7068
Referred [C.J.p. 60607] Transportation
Passed [C.J.p. 62516]

Paws Chicago
3516 E 26th St
Munoz (22) O2013-7806
Referred [C.J.p. 63049] Transportation

Pengtian Ma
2961 S Archer Ave
Balcer (11) O2013-6851
Referred [C.J.p. 60529] Transportation
Passed [C.J.p. 62516]

Picante Telecom
2554 S Pulaski Rd
Munoz (22) O2013-7807
Referred [C.J.p. 63050] Transportation

PUBLIC WAY USAGE

Awnings

Pick Me Up Cafe
3408 N Clark St
Tunney (44) O2013-8320
Referred [C.J.p. 63090] Transportation

Pizzeria Uno Chicago Bar & Grill
29 E Ohio St
Reilly (42) O2013-7038
Referred [C.J.p. 60593] Transportation
Passed [C.J.p. 62517]

Polished
1442 W Belmont Ave
Waguespack (32) O2013-7928
Referred [C.J.p. 63063] Transportation

Potbelly Sandwich Works
565 W Diversey Pkwy
Smith (43) O2013-7070
Referred [C.J.p. 60607] Transportation
Passed [C.J.p. 62518]

Potbelly Sandwich Works
959 W Diversey Pkwy
Smith (43) O2013-7069
Referred [C.J.p. 60607] Transportation
Passed [C.J.p. 62519]

Precious Little One's Learning Center, Inc.
211 E 51st St
Dowell (3) O2013-6817
Referred [C.J.p. 60519] Transportation
Passed [C.J.p. 62520]

Prints Unlimited
1461 W Fullerton Ave
Waguespack (32) O2013-6982
Referred [C.J.p. 60565] Transportation
Passed [C.J.p. 62520]

Pub Ok
5659 W Irving Park Rd
Cullerton (38) O2013-7959
Referred [C.J.p. 63069] Transportation

PUBLIC WAY USAGE

Awnings

Pure Barre
1837 W North Ave
Moreno (1) O2013-6801
Referred [C.J.p. 60511] Transportation
Passed [C.J.p. 62521]

Quantum Development Group, Inc.
1812 W Hubbard St
Burnett (27) O2013-6921
Referred [C.J.p. 60555] Transportation
Passed [C.J.p. 62522]

Rail Bar & Grill, The
4709 N Damen Ave
Pawar (47) O2013-7127
Referred [C.J.p. 60620] Transportation
Passed [C.J.p. 62523]

Ranallis
1512 W Berwyn Ave
O'Connor (40) O2013-7009
Referred [C.J.p. 60578] Transportation
Passed [C.J.p. 62523]

Ranwa Limited Partnership
50-58 E Randolph St
Reilly (42) O2013-7039
Referred [C.J.p. 60594] Transportation
Passed [C.J.p. 62524]

Ras Dashen Ethiopian Restaurant, Inc.
5844-5846 W Broadway
Osterman (48) O2013-7139
Referred [C.J.p. 60622] Transportation
Passed [C.J.p. 62525]

Rick's Bar
939 N Western Ave
Solis (25) O2013-6905
Referred [C.J.p. 60549] Transportation
Passed [C.J.p. 62526]

Ringo
2507 N Lincoln Ave
Smith (43) O2013-7071
Referred [C.J.p. 60607] Transportation
Passed [C.J.p. 62526]

PUBLIC WAY USAGE

Awnings

Rio Balsas Food Mart
1934 W Chicago Ave
Waguespack (32) O2013-6983
Referred [C.J.p. 60566] Transportation
Passed [C.J.p. 62527]

Rite Price Food
5606-5612 W Division St
Graham (29) O2013-7869
Referred [C.J.p. 63060] Transportation

Rock Financial
2916 W Belmont Ave
Mell (33) O2013-6994
Referred [C.J.p. 60571] Transportation
Passed [C.J.p. 62528]

Rockit Bar & Grill
22 W Hubbard St
Reilly (42) O2013-7040
Referred [C.J.p. 60595] Transportation
Passed [C.J.p. 62529]

Rockit Bar & Grill Wrigleyville
3700 N Clark St
Tunney (44) O2013-7089
Referred [C.J.p. 60614] Transportation
Passed [C.J.p. 62529]

Rogers Park Health Center
1555 W Howard St
Moore (49) O2013-8338
Referred [C.J.p. 63097] Transportation

Sabor A Cafe, Inc.
2435 W Peterson Ave
O'Connor (40) O2013-7010
Referred [C.J.p. 60578] Transportation
Passed [C.J.p. 62530]

Saca-Tash Boutique
1507 S State St
Dowell (3) O2013-6819
Referred [C.J.p. 60519] Transportation
Passed [C.J.p. 62531]

PUBLIC WAY USAGE

Awnings

Salon de Vive
2137 W Belmont Ave
Waguespack (32) O2013-6984
Referred [C.J.p. 60566] Transportation
Passed [C.J.p. 62532]

Salon Visage and Dry Spa
2100 N Damen Ave
Waguespack (32) O2013-6985
Referred [C.J.p. 60566] Transportation
Passed [C.J.p. 62532]

Sam's Grill
416 N Clark St
Reilly (42) O2013-7041
Referred [C.J.p. 60595] Transportation
Passed [C.J.p. 62533]

Savory Food & Liquor
4138 W Milwaukee Ave
Arena (45) O2013-7102
Referred [C.J.p. 60616] Transportation
Passed [C.J.p. 62534]

Self Storage 1
2001 N Elston Ave
Waguespack (32) O2013-6986
Referred [C.J.p. 60566] Transportation
Passed [C.J.p. 62535]

Shawns Hair Salon
5211 W Belmont Ave
Reboyras (30) O2013-6965
Referred [C.J.p. 60561] Transportation
Passed [C.J.p. 62535]

Six Penny B P
5800 W Montrose Ave
Cullerton (38) O2013-7003
Referred [C.J.p. 60575] Transportation
Passed [C.J.p. 62536]

Smile On
1350 W Belmont Ave
Tunney (44) O2013-7090
Referred [C.J.p. 60614] Transportation
Passed [C.J.p. 62537]

PUBLIC WAY USAGE

Awnings

Spinney's Super Market, Inc
2924 W Belmont Ave
Mell (33) O2013-6997
Referred [C.J.p. 60571] Transportation
Passed [C.J.p. 62538]

Starbucks Coffee No. 13468
1 E Delaware Pl
Reilly (42) O2013-7044
Referred [C.J.p. 60596] Transportation
Passed [C.J.p. 62546]

Starbucks Coffee No. 14256
2101 W Armitage Ave
Waguespack (32) O2013-6988
Referred [C.J.p. 60566] Transportation
Passed [C.J.p. 62547]

Starbucks Coffee No. 14433
946 W Randolph St
Burnett (27) O2013-6963
Referred [C.J.p. 60555] Transportation
Passed [C.J.p. 62547]

Starbucks Coffee No. 222
2200 N Clybourn Ave
Waguespack (32) O2013-6987
Referred [C.J.p. 60566] Transportation
Passed [C.J.p. 62539]

Starbucks Coffee No. 227
3358 W Broadway
Tunney (44) O2013-7091
Referred [C.J.p. 60614] Transportation
Passed [C.J.p. 62539]

Starbucks Coffee No. 2310
5300 N Clark St
O'Connor (40) O2013-7012
Referred [C.J.p. 60579] Transportation
Passed [C.J.p. 62541]

Starbucks Coffee No. 2329
1001 W North Ave
Waguespack (32) O2013-6989
Referred [C.J.p. 60566] Transportation
Passed [C.J.p. 62542]

PUBLIC WAY USAGE

Awnings

Starbucks Coffee No. 236
39 W Division St
Reilly (42) O2013-7042
Referred [C.J.p. 60595] Transportation
Passed [C.J.p. 62540]

Starbucks Coffee No. 2370
200-210 W North Ave
Smith (43) O2013-7072
Referred [C.J.p. 60608] Transportation
Passed [C.J.p. 62543]

Starbucks Coffee No. 2401
750 N Franklin St
Reilly (42) O2013-7043
Referred [C.J.p. 60595] Transportation
Passed [C.J.p. 62543]

Starbucks Coffee No. 2445
1052-1070 W Bryn Mawr Ave
Osterman (48) O2013-7142
Referred [C.J.p. 60622] Transportation
Passed [C.J.p. 62544]

Starbucks Coffee No. 2491
1900 W Montrose Ave
Pawar (47) O2013-7129
Referred [C.J.p. 60621] Transportation
Passed [C.J.p. 62545]

Starbuck's Coffee No. 2568
4365 W Irving Park Rd
Cullerton (38) O2013-7963
Referred [C.J.p. 63069] Transportation

State Farm Insurance Karen Ayers Agency
4848 N Sheridan Rd
Cappleman (46) O2013-7112
Referred [C.J.p. 60618] Transportation
Passed [C.J.p. 62548]

Sun Beauty Supply, Inc.
1634 E 87th St
Harris (8) O2013-7792
Referred [C.J.p. 63937] Transportation

PUBLIC WAY USAGE

Awnings

Sunny Side Up
42 W Superior St
Reilly (42) O2013-7045
Referred [C.J.p. 60596] Transportation
Passed [C.J.p. 62549]

Suparossa
4256 N Central Ave
Cullerton (38) O2013-7971
Referred [C.J.p. 63070] Transportation

Sushi Mon
2441 N Clark St
Smith (43) O2013-7073
Referred [C.J.p. 60608] Transportation
Passed [C.J.p. 62550]

Swedish Covenant Medical Group
4826 N Broadway
Osterman (48) O2013-7148
Referred [C.J.p. 60622] Transportation
Passed [C.J.p. 62551]

Taqueria El Arco No. 2
2462 S Blue Island Ave
Solis (25) O2013-6908
Referred [C.J.p. 60549] Transportation
Passed [C.J.p. 62551]

Taqueria El Chorrito
6404 N Clark St
O'Connor (40) O2013-7989
Referred [C.J.p. 63073] Transportation

Taqueria El Pastor
4418 W 63rd St
Quinn (13) O2013-7795
Referred [C.J.p. 63040] Transportation

Tattoo Factory
4439-4443 N Broadway
Cappleman (46) O2013-8329
Referred [C.J.p. 63094] Transportation

Tavern on Rush
1031 W Rush St
Reilly (42) O2013-7046
Referred [C.J.p. 60596] Transportation
Passed [C.J.p. 62552]

PUBLIC WAY USAGE

Awnings

TCC Com
3248 E Lawrence Ave
Laurino (39) O2013-7005
Referred [C.J.p. 60576] Transportation
Passed [C.J.p. 62553]

Ted's Firewater Saloon, Inc.
5834 S Kedzie Ave
Burke (14) O2013-7797
Referred [C.J.p. 63040] Transportation

TGI Friday's
153 E Erie St
Reilly (42) O2013-7047
Referred [C.J.p. 60597] Transportation
Passed [C.J.p. 62554]

Thai Bowl Noodle, Rice and Bubble Tea
2410 N Lincoln Ave
Smith (43) O2013-7074
Referred [C.J.p. 60608] Transportation
Passed [C.J.p. 62554]

That's Amore Florist Ltd.
3454 N Southport Ave
Tunney (44) O2013-7092
Referred [C.J.p. 60614] Transportation
Passed [C.J.p. 62555]

Time Out Lounge
8216 N Vincennes Ave
Brookins (21) O2013-7803
Referred [C.J.p. 63048] Transportation

Top Chicago
2240 W Belmont Ave
Waguespack (32) O2013-6990
Referred [C.J.p. 60567] Transportation
Passed [C.J.p. 62556]

Tops & Bottoms, inc.
3960 W Madison St
Ervin (28) O2013-7865
Referred [C.J.p. 63059] Transportation

PUBLIC WAY USAGE

Awnings

Trim
2503 N Lincoln Ave
Smith (43) O2013-7075
Referred [C.J.p. 60608] Transportation
Passed [C.J.p. 62557]

Trim
1629 N Milwaukee Ave
Waguespack (32) O2013-6991
Referred [C.J.p. 60567] Transportation
Passed [C.J.p. 62557]

Triple Crown Restaurant
2217 S Wentworth Ave
Solis (25) O2013-7813
Referred [C.J.p. 63055] Transportation

Twinkle Toes Belmont
2244 W Belmont Ave
Waguespack (32) O2013-7931
Referred [C.J.p. 63064] Transportation

Twisted Tapas
1146 W Pratt Blvd
Moore (49) O2013-8340
Referred [C.J.p. 63097] Transportation

UGG Australia
909 N Rush St
Reilly (42) O2013-7048
Referred [C.J.p. 60597] Transportation
Passed [C.J.p. 62558]

Unit, The
2523 E 75th St
Holmes (7) O2013-6837
Referred [C.J.p. 60525] Transportation
Passed [C.J.p. 62559]

UPS Store, The
3501 N Southport Ave
Tunney (44) O2013-7093
Referred [C.J.p. 60614] Transportation
Passed [C.J.p. 62560]

PUBLIC WAY USAGE

Awnings

Urba Baby
1117 W Armitage Ave
Waguespack (32) O2013-6992
Referred [C.J.p. 60567] Transportation
Passed [C.J.p. 62560]

Van Cleef Hair Salon
56 W Huron St
Reilly (42) O2013-8308
Referred [C.J.p. 63083] Transportation

Village Discount Outlet, Inc.
4898 N Clark St
Cappleman (46) O2013-7113
Referred [C.J.p. 60618] Transportation
Passed [C.J.p. 62561]

Warehouse Liquors
634 S Wabash Ave
Fioretti (2) O2013-7787
Referred [C.J.p. 63031] Transportation

Weather Mark Tavern
1505 S Michigan Ave
Fioretti (2) O2013-6821
Referred [C.J.p. 60517] Transportation
Passed [C.J.p. 62562]

Wendy's No. 000733
6 S Clark St
Reilly (42) O2013-8309
Referred [C.J.p. 63083] Transportation

White Cleaners
2801 N Sheffield Ave
Tunney (44) O2013-8321
Referred [C.J.p. 63091] Transportation

Whiz Kidz Learning Center
2816 W Marquette Ave
Foulkes (15) O2013-6874
Referred [C.J.p. 60537] Transportation
Passed [C.J.p. 62562]

PUBLIC WAY USAGE

Awnings

Wicker Park and Bucktown Chamber of Commerce, The
1414 N Ashland Ave
Moreno (1) O2013-6805
Referred [C.J.p. 60512] Transportation
Passed [C.J.p. 62563]

Windy City Hand Car Wash-North Ave
2524 W North Ave
Moreno (1) O2013-7776
Referred [C.J.p. 63028] Transportation

World Wide Liquors
6715 N Northwest Hwy
O'Connor (41) O2013-7016
Referred [C.J.p. 60581] Transportation
Passed [C.J.p. 62564]

Wrigleville Sports, Inc.
959 W Addison St
Tunney (44) O2013-7094
Referred [C.J.p. 60614] Transportation
Passed [C.J.p. 62565]

XL Manufacturing
2717 W Lawrence Ave
Pawar (47) O2013-7130
Referred [C.J.p. 60621] Transportation
Passed [C.J.p. 62565]

Zed 451
739 W Clark St
Reilly (42) O2013-7049
Referred [C.J.p. 60598] Transportation
Passed [C.J.p. 62566]

Canopies

100 East Huron Street Condo Assn.
100 E Huron St
Reilly (42) O2013-6667
Referred [C.J.p. 60599] Transportation
Passed [C.J.p. 62638]

1000 Condo Assoc.
1000 N Lake Shore Dr
Reilly (42) O2013-7727
Referred [C.J.p. 63085] Transportation

PUBLIC WAY USAGE

Canopies

123 Wireless
3920 W 71st St
Quinn (13) O2013-6339
Referred [C.J.p. 60532] Transportation
Passed [C.J.p. 62639]

175 Jackson LLC
175 W Jackson Blvd
Fioretti (2) O2013-7647
Referred [C.J.p. 63031] Transportation

23 Green LLC
23 N Green St
Burnett (27) O2013-6394
Referred [C.J.p. 60555] Transportation
Passed [C.J.p. 62637]

340 W Superior Condo Assn.
340 W Superior St
Reilly (42) O2013-6669
Referred [C.J.p. 60599] Transportation
Passed [C.J.p. 62639]

5000 Marine Drive Corp.
5000 N Marine Dr
Osterman (48) O2013-6708
Referred [C.J.p. 60623] Transportation
Passed [C.J.p. 62641]

850 Investors LLC
850 N Lake Shore Dr
Reilly (42) O2013-7720
Referred [C.J.p. 63085] Transportation

850 Investors LLC
850 N Lake Shore Dr
Reilly (42) O2013-7722
Referred [C.J.p. 63085] Transportation

860 Evergreen Properties
860 W Evergreen Ave
Waguespack (32) O2013-6418
Referred [C.J.p. 60567] Transportation
Passed [C.J.p. 62640]

PUBLIC WAY USAGE

Canopies

Access Living of Metropolitan Chicago
115 W Chicago Ave
Reilly (42) O2013-6431
Referred [C.J.p. 60583] Transportation
Passed [C.J.p. 62578]

Allerton Hotel, The
701 N Michigan Ave
Reilly (42) O2013-6432
Referred [C.J.p. 60583] Transportation
Passed [C.J.p. 62579]

Arista Foods
112 S May St
Burnett (27) O2013-6355
Referred [C.J.p. 60551] Transportation
Passed [C.J.p. 62580]

Athena Restaurant
212 S Halsted St
Burnett (27) O2013-6357
Referred [C.J.p. 60551] Transportation
Passed [C.J.p. 62581]

B Rose Salon and Spa
3335 N Southport Ave
Tunney (44) O2013-6688
Referred [C.J.p. 60610] Transportation
Passed [C.J.p. 62581]

Bank of America
49 E Chicago Ave
Reilly (42) O2013-7692
Referred [C.J.p. 63076] Transportation

Basic H&S, Inc.
3542 N Southport Ave
Tunney (44) O2013-6691
Referred [C.J.p. 60610] Transportation
Passed [C.J.p. 62582]

Bethel New Life Child Development Center
304-316 N Pulaski Rd
Ervin (28) O2013-6396
Referred [C.J.p. 60558] Transportation
Passed [C.J.p. 62584]

PUBLIC WAY USAGE

Canopies

Brazzaz LLC
539 N Dearborn St
Reilly (42) O2013-6434
Referred [C.J.p. 60584] Transportation
Passed [C.J.p. 62585]

Bristol Condo Assn.
57 E Delaware Pl
Reilly (42) O2013-6435
Referred [C.J.p. 60584] Transportation
Passed [C.J.p. 62585]

Buffalo Wild Wings Grill & Bar
1832 N Clybourn Ave
Waguespack (32) O2013-6408
Referred [C.J.p. 60563] Transportation
Passed [C.J.p. 62586]

Cafe Luigi
2548 N Clark St
Smith (43) O2013-6671
Referred [C.J.p. 60604] Transportation
Passed [C.J.p. 62587]

Canal TC LLC
1100 S Canal St
Fioretti (2) O2013-6302
Referred [C.J.p. 60514] Transportation
Passed [C.J.p. 62588]

Cavitos Liquors, Inc.
3825 W North Ave
Reboyras (30) O2013-7667
Referred [C.J.p. 63061] Transportation

Charles Levi /19 S Wabash Bldg.
19 S Wabash Ave
Reilly (42) O2013-6438
Referred [C.J.p. 60585] Transportation
Passed [C.J.p. 62589]

Cheetah Gym
1934 W North Ave
Waguespack (32) O2013-6410
Referred [C.J.p. 60564] Transportation
Passed [C.J.p. 62589]

PUBLIC WAY USAGE

Canopies

Chicago Hilton & Towers
720 S Michigan Ave
Fioretti (2) O2013-6304
Referred [C.J.p. 60514] Transportation
Passed [C.J.p. 62590]

Chicago NNN Financial Associates, LLC
2744 N California Ave
Colón (35) O2013-7686
Referred [C.J.p. 63066] Transportation

Chicago Wells Design Center LLC
755 N Wells St
Reilly (42) O2013-6441
Referred [C.J.p. 60585] Transportation
Passed [C.J.p. 62591]

Chicagoan/LaSalle National, The
750 N Rush St
Reilly (42) O2013-6439
Referred [C.J.p. 60585] Transportation
Passed [C.J.p. 62592]

Chicagoland Management & Realty
1310 N Ritchie Ct
Smith (43) O2013-6673
Referred [C.J.p. 60604] Transportation
Passed [C.J.p. 62592]

City Suites Hotel
933 W Belmont Ave
Tunney (44) O2013-6694
Referred [C.J.p. 60611] Transportation
Passed [C.J.p. 62593]

CW 600 West Chicago LLC
600 W Chicago Ave
Burnett (27) O2013-6359
Referred [C.J.p. 60552] Transportation
Passed [C.J.p. 62594]

Donald Martin
1634-1636 W Montrose Ave
Pawar (47) O2013-7687
Referred [C.J.p. 63095] Transportation

PUBLIC WAY USAGE

Canopies

Fado Irish Pub
100 W Grand Ave
Reilly (42) O2013-7697
Referred [C.J.p. 63078] Transportation

Floral Exhibits Ltd.
1420 N Rockwell St
Ervin (28) O2013-6399
Referred [C.J.p. 60558] Transportation
Passed [C.J.p. 62595]

Fordham Condominium, The
25 E Superior St
Reilly (42) O2013-7700
Referred [C.J.p. 63078] Transportation

Francesca's
1920 W North Ave
Amend
Waguespack (32) O2013-6360
Referred [C.J.p. 60568] Transportation
Passed [C.J.p. 62642]

Friedman Properties Ltd.
500 N Dearborn St
Reilly (42) O2013-6444
Referred [C.J.p. 60587] Transportation
Passed [C.J.p. 62595]

Garner School, The
1612 N North Ave
Moreno (1) O2013-6298
Referred [C.J.p. 60510] Transportation
Passed [C.J.p. 62596]

GCT Realty LLC
3532 N Halsted St
Tunney (44) O2013-6696
Referred [C.J.p. 60612] Transportation
Passed [C.J.p. 62597]

Gemelos Food/Check Cashing Services
4300 S Mozart St
Burke (14) O2013-6342
Referred [C.J.p. 60533] Transportation
Passed [C.J.p. 62598]

PUBLIC WAY USAGE

Canopies

Gertie's Ice Cream & Chili
11009 S Kedzie Ave
O'Shea (19) O2013-7660
Referred [C.J.p. 63046] Transportation

Get More Wireless
1484 W 115th St
Austin (34) O2013-7681
Referred [C.J.p. 63065] Transportation

Gio's
2724 S Lowe Ave
Balcer (11) O2013-6337
Referred [C.J.p. 60529] Transportation
Passed [C.J.p. 62598]

Glen Lerner LLC
1000 W Lake St
Burnett (27) O2013-6363
Referred [C.J.p. 60553] Transportation
Passed [C.J.p. 62599]

Greek Town Retail Partners LLC
116-120 N Halsted St
Burnett (27) O2013-6366
Referred [C.J.p. 60553] Transportation
Passed [C.J.p. 62600]

Hampton Inn
22 W Monroe St
Reilly (42) O2013-7702
Referred [C.J.p. 63078] Transportation

Hema's Kitchen
2411 N Clark St
Smith (43) O2013-6676
Referred [C.J.p. 60605] Transportation
Passed [C.J.p. 62601]

Hotel Monaco
225 N Wabash Ave
Reilly (42) O2013-7704
Referred [C.J.p. 63078] Transportation

IK Fulton LLC
1000 W Fulton Market
Burnett (27) O2013-6391
Referred [C.J.p. 60555] Transportation
Passed [C.J.p. 62636]

PUBLIC WAY USAGE

Canopies

Intercontinental River East LLC
300 E Illinois St
Reilly (42) O2013-7706
Referred [C.J.p. 63078] Transportation

Joseph Freed and Associates LLC
7 E Madison St
Reilly (42) O2013-6461
Referred [C.J.p. 60589] Transportation
Passed [C.J.p. 62601]

Joseph Freed and Associates LLC
22 E Monroe St
Reilly (42) O2013-6460
Referred [C.J.p. 60589] Transportation
Passed [C.J.p. 62602]

Joseph Freed and Associates LLC
36 S Wabash Ave
Reilly (42) O2013-6449
Referred [C.J.p. 60589] Transportation
Passed [C.J.p. 62603]

Kitsch'n on Roscoe
2005 W Roscoe St
Waguespack (32) O2013-7673
Referred [C.J.p. 63063] Transportation

La Encantada Restaurant and Catering
3437 W North Ave
Maldonado (26) O2013-7665
Referred [C.J.p. 63056] Transportation

Lakeshore Land Assn., Inc.
1130 N Lake Shore Dr
Reilly (42) O2013-6640
Referred [C.J.p. 60590] Transportation
Passed [C.J.p. 62604]

Lincoln Park Athletic Club
1019 W Diversey Pkwy
Waguespack (32) O2013-7677
Referred [C.J.p. 63063] Transportation

Lofts at the Vic Condo
3150 N Sheffield Ave
Tunney (44) O2013-6697
Referred [C.J.p. 60613] Transportation
Passed [C.J.p. 62605]

PUBLIC WAY USAGE

Canopies

L'Oreal Institute for Ethnic Hair & Skin Research, The
2101 N Wabash Ave
Fioretti (2) O2013-6313
Referred [C.J.p. 60515] Transportation
Passed [C.J.p. 62604]

Loyola University of Chicago
111 E Pearson St
Reilly (42) O2013-6643
Referred [C.J.p. 60590] Transportation
Passed [C.J.p. 62606]

MacMall
329 W Grand Ave
Reilly (42) O2013-6645
Referred [C.J.p. 60590] Transportation
Passed [C.J.p. 62607]

McDermott Foundation
932 W Washington Blvd
Burnett (27) O2013-6382
Referred [C.J.p. 60554] Transportation
Passed [C.J.p. 62607]

McFadden's
1206 N State Pkwy
Reilly (42) O2013-6646
Referred [C.J.p. 60591] Transportation
Passed [C.J.p. 62608]

Meli Cafe
500 S Dearborn St
Fioretti (2) O2013-6316
Referred [C.J.p. 60515] Transportation
Passed [C.J.p. 62609]

MK Investment Partners LLC
862 N Franklin St
Burnett (27) O2013-6372
Referred [C.J.p. 60554] Transportation
Passed [C.J.p. 62610]

Mr. Sudsy
5926 S Kedzie Ave
Thompson (16) O2013-7652
Referred [C.J.p. 63044] Transportation

PUBLIC WAY USAGE

Canopies

New Management Ltd.
213 N Racine Ave
Burnett (27) O2013-6386
Referred [C.J.p. 60554] Transportation
Passed [C.J.p. 62610]

Niego Real Estate
6625 W Archer Ave
Zalewski (23) O2013-6347
Referred [C.J.p. 60545] Transportation
Passed [C.J.p. 62611]

Northern Trust Company
50 S LaSalle Dr
Reilly (42) O2013-7707
Referred [C.J.p. 63081] Transportation

Nouveau Tavern
358 E Ontario St
Reilly (42) O2013-7708
Referred [C.J.p. 63081] Transportation

O'Neal, Grace/Malry, Earl Jerome
815-817 W Montrose Ave
Cappleman (46) O2013-6701
Referred [C.J.p. 60618] Transportation
Passed [C.J.p. 62612]

O'Reilly Auto Parts No. 3387
2500 W North Ave
Moreno (1) O2013-6300
Referred [C.J.p. 60511] Transportation
Passed [C.J.p. 62613]

O'Reilly Auto Parts No. 3393
2801 W Cicero Ave
Suarez (31) O2013-7669
Referred [C.J.p. 63062] Transportation

O'Reilly Auto Parts No. 3397
5346 N Ashland Ave
Thompson (16) O2013-7657
Referred [C.J.p. 63044] Transportation

Oxford 127 Huron Venture Property Co., LLC
127 W Huron St
Reilly (42) O2013-6648
Referred [C.J.p. 60593] Transportation
Passed [C.J.p. 62613]

PUBLIC WAY USAGE

Canopies

Panera Bread No. 933
2314 W 95th St
O'Shea (19) O2013-7662
Referred [C.J.p. 63046] Transportation

Paul Doi Hair Dresser
3804 N Broadway
Cappleman (46) O2013-6703
Referred [C.J.p. 60618] Transportation
Passed [C.J.p. 62614]

Philip Diciminna Barber Shop
175 W Wells St
Reilly (42) O2013-6649
Referred [C.J.p. 60593] Transportation
Passed [C.J.p. 62615]

Philly's Best Express
2436 N Milwaukee Ave
Colón (35) O2013-6428
Referred [C.J.p. 60573] Transportation
Passed [C.J.p. 62616]

Pioneer Forms, Inc.
3921 N Elston Ave
Mell (33) O2013-6424
Referred [C.J.p. 60571] Transportation
Passed [C.J.p. 62616]

Pratesi
67 E Oak St
Amend
Reilly (42) O2013-6406
Referred [C.J.p. 60600] Transportation
Passed [C.J.p. 62643]

Prime Cleaners
2550 N Clark St
Smith (43) O2013-6678
Referred [C.J.p. 60607] Transportation
Passed [C.J.p. 62617]

Renaissance Saint Luke LP
1501 W Belmont Ave
Waguespack (32) O2013-6413
Referred [C.J.p. 60565] Transportation
Passed [C.J.p. 62618]

PUBLIC WAY USAGE

Canopies

Roy's Furniture Co.
2455 N Sheffield Ave
Smith (43) O2013-7730
Referred [C.J.p. 63087] Transportation
S Group Properties
537-565 W Diversey Pkwy
Smith (43) O2013-6680
Referred [C.J.p. 60607] Transportation
Passed [C.J.p. 62619]
S S Food & Liquor
2427 N Clark St
Smith (43) O2013-6682
Referred [C.J.p. 60608] Transportation
Passed [C.J.p. 62620]
Six Brothers Food Market, Inc.
609 W 119th St
Austin (34) O2013-6426
Referred [C.J.p. 60572] Transportation
Passed [C.J.p. 62621]
Smart Hotels/Olympia Chicago LLC
5225 S Harper Ave
Burns (4) O2013-6328
Referred [C.J.p. 60521] Transportation
Passed [C.J.p. 62621]
Snyx
11232 S Michigan Ave
Beale (9) O2013-6334
Referred [C.J.p. 60526] Transportation
Passed [C.J.p. 62622]
Stanley's Restaurant
1970 N Lincoln Ave
Smith (43) O2013-7734
Referred [C.J.p. 63087] Transportation
Starbucks Coffee No. 282
555 S Dearborn St
Fioretti (2) O2013-6319
Referred [C.J.p. 60516] Transportation
Passed [C.J.p. 62623]

PUBLIC WAY USAGE

Canopies

Steppenwolf Theater Co,
1624 N Halsted St
Smith (43) O2013-6685
Referred [C.J.p. 60608] Transportation
Passed [C.J.p. 62624]
Subway 4053
201 N Clark St
Reilly (42) O2013-6650
Referred [C.J.p. 60596] Transportation
Passed [C.J.p. 62624]
Sushi Samba
504 N Wells St
Reilly (42) O2013-6651
Referred [C.J.p. 60596] Transportation
Passed [C.J.p. 62625]
Tabula Tua
1015-1017 W Armitage Ave
Waguespack (32) O2013-6415
Referred [C.J.p. 60567] Transportation
Passed [C.J.p. 62626]
Tavern on Rush
1031 N Rush St
Reilly (42) O2013-6653
Referred [C.J.p. 60596] Transportation
Passed [C.J.p. 62627]
Tavern on Rush
1031 N Rush St
Reilly (42) O2013-6655
Referred [C.J.p. 60596] Transportation
Passed [C.J.p. 62627]
Terry's
5950 W Madison St
Graham (29) O2013-6405
Referred [C.J.p. 60560] Transportation
Passed [C.J.p. 62628]
Tides at Lake Shore East LLC
360 E South Water St
Reilly (42) O2013-6658
Referred [C.J.p. 60597] Transportation
Passed [C.J.p. 62629]

PUBLIC WAY USAGE

Canopies

Tishman Speyer
161 N Clark St
Reilly (42) O2013-7709
Referred [C.J.p. 63083] Transportation

Tishman Speyer
1 N Franklin St
Reilly (42) O2013-6656
Referred [C.J.p. 60597] Transportation
Passed [C.J.p. 62630]

Tokyo Hotel
19 E Ohio St
Reilly (42) O2013-6659
Referred [C.J.p. 60597] Transportation
Passed [C.J.p. 62630]

Travel Fast Chicago/Mail Stop & More
1338 W Irving Park Rd
Pawar (47) O2013-6706
Referred [C.J.p. 60621] Transportation
Passed [C.J.p. 62631]

Triple Crown Restaurant
2217 S Wentworth Ave
Solis (25) O2013-6350
Referred [C.J.p. 60549] Transportation
Passed [C.J.p. 62632]

U.S. General Services Administration
220 S State St
Reilly (42) O2013-7717
Referred [C.J.p. 63083] Transportation

Union League Club of Chicago
312 S Federal St
Fioretti (2) O2013-7645
Referred [C.J.p. 63031] Transportation

Valentina Restaurant
4506 W 63rd St
Quinn (13) O2013-7650
Referred [C.J.p. 63040] Transportation

Victor's Sportswear
4324 W Fullerton Ave
Suarez (31) O2013-7671
Referred [C.J.p. 63062] Transportation

PUBLIC WAY USAGE

Canopies

WE Idea LLC
3361 N Elston Ave
Mell (33) O2013-6425
Referred [C.J.p. 60571] Transportation
Passed [C.J.p. 62632]

Westend Bar & Grill
1326 W Madison St
Burnett (27) O2013-6388
Referred [C.J.p. 60555] Transportation
Passed [C.J.p. 62633]

WRPV XI Seneca Chicago LLC
200 E Chestnut St
Reilly (42) O2013-6662
Referred [C.J.p. 60598] Transportation
Passed [C.J.p. 62634]

YES
5211 N Damen Ave
O'Connor (40) O2013-6429
Referred [C.J.p. 60579] Transportation
Passed [C.J.p. 62635]

Zed 451
739 N Clark St
Reilly (42) O2013-6665
Referred [C.J.p. 60598] Transportation
Passed [C.J.p. 62635]

Grants of Privilege

1028 N Rush St Corp.
1028 N Rush St
Attendant booth
Reilly (42) O2013-8276
Referred [C.J.p. 63085] Transportation

108 North State Street (Chicago) Owner LLC
108 N State St
Banner
Reilly (42) O2013-7398
Referred [C.J.p. 60599] Transportation
Passed [C.J.p. 62394]

PUBLIC WAY USAGE

Grants of Privilege

108 North State Street (Chicago) Owner LLC
108 N State St
Light fixture
Reilly (42) O2013-7399
Referred [C.J.p. 60599] Transportation
Passed [C.J.p. 62395]

108 North State Street (Chicago) Owner LLC
108 N State St
Sign
Reilly (42) O2013-7400
Referred [C.J.p. 60599] Transportation
Passed [C.J.p. 62396]

108 North State Street (Chicago) Owner LLC
108 N State St
Sign
Reilly (42) O2013-8252
Referred [C.J.p. 63084] Transportation

111 North Canal LLC
111 N Canal St
Vault-amend
Reilly (42) O2013-6411
Referred [C.J.p. 60601] Transportation
Passed [C.J.p. 62416]

111 South Wacker Venture LLC
111 S Wacker Dr
Bay window
Fioretti (2) O2013-6977
Referred [C.J.p. 60517] Transportation
Passed [C.J.p. 62397]

111th Western Currency Exchange, Inc.
11230 S Western Ave
Sign
O'Shea (19) O2013-6699
Referred [C.J.p. 60542] Transportation
Passed [C.J.p. 62398]

114th Michigan Currency Exchange
100 E 115th St
Sign
Beale (9) O2013-7183
Referred [C.J.p. 60526] Transportation
Passed [C.J.p. 62399]

PUBLIC WAY USAGE

Grants of Privilege

122 Property LLC
122 S Michigan Ave
Vault
Reilly (42) O2013-8254
Referred [C.J.p. 63084] Transportation

1644 W Blackhawk
1644 W Blackhawk St
Decorative fence
Moreno (1) O2013-7749
Referred [C.J.p. 63028] Transportation

1644 W. Blackhawk LLC
1644 W Blackhawk St
Step
Moreno (1) O2013-6397
Referred [C.J.p. 60512] Transportation
Passed [C.J.p. 62409]

1751 W. 35th Street LLC
1759 W 35th St
Bay window
Balcer (11) O2013-7197
Referred [C.J.p. 60529] Transportation
Passed [C.J.p. 62410]

18th Street Lofts Condo Assn.
1801 S Michigan Ave
Balcony
Fioretti (2) O2013-6974
Referred [C.J.p. 60517] Transportation
Passed [C.J.p. 62391]

1st United Methodist Church of Chicago Aid Society
77 W Washington St
Light fixture
Reilly (42) O2013-7383
Referred [C.J.p. 60598] Transportation
Passed [C.J.p. 62383]

20 East Bellevue LLC
18-20 E Bellevue Pl
Vault
Reilly (42) O2013-8249
Referred [C.J.p. 63084] Transportation

PUBLIC WAY USAGE

Grants of Privilege

2042-2044 N Halsted LLC
2042 N Halsted St
Clock
Smith (43) O2013-8169
Referred [C.J.p. 63088] Transportation

2116 N Halsted LLC
2116 N Halsted St
Bay window
Smith (43) O2013-7342
Referred [C.J.p. 60608] Transportation
Passed [C.J.p. 62410]

23 Green LLC
23 N Green St
Balcony
Burnett (27) O2013-6666
Referred [C.J.p. 60555] Transportation
Passed [C.J.p. 62392]

247 E Ontario Building
610 N Fairbanks Ct
Banner
Reilly (42) O2013-8255
Referred [C.J.p. 63084] Transportation

25 East Washington Associates LP
25 E Washington St
Sign
Reilly (42) O2013-7397
Referred [C.J.p. 60599] Transportation
Passed [C.J.p. 62393]

29 E Madison LLC
29 E Madison St
Vault
Reilly (42) O2013-8250
Referred [C.J.p. 63084] Transportation

2934 Gran Currency Exchange, Inc.
2934 W Grand Ave
Sign
Maldonado (26) O2013-8033
Referred [C.J.p. 63056] Transportation

PUBLIC WAY USAGE

Grants of Privilege

300 East 51st LLC
5061 S Prairie Ave
Planters
Dowell (3) O2013-7790
Referred [C.J.p. 63033] Transportation

314 W Superior LP
314 W Superior St
Exterior mount
Reilly (42) O2013-8257
Referred [C.J.p. 63084] Transportation

316 N Michigan Associates LLC
316 N Michigan Ave
Occupation of space
Reilly (42) O2013-8259
Referred [C.J.p. 63084] Transportation

332 Property LLC
332 S Michigan Ave
Vaults
Fioretti (2) O2013-7785
Referred [C.J.p. 63031] Transportation

333 Building Corp.
333 N Michigan Ave
Emergency generator
Reilly (42) O2013-8262
Referred [C.J.p. 63084] Transportation

333 Building Corp.
333 N Michigan Ave
Flagpole
Reilly (42) O2013-8264
Referred [C.J.p. 63084] Transportation

333 Cleaners
333 W Armitage Ave
Sign
Smith (43) O2013-7341
Referred [C.J.p. 60608] Transportation
Passed [C.J.p. 62400]

PUBLIC WAY USAGE

Grants of Privilege

340 W Superior Condo Assn.
340 W Superior St
Balcony
Reilly (42) O2013-7402
Referred [C.J.p. 60599] Transportation
Passed [C.J.p. 62400]

340 W Superior Condo Assn.
340-352 W Superior St
Caisson bell
Reilly (42) O2013-8266
Referred [C.J.p. 63084] Transportation

340 W Superior Condo Assn.
340-352 W Superior St
Exterior mount
Reilly (42) O2013-8268
Referred [C.J.p. 63084] Transportation

340 W Superior Condo Assn.
340-352 W Superior St
Sheeting
Reilly (42) O2013-8269
Referred [C.J.p. 63085] Transportation

372 W Ontario Ltd. Partnership
372 W Ontario St
Exterior mount
Reilly (42) O2013-8272
Referred [C.J.p. 63085] Transportation

500 Pinnacle LLC
670 N Wabash Ave
Light fixture
Reilly (42) O2013-7404
Referred [C.J.p. 60599] Transportation
Passed [C.J.p. 62401]

535 North Michigan Venture LLC
537 N Michigan Ave
Lift
Reilly (42) O2013-8274
Referred [C.J.p. 63085] Transportation

PUBLIC WAY USAGE

Grants of Privilege

565 West Quincy Condo Assn.
565 W Quincy St
Balcony
Fioretti (2) O2013-6979
Referred [C.J.p. 60517] Transportation
Passed [C.J.p. 62402]

600 Fulton Owner LLC
600 W Fulton St
Vault
Reilly (42) O2013-8275
Referred [C.J.p. 63085] Transportation

630-632 W Barry Condo Assn.
632 W Barry Ave
Fence
Tunney (44) O2013-7436
Referred [C.J.p. 60615] Transportation
Passed [C.J.p. 62403]

630-632 W Barry Condo Assn.
632 W Barry Ave
Landscaping
Tunney (44) O2013-7441
Referred [C.J.p. 60615] Transportation
Passed [C.J.p. 62404]

6339 South Woodlawn LLC
6339 S Woodlawn Ave
Door Swing
Cochran (20) O2013-6717
Referred [C.J.p. 60543] Transportation
Passed [C.J.p. 62411]

6550-6552 North Glenwood Condo Assn.
6550-6552 N Glenwood Ave
Fence
O'Connor (40) O2013-8267
Referred [C.J.p. 63073] Transportation

69th & Halsted Currency Exchange
6903 S Halsted St
Sign
Sawyer (6) O2013-7173
Referred [C.J.p. 60524] Transportation
Passed [C.J.p. 62394]

PUBLIC WAY USAGE

Grants of Privilege

737 North Michigan Avenue Investors LLC
737 N Michigan Ave
Bicycle rack
Reilly (42) O2013-7405
Referred [C.J.p. 60599] Transportation
Passed [C.J.p. 62405]

737 North Michigan Avenue Investors LLC
737 N Michigan Ave
Planter
Reilly (42) O2013-7406
Referred [C.J.p. 60599] Transportation
Passed [C.J.p. 62405]

7-Eleven
957 W Armitage Ave
Sign
Smith (43) O2013-8163
Referred [C.J.p. 63088] Transportation

7-Eleven
4150 N Broadway
Sign
Cappleman (46) O2013-7463
Referred [C.J.p. 60618] Transportation
Passed [C.J.p. 62384]

7-Eleven
180 N Franklin Blvd
Sign
Reilly (42) O2013-7387
Referred [C.J.p. 60598] Transportation
Passed [C.J.p. 62385]

7-Eleven
954 W Monroe St
Light fixture
Fioretti (2) O2013-6972
Referred [C.J.p. 60517] Transportation
Passed [C.J.p. 62386]

7-Eleven
416-418 N State St
Sign
Reilly (42) O2013-7389
Referred [C.J.p. 60598] Transportation
Passed [C.J.p. 62386]

PUBLIC WAY USAGE

Grants of Privilege

7-Eleven
4631 N Western Ave
Sign
Pawar (47) O2013-7466
Referred [C.J.p. 60621] Transportation
Passed [C.J.p. 62387]

7-Eleven No. 29726J
3700 N Broadway
Sign
Cappleman (46) O2013-7467
Referred [C.J.p. 60619] Transportation
Passed [C.J.p. 62388]

7-Eleven No. 33511C
33 E Adams St
Sign
Reilly (42) O2013-7392
Referred [C.J.p. 60598] Transportation
Passed [C.J.p. 62389]

7-Eleven No. 33725A
201 E Ohio St
Security cameras
Reilly (42) O2013-7394
Referred [C.J.p. 60598] Transportation
Passed [C.J.p. 62390]

7-Eleven No. 33725A
201 E Ohio St
Sign
Reilly (42) O2013-7396
Referred [C.J.p. 60598] Transportation
Passed [C.J.p. 62390]

7-Eleven No. 33856J
2004 N Halsted St
Light fixture
Smith (43) O2013-8166
Referred [C.J.p. 63088] Transportation

7-Eleven, Inc.
600 N Mcclurg Ct
Sign
Reilly (42) O2013-8248
Referred [C.J.p. 63083] Transportation

PUBLIC WAY USAGE

Grants of Privilege

850 Investors LLC
850 N Lake Shore Dr
Grease trap
Reilly (42) O2013-7407
Referred [C.J.p. 60599] Transportation
Passed [C.J.p. 62406]

850 Investors LLC
850 N Lake Shore Dr
Grille ventilation in sidewalk
Reilly (42) O2013-7408
Referred [C.J.p. 60600] Transportation
Passed [C.J.p. 62407]

860 Evergreen Properties
860 W Evergreen Ave
Conduit
Waguespack (32) O2013-6788
Referred [C.J.p. 60568] Transportation
Passed [C.J.p. 62408]

A & A Auto Service
3104 W Montrose Ave
Sign
Mell (33) O2013-6791
Referred [C.J.p. 60571] Transportation
Passed [C.J.p. 61908]

A & E Muffler Shop
3738 W 63rd St
Sign
Quinn (13) O2013-7932
Referred [C.J.p. 63040] Transportation

A Royal Redemptions
428 S Clark St
Sign
Fioretti (2) O2013-6440
Referred [C.J.p. 60513] Transportation
Passed [C.J.p. 61907]

Abbey Brown
1162 W Grand Ave
Sign
Burnett (27) O2013-6541
Referred [C.J.p. 60551] Transportation
Passed [C.J.p. 61909]

PUBLIC WAY USAGE

Grants of Privilege

Abbey Pub
3420 W Grace St
Light fixture
Colón (35) O2013-6835
Referred [C.J.p. 60573] Transportation
Passed [C.J.p. 61910]

Acadia Heritage Shops LLC
55 E Randolph St
Caisson
Reilly (42) O2013-7111
Referred [C.J.p. 60582] Transportation
Passed [C.J.p. 61910]

Accurate Glass
3214 W Montrose Ave
Sign
Mell (33) O2013-6793
Referred [C.J.p. 60571] Transportation
Passed [C.J.p. 61911]

ACM Motorcycles, Inc.
4520-4524 W 63rd St
Fire shutter
Quinn (13) O2013-7209
Referred [C.J.p. 60531] Transportation
Passed [C.J.p. 61912]

Acre/Ombra
5308 N Clark St
Building projection
O'Connor (40) O2013-8256
Referred [C.J.p. 63073] Transportation

Acre/Ombra
5308 N Clark St
Light fixture
O'Connor (40) O2013-6890
Referred [C.J.p. 60577] Transportation
Passed [C.J.p. 61913]

Advance Auto Parts No. 6577
2844 W Armitage Ave
Sign
Colón (35) O2013-8181
Referred [C.J.p. 63066] Transportation

PUBLIC WAY USAGE

Grants of Privilege

Advance Auto Parts No. 6685
6714 S Western Ave
Sign
Foulkes (15) O2013-7986
Referred [C.J.p. 63043] Transportation

Advance Auto Parts No. 6944
5001 W Madison St
Sign
Ervin (28) O2013-8082
Referred [C.J.p. 63059] Transportation

Advanced Spinal Clinic
5356 W Addison St
Sign
Cullerton (38) O2013-8208
Referred [C.J.p. 63069] Transportation

Advocate Illinois Masonic Medical Center
929 W Wellington Ave
Landscaping
Tunney (44) O2013-8072
Referred [C.J.p. 63089] Transportation

Advocate Trinity Hospital
2320 E 93rd St
Concrete utility trench
Holmes (7) O2013-7889
Referred [C.J.p. 63036] Transportation

Ai Japanese Restaurant
358 W Ontario St
Light fixture
Reilly (42) O2013-7118
Referred [C.J.p. 60583] Transportation
Passed [C.J.p. 61914]

Ai Japanese Restaurant
358 W Ontario St
Light fixture
Reilly (42) O2013-7116
Referred [C.J.p. 60583] Transportation
Passed [C.J.p. 61913]

PUBLIC WAY USAGE

Grants of Privilege

Alfred's
4 W Chicago Ave
Pole
Reilly (42) O2013-7121
Referred [C.J.p. 60583] Transportation
Passed [C.J.p. 61916]

Alhambra Palace Restaurant
1240 W Randolph St
Sign
Burnett (27) O2013-6544
Referred [C.J.p. 60551] Transportation
Passed [C.J.p. 61917]

Alibis
6420 N Western Ave
Security Camera
Silverstein (50) O2013-7439
Referred [C.J.p. 60624] Transportation
Passed [C.J.p. 61917]

Allerton Hotel, The
701 N Michigan Ave
Flagpole
Reilly (42) O2013-7843
Referred [C.J.p. 63076] Transportation

Allerton Hotel, The
701 N Michigan Ave
Light fixture
Reilly (42) O2013-7124
Referred [C.J.p. 60583] Transportation
Passed [C.J.p. 61918]

Allerton Hotel, The
701 N Michigan Ave
Planter
Reilly (42) O2013-7837
Referred [C.J.p. 63076] Transportation

Allstate
2881 S Archer Ave
Sign
Balcer (11) O2013-7192
Referred [C.J.p. 60528] Transportation
Passed [C.J.p. 61919]

PUBLIC WAY USAGE

Grants of Privilege

Allstate
1015 W Madison St
Sign
Fioretti (2) O2013-6442
Referred [C.J.p. 60513] Transportation
Passed [C.J.p. 61920]

Allstate Insurance
5717 N Milwaukee Ave
Sign
Arena (45) O2013-7409
Referred [C.J.p. 60616] Transportation
Passed [C.J.p. 61920]

Allstate Insurance
9174 N South Chicago Ave
Sign
Holmes (7) O2013-7893
Referred [C.J.p. 63036] Transportation

Aloha Grill Hawaiian BBQ Inc
2534 N Clark St
Sign
Smith (43) O2013-7266
Referred [C.J.p. 60603] Transportation
Passed [C.J.p. 61922]

Aloha Grill Hawaiian BBQ, Inc.
2534 N Clark St
Light fixture
Smith (43) O2013-7263
Referred [C.J.p. 60603] Transportation
Passed [C.J.p. 61921]

Ambassador House Condo
1325 N State Pkwy
Fence
Smith (43) O2013-8107
Referred [C.J.p. 63086] Transportation

America Auto Service, Inc.
5524 W Fullerton Ave
Sign
Reboyras (30) O2013-6702
Referred [C.J.p. 60561] Transportation
Passed [C.J.p. 61923]

PUBLIC WAY USAGE

Grants of Privilege

American Dental Associates Ltd.
1610 W Fullerton Ave
Sign
Waguespack (32) O2013-6726
Referred [C.J.p. 60563] Transportation
Passed [C.J.p. 61923]

American Realty of Illinois, Inc.
4215 W Fullerton Ave
Sign
Suarez (31) O2013-8104
Referred [C.J.p. 63061] Transportation

American Red Cross of Greater Chicago
2200 W Harrison St
Planter
Fioretti (2) O2013-6445
Referred [C.J.p. 60513] Transportation
Passed [C.J.p. 61924]

American Security Insurance Consultants, Inc.
5518 W Diversey Ave
Sign
Suarez (31) O2013-6721
Referred [C.J.p. 60562] Transportation
Passed [C.J.p. 61925]

America's Financial Choice
4016 N Cicero Ave
Sign
Arena (45) O2013-8068
Referred [C.J.p. 63092] Transportation

America's Financial Choice, Inc.
10302 S Halsted St
Sign
Austin (34) O2013-8175
Referred [C.J.p. 63065] Transportation

Amerimax Real Estate Partners
4169 N Archer Ave
Sign
Burke (14) O2013-7227
Referred [C.J.p. 60532] Transportation
Passed [C.J.p. 61926]

PUBLIC WAY USAGE

Grants of Privilege

Anastasia Restaurant
5221-5223 W Diversey Ave
Sign
Suarez (31) O2013-6722
Referred [C.J.p. 60562] Transportation
Passed [C.J.p. 61926]

Angelica Textile Services, Inc.
912-920 S Campbell Ave
Stairway
Ervin (28) O2013-6668
Referred [C.J.p. 60558] Transportation
Passed [C.J.p. 61927]

Angle's
8352 S Pulaski Rd
Sign
Lane (18) O2013-8019
Referred [C.J.p. 63045] Transportation

Ann & Robert H. Lurie Children's Hospital of Chicago
4711 N Broadway
Sculpture
Osterman (48) O2013-8046
Referred [C.J.p. 63096] Transportation

Ann & Robert H. Lurie Children's Hospital of Chicago
225 E Chicago Ave
Caisson
Reilly (42) O2013-7128
Referred [C.J.p. 60583] Transportation
Passed [C.J.p. 61928]

Ann & Robert H. Lurie Children's Hospital of Chicago
225 E Chicago Ave
Drain tile
Reilly (42) O2013-7131
Referred [C.J.p. 60583] Transportation
Passed [C.J.p. 61929]

PUBLIC WAY USAGE

Grants of Privilege

Ann & Robert H. Lurie Children's Hospital of Chicago
225 E Chicago Ave
Guardrail
Reilly (42) O2013-7133
Referred [C.J.p. 60583] Transportation
Passed [C.J.p. 61930]

Ann & Robert H. Lurie Children's Hospital of Chicago
225 E Chicago Ave
Retention wall
Reilly (42) O2013-7135
Referred [C.J.p. 60583] Transportation
Passed [C.J.p. 61931]

Ann & Robert H. Lurie Children's Hospital of Chicago
225 E Chicago Ave
Sewer line
Reilly (42) O2013-7848
Referred [C.J.p. 63076] Transportation

Ann & Robert H. Lurie Children's Hospital of Chicago
225 E Chicago Ave
Sheeting
Reilly (42) O2013-7137
Referred [C.J.p. 60583] Transportation
Passed [C.J.p. 61931]

Ann Sather's Cafe
3411 N Broadway
Sign
Tunney (44) O2013-8075
Referred [C.J.p. 63089] Transportation

Anteprima
5316 N Clark St
Light fixture
O'Connor (40) O2013-6892
Referred [C.J.p. 60577] Transportation
Passed [C.J.p. 61932]

PUBLIC WAY USAGE

Grants of Privilege

Anteprima
5316 N Clark St
Sign
O'Connor (40) O2013-6895
Referred [C.J.p. 60578] Transportation
Passed [C.J.p. 61933]

Anytime Fitness
324 N Michigan Ave
Sign
Reilly (42) O2013-7850
Referred [C.J.p. 63076] Transportation

A-OK Aotomotive, Inc.
5809 S Archer Ave
Sign
Zalewski (23) O2013-8316
Referred [C.J.p. 63050] Transportation

Approval Financial, Inc.
5756 S Archer Ave
Sign
Zalewski (23) O2013-6750
Referred [C.J.p. 60545] Transportation
Passed [C.J.p. 61934]

Archer Bookkeeping
4943 W 63rd St
Sign
Quinn (13) O2013-7213
Referred [C.J.p. 60531] Transportation
Passed [C.J.p. 61935]

Archer Building Lofts Condo Assn.
2310 S Canal St
Balcony
Solis (25) O2013-6784
Referred [C.J.p. 60547] Transportation
Passed [C.J.p. 61935]

Archer Discount Store, Inc.
4255 S Archer Ave
Sign
Burke (14) O2013-7228
Referred [C.J.p. 60532] Transportation
Passed [C.J.p. 61936]

PUBLIC WAY USAGE

Grants of Privilege

Archer Liquors
5996 S Archer Ave
Sign
Zalewski (23) O2013-6751
Referred [C.J.p. 60545] Transportation
Passed [C.J.p. 61937]

Arkadia Apartments LLC
763-765 W Adams Blvd
Tree
Burnett (27) O2013-8037
Referred [C.J.p. 63057] Transportation

Armitage Kostner Currency Exchange
4400 W Armitage Ave
Sign
Suarez (31) O2013-8106
Referred [C.J.p. 63061] Transportation

Artesania's D'Mexico
1644 W 18th St
Sign
Sawyer (6) O2013-8346
Referred [C.J.p. 63035] Transportation

Athena Corp.
1882 S Normal Ave
Security camera
Solis (25) O2013-6787
Referred [C.J.p. 60547] Transportation
Passed [C.J.p. 61938]

Athena Restaurant
212 S Halsted St
Light flxture
Burnett (27) O2013-6549
Referred [C.J.p. 60551] Transportation
Passed [C.J.p. 61939]

Athena Restaurant
212 S Halsted St
Sign
Burnett (27) O2013-6555
Referred [C.J.p. 60552] Transportation
Passed [C.J.p. 61939]

PUBLIC WAY USAGE

Grants of Privilege

ATI Physical Therapy
7315 W Irving Park Rd
Sign
Sposato (36) O2013-8243
Referred [C.J.p. 63067] Transportation

Auditorium Theatre
50 E Congress Pkwy
Sign
Fioretti (2) O2013-6443
Referred [C.J.p. 60513] Transportation
Passed [C.J.p. 61940]

Augusta and Paulina Service Station
1700 W Augusta Blvd
Sign
Moreno (1) O2013-7732
Referred [C.J.p. 63028] Transportation

Austin Career Ed Center
5352 W Chicago Ave
Ramp
Mitts (37) O2013-8198
Referred [C.J.p. 63068] Transportation

Austin Special Chicago
5527 W Huron St
Occupation of space
Mitts (37) O2013-8195
Referred [C.J.p. 63068] Transportation

Auto Pro Collision Clinic, Inc.
9928 S Vincennes Ave
Sign
Brookins (21) O2013-8292
Referred [C.J.p. 63048] Transportation

Auto Warehouse, The
3632-3636 N Cicero Ave
Banner
Cullerton (38) O2013-8210
Referred [C.J.p. 63069] Transportation

PUBLIC WAY USAGE

Grants of Privilege

B & B Jewelry & Loan Co.
3609 W Montrose Ave
Sign
Mell (33) O2013-6798
Referred [C.J.p. 60571] Transportation
Passed [C.J.p. 61941]

Backyard Grill
6355 N Pulaski Rd
Sign
Laurino (39) O2013-6870
Referred [C.J.p. 60576] Transportation
Passed [C.J.p. 61942]

Bais Yaakov School
6110 N California Ave
Caisson
Silverstein (50) O2013-7442
Referred [C.J.p. 60624] Transportation
Passed [C.J.p. 61942]

Bais Yaakov School
6110 N California Ave
Sheeting
Silverstein (50) O2013-7443
Referred [C.J.p. 60624] Transportation
Passed [C.J.p. 61943]

Banana Republic No. 8179
744 N Michigan Ave
Recessed light
Reilly (42) O2013-7140
Referred [C.J.p. 60583] Transportation
Passed [C.J.p. 61944]

Bank Financial
2424 N Clark St
Sign
Smith (43) O2013-7267
Referred [C.J.p. 60603] Transportation
Passed [C.J.p. 61945]

Bank of America
6331 N Archer Ave
Sign
Zalewski (23) O2013-8318
Referred [C.J.p. 63050] Transportation

PUBLIC WAY USAGE

Grants of Privilege

Bank of America-LaSalle
4825 N Austin Ave
Sign
Cullerton (38) O2013-8235
Referred [C.J.p. 63069] Transportation

Bank of America-LaSalle
4747 W Irving Park Rd
Sign
Cullerton (38) O2013-8212
Referred [C.J.p. 63069] Transportation

Bank of America-LaSalle
5466 N Milwaukee Ave
Sign
Arena (45) O2013-8069
Referred [C.J.p. 63093] Transportation

Bank of America-LaSalle
6661-6665 N Northwest Hwy
Sign
O'Connor (41) O2013-8270
Referred [C.J.p. 63074] Transportation

Bank of America-LaSalle
2855 W Touhy Ave
Sign
Silverstein (50) O2013-8016
Referred [C.J.p. 63097] Transportation

Bar on Buena, The
910 W Buena Ave
Light fixture
Cappleman (46) O2013-7433
Referred [C.J.p. 60617] Transportation
Passed [C.J.p. 61946]

Barnes Auto Sales
2429 N Cicero Ave
Sign
Suarez (31) O2013-6723
Referred [C.J.p. 60562] Transportation
Passed [C.J.p. 61946]

PUBLIC WAY USAGE

Grants of Privilege

Barre Bee Fit
1962 N Clybourn Ave
Sign
Smith (43) O2013-7268
Referred [C.J.p. 60604] Transportation
Passed [C.J.p. 61947]

Basil Leaf Cafe/Sage
2463-2467 N Clark St
Security camera
Smith (43) O2013-7270
Referred [C.J.p. 60604] Transportation
Passed [C.J.p. 61948]

Baskin Robbins
31 E Adams St
Sign
Reilly (42) O2013-7141
Referred [C.J.p. 60584] Transportation
Passed [C.J.p. 61949]

Bauer Bldg
224-230 W Huron St
Fire escape
Reilly (42) O2013-7144
Referred [C.J.p. 60584] Transportation
Passed [C.J.p. 61949]

Bauer Bldg
224-230 W Huron St
Planter
Reilly (42) O2013-7147
Referred [C.J.p. 60584] Transportation
Passed [C.J.p. 61950]

Be Well
2251 W Irving Park Rd
Sign
Pawar (47) O2013-7452
Referred [C.J.p. 60619] Transportation
Passed [C.J.p. 61951]

PUBLIC WAY USAGE

Grants of Privilege

Beauty Plaza Mart
1941 E 79th St
Sign
Harris (8) O2013-7174
Referred [C.J.p. 60525] Transportation
Passed [C.J.p. 61952]

Belly Q
160 N Loomis St
Light fixture
Burnett (27) O2013-6559
Referred [C.J.p. 60552] Transportation
Passed [C.J.p. 61952]

Belmont Auto Enterprises, Inc.
4116 W Belmont Ave
Sign
Suarez (31) O2013-6724
Referred [C.J.p. 60562] Transportation
Passed [C.J.p. 61953]

Berlin
954 W Belmont Ave
Security camera
Tunney (44) O2013-7350
Referred [C.J.p. 60610] Transportation
Passed [C.J.p. 61954]

Bernie's
3664 N Clark St
Light fixture
Tunney (44) O2013-7353
Referred [C.J.p. 60610] Transportation
Passed [C.J.p. 61955]

Bernie's
3664 N Clark St
Security camera
Tunney (44) O2013-7357
Referred [C.J.p. 60610] Transportation
Passed [C.J.p. 61955]

PUBLIC WAY USAGE

Grants of Privilege

Bernie's
3664 N Clark St
Sign
Tunney (44) O2013-7358
Referred [C.J.p. 60610] Transportation
Passed [C.J.p. 61957]

Berns Auto Sales, Inc.
1700 W Western Ave
Sign
Moreno (1) O2013-7738
Referred [C.J.p. 63028] Transportation

Best Sub
2653 W North Ave
Sign
Maldonado (26) O2013-6873
Referred [C.J.p. 60550] Transportation
Passed [C.J.p. 61957]

Best Vacuum, Inc.
2646 N Lincoln Ave
Sign
Waguespack (32) O2013-6727
Referred [C.J.p. 60563] Transportation
Passed [C.J.p. 61958]

Best Western River North Hotel
125 W Ohio St
Light fixture
Reilly (42) O2013-7149
Referred [C.J.p. 60584] Transportation
Passed [C.J.p. 61959]

Best Western River North Hotel
125 W Ohio St
Sign
Reilly (42) O2013-7151
Referred [C.J.p. 60584] Transportation
Passed [C.J.p. 61959]

Big "O" Movers and Storage, Inc.
5951 W Madison St
Sign
Graham (29) O2013-6698
Referred [C.J.p. 60560] Transportation
Passed [C.J.p. 61960]

PUBLIC WAY USAGE

Grants of Privilege

Billares Ricardo & Restaurant
4209 N Kedzie Ave
Sign
Burke (14) O2013-7230
Referred [C.J.p. 60533] Transportation
Passed [C.J.p. 61961]

Bistro Margot
1437-1439 N Wells St
Light fixture
Smith (43) O2013-7271
Referred [C.J.p. 60604] Transportation
Passed [C.J.p. 61962]

Blackbird
619 W Randolph St
Planter
Reilly (42) O2013-7152
Referred [C.J.p. 60584] Transportation
Passed [C.J.p. 61962]

Blackfinn Ameripub
353 N Clark St
Sign
Reilly (42) O2013-7153
Referred [C.J.p. 60584] Transportation
Passed [C.J.p. 61963]

Blackhawk/Halsted LLC
1460 N Halsted St
Bicycle rack
Waguespack (32) O2013-8123
Referred [C.J.p. 63062] Transportation

Bloom Yoga Studio LLC
4663 N Rockwell Ave
Sign
Pawar (47) O2013-7453
Referred [C.J.p. 60620] Transportation
Passed [C.J.p. 61964]

Bloomingdales, Inc.
610 N Wabash Ave
Banner
Reilly (42) O2013-7154
Referred [C.J.p. 60584] Transportation
Passed [C.J.p. 61965]

PUBLIC WAY USAGE

Grants of Privilege

Blue Cross Blue Shield of Illinois
300 E Randolph St
Planter
Reilly (42) O2013-7853
Referred [C.J.p. 63076] Transportation

Blue Sky Restaurant
4807 S Pulaski Rd
Security camera
Burke (14) O2013-7232
Referred [C.J.p. 60533] Transportation
Passed [C.J.p. 61965]

Bob's Liquors & Groceries
5069 W Madison St
Security camera
Ervin (28) O2013-6672
Referred [C.J.p. 60558] Transportation
Passed [C.J.p. 61966]

Boeing Company, Inc., The
100 N Riverside Plz
Planter
Reilly (42) O2013-7155
Referred [C.J.p. 60584] Transportation
Passed [C.J.p. 61967]

Bonivino's, Inc.
109-111 W Van Buren St
Sign
Fioretti (2) O2013-7753
Referred [C.J.p. 63029] Transportation

Boston Market No. 825
1424 E 53rd St
Light fixture
Burns (4) O2013-7095
Referred [C.J.p. 60520] Transportation
Passed [C.J.p. 61968]

Bouzouki Lounge
310 S Halsted St
Security camera
Burnett (27) O2013-6563
Referred [C.J.p. 60552] Transportation
Passed [C.J.p. 61968]

PUBLIC WAY USAGE

Grants of Privilege

Bricks
1909 N Lincoln Ave
Light fixture
Smith (43) O2013-8113
Referred [C.J.p. 63086] Transportation

Bricks
1909 N Lincoln Ave
Planter
Smith (43) O2013-8115
Referred [C.J.p. 63086] Transportation

Bricks
1909 N Lincoln Ave
Sign
Smith (43) O2013-7273
Referred [C.J.p. 60604] Transportation
Passed [C.J.p. 61969]

Bristol Condo Assn.
57 E Delaware Pl
Manhole
Reilly (42) O2013-8121
Referred [C.J.p. 63076] Transportation

Bryan, Richard
669 W Ohio St
Bay window
Burnett (27) O2013-6568
Referred [C.J.p. 60552] Transportation
Passed [C.J.p. 61970]

Bryan, Richard
669 W Ohio St
Fire escape
Burnett (27) O2013-6573
Referred [C.J.p. 60552] Transportation
Passed [C.J.p. 61971]

Bryan, Richard
669 W Ohio St
Planter
Burnett (27) O2013-6586
Referred [C.J.p. 60552] Transportation
Passed [C.J.p. 61971]

PUBLIC WAY USAGE

Grants of Privilege

Bucktown Athletic Club
2040 W North Ave
Building projection
Waguespack (32) O2013-8125
Referred [C.J.p. 63063] Transportation

Bucktown Ironwerks Condo
1670 N Claremont Ave
Balcony
Moreno (1) O2013-6315
Referred [C.J.p. 60510] Transportation
Passed [C.J.p. 61972]

Buffalo Wild Wings Grill & Bar
1832 N Clybourn Ave
Door swing
Waguespack (32) O2013-6730
Referred [C.J.p. 60563] Transportation
Passed [C.J.p. 61973]

Buffalo Wild Wings Grill & Bar
1840 N Clybourn Ave
Sign
Waguespack (32) O2013-6732
Referred [C.J.p. 60563] Transportation
Passed [C.J.p. 61974]

Burrito House 2, Inc.
3145 W Addison St
Sign
Mell (33) O2013-8172
Referred [C.J.p. 63064] Transportation

Burrows Moving Company
6542 N Clark St
Banner
O'Connor (40) O2013-6901
Referred [C.J.p. 60578] Transportation
Passed [C.J.p. 61975]

CAA Hotel Owner LLC
12 S Michigan Ave
Fire escape
Reilly (42) O2013-7157
Referred [C.J.p. 60585] Transportation
Passed [C.J.p. 61976]

PUBLIC WAY USAGE

Grants of Privilege

Caban and Assoc., Inc.
2336 N Western Ave
Banner
Moreno (1) O2013-6317
Referred [C.J.p. 60510] Transportation
Passed [C.J.p. 61976]

Cactus Bar & Grill
404-412 S Wells St
Light fixture
Fioretti (2) O2013-6446
Referred [C.J.p. 60513] Transportation
Passed [C.J.p. 61977]

Cafe Con Leche D' Noche
2712 N Milwaukee Ave
Sign
Colón (35) O2013-6838
Referred [C.J.p. 60573] Transportation
Passed [C.J.p. 61978]

Cafe Hoang
232 W Cermak Rd
Sign
Solis (25) O2013-6790
Referred [C.J.p. 60547] Transportation
Passed [C.J.p. 61979]

Cafe Iberico
737-739 N LaSalle Dr
Guardrail
Reilly (42) O2013-7856
Referred [C.J.p. 63077] Transportation

Cafe Jumping Bean
1439 W 18th St
Park bench
Solis (25) O2013-6792
Referred [C.J.p. 60548] Transportation
Passed [C.J.p. 61979]

Cafe Luigi
2548 N Clark St
Sign
Smith (43) O2013-7274
Referred [C.J.p. 60604] Transportation
Passed [C.J.p. 61980]

PUBLIC WAY USAGE

Grants of Privilege

California & 63rd C.X., Inc.
2756 W 63rd St
Sign
Foulkes (15) O2013-6589
Referred [C.J.p. 60536] Transportation
Passed [C.J.p. 61981]

Campus Investors Austin-Mezz-TMS
1547 W Wabansia Ave
Staircase
Moreno (1) O2013-6318
Referred [C.J.p. 60510] Transportation
Passed [C.J.p. 61982]

Candyality Ltd.
3425 N Southport Ave
Sign
Tunney (44) O2013-7360
Referred [C.J.p. 60610] Transportation
Passed [C.J.p. 61983]

Cano, Santiago
1818 S Carpenter St
Step
Solis (25) O2013-6830
Referred [C.J.p. 60548] Transportation
Passed [C.J.p. 61984]

Capital One 360
842 N Wabash Ave
Sign
Reilly (42) O2013-7158
Referred [C.J.p. 60585] Transportation
Passed [C.J.p. 61985]

Cardozo's Pub
170 W Washington St
Sign
Reilly (42) O2013-7160
Referred [C.J.p. 60585] Transportation
Passed [C.J.p. 61985]

PUBLIC WAY USAGE

Grants of Privilege

Caribou Coffee
3240 N Ashland Ave
Sign
Tunney (44) O2013-7361
Referred [C.J.p. 60611] Transportation
Passed [C.J.p. 61986]

Caribou Coffee No. 708
3300 N Broadway
Sign
Tunney (44) O2013-7364
Referred [C.J.p. 60611] Transportation
Passed [C.J.p. 61987]

Carlton Inn Midway
4944 S Archer Ave
Sign
Burke (14) O2013-7234
Referred [C.J.p. 60533] Transportation
Passed [C.J.p. 61988]

Carlyn Berghoff Catering, Inc.
17 W Adams St
Light fixture
Reilly (42) O2013-7162
Referred [C.J.p. 60585] Transportation
Passed [C.J.p. 61989]

Carniceria La Mejor Produce, Inc.
2915 N Milwaukee Ave
Light fixture
Colón (35) O2013-6839
Referred [C.J.p. 60573] Transportation
Passed [C.J.p. 61989]

Carrs Honda
6600 N Western Ave
Building projection
Silverstein (50) O2013-8017
Referred [C.J.p. 63097] Transportation

Carrs Honda
6600 N Western Ave
Security Camera
Silverstein (50) O2013-7445
Referred [C.J.p. 60624] Transportation
Passed [C.J.p. 61990]

PUBLIC WAY USAGE

Grants of Privilege

Car-X Auto Service
2509 N Ashland Ave
Sign
Waguespack (32) O2013-6734
Referred [C.J.p. 60563] Transportation
Passed [C.J.p. 61992]

Car-X Western No. 2
10157 S Western Ave
Sign
O'Shea (19) O2013-6670
Referred [C.J.p. 60541] Transportation
Passed [C.J.p. 61992]

Cash America Jewelry & Loan
3600 W 26th St
Sign
Munoz (22) O2013-8298
Referred [C.J.p. 63049] Transportation

Cash America Jewelry & Loan
4558 S Cicero Ave
Sign
Zalewski (23) O2013-8322
Referred [C.J.p. 63051] Transportation

Castelino, Ajith
50 E Schiller St
Bay window
Smith (43) O2013-7260
Referred [C.J.p. 60603] Transportation
Passed [C.J.p. 61993]

Casual Male Store LLC
111 E Chicago Ave
Sign
Reilly (42) O2013-7164
Referred [C.J.p. 60585] Transportation
Passed [C.J.p. 61994]

Cavitos Liquors, Inc.
3825 W North Ave
Sign
Reboyras (30) O2013-8090
Referred [C.J.p. 63061] Transportation

PUBLIC WAY USAGE

Grants of Privilege

CBJ Corp.
5516 S State St
Security camera
Dowell (3) O2013-7011
Referred [C.J.p. 60518] Transportation
Passed [C.J.p. 61995]

CBJ Corporation
5516 S State St
Sign
Dowell (3) O2013-7013
Referred [C.J.p. 60518] Transportation
Passed [C.J.p. 61995]

Celeste's Flower Shop
3921 W Fullerton Ave
Sign
Reboyras (30) O2013-6704
Referred [C.J.p. 60561] Transportation
Passed [C.J.p. 61996]

Central Lakeview Merchants Assn., The
2040 W Roscoe St
Bicycle rack
Waguespack (32) O2013-6735
Referred [C.J.p. 60563] Transportation
Passed [C.J.p. 62002]

Central Lakeview Merchants Association
844 W Addison St
Bicycle rack
Tunney (44) O2013-7378
Referred [C.J.p. 60611] Transportation
Passed [C.J.p. 61997]

Central Lakeview Merchants Association
846 W Addison St
Statue
Tunney (44) O2013-7385
Referred [C.J.p. 60611] Transportation
Passed [C.J.p. 61998]

PUBLIC WAY USAGE

Grants of Privilege

Central Lakeview Merchants Association
916 W Diversey Ave
Bicycle rack
Tunney (44) O2013-7370
Referred [C.J.p. 60611] Transportation
Passed [C.J.p. 61998]

Central Lakeview Merchants Association
936 W Diversey Ave
Bicycle rack
Tunney (44) O2013-7376
Referred [C.J.p. 60611] Transportation
Passed [C.J.p. 61999]

Central Lakeview Merchants Association
954 W Diversey Ave
Bicycle rack
Tunney (44) O2013-7374
Referred [C.J.p. 60611] Transportation
Passed [C.J.p. 62000]

Central Lakeview Merchants Association
1009 W Irving Park Rd
Planter
Tunney (44) O2013-7380
Referred [C.J.p. 60611] Transportation
Passed [C.J.p. 62001]

Central Lakeview Merchants Association
1017 W Irving Park Rd
Planter
Tunney (44) O2013-7384
Referred [C.J.p. 60611] Transportation
Passed [C.J.p. 62002]

Central Lakeview Merchants Association
3944 N Sheridan Rd
Trash container
Tunney (44) O2013-7386
Referred [C.J.p. 60611] Transportation
Passed [C.J.p. 62003]

CH South Michigan Apartments LLC
1212 N Michigan Ave
Ramp
Fioretti (2) O2013-7770
Referred [C.J.p. 63029] Transportation

PUBLIC WAY USAGE

Grants of Privilege

CH South Michigan Apartments LLC
1212 S Michigan Ave
Staircase
Fioretti (2) O2013-7772
Referred [C.J.p. 63029] Transportation

Cheetah Gym
1934 W North Ave
Light fixture
Waguespack (32) O2013-6738
Referred [C.J.p. 60564] Transportation
Passed [C.J.p. 62004]

Cheetah Gym
1934 W North Ave
Security camera
Waguespack (32) O2013-6740
Referred [C.J.p. 60564] Transportation
Passed [C.J.p. 62005]

Chicago Apartment Finders LLC
2020 N Bissell St
Bay window
Smith (43) O2013-8118
Referred [C.J.p. 63086] Transportation

Chicago Apartment Finders LLC
2020 N Bissell St
Step
Smith (43) O2013-8120
Referred [C.J.p. 63086] Transportation

Chicago Ave Foods
5142 W Chicago Ave
Sign
Mitts (37) O2013-6853
Referred [C.J.p. 60574] Transportation
Passed [C.J.p. 62006]

Chicago Collision Center
3545 N Milwaukee Ave
Sign
Reboyras (30) O2013-6705
Referred [C.J.p. 60561] Transportation
Passed [C.J.p. 62006]

PUBLIC WAY USAGE

Grants of Privilege

Chicago Computer Club
1641 E 87th St
Sign
Harris (8) O2013-7896
Referred [C.J.p. 63036] Transportation

Chicago Computer Club
2039 W 95th St
Sign
O'Shea (19) O2013-8277
Referred [C.J.p. 63046] Transportation

Chicago Dollar Market
2343 W Irving Park Rd
Sign
Pawar (47) O2013-7454
Referred [C.J.p. 60620] Transportation
Passed [C.J.p. 62007]

Chicago Hilton & Towers
720 S Michigan Ave
Kiosk
Fioretti (2) O2013-6448
Referred [C.J.p. 60514] Transportation
Passed [C.J.p. 62008]

Chicago Hilton & Towers
725 S Wabash Ave
Fire escape
Fioretti (2) O2013-7754
Referred [C.J.p. 63029] Transportation

Chicago InHealth Center P.C.
1845 S Michigan Ave
Sign-amend
Fioretti (2) O2013-6404
Referred [C.J.p. 60517] Transportation
Passed [C.J.p. 62413]

Chicago Kernel Gourmet Popcorn & More
511 S State St
Sign
Fioretti (2) O2013-7755
Referred [C.J.p. 63029] Transportation

PUBLIC WAY USAGE

Grants of Privilege

Chicago Marriott Downtown
540 N Michigan Ave
Flagpole
Reilly (42) O2013-7165
Referred [C.J.p. 60585] Transportation
Passed [C.J.p. 62009]

Chicago Marriott Downtown
540 N Michigan Ave
Granite column
Reilly (42) O2013-7859
Referred [C.J.p. 63077] Transportation

Chicago Marriott Downtown
540 N Michigan Ave
Sign
Reilly (42) O2013-7166
Referred [C.J.p. 60585] Transportation
Passed [C.J.p. 62009]

Chicago Marriott Downtown
540 N Michigan Ave
Sign
Reilly (42) O2013-7167
Referred [C.J.p. 60585] Transportation
Passed [C.J.p. 62010]

Chicagoland Truck Rental
3939 W Montrose Ave
Sign
Laurino (39) O2013-8251
Referred [C.J.p. 63071] Transportation

Chicago's Leading Lady
112 E Wacker Dr
Booth
Reilly (42) O2013-7168
Referred [C.J.p. 60585] Transportation
Passed [C.J.p. 62011]

Chicago's Pizza
3114 N Lincoln Ave
Flagpole
Waguespack (32) O2013-6742
Referred [C.J.p. 60564] Transportation
Passed [C.J.p. 62012]

PUBLIC WAY USAGE

Grants of Privilege

Chinatown Square Association
2172 S Archer Ave
Sign
Solis (25) O2013-8348
Referred [C.J.p. 63054] Transportation

Chipotle Mexican Grill
1025 W Belmont Ave
Light fixture
Tunney (44) O2013-7388
Referred [C.J.p. 60611] Transportation
Passed [C.J.p. 62015]

Chipotle Mexican Grill
3181 N Broadway
Light fixture
Tunney (44) O2013-8359
Referred [C.J.p. 63090] Transportation

Chipotle Mexican Grill
3181 N Broadway
Sign
Tunney (44) O2013-8080
Referred [C.J.p. 63090] Transportation

Chipotle Mexican Grill
233-235 W Lake St
Light fixture
Reilly (42) O2013-8078
Referred [C.J.p. 63077] Transportation

Chipotle Mexican Grill
316 N Michigan Ave
Light fixture
Reilly (42) O2013-7977
Referred [C.J.p. 63077] Transportation

Chipotle Mexican Grill
2256 N Orchard St
Light fixture
Smith (43) O2013-7276
Referred [C.J.p. 60604] Transportation
Passed [C.J.p. 62016]

PUBLIC WAY USAGE

Grants of Privilege

Chipotle Mexican Grill
1166 N State St
Light fixture
Reilly (42) O2013-7180
Referred [C.J.p. 60586] Transportation
Passed [C.J.p. 62017]

Chipotle Mexican Grill No. 1979
1522 E 53rd St
Sign
Burns (4) O2013-7097
Referred [C.J.p. 60520] Transportation
Passed [C.J.p. 62014]

Chi-Town Dog House
2231 W Belmont Ave
Sign
Waguespack (32) O2013-6743
Referred [C.J.p. 60564] Transportation
Passed [C.J.p. 62017]

Citibank NA
Light fixture
O'Shea (19) O2013-8278
Referred [C.J.p. 63046] Transportation

Citibank NA
9449 S Western Ave
Roof overhead
O'Shea (19) O2013-8279
Referred [C.J.p. 63046] Transportation

City Properties
505 N LaSalle Dr
Banner
Reilly (42) O2013-7890
Referred [C.J.p. 63077] Transportation

City Properties
505 N LaSalle Dr
Fire escape
Reilly (42) O2013-7895
Referred [C.J.p. 63077] Transportation

PUBLIC WAY USAGE

Grants of Privilege

City Sports on Madison
4034 W Madison St
Sign
Ervin (28) O2013-6684
Referred [C.J.p. 60558] Transportation
Passed [C.J.p. 62018]

City Sports on Madison II
4011 W Madison St
Sign
Ervin (28) O2013-6675
Referred [C.J.p. 60558] Transportation
Passed [C.J.p. 62019]

Citywide Superslow River North, Inc.
414 N Orleans St
Sign
Reilly (42) O2013-7182
Referred [C.J.p. 60586] Transportation
Passed [C.J.p. 62020]

Claddagh Ring Pub, Inc., The
2306 W Foster Ave
Light fixture
O'Connor (40) O2013-8258
Referred [C.J.p. 63073] Transportation

Clark-Briar P&A LLC
611 W Briar Pl
Door swing
Tunney (44) O2013-8083
Referred [C.J.p. 63090] Transportation

Clark-Briar P&A LLC
611 W Briar Pl
Step
Tunney (44) O2013-8086
Referred [C.J.p. 63090] Transportation

Clark-Diversey Currency Exchange
2735 N Clark St
Sign
Smith (43) O2013-7278
Referred [C.J.p. 60604] Transportation
Passed [C.J.p. 62020]

PUBLIC WAY USAGE

Grants of Privilege

Classic Kids
917 W Armitage Ave
Sign
Smith (43) O2013-7280
Referred [C.J.p. 60605] Transportation
Passed [C.J.p. 62021]

Clinia Activa
3752 W 26th St
Sign
Munoz (22) O2013-8301
Referred [C.J.p. 63049] Transportation

Clybourn Webster Condo Assn.
2200 N Clybourn Ave
Porch
Waguespack (32) O2013-8127
Referred [C.J.p. 63063] Transportation

Cohn, Richard G.
4157 N Claremont Ave
Step
Pawar (47) O2013-7455
Referred [C.J.p. 60620] Transportation
Passed [C.J.p. 62022]

Columbia College
1014 S Michigan Ave
Flagpole
Fioretti (2) O2013-6452
Referred [C.J.p. 60514] Transportation
Passed [C.J.p. 62024]

Columbia College
500 S Wabash Ave
Fire escape
Fioretti (2) O2013-6450
Referred [C.J.p. 60514] Transportation
Passed [C.J.p. 62023]

Columbia College
1104 S Wabash Ave
Fire escape
Fioretti (2) O2013-6451
Referred [C.J.p. 60514] Transportation
Passed [C.J.p. 62023]

PUBLIC WAY USAGE

Grants of Privilege

Columbia College
1104 S Wabash Ave
Vault
Fioretti (2) O2013-7756
Referred [C.J.p. 63030] Transportation

Columbia College
1104 S Western Ave
Light fixture
Fioretti (2) O2013-6453
Referred [C.J.p. 60514] Transportation
Passed [C.J.p. 62025]

Columbia College Chicago
72 E 11th St
Flagpole
Fioretti (2) O2013-6454
Referred [C.J.p. 60514] Transportation
Passed [C.J.p. 62026]

Columbia College Chicago
520 S Michigan Ave
Sign
Fioretti (2) O2013-6455
Referred [C.J.p. 60514] Transportation
Passed [C.J.p. 62028]

Comedysportz of Chicago, IL
929 W Belmont Ave
Sign
Tunney (44) O2013-7390
Referred [C.J.p. 60612] Transportation
Passed [C.J.p. 62027]

Comfort Family Dental
2056 E 95th St
Sign
O'Shea (19) O2013-8280
Referred [C.J.p. 63046] Transportation

Congress Plaza Hotel
520 S Michigan Ave
Light fixture
Fioretti (2) O2013-6456
Referred [C.J.p. 60514] Transportation
Passed [C.J.p. 62027]

PUBLIC WAY USAGE

Grants of Privilege

Continental Lounge, The
2801 W Chicago Ave
Entrance enclosure
Maldonado (26) O2013-8031
Referred [C.J.p. 63055] Transportation

Continental Lounge, The
2801 W Chicago Ave
Security camera
Maldonado (26) O2013-6876
Referred [C.J.p. 60550] Transportation
Passed [C.J.p. 62029]

Corner Bakery Cafe
1121 N State St
Light fixture
Reilly (42) O2013-7184
Referred [C.J.p. 60586] Transportation
Passed [C.J.p. 62030]

Corner Bakery Cafe
1121 N State St
Sign
Reilly (42) O2013-7185
Referred [C.J.p. 60586] Transportation
Passed [C.J.p. 62031]

Cortes Ibanez Enter Corp.
3705 W 26th St
Sign
Munoz (22) O2013-6720
Referred [C.J.p. 60544] Transportation
Passed [C.J.p. 62031]

Cosmopolitan Lofts Condo Assn.
1133 S Wabash Ave
Vault
Fioretti (2) O2013-7757
Referred [C.J.p. 63030] Transportation

County Barbeque
1352 W Taylor St
Sign
Solis (25) O2013-6795
Referred [C.J.p. 60548] Transportation
Passed [C.J.p. 62031]

PUBLIC WAY USAGE

Grants of Privilege

Courtyard by Marriott Chicago
165 E Ontario St
Flagpole
Reilly (42) O2013-7187
Referred [C.J.p. 60586] Transportation
Passed [C.J.p. 62033]

Courtyard by Marriott Chicago
165 E Ontario St
Light fixture
Reilly (42) O2013-7189
Referred [C.J.p. 60586] Transportation
Passed [C.J.p. 62034]

Courtyard by Marriott Chicago
165 E Ontario St
Sign
Reilly (42) O2013-7190
Referred [C.J.p. 60586] Transportation
Passed [C.J.p. 62035]

Currency Exchange
3224 E 47th St
Sign
Burke (14) O2013-7235
Referred [C.J.p. 60533] Transportation
Passed [C.J.p. 62035]

CVS/Pharmacy No. 2942
401 W Armitage Ave
Sign
Smith (43) O2013-7282
Referred [C.J.p. 60605] Transportation
Passed [C.J.p. 62036]

CW 600 West Chicago LLC
600 W Chicago Ave
Pedestrian walkway
Burnett (27) O2013-8040
Referred [C.J.p. 63057] Transportation

CW 600 West Chicago LLC
600 W Chicago Ave
Planter
Burnett (27) O2013-6590
Referred [C.J.p. 60552] Transportation
Passed [C.J.p. 62037]

PUBLIC WAY USAGE

Grants of Privilege

Daily Food & Liquor, Inc.
3958 W Arthington St
Light fixture
Chandler (24) O2013-6770
Referred [C.J.p. 60546] Transportation
Passed [C.J.p. 62038]

D'Amato, Dennis Martin
4832 N Natoma Ave
Occupation of space/landscaping
O'Connor (41) O2013-8271
Referred [C.J.p. 63074] Transportation

Damen-Chlcago Currency Exchange, Inc.
744 N Damen Ave
Sign
Moreno (1) O2013-7742
Referred [C.J.p. 63028] Transportation

Damenzo's, Inc.
2320-2324 W Taylor St
Light fixture
Solis (25) O2013-6800
Referred [C.J.p. 60548] Transportation
Passed [C.J.p. 62039]

Damenzo's, Inc.
2322 W Taylor St
Sign
Solis (25) O2013-6803
Referred [C.J.p. 60548] Transportation
Passed [C.J.p. 62040]

Daystar Education Assn., Inc
1550 S State St
Light fixture
Dowell (3) O2013-7026
Referred [C.J.p. 60519] Transportation
Passed [C.J.p. 62040]

Dee's Restaurant & Szechuan Quisine
1114 W Armitage Ave
Light fixture
Smith (43) O2013-7287
Referred [C.J.p. 60605] Transportation
Passed [C.J.p. 62041]

PUBLIC WAY USAGE

Grants of Privilege

Dee's Restaurant, Inc.
1114 W Armitage Ave
Sign
Smith (43) O2013-7283
Referred [C.J.p. 60605] Transportation
Passed [C.J.p. 62042]

Del Real Bakery
3044 W 63rd St
Sign
Foulkes (15) O2013-7996
Referred [C.J.p. 63043] Transportation

Depasada Restaurant
1108 N Ashland Ave
Sign
Moreno (1) O2013-6322
Referred [C.J.p. 60510] Transportation
Passed [C.J.p. 62043]

Dependable Auto Repair, Inc.
3314 W 47th St
Sign
Burke (14) O2013-7953
Referred [C.J.p. 63040] Transportation

Devon & Western Curr Exch, Inc.
2400 W Devon Ave
Security camera
Silverstein (50) O2013-8020
Referred [C.J.p. 63097] Transportation

Devon & Western Curr Exch, Inc.
2400 N Devon Ave
Sign
Silverstein (50) O2013-8025
Referred [C.J.p. 63097] Transportation

Digital Lakeside LLC
350 E Cermak Rd
Irrigation system
Fioretti (2) O2013-7759
Referred [C.J.p. 63030] Transportation

PUBLIC WAY USAGE

Grants of Privilege

Discount Pantry Corp.
4153-4155 W 63rd St
Sign
Quinn (13) O2013-7215
Referred [C.J.p. 60531] Transportation
Passed [C.J.p. 62043]

DJ Foods & Liquors
444 E 79th St
Sign
Sawyer (6) O2013-7169
Referred [C.J.p. 60524] Transportation
Passed [C.J.p. 62044]

DME Direct Ltd.
2830 W Cermak Rd
Sign
Cardenas (12) O2013-7486
Referred [C.J.p. 60530] Transportation
Passed [C.J.p. 62045]

Doc B's Fresh Kitchen
100 E Walton St
Window & frame
Reilly (42) O2013-7897
Referred [C.J.p. 63077] Transportation

Dollar Buy Plus
1130 W Bryn Mawr Ave
Sign
Osterman (48) O2013-7469
Referred [C.J.p. 60622] Transportation
Passed [C.J.p. 62046]

Dollar Tree No. 5169
5101 S Cicero Ave
Sign-amend
Zalewski (23) O2013-6390
Referred [C.J.p. 60546] Transportation
Passed [C.J.p. 62413]

Donnellan Funeral
10525 S Western Ave
Sign
O'Shea (19) O2013-6674
Referred [C.J.p. 60541] Transportation
Passed [C.J.p. 62046]

PUBLIC WAY USAGE

Grants of Privilege

Douglasrosin Decorative Arts Antiques
730 N Wells St
Planter
Reilly (42) O2013-7193
Referred [C.J.p. 60586] Transportation
Passed [C.J.p. 62047]

DS Cantina
3352 N Halsted St
Sign
Tunney (44) O2013-7391
Referred [C.J.p. 60612] Transportation
Passed [C.J.p. 62049]

Dunkin Donuts
6332 N Broadway
Sign
O'Connor (40) O2013-6906
Referred [C.J.p. 60578] Transportation
Passed [C.J.p. 62050]

Dunkin Donuts Baskin Robbins
229 W Jackson Blvd
Sign
Fioretti (2) O2013-6457
Referred [C.J.p. 60515] Transportation
Passed [C.J.p. 62050]

Dunlay's on Clark
2600 N Clark St
Light fixture
Smith (43) O2013-7288
Referred [C.J.p. 60605] Transportation
Passed [C.J.p. 62051]

East Bellevue LLC
21 E Bellevue Pl
Door swing
Reilly (42) O2013-7194
Referred [C.J.p. 60586] Transportation
Passed [C.J.p. 62052]

Eataly
43 E Ohio St
Banner
Reilly (42) O2013-7899
Referred [C.J.p. 63077] Transportation

PUBLIC WAY USAGE

Grants of Privilege

Ed Debevic's
640 N Wells St
Caisson
Reilly (42) O2013-7902
Referred [C.J.p. 63078] Transportation

El Burrito Feliz Restauran- security camera
3219 W Cermak Rd
Security camera
Chandler (24) O2013-8339
Referred [C.J.p. 63052] Transportation

El Burrito Feliz Restaurant - bay window
3219 W Cermak Rd
Bay window
Chandler (24) O2013-8335
Referred [C.J.p. 63052] Transportation

El Burrito Feliz Restaurant - step
3219 W Cermak Rd
Steps
Chandler (24) O2013-8341
Referred [C.J.p. 63052] Transportation

El Hefe
15 W Hubbard St
Sign
Reilly (42) O2013-7196
Referred [C.J.p. 60586] Transportation
Passed [C.J.p. 62054]

El Patron a Modern Taqueria
6832 E Archer Ave
Sign
Zalewski (23) O2013-8324
Referred [C.J.p. 63051] Transportation

Elliott's Seafood and Chop House Grill
6688-6690 N Northwest Hwy
Sign
O'Connor (41) O2013-6940
Referred [C.J.p. 60581] Transportation
Passed [C.J.p. 62054]

PUBLIC WAY USAGE

Grants of Privilege

Emerald Isle on Peterson
2535-2537 W Peterson Ave
Sign
O'Connor (40) O2013-8260
Referred [C.J.p. 63073] Transportation

Espressamente Illy/Cityfront Cafe
455 N Cityfront Plaza Dr
Sign
Reilly (42) O2013-7198
Referred [C.J.p. 60586] Transportation
Passed [C.J.p. 62055]

European Wax Center
403 W North Ave
Sign
Smith (43) O2013-8124
Referred [C.J.p. 63086] Transportation

Ewing Liquors
10459 S Ewing Ave
Sign
Pope (10) O2013-7186
Referred [C.J.p. 60527] Transportation
Passed [C.J.p. 62056]

Express International Furniture, Inc.
2096 N Milwaukee Ave
Light fixture
Moreno (1) O2013-6323
Referred [C.J.p. 60510] Transportation
Passed [C.J.p. 62057]

Fairplay Foods
4640 S Halsted St
Sign
Balcer (11) O2013-7914
Referred [C.J.p. 63039] Transportation

Family Dollar No. 5195
6301 S Western Ave
Fire shutter
Foulkes (15) O2013-6593
Referred [C.J.p. 60536] Transportation
Passed [C.J.p. 62058]

PUBLIC WAY USAGE

Grants of Privilege

Family Dollar No. 5834
1700 W 18th St
Sign
Solis (25) O2013-6806
Referred [C.J.p. 60548] Transportation
Passed [C.J.p. 62058]

Family Dollar No. 5983
2341 W Howard St
Sign
Moore (49) O2013-8034
Referred [C.J.p. 63097] Transportation

Family Dollar No. 6514
2420 W 51st St
Light fixture
Burke (14) O2013-7956
Referred [C.J.p. 63040] Transportation

Family Dollar Store No. 7078
3916 W Fullerton Ave
Sign
Reboyras (30) O2013-6707
Referred [C.J.p. 60561] Transportation
Passed [C.J.p. 62059]

Family Thrift Store
9321 S Western Ave
Sign
O'Shea (19) O2013-8281
Referred [C.J.p. 63046] Transportation

Fashion Nails by Design Ltd.
25 E Adams St
Sign
Reilly (42) O2013-7199
Referred [C.J.p. 60587] Transportation
Passed [C.J.p. 62060]

Father & Son Pizzeria Ltd.
2475 N Milwaukee Ave
Light fixture
Colón (35) O2013-6840
Referred [C.J.p. 60573] Transportation
Passed [C.J.p. 62061]

PUBLIC WAY USAGE

Grants of Privilege

Father & Son Pizzeria Ltd.
2475 N Milwaukee Ave
Sign
Colón (35) O2013-8182
Referred [C.J.p. 63066] Transportation

Father Time Antiques
2108 W Belmont Ave
Sign
Waguespack (32) O2013-6745
Referred [C.J.p. 60564] Transportation
Passed [C.J.p. 62061]

Festa Pizzeria, Inc.
3525 W Fullerton Ave
Sign
Maldonado (26) O2013-8027
Referred [C.J.p. 63056] Transportation

Fire Protection System Restaurant Appliances and Bikes
2633 W Armitage Ave
Bicycle rack
Moreno (1) O2013-6325
Referred [C.J.p. 60510] Transportation
Passed [C.J.p. 62062]

Fischman Liquors
4780 N Milwaukee Ave
Sign
Arena (45) O2013-7410
Referred [C.J.p. 60616] Transportation
Passed [C.J.p. 62063]

Flair Communication Agency, Inc.
2214 W Erie St
Security camera
Reilly (42) O2013-7200
Referred [C.J.p. 60587] Transportation
Passed [C.J.p. 62064]

Flair Tower LLC
222 W Erie St
Caisson
Reilly (42) O2013-7903
Referred [C.J.p. 63078] Transportation

PUBLIC WAY USAGE

Grants of Privilege

Flair Tower LLC
222 W Erie St
Cornice
Reilly (42) O2013-7201
Referred [C.J.p. 60587] Transportation
Passed [C.J.p. 62064]

Flair Tower LLC
222 W Erie St
Planter
Reilly (42) O2013-7203
Referred [C.J.p. 60587] Transportation
Passed [C.J.p. 62065]

Flowers Unlimited & Gift
Sign
Harris (8) O2013-7898
Referred [C.J.p. 63037] Transportation

Flowers Unlimited & Gift
Sign
Harris (8) O2013-7901
Referred [C.J.p. 63037] Transportation

Ford Motor Co., The
Pedestrian bridge
Pope (10) O2013-7904
Referred [C.J.p. 63038] Transportation

Fork
4600 N Lincoln Ave
Light fixture
Pawar (47) O2013-7457
Referred [C.J.p. 60620] Transportation
Passed [C.J.p. 62066]

Formula Auto Parts, Inc.
4741-4743 W North Ave
Sign
Mitts (37) O2013-6854
Referred [C.J.p. 60574] Transportation
Passed [C.J.p. 62067]

PUBLIC WAY USAGE

Grants of Privilege

Fort Knox LLC
2300 N Knox Ave
Door swing
Suarez (31) O2013-8108
Referred [C.J.p. 63062] Transportation

Forth Group Management Services
1621-1631 S Michigan Ave
Balcony
Fioretti (2) O2013-7762
Referred [C.J.p. 63030] Transportation

Four Farthings Tavern & Grill
2060 N Cleveland Ave
Wind screen
Smith (43) O2013-7290
Referred [C.J.p. 60605] Transportation
Passed [C.J.p. 62068]

Franconello
10222 S Western Ave
Sign
O'Shea (19) O2013-6677
Referred [C.J.p. 60541] Transportation
Passed [C.J.p. 62069]

Frenchy's Bookstore
872 N State St
Sign
Reilly (42) O2013-7205
Referred [C.J.p. 60587] Transportation
Passed [C.J.p. 62070]

Fresenius Medical Care Ventures LLC
2721 N Spaulding Ave
Sign-amend
Colón (35) O2013-7748
Referred [C.J.p. 63066] Transportation

Freshii
26 S Clinton St
Sign
Fioretti (2) O2013-6458
Referred [C.J.p. 60515] Transportation
Passed [C.J.p. 62071]

PUBLIC WAY USAGE

Grants of Privilege

Fricano, Alfred
833 N State St
Pole
Reilly (42) O2013-7207
Referred [C.J.p. 60583] Transportation
Passed [C.J.p. 62072]

Friedman Properties Ltd.
500 N Dearborn St
Vault
Reilly (42) O2013-7909
Referred [C.J.p. 63078] Transportation

Full Shilling
3724 N Clark St
Light fixture
Tunney (44) O2013-7393
Referred [C.J.p. 60612] Transportation
Passed [C.J.p. 62072]

Full Shilling
3724 N Clark St
Sign
Tunney (44) O2013-8089
Referred [C.J.p. 63090] Transportation

Fulton Elizabeth LLC
300 N Elizabeth St
Light fixture
Burnett (27) O2013-6595
Referred [C.J.p. 60552] Transportation
Passed [C.J.p. 62073]

Fulton Market Row Condo Assn.
1044 W Fulton Market
Balcony
Burnett (27) O2013-8044
Referred [C.J.p. 63057] Transportation

G&A Development
300 E 26th St
Landscaping
Fioretti (2) O2013-7765
Referred [C.J.p. 63030] Transportation

PUBLIC WAY USAGE

Grants of Privilege

Gabriela Reyes
1527 W 18th Pl
Fence
Solis (25) O2013-6807
Referred [C.J.p. 60549] Transportation
Passed [C.J.p. 62292]

Galvin's Public House
5901 W Lawrence Ave
Light fixture
Arena (45) O2013-7411
Referred [C.J.p. 60616] Transportation
Passed [C.J.p. 62074]

Garfield Discount
1616 W Garfield Dr
Sign
Thompson (16) O2013-6639
Referred [C.J.p. 60538] Transportation
Passed [C.J.p. 62075]

Garner School, The
1612 W North Ave
Light fixture
Moreno (1) O2013-6329
Referred [C.J.p. 60510] Transportation
Passed [C.J.p. 62075]

Gateway Auto Service, Inc.
2057 W Division St
Sign
Moreno (1) O2013-6333
Referred [C.J.p. 60510] Transportation
Passed [C.J.p. 62076]

GCT Realty LLC
Door swing
Tunney (44) O2013-7395
Referred [C.J.p. 60612] Transportation
Passed [C.J.p. 62077]

Geja's Cafe
340 W Armitage Ave
Sign
Smith (43) O2013-8126
Referred [C.J.p. 63087] Transportation

PUBLIC WAY USAGE

Grants of Privilege

General Packaging Products
1700 S Canal St
Security camera
Solis (25) O2013-6810
Referred [C.J.p. 60548] Transportation
Passed [C.J.p. 62078]

General Parking Corp.
326 S Wells St
Bridge
Fioretti (2) O2013-7766
Referred [C.J.p. 63030] Transportation

Genuine Time
2404 N Devon Ave
Sign
Silverstein (50) O2013-7447
Referred [C.J.p. 60625] Transportation
Passed [C.J.p. 62078]

Gerber Auto Collision
1060 W Huron St
Light fixture
Burnett (27) O2013-6599
Referred [C.J.p. 60553] Transportation
Passed [C.J.p. 62079]

Gerber Auto Collision
1060 W Huron St
Sign
Burnett (27) O2013-6601
Referred [C.J.p. 60553] Transportation
Passed [C.J.p. 62080]

Gerber Auto Collision
5948 N Northwest Hwy
Sign
O'Connor (41) O2013-6942
Referred [C.J.p. 60581] Transportation
Passed [C.J.p. 62081]

Gertie's Ice Cream & Chili
11009 S Kedzie Ave
Sign
O'Shea (19) O2013-8282
Referred [C.J.p. 63046] Transportation

PUBLIC WAY USAGE

Grants of Privilege

Ghirardelli Chocolate Shop & Soda Fountain
830 N Michigan Ave
Sign
Reilly (42) O2013-7210
Referred [C.J.p. 60587] Transportation
Passed [C.J.p. 62081]

Gioco
1312-1314 S Wabash Ave
Light fixture
Fioretti (2) O2013-6904
Referred [C.J.p. 60515] Transportation
Passed [C.J.p. 62082]

GLL Properties 444 North Michigan LP
444 N Michigan Ave
Sign
Reilly (42) O2013-7211
Referred [C.J.p. 60587] Transportation
Passed [C.J.p. 62083]

Golden Fish & Chicken
2926 W 63rd St
Sign
Foulkes (15) O2013-6597
Referred [C.J.p. 60537] Transportation
Passed [C.J.p. 62084]

Golden Triangle, The
333 N LaSalle St
Banner
Reilly (42) O2013-7212
Referred [C.J.p. 60587] Transportation
Passed [C.J.p. 62084]

Golftec Lincoln Park
2847 N Halsted St
Sign
Tunney (44) O2013-7401
Referred [C.J.p. 60612] Transportation
Passed [C.J.p. 62085]

Golub & Co.
680 N Lake Shore Dr
Vault
Reilly (42) O2013-7912
Referred [C.J.p. 63078] Transportation

PUBLIC WAY USAGE

Grants of Privilege

Golub & Company
680 N Lake Shore Dr
Light fixture
Reilly (42) O2013-7214
Referred [C.J.p. 60587] Transportation
Passed [C.J.p. 62086]

Good Old Days, Inc.
2138 W Belmont Ave
Sign
Waguespack (32) O2013-6746
Referred [C.J.p. 60564] Transportation
Passed [C.J.p. 62087]

Goose Island Beer Company
1800 W Fulton St
Manhole
Burnett (27) O2013-6605
Referred [C.J.p. 60553] Transportation
Passed [C.J.p. 62087]

Gordon's Auto Restaurant
Sign
Lane (18) O2013-8022
Referred [C.J.p. 63045] Transportation

Graceland Cemetery
4001 N Clark St
Sewer line
Cappleman (46) O2013-8049
Referred [C.J.p. 63093] Transportation

Grand Ohio Condo, The
211 E Ohio St
Bicycle rack
Reilly (42) O2013-7216
Referred [C.J.p. 60588] Transportation
Passed [C.J.p. 62089]

Green Valley Grocery, Inc.
3432 W Irving Park Rd
Sign
Colón (35) O2013-6841
Referred [C.J.p. 60573] Transportation
Passed [C.J.p. 62090]

PUBLIC WAY USAGE

Grants of Privilege

Grocery Basket
351 E 103rd St
Sign
Beale (9) O2013-7177
Referred [C.J.p. 60526] Transportation
Passed [C.J.p. 62091]

Gruen Galleries
226 W Superior St
Planter
Reilly (42) O2013-7218
Referred [C.J.p. 60588] Transportation
Passed [C.J.p. 62091]

Gruszka, John
4532 S Cottage Grove Ave
Bay window
Burns (4) O2013-7101
Referred [C.J.p. 60520] Transportation
Passed [C.J.p. 62092]

Gymboree Play & Music of Chicago
3156-3158 N Lincoln Ave
Sign
Waguespack (32) O2013-6747
Referred [C.J.p. 60564] Transportation
Passed [C.J.p. 62093]

Gymboree Play & Music of Chicago
600-614 W Roosevelt Rd
Sign
Fioretti (2) O2013-7767
Referred [C.J.p. 63030] Transportation

H2O Plus LLC
600 N Michigan Ave
Sign
Reilly (42) O2013-7220
Referred [C.J.p. 60588] Transportation
Passed [C.J.p. 62094]

Haberdasher Square Lofts
719 W Quincy St
Vault
Reilly (42) O2013-7221
Referred [C.J.p. 60588] Transportation
Passed [C.J.p. 62094]

PUBLIC WAY USAGE

Grants of Privilege

Hafele America Co.
154 W Hubbard St
Sign
Reilly (42) O2013-7222
Referred [C.J.p. 60588] Transportation
Passed [C.J.p. 62095]

Halsted Pershing Morgan LLC
815 W Pershing Rd
Security fence
Balcer (11) O2013-7922
Referred [C.J.p. 63039] Transportation

Hamburger Mary's Chicago
5400 N Clark St
Light fixture
O'Connor (40) O2013-6909
Referred [C.J.p. 60578] Transportation
Passed [C.J.p. 62096]

Hamburger Mary's Chicago
5400 N Clark St
Sign
O'Connor (40) O2013-8263
Referred [C.J.p. 63073] Transportation

Hancock Fabrics No. 6186
6101 N Broadway
Sign
Osterman (48) O2013-8047
Referred [C.J.p. 63096] Transportation

Harbor House Condo Assn.
3200 N Lake Shore Dr
Vault
Tunney (44) O2013-8091
Referred [C.J.p. 63090] Transportation

Hard Rock Cafe
63 W Ontario St
Sign
Reilly (42) O2013-7223
Referred [C.J.p. 60588] Transportation
Passed [C.J.p. 62097]

PUBLIC WAY USAGE

Grants of Privilege

Hard Rock Hotel
230 N Michigan Ave
Light fixture
Reilly (42) O2013-7224
Referred [C.J.p. 60588] Transportation
Passed [C.J.p. 62097]

Harpo Studio
118-122 N Aberdeen St
Planter
Burnett (27) O2013-6606
Referred [C.J.p. 60553] Transportation
Passed [C.J.p. 62098]

Harris, Bart
2132 W Belmont Ave
Sign
Waguespack (32) O2013-8122
Referred [C.J.p. 63063] Transportation

Hart, Edith
1917 N Damen Ave
Sign
Waguespack (32) O2013-6744
Referred [C.J.p. 60564] Transportation
Passed [C.J.p. 62053]

Haweye's Bar & Grill, Inc.
1458 W Taylor St
Light fixture
Solis (25) O2013-6812
Referred [C.J.p. 60548] Transportation
Passed [C.J.p. 62099]

Hawkeye's Bar & Grill, Inc.
1458 W Taylor St
Sign
Solis (25) O2013-6815
Referred [C.J.p. 60548] Transportation
Passed [C.J.p. 62100]

Head Quarters
5131 W Madison St
Sign
Ervin (28) O2013-6687
Referred [C.J.p. 60558] Transportation
Passed [C.J.p. 62101]

PUBLIC WAY USAGE

Grants of Privilege

Heaven on Seven on Rush
600 N Michigan Ave
Sign
Reilly (42) O2013-7226
Referred [C.J.p. 60588] Transportation
Passed [C.J.p. 62102]

Hema's Kitchen
2439 W Devon Ave
Planter
Silverstein (50) O2013-8028
Referred [C.J.p. 63097] Transportation

Heritage at Millennium Park Condo Assn., The
130 N Garland Ct
Manhole
Reilly (42) O2013-7229
Referred [C.J.p. 60588] Transportation
Passed [C.J.p. 62102]

Hermosa Medical & Diagnostic
2004 N Pulaski Rd
Sign
Reboyras (30) O2013-8094
Referred [C.J.p. 63061] Transportation

Hidden Cove, The
5338 N Lincoln Ave
Sign
O'Connor (40) O2013-6912
Referred [C.J.p. 60578] Transportation
Passed [C.J.p. 62103]

Hilton Hotels
720 S Michigan Ave
Vaults
Fioretti (2) O2013-7768
Referred [C.J.p. 63030] Transportation

Hines Interest Limited Partnership
1 S Dearborn St
Caisson bell
Reilly (42) O2013-7231
Referred [C.J.p. 60588] Transportation
Passed [C.J.p. 62104]

PUBLIC WAY USAGE

Grants of Privilege

Hispanic Housing Development Corp.
2127 W Lawrence Ave
Existing underground foundation footing
Pawar (47) O2013-8061
Referred [C.J.p. 63095] Transportation

HNV Lakeview LLC
3245 N Ashland Ave
Sign
Tunney (44) O2013-7403
Referred [C.J.p. 60612] Transportation
Passed [C.J.p. 62105]

Holy Covenant United Methodist Church
925 W Diversey Ave
Pole
Smith (43) O2013-8128
Referred [C.J.p. 63087] Transportation

Homan Arthington Foundation
931 S Homan Ave
Planter
Chandler (24) O2013-6766
Referred [C.J.p. 60546] Transportation
Passed [C.J.p. 62105]

Homemade Pizza
1953 W Wabansia Ave
Light fixture
Waguespack (32) O2013-6748
Referred [C.J.p. 60564] Transportation
Passed [C.J.p. 62106]

Honda City
4900 S Pulaski Rd
Building projection
Burke (14) O2013-7964
Referred [C.J.p. 63041] Transportation

Honda City
4900 N Pulaski Rd
Light fixture
Burke (14) O2013-7970
Referred [C.J.p. 63041] Transportation

PUBLIC WAY USAGE

Grants of Privilege

Honda City
4950 S Pulaski Rd
Building projection
Burke (14) O2013-7961
Referred [C.J.p. 63041] Transportation

Honda City
4950 S Pulaski Rd
Light fixture
Burke (14) O2013-7238
Referred [C.J.p. 60533] Transportation
Passed [C.J.p. 62107]

Honda City
4950 S Pulaski Rd
Sign
Burke (14) O2013-7240
Referred [C.J.p. 60533] Transportation
Passed [C.J.p. 62108]

Hoots, Inc.
2348-2352 N Clark St
Light fixture
Smith (43) O2013-7294
Referred [C.J.p. 60605] Transportation
Passed [C.J.p. 62109]

Hoppin' Hots
1477 W Balmoral Ave
Sign
Osterman (48) O2013-8048
Referred [C.J.p. 63096] Transportation

Horizon Science Academy - Belmont
5035 W North Ave
Sign
Mitts (37) O2013-6856
Referred [C.J.p. 60575] Transportation
Passed [C.J.p. 62109]

Howard Brown Health Center
3245 N Halsted St
Sign
Tunney (44) O2013-8093
Referred [C.J.p. 63090] Transportation

PUBLIC WAY USAGE

Grants of Privilege

Hugo's Frog Bar
1024 N Rush St
Revolving door
Reilly (42) O2013-7233
Referred [C.J.p. 60588] Transportation
Passed [C.J.p. 62110]

Hydrology
435 N LaSalle Dr
Banner
Reilly (42) O2013-7917
Referred [C.J.p. 63078] Transportation

Iguana Cafe
517-519 N Halsted St
Sign
Burnett (27) O2013-8057
Referred [C.J.p. 63057] Transportation

Ill Forks No. 425
180 N Field Blvd
Sign-amend
Reilly (42) O2013-6421
Referred [C.J.p. 60600] Transportation
Passed [C.J.p. 62416]

Illinois Dept. of Central Mgmt. Services
3-17 E 31st St
Fiber conduit
Dowell (3) O2013-7032
Referred [C.J.p. 60519] Transportation
Passed [C.J.p. 62112]

Illinois Dept. of Central Mgmt. Services
81-119 W 31st St
Fiber conduit
Dowell (3) O2013-7036
Referred [C.J.p. 60519] Transportation
Passed [C.J.p. 62113]

Illinois Dept. of Central Mgmt. Services
17-27 E Cermak Rd
Fiber conduit
Dowell (3) O2013-7029
Referred [C.J.p. 60519] Transportation
Passed [C.J.p. 62111]

PUBLIC WAY USAGE

Grants of Privilege

Illinois Dept. of Central Mgmt. Services
350 E Cermak Rd
Light fixture
Fioretti (2) O2013-6907
Referred [C.J.p. 60515] Transportation
Passed [C.J.p. 62112]

Illinois Vehicle Ins. Agency LLC
2118 N Western Ave
Sign
Moreno (1) O2013-6335
Referred [C.J.p. 60510] Transportation
Passed [C.J.p. 62114]

IM & N Dollar Plus
5149 S Kedzie Ave
Sign
Burke (14) O2013-7241
Referred [C.J.p. 60533] Transportation
Passed [C.J.p. 62115]

Imperial Cleaners
341 W Armitage Ave
Sign
Smith (43) O2013-7304
Referred [C.J.p. 60606] Transportation
Passed [C.J.p. 62116]

Indio Cocina Mexicana
3930 W 63rd St
Sign
Quinn (13) O2013-7935
Referred [C.J.p. 63040] Transportation

Instituto Cervantes
31 W Ohio St
Banner
Reilly (42) O2013-7236
Referred [C.J.p. 60588] Transportation
Passed [C.J.p. 62117]

Instituto Cervantes
31 W Ohio St
Sign
Reilly (42) O2013-7237
Referred [C.J.p. 60588] Transportation
Passed [C.J.p. 62118]

PUBLIC WAY USAGE

Grants of Privilege

Inter Capital Realty Corp./Old Republic North Annex
23 N Michigan Ave
Flagpole
Reilly (42) O2013-7242
Referred [C.J.p. 60589] Transportation
Passed [C.J.p. 62119]

Inter Capital Realty Corporation
307 N Michigan Ave
Flagpole
Reilly (42) O2013-7239
Referred [C.J.p. 60588] Transportation
Passed [C.J.p. 62118]

Intercontinental Hotel Chicago
505 N Michigan Ave
Building projection
Reilly (42) O2013-7920
Referred [C.J.p. 63078] Transportation

Intercontinental River East LLC
300 E Illinois St
Grease traps
Reilly (42) O2013-7936
Referred [C.J.p. 63078] Transportation

Intercontinental River East LLC
300 E Illinois St
Vault
Reilly (42) O2013-7941
Referred [C.J.p. 63079] Transportation

Interpark
245 E Ohio St
Sign
Reilly (42) O2013-7243
Referred [C.J.p. 60589] Transportation
Passed [C.J.p. 62120]

Interpark
230 W Washington St
Banner-amend
Reilly (42) O2013-6414
Referred [C.J.p. 60600] Transportation
Passed [C.J.p. 62415]

PUBLIC WAY USAGE

Grants of Privilege

Irvin's Auto Care, Inc.
8012 S Stony Island Ave
Sign
Harris (8) O2013-7176
Referred [C.J.p. 60525] Transportation
Passed [C.J.p. 62121]

Morrison's Restaurant
8127 S Ashland Ave
Sign
Brookins (21) O2013-8295
Referred [C.J.p. 63048] Transportation

J and D Whirlpool and Bath Outlet
2730 N Elston Ave
Sign
Moreno (1) O2013-6341
Referred [C.J.p. 60511] Transportation
Passed [C.J.p. 62122]

J Berman & Associates, Inc.
5546 S Archer Ave
Sign
Zalewski (23) O2013-6752
Referred [C.J.p. 60545] Transportation
Passed [C.J.p. 62121]

J&R Liquor & Food
2401 N Ashland Ave
Sign
Waguespack (32) O2013-6749
Referred [C.J.p. 60564] Transportation
Passed [C.J.p. 62123]

J. Patrick's
1365-1367 W Erie St
Light fixture
Burnett (27) O2013-6609
Referred [C.J.p. 60553] Transportation
Passed [C.J.p. 62124]

J. Patrick's
1367 W Erie St
Sign
Moreno (1) O2013-6338
Referred [C.J.p. 60511] Transportation
Passed [C.J.p. 62124]

PUBLIC WAY USAGE

Grants of Privilege

Jade East Restaurant
2511 N Lincoln Ave
Sign
Smith (43) O2013-7306
Referred [C.J.p. 60606] Transportation
Passed [C.J.p. 62125]

Java N Mug
3247 W Bryn Mawr Ave
Sign
O'Connor (40) O2013-8265
Referred [C.J.p. 63073] Transportation

Jefferson Tap and Grille and The Loft
323-325 N Jefferson St
Security camera
Reilly (42) O2013-7246
Referred [C.J.p. 60589] Transportation
Passed [C.J.p. 62123]

Jerusalem General Mdse Ltd.
1559 W Chicago Ave
Sign
Burnett (27) O2013-6611
Referred [C.J.p. 60553] Transportation
Passed [C.J.p. 62127]

Jewel Food Store No. 3368
550 N State St
Revolving door
Reilly (42) O2013-7248
Referred [C.J.p. 60589] Transportation
Passed [C.J.p. 62127]

Jimmy John's Sandwich Shop
46 E Chicago Ave
Sign
Reilly (42) O2013-7945
Referred [C.J.p. 63079] Transportation

Jimmy John's Store No. 722
1519 E 55th St
Sign
Hairston (5) O2013-7146
Referred [C.J.p. 60523] Transportation
Passed [C.J.p. 62128]

PUBLIC WAY USAGE

Grants of Privilege

Jo-Ann Fabric and Craft Stores
555 W Roosevelt Rd
Sign
Fioretti (2) O2013-6910
Referred [C.J.p. 60515] Transportation
Passed [C.J.p. 62130]

Joe's Liquor Store
2543 W 63rd St
Sign
Foulkes (15) O2013-6600
Referred [C.J.p. 60537] Transportation
Passed [C.J.p. 62130]

Joey's Liquor, Inc.
1203 N Laramie Ave
Sign
Mitts (37) O2013-6859
Referred [C.J.p. 60575] Transportation
Passed [C.J.p. 62131]

Joffrey Ballet, The
10 E Randolph St
Sign
Reilly (42) O2013-7949
Referred [C.J.p. 63079] Transportation

Jolly Inn Restaurant
6501 W Irving Park Rd
Occupation of space
Cullerton (38) O2013-8236
Referred [C.J.p. 63069] Transportation

Jordan II, John W.
3 W Burton Pl
Curb cut
Reilly (42) O2013-7951
Referred [C.J.p. 63079] Transportation

Joseph Freed and Associates LLC
7 E Madison St
Bay window
Reilly (42) O2013-7250
Referred [C.J.p. 60590] Transportation
Passed [C.J.p. 62132]

PUBLIC WAY USAGE

Grants of Privilege

Joseph Freed and Associates LLC
7 E Madison St
Door swing
Reilly (42) O2013-7252
Referred [C.J.p. 60590] Transportation
Passed [C.J.p. 62132]

Joseph Freed and Associates LLC
1 S State St
Cornice
Reilly (42) O2013-7960
Referred [C.J.p. 63079] Transportation

Joseph Freed and Associates LLC
1 S State St
Door swing
Reilly (42) O2013-7253
Referred [C.J.p. 60589] Transportation
Passed [C.J.p. 62133]

Joseph Freed and Associates LLC
17 S State St
Door swing
Reilly (42) O2013-7254
Referred [C.J.p. 60590] Transportation
Passed [C.J.p. 62134]

Joseph Freed and Associates LLC
18-28 S Wabash Ave
Door swing
Reilly (42) O2013-7255
Referred [C.J.p. 60590] Transportation
Passed [C.J.p. 62135]

Joseph Freed and Associates LLC
44 S Wabash Ave
Door swing
Reilly (42) O2013-7256
Referred [C.J.p. 60590] Transportation
Passed [C.J.p. 62136]

Juanita's Mexican Food
2955 W 59th St
Sign
Thompson (16) O2013-6642
Referred [C.J.p. 60538] Transportation
Passed [C.J.p. 62137]

PUBLIC WAY USAGE

Grants of Privilege

Juicy Wine Company, The
694 N Milwaukee Ave
Sign
Burnett (27) O2013-8060
Referred [C.J.p. 63057] Transportation

K Miller Construction Co., Inc.
1467 N Milwaukee Ave
Bay window
Moreno (1) O2013-7744
Referred [C.J.p. 63028] Transportation

Kabuki Restaurant
2473 N Clark St
Sign
Smith (43) O2013-7307
Referred [C.J.p. 60606] Transportation
Passed
Passed [C.J.p. 62137]

Kent Young Health Products Center & Co.
2400 S Wentworth Ave
Step
Solis (25) O2013-6818
Referred [C.J.p. 60548] Transportation
Passed [C.J.p. 62138]

Kentucky Fried Chicken 521041
107 E 95th St
Sign
Sawyer (6) O2013-7170
Referred [C.J.p. 60524] Transportation
Passed [C.J.p. 62139]

Kenwood Dialysis
4259 S Cottage Grove Ave
Sign
Burns (4) O2013-7104
Referred [C.J.p. 60521] Transportation
Passed [C.J.p. 62140]

Kerryman, The
661 N Clark St
Banner
Reilly (42) O2013-7257
Referred [C.J.p. 60590] Transportation
Passed [C.J.p. 62140]

PUBLIC WAY USAGE

Grants of Privilege

Kerryman, The
661 N Clark St
Light fixture
Reilly (42) O2013-7962
Referred [C.J.p. 63079] Transportation

Kerry's Auto Body, Inc.
5435 W 63rd St
Banner
Quinn (13) O2013-7217
Referred [C.J.p. 60531] Transportation
Passed [C.J.p. 62141]

KFR LLC
15 W Burton Pl
Irrigation system
Reilly (42) O2013-8119
Referred [C.J.p. 63079] Transportation

Kho Bo Chicago
4945 N Broadway
Sign
Osterman (48) O2013-7470
Referred [C.J.p. 60622] Transportation
Passed [C.J.p. 62142]

Kiddie Garden Little Angels
4235 S Kedzie Ave
Sign
Burke (14) O2013-7244
Referred [C.J.p. 60533] Transportation
Passed [C.J.p. 62143]

Kids Science Labs
1550 N Kingsbury St
Sign
Waguespack (32) O2013-8139
Referred [C.J.p. 63063] Transportation

Kiki's Bistro
900 N Franklin St
Sign
Burnett (27) O2013-6613
Referred [C.J.p. 60553] Transportation
Passed [C.J.p. 62144]

PUBLIC WAY USAGE

Grants of Privilege

Kim Video
4945 N Broadway
Sign
Osterman (48) O2013-7471
Referred [C.J.p. 60622] Transportation
Passed [C.J.p. 62145]

King Wah Restaurant
2223 S Wentworth Ave
Sign
Solis (25) O2013-8349
Referred [C.J.p. 63054] Transportation

Kopi, A Traveler's Cafe
5317 N Clark St
Light fixture
Osterman (48) O2013-7472
Referred [C.J.p. 60622] Transportation
Passed [C.J.p. 62146]

La Bruquena Restaurant & Lounge
2726 W Division St
Light fixture
Maldonado (26) O2013-6878
Referred [C.J.p. 60551] Transportation
Passed [C.J.p. 62146]

La Familia
3308 W 26th St
Sign
Munoz (22) O2013-6728
Referred [C.J.p. 60544] Transportation
Passed [C.J.p. 62147]

La Fitness
6107 N Broadway
Sign
Osterman (48) O2013-7473
Referred [C.J.p. 60622] Transportation
Passed [C.J.p. 62148]

La Taqueria La Puerta Corp.
5620 S Pulaski Rd
Sign
Quinn (13) O2013-7938
Referred [C.J.p. 63040] Transportation

PUBLIC WAY USAGE

Grants of Privilege

Lake Park Assoc.
1301-1309 E 53rd St
Light fixture
Burns (4) O2013-7107
Referred [C.J.p. 60521] Transportation
Passed [C.J.p. 62149]

Lake Park Assoc.
5230 S Lake Park Ave
Conduit
Burns (4) O2013-7114
Referred [C.J.p. 60521] Transportation
Passed [C.J.p. 62151]

Lake Park Assoc., Inc.
5215 S Harper Ave
Conduit
Burns (4) O2013-7143
Referred [C.J.p. 60521] Transportation
Passed [C.J.p. 62150]

Lake Park Associates, Inc.
5215 S Harper Ave
Emergency security telephone
Burns (4) O2013-7814
Referred [C.J.p. 63033] Transportation

Lake Park Associates, Inc.
5230 S Lake Park Ave
Emergency security telephone
Burns (4) O2013-7818
Referred [C.J.p. 63033] Transportation

Lake Street Lofts LLC
912 W Lake St
Fence
Burnett (27) O2013-6614
Referred [C.J.p. 60553] Transportation
Passed [C.J.p. 62152]

Lake View YMCA
3321 N Marshfield Ave
Fire escape
Tunney (44) O2013-7422
Referred [C.J.p. 60612] Transportation
Passed [C.J.p. 62152]

PUBLIC WAY USAGE

Grants of Privilege

Lakeshore East Retail LLC
333 E Benton Pl
Caisson
Reilly (42) O2013-7991
Referred [C.J.p. 63079] Transportation

Lakeshore East Retail LLC
333 E Benton Pl
Foundation sheeting
Reilly (42) O2013-7983
Referred [C.J.p. 63079] Transportation

Lakeshore East Retail LLC
333 E Benton Pl
Foundation support
Reilly (42) O2013-7995
Referred [C.J.p. 63079] Transportation

Lakeshore East Retail LLC
333 E Benton Pl
Planter
Reilly (42) O2013-7981
Referred [C.J.p. 63079] Transportation

Lakeshore East Retail LLC
333 E Benton Pl
Tieback systems
Reilly (42) O2013-7987
Referred [C.J.p. 63079] Transportation

Lakeview Chamber of Commerce
1401 W Addison St
Trash container
Tunney (44) O2013-7413
Referred [C.J.p. 60612] Transportation
Passed [C.J.p. 62153]

Lakeview Chamber of Commerce
3240 N Ashland Ave
Trash container
Tunney (44) O2013-7414
Referred [C.J.p. 60613] Transportation
Passed [C.J.p. 62154]

PUBLIC WAY USAGE

Grants of Privilege

Lakeview Chamber of Commerce
1244 W Belmont Ave
Trash container
Tunney (44) O2013-7415
Referred [C.J.p. 60613] Transportation
Passed [C.J.p. 62155]

Lakeview Chamber of Commerce
2971 N Lincoln Ave
Trash container
Waguespack (32) O2013-6757
Referred [C.J.p. 60565] Transportation
Passed [C.J.p. 62156]

Lakeview Chamber of Commerce
3046 N Lincoln Ave
Trash container
Waguespack (32) O2013-6758
Referred [C.J.p. 60565] Transportation
Passed [C.J.p. 62156]

Lakeview Chamber of Commerce
3356 N Lincoln Ave
Trash container
Waguespack (32) O2013-6760
Referred [C.J.p. 60565] Transportation
Passed [C.J.p. 62157]

Lakeview Chamber of Commerce
3538 N Lincoln Ave
Trash container
Waguespack (32) O2013-6761
Referred [C.J.p. 60565] Transportation
Passed [C.J.p. 62158]

Lakeview Chamber of Commerce
3359 N Southport Ave
Trash container
Tunney (44) O2013-7416
Referred [C.J.p. 60613] Transportation
Passed [C.J.p. 62159]

PUBLIC WAY USAGE

Grants of Privilege

Lakeview Chamber of Commerce
3442 N Southport Ave
Trash container
Tunney (44) O2013-7417
Referred [C.J.p. 60613] Transportation
Passed [C.J.p. 62159]

Lakeview Chamber of Commerce
3601 N Southport Ave
Trash container
Tunney (44) O2013-7419
Referred [C.J.p. 60613] Transportation
Passed [C.J.p. 62160]

Lakeview Chamber of Commerce
3700 N Southport Ave
Bicycle rack
Tunney (44) O2013-7382
Referred [C.J.p. 60612] Transportation
Passed [C.J.p. 62161]

Lakeview Chamber of Commerce
3825 N Southport Ave
Trash container
Tunney (44) O2013-7421
Referred [C.J.p. 60613] Transportation
Passed [C.J.p. 62162]

Lakeview Fitness Investors LLC
3657 N Pine Grove Ave
Light fixture
Arena (45) O2013-7435
Referred [C.J.p. 60616] Transportation
Passed [C.J.p. 62163]

Las Isabelas
2700 S Central Park Ave
Light fixture
Munoz (22) O2013-6729
Referred [C.J.p. 60544] Transportation
Passed [C.J.p. 62163]

PUBLIC WAY USAGE

Grants of Privilege

Las Mananitas
3523 N Halsted St
Lightpole
Cappleman (46) O2013-7438
Referred [C.J.p. 60618] Transportation
Passed [C.J.p. 62164]

Las Tablas
4920 W Irving Park Rd
Light fixture
Arena (45) O2013-7412
Referred [C.J.p. 60616] Transportation
Passed [C.J.p. 62165]

Latin School of Chicago, The
59 W North Ave
Staircase
Reilly (42) O2013-8002
Referred [C.J.p. 63080] Transportation

Law Office of C. Grobelski
3813 N Harlem Ave
Sign
Cullerton (38) O2013-6866
Referred [C.J.p. 60575] Transportation
Passed [C.J.p. 62166]

Lawndale Mobil Mart
3642 W 59th St
Sign
Burke (14) O2013-7975
Referred [C.J.p. 63041] Transportation

Lawrence's Fisheries
2120 S Canal St
Sign
Solis (25) O2013-6820
Referred [C.J.p. 60548] Transportation
Passed [C.J.p. 62166]

Leamington Foods
5467 W Madison St
Sign
Graham (29) O2013-6700
Referred [C.J.p. 60560] Transportation
Passed [C.J.p. 62167]

PUBLIC WAY USAGE

Grants of Privilege

Learning Center
4250 W 63rd St
Sign
Quinn (13) O2013-7940
Referred [C.J.p. 63040] Transportation

Leona's Pizzeria
1936 W Augusta Blvd
Light fixture
Moreno (1) O2013-6343
Referred [C.J.p. 60511] Transportation
Passed [C.J.p. 62168]

Level 1 Hair Studio, Inc.
2725 W Peterson Ave
Sign
O'Connor (40) O2013-6919
Referred [C.J.p. 60578] Transportation
Passed [C.J.p. 62169]

Lexington Lion Chicago, LP
101 E Erie St
Vault
Reilly (42) O2013-8012
Referred [C.J.p. 63080] Transportation

Lidia's Fanny, Lupita's Family Hair Care Professional Corp.
3242 W Montrose Ave
Sign
Mell (33) O2013-6802
Referred [C.J.p. 60571] Transportation
Passed [C.J.p. 62169]

Lincoln Park Cleaners
659 W Armitage Ave
Step
Smith (43) O2013-7309
Referred [C.J.p. 60606] Transportation
Passed [C.J.p. 62170]

Lincoln Restaurant
4008-4012 N Lincoln Ave
Sign
Pawar (47) O2013-7458
Referred [C.J.p. 60620] Transportation
Passed [C.J.p. 62171]

PUBLIC WAY USAGE

Grants of Privilege

Lincoln Wilson Service
5101 N Western Ave
Sign
Pawar (47) O2013-8063
Referred [C.J.p. 63095] Transportation

Lito's Empanadas, Inc.
2566 N Clark St
Sign
Smith (43) O2013-7312
Referred [C.J.p. 60606] Transportation
Passed [C.J.p. 62172]

Little Jim's
3501 N Halsted St
Light fixture
Cappleman (46) O2013-7440
Referred [C.J.p. 60618] Transportation
Passed [C.J.p. 62172]

Little Jim's
3501 N Halsted St
Security camera
Cappleman (46) O2013-7444
Referred [C.J.p. 60618] Transportation
Passed [C.J.p. 62173]

Little Village Laundromat
2501 S Christiana Ave
Sign
Munoz (22) O2013-6731
Referred [C.J.p. 60544] Transportation
Passed [C.J.p. 62174]

Loft Development
542 S Dearborn St
Vault
Fioretti (2) O2013-7769
Referred [C.J.p. 63030] Transportation

Lofts at 1800 at Condo Assn., The
1800 W Grace St
Balcony
Pawar (47) O2013-7459
Referred [C.J.p. 60620] Transportation
Passed [C.J.p. 62175]

PUBLIC WAY USAGE

Grants of Privilege

Loop Auto Parks, Inc.
524 S Wabash Ave
Sign
Fioretti (2) O2013-6914
Referred [C.J.p. 60515] Transportation
Passed [C.J.p. 62176]

Lor's Designer Shoes
824 W Armitage Ave
Banner
Smith (43) O2013-7314
Referred [C.J.p. 60606] Transportation
Passed [C.J.p. 62176]

Los Alamos
2157 S Damen Ave
Light fixture
Solis (25) O2013-6822
Referred [C.J.p. 60548] Transportation
Passed [C.J.p. 62177]

Lottie's Pub
1925 W Cortland St
Sign
Waguespack (32) O2013-6762
Referred [C.J.p. 60565] Transportation
Passed [C.J.p. 62178]

Loyola University of Chicago
6324 N Kenmore Ave
Conduit
Osterman (48) O2013-7474
Referred [C.J.p. 60622] Transportation
Passed [C.J.p. 62179]

Loyola University of Chicago
16 E Pearson St
Caisson
Reilly (42) O2013-8187
Referred [C.J.p. 63080] Transportation

Loyola University of Chicago
16 E Pearson St
Planter
Reilly (42) O2013-7259
Referred [C.J.p. 60590] Transportation
Passed [C.J.p. 62179]

PUBLIC WAY USAGE

Grants of Privilege

Loyola University of Chicago
840-841 N Wabash Ave
Chilled pipe
Reilly (42) O2013-8185
Referred [C.J.p. 63080] Transportation

Luis A. Aceves and Assoc, P.C.
1931 N Milwaukee Ave
Banner
Moreno (1) O2013-6345
Referred [C.J.p. 60511] Transportation
Passed [C.J.p. 62180]

Macerich Management
520 N Michigan Ave
Duct
Reilly (42) O2013-8189
Referred [C.J.p. 63080] Transportation

Macerich Management
43 E Ohio St
Banner
Reilly (42) O2013-7261
Referred [C.J.p. 60590] Transportation
Passed [C.J.p. 62181]

Macerich Management
43 E Ohio St
Sign
Reilly (42) O2013-7262
Referred [C.J.p. 60590] Transportation
Passed [C.J.p. 62182]

Macias Produce, Inc.
8933 S Commercial Ave
Sign
Pope (10) O2013-7188
Referred [C.J.p. 60527] Transportation
Passed [C.J.p. 62182]

Macy's Retail Holdings, Inc.
105-139 N State St
Subway connection
Reilly (42) O2013-8192
Referred [C.J.p. 63080] Transportation

PUBLIC WAY USAGE

Grants of Privilege

Macy's Retail Holdings, Inc.
111 N State St
Flood light
Reilly (42) O2013-7264
Referred [C.J.p. 60591] Transportation
Passed [C.J.p. 62183]

Main Event, The
3456 N Clark St
Sign
Tunney (44) O2013-7500
Referred [C.J.p. 60613] Transportation
Passed [C.J.p. 62184]

Manoa Cleaners
949 W Armitage Ave
Sign
Smith (43) O2013-7315
Referred [C.J.p. 60606] Transportation
Passed [C.J.p. 62185]

Manulife Financial
150 N Michigan Ave
Caisson
Reilly (42) O2013-7265
Referred [C.J.p. 60591] Transportation
Passed [C.J.p. 62185]

Manulife Financial
150 N Michigan Ave
Guardrail
Reilly (42) O2013-7269
Referred [C.J.p. 60591] Transportation
Passed [C.J.p. 62186]

Manulife Financial
150 N Michigan Ave
Tunnel
Reilly (42) O2013-8194
Referred [C.J.p. 63080] Transportation

Manulife Financial
150 N Michigan Ave
Vault
Reilly (42) O2013-7272
Referred [C.J.p. 60591] Transportation
Passed [C.J.p. 62187]

PUBLIC WAY USAGE

Grants of Privilege

Margie's Candies
1960 N Western Ave
Occupation on space
Moreno (1) O2013-6349
Referred [C.J.p. 60511] Transportation
Passed [C.J.p. 62188]

Marquette Animal Hospital
4227 W 63rd St
Sign
Quinn (13) O2013-7943
Referred [C.J.p. 63040] Transportation

Mayne Stage/Act One Cafe
1328-1330 W Morse Ave
Marquee
Moore (49) O2013-7437
Referred [C.J.p. 60623] Transportation
Passed [C.J.p. 62189]

MB Real Estate/AAF One North LaSalle Properties LLC
1 N LaSalle St
Existing emergency generator
Reilly (42) O2013-8199
Referred [C.J.p. 63080] Transportation

McDonald's
6336 S Ashland Ave
Sign
Thompson (16) O2013-8008
Referred [C.J.p. 63044] Transportation

McDonald's Restaurant
5015 W Madison St
Sign
Ervin (28) O2013-6690
Referred [C.J.p. 60558] Transportation
Passed [C.J.p. 62189]

McGee's Tavern & Grille
950 W Webster Ave
Light fixture
Smith (43) O2013-7317
Referred [C.J.p. 60606] Transportation
Passed [C.J.p. 62190]

PUBLIC WAY USAGE

Grants of Privilege

Mecox Illinois, Inc.
406 N Clark St
Planter
Reilly (42) O2013-7275
Referred [C.J.p. 60591] Transportation
Passed [C.J.p. 62190]

Mercy Community Pharmacy at Oakwood Center
3753 S Cottage Grove Ave
Sign
Burns (4) O2013-7120
Referred [C.J.p. 60521] Transportation
Passed [C.J.p. 62192]

Mercy Community Pharmacy at Oakwood Center
3753 S Cottage Grove Ave
Sign
Burns (4) O2013-7821
Referred [C.J.p. 63034] Transportation

Metro
3730 N Clark St
Sign
Tunney (44) O2013-7423
Referred [C.J.p. 60613] Transportation
Passed [C.J.p. 62192]

Metropolitan Family Services
3249 N Central Ave
Planter
Cullerton (38) O2013-6868
Referred [C.J.p. 60575] Transportation
Passed [C.J.p. 62193]

Mexico Juarez Driving School
1151 W 18th St
Security camera
Solis (25) O2013-8350
Referred [C.J.p. 63054] Transportation

Mexico Juarez Driving School
1151 W 18th St
Sign
Solis (25) O2013-8351
Referred [C.J.p. 63054] Transportation

PUBLIC WAY USAGE

Grants of Privilege

MG International
4271 S Archer Ave
Sign
Burke (14) O2013-7245
Referred [C.J.p. 60533] Transportation
Passed [C.J.p. 62194]

MHF Chicago MC IV LLC
66 E Wacker Dr
Flagpole
Reilly (42) O2013-7277
Referred [C.J.p. 60591] Transportation
Passed [C.J.p. 62195]

Michelle's Ballroom
2800 W Belmont Ave
Sign
Mell (33) O2013-6826
Referred [C.J.p. 60571] Transportation
Passed [C.J.p. 62195]

Michigan 180 Property LLC
180 N Michigan Ave
Vault
Reilly (42) O2013-8206
Referred [C.J.p. 63080] Transportation

Michigan Avenue Investors LP
200 S Michigan Ave
Concrete bumper
Reilly (42) O2013-8202
Referred [C.J.p. 63080] Transportation

Mid City Parking
3440 N Broadway
Sign
Tunney (44) O2013-8095
Referred [C.J.p. 63090] Transportation

Midas Muffler Shop
7137 N Western Ave
Sign
Lane (18) O2013-8024
Referred [C.J.p. 63045] Transportation

PUBLIC WAY USAGE

Grants of Privilege

Middlefork Capital LLC
2015 N Clifton Ave
Fence
Smith (43) O2013-7319
Referred [C.J.p. 60606] Transportation
Passed [C.J.p. 62196]

Midway Dodge
4747 S Pulaski Rd
Light fixture
Burke (14) O2013-7978
Referred [C.J.p. 63041] Transportation

Midwest Chirpopractic
6524 W Archer Ave
Sign
Zalewski (23) O2013-6753
Referred [C.J.p. 60545] Transportation
Passed [C.J.p. 62197]

Mike's Hair Design
3639 W Irving Park Rd
Sign
Mell (33) O2013-6829
Referred [C.J.p. 60571] Transportation
Passed [C.J.p. 62198]

Mila Design, Inc.
2325 W Huron St
Banner
Moreno (1) O2013-6351
Referred [C.J.p. 60511] Transportation
Passed [C.J.p. 62198]

MK Investment Partners LLC
862 N Franklin St
Building projection
Burnett (27) O2013-8051
Referred [C.J.p. 63057] Transportation

MK Investment Partners LLC
862 N Franklin St
Caisson
Burnett (27) O2013-8064
Referred [C.J.p. 63057] Transportation

PUBLIC WAY USAGE

Grants of Privilege

MK Investment Partners LLC
862 N Franklin St
Cornice
Burnett (27) O2013-8067
Referred [C.J.p. 63058] Transportation

MK Investment Partners LLC
862 N Franklin St
Roof overhang
Burnett (27) O2013-8071
Referred [C.J.p. 63058] Transportation

M-K Signs
4900 N Elston Ave
Sign
Laurino (39) O2013-6872
Referred [C.J.p. 60576] Transportation
Passed [C.J.p. 62199]

Monk's Pub
205-207 W Lake St
Sign
Reilly (42) O2013-7279
Referred [C.J.p. 60591] Transportation
Passed [C.J.p. 62200]

Montrose Lumber Co.
3850 W Montrose Ave
Sign
Laurino (39) O2013-8253
Referred [C.J.p. 63071] Transportation

Moon Star Grocery, Inc.
735 W 69th St
Sign
Sawyer (6) O2013-7886
Referred [C.J.p. 63036] Transportation

Morenos Discount Liquors Inc.
3714-3724 W 26th St
Light fixture
Munoz (22) O2013-6733
Referred [C.J.p. 60544] Transportation
Passed [C.J.p. 62200]

PUBLIC WAY USAGE

Grants of Privilege

Morgan's Bar and Grill
1325 S Halsted St
Light fixture
Solis (25) O2013-6825
Referred [C.J.p. 60549] Transportation
Passed [C.J.p. 62201]

Mory's Ltd.
806 N Rush St
Light fixture
Reilly (42) O2013-7281
Referred [C.J.p. 60591] Transportation
Passed [C.J.p. 62202]

Mr C's Midway Bar, Inc.
4654 W 63rd St
Sign
Quinn (13) O2013-7202
Referred [C.J.p. 60531] Transportation
Passed [C.J.p. 62203]

Mr Swifty Cleaners
11024 S Western Ave
Sign
O'Shea (19) O2013-6679
Referred [C.J.p. 60541] Transportation
Passed [C.J.p. 62204]

Mr. Discount
5652 W Diversey Ave
Sign
Reboyras (30) O2013-8099
Referred [C.J.p. 63061] Transportation

Mufflers 4 Less
2934 W 63rd St
Sign
Foulkes (15) O2013-6604
Referred [C.J.p. 60537] Transportation
Passed [C.J.p. 62205]

Music and Dance Theater Chicago
205 E Randolph St
Manhole
Reilly (42) O2013-7284
Referred [C.J.p. 60591] Transportation
Passed [C.J.p. 62206]

PUBLIC WAY USAGE

Grants of Privilege

My TV Satellite
6179 S Archer Ave
Sign
Zalewski (23) O2013-8326
Referred [C.J.p. 63051] Transportation

Myrhaylo Kifichar
4855 N Nordica Ave
Fence
O'Connor (41) O2013-6947
Referred [C.J.p. 60581] Transportation
Passed [C.J.p. 62143]

Mysore Woodlands
2548-2550 W Devon Ave
Sign
Silverstein (50) O2013-7448
Referred [C.J.p. 60625] Transportation
Passed [C.J.p. 62206]

Nails Studio
18 E Adams St
Sign
Reilly (42) O2013-7285
Referred [C.J.p. 60592] Transportation
Passed [C.J.p. 62207]

National Broadcasting Company
125-250 E North Water St
Conduit
Reilly (42) O2013-7286
Referred [C.J.p. 60592] Transportation
Passed [C.J.p. 62208]

National Goldberg & Perl, Inc.
844 W Armitage Ave
Sign
Smith (43) O2013-7320
Referred [C.J.p. 60606] Transportation
Passed [C.J.p. 62209]

National Quik Cash
4820 W Irving Park Rd
Sign
Arena (45) O2013-7418
Referred [C.J.p. 60616] Transportation
Passed [C.J.p. 62209]

PUBLIC WAY USAGE

Grants of Privilege

Neale, Monika
1736 N Sedgwick St
Fence
Smith (43) O2013-8132
Referred [C.J.p. 63087] Transportation

Neiza's Enterprises, Inc.
2418 S Kedzie Ave
Sign
Munoz (22) O2013-8305
Referred [C.J.p. 63049] Transportation

New Chicago Rush Currency Exch
62 E Chicago Ave
Sign
Reilly (42) O2013-7289
Referred [C.J.p. 60592] Transportation
Passed [C.J.p. 62211]

New Kenwood Food & Liquor, Inc.
5859 N Halsted St
Sign
Cochran (20) O2013-6713
Referred [C.J.p. 60543] Transportation
Passed [C.J.p. 62212]

New Leaf Inc.
1645 N Wells St
Occupation of space
Smith (43) O2013-7258
Referred [C.J.p. 60606] Transportation
Passed [C.J.p. 62212]

New Management Ltd.
213 N Racine Ave
Balcony
Burnett (27) O2013-6615
Referred [C.J.p. 60554] Transportation
Passed [C.J.p. 62213]

New Plus One Cleaners
1415 W Irving Park Rd
Sign
Pawar (47) O2013-7460
Referred [C.J.p. 60620] Transportation
Passed [C.J.p. 62214]

PUBLIC WAY USAGE

Grants of Privilege

Newport Bar & Grille
1344 W Newport Ave
Flagpole
Tunney (44) O2013-7424
Referred [C.J.p. 60613] Transportation
Passed [C.J.p. 62215]

Next Randolph & Wells Park
200 W Randolph St
Sign
Reilly (42) O2013-7291
Referred [C.J.p. 60592] Transportation
Passed [C.J.p. 62216]

Nick's
1516 N Milwaukee Ave
Security camera
Moreno (1) O2013-6354
Referred [C.J.p. 60511] Transportation
Passed [C.J.p. 62216]

Nike Retail Services, Inc.
1640 N Damen Ave
Sign
Waguespack (32) O2013-6764
Referred [C.J.p. 60565] Transportation
Passed [C.J.p. 62217]

No. 10 Check Agencies, Inc.
6321 S Dr Martin Luther King Jr Dr
Sign
Cochran (20) O2013-6715
Referred [C.J.p. 60543] Transportation
Passed [C.J.p. 62218]

Nobert Plating Co.
1613 W Carroll Ave
Manhole
Burnett (27) O2013-6618
Referred [C.J.p. 60554] Transportation
Passed [C.J.p. 62219]

PUBLIC WAY USAGE

Grants of Privilege

Noodles in the Pot, Inc.
2453 N Halsted St
Light fixture
Smith (43) O2013-7321
Referred [C.J.p. 60606] Transportation
Passed [C.J.p. 62220]

Norfolk Southern Railway Co.
2054 E 110th St
Switch track
Pope (10) O2013-7191
Referred [C.J.p. 60527] Transportation
Passed [C.J.p. 62220]

North Buena Market
4200 N Broadway
Sign
Cappleman (46) O2013-8050
Referred [C.J.p. 63094] Transportation

Northern Trust Company
50 S LaSalle St
Building projection
Reilly (42) O2013-8207
Referred [C.J.p. 63080] Transportation

Northern Trust Company
50 S LaSalle St
Door swing
Reilly (42) O2013-8209
Referred [C.J.p. 63081] Transportation

Northern Trust Company
50 S LaSalle St
Flagpole
Reilly (42) O2013-8211
Referred [C.J.p. 63081] Transportation

Northwestern Memorial Hospital
245 E Chicago Ave
Vault
Reilly (42) O2013-7296
Referred [C.J.p. 60592] Transportation
Passed [C.J.p. 62223]

PUBLIC WAY USAGE

Grants of Privilege

Northwestern Memorial Hospital
401 E Erie St
Bollard
Reilly (42) O2013-7293
Referred [C.J.p. 60592] Transportation
Passed [C.J.p. 62221]

Northwestern Memorial Hospital
401 E Erie St
Conduit
Reilly (42) O2013-7295
Referred [C.J.p. 60592] Transportation
Passed [C.J.p. 62222]

Northwestern University
303 E Superior St
Manhole
Reilly (42) O2013-7297
Referred [C.J.p. 60592] Transportation
Passed [C.J.p. 62224]

Northwestern University
303 E Superior St
Sheeting
Reilly (42) O2013-8213
Referred [C.J.p. 63081] Transportation

Northwestern University
303 E Superior St
Sheeting
Reilly (42) O2013-8214
Referred [C.J.p. 63081] Transportation

Northwestern University
303 E Superior St
Tunnel
Reilly (42) O2013-8215
Referred [C.J.p. 63081] Transportation

Northwestern University
303 E Superior St
Vault
Reilly (42) O2013-8216
Referred [C.J.p. 63081] Transportation

PUBLIC WAY USAGE

Grants of Privilege

Nuts on Clark, Inc.
3830 N Clark St
Sign
Tunney (44) O2013-7426
Referred [C.J.p. 60614] Transportation
Passed [C.J.p. 62224]

O and G Spring and Wire Form Specialty Co.
4500 W Division St
Conduit
Mitts (37) O2013-8203
Referred [C.J.p. 63068] Transportation

Oak Street Health
1541 W Devon Ave
Sign
O'Connor (40) O2013-6922
Referred [C.J.p. 60578] Transportation
Passed [C.J.p. 62225]

O'Brien's Pub
10934 S
Sign
O'Shea (19) O2013-6681
Referred [C.J.p. 60541] Transportation
Passed [C.J.p. 62226]

O'Callaghan's
29 W Hubbard St
Light fixture
Reilly (42) O2013-7298
Referred [C.J.p. 60592] Transportation
Passed [C.J.p. 62227]

Odges
730 N Damen Ave
Step
Moreno (1) O2013-6358
Referred [C.J.p. 60511] Transportation
Passed [C.J.p. 62227]

Ogden Automotive Center
1343 W Hubbard St
Occupation of space
Burnett (27) O2013-6620
Referred [C.J.p. 60554] Transportation
Passed [C.J.p. 62228]

PUBLIC WAY USAGE

Grants of Privilege

Ohio House Motel
600 N LaSalle Dr
Sign
Reilly (42) O2013-7300
Referred [C.J.p. 60592] Transportation
Passed [C.J.p. 62229]

Old Town Development Associates LLC
230 W North Ave
Sign
Smith (43) O2013-8135
Referred [C.J.p. 63087] Transportation

Old Town Refinery
1209 N Wells St
Sign
Smith (43) O2013-8138
Referred [C.J.p. 63087] Transportation

Old Town School of Folk Music, The
909 W Armitage Ave
Sign
Smith (43) O2013-7325
Referred [C.J.p. 60607] Transportation
Passed [C.J.p. 62230]

O'Leary's Public House
541 N Wells St
Light fixture
Reilly (42) O2013-7299
Referred [C.J.p. 60592] Transportation
Passed [C.J.p. 62230]

Omni Chicago Hotel
676 N Michigan Ave
Light fixture
Reilly (42) O2013-7301
Referred [C.J.p. 60593] Transportation
Passed [C.J.p. 62231]

Omni Chicago Hotel
676 N Michigan Ave
Sign
Reilly (42) O2013-7302
Referred [C.J.p. 60593] Transportation
Passed [C.J.p. 62232]

PUBLIC WAY USAGE

Grants of Privilege

On The Route Bicycles Corp.
3144 N Lincoln Ave
Sign
Waguespack (32) O2013-8140
Referred [C.J.p. 63063] Transportation

One Congress Center LP
401 S State St
Sign
Fioretti (2) O2013-6918
Referred [C.J.p. 60515] Transportation
Passed [C.J.p. 62233]

O'Reilly Auto Parts No. 3369
6619 S Halsted St
Sign
Sawyer (6) O2013-7172
Referred [C.J.p. 60524] Transportation
Passed [C.J.p. 62233]

O'Reilly Auto Parts No. 3375
5010 W North Ave
Sign
Mitts (37) O2013-6861
Referred [C.J.p. 60575] Transportation
Passed [C.J.p. 62234]

O'Reilly Auto Parts No. 3377
55 E 111th St
Building projection
Beale (9) O2013-7179
Referred [C.J.p. 60526] Transportation
Passed [C.J.p. 62235]

O'Reilly Auto Parts No. 3393
2801 N Cicero Ave
Sign
Suarez (31) O2013-8112
Referred [C.J.p. 63062] Transportation

O'Reilly Auto Parts No. 3411
7010 W Grand Ave
Sign
Sposato (36) O2013-6850
Referred [C.J.p. 60574] Transportation
Passed [C.J.p. 62236]

PUBLIC WAY USAGE

Grants of Privilege

O'Reilly Auto Parts No. 3422
3333 N Milwaukee Ave
Sign
Reboyras (30) O2013-6709
Referred [C.J.p. 60561] Transportation
Passed [C.J.p. 62237]

O'Reilly Auto Parts No. 4561
7300 N Western Ave
Sign
Silverstein (50) O2013-7449
Referred [C.J.p. 60625] Transportation
Passed [C.J.p. 62237]

Original Dugan's, The
6051 N Milwaukee Ave
Sign
Arena (45) O2013-7420
Referred [C.J.p. 60616] Transportation
Passed [C.J.p. 62238]

Original Scoops Chicago Inc., The
600-610 W 31st St
Light fixture
Balcer (11) O2013-7195
Referred [C.J.p. 60529] Transportation
Passed [C.J.p. 62239]

Orsolini Welding & Fab
3060 W Carroll Ave
Fence
Burnett (27) O2013-6623
Referred [C.J.p. 60554] Transportation
Passed [C.J.p. 62240]

Orsolini Welding & Fab
3060 W Carroll Ave
Occupation of space
Burnett (27) O2013-6625
Referred [C.J.p. 60554] Transportation
Passed [C.J.p. 62240]

Oxford 127 Huron Venture Property Company LLC
127 W Huron St
Sign
Reilly (42) O2013-8217
Referred [C.J.p. 63081] Transportation

PUBLIC WAY USAGE

Grants of Privilege

Oxford OBG Hotel Wacker Chicago LLC
111 W Huron St
Sign
Reilly (42) O2013-7305
Referred [C.J.p. 60593] Transportation
Passed [C.J.p. 62241]

Oxford OBG Hotel Wacker Chicago LLC
111 W Huron St
Tree grate
Reilly (42) O2013-7303
Referred [C.J.p. 60593] Transportation
Passed [C.J.p. 62242]

Pacific Furniture, Inc.
2200 S Wentworth Ave
Sign
Solis (25) O2013-6827
Referred [C.J.p. 60549] Transportation
Passed [C.J.p. 62243]

Paddy Mac's
4157 N Pulaski Rd
Light fixture
Laurino (39) O2013-6875
Referred [C.J.p. 60576] Transportation
Passed [C.J.p. 62244]

Paddy Mac's
4157 N Pulaski Rd
Sign
Laurino (39) O2013-6883
Referred [C.J.p. 60576] Transportation
Passed [C.J.p. 62244]

Paladar
2252 N Western Ave
Light fixture
Moreno (1) O2013-6361
Referred [C.J.p. 60511] Transportation
Passed [C.J.p. 62245]

PUBLIC WAY USAGE

Grants of Privilege

Panda Express, Inc. No. 1102
29 E Madison St
Sign
Reilly (42) O2013-7308
Referred [C.J.p. 60593] Transportation
Passed [C.J.p. 62246]

Panera Cares
616 W Diversey Pkwy
Sign
Tunney (44) O2013-8097
Referred [C.J.p. 63090] Transportation

Parc Chestnut Condo Assn.
849 N Franklin St
Cornice
Burnett (27) O2013-6627
Referred [C.J.p. 60554] Transportation
Passed [C.J.p. 62247]

Park Dollar and Food
1101 N California Ave
Light fixture
Moreno (1) O2013-6364
Referred [C.J.p. 60511] Transportation
Passed [C.J.p. 62247]

Park Federal Savings Bank
2740 W 55th St
Planter
Burke (14) O2013-7247
Referred [C.J.p. 60534] Transportation
Passed [C.J.p. 62248]

Park Hyatt Water Tower Associates
800 N Michigan Ave
Manhole
Reilly (42) O2013-8218
Referred [C.J.p. 63081] Transportation

Parkside Food and Liquor
3215 E 71st St
Fire shutter
Lane (18) O2013-6652
Referred [C.J.p. 60539] Transportation
Passed [C.J.p. 62249]

PUBLIC WAY USAGE

Grants of Privilege

Parkside Food and Liquor
3215 E 71st St
Light fixture
Lane (18) O2013-6654
Referred [C.J.p. 60539] Transportation
Passed [C.J.p. 62250]

Parkside Food and Liquor
3215 W 71st St
Sign
Lane (18) O2013-6657
Referred [C.J.p. 60540] Transportation
Passed [C.J.p. 62251]

Parkview Lofts Condo Assn.
2533 N Ashland Ave
Balcony
Waguespack (32) O2013-6765
Referred [C.J.p. 60565] Transportation
Passed [C.J.p. 62251]

Parthenon Restaurant, The
310-314 S Halsted St
Light fixture
Burnett (27) O2013-6628
Referred [C.J.p. 60554] Transportation
Passed [C.J.p. 62252]

Parthenon Restaurant, The
318 S Halsted St
Sign
Burnett (27) O2013-6630
Referred [C.J.p. 60554] Transportation
Passed [C.J.p. 62253]

Pasta Bowl Company, The
2434-2436 N Clark St
Sign
Smith (43) O2013-7326
Referred [C.J.p. 60607] Transportation
Passed [C.J.p. 62254]

PAWS Chicago
3516 W 26th St
Light fixture
Munoz (22) O2013-8310
Referred [C.J.p. 63050] Transportation

PUBLIC WAY USAGE

Grants of Privilege

Payday Loan Store
337 S Franklin St
Sign
Fioretti (2) O2013-6928
Referred [C.J.p. 60515] Transportation
Passed [C.J.p. 62255]

Peoples Gas Light & Coke Co.
3955 N Kilpatrick Ave
Planter
Cullerton (38) O2013-8239
Referred [C.J.p. 63069] Transportation

Pepe's Mexican Restaurant
3231-3237 W 63rd St
Sign
Foulkes (15) O2013-6617
Referred [C.J.p. 60537] Transportation
Passed [C.J.p. 62256]

Pepe's Mexican Restaurant
6230 S Western Ave
Sign
Foulkes (15) O2013-6607
Referred [C.J.p. 60537] Transportation
Passed [C.J.p. 62255]

Perennial
1800 N Lincoln Ave
Sign
Smith (43) O2013-7328
Referred [C.J.p. 60607] Transportation
Passed [C.J.p. 62257]

Pet Stuff
509 N LaSalle Dr
Sign
Reilly (42) O2013-7310
Referred [C.J.p. 60593] Transportation
Passed [C.J.p. 62258]

Peterson Food Mart
2534 W Peterson Ave
Sign
Silverstein (50) O2013-7450
Referred [C.J.p. 60625] Transportation
Passed [C.J.p. 62258]

PUBLIC WAY USAGE

Grants of Privilege

Philly's Best Express
2436 N Milwaukee Ave
Sign
Colón (35) O2013-6842
Referred [C.J.p. 60573] Transportation
Passed [C.J.p. 62259]

Phoenix Computerized Accounting Service, Inc.
5453 W North Ave
Sign
Mitts (37) O2013-8205
Referred [C.J.p. 63069] Transportation

Physicians Plus Limited-North
1700 W Diversey Pkwy
Sign
Waguespack (32) O2013-6767
Referred [C.J.p. 60565] Transportation
Passed [C.J.p. 62260]

Picante Telecom
2554 S Pulaski Rd
Sign
Munoz (22) O2013-8313
Referred [C.J.p. 63050] Transportation

Piezano's Pizza & Grinder Co.
3059 S Pulaski Rd
Sign
Munoz (22) O2013-6736
Referred [C.J.p. 60545] Transportation
Passed [C.J.p. 62261]

Piggy Toes, "A Children's Shoe Boutique"
4548 N Western Ave
Sign
Pawar (47) O2013-7462
Referred [C.J.p. 60620] Transportation
Passed [C.J.p. 62261]

Pine Grove Court Condominiums
3600 N Pine Grove Ave
Lawn sprinkle system
Cappleman (46) O2013-8052
Referred [C.J.p. 63094] Transportation

PUBLIC WAY USAGE

Grants of Privilege

Pioneer
3959 W Armitage Ave
Sign
Reboyras (30) O2013-6710
Referred [C.J.p. 60561] Transportation
Passed [C.J.p. 62262]

Pizano
61 E Madison St
Sign
Reilly (42) O2013-7311
Referred [C.J.p. 60593] Transportation
Passed [C.J.p. 62263]

Pizza by Geneo's, Inc.
2945 W 59th St
Sign
Thompson (16) O2013-8015
Referred [C.J.p. 63044] Transportation

Pizza Capri
1501 E 53rd St
Light fixture
Burns (4) O2013-7123
Referred [C.J.p. 60521] Transportation
Passed [C.J.p. 62264]

Pizza Capri
1733 N Halsted St
Light fixture
Smith (43) O2013-7329
Referred [C.J.p. 60607] Transportation
Passed [C.J.p. 62264]

Pizza-Metro
1707 W Division St
Sign
Moreno (1) O2013-6365
Referred [C.J.p. 60511] Transportation
Passed [C.J.p. 62265]

Pizzeria Due
619 N Wabash Ave
Light fixture
Reilly (42) O2013-8219
Referred [C.J.p. 63081] Transportation

PUBLIC WAY USAGE

Grants of Privilege

Pizzeria Due
619 N Wabash Ave
Sign
Reilly (42) O2013-7313
Referred [C.J.p. 60593] Transportation
Passed [C.J.p. 62266]

Pizzeria Uno Chicago Bar & Grill
29 E Ohio St
Light fixture
Reilly (42) O2013-8221
Referred [C.J.p. 63082] Transportation

Pizzeria Uno Chicago Bar & Grill
29 E Ohio St
Sign
Reilly (42) O2013-8222
Referred [C.J.p. 63082] Transportation

Plaza Mimi Mart
5022 W Lawrence Ave
Sign
Arena (45) O2013-7425
Referred [C.J.p. 60616] Transportation
Passed [C.J.p. 62267]

Plymouth Restaurant
327 S Plymouth Ct
Sign
Fioretti (2) O2013-6931
Referred [C.J.p. 60515] Transportation
Passed [C.J.p. 62267]

Pompeii Xpress
2931 N Broadway
Sign
Tunney (44) O2013-7427
Referred [C.J.p. 60614] Transportation
Passed [C.J.p. 62268]

Posh Pet Day Spa
3514 W 111th St
Banner
O'Shea (19) O2013-6683
Referred [C.J.p. 60541] Transportation
Passed [C.J.p. 62268]

PUBLIC WAY USAGE

Grants of Privilege

Potbelly Sandwich Works
565 W Diversey Ave
Sign
Smith (43) O2013-7331
Referred [C.J.p. 60607] Transportation
Passed [C.J.p. 62270]

Potbelly Sandwich Works
9501 S Western Ave
Sign
O'Shea (19) O2013-6686
Referred [C.J.p. 60541] Transportation
Passed [C.J.p. 62270]

Potbelly Sandwich Works LLC
508 N Clark St
Light fixture
Reilly (42) O2013-7316
Referred [C.J.p. 60593] Transportation
Passed [C.J.p. 62271]

Potbelly Sandwich Works LLC
277 E Ontario St
Light fixture
Reilly (42) O2013-7318
Referred [C.J.p. 60594] Transportation
Passed [C.J.p. 62272]

Pranzi
434 W Ontario St
Light fixture
Reilly (42) O2013-8223
Referred [C.J.p. 63082] Transportation

Prime Group Realty Trust-330 N Wabash LLC
401 N State St
Sign
Reilly (42) O2013-7322
Referred [C.J.p. 60594] Transportation
Passed [C.J.p. 62273]

Princeton Review, The
2801 N Sheffield Ave
Banner
Tunney (44) O2013-8098
Referred [C.J.p. 63090] Transportation

PUBLIC WAY USAGE

Grants of Privilege

Prints Unlimited
1461 W Fullerton Ave
Light fixture
Waguespack (32) O2013-8143
Referred [C.J.p. 63063] Transportation

Pulaski Dollar & Food,
737 S Pulaski Rd
Light fixture
Chandler (24) O2013-8342
Referred [C.J.p. 63052] Transportation

Pumping Co., Inc., The
6157 N Broadway
Sign
Osterman (48) O2013-7475
Referred [C.J.p. 60622] Transportation
Passed [C.J.p. 62274]

Quality Carwash
644 E 87th St
Sign
Sawyer (6) O2013-7171
Referred [C.J.p. 60524] Transportation
Passed [C.J.p. 62274]

Que Rico Supermercado
3552 W Armitage Ave
Sign
Maldonado (26) O2013-6881
Referred [C.J.p. 60551] Transportation
Passed [C.J.p. 62275]

Quick Oil
2928 W Armitage Ave
Sign
Colón (35) O2013-6844
Referred [C.J.p. 60573] Transportation
Passed [C.J.p. 62276]

Quinn Chapel
2401 S Wabash Ave
Handicap ramp
Fioretti (2) O2013-6934
Referred [C.J.p. 60515] Transportation
Passed [C.J.p. 62277]

PUBLIC WAY USAGE

Grants of Privilege

Rail Bar & Grill, The
4709 N Damen Ave
Light fixture
Pawar (47) O2013-7464
Referred [C.J.p. 60620] Transportation
Passed [C.J.p. 62277]

Rail Bar & Grill, The
4709 N Damen Ave
Sign
Pawar (47) O2013-7465
Referred [C.J.p. 60620] Transportation
Passed [C.J.p. 62278]

Ranallis
1512 W Berwyn Ave
Light fixture
O'Connor (40) O2013-6925
Referred [C.J.p. 60578] Transportation
Passed [C.J.p. 62279]

Ranch Triangle Community Conservation Organization
825 W Armitage Ave, 833 W Armitage Ave, 859 W Armitage Ave
Planter
Smith (43) O2013-8142
Referred [C.J.p. 63087] Transportation

Ranch Triangle Community Conservation Organization
901-951 W Armitage Ave
Planter
Smith (43) O2013-8145
Referred [C.J.p. 63087] Transportation

Ranch Triangle Community Conservation Organization
1003-1007 W Armitage Ave
Planter
Waguespack (32) O2013-8144
Referred [C.J.p. 63063] Transportation

PUBLIC WAY USAGE

Grants of Privilege

Ranch Triangle Community Conservation Organization
1117 W Armitage Ave
Planter
Waguespack (32) O2013-8151
Referred [C.J.p. 63064] Transportation

Ranch Triangle Community Conservation Organization
1802 N Halsted St
Planter
Smith (43) O2013-8147
Referred [C.J.p. 63087] Transportation

Ranch Triangle Community Conservation Organization
1924 N Halsted St
Planter
Smith (43) O2013-8149
Referred [C.J.p. 63087] Transportation

Ranch Triangle Community Conservation Organization
1970 N Halsted St
Planter
Smith (43) O2013-8152
Referred [C.J.p. 63087] Transportation

Raw
51 W Huron St
Sign
Reilly (42) O2013-7323
Referred [C.J.p. 60594] Transportation
Passed [C.J.p. 62280]

Raymond's Hamburgers & Tacos
2404 S Blue Island Ave
Sign
Solis (25) O2013-8352
Referred [C.J.p. 63054] Transportation

Raza Communication
5219 N Harlem Ave
Sign
O'Connor (41) O2013-8273
Referred [C.J.p. 63074] Transportation

PUBLIC WAY USAGE

Grants of Privilege

Realty & Mortgage Co.
924 W Diversey Ave
Sign
Tunney (44) O2013-7429
Referred [C.J.p. 60614] Transportation
Passed [C.J.p. 62281]

Rebel Bar & Grill
3462 N Clark St
Sign
Tunney (44) O2013-7451
Referred [C.J.p. 60614] Transportation
Passed [C.J.p. 62281]

Red Frog Events LLC
320 W Ohio St
Sign
Reilly (42) O2013-7324
Referred [C.J.p. 60594] Transportation
Passed [C.J.p. 62282]

Red Pig Asian Kitchen
2932 N Broadway
Sign
Tunney (44) O2013-7430
Referred [C.J.p. 60614] Transportation
Passed [C.J.p. 62283]

Regus Management Group LLC
564 W Randolph St
Sign
Reilly (42) O2013-7327
Referred [C.J.p. 60594] Transportation
Passed [C.J.p. 62284]

Rehabilitation Institute of Chicago
630 N Mcclurg Ct
Conduit
Reilly (42) O2013-7330
Referred [C.J.p. 60594] Transportation
Passed [C.J.p. 62284]

PUBLIC WAY USAGE

Grants of Privilege

Rehabilitation Institute of Chicago
630 N Mcclurg Ct
Pipe
Reilly (42) O2013-7334
Referred [C.J.p. 60594] Transportation
Passed [C.J.p. 62285]

Rehabilitation Institute of Chicago
630 N Mcclurg Ct
Planter
Reilly (42) O2013-7336
Referred [C.J.p. 60594] Transportation
Passed [C.J.p. 62286]

Rehabilitation Institute of Chicago
630 N Mcclurg Ct
Sewer
Reilly (42) O2013-7338
Referred [C.J.p. 60594] Transportation
Passed [C.J.p. 62288]

Rehabilitation Institute of Chicago
630 N Mcclurg Ct
Sewer
Reilly (42) O2013-7340
Referred [C.J.p. 60594] Transportation
Passed [C.J.p. 62288]

Residence of 41 E 8th St., The
41 8th St
Caissons
Fioretti (2) O2013-7774
Referred [C.J.p. 63030] Transportation

Residences at 950 West Monroe Condo Assn., The
950 W Monroe St
Balcony
Fioretti (2) O2013-6938
Referred [C.J.p. 60516] Transportation
Passed [C.J.p. 62291]

PUBLIC WAY USAGE

Grants of Privilege

Residences of 41 East 8th Street, The
41 E 8th St
Balcony
Fioretti (2) O2013-6943
Referred [C.J.p. 60516] Transportation
Passed [C.J.p. 62289]

Residences of 41 East 8th Street, The
41 E 8th St
Planter
Fioretti (2) O2013-6949
Referred [C.J.p. 60516] Transportation
Passed [C.J.p. 62290]

Restaurant, Veneno De Nayarit
1024 N Ashland Ave
Planter
Moreno (1) O2013-6368
Referred [C.J.p. 60512] Transportation
Passed [C.J.p. 62292]

Resurrection Health Care
2818 N Sheffield Ave
Planter
Tunney (44) O2013-8101
Referred [C.J.p. 63090] Transportation

River North Self Park
60 W Kinzie St
Caisson
Reilly (42) O2013-8224
Referred [C.J.p. 63082] Transportation

Riviera Productions, Inc.
4746 N Racine Ave
Marquee
Cappleman (46) O2013-8053
Referred [C.J.p. 63094] Transportation

Robert Loquercio Trust, The
53 E Division St
Fence
Reilly (42) O2013-8225
Referred [C.J.p. 63082] Transportation

PUBLIC WAY USAGE

Grants of Privilege

Robert Loquercio Trust, The
53 E Division St
Fire shutter
Reilly (42) O2013-8226
Referred [C.J.p. 63082] Transportation

Robert Loquercio Trust, The
53 E Division St
Occupation of space
Reilly (42) O2013-8228
Referred [C.J.p. 63082] Transportation

Rock Bottom Restaurant & Brewery/RB Grille
1 W Grand Ave
Sign
Reilly (42) O2013-7343
Referred [C.J.p. 60594] Transportation
Passed [C.J.p. 62294]

Rockit Bar & Grill
22 W Huron St
Fire escape
Reilly (42) O2013-7344
Referred [C.J.p. 60595] Transportation
Passed [C.J.p. 62295]

Rocks Lakeview
3463 N Broadway
Light fixture
Cappleman (46) O2013-7456
Referred [C.J.p. 60618] Transportation
Passed [C.J.p. 62296]

Rockwood
3466 N Clark St
Sign
Tunney (44) O2013-7431
Referred [C.J.p. 60614] Transportation
Passed [C.J.p. 62297]

Rogers Park Business Alliance
7559 N Paulina St
Occupation of space
Moore (49) O2013-8036
Referred [C.J.p. 63097] Transportation

PUBLIC WAY USAGE

Grants of Privilege

Rokaitis Industries, Inc.
4546 N Archer Ave
Sign
Burke (14) O2013-7249
Referred [C.J.p. 60534] Transportation
Passed [C.J.p. 62297]

Ronald McDonald House Charities of Chicagoland and Northwest Indiana
211 E Grand Ave
Banner
Reilly (42) O2013-7345
Referred [C.J.p. 60595] Transportation
Passed [C.J.p. 62298]

Roosevelt Collection Retail Owner LLC
150 W Roosevelt Rd
Light fixture
Fioretti (2) O2013-7777
Referred [C.J.p. 63030] Transportation

Roosevelt University
430 S Michigan Ave, S Wabash Ave, and E Congress Dr
Fire escape
Fioretti (2) O2013-6954
Referred [C.J.p. 60516] Transportation
Passed [C.J.p. 62299]

Roosevelt University
430 S Michigan Ave
Flagpole
Fioretti (2) O2013-6956
Referred [C.J.p. 60516] Transportation
Passed [C.J.p. 62300]

Roosevelt University
430 S Michigan Ave
Light fixture
Fioretti (2) O2013-6960
Referred [C.J.p. 60516] Transportation
Passed [C.J.p. 62301]

PUBLIC WAY USAGE

Grants of Privilege

Rosa's Lounge
2656 N Lincoln Ave
Sign
Waguespack (32) O2013-6769
Referred [C.J.p. 60566] Transportation
Passed [C.J.p. 62301]

Ruth M. Rothstein Core Center
2020 W Harrison St
Lawn sprinkler system
Fioretti (2) O2013-7778
Referred [C.J.p. 63031] Transportation

S H Bell
10218 S Avenue O
Fence
Pope (10) O2013-7905
Referred [C.J.p. 63038] Transportation

S&M Auto Sales
5801 S Western Ave
Sign
Thompson (16) O2013-6644
Referred [C.J.p. 60538] Transportation
Passed [C.J.p. 62302]

S&S Auto Body
5840 S Western Ave
Sign
Thompson (16) O2013-6647
Referred [C.J.p. 60538] Transportation
Passed [C.J.p. 62303]

Sabor A Cafe, Inc.
2435 W Peterson Ave
Light fixture
O'Connor (40) O2013-6929
Referred [C.J.p. 60578] Transportation
Passed [C.J.p. 62304]

Sandy's Restaurant
7021 W Higgins Ave
Light fixture
O'Connor (41) O2013-6950
Referred [C.J.p. 60581] Transportation
Passed [C.J.p. 62304]

PUBLIC WAY USAGE

Grants of Privilege

Sandy's Restaurant
7021 W Higgins Ave
Security camera
O'Connor (41) O2013-6953
Referred [C.J.p. 60581] Transportation
Passed [C.J.p. 62305]

Santa Barbara Jewelry
2626 N Milwaukee Ave
Sign
Colón (35) O2013-6846
Referred [C.J.p. 60573] Transportation
Passed [C.J.p. 62306]

Santa Fe Building c/o Hamilton Partners, Inc
224 S Michigan Ave
Vault
Reilly (42) O2013-8229
Referred [C.J.p. 63082] Transportation

Santorini
138 S Halsted St
Light fixture
Burnett (27) O2013-6632
Referred [C.J.p. 60555] Transportation
Passed [C.J.p. 62307]

Schatz, Inc.
610 N Franklin St
Security camera
Reilly (42) O2013-7346
Referred [C.J.p. 60595] Transportation
Passed [C.J.p. 62308]

Second Child, The
954 W Armitage Ave
Sign
Smith (43) O2013-7333
Referred [C.J.p. 60608] Transportation
Passed [C.J.p. 62308]

See, Inc.
2531 N Clark St
Light fixture
Smith (43) O2013-7335
Referred [C.J.p. 60608] Transportation
Passed [C.J.p. 62309]

PUBLIC WAY USAGE

Grants of Privilege

Seeley of East Ridge Condo Assn, The
2033-2037 W Fargo Ave
Fence
Moore (49) O2013-8038
Referred [C.J.p. 63097] Transportation

Self Storage 1
2001 N Elston Ave
Sign
Waguespack (32) O2013-6778
Referred [C.J.p. 60566] Transportation
Passed [C.J.p. 62311]

Semiramis Restaurant
4639-4641 N Kedzie Ave
Sign
Mell (33) O2013-6831
Referred [C.J.p. 60571] Transportation
Passed [C.J.p. 62311]

Sergio Vazquez
3143 W 63rd St
Sign
Foulkes (15) O2013-7997
Referred [C.J.p. 63043] Transportation

Shaw's Crab House
21 E Hubbard St
Flagpole
Reilly (42) O2013-8230
Referred [C.J.p. 63082] Transportation

Shaw's Crab House
21 E Hubbard St
Light fixture
Reilly (42) O2013-8231
Referred [C.J.p. 63082] Transportation

Shaw's Crab House
21 E Hubbard St
Planter
Reilly (42) O2013-7347
Referred [C.J.p. 60595] Transportation
Passed [C.J.p. 62312]

PUBLIC WAY USAGE

Grants of Privilege

Shepherd, Wesley K.
77 E Elm St
Planter railing
Reilly (42) O2013-8232
Referred [C.J.p. 63082] Transportation

Shepherd, Wesley K.
77 E Elm St
Staircase
Reilly (42) O2013-8233
Referred [C.J.p. 63082] Transportation

Shop & Go
3162 S Ashland Ave
Sign
Balcer (11) O2013-7926
Referred [C.J.p. 63039] Transportation

Show Carpet Outlet
4319 S Archer Ave
Sign
Burke (14) O2013-7251
Referred [C.J.p. 60534] Transportation
Passed [C.J.p. 62313]

Silliman Group, Inc.
5105 S Hyde Park Blvd
Planters
Burns (4) O2013-7824
Referred [C.J.p. 63034] Transportation

Silliman Group, Inc.
5105 S Hyde Park Blvd
Tree grates
Burns (4) O2013-7827
Referred [C.J.p. 63034] Transportation

Silliman Group, LLC
1501-1521 E Hyde Park Blvd
Sheetings
Burns (4) O2013-7825
Referred [C.J.p. 63034] Transportation

PUBLIC WAY USAGE

Grants of Privilege

Sillinnan Group LLC
1501-1521 E Hyde Park Blvd
Tieback systems
Burns (4) O2013-7828
Referred [C.J.p. 63034] Transportation

Sir Sid Realty
5511 W North Ave
Sign
Mitts (37) O2013-6863
Referred [C.J.p. 60575] Transportation
Passed [C.J.p. 62314]

Six Corners Assn.
4019 N Cicero Ave
Sculpture
Arena (45) O2013-8070
Referred [C.J.p. 63093] Transportation

Sky Ride Tap
105 W Van Buren St
Sign
Fioretti (2) O2013-7780
Referred [C.J.p. 63031] Transportation

SL 231 LaSalle LLC c/o Jones Lang LaSalle
231 S LaSalle St
Kiosk
Reilly (42) O2013-8234
Referred [C.J.p. 63083] Transportation

SmallBar Division
2049 W Division St
Light fixture
Moreno (1) O2013-6371
Referred [C.J.p. 60512] Transportation
Passed [C.J.p. 62315]

Smart Hotel/Olympia Chicago LLC
5225 S Harper Ave
Sign
Burns (4) O2013-7126
Referred [C.J.p. 60521] Transportation
Passed [C.J.p. 62315]

PUBLIC WAY USAGE

Grants of Privilege

Smithfield Properties XVI LLC
805 N LaSalle Dr
Caisson
Reilly (42) O2013-7348
Referred [C.J.p. 60595] Transportation
Passed [C.J.p. 62316]

Smithfield Properties XVI LLC
805 N LaSalle Dr
Raised planter
Reilly (42) O2013-7349
Referred [C.J.p. 60595] Transportation
Passed [C.J.p. 62318]

Sock Shoppe
4010-4012 W 63rd St
Sign
Quinn (13) O2013-7204
Referred [C.J.p. 60531] Transportation
Passed [C.J.p. 62318]

Socksco, Inc.
3040 W Lawrence Ave
Sign
Mell (33) O2013-8173
Referred [C.J.p. 63065] Transportation

Solution 3 Graphics, Inc.
10547 S Western Ave
Sign
O'Shea (19) O2013-8283
Referred [C.J.p. 63046] Transportation

Sopper Segovia, Tommy
476 W Deming Pl
Step
Smith (43) O2013-7337
Referred [C.J.p. 60608] Transportation
Passed [C.J.p. 62310]

Source Healing, Inc.
650 N Dearborn St
Banner
Reilly (42) O2013-7351
Referred [C.J.p. 60595] Transportation
Passed [C.J.p. 62319]

PUBLIC WAY USAGE

Grants of Privilege

South Chicago & Indiana Harbor Railway Co.
2628 E 113th St
Switch track
Pope (10) O2013-7910
Referred [C.J.p. 63038] Transportation
Southwest Family Health Center
4839 W 47th St
Sign
Zalewski (23) O2013-8328
Referred [C.J.p. 63051] Transportation
Spanco Insurance Agency
2017 N Western Ave
Sign
Waguespack (32) O2013-6771
Referred [C.J.p. 60566] Transportation
Passed [C.J.p. 62320]
Specialty's Cafe Bakery
191 N Wacker Dr
Sign
Reilly (42) O2013-8237
Referred [C.J.p. 63083] Transportation
Speedway Express Lube
10134 S Western Ave
Sign
O'Shea (19) O2013-6689
Referred [C.J.p. 60541] Transportation
Passed [C.J.p. 62321]
Sport Clips
3235 N Ashland Ave
Sign
Tunney (44) O2013-7432
Referred [C.J.p. 60614] Transportation
Passed [C.J.p. 62321]
St. Alphonsus Church
1414 W Oakdale Ave
Sign
Waguespack (32) O2013-6772
Referred [C.J.p. 60566] Transportation
Passed [C.J.p. 62322]

PUBLIC WAY USAGE

Grants of Privilege

St. Hyacinth Basilica
3651 W George St
Ramp
Reboyras (30) O2013-6714
Referred [C.J.p. 60561] Transportation
Passed [C.J.p. 62322]
St. Peter's Church
110 W Madison St
Kiosk
Reilly (42) O2013-8238
Referred [C.J.p. 63083] Transportation
St. Therese Chinese Catholic Church
218 W Alexander St
Condenser
Solis (25) O2013-6833
Referred [C.J.p. 60549] Transportation
Passed [C.J.p. 62322]
Standard Club, The
320 S Plymouth Ct
Light fixture
Fioretti (2) O2013-6962
Referred [C.J.p. 60516] Transportation
Passed [C.J.p. 62322]
Stanley Tire Shop
3021 N Central Ave
Sign
Suarez (31) O2013-8114
Referred [C.J.p. 63062] Transportation
Stanley's Restaurant
1970 N Lincoln Ave
Light fixture
Smith (43) O2013-8154
Referred [C.J.p. 63088] Transportation
Stanley's Restaurant
1970 N Lincoln Ave
Step
Smith (43) O2013-8156
Referred [C.J.p. 63088] Transportation

PUBLIC WAY USAGE

Grants of Privilege

Starbucks Coffee No. 10955
38 E Ontario St
Sign
Reilly (42) O2013-7354
Referred [C.J.p. 60595] Transportation
Passed [C.J.p. 62328]

Starbucks Coffee No. 13522
3232 W Foster Ave
Sign
Laurino (39) O2013-6885
Referred [C.J.p. 60576] Transportation
Passed [C.J.p. 62328]

Starbucks Coffee No. 13710
30 W Erie St
Sign
Reilly (42) O2013-7355
Referred [C.J.p. 60596] Transportation
Passed [C.J.p. 62329]

Starbucks Coffee No. 14256
2101 W Armitage Ave
Sign
Waguespack (32) O2013-6774
Referred [C.J.p. 60567] Transportation
Passed [C.J.p. 62330]

Starbucks Coffee No. 14433
946 W Randolph St
Sign
Burnett (27) O2013-6635
Referred [C.J.p. 60555] Transportation
Passed [C.J.p. 62331]

Starbucks Coffee No. 19549
633 N St Clair St
Sign
Reilly (42) O2013-7356
Referred [C.J.p. 60596] Transportation
Passed [C.J.p. 62332]

PUBLIC WAY USAGE

Grants of Privilege

Starbucks Coffee No. 212
105 W Adams St
Sign
Reilly (42) O2013-7352
Referred [C.J.p. 60595] Transportation
Passed [C.J.p. 62325]

Starbucks Coffee No. 2369
2023-2025 W Roscoe St
Light fixture
Waguespack (32) O2013-6773
Referred [C.J.p. 60566] Transportation
Passed [C.J.p. 62326]

Starbucks Coffee No. 2449
4015 N Lincoln Ave
Sign
Pawar (47) O2013-8065
Referred [C.J.p. 63095] Transportation

Starbucks Coffee No. 2568
4365 W Irving Park Rd
Light fixture
Cullerton (38) O2013-8240
Referred [C.J.p. 63070] Transportation

Starbuck's Coffee No. 2636
1701 W Division St
Sign
Moreno (1) O2013-6373
Referred [C.J.p. 60511] Transportation
Passed [C.J.p. 62327]

State Farm Mutual Automobile Insurance Co.
659 W Diversey Ave
Sign-amend
Smith (43) O2013-6374
Referred [C.J.p. 60609] Transportation
Passed [C.J.p. 62414]

State Street Barbers
1151 W Webster Ave
Pole
Waguespack (32) O2013-6777
Referred [C.J.p. 60567] Transportation
Passed [C.J.p. 62332]

PUBLIC WAY USAGE

Grants of Privilege

Stillman, Howard
2417 N Clybourn Ave
Light fixture
Waguespack (32) O2013-8130
Referred [C.J.p. 63064] Transportation

Stillman, Howard
2417 N Clybourn Ave
Sign
Waguespack (32) O2013-8137
Referred [C.J.p. 63064] Transportation

Streeters Tavern
50 E Chicago Ave
Light fixture
Reilly (42) O2013-7359
Referred [C.J.p. 60596] Transportation
Passed [C.J.p. 62333]

Subway
1901 W 103rd St
Sign
O'Shea (19) O2013-6692
Referred [C.J.p. 60541] Transportation
Passed [C.J.p. 62335]

Subway
10354 S Halsted St
Sign
Austin (34) O2013-6832
Referred [C.J.p. 60572] Transportation
Passed [C.J.p. 62334]

Suitable
1959 W 59th Pl
Light fixture
Foulkes (15) O2013-6619
Referred [C.J.p. 60537] Transportation
Passed [C.J.p. 62336]

Sunstone Saint Clair LLC
633 N State St
Sign
Reilly (42) O2013-8241
Referred [C.J.p. 63083] Transportation

PUBLIC WAY USAGE

Grants of Privilege

Super Mercado El Guero No. I
Sign
Cochran (20) O2013-6716
Referred [C.J.p. 60543] Transportation
Passed [C.J.p. 62337]

Supermercado La Chiquita No. 4
2637 S Pulaski Rd
Sign
Munoz (22) O2013-6737
Referred [C.J.p. 60545] Transportation
Passed [C.J.p. 62337]

Supermercado La Victoria, Inc.
3927 W 63rd St
Light fixture
Quinn (13) O2013-7206
Referred [C.J.p. 60532] Transportation
Passed [C.J.p. 62338]

Sushi Samba
504 N Wells St
Light fixture
Reilly (42) O2013-7362
Referred [C.J.p. 60596] Transportation
Passed [C.J.p. 62339]

Sushi Samba
504 N Wells St
Security camera
Reilly (42) O2013-7363
Referred [C.J.p. 60596] Transportation
Passed [C.J.p. 62340]

Swerve Salon
1419 N Wells St
Sign
Burnett (27) O2013-6637
Referred [C.J.p. 60555] Transportation
Passed [C.J.p. 62341]

Takito Kitchen
2013 W Division St
Sign
Moreno (1) O2013-6376
Referred [C.J.p. 60512] Transportation
Passed [C.J.p. 62341]

PUBLIC WAY USAGE

Grants of Privilege

Talbott Hotel, The
20 E Delaware Pl
Sheeting
Reilly (42) O2013-7365
Referred [C.J.p. 60596] Transportation
Passed [C.J.p. 62342]

Talcott, Rona
1758 N North Park Ave
Fence
Smith (43) O2013-8158
Referred [C.J.p. 63088] Transportation

Talcott, Rona
1758 N North Park Ave
Step
Smith (43) O2013-7332
Referred [C.J.p. 60607] Transportation
Passed [C.J.p. 62343]

Tans Quality Roofing
4591 N Elston Ave
Sign
Laurino (39) O2013-6888
Referred [C.J.p. 60576] Transportation
Passed [C.J.p. 62344]

Taqueria Atotoniico No. 2
1649 W 48th St
Sign
Cochran (20) O2013-8284
Referred [C.J.p. 63046] Transportation

Taqueria El Pastor
4418 W 63rd St
Sign
Quinn (13) O2013-7947
Referred [C.J.p. 63040] Transportation

Taqueria Gomez
3635 W 31st Pl
Sign
Munoz (22) O2013-6739
Referred [C.J.p. 60545] Transportation
Passed [C.J.p. 62344]

PUBLIC WAY USAGE

Grants of Privilege

Taqueria La Lagartija
132 S Ashland Ave
Sign
Fioretti (2) O2013-6966
Referred [C.J.p. 60516] Transportation
Passed [C.J.p. 62345]

Taqueria Y Tortilleeria Atotonilco
1637 S Blue Island Ave
Trash container
Solis (25) O2013-8353
Referred [C.J.p. 63054] Transportation

Taste of Chicago, Inc.
11103 S Michigan Ave
Sign
Beale (9) O2013-7181
Referred [C.J.p. 60526] Transportation
Passed [C.J.p. 62345]

Tasty Beef, Inc.
3701 W 16th St
Sign
Chandler (24) O2013-8343
Referred [C.J.p. 63052] Transportation

Tavern on Rush
1031 N Rush St
Balcony
Reilly (42) O2013-7366
Referred [C.J.p. 60596] Transportation
Passed [C.J.p. 62347]

Taverna 750
750 W Cornelia Ave
Planter
Cappleman (46) O2013-7461
Referred [C.J.p. 60618] Transportation
Passed [C.J.p. 62347]

Tax-Tician, Inc.
10221 N Western Ave
Sign
O'Shea (19) O2013-6695
Referred [C.J.p. 60541] Transportation
Passed [C.J.p. 62348]

PUBLIC WAY USAGE

Grants of Privilege

Taylor Street Partners, LP
1074-1076 W Taylor St
Step-amend
Solis (25) O2013-6400
Referred [C.J.p. 60549] Transportation
Passed [C.J.p. 62414]

TCF National Bank
6141 N Archer Ave
Sign
Zalewski (23) O2013-8331
Referred [C.J.p. 63051] Transportation

Temple Bar, The
3001 N Ashland Ave
Light fixture
Waguespack (32) O2013-8162
Referred [C.J.p. 63064] Transportation

Ten Thirty Five
1035 E 75th St
Bay window-amend
Harris (8) O2013-7745
Referred [C.J.p. 63037] Transportation

Ten Thousand Villages
840 W Armitage Ave
Sign
Smith (43) O2013-7339
Referred [C.J.p. 60608] Transportation
Passed [C.J.p. 62349]

Tenorio Tire Shop
2548 W 63rd St
Sign
Foulkes (15) O2013-6621
Referred [C.J.p. 60537] Transportation
Passed [C.J.p. 62350]

Third Rail Tavern
1133 W Madison St
Light fixture
Fioretti (2) O2013-6967
Referred [C.J.p. 60517] Transportation
Passed [C.J.p. 62350]

PUBLIC WAY USAGE

Grants of Privilege

Tico's Auto Repair
2844 N Kedzie Ave
Sign
Colón (35) O2013-6848
Referred [C.J.p. 60573] Transportation
Passed [C.J.p. 62351]

Timothy O'Toole's
622 N Fairbanks Ct
Flagpole
Reilly (42) O2013-7367
Referred [C.J.p. 60597] Transportation
Passed [C.J.p. 62352]

Tip Top Liquor
2700 W North Ave
Signs
Moreno (1) O2013-7747
Referred [C.J.p. 63028] Transportation

Tom Ford
66 E Oak St
Sign
Reilly (42) O2013-7368
Referred [C.J.p. 60597] Transportation
Passed [C.J.p. 62353]

Tom's Food & Liquor
5201 W Lake St
Sign
Ervin (28) O2013-8085
Referred [C.J.p. 63059] Transportation

Tony's Western Wear, Inc.
3348 W 63rd St
Sign
Foulkes (15) O2013-8000
Referred [C.J.p. 63043] Transportation

Tower Auto Rebuilders Ltd.
5534 N Elston Ave
Sign
Arena (45) O2013-7428
Referred [C.J.p. 60616] Transportation
Passed [C.J.p. 62354]

PUBLIC WAY USAGE

Grants of Privilege

Town Food & Liquor
1813 W 63rd St
Foulkes (15) O2013-8004
Referred [C.J.p. 63043] Transportation

Tribune Company
435 N Michigan Ave
Light fixture
Reilly (42) O2013-7369
Referred [C.J.p. 60597] Transportation
Passed [C.J.p. 62354]

Tuesday Morning No. 833
3141 N Lincoln Ave
Sign
Waguespack (32) O2013-8164
Referred [C.J.p. 63064] Transportation

Tuscany Restaurant
1014 W Taylor St
Light fixture
Solis (25) O2013-6836
Referred [C.J.p. 60549] Transportation
Passed [C.J.p. 62355]

Twelve North Venture c/o U.S. Equities Realty
20 N Michigan Ave
Planter
Reilly (42) O2013-7371
Referred [C.J.p. 60597] Transportation
Passed [C.J.p. 62356]

Twist a Tapas Cafe
3412 N Sheffield Ave
Light fixture
Tunney (44) O2013-7434
Referred [C.J.p. 60614] Transportation
Passed [C.J.p. 62357]

Twisted Spoke
501 N Ogden Ave
Light fixture
Burnett (27) O2013-6638
Referred [C.J.p. 60555] Transportation
Passed [C.J.p. 62357]

PUBLIC WAY USAGE

Grants of Privilege

Twisted Spoke
501 N Ogden Ave
Planter
Burnett (27) O2013-6641
Referred [C.J.p. 60555] Transportation
Passed [C.J.p. 62358]

Twisted Tapas
1148 W Pratt Blvd
Light fixture
Moore (49) O2013-8041
Referred [C.J.p. 63097] Transportation

Tylka Printing, Inc.
4917 W 63rd St
Sign
Quinn (13) O2013-7208
Referred [C.J.p. 60532] Transportation
Passed [C.J.p. 62359]

U. S. Equities Reality
550 W Van Buren St
Caisson
Fioretti (2) O2013-7781
Referred [C.J.p. 63031] Transportation

Ugg Australia
909 N Rush St
Light fixture
Reilly (42) O2013-7372
Referred [C.J.p. 60597] Transportation
Passed [C.J.p. 62360]

Ugg Australia
909 N Rush St
Sign
Reilly (42) O2013-7373
Referred [C.J.p. 60597] Transportation
Passed [C.J.p. 62360]

Ulta Beauty
5228 N Lake Park Ave
Signs
Burns (4) O2013-7829
Referred [C.J.p. 63034] Transportation

PUBLIC WAY USAGE

Grants of Privilege

University Commons I Condo Assn.
1033-1069 W 14th Pl
Occupation of space
Solis (25) O2013-8354
Referred [C.J.p. 63055] Transportation

University of Chicago Medical Center
5700 S Maryland Ave
Hairston (5) O2013-7881
Referred [C.J.p. 63035] Transportation

University of Chicago, The
1164 E 55th St
Sign
Burns (4) O2013-7832
Referred [C.J.p. 63034] Transportation

University of Chicago, The
924 E 57th St
Conduits
Hairston (5) O2013-7854
Referred [C.J.p. 63035] Transportation

University of Chicago, The
924 E 57th St
Vault
Hairston (5) O2013-8141
Referred [C.J.p. 63035] Transportation

University of Chicago, The
929 E 57th St
Slurry walls
Hairston (5) O2013-7849
Referred [C.J.p. 63035] Transportation

University of Chicago, The
5201 S Cottage Grove Ave
Conduits
Hairston (5) O2013-7851
Referred [C.J.p. 63034] Transportation

University of Chicago, The
5530 S Ellis Ave
Crosswalk
Hairston (5) O2013-7846
Referred [C.J.p. 63035] Transportation

PUBLIC WAY USAGE

Grants of Privilege

University of Chicago, The
5801 S Ellis Ave
Planter
Hairston (5) O2013-7161
Referred [C.J.p. 60523] Transportation
Passed [C.J.p. 62363]

University of Chicago, The
6000 S Kenwood Ave
Cochran (20) O2013-8286
Referred [C.J.p. 63047] Transportation

University of Chicago, The
5555 S Woodlawn Ave
Conduit
Hairston (5) O2013-7159
Referred [C.J.p. 60523] Transportation
Passed [C.J.p. 62362]

University of Chicago, The
5801 S Woodlawn Ave
Bollard
Hairston (5) O2013-7156
Referred [C.J.p. 60523] Transportation
Passed [C.J.p. 62361]

University of Chicago, The - File No. 23
6000 S University Ave
Pipe trench
Cochran (20) O2013-8287
Referred [C.J.p. 63047] Transportation

University of Chicago, The (File No. 8)
5800 S University Ave
Bollard
Hairston (5) O2013-7163
Referred [C.J.p. 60523] Transportation
Passed [C.J.p. 62364]

University of Chicago, The/Searle Parking Lot
5735 S Ellis Ave
Neutralization tank
Hairston (5) O2013-7882
Referred [C.J.p. 63035] Transportation

PUBLIC WAY USAGE

Grants of Privilege

University of Cliicago, The
Utility pipings
Hairston (5) O2013-7862
Referred [C.J.p. 63025] Transportation

Urban Innovations Ltd.
444 N Wells St
Ramp
Reilly (42) O2013-7375
Referred [C.J.p. 60597] Transportation
Passed [C.J.p. 62364]

Valentina Restaurant
4506 W 63rd St
Sign
Quinn (13) O2013-7948
Referred [C.J.p. 63040] Transportation

Vanguard Archives, Inc.
3900-3920 S Michigan Ave
Fire escape
Dowell (3) O2013-7051
Referred [C.J.p. 60519] Transportation
Passed [C.J.p. 62365]

VB Management LLC
212 W Van Buren St
Bay window
Fioretti (2) O2013-6969
Referred [C.J.p. 60516] Transportation
Passed [C.J.p. 62366]

VB Management LLC
212 W Van Buren St
Light fixture
Fioretti (2) O2013-7783
Referred [C.J.p. 63031] Transportation

Via Carducci La Sorella
1928 W Division St
Sign
Moreno (1) O2013-6381
Referred [C.J.p. 60512] Transportation
Passed [C.J.p. 62367]

PUBLIC WAY USAGE

Grants of Privilege

Villa Palermo, Inc.
2154 W Devon Ave
Sign
Silverstein (50) O2013-8030
Referred [C.J.p. 63097] Transportation

Village Discount Outlet, Inc
2032 N Milwaukee Ave
Sign
Moreno (1) O2013-6383
Referred [C.J.p. 60512] Transportation
Passed [C.J.p. 62368]

Village Pizza
2356 W Chicago Ave
Sign
Waguespack (32) O2013-6779
Referred [C.J.p. 60567] Transportation
Passed [C.J.p. 62368]

Villita Cleaners
3944 W 26th St
Sign
Munoz (22) O2013-6741
Referred [C.J.p. 60545] Transportation
Passed [C.J.p. 62369]

Vince's Pizza
6217 W 63rd St
Sign
Zalewski (23) O2013-6754
Referred [C.J.p. 60546] Transportation
Passed [C.J.p. 62370]

Vintage Realty
856 N Damen Ave
Sign
Waguespack (32) O2013-6781
Referred [C.J.p. 60567] Transportation
Passed [C.J.p. 62371]

Visual Cast Media
2000 W Chicago Ave
Sign
Waguespack (32) O2013-6782
Referred [C.J.p. 60567] Transportation
Passed [C.J.p. 62371]

PUBLIC WAY USAGE

Grants of Privilege

Vitamin Shop, The
1303 N Milwaukee Ave
Sign
Moreno (1) O2013-6379
Referred [C.J.p. 60512] Transportation
Passed [C.J.p. 62372]

W Chicago-City Center
172 W Adams St
Fire escape
Reilly (42) O2013-8242
Referred [C.J.p. 63083] Transportation

Wabash-Adams Currency Exchange
27 E Adams St
Sign
Reilly (42) O2013-7377
Referred [C.J.p. 60597] Transportation
Passed [C.J.p. 62373]

Walgreens Co. No. 1173
1520 W Fullerton Ave
Building projection
Waguespack (32) O2013-8168
Referred [C.J.p. 63064] Transportation

Walgreens No. 15065
1601 N Milwaukee Ave
Bicycle rack
Waguespack (32) O2013-6783
Referred [C.J.p. 60567] Transportation
Passed [C.J.p. 62374]

Weather Mark Tavern
1503 S Michigan Ave
Sign
Fioretti (2) O2013-6970
Referred [C.J.p. 60517] Transportation
Passed [C.J.p. 62374]

Webster Square Apartments LLC
550 W Webster Ave
Sign
Smith (43) O2013-8160
Referred [C.J.p. 63088] Transportation

PUBLIC WAY USAGE

Grants of Privilege

Webster Square Apartments LLC
558 W Webster Ave
Sign
Smith (43) O2013-8161
Referred [C.J.p. 63088] Transportation

Wells Hubbard Limited Partnership/Urban Innovations
440 N Wells St
Exterior mount
Reilly (42) O2013-8244
Referred [C.J.p. 63083] Transportation

Wells St Book Center, Inc.
178 N Wells St
Sign
Reilly (42) O2013-7379
Referred [C.J.p. 60598] Transportation
Passed [C.J.p. 62375]

West Austin Development Center
4920 W Madison St
Light fixture
Ervin (28) O2013-6693
Referred [C.J.p. 60558] Transportation
Passed [C.J.p. 62376]

Westend Bar & Grill
1326-1328 W Madison St
Sign
Burnett (27) O2013-6661
Referred [C.J.p. 60555] Transportation
Passed [C.J.p. 62377]

Western Auto Repair
5316 S Archer Ave
Sign
Zalewski (23) O2013-6756
Referred [C.J.p. 60546] Transportation
Passed [C.J.p. 62378]

Westin Michigan Avenue, The
909 N Michigan Ave
Smoking management receptacle
Reilly (42) O2013-7381
Referred [C.J.p. 60598] Transportation
Passed [C.J.p. 62378]

PUBLIC WAY USAGE

Grants of Privilege

Westside Family Health Center - lights fixtures
3752 W 16th St
Light fixture
Chandler (24) O2013-8344
Referred [C.J.p. 63052] Transportation

Westside Family health Center - signs
3752 W 16th St
Sign
Chandler (24) O2013-8345
Referred [C.J.p. 63052] Transportation

Wicker Park Bucktown Chamber of Commerce
1904 N Milwaukee Ave
Trash container
Moreno (1) O2013-6387
Referred [C.J.p. 60512] Transportation
Passed [C.J.p. 62379]

Wilfree Court Condo Assn.
1800 N Fremont St
Fence-amend
Smith (43) O2013-6385
Referred [C.J.p. 60609] Transportation
Passed [C.J.p. 62416]

Willow Automotive Services, Inc.
2020 S Wabash Ave
Sign
Dowell (3) O2013-7788
Referred [C.J.p. 63033] Transportation

Wilson Yard Development 1 LLC
4466 N Broadway
Caisson
Cappleman (46) O2013-8055
Referred [C.J.p. 63094] Transportation

Wilson Yard Development 1 LLC
4466 N Broadway
Sheeting piling
Cappleman (46) O2013-8058
Referred [C.J.p. 63094] Transportation

PUBLIC WAY USAGE

Grants of Privilege

Windy City Fitness LLC
Sign
Colón (35) O2013-8184
Referred [C.J.p. 63066] Transportation

Wireless Depot
120 E 35th St
Sign structure
Dowell (3) O2013-7053
Referred [C.J.p. 60519] Transportation
Passed [C.J.p. 62380]

Woman Made Gallery
685 N Milwaukee Ave
Banner
Burnett (27) O2013-6664
Referred [C.J.p. 60555] Transportation
Passed [C.J.p. 62381]

Xando Coffee & Bar/Cosi Sandwich Bar
230 W Washington St
Light fixture
Reilly (42) O2013-8245
Referred [C.J.p. 63083] Transportation

Xilas, Peter
2122 W Melrose St
Planter
Waguespack (32) O2013-6785
Referred [C.J.p. 60567] Transportation
Passed [C.J.p. 62382]

Yoly's Beauty Salon
4352 W Belmont Ave
Sign
Suarez (31) O2013-8116
Referred [C.J.p. 63062] Transportation

Zoup
62 W Adams St
Sign
Reilly (42) O2013-8246
Referred [C.J.p. 63083] Transportation

PUBLIC WAY USAGE

Grants of Privilege

Zubair's BP
603 S Independence Blvd
Sign
Chandler (24) O2013-6776
Referred [C.J.p. 60546] Transportation
Passed [C.J.p. 62382]

Granados Liquors
1859 W 47th St
Sign
Cochran (20) O2013-6711
Referred [C.J.p. 60543] Transportation
Passed [C.J.p. 62088]

La Petite Pastry, Inc.
5610 W 63rd St
Sign
Quinn (13) O2013-7219
Referred [C.J.p. 60531] Transportation
Passed [C.J.p. 62149]

Mr G Supper Club
1543 W 87th St
Sign
Brookins (21) O2013-6718
Referred [C.J.p. 60543] Transportation
Passed [C.J.p. 62203]

New Budget Hotel
8903 S Ashland Ave
Sign
Brookins (21) O2013-6719
Referred [C.J.p. 60544] Transportation
Passed [C.J.p. 62210]

Sidewalk Cafés

BB Bun Mi Express
3409 N Broadway
Tunney (44) O2013-6507
Referred [C.J.p. 60615] Transportation
Passed [C.J.p. 62644]

Blackfinn Ameripub
65 N Kinzie St
Reilly (42) O2013-6502
Referred [C.J.p. 60601] Transportation
Passed [C.J.p. 62645]

PUBLIC WAY USAGE

Sidewalk Cafés

Blackstone Hotel
636-638 S Michigan Ave
Amend
Fioretti (2) O2013-6380
Referred [C.J.p. 60518] Transportation
Passed [C.J.p. 62651]

Doc B's Fresh Kitchen
100 E Walton St
Amend
Reilly (42) O2013-7746
Referred [C.J.p. 63085] Transportation

Espressamente Illy/Cityfront Cafe
455 N Cityfront Plaza Dr
Amend
Reilly (42) SO2013-6367
Referred [C.J.p. 60601] Transportation
Passed [C.J.p. 62652]

Essence Med Spa and Wellness Center
6413 N Kinzua Ave
O'Connor (41) O2013-6499
Referred [C.J.p. 60581] Transportation
Passed [C.J.p. 62646]

Intercontinental Hotel Chicago
505 N Michigan Ave
Reilly (42) O2013-6505
Referred [C.J.p. 60601] Transportation
Passed [C.J.p. 62646]

La Fiesta Restaurant
3333 W 111th St
O'Shea (19) O2013-6494
Referred [C.J.p. 60542] Transportation
Passed [C.J.p. 62647]

My Thai - Takumi Restaurant
555 W Madison St
Amend
Reilly (42) O2013-6419
Referred [C.J.p. 60601] Transportation
Passed [C.J.p. 62652]

PUBLIC WAY USAGE

Sidewalk Cafés

New Tokyo
3139 N Broadway
Tunney (44) O2013-6508
Referred [C.J.p. 60615] Transportation
Passed [C.J.p. 62648]

Prost
2566-2568 N Lincoln Ave
Smith (43) O2013-6510
Referred [C.J.p. 60609] Transportation
Passed [C.J.p. 62649]

Rosebud Steakhouse
192 E Walton St
Amend
Reilly (42) O2013-6417
Referred [C.J.p. 60601] Transportation
Passed [C.J.p. 62653]

Starbucks Coffee No. 226
1530 E 53rd St
Burns (4) O2013-6492
Referred [C.J.p. 60521] Transportation
Passed [C.J.p. 62650]

Starbucks No. 231
3400 N Southport Ave
Tunney (44) O2013-7752
Referred [C.J.p. 63091] Transportation

Vinyl Social Food & Drink
121 W Hubbard St
Amend
Reilly (42) O2013-6393
Referred [C.J.p. 60601] Transportation
Passed [C.J.p. 62653]

Webster's Wine Bar
1480 W Webster Ave
Amend
Waguespack (32) O2013-6353
Referred [C.J.p. 60568] Transportation
Passed [C.J.p. 62653]

REPORTS

Annual

Laborers' and Retirement Board Employees' Annuity and Benefit Fund of Chicago, Financial Statements for years ended December 31, 2012 and 2011
Dept./Agency F2013-68
Filed [C.J.p. 60667]

Quarterly

Inspector General's Office
Period of July 1, 2013-September 30, 2013
Dept./Agency F2013-73
Filed [C.J.p. 60665]

Laborers' and Retirement Board Employees' Annuity and Benefit Fund of Chicago, Actual Valuation Report (2012 Q4)
Dept./Agency F2013-69
Filed [C.J.p. 60667]

SIGNS/SIGNBOARDS

Ad Deluxe Sign Co.
3251 E 92nd St
Pope (10) Or2013-532
Referred [C.J.p. 60527] Zoning
Passed [C.J.p. 62890]

Chesterfield Awning Co.
1100 S Delano Ct
Fioretti (2) Or2013-610
Referred [C.J.p. 63032] Zoning

Design Group Signage Corp.
737 N Michigan Ave
Reilly (42) Or2013-602
Referred [C.J.p. 63086] Zoning

Dolye Signs, Inc.
2600 N Clybourn Ave
Waguespack (32) SOr2013-522
Referred [C.J.p. 60570] Zoning
Passed [C.J.p. 62883]

Doyle Signs, Inc.
2121 N Clybourn Ave
Smith (43) Or2013-603
Referred [C.J.p. 63089] Zoning

SIGNS/SIGNBOARDS

Doyle Signs, Inc.
3400 N Western Ave
Pawar (47) Or2013-604
Referred [C.J.p. 63095] Zoning

First Ad-Comm, Inc.
3216 N Broadway
Tunney (44) Or2013-601
Referred [C.J.p. 63092] Zoning

First Ad-Comm, Inc.
2217 S Wentworth Ave
Solis (25) Or2013-527
Referred [C.J.p. 60550] Zoning
Passed [C.J.p. 62889]

Green Way Recycling
2100 S Kilbourn Ave
Chandler (24) Or2013-512
Referred [C.J.p. 60547] Zoning
Passed [C.J.p. 62885]

Holland Design Group, Inc., The
2323 N Madison St
Burnett (27) Or2013-622
Referred [C.J.p. 63058] Zoning

JJ Sign Solutions
750 N Rush St
Reilly (42) Or2013-547
Referred [C.J.p. 60602] Zoning
Passed [C.J.p. 62888]

Liberty Flags, Banners, Flagpoles, Inc.
850 N Lake Shore Dr
Fioretti (2) Or2013-541
Referred [C.J.p. 60518] Zoning
Passed [C.J.p. 62885]

Liberty Flags, Banners, Flagpoles, Inc.
550 W Webster Ave
Smith (43) Or2013-510
Referred [C.J.p. 60609] Zoning
Passed [C.J.p. 62888]

Liberty Flags, Banners, Flagpoles, Inc.
558 W Webster Ave
Smith (43) Or2013-511
Referred [C.J.p. 60609] Zoning
Passed [C.J.p. 62889]

SIGNS/SIGNBOARDS

Madison Awning
7239 S Western Ave
Lane (18) Or2013-599
Referred [C.J.p. 63045] Zoning

Midwest Sign & Lighting, Inc
4052 W Grand Ave
Maldonado (26) O2013-7583
Referred [C.J.p. 63056] Zoning

Midwest Sign & Lighting, Inc.
3445 S Dr Martin Luther King Jr Dr
Burns (4) O2013-6197
Referred [C.J.p. 60522] Zoning
Passed [C.J.p. 62887]

Midwest Sign & Lighting, Inc.
3445 S Dr Martin Luther King Jr Dr
Burns (4) O2013-6198
Referred [C.J.p. 60522] Zoning
Passed [C.J.p. 62886]

Midwest Sign & Lighting, Inc.
3445 S Dr Martin Luther King Jr Dr
Burns (4) O2013-6187
Referred [C.J.p. 60522] Zoning
Passed [C.J.p. 62887]

Midwest Sign & Lighting, Inc.
3445 S Dr Martin Luther King Jr Dr
Burns (4) O2013-6192
Referred [C.J.p. 60522] Zoning
Passed [C.J.p. 62886]

Midwest Sign & Lighting, Inc.
4052 W Grand Ave
Reboyras (30) Or2013-507
Referred [C.J.p. 60561] Zoning
Passed [C.J.p. 62884]

M-K Signs, Inc.
5320 N Clark St
O'Connor (40) SOr2013-653
Passed [C.J.p. 62882]

Olympic Signs, Inc.
845 N Michigan Ave
Fioretti (2) Or2013-636
Referred [C.J.p. 63032] Zoning

SIGNS/SIGNBOARDS

Olympic Signs, Inc.
845 N Michigan Ave
Fioretti (2) Or2013-635
Referred [C.J.p. 63032] Zoning

Poblocki Sign Co.
2233 W Division St
Waguespack (32) SOr2013-523
Referred [C.J.p. 60570] Zoning
Passed [C.J.p. 62883]

Related Midwest LLC
1200 W Roosevelt Rd
Ervin (28) Or2013-598
Referred [C.J.p. 63060] Zoning

Signco, Inc.
4540 W 51st St
Burke (14) Or2013-509
Referred [C.J.p. 60534] Zoning
Passed [C.J.p. 62890]

Tyco's Graphic Design
9249 S Halsted St
Brookins (21) Or2013-596
Referred [C.J.p. 63048] Zoning

Tyco's Graphic Design
9249 S Halsted St
Brookins (21) Or2013-597
Referred [C.J.p. 63048] Zoning

Van Bruggen Signs, Inc.
2310 S Indiana Ave
Dowell (3) Or2013-508
Referred [C.J.p. 60520] Zoning
Passed [C.J.p. 62884]

View Chicago LLC
1620 S Canal St
Solis (25) Or2013-593
Direct Introduction Zoning
Passed [C.J.p. 62882]

View Outdooor Advertising LLC
4500 W Ann Lurie Pl
Burke (14) SOr2013-652
Passed [C.J.p. 62882]

SIGNS/SIGNBOARDS

White Way Sign
550 W Adams St
Reilly (42) Or2013-548
Referred [C.J.p. 60602] Zoning
Passed [C.J.p. 62881]

SPECIAL SERVICE AREAS

S.S.A. No. 1 (State Street (Loop))
Tax levy, annual budget and 2014 service provider agreement
Emanuel (Mayor) O2013-7879
Referred [C.J.p. 60657] Finance

S.S.A. No. 3 (Southwest)
Tax levy, annual budget and 2014 service provider agreement
Emanuel (Mayor) O2013-7892
Referred [C.J.p. 60657] Finance

S.S.A. No. 4 (95th/Beverly)
Tax levy, annual budget and 2014 service provider agreement
Emanuel (Mayor) O2013-7916
Referred [C.J.p. 60657] Finance

S.S.A. No. 7 (Kedzie Industrial Park)
Tax levy, annual budget and 2014 service provider agreement
Emanuel (Mayor) O2013-7930
Referred [C.J.p. 60657] Finance

S.S.A. No. 8 (Greater Lakeview East)
Tax levy, annual budget and 2014 service provider agreement
Emanuel (Mayor) O2013-7937
Referred [C.J.p. 60657] Finance

S.S.A. No. 10 (Back of the Yards)
Tax levy, annual budget and 2014 service provider agreement
Emanuel (Mayor) O2013-7952
Referred [C.J.p. 60657] Finance

S.S.A. No. 13 (Stockyards)
Tax levy, annual budget and 2014 service provider agreement
Emanuel (Mayor) O2013-7958
Referred [C.J.p. 60657] Finance

SPECIAL SERVICE AREAS

S.S.A. No. 20 (South Western Avenue)

Notice of public hearing to reconstitute and establish

Emanuel (Mayor) O2013-6463

Referred [C.J.p. 58780] Finance

Passed [C.J.p. 60837]

S.S.A. No. 21 (Lincoln Square)

Tax levy, annual budget and 2014 service provider agreement

Emanuel (Mayor) O2013-7967

Referred [C.J.p. 60657] Finance

S.S.A. No. 26 (Edgewater)

Tax levy, annual budget and 2014 service provider agreement

Emanuel (Mayor) O2013-7976

Referred [C.J.p. 60657] Finance

S.S.A. No. 29 (West Town)

Tax levy, annual budget and 2014 service provider agreement

Emanuel (Mayor) O2013-7982

Referred [C.J.p. 60657] Finance

S.S.A. No. 32 (79th Street-Auburn Gresham)

Notice of public hearing to reconstitute and establish

Emanuel (Mayor) O2013-6476

Referred [C.J.p. 58780] Finance

Passed [C.J.p. 60845]

S.S.A. No. 33 (Wicker Park/Bucktown)

Tax levy, annual budget and 2014 service provider agreement

Emanuel (Mayor) O2013-8285

Referred [C.J.p. 60657] Finance

S.S.A. No. 34 (Uptown)

Tax levy, annual budget and 2014 service provider agreement

Emanuel (Mayor) O2013-8289

Referred [C.J.p. 60657] Finance

S.S.A. No. 35 (Lincoln Avenue)

Tax levy, annual budget and 2014 service provider agreement

Emanuel (Mayor) O2013-8290

Referred [C.J.p. 60657] Finance

SPECIAL SERVICE AREAS

S.S.A. No. 38 (North Center)

Tax levy, annual budget and 2014 service provider agreement

Emanuel (Mayor) O2013-8294

Referred [C.J.p. 60657] Finance

S.S.A. No. 39 (Brighton/Archer)

Tax levy, annual budget and 2014 service provider agreement

Emanuel (Mayor) O2013-8303

Referred [C.J.p. 60657] Finance

S.S.A. No. 43 (Devon Avenue)

Tax levy, annual budget and 2014 service provider agreement

Emanuel (Mayor) O2013-8312

Referred [C.J.p. 60657] Finance

S.S.A. No. 44 (103rd Street-Beverly)

Tax levy, annual budget and 2014 service provider agreement

Emanuel (Mayor) O2013-8319

Referred [C.J.p. 60657] Finance

S.S.A. No. 59 (59th Street)

Tax levy, annual budget and 2014 service provider agreement

Emanuel (Mayor) O2013-8337

Referred [C.J.p. 60657] Finance

S.S.A. No. 60 (Albany Park)

Notice of public hearing to reconstitute and establish

Emanuel (Mayor) O2013-6484

Referred [C.J.p. 58780] Finance

Passed [C.J.p. 60857]

S.S.A. No. 61 (Hyde Park)

Notice of public hearing to reconstitute and establish

Emanuel (Mayor) O2013-6489

Referred [C.J.p. 58780] Finance

Passed [C.J.p. 60877]

S.S.A. No. 62 (Cicero/Peterson)

Notice of public hearing to reconstitute and establish

Emanuel (Mayor) O2013-6490

Referred [C.J.p. 58780] Finance

Passed [C.J.p. 60888]

SPECIAL SERVICE AREAS

S.S.A. No. 63 (Chicago/Albany/Karlov)

Notice of public hearing to reconstitute and establish

Emanuel (Mayor) O2013-6497

Referred [C.J.p. 58780] Finance

Passed [C.J.p. 60894]

S.S.A. No. 64 (Walden)

Notice of public hearing to reconstitute and establish

Emanuel (Mayor) O2013-6504

Referred [C.J.p. 58780] Finance

Passed [C.J.p. 60904]

S.S.A. No. 65 (Marquette Park)

Notice of public hearing to reconstitute and establish

Emanuel (Mayor) O2013-6459

Referred [C.J.p. 58780] Finance

Passed [C.J.p. 60909]

S.S.A. No. 67 (Clark Street/Rogers Park)

Notice of public hearing to reconstitute and establish

Emanuel (Mayor) O2013-6471

Referred [C.J.p. 58780] Finance

Passed [C.J.p. 60944]

S.S.A. No. 68 (Commercial Avenue)

Notice of public hearing to reconstitute and establish

Emanuel (Mayor) O2013-6437

Referred [C.J.p. 58780] Finance

Passed [C.J.p. 60963]

STADIUMS/ARENAS

Wrigley Field

Establishing PD Signage Matrix for area within Entertainment and Spectator Sports Planned Development No. 958

Exempt from Municipal Code requirements governing signs

Emanuel (Mayor) O2013-8261

Referred [C.J.p. 60664] Zoning

STREETS

Honorary Designations

"Dewey Herrington Way"

N Broadway, at W Aldine St

Tunney (44) O2013-7591

Referred [C.J.p. 63091] Transportation

"Gregory W. Baine Way"

5717 S New England Ave

Quinn (13) O2013-7743

Referred [C.J.p. 63040] Transportation

"Honorary Annie Mae Dyson Way"

W Division St, at N Larrabee Ave

Burnett (27) O2013-6173

Referred [C.J.p. 60556] Transportation

Passed [C.J.p. 62695]

"Honorary Bobby Cann Way"

N Clybourn Ave, at N Larrabee Ave

Burnett (27) O2013-6170

Referred [C.J.p. 60556] Transportation

Passed [C.J.p. 62695]

"Honorary DJ International Way"

N Halsted St, at W Randolph St

Burnett (27) O2013-6176

Referred [C.J.p. 60556] Transportation

Passed [C.J.p. 62696]

"Honorary Van & Dorothy Holman Way"

N Armour St, at W Kinzie Ave

Burnett (27) O2013-6174

Referred [C.J.p. 60556] Transportation

Passed [C.J.p. 62695]

"Lowell I. Stahl Way"

5900 W Belmont Ave

Reboyras (30) O2013-7502

Direct Introduction Transportation

Passed [C.J.p. 62697]

"Merri Dee Way"

S Damen Ave, 1300 block

Fioretti (2) O2013-7731

Referred [C.J.p. 63031] Transportation

"Ruth Carter Lane"

W Fifth Ave, 3400 block

Ervin (28) O2013-7589

Referred [C.J.p. 63059] Transportation

STREETS

Honorary Designations

"Sr. Jean McGrath Drive"

W 103rd St, at S Fairfield Ave

O'Shea (19) O2013-6117

Referred [C.J.p. 60542] Transportation

Passed [C.J.p. 62697]

"Sylvia B. Washington Way"

S Washtenaw Ave, at W 83rd St

Lane (18) O2013-6109

Referred [C.J.p. 60540] Transportation

Passed [C.J.p. 62697]

"Velma P. Little Way"

1600 E 84th Pl

Harris (8) O2013-7501

Passed [C.J.p. 62696]

Referred Transportation

Vacations

Wrigley Field Holdings LLC, Wrigley Field Parking Operations LLC and Triangle Property Holdings LLC

Portions of W Waveland Ave and N Sheffield Ave in vicinity of Wrigley Field

Emanuel (Mayor) O2013-8247

Referred [C.J.p. 60663] Transportation

Weight Limitations

2800-2932 W 35th St

5 tons

Cardenas (12) O2013-7711

Referred [C.J.p. 63022] Pedestrian and Traffic Safety

N Kenneth Ave, from W Irving Park Rd to W Berteau Ave

5 tons

Arena (45) O2013-8103

Referred [C.J.p. 63023] Pedestrian and Traffic Safety

N Kilbourn Ave, from W Irving Park Rd to W Berteau Ave

5 tons

Arena (45) O2013-8102

Referred [C.J.p. 63023] Pedestrian and Traffic Safety

STREETS

Weight Limitations

N Kolmar Ave, from W Irving Park Rd to W Berteau Ave

5 tons

Arena (45) O2013-8100

Referred [C.J.p. 63023] Pedestrian and Traffic Safety

S Laflin St, and W 47th St

5 tons

Cochran (20) O2013-7944

Referred [C.J.p. 63023] Pedestrian and Traffic Safety

W Lyndale St, at S California Ave

5 tons

Moreno (1) O2013-7634

Referred [C.J.p. 63022] Pedestrian and Traffic Safety

S Oakley Ave, from W 69th St to W 71st St

5 tons

Thomas (17) O2013-7939

Referred [C.J.p. 63022] Pedestrian and Traffic Safety

600-1300 S Oakley Ave

5 tons

Ervin (28) O2013-7524

Direct Introduction Pedestrian and Traffic Safety

Passed [C.J.p. 61842] SO2013-8360

2064-2399 W Polk St

5 tons

Ervin (28) O2013-7525

Direct Introduction [C.J.p. 61842] Pedestrian and Traffic Safety

Passed [C.J.p. 61842] SO2013-8360

2200-2399 W Taylor St

5 tons

Ervin (28) O2013-7526

Direct Introduction Pedestrian and Traffic Safety

Passed [C.J.p. 61842] SO2013-8360

TAG DAYS

Children's Benefit League of Chicago & Suburbs April 4-5, 2014
Burke (14) Or2013-641
Direct Introduction Finance
Passed [C.J.p. 61645]

Life Development Ministries October 24-25 and 28-30, 2013, November 1, 4-9, 11-16, 18-22, 25-26 and 29-30, 2013, and December 2-7, 9-14 and 16-21, 2013
Burke (14) Or2013-641
Direct Introduction Finance
Passed [C.J.p. 61645]

Muscular Dystrophy Association-Chicago October 27, 2013
Burke (14) Or2013-641
Direct Introduction Finance
Passed [C.J.p. 61645]

PLAN International October 26 thru December 31, 2013 on Tuesdays thru Sundays
Burke (14) Or2013-641
Direct Introduction Finance
Passed [C.J.p. 61645]

TAX INCENTIVES

Class 6(b)

4227 N Knox LLC
4227 N Knox Ave
Arena (45) R2013-878
Referred [C.J.p. 63093] Economic

Murrihy Properties, Inc.
1919 W 74th St
Thomas (17) R2013-879
Referred [C.J.p. 63044] Economic

Class C

Chicago Film Studios LLC
2558 W 16th St, 2519 W 15th St, 2515 W 15th St and various additional addresses
Emanuel (Mayor) O2013-6587
Referred [C.J.p. 58779] Finance
Passed [C.J.p. 60744]

TAX INCREMENT FINANCING DISTRICTS

105th/Vincennes T.I.F.

Amendment

Amendment No. 2 to redevelopment plan and project
Emanuel (Mayor) O2013-8042
Referred [C.J.p. 60653] Finance

107th/Halsted T.I.F.

Proposed Redevelopment Plan and Project
Dept./Agency F2013-67
Filed [C.J.p. 60666]

Revised Proposed Redevelopment Plan and Project Area
Dept./Agency F2013-72
Filed [C.J.p. 60667]

47th/Ashland T.I.F.

Amendment

Amendment No. 1 to redevelopment plan and project
Emanuel (Mayor) O2013-8110
Referred [C.J.p. 60652] Finance

Englewood Mall T.I.F.

Amendment

Amendment No. 2 to redevelopment plan and project
Emanuel (Mayor) O2013-8013
Referred [C.J.p. 60653] Finance

Englewood Neighborhood T.I.F.

Amendment

Amendment No. 2 to redevelopment plan and project
Emanuel (Mayor) O2013-8074
Referred [C.J.p. 60651] Finance

TAXES/TAX LEVIES

2013 Abatement

General Obligation Bonds (Emergency Telephone System), Refunding Series 1999
Emanuel (Mayor) O2013-7588
Referred [C.J.p. 60650] Finance

General Obligation Bonds (Emergency Telephone System), Refunding Series 2004
Emanuel (Mayor) O2013-7590
Referred [C.J.p. 60650] Finance

TRAFFIC

Direction

One-Way

W 38th St, from S Ellis Ave to S Cottage Grove Ave

Burns (4) O2013-3213

Referred [C.J.p. 51956] Pedestrian and Traffic Safety

Passed [C.J.p. 61821] SO2013-8361

E 52nd Pl, at S Harper Ave

Burns (4) O2013-4393

Referred [C.J.p. 55882] Pedestrian and Traffic Safety

Passed [C.J.p. 61821] SO2013-8361

Signs

Stop Signs

W 107th St, at S Troy St

Two-Way Stop

O'Shea (19) Or2013-615

Referred [C.J.p. 63021] Pedestrian and Traffic Safety

E 118th St, at S Avenue J

Two-Way Stop

Pope (10) Or2013-187

Referred [C.J.p. 51977] Pedestrian and Traffic Safety

Passed [C.J.p. 61844] SOr2013-638

W 15th St, at S Rockwell St

All-Way Stop

Ervin (28) Or2013-130

Referred [C.J.p. 49414] Pedestrian and Traffic Safety

Passed [C.J.p. 61844] SOr2013-638

W 23rd St, at S Stewart

Stop

Solis (25) Or2013-619

Referred [C.J.p. 63021] Pedestrian and Traffic Safety

E 52nd Pl, and S Harper Ave

One-Way Stop

Burns (4) O2013-4351

Referred [C.J.p. 55900] Pedestrian and Traffic Safety

Passed [C.J.p. 61843] SOr2013-638

TRAFFIC

Signs

Stop Signs

W 56th St, at S Moody Ave

Two-Way Stop

Quinn (13) Or2013-633

Referred [C.J.p. 63020] Pedestrian and Traffic Safety

W 57th St, at S Narragansett St

Stop

Quinn (13) O2013-7505

Direct Introduction Pedestrian and Traffic Safety

Passed [C.J.p. 61844] SOr2013-638

W 59th St, at S Nagle St

Two-Way Stop

Quinn (13) Or2013-628

Referred [C.J.p. 63021] Pedestrian and Traffic Safety

W 61st St, at S Moody Ave

Three-Way Stop

Quinn (13) O2013-7504

Direct Introduction Pedestrian and Traffic Safety

Passed [C.J.p. 61844] SOr2013-638

W 62nd St, at S Kenneth Ave

All-Way Stop

Quinn (13) Or2013-629

Referred [C.J.p. 63021] Pedestrian and Traffic Safety

W 62nd St, at S Moody Ave

Three-Way Stop

Quinn (13) Or2013-584

Direct Introduction Pedestrian and Traffic Safety

Passed [C.J.p. 61844] SOr2013-638

N Avers Ave, at W Ferdinand St

Two-Way Stop

Mitts (37), Burnett (27) Or2013-620

Referred [C.J.p. 63021] Pedestrian and Traffic Safety

TRAFFIC

Signs

Stop Signs

S Bishop St, and W 49th St

All-Way Stop

Cochran (20) Or2012-754

Referred [C.J.p. 44730] Pedestrian and Traffic Safety

Passed [C.J.p. 61844] SOr2013-638

S Kedzie Ave, and W 52nd St

All-Way Stop

Burke (14) Or2013-607

Referred [C.J.p. 63021] Pedestrian and Traffic Safety

S Kedzie Ave, at W 54th St

All-Way Stop

Burke (14) Or2013-605

Referred [C.J.p. 63021] Pedestrian and Traffic Safety

S Kedzie Ave, at W 15th St

Two-Way Stop

Chandler (24) Or2013-617

Referred [C.J.p. 63021] Pedestrian and Traffic Safety

N Lamon Ave, at W Cullom Ave

All-Way Stop

Arena (45) Or2013-626

Referred [C.J.p. 63022] Pedestrian and Traffic Safety

N Lawndale Ave, at W Agatite Ave

All-Way Stop

Colón (35) Or2013-475

Referred [C.J.p. 58693] Pedestrian and Traffic Safety

Passed [C.J.p. 61844] SOr2013-638

N Lockwood Ave, at W Winona St

All-Way Stop

Arena (45) Or2013-627

Referred [C.J.p. 63022] Pedestrian and Traffic Safety

TRAFFIC

Signs

Stop Signs

W Madison St, at N Hoyne Ave

All-Way Stop

Burnett (27) Or2013-84

Referred [C.J.p. 47290] Pedestrian and Traffic Safety

Passed [C.J.p. 61844] SOr2013-638

N Major Ave, at W Leland Ave

All-Way Stop

Arena (45) Or2013-625

Referred [C.J.p. 63022] Pedestrian and Traffic Safety

5600 S Mobile Ave

Stop

Quinn (13) Or2013-127

Referred [C.J.p. 49414] Pedestrian and Traffic Safety

Failed to Pass [C.J.p. 61854] SO2013-8370

S Prairie Ave, at E 56th St

All-Way Stop

Cochran (20) Or2012-752

Referred [C.J.p. 44731] Pedestrian and Traffic Safety

Passed [C.J.p. 61844] SOr2013-638

S Prairie Ave, at E 55th Pl

Two-Way Stop

Cochran (20) Or2012-751

Referred [C.J.p. 44731] Pedestrian and Traffic Safety

Passed [C.J.p. 61844] SOr2013-638

W Roscoe St, at N New England Ave

Two-Way Stop

Sposato (36) O2013-1974

Referred [C.J.p. 49414] Pedestrian and Traffic Safety

Passed [C.J.p. 61844] SOr2013-638

S Spaulding Ave, and W 51st St

All-Way Stop

Burke (14) Or2013-606

Referred [C.J.p. 63021] Pedestrian and Traffic Safety

TRAFFIC

Signs

Stop Signs

W Washington St, at S May St

Stop

Solis (25) Or2013-618

Referred [C.J.p. 63021] Pedestrian and Traffic Safety

Warning Signs

3945-3959 W 70th St

Quinn (13) O2013-7506

Direct Introduction Pedestrian and Traffic Safety

Passed [C.J.p. 61847] SO2013-8371

TRIBUTES

Atchison, Thomas F.

Burke (14) R2013-911

Adopted [C.J.p. 62904]

Bailey, Anthony

Beale (9) R2013-899

Adopted [C.J.p. 62897]

Bell, (Bhp.) D. Rayford

Fioretti (2) R2013-885

Adopted [C.J.p. 62891]

Bingham, William J.

Burke (14) R2013-912

Adopted [C.J.p. 62905]

Bird, Gloria A.

Quinn (13) R2013-906

Adopted [C.J.p. 62901]

Campbell, William J., Jr.

Burke (14) R2013-913

Adopted [C.J.p. 62906]

Cenarrusa, (Hon.) Pete T.

Burke (14) R2013-914

Adopted [C.J.p. 62907]

Cole, Geraldine

Harris (8) R2013-896

Adopted [C.J.p. 62895]

Colletti, Dominic N.

Laurino (39) R2013-955

Adopted [C.J.p. 62932]

TRIBUTES

Crawford, (Chief Bhp.) Melvin L.

Foulkes (15) R2013-942

Adopted [C.J.p. 62925]

Deibert, Alan

Laurino (39) R2013-956

Adopted [C.J.p. 62932]

DiRenzo, Ronald

Burke (14) R2013-915

Adopted [C.J.p. 62908]

DiRenzo, Ronald S.

Laurino (39) R2013-957

Adopted [C.J.p. 62933]

Duff, John B.

Burke (14) R2013-916

Adopted [C.J.p. 62909]

Duff, John Bernard

Laurino (39) R2013-958

Adopted [C.J.p. 62934]

Duslak, Linda

Quinn (13) R2013-907

Adopted [C.J.p. 62901]

Emmett, (Hon.) Francis J.

Burke (14) R2013-917

Adopted [C.J.p. 62910]

Farmer, (Hon.) Susan

Burke (14) R2013-918

Adopted [C.J.p. 62911]

Gadlen, Rosetta

Mitts (37) R2013-953

Adopted [C.J.p. 62930]

Healy, Kevin

Quinn (13) R2013-908

Adopted [C.J.p. 62902]

Holmes, Lisa Brown

Lane (18) R2013-944

Adopted [C.J.p. 62927]

Hooper, Martha Jean

Austin (34) R2013-947

Adopted [C.J.p. 62928]

Janezic, Martha J.

Laurino (39) R2013-959

Adopted [C.J.p. 62935]

TRIBUTES

Johnson, Wenona Cleo
Beale (9) R2013-900
Adopted [C.J.p. 62898]

Joyce, Austin Thomas
O'Connor (41) R2013-969
Adopted [C.J.p. 62940]

Kontalonis, Michael N.
Osterman (48) R2013-977
Adopted [C.J.p. 62941]

Little, Velma P.
Harris (8) R2013-898
Adopted [C.J.p. 62896]

Lyne, (Rev.) Timothy J.
Burke (14), Reilly (42) R2013-941
Adopted [C.J.p. 62924]

Maratto, Joseph M.
Quinn (13) R2013-909
Adopted [C.J.p. 62902]

Martin, (Supt.) Leroy
Chicago Police Department (former)
Emanuel (Mayor) R2013-882
Adopted [C.J.p. 60638]

McGee, Robert J., Sr.
Fioretti (2) R2013-886
Adopted [C.J.p. 62893]

Mikolaitis, (Rev.) Vito E.
Burke (14) R2013-919
Adopted [C.J.p. 62912]

Mitchell, (Dick) Richard
Burke (14) R2013-920
Adopted [C.J.p. 62913]

Newton, (Hon.) Demetrius C
Burke (14) R2013-921
Adopted [C.J.p. 62914]

O'Leary, Joanne
O'Connor (41) R2013-970
Adopted [C.J.p. 62940]

Oresko, Nicholas
Burke (14) R2013-922
Adopted [C.J.p. 62915]

TRIBUTES

Pafko, (Andy) Andrew
Burke (14) R2013-923
Adopted [C.J.p. 62916]

Pitts, Ronn
Dowell (3) R2013-894
Adopted [C.J.p. 62894]

Quinlan (Hon.) William Robert
Laurino (39) R2013-960
Adopted [C.J.p. 62936]

Quinlan, (Hon.) William R.
Burke (14) R2013-924
Adopted [C.J.p. 62917]

Rosenthal, Paul
Osterman (48) R2013-978
Adopted [C.J.p. 62942]

Sales, Catherine A.
Austin (34) R2013-948
Adopted [C.J.p. 62929]

Sandberg, Philip M., Jr.
Laurino (39) R2013-961
Adopted [C.J.p. 62936]

Schuster, Penny A.
Laurino (39) R2013-962
Adopted [C.J.p. 62937]

Shaw, (Hon.) E. Clay, Jr.
Burke (14) R2013-925
Adopted [C.J.p. 62919]

Shields, (Terry) Joseph
Burke (14) R2013-926
Adopted [C.J.p. 62920]

Shields, Joseph Terry
Laurino (39) R2013-963
Adopted [C.J.p. 62938]

Silvestri, Clara
Laurino (39) R2013-964
Adopted [C.J.p. 62938]

Smith, Eric Charles
Beale (9) R2013-902
Adopted [C.J.p. 62900]

Thom, William G.
Laurino (39) R2013-965
Adopted [C.J.p. 62939]

TRIBUTES

Toppett Morrissey, Shirley M.
Quinn (13) R2013-910
Adopted [C.J.p. 62903]

Tramble Kindle, Queen Esther
Beale (9) R2013-901
Adopted [C.J.p. 62899]

Trigg, Frank, Sr.
Burke (14) R2013-927
Adopted [C.J.p. 62921]

Vanderhoof, (Hon.) John
Burke (14) R2013-928
Adopted [C.J.p. 62922]

Whiting, (Hon.) Willie M.
Burke (14) R2013-929
Adopted [C.J.p. 62923]

UNITED STATES GOVT.

Call upon President Obama to strengthen and restore certain provisions of Clean Water Act
Moreno (1), and Others R2013-884
Adopted [C.J.p. 62943]

President Obama urged to impose moratorium on deportation of parents with U.S. citizen or Dream Act eligible children
Solis (25), Moreno (1) R2013-695
Referred [C.J.p. 58715] Human Relations
Adopted [C.J.p. 61780]

ZONING RECLASSIFICATIONS

Map No. 1-E

CA Residential State/Huron LLC
2-8 E Huron St, 701-709 N State St
App No. 17848, RBPD No. 1003 to DX12 then to RBPD
City Clerk (transmitted by) O2013-7546
Referred [C.J.p. 60669] Zoning

Map No. 1-F

773 LLC
564 W Randolph St
App No. 17839T1, DS5 to DX7
City Clerk (transmitted by) O2013-7535
Referred [C.J.p. 60675] Zoning

ZONING RECLASSIFICATIONS

Map No. 1-G

722 ADA LLC
722 N Ada St
App No. 17850T1, RS3 to RM5
City Clerk (transmitted by) O2013-7548
Referred [C.J.p. 60675] Zoning

MF Partners JV LLC c/o Law Offices of Samuel V.P. Banks
948-954 W Fulton Market
App No. 17795, C1-1 to C3-2
City Clerk (transmitted by) O2013-6066
Referred [C.J.p. 58794] Zoning
Passed

RSA-Randolph LLC c/o Law Offices of Samuel V.P. Banks
1342 W Randolph St
App No. 17794, C1-3 to C1-5
City Clerk (transmitted by) O2013-6065
Referred [C.J.p. 58795] Zoning
Passed [C.J.p. 62720]

Salsa Truck, The LLC c/o Law Offices of Samuel V.P. Banks
116 N Aberdeen St
App No. 17834, DX3 to DS3
City Clerk (transmitted by) O2013-7530
Referred [C.J.p. 60673] Zoning

VCP Funding III LLC Series VCP 1057 Grand
1057 W Grand Ave, 459 N Aberdeen St
App No. 17857T1, M2-2 to C2-3
City Clerk (transmitted by) O2013-7555
Referred [C.J.p. 60674] Zoning

VCP Funding III, LLC Series VCP 1057 Grand
453-457 N Aberdeen St
App No. 17822T1, M2-2 to RM5
City Clerk (transmitted by) O2013-6094
Referred [C.J.p. 58797] Zoning
Passed [C.J.p. 62713]

Map No. 1-H

501 N Hartland Ct
B2-1 to RS3
Moreno (1) O2013-7632
Referred [C.J.p. 63023] Zoning

ZONING RECLASSIFICATIONS

Map No. 1-H

Affito Domus LLC
1946 W Erie St
App No. 17863, C1-2 to RT3.5
City Clerk (transmitted by) O2013-7561
Referred [C.J.p. 60669] Zoning

Affito Domus LLC
1948 W Erie St
App No. 17864, C1-2 to RT3.5
City Clerk (transmitted by) O2013-7562
Referred [C.J.p. 60669] Zoning

Affito Domus LLC
1950 W Erie St
App No. 17860, C1-2 to RT3.5
City Clerk (transmitted by) O2013-7558
Referred [C.J.p. 60668] Zoning

Affito Domus LLC
1951 W Erie St
App No. 17861, C1-2 to RT3.5
City Clerk (transmitted by) O2013-7559
Referred [C.J.p. 60669] Zoning

Affito Domus LLC
1948 W Ohio St
App No. 17862, C1-2 to RT3.5
City Clerk (transmitted by) O2013-7560
Referred [C.J.p. 60668] Zoning

EZMB LLC
531-533 N Marshfield Ave
App No. 17844, RS3 to RT3.5
City Clerk (transmitted by) O2013-7540
Referred [C.J.p. 60670] Zoning

Sustainabuild LLC - 2219
2217-2219 W Race Ave
App No. 17849, RS3 to RT4
City Clerk (transmitted by) O2013-7547
Referred [C.J.p. 60674] Zoning

ZONING RECLASSIFICATIONS

Map No. 1-I

Children's Land In Chicago, Inc. c/o Law Offices of Samuel V.P. Banks
628-632 N Rockwell Ave
App No. 17809T1, M1-1 to RM4.5
City Clerk (transmitted by) O2013-6081
Referred [C.J.p. 58792] Zoning
Passed [C.J.p. 62720]

Ordower, Mark
2553-2555 W Washington Blvd
App No. 17791T1, M1-1 to B2-3
City Clerk (transmitted by) SO2013-5521
Referred [C.J.p. 57308] Zoning
Passed [C.J.p. 62735]

Map No. 2-G

Sangamon Partners LLC
37 S Sangamon St
App No. 17811T1, DS3 to DX5
City Clerk (transmitted by) O2013-6083
Referred [C.J.p. 58795] Zoning
Passed [C.J.p. 62743]

Map No. 3-F

1300 Dearborn Property LLC
1300 N Dearborn Pkwy
App No.17742, RM5 to B3-5
City Clerk (transmitted by) O2013-3343
Referred [C.J.p. 52119] Zoning
Passed [C.J.p. 62759]

Wells and Scott Development Partners LLC
201-223 W Scott St, 1222-1230 N Wells St
App No. 17833, C2-3 to RBPD
City Clerk (transmitted by) O2013-7544
Referred [C.J.p. 60674] Zoning

Map No. 3-G

1541 W Fry LLC
1541 W Fry St
App No. 17837, RS3 to RM4.5
City Clerk (transmitted by) O2013-7533
Referred [C.J.p. 60675] Zoning

ZONING RECLASSIFICATIONS

Map No. 3-G

Chicgao IL (1150 Halsted) LLC

1150-1168 N Halsted St

App No. 17856, M3-3 to C3-3

City Clerk (transmitted by) O2013-7554

Referred [C.J.p. 60670] Zoning

EZBM, Inc.

1534-1536 W Walton St

App No. 17845, RS3 to RM4.5

City Clerk (transmitted by) O2013-7541

Referred [C.J.p. 60670] Zoning

KKW LLC

1543 W Fry St

App No. 17799, RS3 to RT4.5

City Clerk (transmitted by) O2013-6070

Referred [C.J.p. 58793] Zoning

Passed [C.J.p. 62703]

Map No. 3-H

1540 North Milwaukee Ave LLC

1540 N Milwaukee Ave

App No. 17693, B3-2 to C1-2

City Clerk (transmitted by) O2013-1589

Referred [C.J.p. 47443] Zoning

Passed [C.J.p. 62760]

1601 W Division LLC

1601-1615 W Division St, 1148-1156 N Ashland Ave

App No. 17819, RM6.5 to B3-5

City Clerk (transmitted by) O2013-6091

Referred [C.J.p. 58799] Zoning

Passed [C.J.p. 62759]

2045 North Avenue LLC

2045 W North Ave

App No. 17821, B3-2 to C1-2

City Clerk (transmitted by) O2013-6093

Referred [C.J.p. 58799] Zoning

Passed [C.J.p. 62760]

Passed

ZONING RECLASSIFICATIONS

Map No. 3-I

3FLTH I LLC Holdings 1

1358 N Artesian Ave

App No. 17814T1, RS3 to RM5

City Clerk (transmitted by) O2013-6086

Referred [C.J.p. 58798] Zoning

Passed [C.J.p. 62761]

Map No. 4-E

12-16 E Cermak Rd, 11-15 E Cermak Rd

DX5 and DX3 to T

Dowell (3) O2013-7633

Referred [C.J.p. 63024] Zoning

1333 S Wabash LLC

1333 S Wabash Ave, 1345 S Wabash Ave, 1328 S Wabash Ave

App No. 17700, DX7 and RBPD No. 1029 to RBPD No. 1029 as amended

City Clerk (transmitted by) SO2013-1596

Referred [C.J.p. 47443] Zoning

Passed [C.J.p. 62771]

Map No. 4-I

Pedro Investments LLC c/o Law Offices of Samuel V.P. Banks

2123-2143 S Kedzie Ave, 2116-2144 S Troy St

App No. 17838T1, M1-2 to C1-3

City Clerk (transmitted by) O2013-7534

Referred [C.J.p. 60672] Zoning

Map No. 5-G

1906 N Halsted St

App No. A-7943, B1-1 to RT4

Smith (43) O2013-6409

Referred [C.J.p. 60507] Zoning

Passed [C.J.p. 62797]

Map No. 5-H

1616-1624 N.Milwaukee Ventures LLC

1600-1626 N Milwaukee Ave

App No. 17854, B3-2 and M1-2 to BPD

City Clerk (transmitted by) O2013-7552

Referred [C.J.p. 60675] Zoning

ZONING RECLASSIFICATIONS

Map No. 5-I

2635 W Armitage Ave
B3-1 to B3-2
Moreno (1) O2013-7631
Referred [C.J.p. 63024] Zoning

2622 W North Ave
B3-1 to B3-2
Moreno (1) O2013-7630
Referred [C.J.p. 63024] Zoning

EZMB LLC
2527 W Fullerton Ave
App No. 17827, RM5 to B2-3
City Clerk (transmitted by) O2013-6099
Referred [C.J.p. 58793] Zoning
Passed [C.J.p. 62797]

Map No. 5-J

1653 N Central Park Ave
App No. A-7935, RM5 to RS3
Maldonado (26) O2013-6222
Referred [C.J.p. 60505] Zoning
Passed [C.J.p. 62798]

1725-1733 N Pulaski Rd
C2-1 to B1-1
Maldonado (26) O2013-7637
Referred [C.J.p. 63025] Zoning

1931 N Monticello, Inc.
1931 N Monticello Ave, 1933 N Monticello Ave
App No. 17813, RS3 to RM4.5
City Clerk (transmitted by) O2013-6085
Referred [C.J.p. 58799] Zoning
Passed [C.J.p. 62798]

Map No. 5-K

Hernandez, Francisco
2030 N Keystone Ave
App No. 17793, RS3 to RT3.5
City Clerk (transmitted by) O2013-6064
Referred [C.J.p. 58793] Zoning
Passed [C.J.p. 62799]

ZONING RECLASSIFICATIONS

Map No. 6-E

12-16 E Cermak Rd, 11-15 E Cermak Rd
DX5 and DX3 to T
Dowell (3) O2013-7633
Referred [C.J.p. 63024] Zoning

Map No. 6-I

2800 S Sacramento Ave
M2-3 to POS1
Cardenas (12) O2013-7670
Referred [C.J.p. 63024] Zoning

Map No. 6-J

Ziyad, Wail
3447-3451 W 26th St
App No. 17851, B3-2 to C2-2
City Clerk (transmitted by) O2013-7549
Referred [C.J.p. 60674] Zoning

Map No. 7-G

860-902 W Fletcher St
C3-1 to RM4.5
Tunney (44) O2013-7639
Referred [C.J.p. 63026] Zoning

3607 N Lakewood LLC
3607-3609 N Lakewood Ave
App No. 17831T1, RT3.5 to B2-3
City Clerk (transmitted by) SO2013-6103
Referred [C.J.p. 58800] Zoning
Passed [C.J.p. 62703]

Shepherd Real Estate Subsidiary LLC
2938-2948 N Halsted St
App No. 17804, B3-2 to B2-3
City Clerk (transmitted by) O2013-6076
Referred [C.J.p. 58796] Zoning
Passed [C.J.p. 62799]

Map No. 7-I

2737 W Diversey Limited Partnership
2737 W Diversey Ave, 2756-2758 N Fairfield Ave
App No, 17589, RS3 to RT4 then to C1-1
City Clerk (transmitted by) O2012-6545
Referred [C.J.p. 33719] Zoning
Passed [C.J.p. 62712]

ZONING RECLASSIFICATIONS

Map No. 7-I

Chicago Title Land Trust No. 7183, dated August 3, 1995
2947 W Belmont Ave
App No. 17847, B3-1 to B2-2
City Clerk (transmitted by) O2013-7543
Referred [C.J.p. 60670] Zoning

Gavin, John
2450 W Diversey Ave
App No. 17843T1, RS3 to B2-3
City Clerk (transmitted by) O2013-7539
Referred [C.J.p. 60671] Zoning

Tesanovic, Darko
2800 W Logan Blvd
App No. 17835, RT4 to B1-1
City Clerk (transmitted by) O2013-7531
Referred [C.J.p. 60674] Zoning

Map No. 8-F

Dugout Properties LLC
548-558 W 35th St, 3457-3459 S Wallace St
App No. 17810, RS3 to B1-1
City Clerk (transmitted by) O2013-6082
Referred [C.J.p. 58793] Zoning
Passed [C.J.p. 62800]

Map No. 9-G

1224-1234 W School St
App No. A-7944, RT3.5 and RT4 to POS1
Tunney (44) O2013-6412
Referred [C.J.p. 60507] Zoning
Passed [C.J.p. 62800]

Wrigley Field Holdings LLC and Others
1060 W Addison St
ESSPD No. 958 to ESSPD No. 958 as amended
Emanuel (Mayor) O2013-8220
Referred [C.J.p. 60649] Zoning

Map No. 9-H

1825 Newport LLC
1819-1825 W Newport Ave
App No. 17527, M1-2 to RS3
City Clerk (transmitted by) SO2012-4418
Referred [C.J.p. 29260] Zoning
Passed [C.J.p. 62801]

ZONING RECLASSIFICATIONS

Map No. 9-H

Chicago Titie Land Trust (No. 8002361164) dated February 1, 2013 c/o Law Offices of Samuel V.P. Banks
1804 W Newport Ave, 3434 N Ravenswood Ave
App No. 17800T1, M1-2 to RS3
City Clerk (transmitted by) SO2013-6071
Referred [C.J.p. 58792] Zoning
Passed [C.J.p. 62801]

Fojtik, Melissa
3642 N Bell Ave
App No. 17852, RS3 to RT3.5
City Clerk (transmitted by) O2013-7550
Referred [C.J.p. 60671] Zoning

Map No. 9-I

2437 Irving Park LLC
2435-2453 W Irving Park Rd
App No. 17840T1, M1-1 to B2-2
City Clerk (transmitted by) O2013-7536
Referred [C.J.p. 60676] Zoning

Chicago Near North Soccer LLC
3636-3714 N Talman Ave
App No.17743, M2-2 to M1-2 then to WBPD
City Clerk (transmitted by) SO2013-3344
Referred [C.J.p. 52115] Zoning
Passed [C.J.p. 62815]

Map No. 9-J

Degani, Yuval
3630 N Kimball Ave
App No. 17803, RS3 to RT3.5
City Clerk (transmitted by) O2013-6074
Referred [C.J.p. 58792] Zoning
Withdrawn
Withdrawn

Kmart Corporation
3443-3535 W Addison St
App No. 17629, BPD No. 534 to BPD No. 534 as amended
City Clerk (transmitted by) SO2012-8193
Referred [C.J.p. 42319] Zoning
Passed [C.J.p. 62830]

ZONING RECLASSIFICATIONS

Map No. 9-K

Egan, Robert

4737 W Warwick Ave

App No. 17859, RS3 to RT3.5

City Clerk (transmitted by) O2013-7557

Referred [C.J.p. 60670] Zoning

Intrinsic Schools

4540 W Belmont Ave

App No. 17768, M1-1 to B1-1

City Clerk (transmitted by) SO2013-4957

Referred [C.J.p. 56028] Zoning

Passed [C.J.p. 62845]

Map No. 10-E

Rosenwald Courts Apartments LP

4609-4639 S Wabash Ave, 56-60 E 47th St, 4616-4658 S Michigan Ave and 53-61 E 46th St

App No. 17812, B3-3 to B3-2 and RM5 then to B2-3

City Clerk (transmitted by) O2013-6084

Referred [C.J.p. 58795] Zoning

Passed [C.J.p. 62862]

Map No. 11-G

4635 Broadway LLC

4635-4641 N Broadway

App No. 17846, B3-2 to B2-3

City Clerk (transmitted by) O2013-7542

Referred [C.J.p. 60676] Zoning

Finan, Michael

4642 N Magnolia Ave

App No. 17842, RS3 to RT4

City Clerk (transmitted by) O2013-7538

Referred [C.J.p. 60671] Zoning

Map No. 11-J

4335-4343 N Elston Ave, 4319-4345 N Pulaski Rd

B3-2 to B1-1

Laurino (39) O2013-7638

Referred [C.J.p. 63025] Zoning

ZONING RECLASSIFICATIONS

Map No. 11-J

Blan, Hassib

4632-4640 N Kedzie Ave

App No. 17788, B3-2 to C1-2

City Clerk (transmitted by) O2013-5518

Referred [C.J.p. 57305] Zoning

Passed [C.J.p. 62862]

Map No. 11-K

POGN LLC

210-240 S Green St

App No. 17865T1, DS3 to DX7

City Clerk (transmitted by) O2013-7563

Referred [C.J.p. 60672] Zoning

Map No. 12-L

Perlmark Realty Corp.

5001-5025 W 47th St, 4700-4710 S Lavergne Ave, 4701-4711 S Lawler Ave

App No.17728, B3-2 and C2-2 to B2-3 then to RPD

City Clerk (transmitted by) SO2013-3327

Referred [C.J.p. 52117] Zoning

Passed [C.J.p. 62862]

Map No. 13-G

5352 N Broadway LLC c/o Law Offices of Samuel V.P. Banks

5352 N Broadway

App No. 17798, B1-2 to B3-3

City Clerk (transmitted by) O2013-6069

Referred [C.J.p. 58800] Zoning

Passed [C.J.p. 62874]

William Bates Trust

1420-1428 W Winnemac Ave

App No. 17815, RT4 to RM5

City Clerk (transmitted by) O2013-6087

Referred [C.J.p. 58791] Zoning

Passed [C.J.p. 62874]

Map No. 13-H

Haroune, Dalia and Abdelghani

2215 W Winona St

App No. 17853, RS3 to RT4

City Clerk (transmitted by) O2013-7551

Referred [C.J.p. 60672] Zoning

ZONING RECLASSIFICATIONS

Map No. 13-K

Mayfair Plaza 63 LLC and Glendale 2012 LLC

4800-4854 N Pulaski Rd, 4000-4024 W Lawrence Ave, 4801-4843 N Keystone Ave

App No. 17855, BPD No. 402 to BPD No. 402 as amended

City Clerk (transmitted by) O2013-7553

Referred [C.J.p. 60673] Zoning

Map No. 13-M

4831 Wilson LLC

4831 W Wilson Ave

App No. 17866, M1-1 to M2-2

City Clerk (transmitted by) O2013-7564

Referred [C.J.p. 60676] Zoning

Map No. 14-D

Shihadeh, Ibrahim

1525 E 55th St, 5500 S Lake Park Ave, 5505-5519 S Harper Ave

App No. 17836, B3-5 to C2-5

City Clerk (transmitted by) O2013-7532

Referred [C.J.p. 60673] Zoning

Map No. 14-K

Sobczak, Jozef and Sobczak, Anna

4225 W 59th St

App No. 17816, B1-1 to B2-2

City Clerk (transmitted by) O2013-6088

Referred [C.J.p. 58796] Zoning

Passed [C.J.p. 62875]

Map No. 14-N

MB Property Group, Inc,

5551-5553 S Nagle Ave

App No. 17841, RS2 to RS3

City Clerk (transmitted by) O2013-7537

Referred [C.J.p. 60673] Zoning

Map No. 16-D

Historic Strand LP c/o Neal & Leroy LLC

6315-6323 S Cottage Grove Ave, 6314 S Maryland Ave

App No. 17858, B3-3 to RBPD

City Clerk (transmitted by) O2013-7556

Referred [C.J.p. 60672] Zoning

ZONING RECLASSIFICATIONS

Map No. 16-E

S Indiana Ave, at E Marquette Rd

RM5.5 to B3-3

Cochran (20) O2013-7635

Referred [C.J.p. 63025] Zoning

Map No. 17-H

Wood, Keith M. and Huang, Chun-Chen

2247 W Estes Ave

App No. 17828, RS3 to RT4

City Clerk (transmitted by) O2013-6100

Referred [C.J.p. 58797] Zoning

Passed [C.J.p. 62875]

Map No. 19-H

7501-7543 N Ashland Ave, 1569-1575 W Howard St

App No. A-7945, B3-3 to B3-5 to C1-2 then to B3-5

Moore (49) O2013-6229

Referred [C.J.p. 60508] Zoning

Passed [C.J.p. 62876]

Map No. 20-E

Shiv 11, Inc. c/o Law Offices of Samuel V.P. Banks

442 E 87th St

App No. 17797, RS3 to B3-1

City Clerk (transmitted by) O2013-6068

Referred [C.J.p. 58796] Zoning

Passed [C.J.p. 62877]

Transportation Maintenance, Inc.

8000 S Dr Martin Luther King Jr Dr

App No. 17805, B3-2 to C2-2

City Clerk (transmitted by) O2013-6077

Referred [C.J.p. 58796] Zoning

Passed [C.J.p. 62876]

Transportation Maintenance, Inc.

8001 S Dr Martin Luther King Jr Dr

App No. 17806, RT4 to C2-2

City Clerk (transmitted by) O2013-6078

Referred [C.J.p. 58796] Zoning

Passed [C.J.p. 62877]

ZONING RECLASSIFICATIONS

Map No. 22-G

9323-9339 S Ashland Ave

C2-2 to RS3

Brookins (21) O2013-7636

Referred [C.J.p. 63025] Zoning